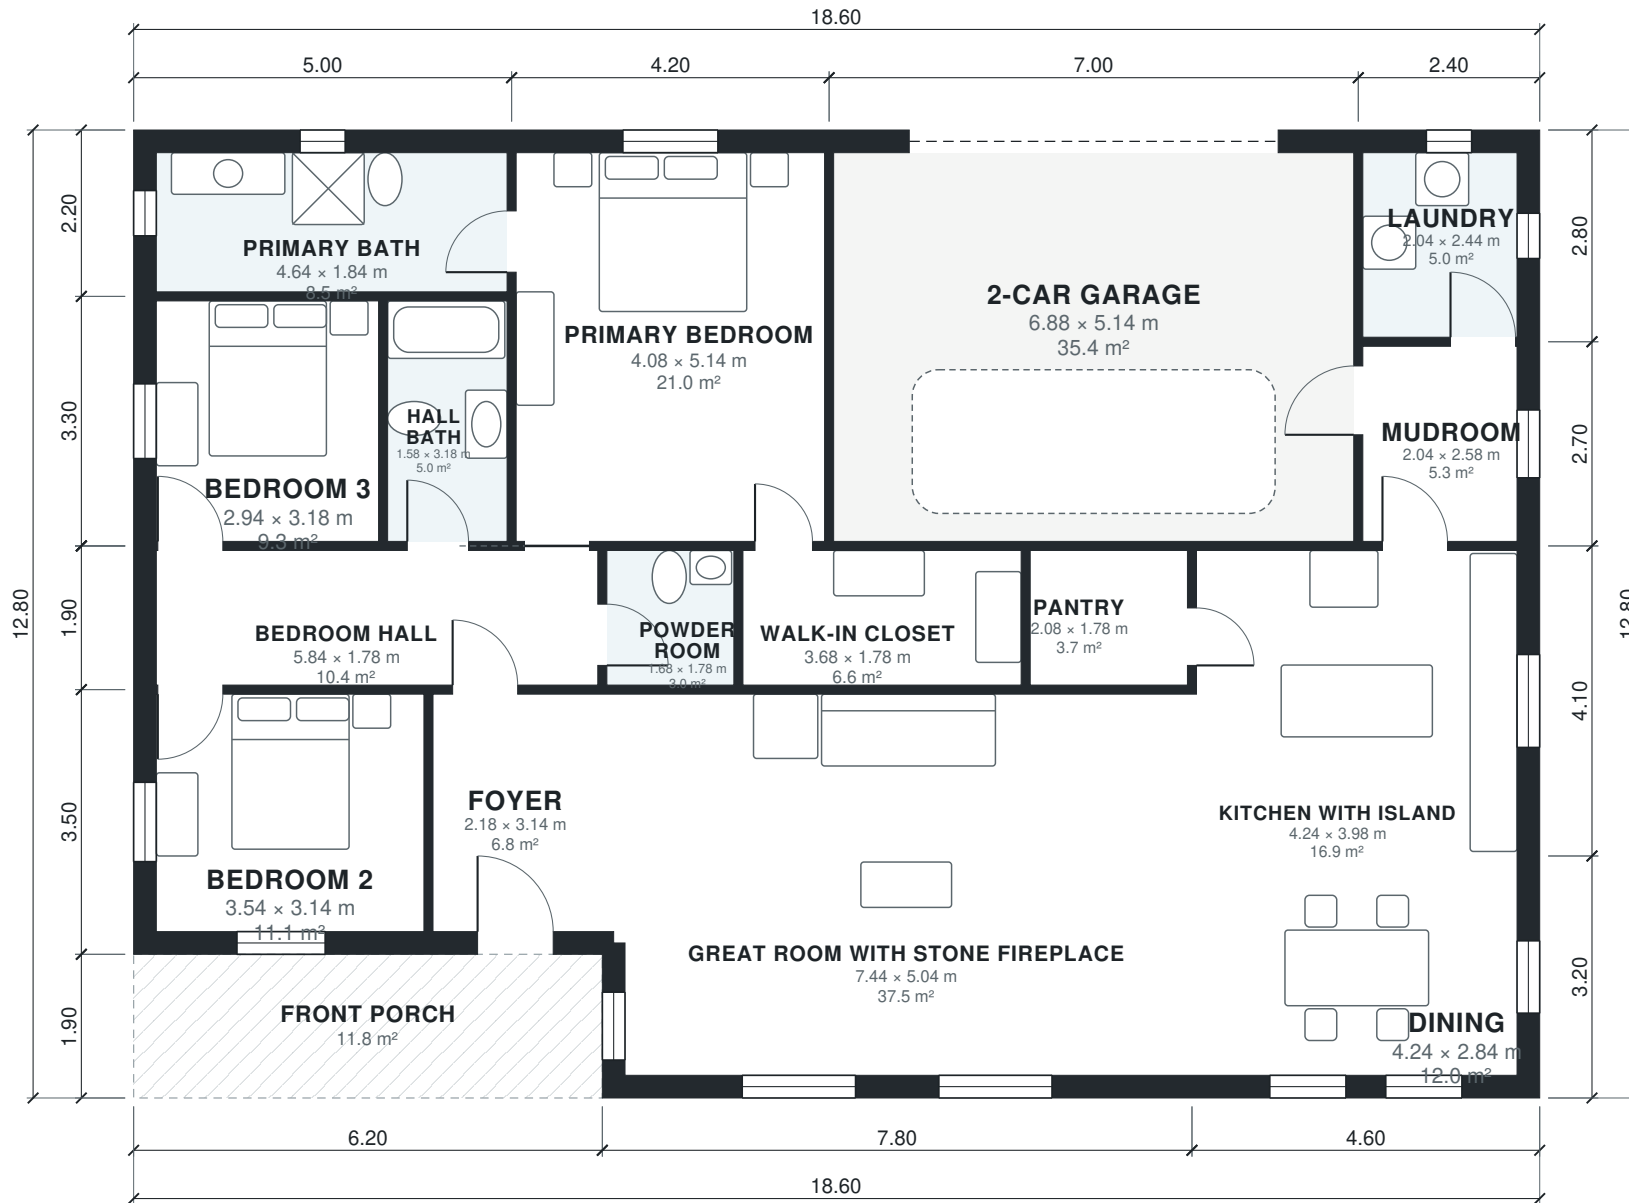


AI ARCHITECTURES

Plan Studio · ai-architectures.com

PROJECT

Rustic 3-Bed Single-Story Home

Rustic

SHEET TITLE

Floor Plan

GROSS AREA (THIS LEVEL)

226.3 m²

GROSS AREA (TOTAL)

226.3 m²

ENVELOPE

18.60 × 12.80 m

SCALE

1:100 on A3

DATE

2026-10-11

PROJECT NO.

Rustic 3-Bed Singl

CONCEPT DESIGN — NOT FOR CONSTRUCTION OR PERMIT. Generated with AI and may contain errors. Verify all dimensions and code requirements with a licensed architect or engineer.

SHEET

A-101

of 2

Area Schedule

LEVEL	ROOM	SIZE	NET AREA	GROSS AREA
1	2-Car Garage	6.88 × 5.14 m	35.4 m²	38.5 m²
1	Bedroom 2	3.54 × 3.14 m	11.1 m²	13.7 m²
1	Bedroom 3	2.94 × 3.18 m	9.3 m²	10.9 m²
1	Bedroom Hall	5.84 × 1.78 m	10.4 m²	11.8 m²
1	Dining	4.24 × 2.84 m	12.0 m²	14.7 m²
1	Foyer	2.18 × 3.14 m	6.8 m²	8.1 m²
1	Great Room with Stone Fireplace	7.44 × 5.04 m	37.5 m²	42.1 m²
1	Hall Bath	1.58 × 3.18 m	5.0 m²	5.6 m²
1	Kitchen with Island	4.24 × 3.98 m	16.9 m²	18.9 m²
1	Laundry	2.04 × 2.44 m	5.0 m²	6.7 m²
1	Mudroom	2.04 × 2.58 m	5.3 m²	6.5 m²
1	Pantry	2.08 × 1.78 m	3.7 m²	4.2 m²
1	Powder Room	1.68 × 1.78 m	3.0 m²	3.4 m²
1	Primary Bath	4.64 × 1.84 m	8.5 m²	11.0 m²
1	Primary Bedroom	4.08 × 5.14 m	21.0 m²	23.1 m²
1	Walk-in Closet	3.68 × 1.78 m	6.5 m²	7.2 m²
1	Front Porch (outdoor)	6.20 × 1.90 m	11.8 m²	11.8 m²
Total indoor			197.5 m²	226.3 m²

AI ARCHITECTURES

Plan Studio · ai-architectures.com

PROJECT

Rustic 3-Bed Single-Story Home

Rustic

SHEET TITLE

Area Schedule

GROSS AREA (THIS LEVEL)

226.3 m²

GROSS AREA (TOTAL)

226.3 m²

ENVELOPE

18.60 × 12.80 m

SCALE

NTS on A3

DATE

2026-10-11

PROJECT NO.

Rustic 3-Bed Singl

CONCEPT DESIGN — NOT FOR CONSTRUCTION OR PERMIT. Generated with AI and may contain errors. Verify all dimensions and code requirements with a licensed architect or engineer.

SHEET

A-102

of 2