



AI ARCHITECTURES

Plan Studio · ai-architectures.com

PROJECT

Two-Container Home, 640 sq ft

Modern Industrial Container

SHEET TITLE

Floor Plan

GROSS AREA (THIS LEVEL)

631 sq ft

GROSS AREA (TOTAL)

631 sq ft

ENVELOPE

40'-0" x 20'-11"

SCALE

1/8" = 1'-0" on Tabloid 11x17

DATE

2026-10-11

PROJECT NO.


shipping-container

CONCEPT DESIGN — NOT FOR CONSTRUCTION OR PERMIT. Generated with AI and may contain errors. Verify all dimensions and code requirements with a licensed architect or engineer.

SHEET

A-101

of 2

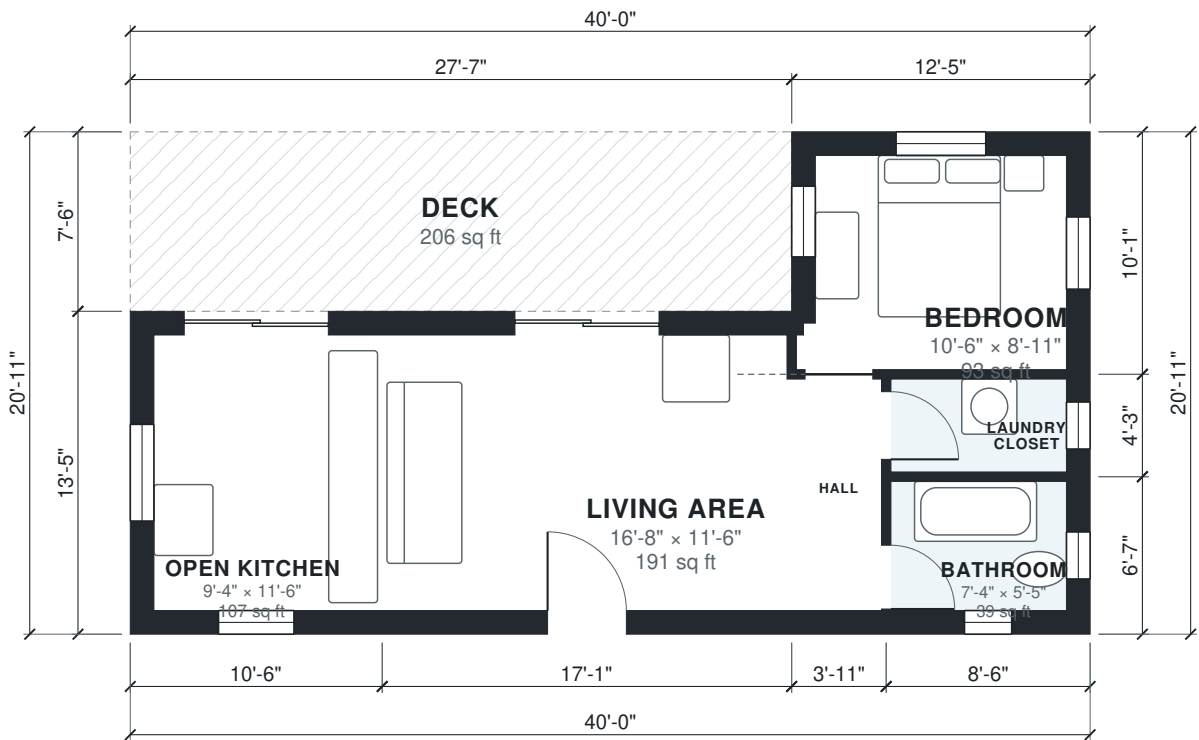

Area Schedule

LEVEL	ROOM	SIZE	NET AREA	GROSS AREA
1	Bathroom	7'-4" × 5'-5"	39 sq ft	56 sq ft
1	Bedroom	10'-6" × 8'-11"	93 sq ft	126 sq ft
1	Hall	3'-7" × 9'-8"	34 sq ft	43 sq ft
1	Laundry Closet	7'-4" × 3'-10"	28 sq ft	36 sq ft
1	Living Area	16'-8" × 11'-6"	191 sq ft	229 sq ft
1	Open Kitchen	9'-4" × 11'-6"	107 sq ft	141 sq ft
1	Deck (outdoor)	27'-7" × 7'-6"	206 sq ft	206 sq ft
Total indoor			494 sq ft	631 sq ft

AI ARCHITECTURES

Plan Studio · ai-architectures.com

PROJECT
Two-Container Home, 640 sq ft
Modern Industrial Container

SHEET TITLE
Area Schedule

GROSS AREA (THIS LEVEL)
631 sq ft

GROSS AREA (TOTAL)
631 sq ft

ENVELOPE
40'-0" × 20'-11"

SCALE
NTS on Tabloid 11×17

DATE
2026-10-11

PROJECT NO.
shipping-container

CONCEPT DESIGN — NOT FOR CONSTRUCTION OR PERMIT. Generated with AI and may contain errors. Verify all dimensions and code requirements with a licensed architect or engineer.

SHEET

A-102