



AI ARCHITECTURES

Plan Studio · ai-architectures.com

PROJECT

Casa Térrea 3 Quartos

Contemporary Brazilian

SHEET TITLE

Floor Plan

GROSS AREA (THIS LEVEL)

107.8 m²

GROSS AREA (TOTAL)

107.8 m²

ENVELOPE

16.50 × 8.90 m

SCALE


1:100 on A3

DATE

2026-10-11

PROJECT NO.

single-story-house

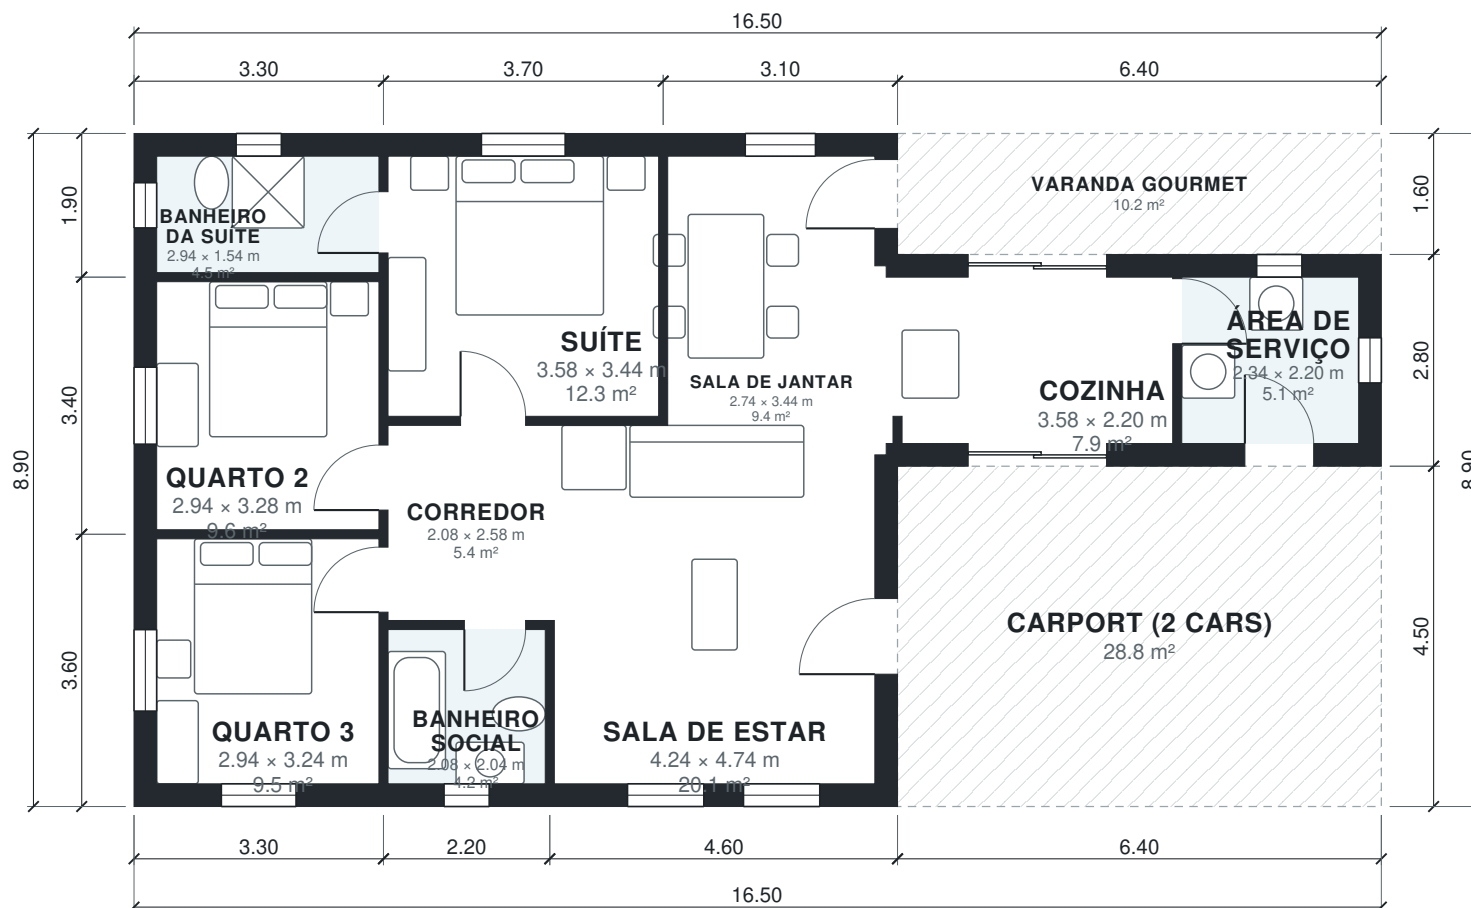

CONCEPT DESIGN — NOT FOR CONSTRUCTION OR PERMIT. Generated with AI and may contain errors. Verify all dimensions and code requirements with a licensed architect or engineer.

SHEET

A-101

of 2

Area Schedule

LEVEL	ROOM	SIZE	NET AREA	GROSS AREA
1	Banheiro Social	2.08 × 2.04 m	4.2 m²	5.3 m²
1	Banheiro da Suíte	2.94 × 1.54 m	4.5 m²	6.3 m²
1	Corredor	2.08 × 2.58 m	5.4 m²	5.9 m²
1	Cozinha	3.58 × 2.20 m	7.9 m²	10.4 m²
1	Quarto 2	2.94 × 3.28 m	9.6 m²	11.2 m²
1	Quarto 3	2.94 × 3.24 m	9.5 m²	11.9 m²
1	Sala de Estar	4.24 × 4.74 m	20.1 m²	23.5 m²
1	Sala de Jantar	2.74 × 3.44 m	9.4 m²	11.8 m²
1	Suíte	3.58 × 3.44 m	12.3 m²	14.1 m²
1	Área de Serviço	2.34 × 2.20 m	5.2 m²	7.6 m²
1	Carport (2 cars) (outdoor)	6.40 × 4.50 m	28.8 m²	28.8 m²
1	Varanda Gourmet (outdoor)	6.40 × 1.60 m	10.2 m²	10.2 m²
Total indoor			88.2 m²	107.8 m²

AI ARCHITECTURES

Plan Studio · ai-architectures.com

PROJECT

Casa Térrea 3 Quartos

Contemporary Brazilian

SHEET TITLE

Area Schedule

GROSS AREA (THIS LEVEL)

107.8 m²

GROSS AREA (TOTAL)

107.8 m²

ENVELOPE

16.50 × 8.90 m

SCALE

NTS on A3

DATE

2026-10-11

PROJECT NO.

single-story-house

CONCEPT DESIGN — NOT FOR CONSTRUCTION OR PERMIT. Generated with AI and may contain errors. Verify all dimensions and code requirements with a licensed architect or engineer.

SHEET

A-102