



AI ARCHITECTURES

Plan Studio · ai-architectures.com

PROJECT

Craftsman 3BR/2BA Single-Story

Craftsman

SHEET TITLE

Floor Plan

GROSS AREA (THIS LEVEL)

1,293 sq ft

GROSS AREA (TOTAL)

1,293 sq ft

ENVELOPE

44'-11" x 30'-10"

SCALE

1/8" = 1'-0" on Tabloid 11x17

DATE

2026-10-11

PROJECT NO.


small-3-bedroom-cr

CONCEPT DESIGN — NOT FOR CONSTRUCTION OR PERMIT. Generated with AI and may contain errors. Verify all dimensions and code requirements with a licensed architect or engineer.

SHEET

A-101

of 2

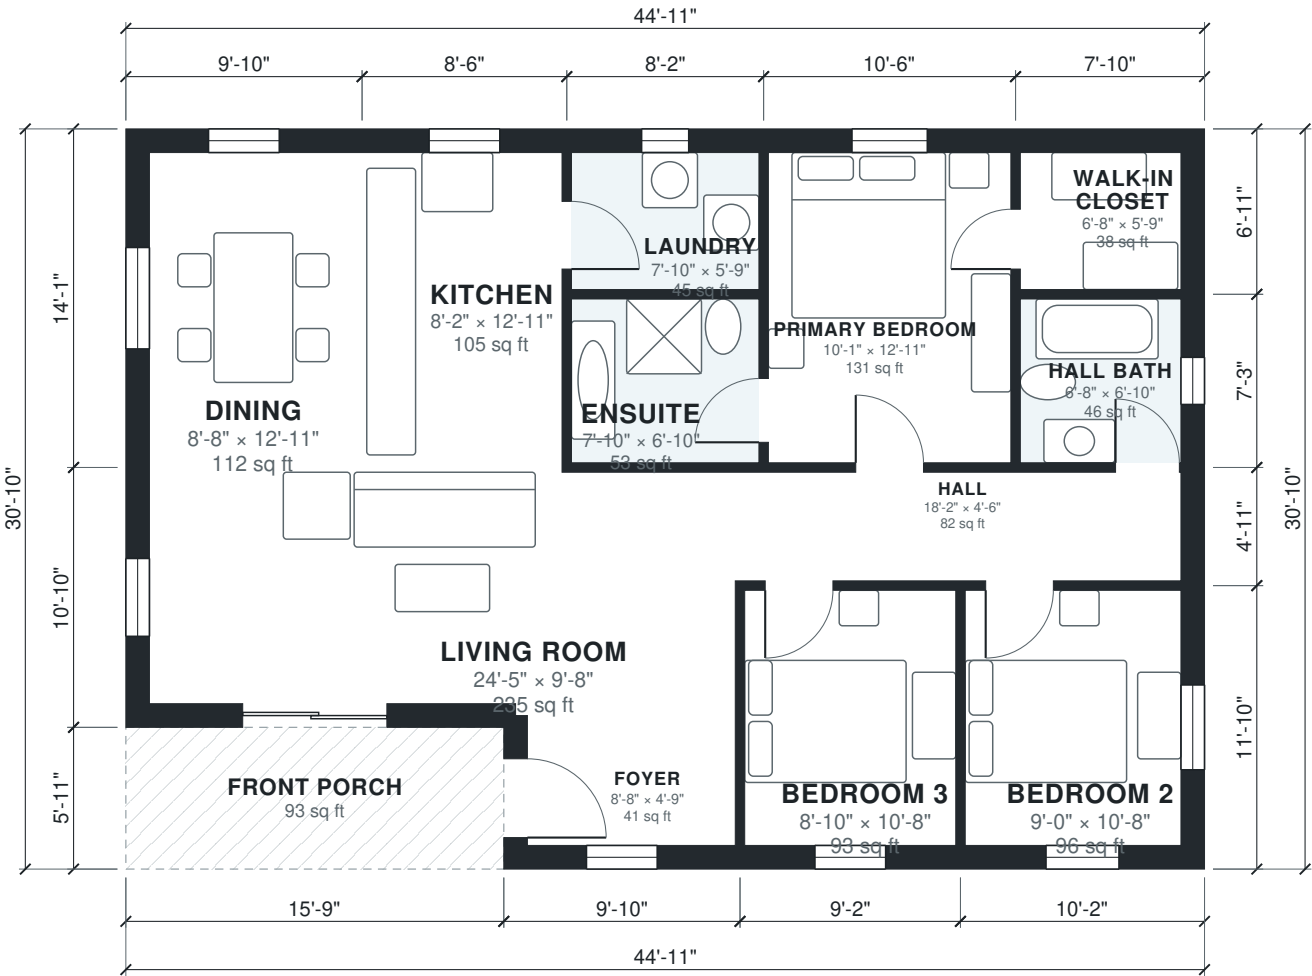

Area Schedule

LEVEL	ROOM	SIZE	NET AREA	GROSS AREA
1	Bedroom 2	9'-0" × 10'-8"	96 sq ft	120 sq ft
1	Bedroom 3	8'-10" × 10'-8"	93 sq ft	109 sq ft
1	Dining	8'-8" × 12'-11"	112 sq ft	139 sq ft
1	Ensuite	7'-10" × 6'-10"	53 sq ft	59 sq ft
1	Foyer	8'-8" × 4'-9"	41 sq ft	58 sq ft
1	Hall	18'-2" × 4'-6"	82 sq ft	95 sq ft
1	Hall Bath	6'-8" × 6'-10"	46 sq ft	57 sq ft
1	Kitchen	8'-2" × 12'-11"	105 sq ft	120 sq ft
1	Laundry	7'-10" × 5'-9"	45 sq ft	57 sq ft
1	Living Room	24'-5" × 9'-8"	235 sq ft	277 sq ft
1	Primary Bedroom	10'-1" × 12'-11"	131 sq ft	148 sq ft
1	Walk-in Closet	6'-8" × 5'-9"	38 sq ft	54 sq ft
1	Front Porch (outdoor)	15'-9" × 5'-11"	93 sq ft	93 sq ft
Total indoor			1,077 sq ft	1,293 sq ft

AI ARCHITECTURES

Plan Studio · ai-architectures.com

PROJECT

Craftsman 3BR/2BA Single-Story

Craftsman

SHEET TITLE

Area Schedule

GROSS AREA (THIS LEVEL)

1,293 sq ft

GROSS AREA (TOTAL)

1,293 sq ft

ENVELOPE

44'-11" × 30'-10"

SCALE

NTS on Tabloid 11×17

DATE

2026-10-11

PROJECT NO.

small-3-bedroom-cr

CONCEPT DESIGN — NOT FOR CONSTRUCTION OR PERMIT. Generated with AI and may contain errors. Verify all dimensions and code requirements with a licensed architect or engineer.

SHEET

A-102