



AI ARCHITECTURES

Plan Studio · ai-architectures.com

PROJECT

3-Bed Ranch with Garage and Porch

Ranch

SHEET TITLE

Floor Plan

GROSS AREA (THIS LEVEL)

1,467 sq ft

GROSS AREA (TOTAL)

1,467 sq ft

ENVELOPE

47'-7" × 32'-10"

SCALE

1/8" = 1'-0" on Tabloid 11×17

DATE

2026-10-11

PROJECT NO.


small-3-bedroom-ra

CONCEPT DESIGN — NOT FOR CONSTRUCTION OR PERMIT. Generated with AI and may contain errors. Verify all dimensions and code requirements with a licensed architect or engineer.

SHEET

A-101

of 2

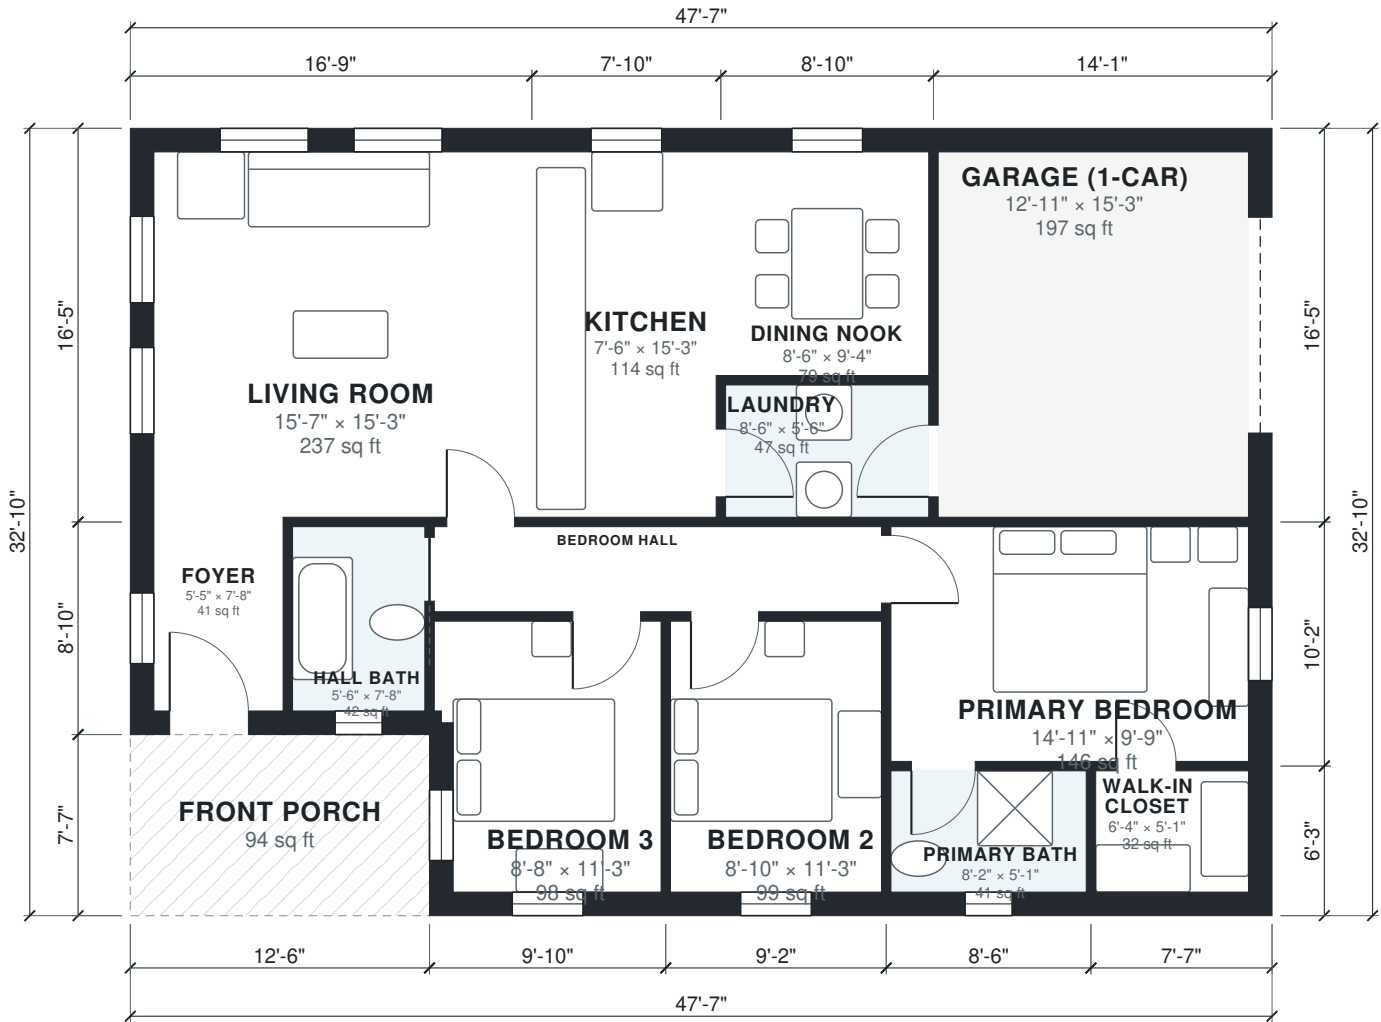

Area Schedule

LEVEL	ROOM	SIZE	NET AREA	GROSS AREA
1	Bedroom 2	8'-10" × 11'-3"	99 sq ft	115 sq ft
1	Bedroom 3	8'-8" × 11'-3"	98 sq ft	123 sq ft
1	Bedroom Hall	18'-8" × 3'-7"	66 sq ft	75 sq ft
1	Dining Nook	8'-6" × 9'-4"	79 sq ft	93 sq ft
1	Foyer	5'-5" × 7'-8"	41 sq ft	58 sq ft
1	Garage (1-car)	12'-11" × 15'-3"	197 sq ft	231 sq ft
1	Hall Bath	5'-6" × 7'-8"	42 sq ft	52 sq ft
1	Kitchen	7'-6" × 15'-3"	114 sq ft	129 sq ft
1	Laundry	8'-6" × 5'-6"	47 sq ft	52 sq ft
1	Living Room	15'-7" × 15'-3"	237 sq ft	274 sq ft
1	Primary Bath	8'-2" × 5'-1"	41 sq ft	53 sq ft
1	Primary Bedroom	14'-11" × 9'-9"	146 sq ft	164 sq ft
1	Walk-in Closet	6'-4" × 5'-1"	32 sq ft	47 sq ft
1	Front Porch (outdoor)	12'-6" × 7'-7"	94 sq ft	94 sq ft
Total indoor			1,238 sq ft	1,467 sq ft

AI ARCHITECTURES

Plan Studio · ai-architectures.com

PROJECT

3-Bed Ranch with Garage and Porch

Ranch

SHEET TITLE

Area Schedule

GROSS AREA (THIS LEVEL)

1,467 sq ft

GROSS AREA (TOTAL)

1,467 sq ft

ENVELOPE

47'-7" × 32'-10"

SCALE

NTS on Tabloid 11×17

DATE

2026-10-11

PROJECT NO.

small-3-bedroom-ra

CONCEPT DESIGN — NOT FOR CONSTRUCTION OR PERMIT. Generated with AI and may contain errors. Verify all dimensions and code requirements with a licensed architect or engineer.

SHEET

A-102