



AI ARCHITECTURES
Plan Studio · ai-architectures.com

PROJECT

Compact One-Bedroom Cabin
Rustic Modern Cabin

SHEET TITLE

Floor Plan

GROSS AREA (THIS LEVEL)

546 sq ft

GROSS AREA (TOTAL)

546 sq ft

ENVELOPE

30'-2" × 21'-0"

SCALE

1/8" = 1'-0" on Tabloid 11×17

DATE

2026-10-11

PROJECT NO.


small-cabin-plans

CONCEPT DESIGN — NOT FOR CONSTRUCTION OR PERMIT. Generated with AI and may contain errors. Verify all dimensions and code requirements with a licensed architect or engineer.

SHEET

A-101

of 2

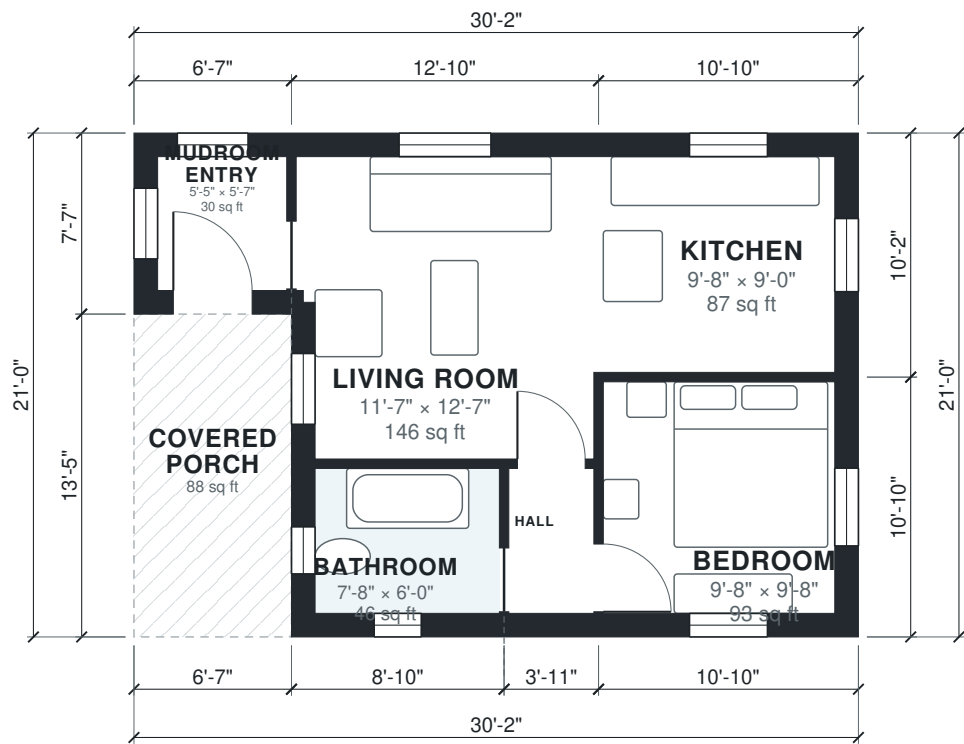

Area Schedule

LEVEL	ROOM	SIZE	NET AREA	GROSS AREA
1	Bathroom	7'-8" × 6'-0"	46 sq ft	64 sq ft
1	Bedroom	9'-8" × 9'-8"	93 sq ft	117 sq ft
1	Hall	3'-7" × 6'-0"	21 sq ft	28 sq ft
1	Kitchen	9'-8" × 9'-0"	87 sq ft	110 sq ft
1	Living Room	11'-7" × 12'-7"	146 sq ft	176 sq ft
1	Mudroom Entry	5'-5" × 5'-7"	30 sq ft	50 sq ft
1	Covered Porch (outdoor)	6'-7" × 13'-5"	88 sq ft	88 sq ft
Total indoor			424 sq ft	546 sq ft

AI ARCHITECTURES

Plan Studio · ai-architectures.com

PROJECT
Compact One-Bedroom Cabin
Rustic Modern Cabin

SHEET TITLE
Area Schedule

GROSS AREA (THIS LEVEL)
546 sq ft

GROSS AREA (TOTAL)
546 sq ft

ENVELOPE
30'-2" × 21'-0"

SCALE
NTS on Tabloid 11×17

DATE
2026-10-11

PROJECT NO.
small-cabin-plans

CONCEPT DESIGN — NOT FOR CONSTRUCTION OR PERMIT. Generated with AI and may contain errors. Verify all dimensions and code requirements with a licensed architect or engineer.

SHEET

A-102