



AI ARCHITECTURES
Plan Studio · ai-architectures.com

PROJECT
Small Two-Bedroom Cottage
Cottage

SHEET TITLE
Floor Plan

GROSS AREA (THIS LEVEL)
750 sq ft

GROSS AREA (TOTAL)
750 sq ft

ENVELOPE
26'-11" × 31'-6"


SCALE
1/8" = 1'-0" on Tabloid 11×17

DATE
2026-10-09

PROJECT NO.
small-cottage-hous

CONCEPT DESIGN — NOT FOR CONSTRUCTION OR PERMIT. Generated with AI and may contain errors. Verify all dimensions and code requirements with a licensed architect or engineer.

SHEET
A-101
of 2

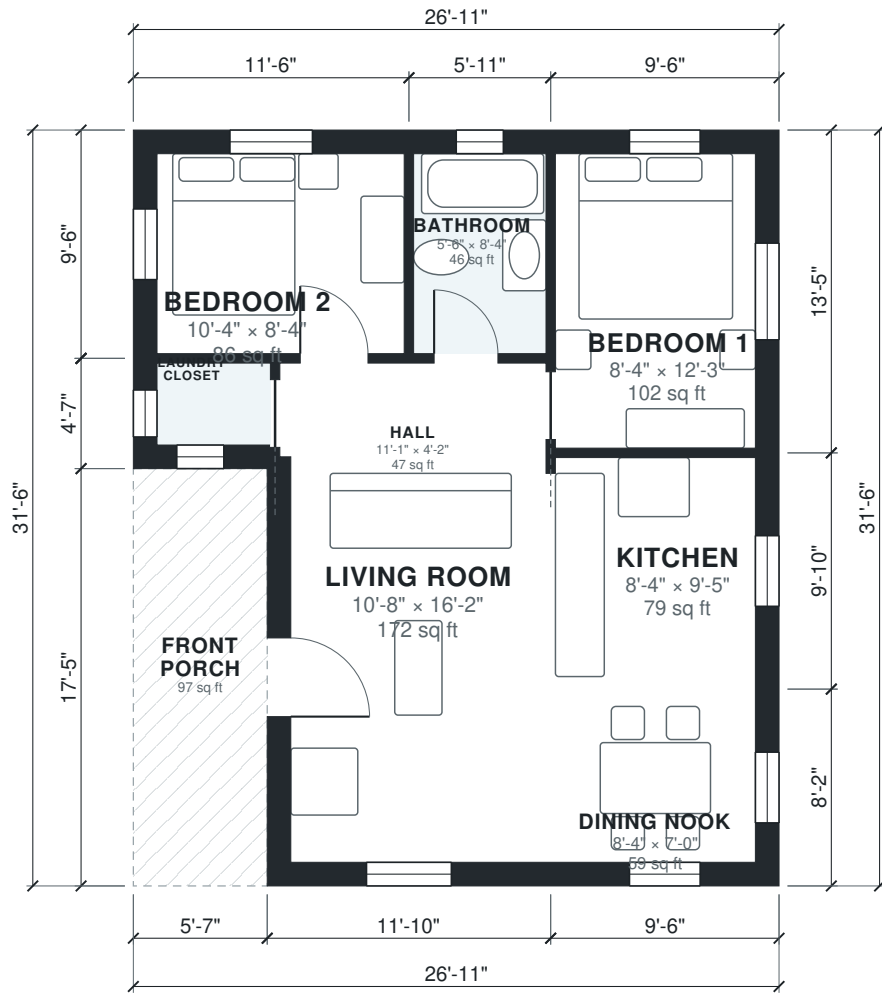

Area Schedule

LEVEL	ROOM	SIZE	NET AREA	GROSS AREA
1	Bathroom	5'-6" × 8'-4"	46 sq ft	56 sq ft
1	Bedroom 1	8'-4" × 12'-3"	102 sq ft	128 sq ft
1	Bedroom 2	10'-4" × 8'-4"	86 sq ft	109 sq ft
1	Dining Nook	8'-4" × 7'-0"	59 sq ft	78 sq ft
1	Hall	11'-1" × 4'-2"	47 sq ft	53 sq ft
1	Kitchen	8'-4" × 9'-5"	79 sq ft	94 sq ft
1	Laundry Closet	4'-9" × 3'-5"	16 sq ft	27 sq ft
1	Living Room	10'-8" × 16'-2"	172 sq ft	205 sq ft
1	Front Porch (outdoor)	5'-7" × 17'-5"	97 sq ft	97 sq ft
Total indoor			606 sq ft	750 sq ft

AI ARCHITECTURES

Plan Studio · ai-architectures.com

PROJECT
Small Two-Bedroom Cottage
Cottage

SHEET TITLE
Area Schedule

GROSS AREA (THIS LEVEL)
750 sq ft

GROSS AREA (TOTAL)
750 sq ft

ENVELOPE
26'-11" × 31'-6"

SCALE
NTS on Tabloid 11×17

DATE
2026-10-09

PROJECT NO.
small-cottage-hous

CONCEPT DESIGN — NOT FOR CONSTRUCTION OR PERMIT. Generated with AI and may contain errors. Verify all dimensions and code requirements with a licensed architect or engineer.

SHEET

A-102