



AI ARCHITECTURES

Plan Studio · ai-architectures.com

PROJECT

Craftsman 2-Bed Single-Story Home

Craftsman

SHEET TITLE

Floor Plan

GROSS AREA (THIS LEVEL)

1,134 sq ft

GROSS AREA (TOTAL)

1,134 sq ft

ENVELOPE

37'-5" × 32'-10"

SCALE

1/8" = 1'-0" on Tabloid 11×17

DATE

2026-10-11

PROJECT NO.


small-craftsman-ho

CONCEPT DESIGN — NOT FOR CONSTRUCTION OR PERMIT. Generated with AI and may contain errors. Verify all dimensions and code requirements with a licensed architect or engineer.

SHEET

A-101

of 2

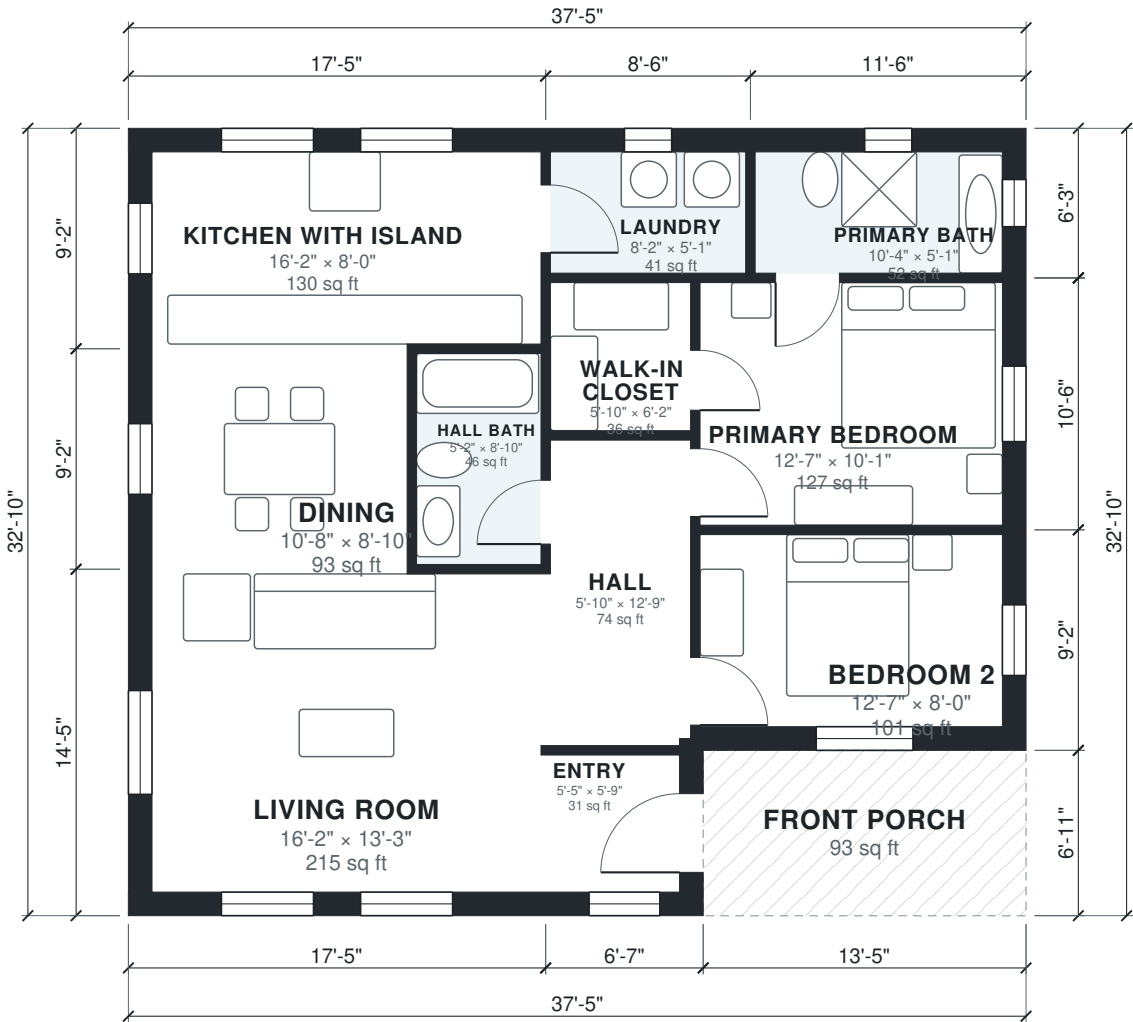

Area Schedule

LEVEL	ROOM	SIZE	NET AREA	GROSS AREA
1	Bedroom 2	12'-7" × 8'-0"	101 sq ft	127 sq ft
1	Dining	10'-8" × 8'-10"	93 sq ft	109 sq ft
1	Entry	5'-5" × 5'-9"	31 sq ft	45 sq ft
1	Hall	5'-10" × 12'-9"	74 sq ft	82 sq ft
1	Hall Bath	5'-2" × 8'-10"	46 sq ft	51 sq ft
1	Kitchen with Island	16'-2" × 8'-0"	130 sq ft	160 sq ft
1	Laundry	8'-2" × 5'-1"	41 sq ft	53 sq ft
1	Living Room	16'-2" × 13'-3"	215 sq ft	251 sq ft
1	Primary Bath	10'-4" × 5'-1"	52 sq ft	72 sq ft
1	Primary Bedroom	12'-7" × 10'-1"	127 sq ft	145 sq ft
1	Walk-in Closet	5'-10" × 6'-2"	36 sq ft	41 sq ft
1	Front Porch (outdoor)	13'-5" × 6'-11"	93 sq ft	93 sq ft
Total indoor			946 sq ft	1,134 sq ft

AI ARCHITECTURES

Plan Studio · ai-architectures.com

PROJECT

Craftsman 2-Bed Single-Story Home

Craftsman

SHEET TITLE

Area Schedule

GROSS AREA (THIS LEVEL)

1,134 sq ft

GROSS AREA (TOTAL)

1,134 sq ft

ENVELOPE

37'-5" × 32'-10"

SCALE

NTS on Tabloid 11×17

DATE

2026-10-11

PROJECT NO.

small-craftsman-ho

CONCEPT DESIGN — NOT FOR CONSTRUCTION OR PERMIT. Generated with AI and may contain errors. Verify all dimensions and code requirements with a licensed architect or engineer.

SHEET

A-102