



AI ARCHITECTURES

Plan Studio · ai-architectures.com

PROJECT

Single-Story 3BR Ranch with Garage

Modern Ranch

SHEET TITLE

Floor Plan

GROSS AREA (THIS LEVEL)

1,634 sq ft

GROSS AREA (TOTAL)

1,634 sq ft

ENVELOPE

49'-10" x 34'-1"

SCALE

1/8" = 1'-0" on Tabloid 11x17

DATE

2026-10-11

PROJECT NO.


small-one-story-ho

CONCEPT DESIGN — NOT FOR CONSTRUCTION OR PERMIT. Generated with AI and may contain errors. Verify all dimensions and code requirements with a licensed architect or engineer.

SHEET

A-101

of 2

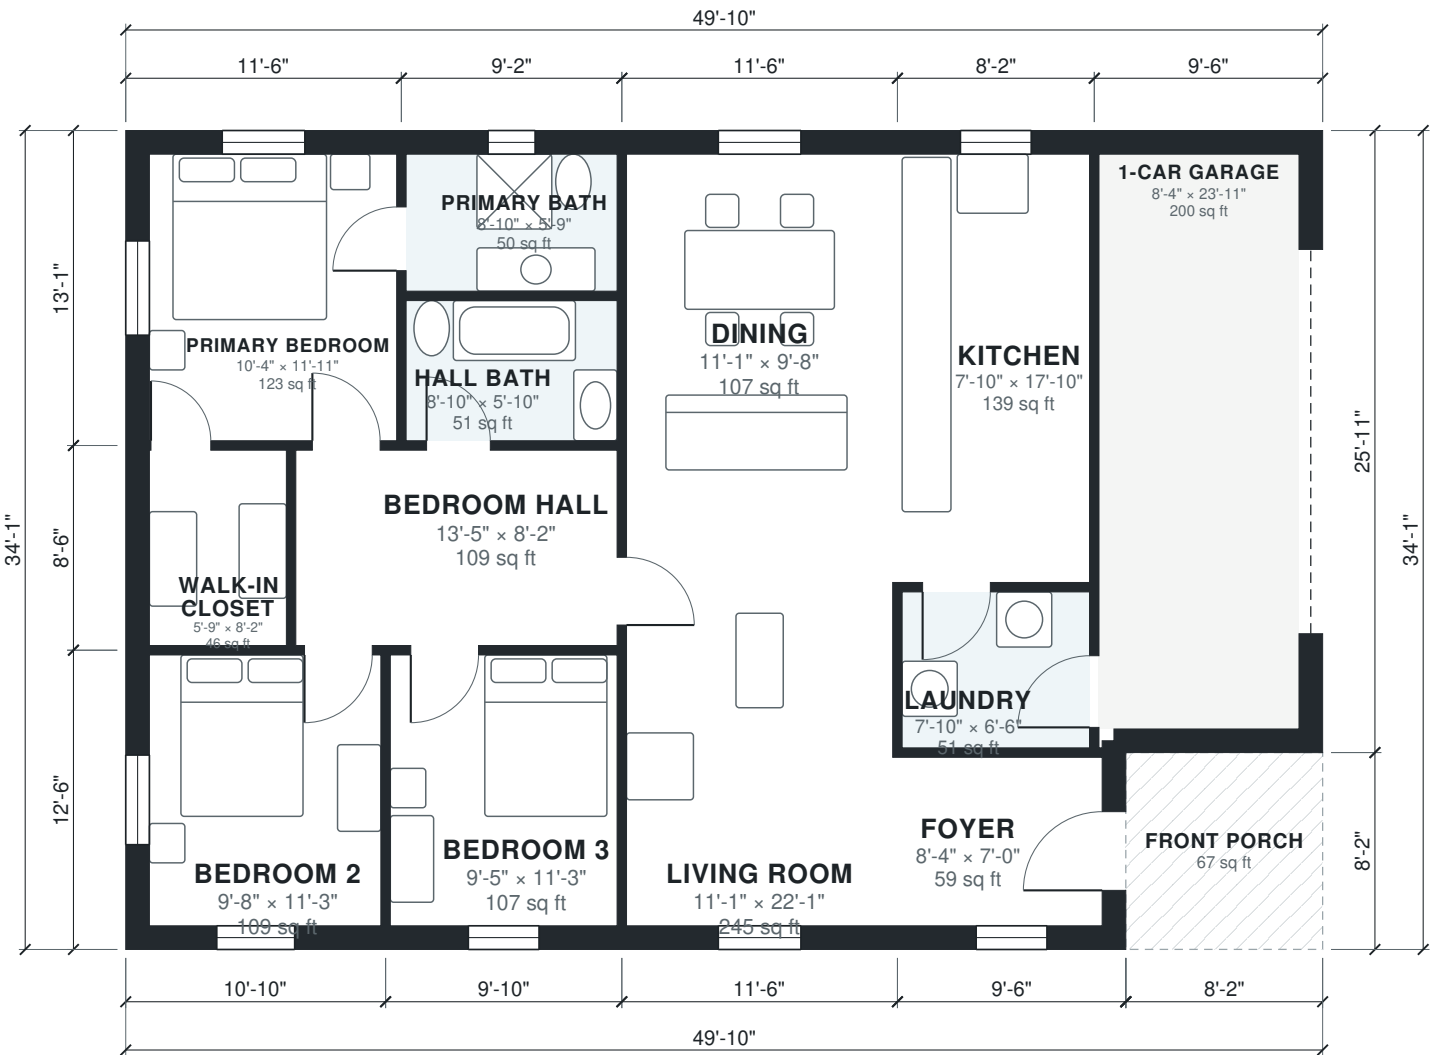

Area Schedule

LEVEL	ROOM	SIZE	NET AREA	GROSS AREA
1	1-Car Garage	8'-4" × 23'-11"	200 sq ft	247 sq ft
1	Bedroom 2	9'-8" × 11'-3"	109 sq ft	135 sq ft
1	Bedroom 3	9'-5" × 11'-3"	107 sq ft	123 sq ft
1	Bedroom Hall	13'-5" × 8'-2"	109 sq ft	118 sq ft
1	Dining	11'-1" × 9'-8"	107 sq ft	124 sq ft
1	Foyer	8'-4" × 7'-0"	59 sq ft	78 sq ft
1	Hall Bath	8'-10" × 5'-10"	51 sq ft	57 sq ft
1	Kitchen	7'-10" × 17'-10"	139 sq ft	156 sq ft
1	Laundry	7'-10" × 6'-6"	51 sq ft	57 sq ft
1	Living Room	11'-1" × 22'-1"	245 sq ft	267 sq ft
1	Primary Bath	8'-10" × 5'-9"	50 sq ft	63 sq ft
1	Primary Bedroom	10'-4" × 11'-11"	123 sq ft	151 sq ft
1	Walk-in Closet	5'-9" × 8'-2"	47 sq ft	59 sq ft
1	Front Porch (outdoor)	8'-2" × 8'-2"	67 sq ft	67 sq ft
Total indoor			1,396 sq ft	1,634 sq ft

AI ARCHITECTURES

Plan Studio · ai-architectures.com

PROJECT

Single-Story 3BR Ranch with Garage

Modern Ranch

SHEET TITLE

Area Schedule

GROSS AREA (THIS LEVEL)

1,634 sq ft

GROSS AREA (TOTAL)

1,634 sq ft

ENVELOPE

49'-10" × 34'-1"

SCALE

NTS on Tabloid 11×17

DATE

2026-10-11

PROJECT NO.

small-one-story-ho

CONCEPT DESIGN — NOT FOR CONSTRUCTION OR PERMIT. Generated with AI and may contain errors. Verify all dimensions and code requirements with a licensed architect or engineer.

SHEET

A-102