



AI ARCHITECTURES

Plan Studio · ai-architectures.com

PROJECT

Single-Story Ranch, 3BR/2BA

Ranch

SHEET TITLE

Floor Plan

GROSS AREA (THIS LEVEL)

1,541 sq ft

GROSS AREA (TOTAL)

1,541 sq ft

ENVELOPE

48'-7" × 33'-6"

SCALE

1/8" = 1'-0" on Tabloid 11×17

DATE

2026-10-11

PROJECT NO.


small-ranch-house-

CONCEPT DESIGN — NOT FOR CONSTRUCTION OR PERMIT. Generated with AI and may contain errors. Verify all dimensions and code requirements with a licensed architect or engineer.

SHEET

A-101

of 2

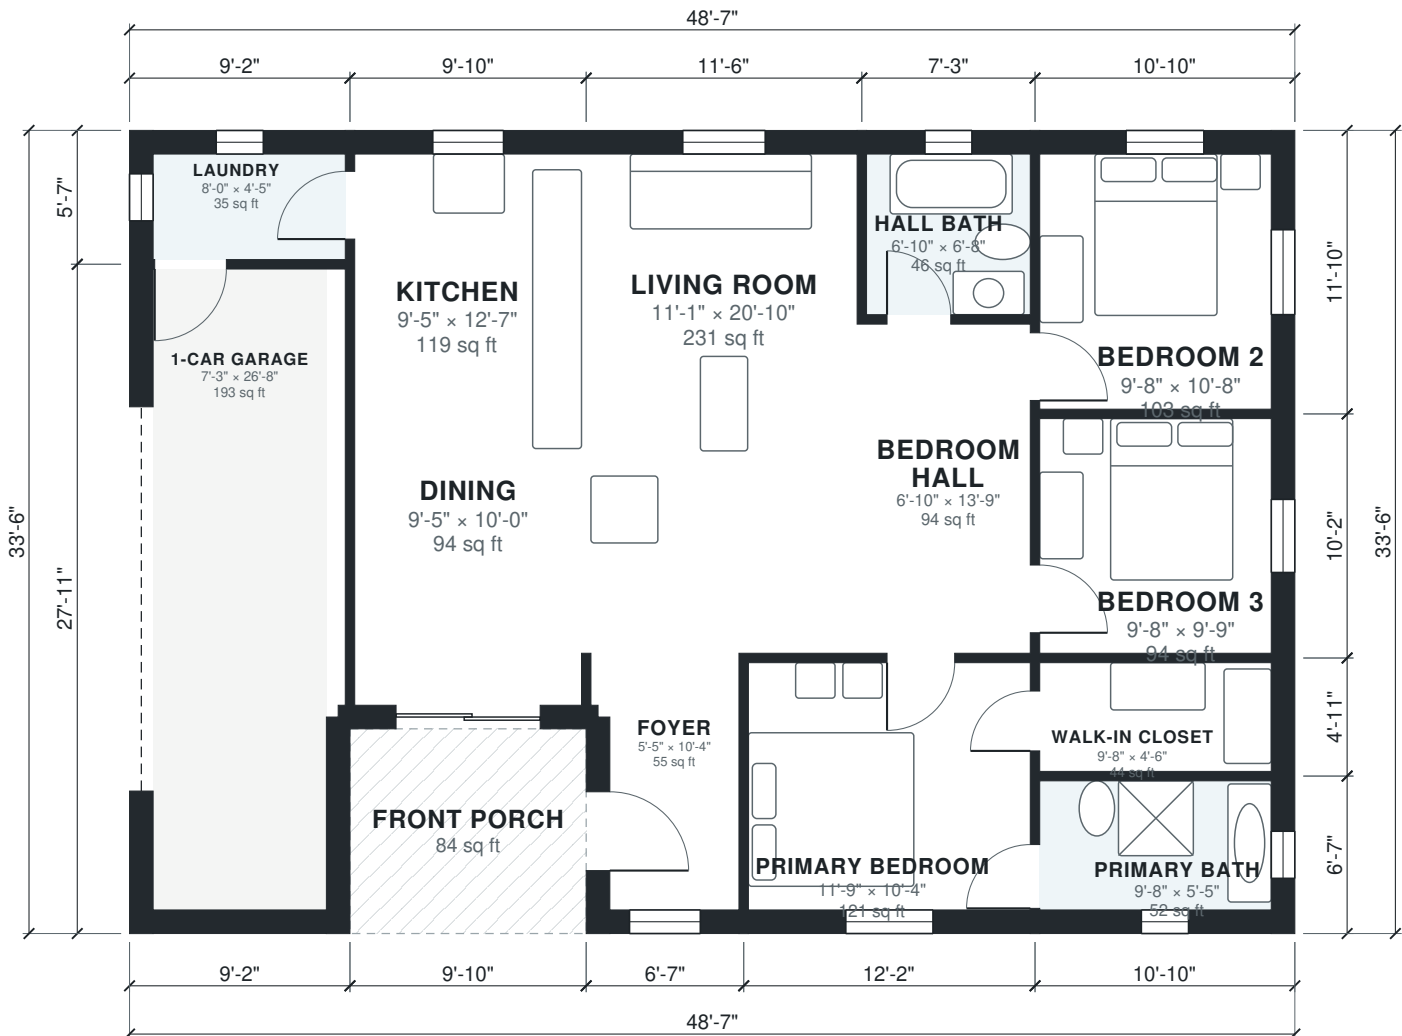

Area Schedule

LEVEL	ROOM	SIZE	NET AREA	GROSS AREA
1	1-Car Garage	7'-3" × 26'-8"	193 sq ft	256 sq ft
1	Bedroom 2	9'-8" × 10'-8"	103 sq ft	128 sq ft
1	Bedroom 3	9'-8" × 9'-9"	94 sq ft	110 sq ft
1	Bedroom Hall	6'-10" × 13'-9"	94 sq ft	102 sq ft
1	Dining	9'-5" × 10'-0"	94 sq ft	110 sq ft
1	Foyer	5'-5" × 10'-4"	55 sq ft	75 sq ft
1	Hall Bath	6'-10" × 6'-8"	46 sq ft	57 sq ft
1	Kitchen	9'-5" × 12'-7"	119 sq ft	136 sq ft
1	Laundry	8'-0" × 4'-5"	35 sq ft	51 sq ft
1	Living Room	11'-1" × 20'-10"	231 sq ft	252 sq ft
1	Primary Bath	9'-8" × 5'-5"	52 sq ft	71 sq ft
1	Primary Bedroom	11'-9" × 10'-4"	121 sq ft	139 sq ft
1	Walk-in Closet	9'-8" × 4'-6"	44 sq ft	53 sq ft
1	Front Porch (outdoor)	9'-10" × 8'-6"	84 sq ft	84 sq ft
Total indoor			1,280 sq ft	1,541 sq ft

AI ARCHITECTURES

Plan Studio · ai-architectures.com

PROJECT

Single-Story Ranch, 3BR/2BA

Ranch

SHEET TITLE

Area Schedule

GROSS AREA (THIS LEVEL)

1,541 sq ft

GROSS AREA (TOTAL)

1,541 sq ft

ENVELOPE

48'-7" × 33'-6"

SCALE

NTS on Tabloid 11×17

DATE

2026-10-11

PROJECT NO.

small-ranch-house-

CONCEPT DESIGN — NOT FOR CONSTRUCTION OR PERMIT. Generated with AI and may contain errors. Verify all dimensions and code requirements with a licensed architect or engineer.

SHEET

A-102