


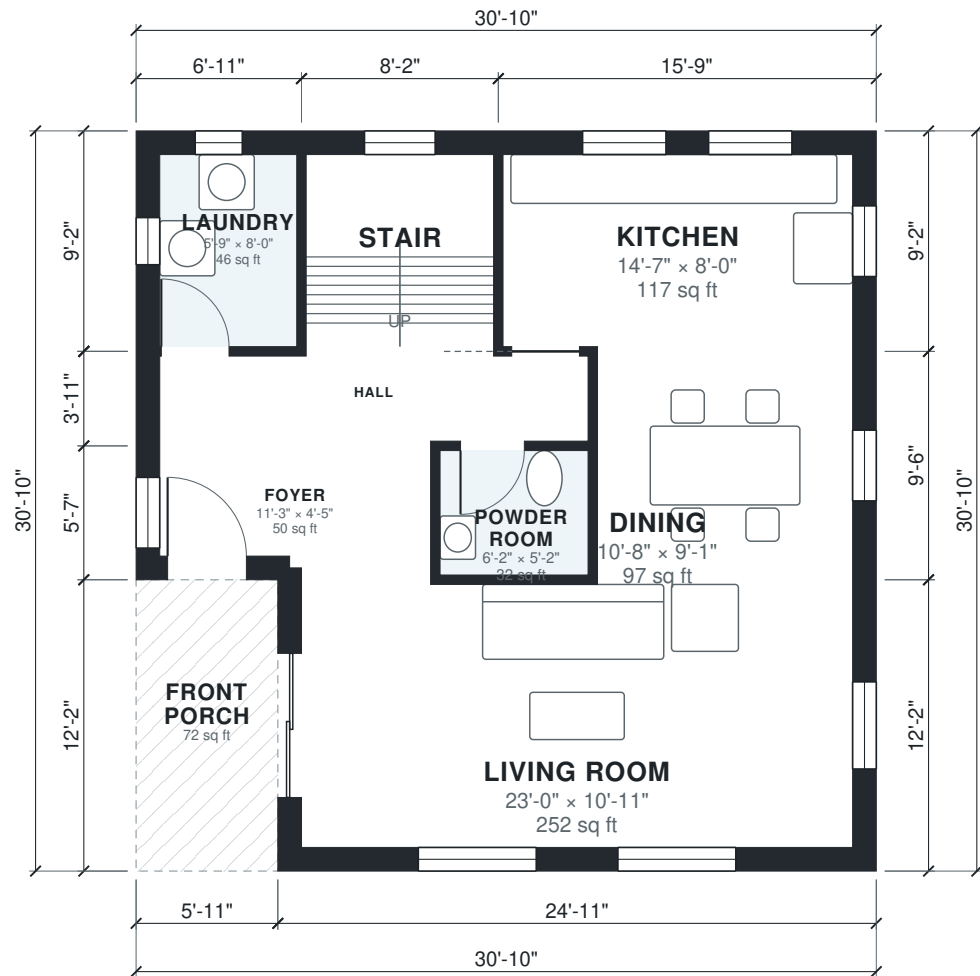

CONCEPT DESIGN — NOT FOR CONSTRUCTION OR PERMIT. Generated with AI and may contain errors. Verify all dimensions and code requirements with a licensed architect or engineer.





AI ARCHITECTURES

Plan Studio · ai-architectures.com

PROJECT

Two-Story Square Family Home

Traditional Farmhouse

SHEET TITLE

Second Floor Plan

GROSS AREA (THIS LEVEL)

951 sq ft

GROSS AREA (TOTAL)

1,831 sq ft

ENVELOPE

30'-10" × 30'-10"

SCALE

1/8" = 1'-0" on Tabloid 11×17

DATE

2026-10-11

PROJECT NO.


square-house-plans

CONCEPT DESIGN — NOT FOR CONSTRUCTION OR PERMIT. Generated with AI and may contain errors. Verify all dimensions and code requirements with a licensed architect or engineer.

SHEET

A-102

of 3

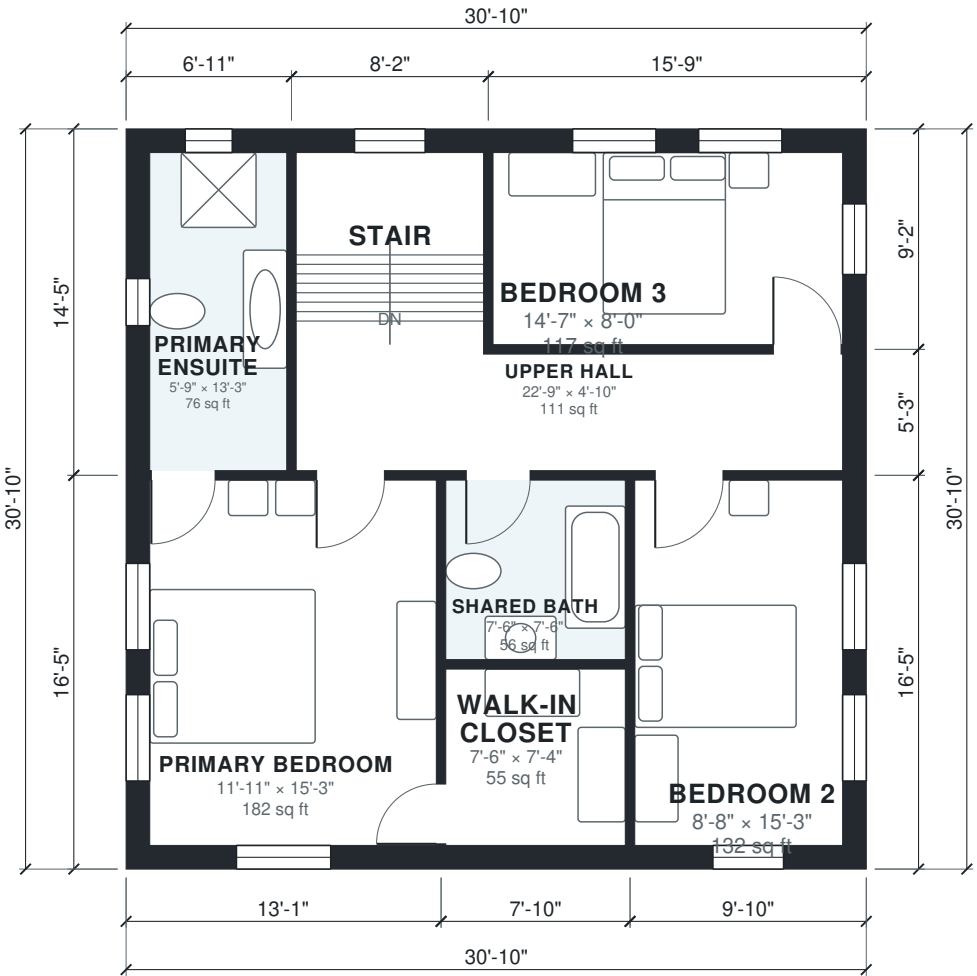

Area Schedule

LEVEL	ROOM	SIZE	NET AREA	GROSS AREA
1	Dining	10'-8" × 9'-1"	97 sq ft	112 sq ft
1	Foyer	11'-3" × 4'-5"	50 sq ft	70 sq ft
1	Hall	17'-10" × 3'-7"	63 sq ft	75 sq ft
1	Kitchen	14'-7" × 8'-0"	117 sq ft	145 sq ft
1	Laundry	5'-9" × 8'-0"	46 sq ft	63 sq ft
1	Living Room	23'-0" × 10'-11"	252 sq ft	303 sq ft
1	Powder Room	6'-2" × 5'-2"	32 sq ft	37 sq ft
1	Stair	7'-10" × 8'-0"	63 sq ft	75 sq ft
1	Front Porch (outdoor)	5'-11" × 12'-2"	72 sq ft	72 sq ft
2	Bedroom 2	8'-8" × 15'-3"	132 sq ft	161 sq ft
2	Bedroom 3	14'-7" × 8'-0"	117 sq ft	145 sq ft
2	Primary Bedroom	11'-11" × 15'-3"	182 sq ft	215 sq ft
2	Primary Ensuite	5'-9" × 13'-3"	76 sq ft	99 sq ft
2	Shared Bath	7'-6" × 7'-6"	56 sq ft	62 sq ft
2	Stair	7'-10" × 8'-0"	63 sq ft	75 sq ft
2	Upper Hall	22'-9" × 4'-10"	111 sq ft	126 sq ft
2	Walk-in Closet	7'-6" × 7'-4"	55 sq ft	67 sq ft
Total indoor			1,508 sq ft	1,831 sq ft

AI ARCHITECTURES

Plan Studio · ai-architectures.com

PROJECT

Two-Story Square Family Home

Traditional Farmhouse

SHEET TITLE

Area Schedule

GROSS AREA (THIS LEVEL)

879 sq ft

GROSS AREA (TOTAL)

1,831 sq ft

ENVELOPE

30'-10" × 30'-10"

SCALE

NTS on Tabloid 11×17

DATE

2026-10-11

PROJECT NO.

square-house-plans

CONCEPT DESIGN — NOT FOR CONSTRUCTION OR PERMIT. Generated with AI and may contain errors. Verify all dimensions and code requirements with a licensed architect or engineer.

SHEET

A-103

of 3