


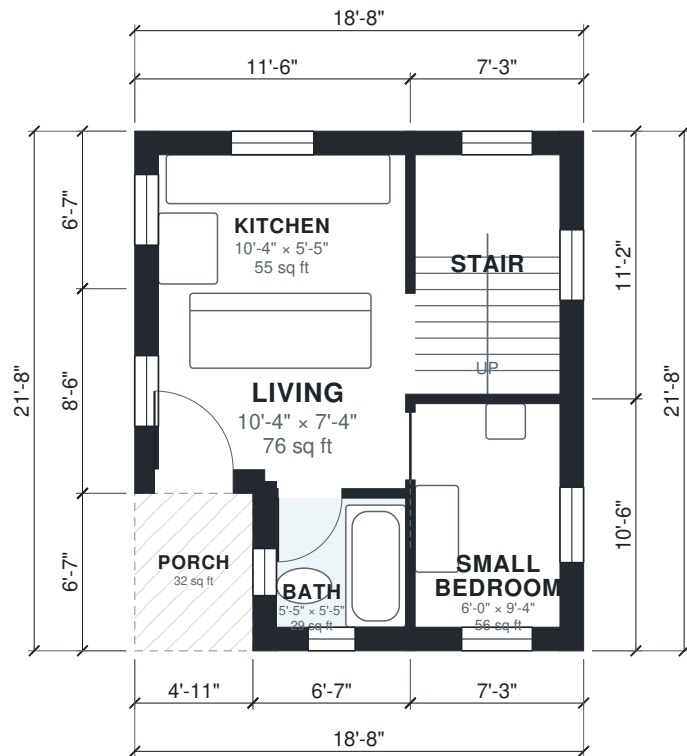

CONCEPT DESIGN — NOT FOR CONSTRUCTION OR PERMIT. Generated with AI and may contain errors. Verify all dimensions and code requirements with a licensed architect or engineer.





AI ARCHITECTURES

Plan Studio · ai-architectures.com

PROJECT

Tiny House with Sleeping Loft

Modern Cabin

SHEET TITLE

Second Floor Plan

GROSS AREA (THIS LEVEL)

209 sq ft

GROSS AREA (TOTAL)

581 sq ft

ENVELOPE

18'-8" x 21'-8"

SCALE

1/8" = 1'-0" on Tabloid 11x17

DATE

2026-10-11

PROJECT NO.


tiny-house-plans-w

CONCEPT DESIGN — NOT FOR CONSTRUCTION OR PERMIT. Generated with AI and may contain errors. Verify all dimensions and code requirements with a licensed architect or engineer.

SHEET

A-102

of 3

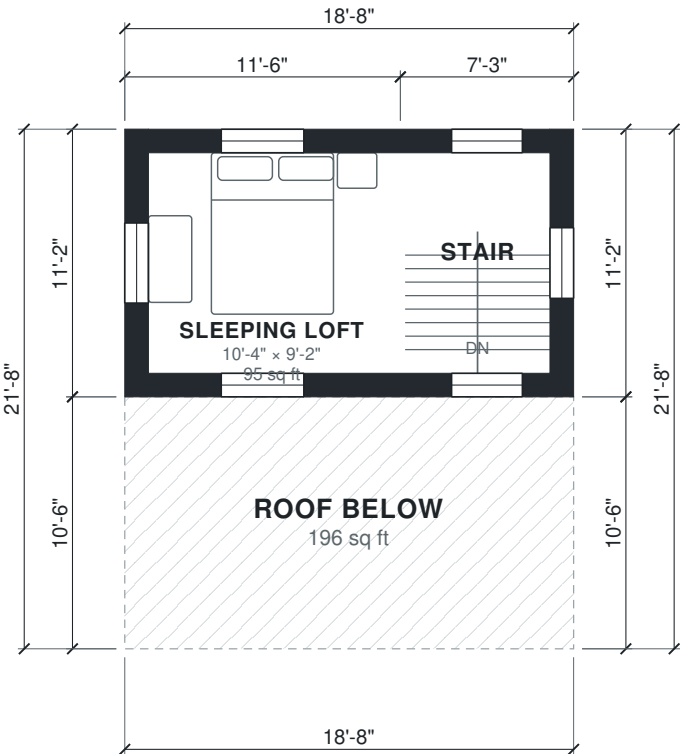

Area Schedule

LEVEL	ROOM	SIZE	NET AREA	GROSS AREA
1	Bath	5'-5" × 5'-5"	29 sq ft	43 sq ft
1	Kitchen	10'-4" × 5'-5"	55 sq ft	75 sq ft
1	Living	10'-4" × 7'-4"	76 sq ft	98 sq ft
1	Small Bedroom	6'-0" × 9'-4"	56 sq ft	76 sq ft
1	Stair	6'-0" × 10'-0"	60 sq ft	81 sq ft
1	Porch (outdoor)	4'-11" × 6'-7"	32 sq ft	32 sq ft
2	Sleeping Loft	10'-4" × 9'-2"	95 sq ft	128 sq ft
2	Stair	6'-0" × 9'-2"	55 sq ft	81 sq ft
2	Roof Below (outdoor)	18'-8" × 10'-6"	196 sq ft	196 sq ft
Total indoor			427 sq ft	581 sq ft

AI ARCHITECTURES

Plan Studio · ai-architectures.com

PROJECT

Tiny House with Sleeping Loft

Modern Cabin

SHEET TITLE

Area Schedule

GROSS AREA (THIS LEVEL)

373 sq ft

GROSS AREA (TOTAL)

581 sq ft

ENVELOPE

18'-8" × 21'-8"

SCALE

NTS on Tabloid 11×17

DATE

2026-10-11

PROJECT NO.

tiny-house-plans-w

CONCEPT DESIGN — NOT FOR CONSTRUCTION OR PERMIT. Generated with AI and may contain errors. Verify all dimensions and code requirements with a licensed architect or engineer.

SHEET

A-103