


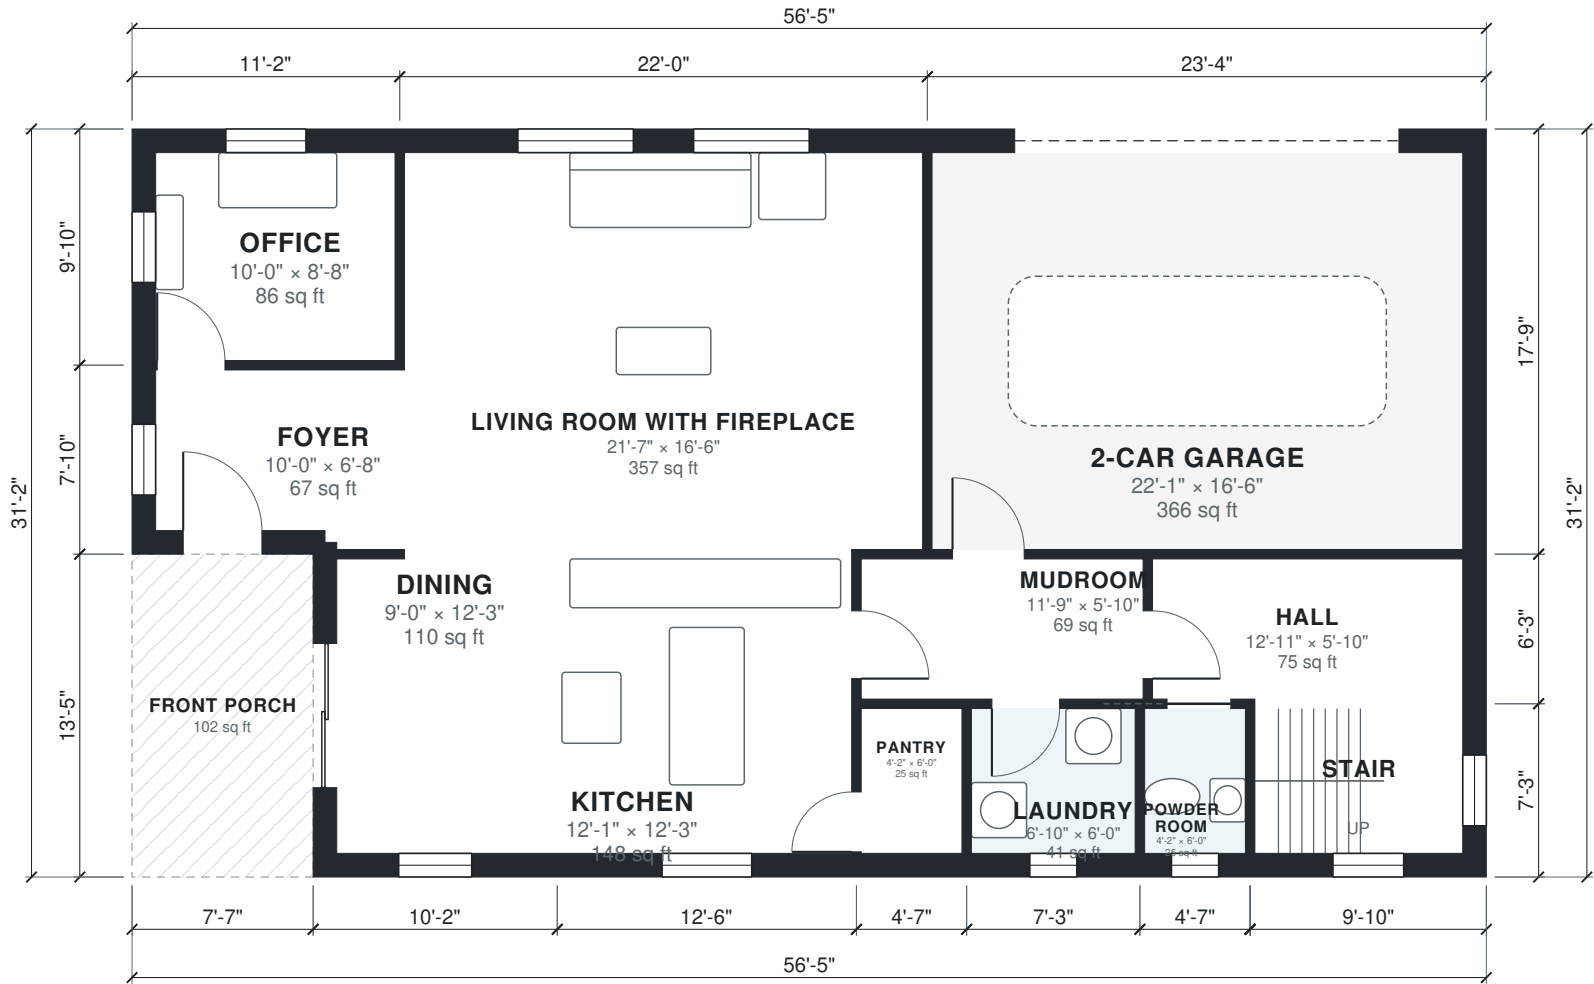

AI ARCHITECTURES Plan Studio · ai-architectures.com
PROJECT Two-Story Craftsman Family Home Craftsman
SHEET TITLE First Floor Plan
GROSS AREA (THIS LEVEL) 1,657 sq ft
GROSS AREA (TOTAL) 2,999 sq ft
ENVELOPE 56'-5" × 31'-2"
SCALE 1/8" = 1'-0" on Tabloid 11×17
DATE 2026-10-09
PROJECT NO. two-story-craftsma
CONCEPT DESIGN — NOT FOR CONSTRUCTION OR PERMIT. Generated with AI and may contain errors. Verify all dimensions and code requirements with a licensed architect or engineer.





AI ARCHITECTURES
Plan Studio · ai-architectures.com

PROJECT
Two-Story Craftsman Family Home
Craftsman

SHEET TITLE
Second Floor Plan

GROSS AREA (THIS LEVEL)
1,342 sq ft

GROSS AREA (TOTAL)
2,999 sq ft

ENVELOPE
56'-5" x 31'-2"


SCALE
1/8" = 1'-0" on Tabloid 11x17

DATE
2026-10-09

PROJECT NO.
two-story-craftsma

CONCEPT DESIGN — NOT FOR CONSTRUCTION OR PERMIT. Generated with AI and may contain errors. Verify all dimensions and code requirements with a licensed architect or engineer.

SHEET
A-102
of 3

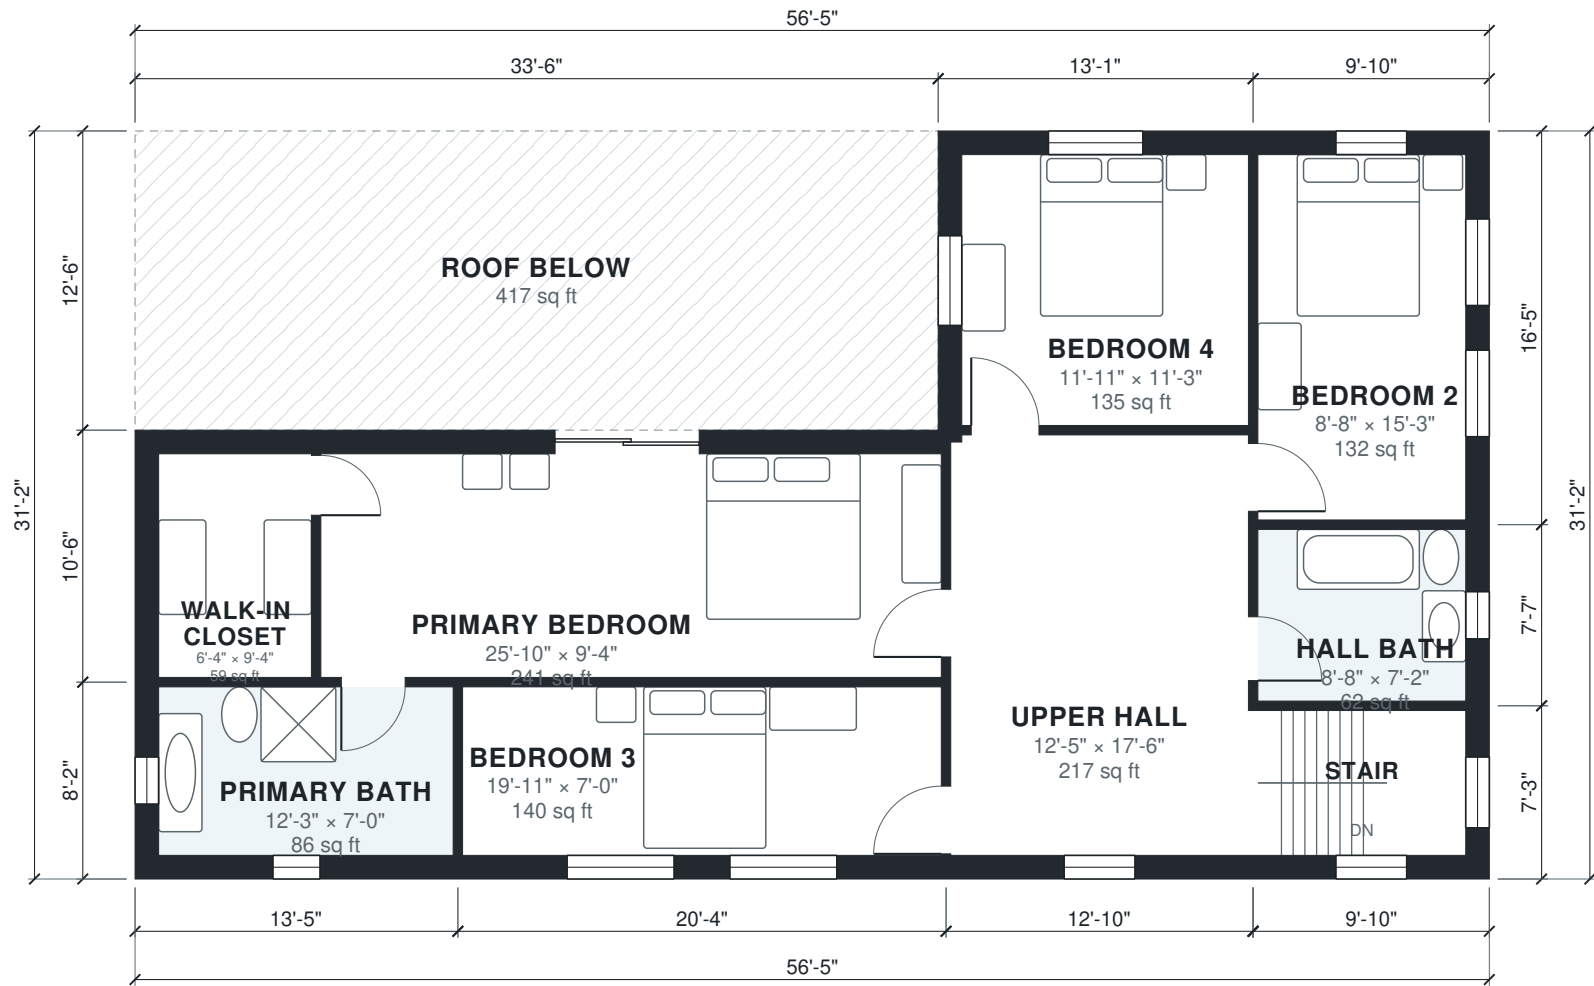

Area Schedule

LEVEL	ROOM	SIZE	NET AREA	GROSS AREA
1	2-Car Garage	22'-1" × 16'-6"	366 sq ft	413 sq ft
1	Dining	9'-0" × 12'-3"	110 sq ft	137 sq ft
1	Foyer	10'-0" × 6'-8"	67 sq ft	88 sq ft
1	Hall	12'-11" × 5'-10"	75 sq ft	88 sq ft
1	Kitchen	12'-1" × 12'-3"	148 sq ft	168 sq ft
1	Laundry	6'-10" × 6'-0"	41 sq ft	52 sq ft
1	Living Room with Fireplace	21'-7" × 16'-6"	357 sq ft	389 sq ft
1	Mudroom	11'-9" × 5'-10"	69 sq ft	76 sq ft
1	Office	10'-0" × 8'-8"	86 sq ft	110 sq ft
1	Pantry	4'-2" × 6'-0"	25 sq ft	33 sq ft
1	Powder Room	4'-2" × 6'-0"	25 sq ft	33 sq ft
1	Stair	8'-8" × 6'-0"	52 sq ft	71 sq ft
1	Front Porch (outdoor)	7'-7" × 13'-5"	102 sq ft	102 sq ft
2	Bedroom 2	8'-8" × 15'-3"	132 sq ft	161 sq ft
2	Bedroom 3	19'-11" × 7'-0"	140 sq ft	167 sq ft
2	Bedroom 4	11'-11" × 11'-3"	135 sq ft	164 sq ft
2	Hall Bath	8'-8" × 7'-2"	62 sq ft	74 sq ft
2	Primary Bath	12'-3" × 7'-0"	86 sq ft	110 sq ft
2	Primary Bedroom	25'-10" × 9'-4"	241 sq ft	276 sq ft
2	Stair	8'-8" × 6'-0"	52 sq ft	71 sq ft
2	Upper Hall	12'-5" × 17'-6"	217 sq ft	239 sq ft
2	Walk-in Closet	6'-4" × 9'-4"	59 sq ft	79 sq ft
2	Roof Below (outdoor)	33'-6" × 12'-6"	417 sq ft	417 sq ft
Total indoor			2,547 sq ft	2,999 sq ft

AI ARCHITECTURES

Plan Studio · ai-architectures.com

PROJECT

Two-Story Craftsman Family Home

Craftsman

SHEET TITLE

Area Schedule

GROSS AREA (THIS LEVEL)

1,657 sq ft

GROSS AREA (TOTAL)

2,999 sq ft

ENVELOPE

56'-5" × 31'-2"

SCALE

NTS on Tabloid 11×17

DATE

2026-10-09

PROJECT NO.

two-story-craftsma

CONCEPT DESIGN — NOT FOR CONSTRUCTION OR PERMIT. Generated with AI and may contain errors. Verify all dimensions and code requirements with a licensed architect or engineer.

SHEET

A-103