


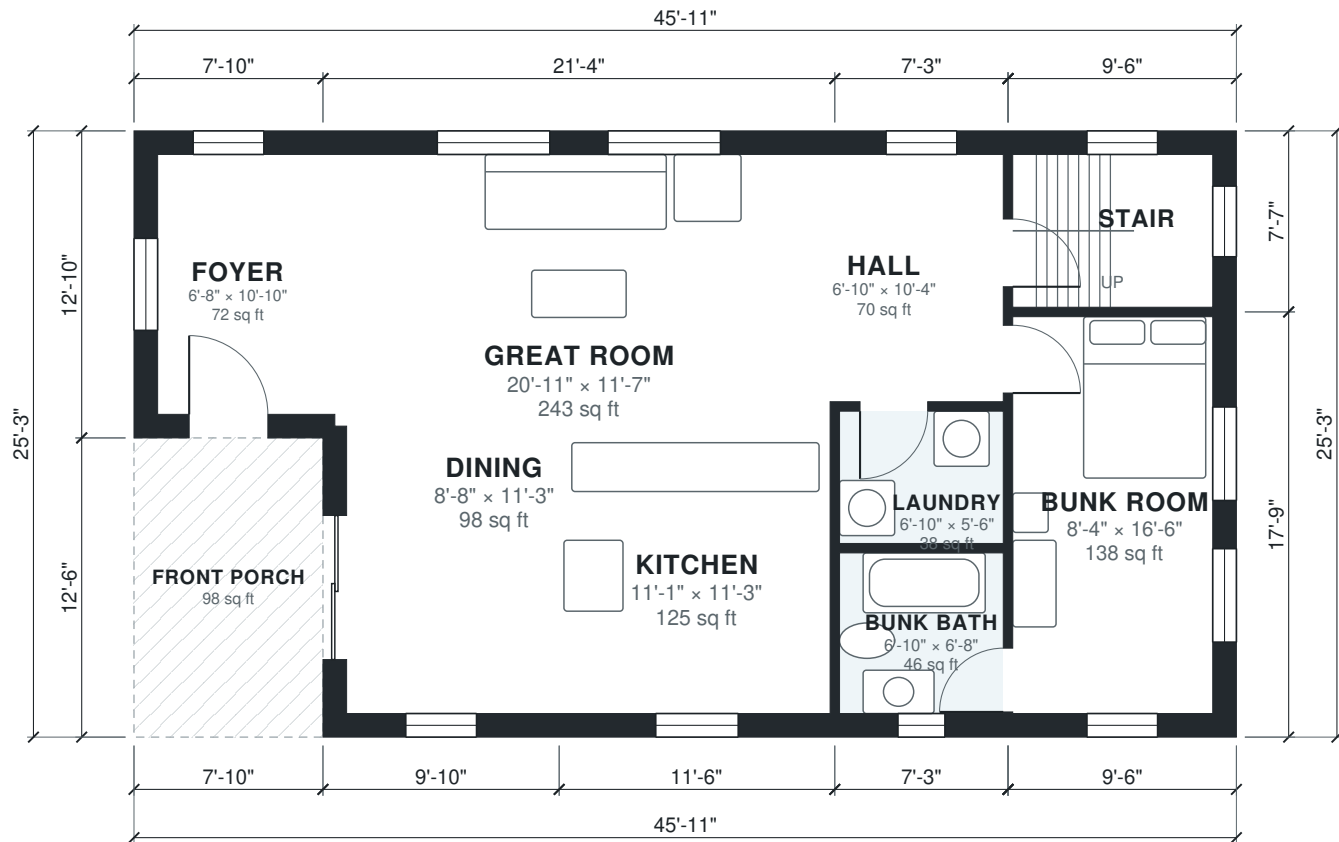

CONCEPT DESIGN — NOT FOR CONSTRUCTION OR PERMIT. Generated with AI and may contain errors. Verify all dimensions and code requirements with a licensed architect or engineer.





AI ARCHITECTURES
Plan Studio · ai-architectures.com

PROJECT
Two-Story Vacation House
Coastal Cottage

SHEET TITLE
Second Floor Plan

GROSS AREA (THIS LEVEL)
729 sq ft

GROSS AREA (TOTAL)
1,792 sq ft

ENVELOPE
45'-11" x 25'-3"

SCALE
1/8" = 1'-0" on Tabloid 11x17

DATE
2026-10-11


PROJECT NO.
vacation-home-plan

CONCEPT DESIGN — NOT FOR CONSTRUCTION OR PERMIT. Generated with AI and may contain errors. Verify all dimensions and code requirements with a licensed architect or engineer.

SHEET

A-102

of 3

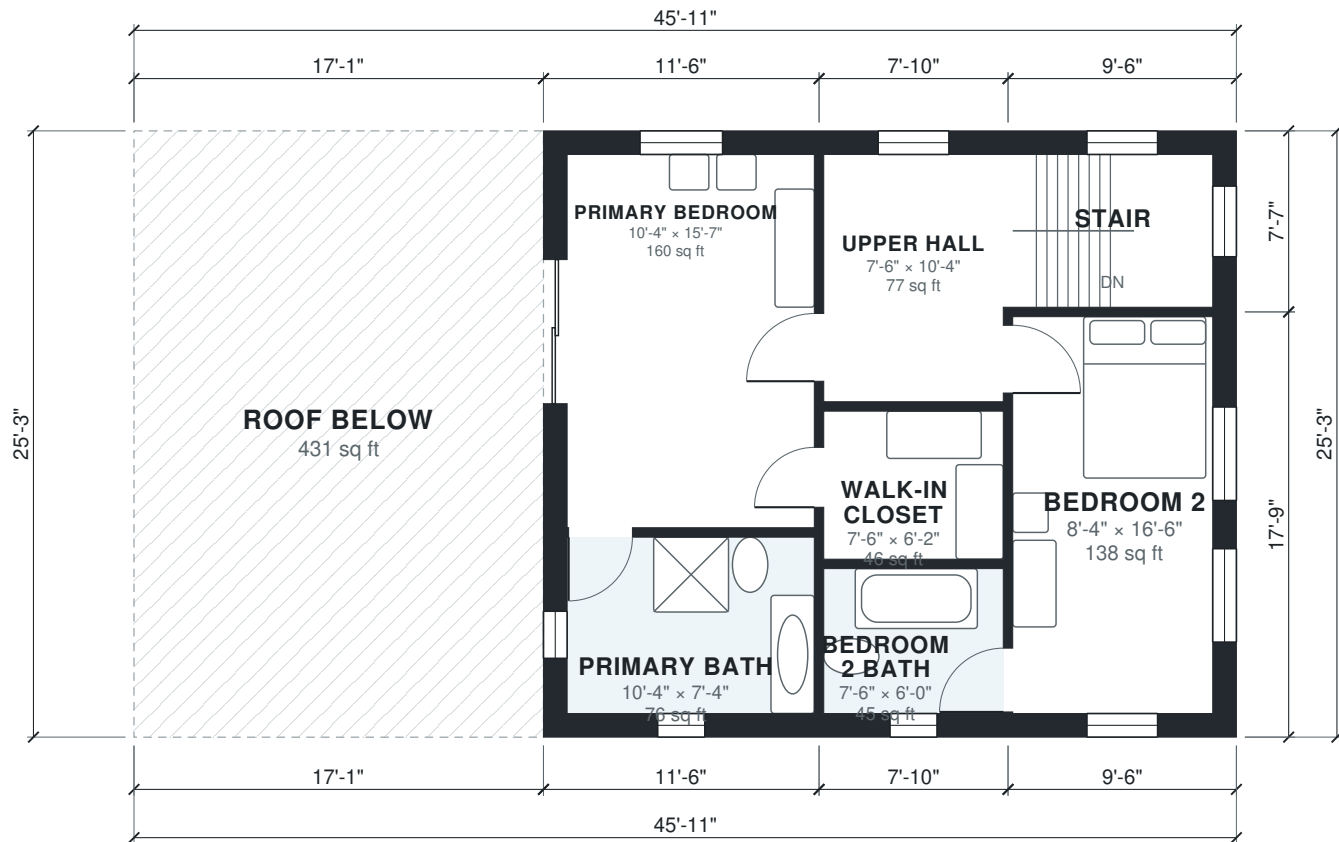

Area Schedule

LEVEL	ROOM	SIZE	NET AREA	GROSS AREA
1	Bunk Bath	6'-10" × 6'-8"	46 sq ft	57 sq ft
1	Bunk Room	8'-4" × 16'-6"	138 sq ft	169 sq ft
1	Dining	8'-8" × 11'-3"	98 sq ft	123 sq ft
1	Foyer	6'-8" × 10'-10"	72 sq ft	101 sq ft
1	Great Room	20'-11" × 11'-7"	243 sq ft	273 sq ft
1	Hall	6'-10" × 10'-4"	70 sq ft	83 sq ft
1	Kitchen	11'-1" × 11'-3"	125 sq ft	143 sq ft
1	Laundry	6'-10" × 5'-6"	38 sq ft	43 sq ft
1	Stair	8'-4" × 6'-4"	53 sq ft	72 sq ft
1	Front Porch (outdoor)	7'-10" × 12'-6"	98 sq ft	98 sq ft
2	Bedroom 2	8'-4" × 16'-6"	138 sq ft	169 sq ft
2	Bedroom 2 Bath	7'-6" × 6'-0"	45 sq ft	57 sq ft
2	Primary Bath	10'-4" × 7'-4"	76 sq ft	98 sq ft
2	Primary Bedroom	10'-4" × 15'-7"	160 sq ft	192 sq ft
2	Stair	8'-4" × 6'-4"	53 sq ft	72 sq ft
2	Upper Hall	7'-6" × 10'-4"	77 sq ft	90 sq ft
2	Walk-in Closet	7'-6" × 6'-2"	46 sq ft	52 sq ft
2	Roof Below (outdoor)	17'-1" × 25'-3"	431 sq ft	431 sq ft
Total indoor			1,478 sq ft	1,792 sq ft

AI ARCHITECTURES

Plan Studio · ai-architectures.com

PROJECT

Two-Story Vacation House

Coastal Cottage

SHEET TITLE

Area Schedule

GROSS AREA (THIS LEVEL)

1,062 sq ft

GROSS AREA (TOTAL)

1,792 sq ft

ENVELOPE

45'-11" × 25'-3"

SCALE

NTS on Tabloid 11×17

DATE

2026-10-11

PROJECT NO.

vacation-home-plan

CONCEPT DESIGN — NOT FOR CONSTRUCTION OR PERMIT. Generated with AI and may contain errors. Verify all dimensions and code requirements with a licensed architect or engineer.

SHEET

A-103

of 3