

SCALE: 1:100


BLOCK - 04 FLOOR PLAN

NO. OF FLOORS	NO. OF VILLA NO	UNIT TYPE	PARKING LOTS
4	GK2	35	11 VILLA
4	GK2	36	11 VILLA
4	GK2	37	11 VILLA
4	GK2	38	11 VILLA
4	GK2	39	11 VILLA
4	GK2	40	11 VILLA
4	GK2	41	11 VILLA
4	GK2	42	15 VILLA
4	GK2	43	15 VILLA
4	GK2	44	15 VILLA
4	GK2	45	15 VILLA
4	GK2	46	15 VILLA
4	GK2	47	15 VILLA
4	GK2	48	15 VILLA
4	GK2	49	15 VILLA
4	GK2	50	15 VILLA

BLOCK 04 CAR PARKING STATEMENT

Terrace Floor Plan

A-A

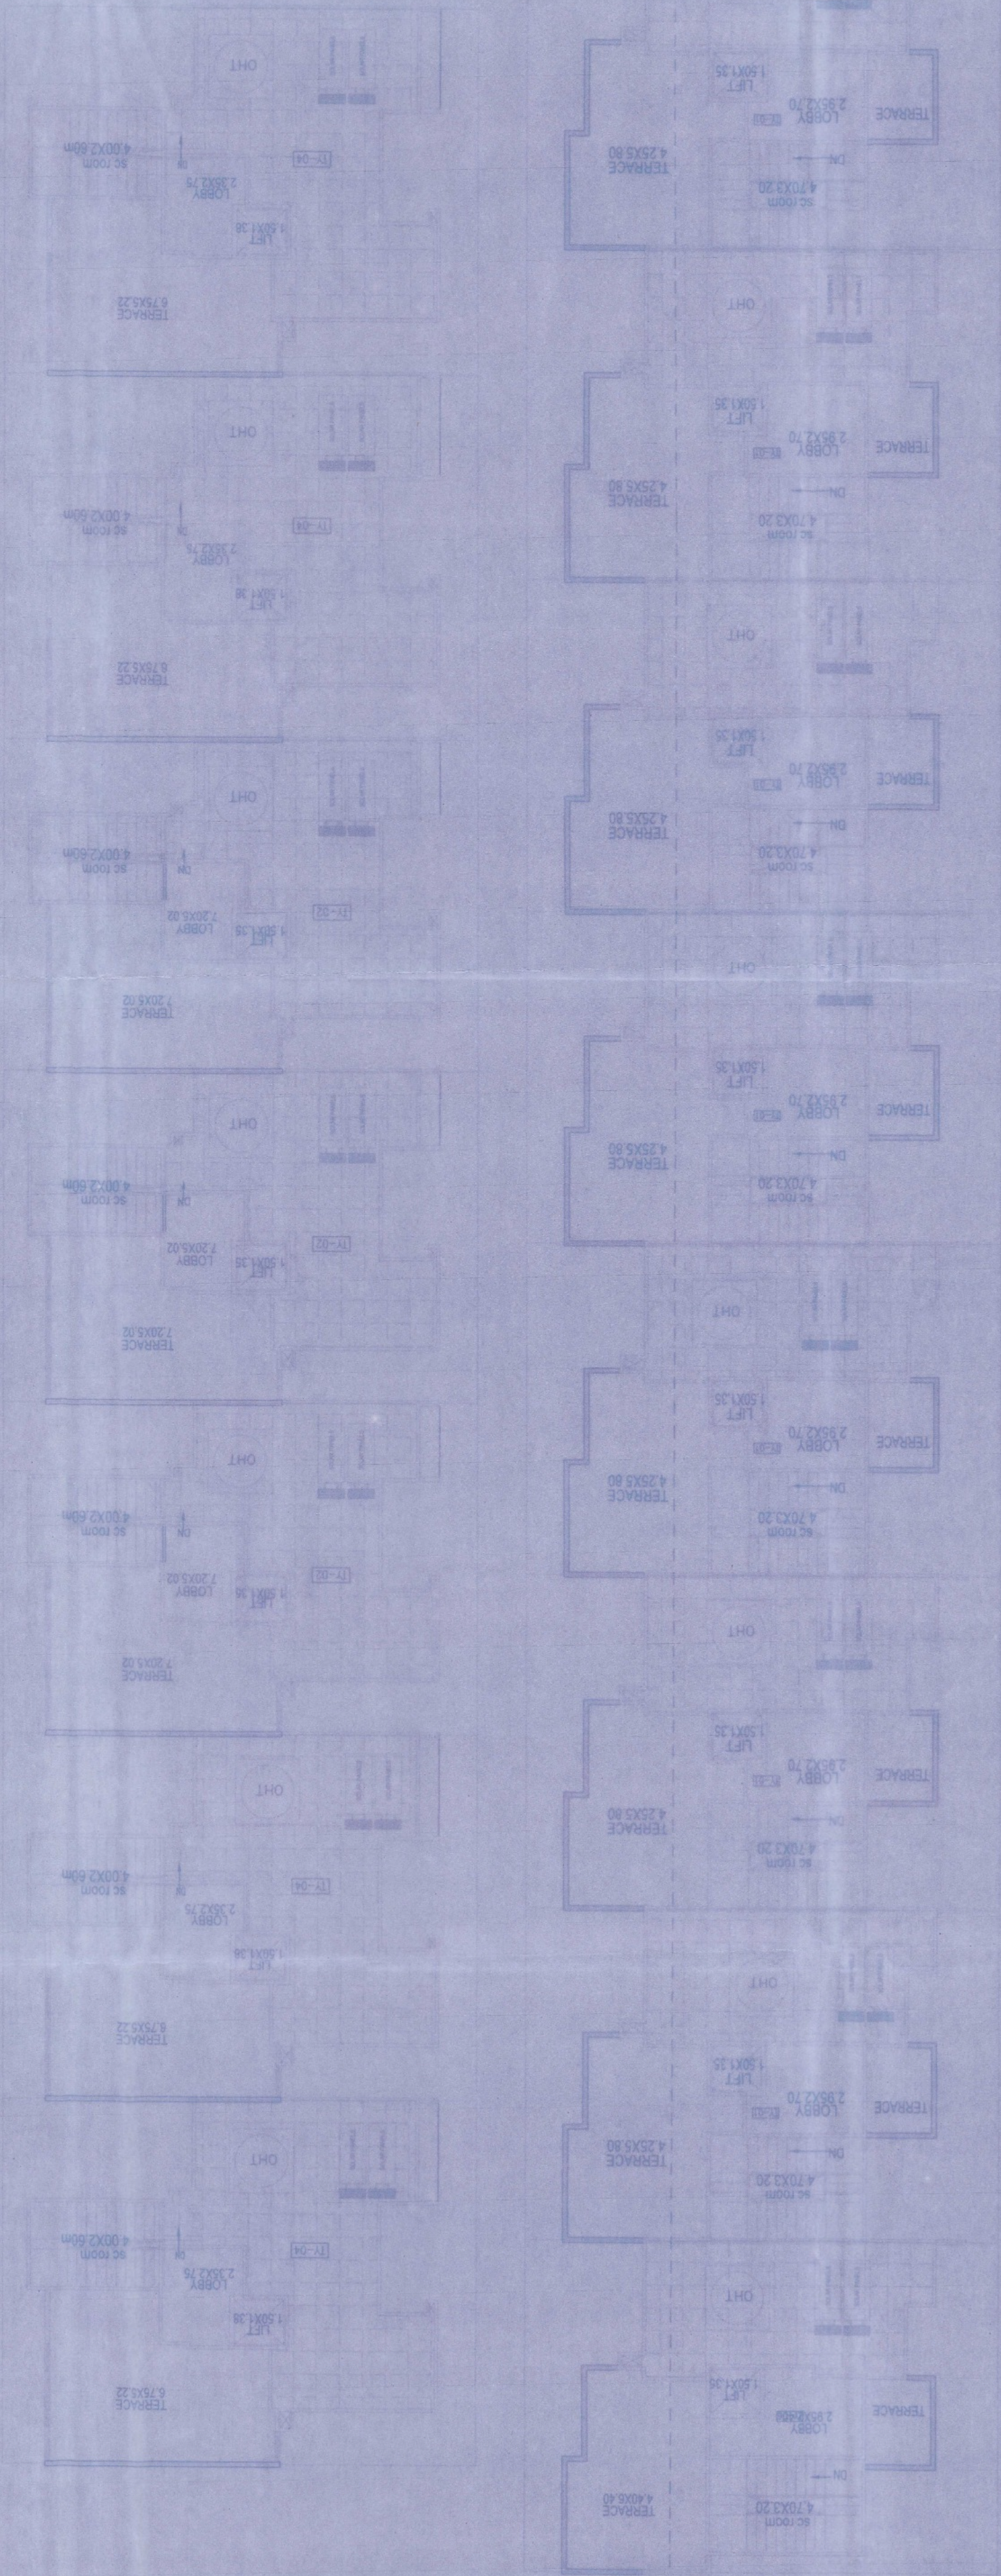

A-A

NO. OF FLOORS	NO. OF VILLA NO	UNIT TYPE	PARKING LOTS
4	GK2	35	11 VILLA
4	GK2	36	11 VILLA
4	GK2	37	11 VILLA
4	GK2	38	11 VILLA
4	GK2	39	11 VILLA
4	GK2	40	11 VILLA
4	GK2	41	11 VILLA
4	GK2	42	15 VILLA
4	GK2	43	15 VILLA
4	GK2	44	15 VILLA
4	GK2	45	15 VILLA
4	GK2	46	15 VILLA
4	GK2	47	15 VILLA
4	GK2	48	15 VILLA
4	GK2	49	15 VILLA
4	GK2	50	15 VILLA

BLOCK 04 CAR PARKING STATEMENT

PADMA KRISHNA PRASAD
NO. BCC/BL-3-23/A-473/1-92
FOR A & ARCHITECTS AND PLANNERS (P) LTD.
KARAKA, CHENNAI - 600004
IN KAGOLPURA VILLAGE, UTTARAKHAND
NO. 1502/1050903/20063
NO. 148/179/192/1/152/2 E KHATHA
SHOWING GP 15 PLAN AT KHATHA
PROPOSED RESIDENTIAL ROW HOUSING
PROJECT

ARCHITECT'S SIGNATURE

OWNER'S SIGNATURE

KEY PLAN

