



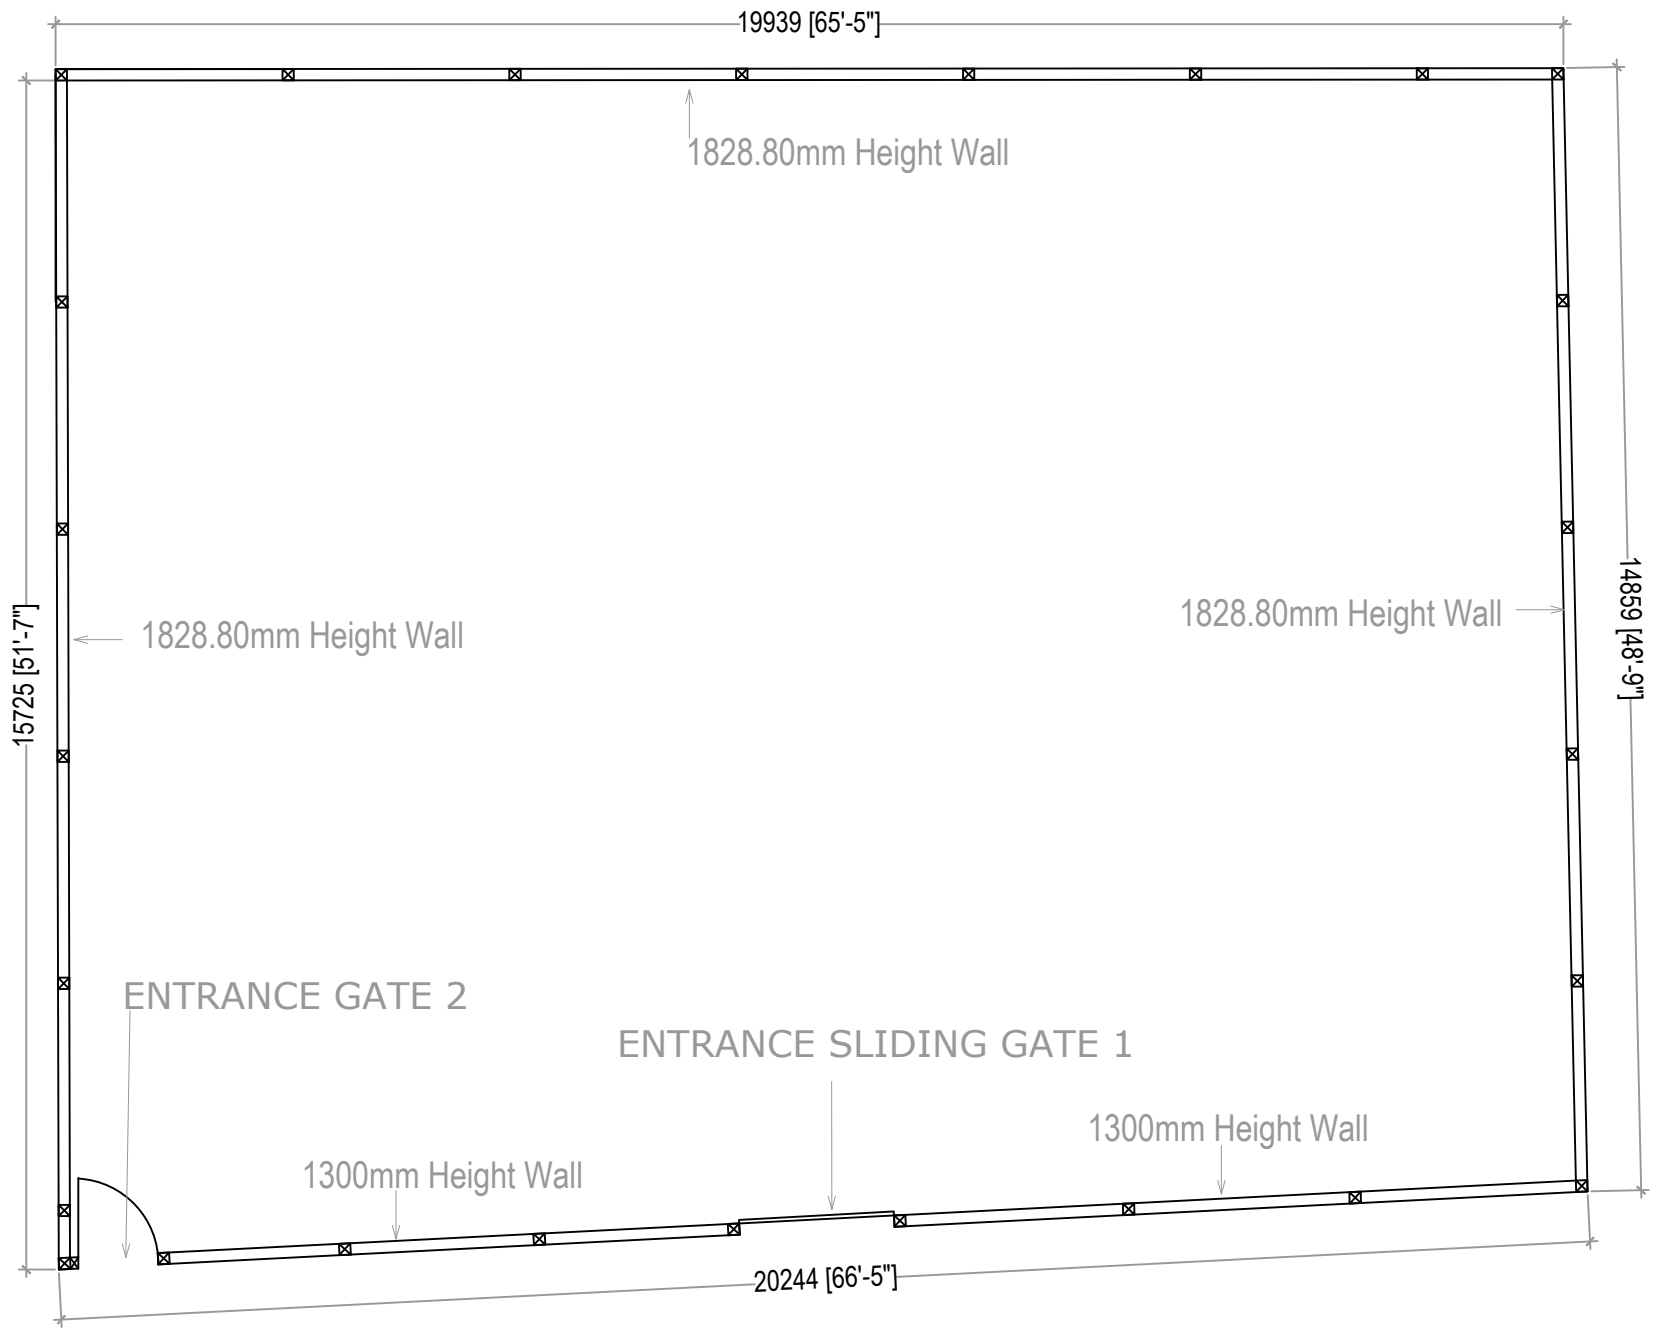
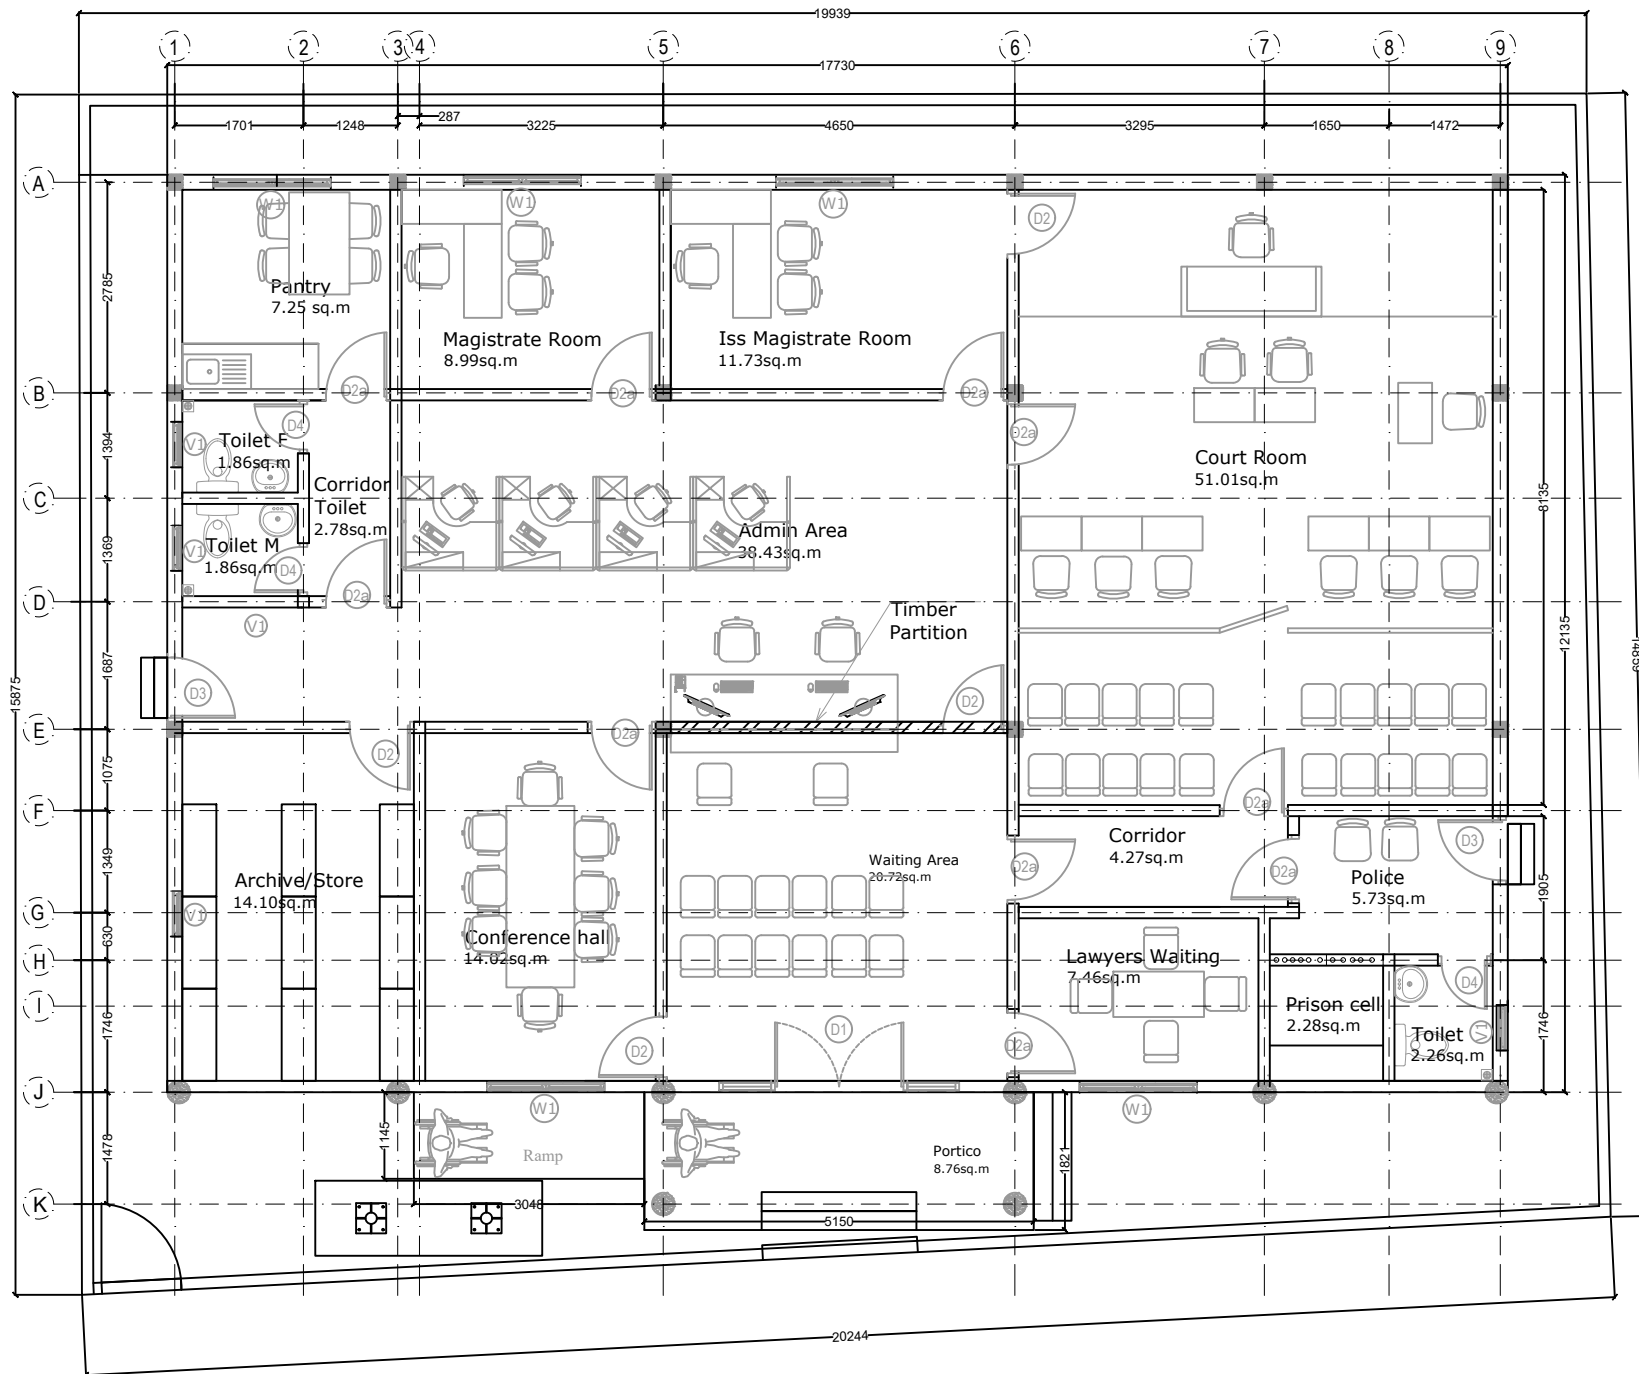


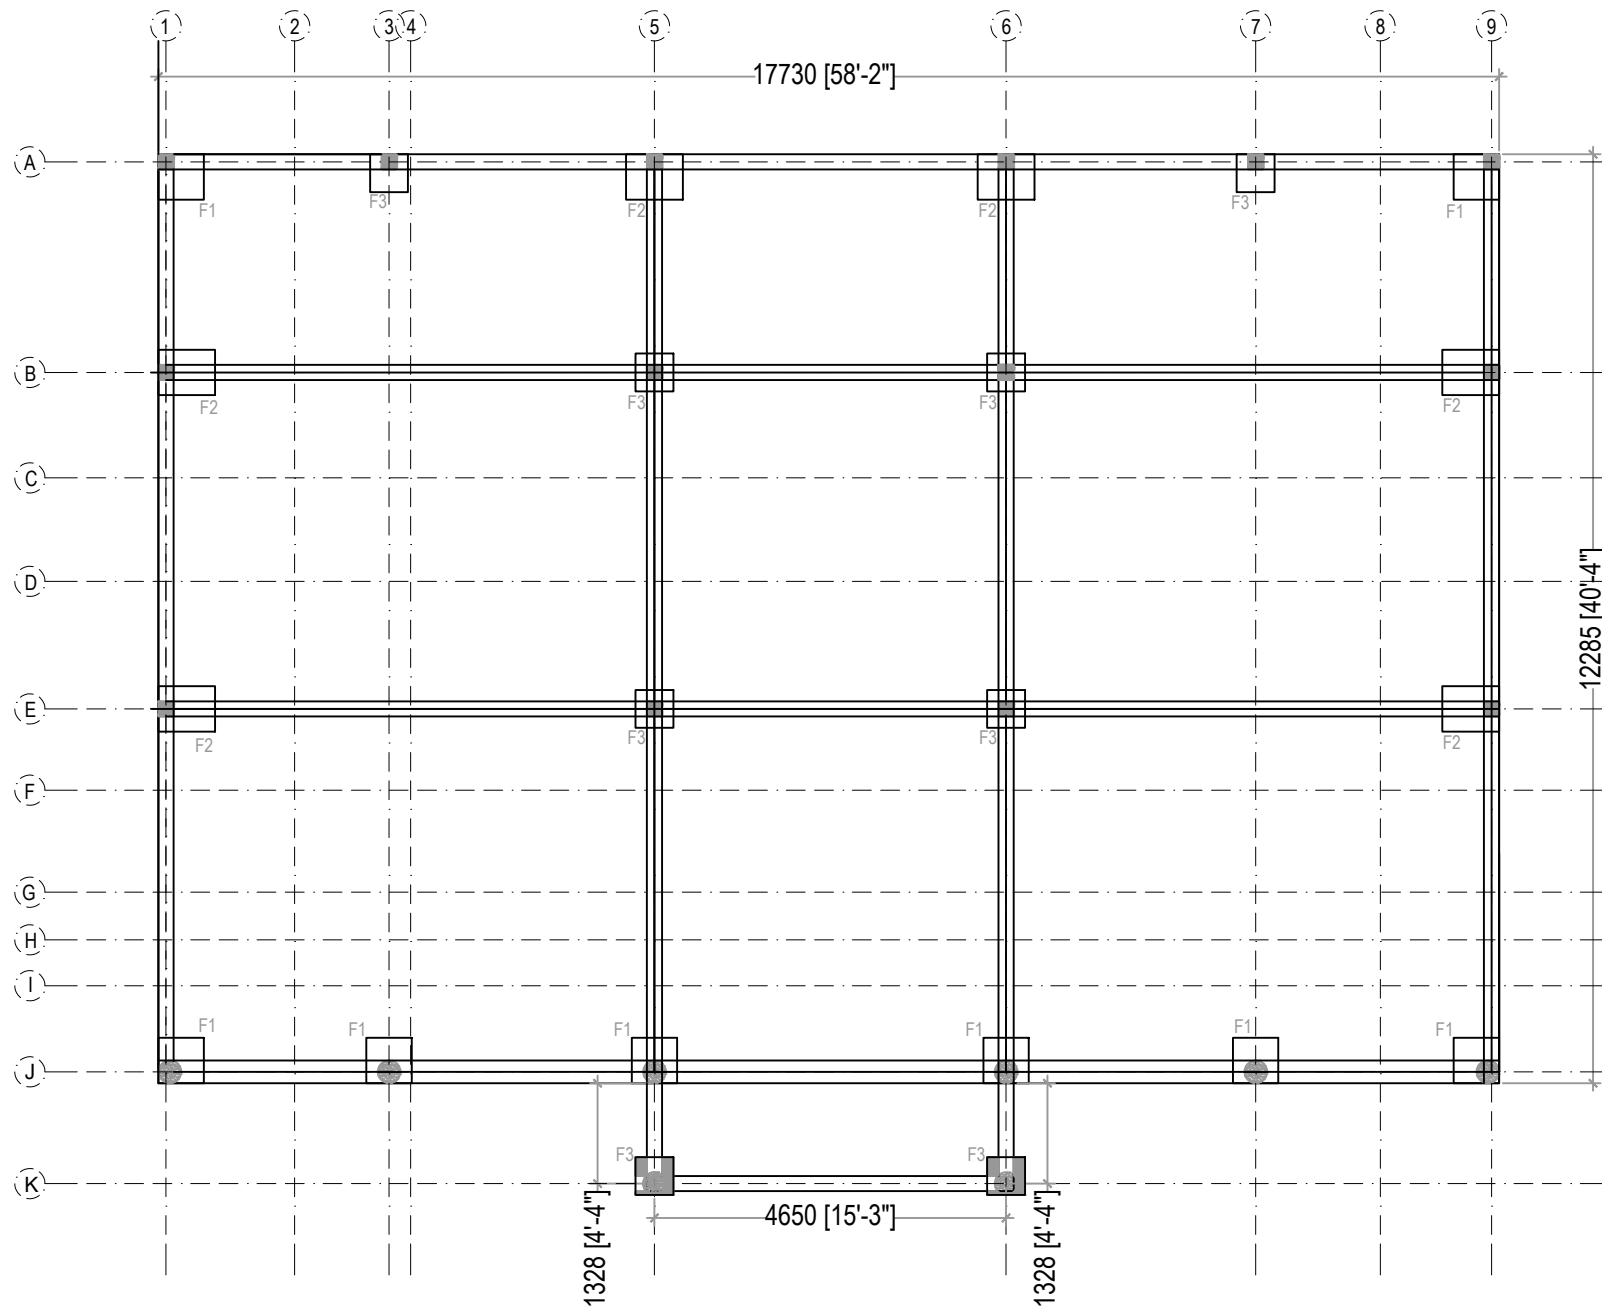


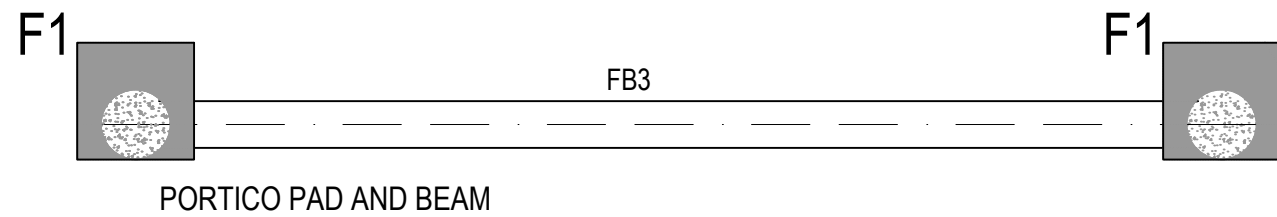

**FLOOR PLAN**  
1:100

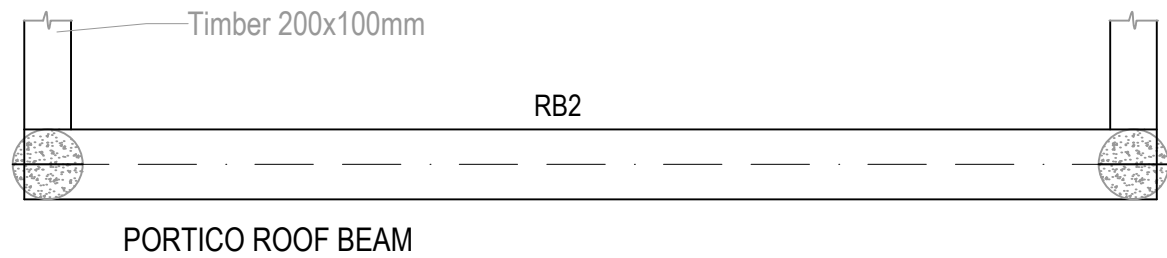


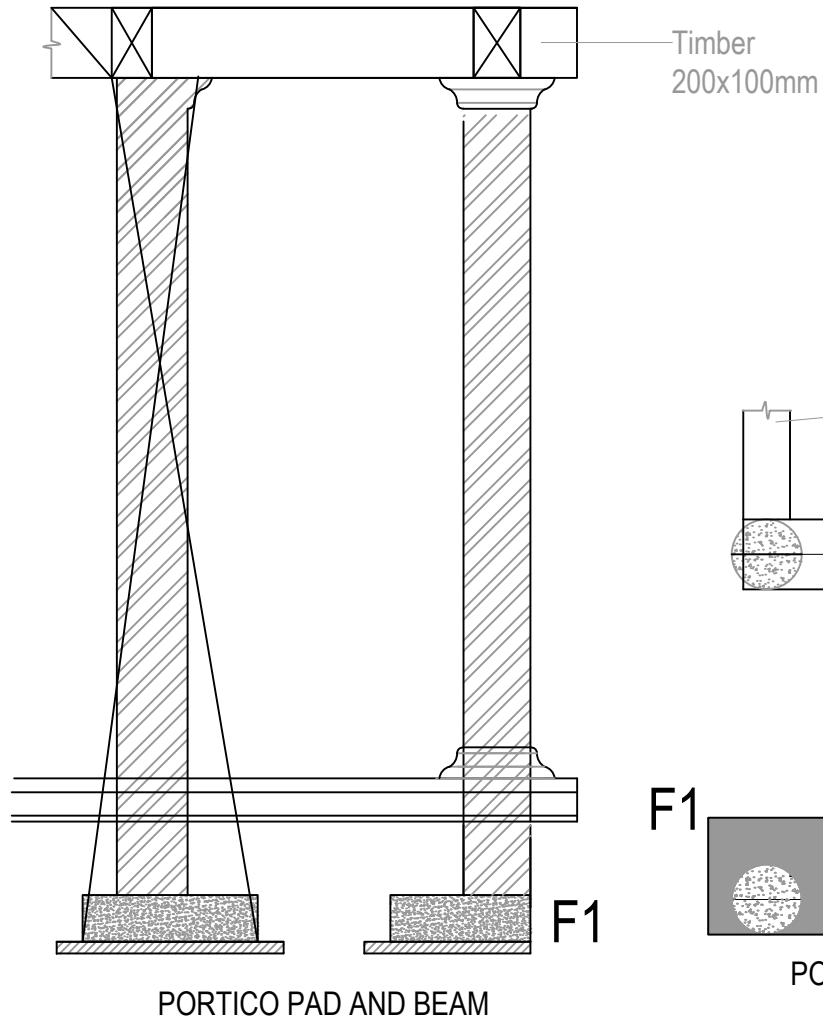



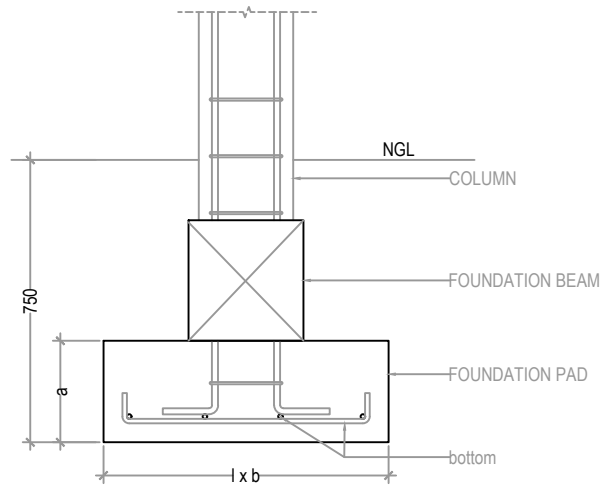



| label | dimentions |     |     | reinforcement |         |
|-------|------------|-----|-----|---------------|---------|
|       | l          | b   | a   | b (bottom)    | t (top) |
| F1    | 600        | 600 | 250 | T10 @ 150 C/C | -       |

FOUNDATION DETAIL  
SCALE 1:20

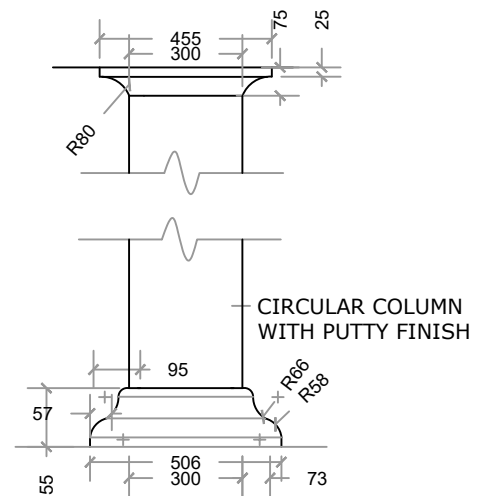


**CIRCULAR COLUMN**  
**MOULDING DETAIL**  
SCLAE 1:20

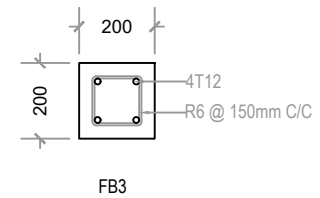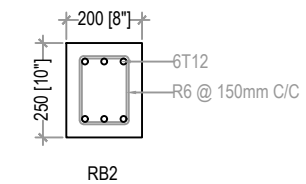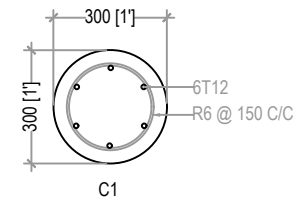

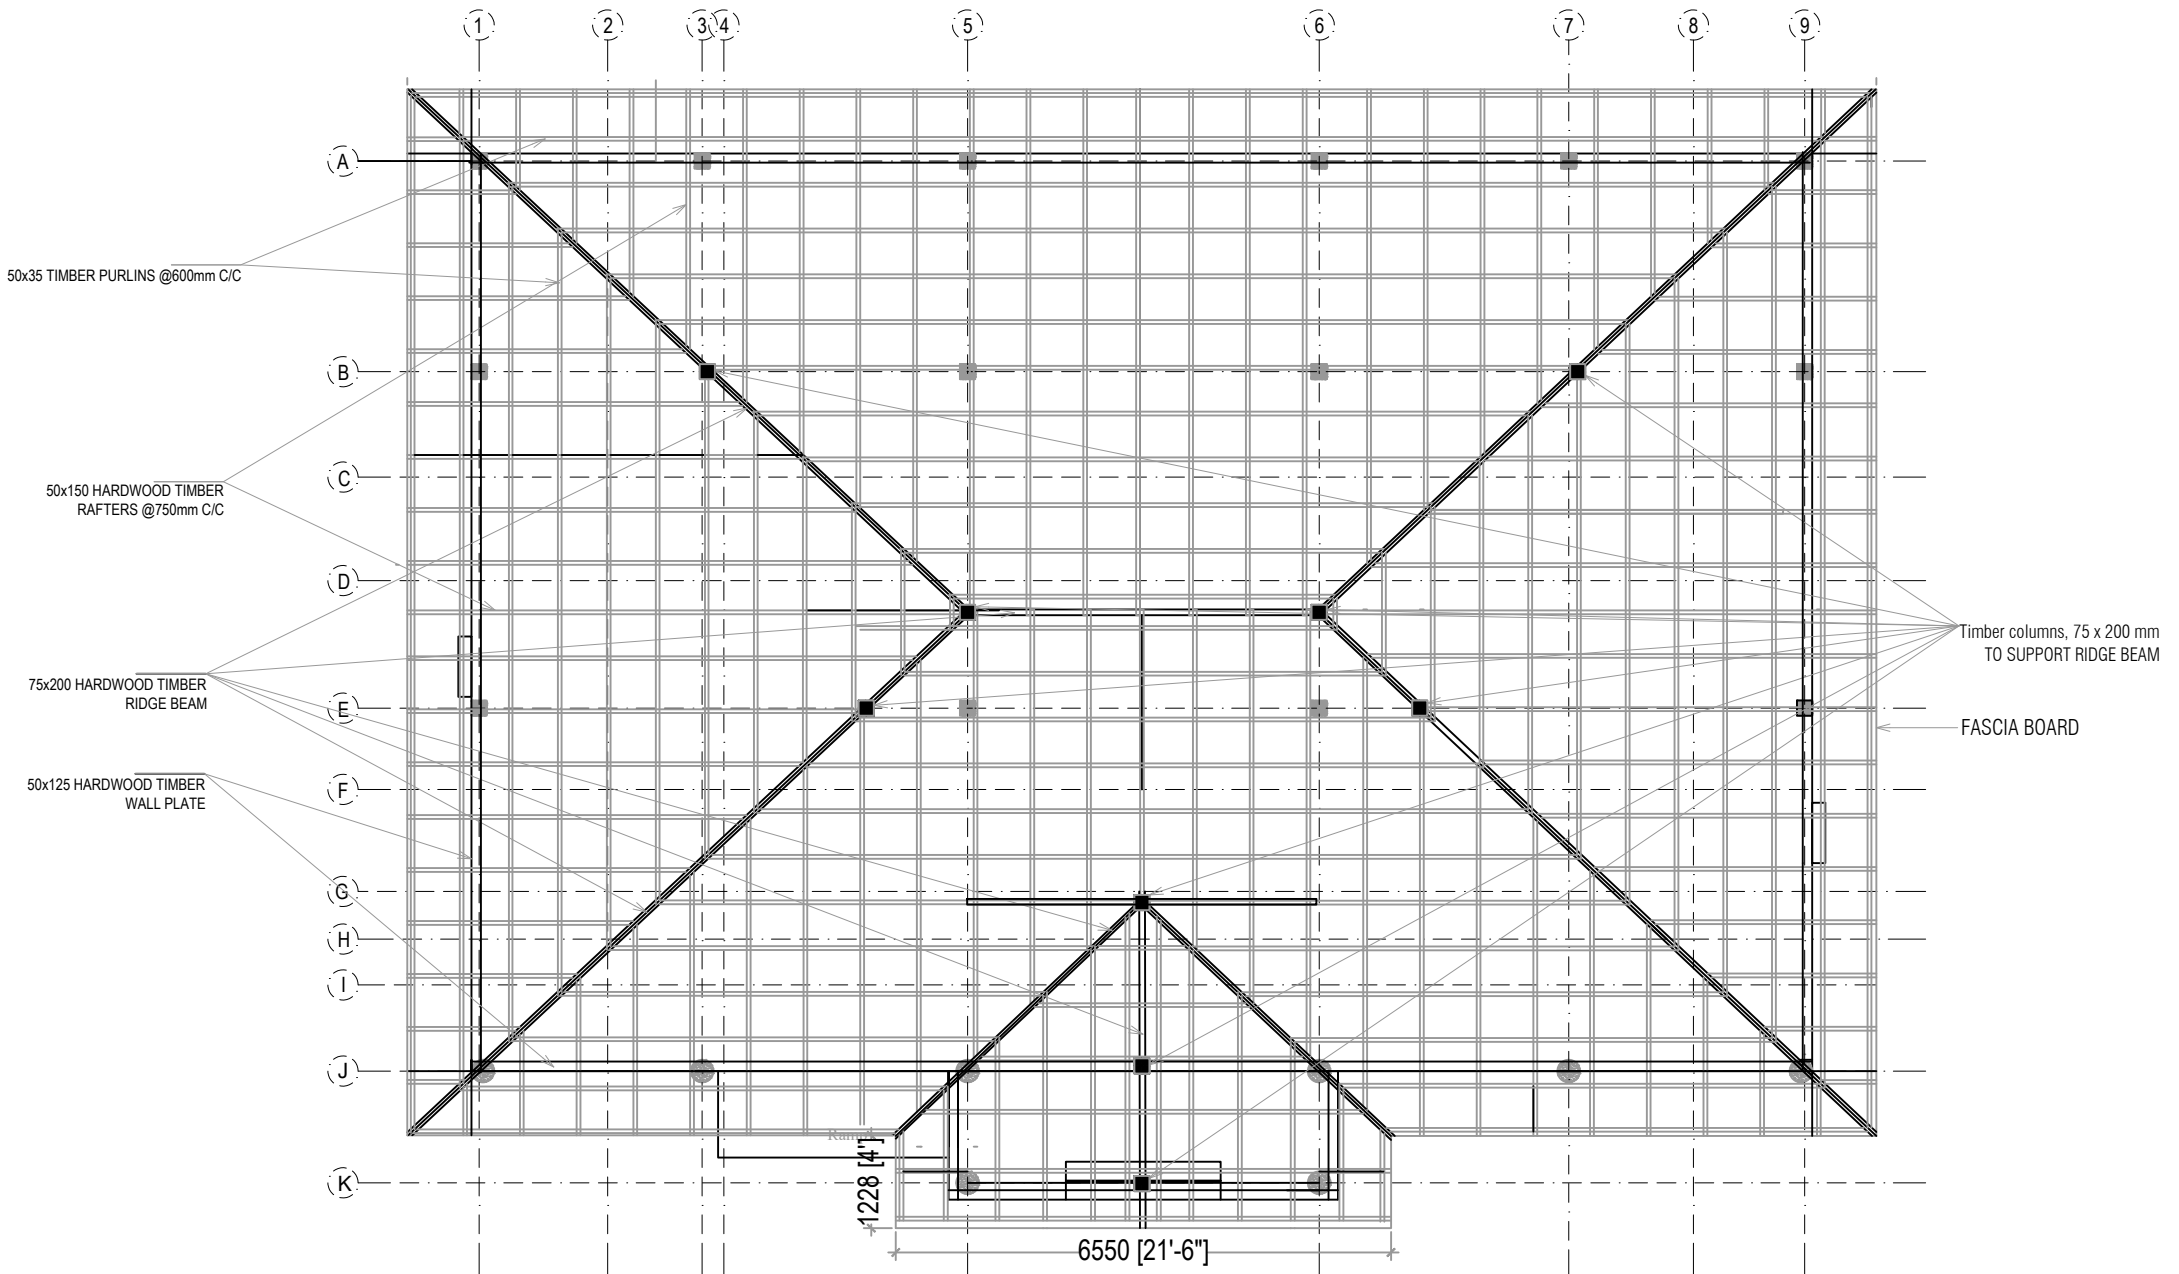


 **ROOF FRAMING PLAN**  
1:100


# DETAIL 01

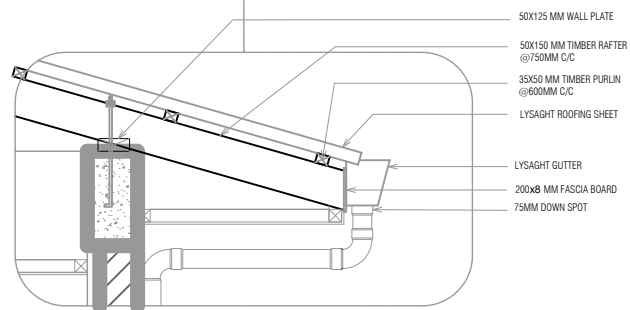


**DETAIL AT 01**  
SCALE 1:20

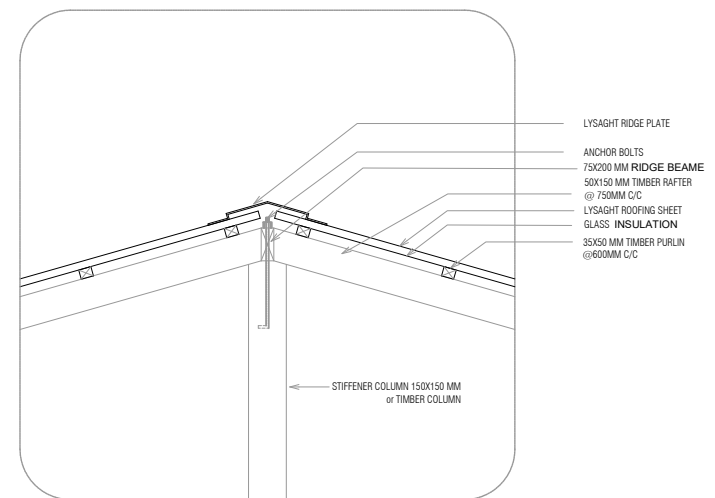








**DETAIL AT 02**  
SCALE 1:20

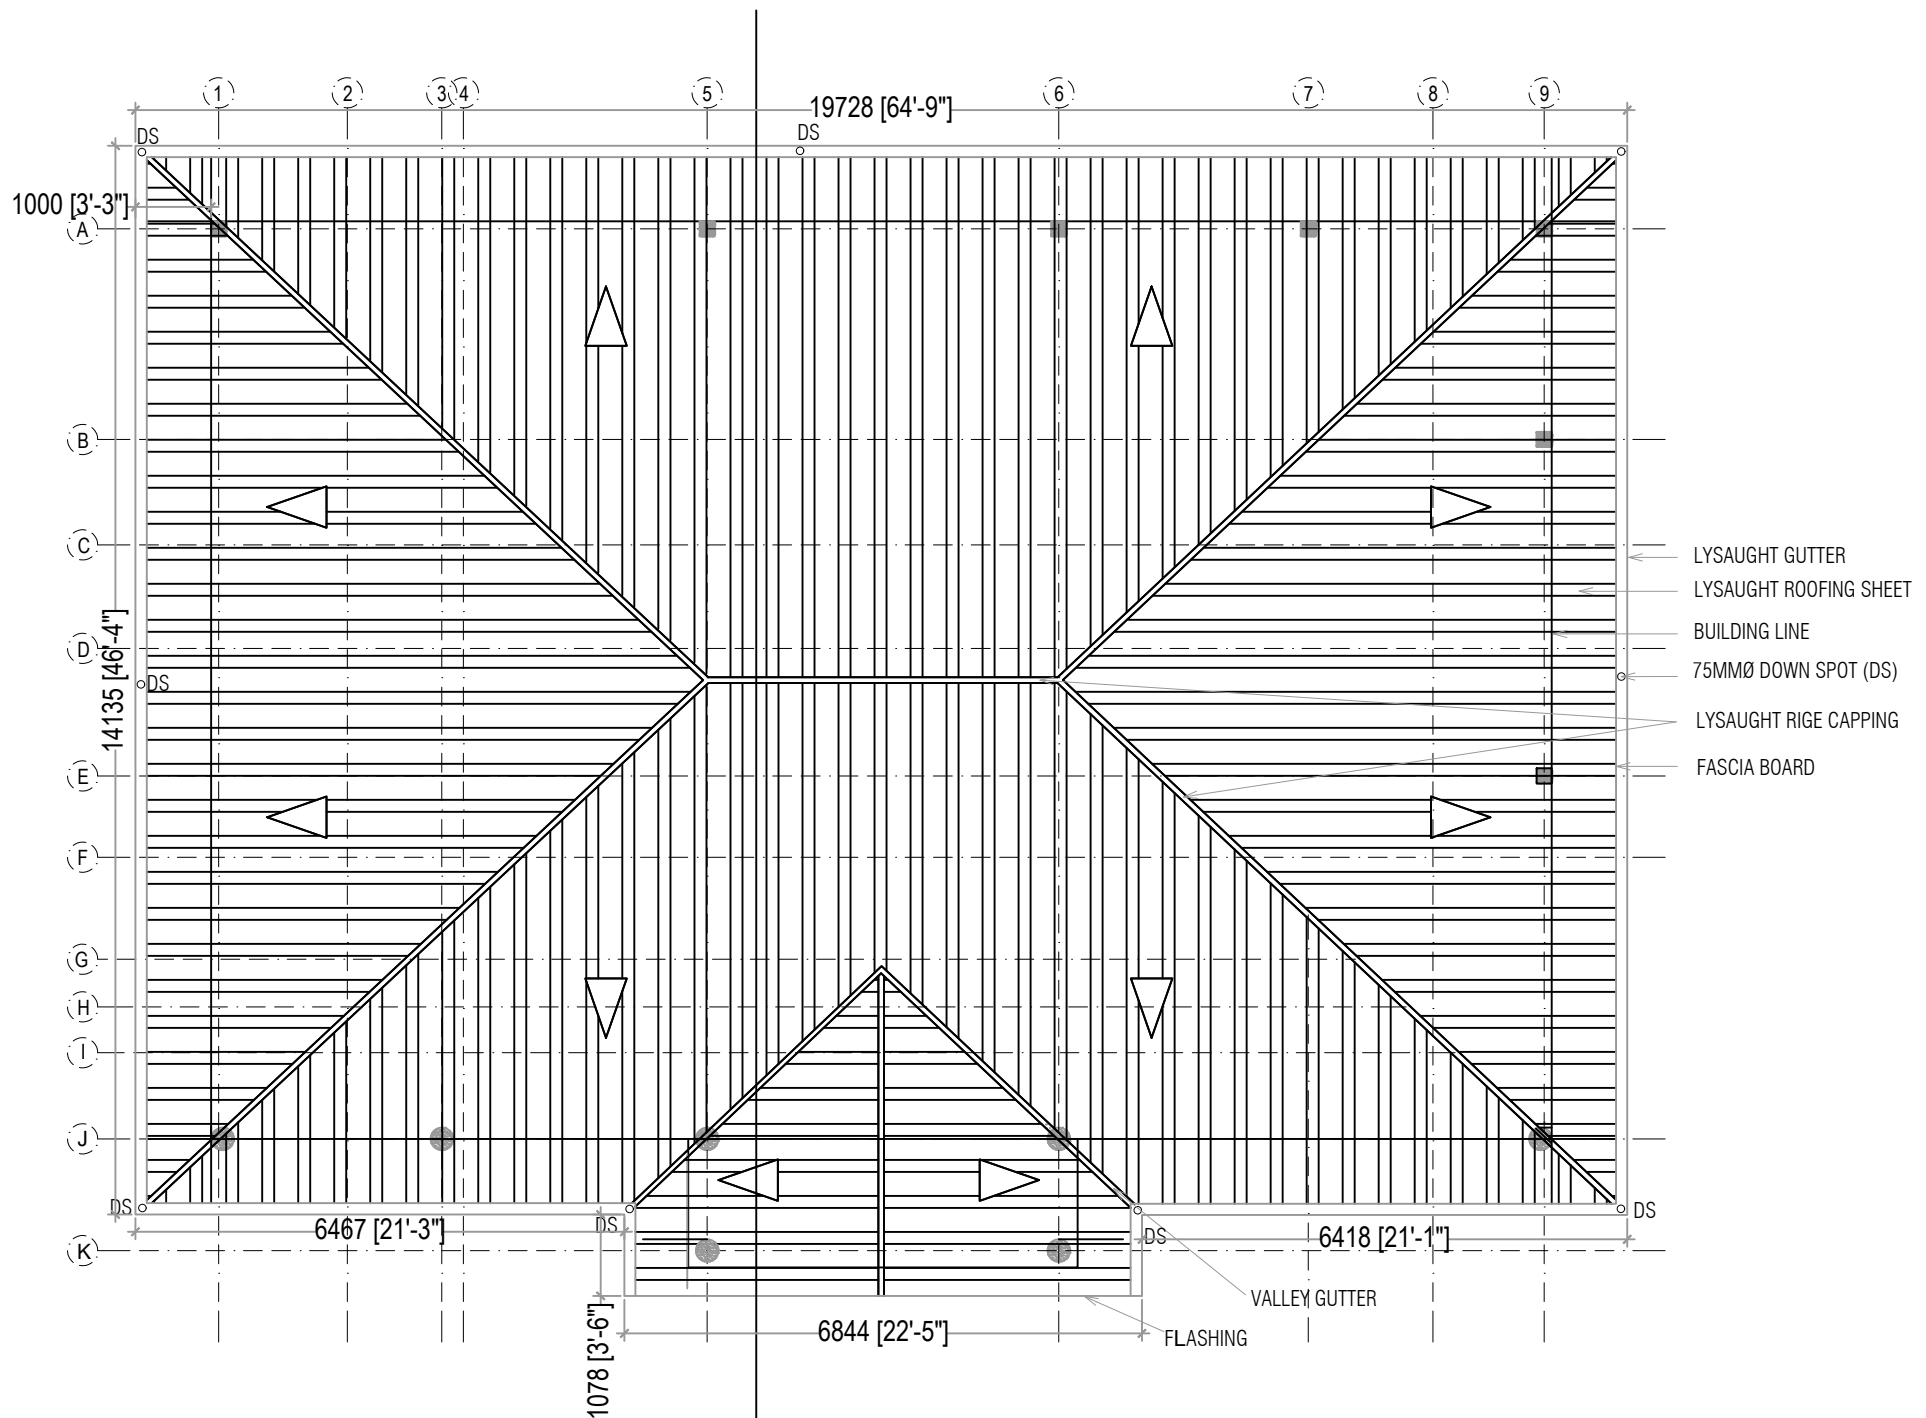



**UPPER ROOF PLAN**  
 1:100

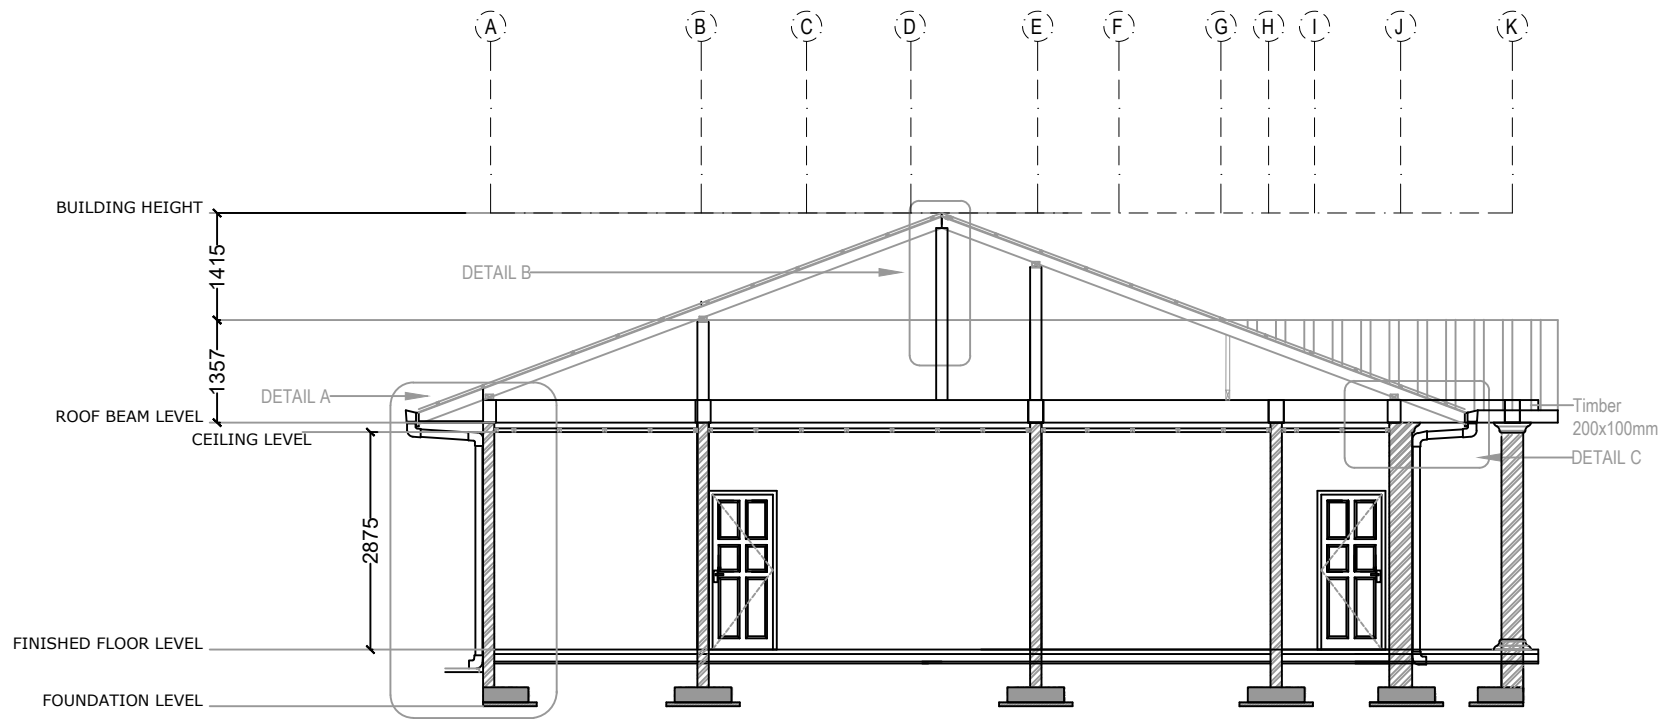


 **SECTION X-X**  
1:100

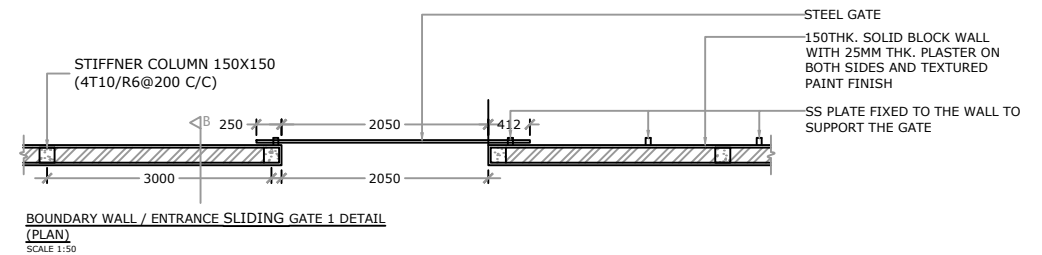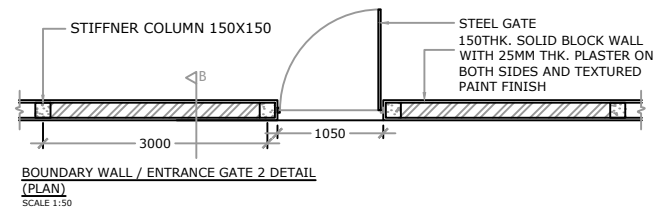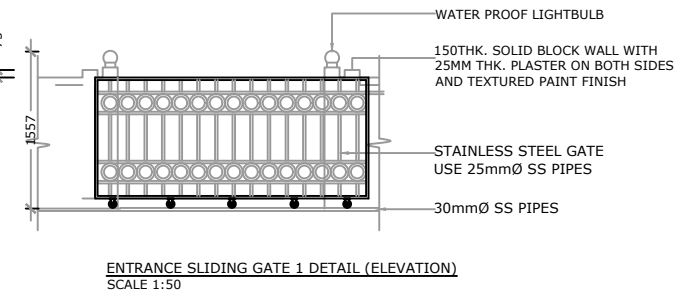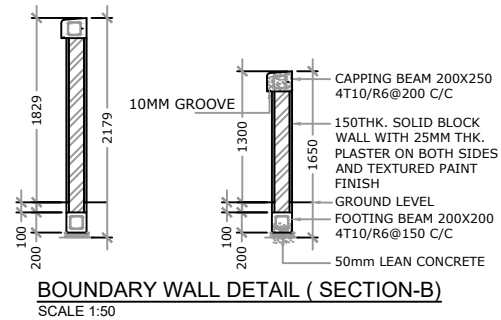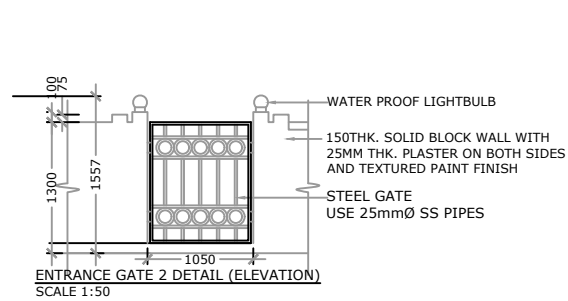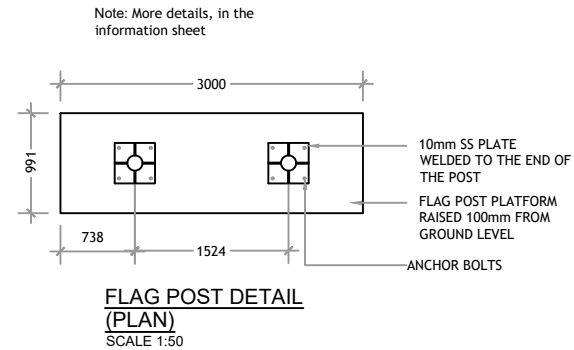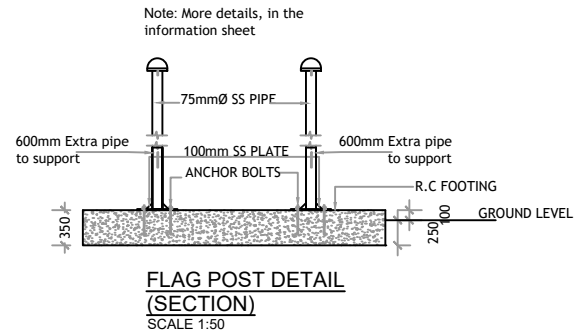


# Readymade Work Station

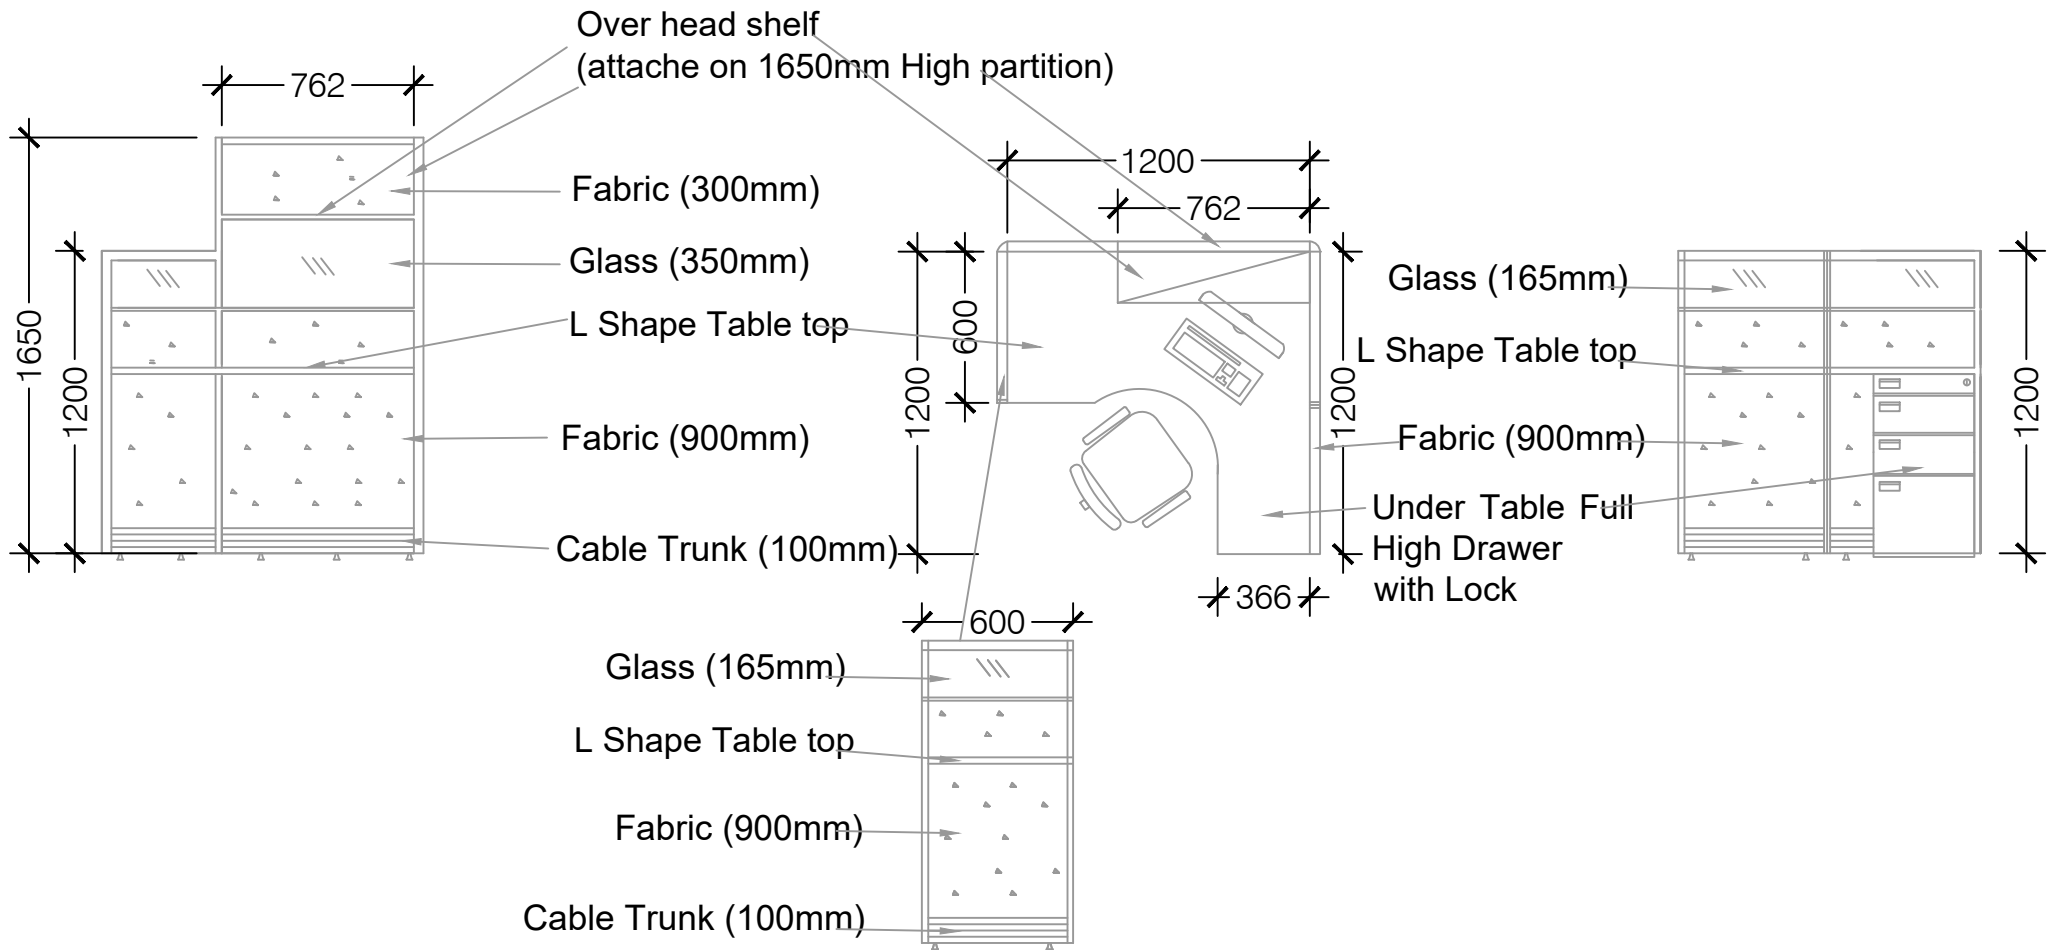


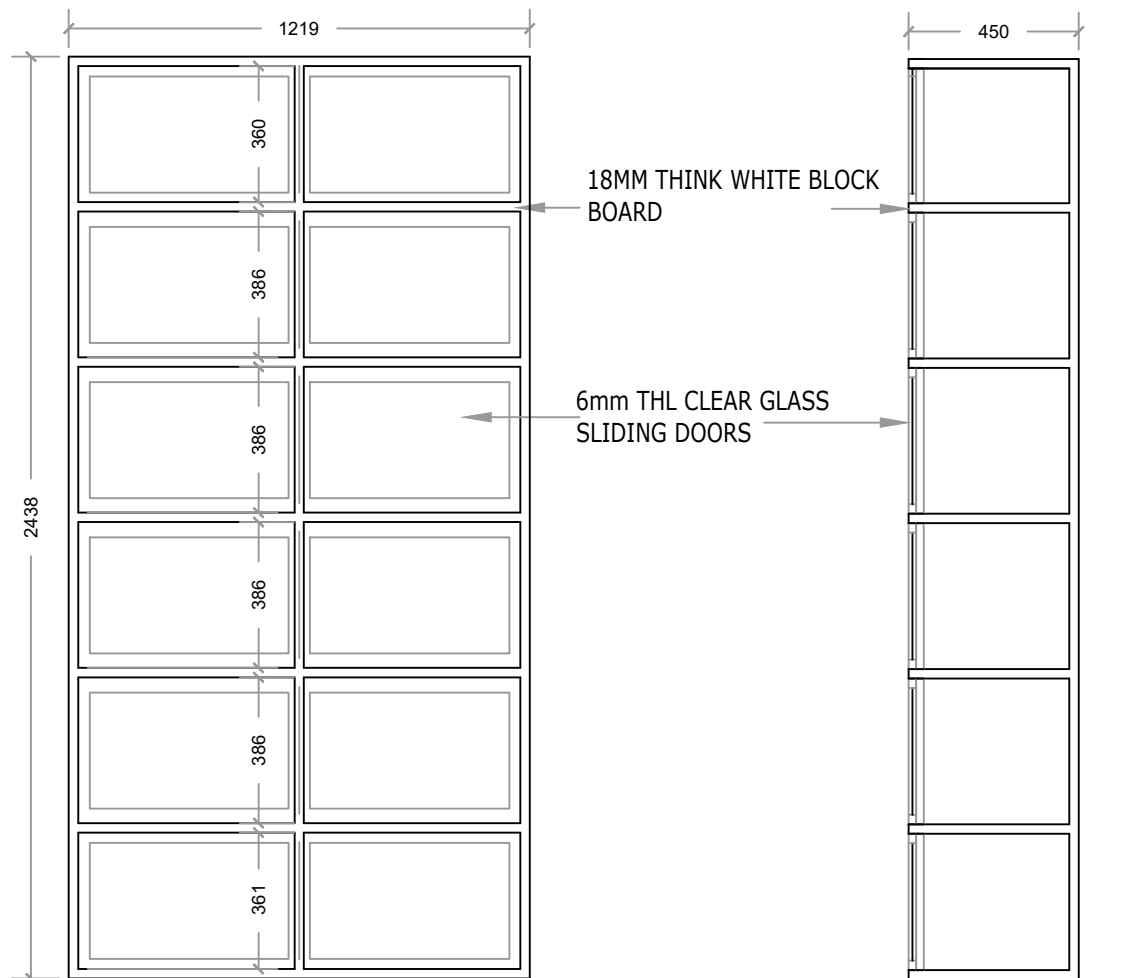

RACK DETAIL (ELEVATION)


RACK DETAIL (SECTION)

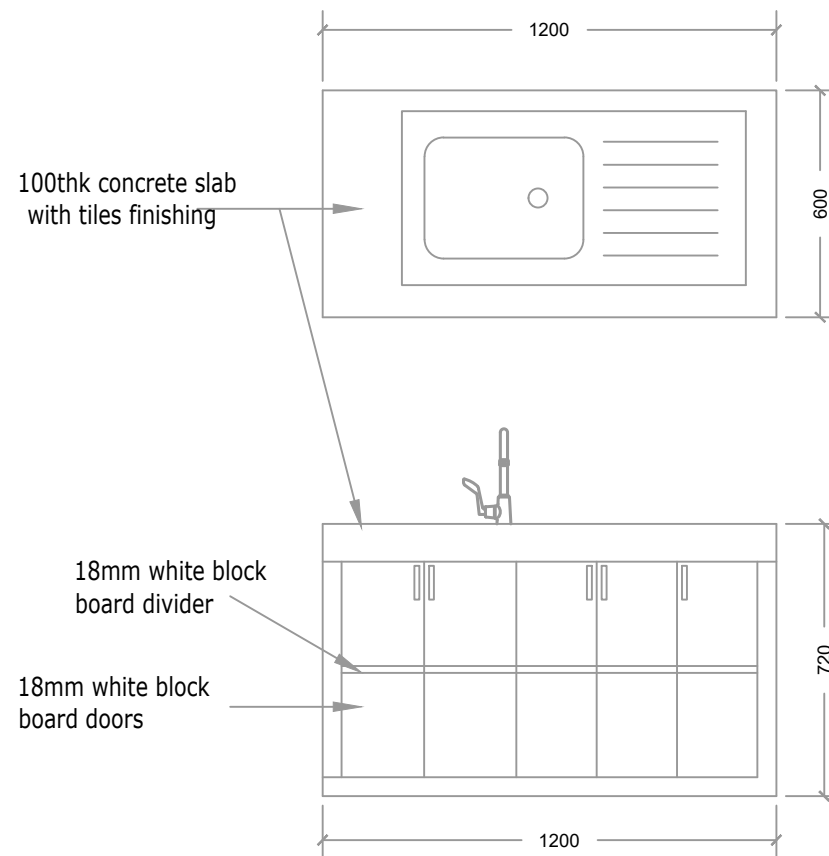

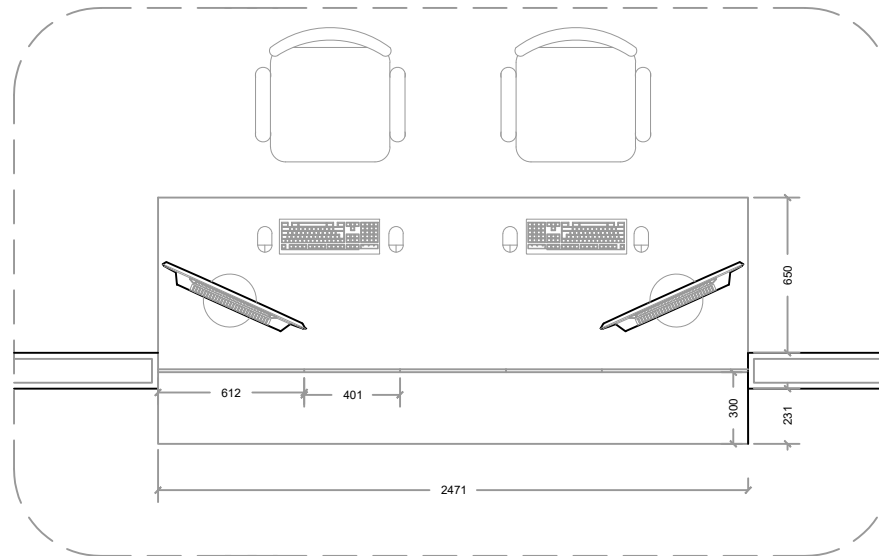

**RECEPTION COUNTER PLAN**

SCALE 1:20

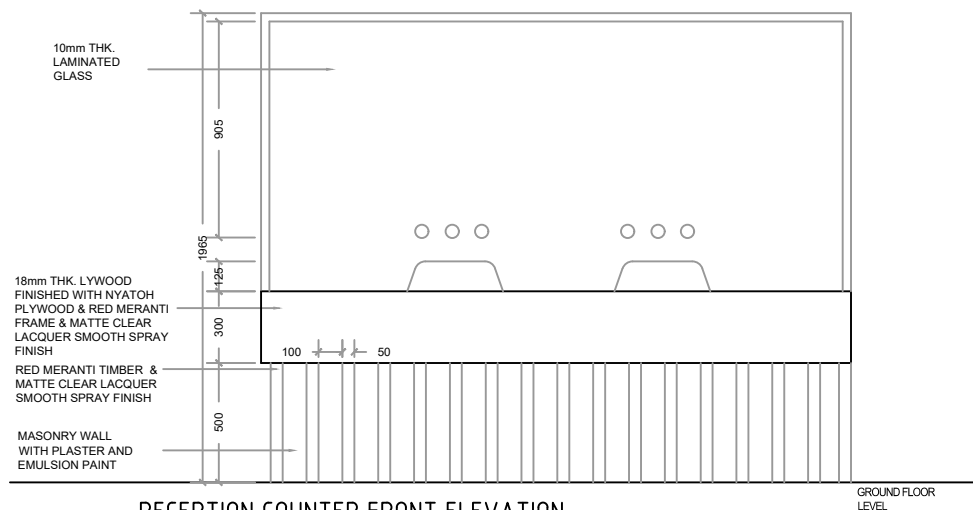

**RECEPTION COUNTER FRONT ELEVATION**

SCALE 1:20




| NAME       | DOUBLE DOOR         |                                                     | SIDE HUNG DOOR    |                                | SIDE HUNG DOOR    |                                | SIDE HUNG DOOR |                                |
|------------|---------------------|-----------------------------------------------------|-------------------|--------------------------------|-------------------|--------------------------------|----------------|--------------------------------|
| PLAN       |                     |                                                     |                   |                                |                   |                                |                |                                |
| ELEVATION  |                     |                                                     |                   |                                |                   |                                |                |                                |
| SYMBOL     | D1                  |                                                     | D2                |                                | D2a               |                                | D3             |                                |
| LOCATION   | ENTRANCE            | TYPE<br>4 HINGE DOUBLE HUNG DOOR                    | GROUND FLOOR      | TYPE<br>4 HINGE SIDE HUNG DOOR | GROUND FLOOR      | TYPE<br>4 HINGE SIDE HUNG DOOR | GROUND FLOOR   | TYPE<br>4 HINGE SIDE HUNG DOOR |
| DOOR FRAME | ALUMINIUM           | REMARKS                                             | SOLID TIMBER WOOD | REMARKS                        | SOLID TIMBER WOOD | REMARKS                        | ALUMINIUM      | REMARKS                        |
| FINISHES   | WHITE POWDER COATED | TOP AND SIDE PENAL FIXED TINTED GLASS<br>WITH GRILL | VARNISHED         | DOOR FRAME WITH ARCHITRAVE     | VARNISHED         | DOOR FRAME WITH ARCHITRAVE     | POWDER COATED  | FIXED TINTED GLASS & GRILL     |

| NAME       | SIDE HUNG DOOR |                        | 2 PENAL WINDOW      |                         | VENTILATION         |                      |
|------------|----------------|------------------------|---------------------|-------------------------|---------------------|----------------------|
| PLAN       |                |                        |                     |                         |                     |                      |
| ELEVATION  |                |                        |                     |                         |                     |                      |
| SYMBOL     | D4             |                        | W1                  |                         | V1                  |                      |
| LOCATION   | GROUND FLOOR   | TYPE                   | GROUND FLOOR        | TYPE                    | GROUND FLOOR        | TYPE                 |
| QUANTITY   |                | 3 HINGE SIDE HUNG DOOR |                     | SIDE HUNG 2 PENAL       |                     | TOP HUNG VENTILATION |
| DOOR FRAME | ALUMINIUM      | REMARKS                | ALUMINIUM           | REMARKS                 | ALUMINIUM           | REMARKS              |
| FINISHES   |                | CLADDING               | WHITE POWDER COATED | TINTED GLASS WITH GRILL | WHITE POWDER COATED | WITH GRILL           |

Prison cell Door


Notes: 1. 10 X 40 X 6 MM DOUBLE ANGLE BARS  
2. 10 X 40 X 6 MM DOUBLE ANGLE BARS  
3. 10 X 40 X 6 MM DOUBLE ANGLE BARS  
4. 10 X 40 X 6 MM DOUBLE ANGLE BARS  
5. 10 X 40 X 6 MM DOUBLE ANGLE BARS

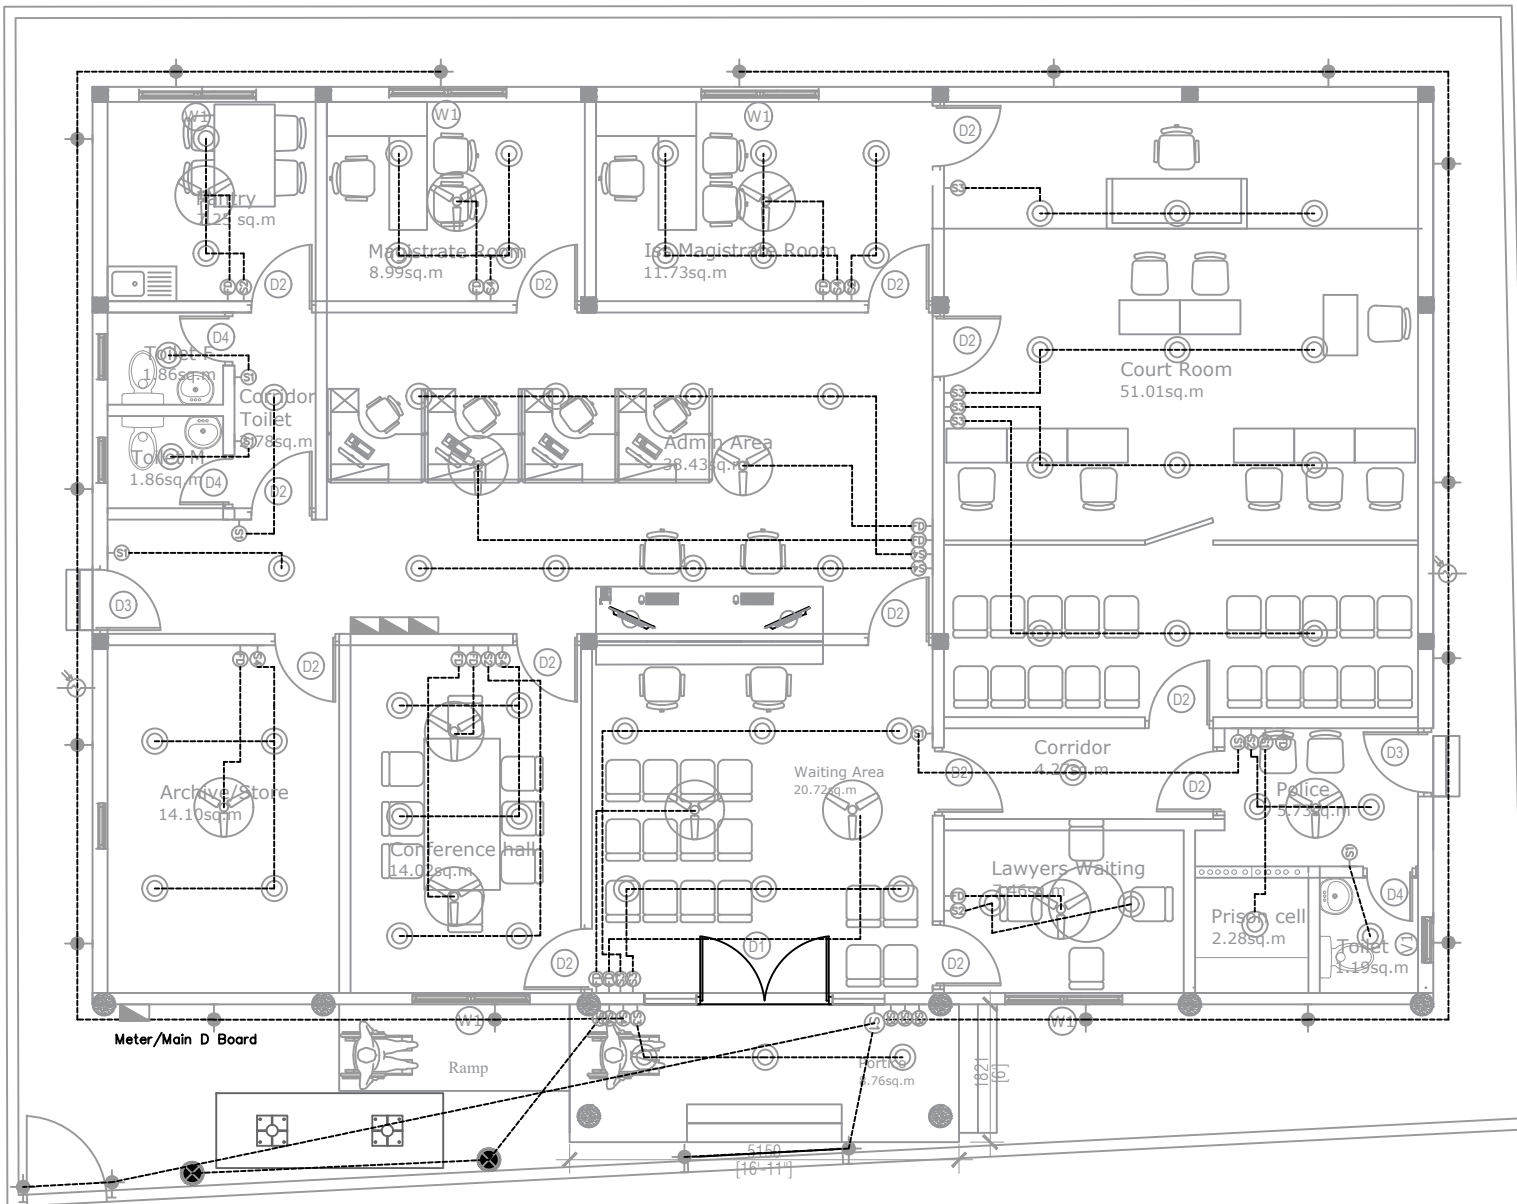

| LEGEND |                                |
|--------|--------------------------------|
|        | DOWN LIGHTS C/W 24W LED LIGHT  |
|        | WALL LIGHT BULB (WEATHERPROOF) |
|        | CEILING FAN (1.3M DIAMETER)    |
|        | ONE GANG SWITCH                |
|        | TWO GANG SWITCH                |
|        | THREE GANG SWITCH              |
|        | FOUR GANG SWITCH               |
|        | FAN DIMMER                     |
|        | PHOTOCELL SWITCH               |
|        | SPOT LIGHT                     |

NOTE: ALL SWITCHES @ 1.2 FROM FFL  
 ALL THE OUTDOOR AND PORTICO LIGHTS ARE CONTROL BY PHOTOCELL  
 ALL GATE LIGHTS ARE CONTROL BY PHOTOCELL SWITCH

ELECTRICAL LIGHTING LAYOUT  
 Scale 1:100

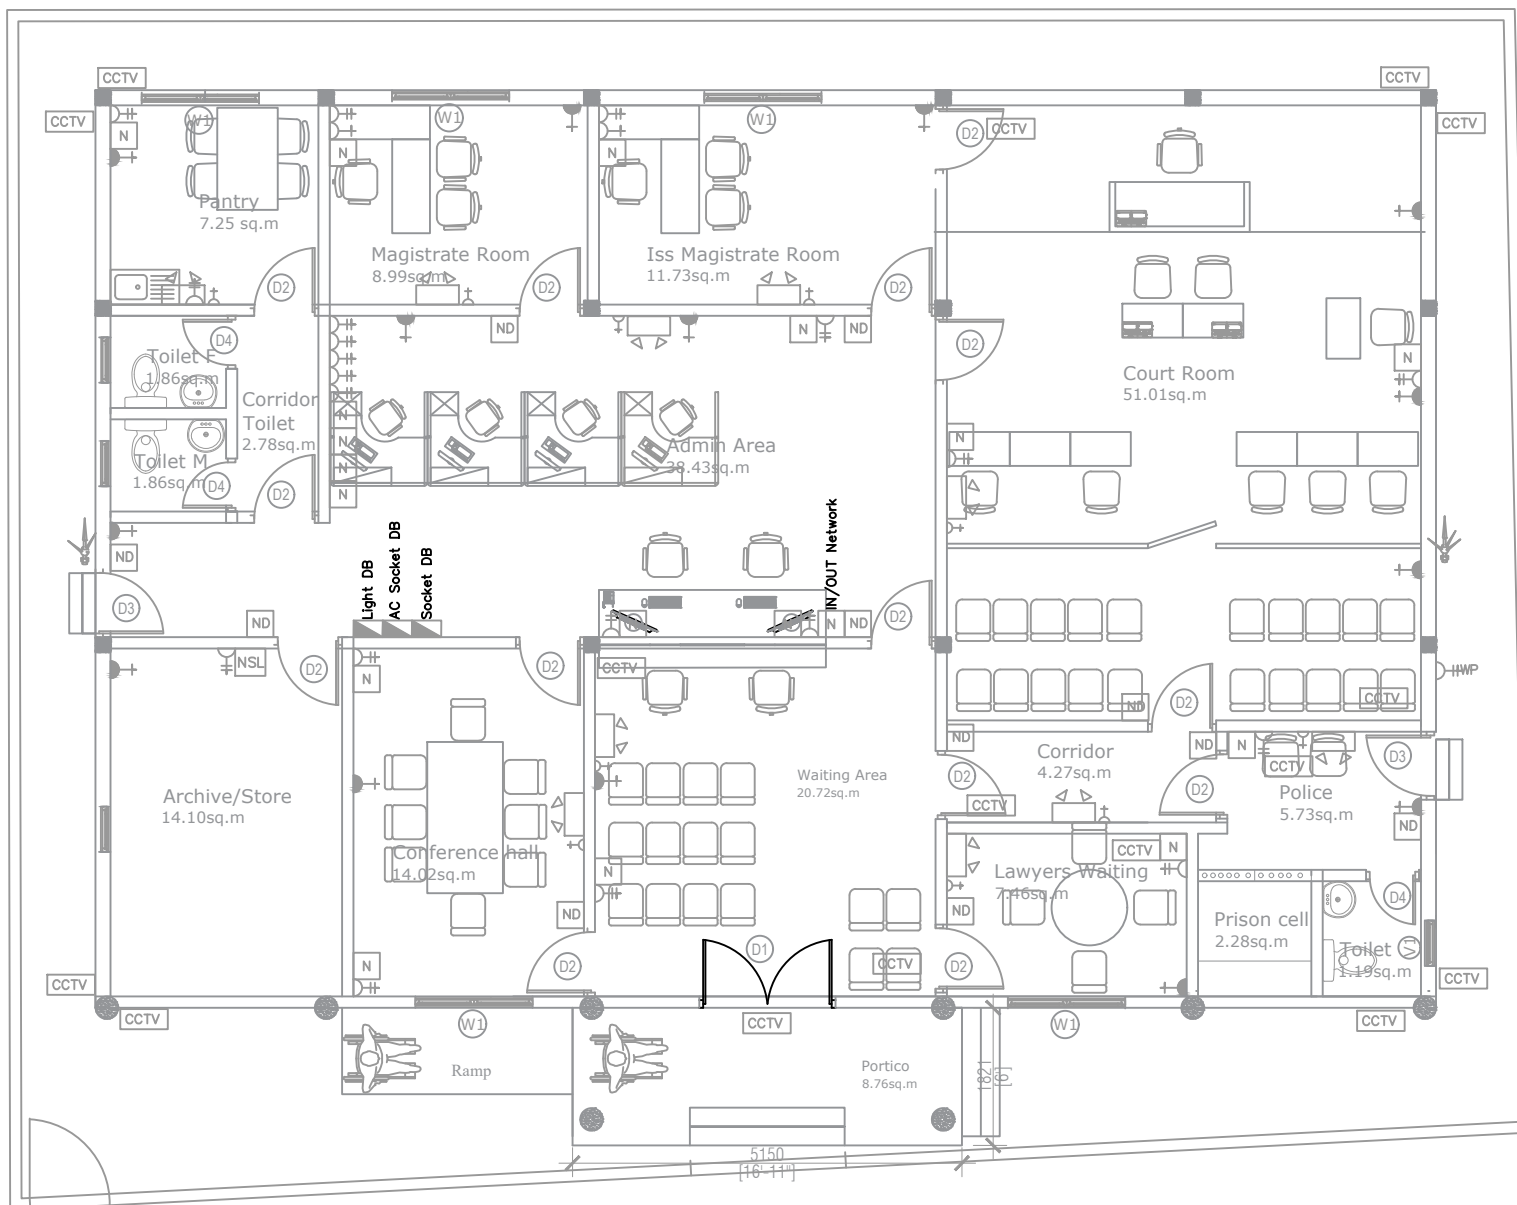

| LEGEND 3 PHASE DISTRIBUTION BOARD |                                                                   |
|-----------------------------------|-------------------------------------------------------------------|
|                                   | DISTRIBUTION BOARD                                                |
|                                   | NETWORK SWITCH LOCATION                                           |
|                                   | 1x13A SOCKET OUTLET                                               |
|                                   | 2x13A SOCKET OUTLET                                               |
|                                   | 2x13A SOCKET OUTLET WITH WATER PROOF COVER                        |
|                                   | 2x13A SOCKET OUTLET AND 1 NETWORK OUTLET WITH SS POP-UP FLOOR BOX |
|                                   | 2x13A SOCKET OUTLET AND 2 NETWORK OUTLET WITH SS POP-UP FLOOR BOX |
|                                   | NETWORK OUTLET -WALL                                              |
|                                   | NETWORK OUTLET -DOOR LOCK- WALL                                   |
|                                   | NETWORK CABLE -CCTV                                               |
|                                   | EMERGENCY LIGHT TWO HOUR WITH 13A SOCKET OUTLET                   |
|                                   | 1 x 15A SOCKET OUTLET                                             |
|                                   | Lightning protection system                                       |

NOTE: ALL DOOR LOCK NETWORK OUTLET @ 1.2 FROM FFL

NOTE: IN/OUT NETWORK OUTLET @ 1.2 FROM FFL


NOTE: All the sockets for a/c and emergency lights at 300mm below the ceiling level and the rest at 400mm above floor level Switches at the height of 1200mm.

Wall mount lights at 300 below ceiling level. CCTV cable will be installed in the ceiling.

NOTE: The lightning protection system shall be installed at the two locations indicated in the drawing, at a height of 8 feet above the roof level. Stainless steel (SS) must be used for both the pole and its mounting fixtures.

## ELECTRIC POWER LAYOUT


Scale 1:100

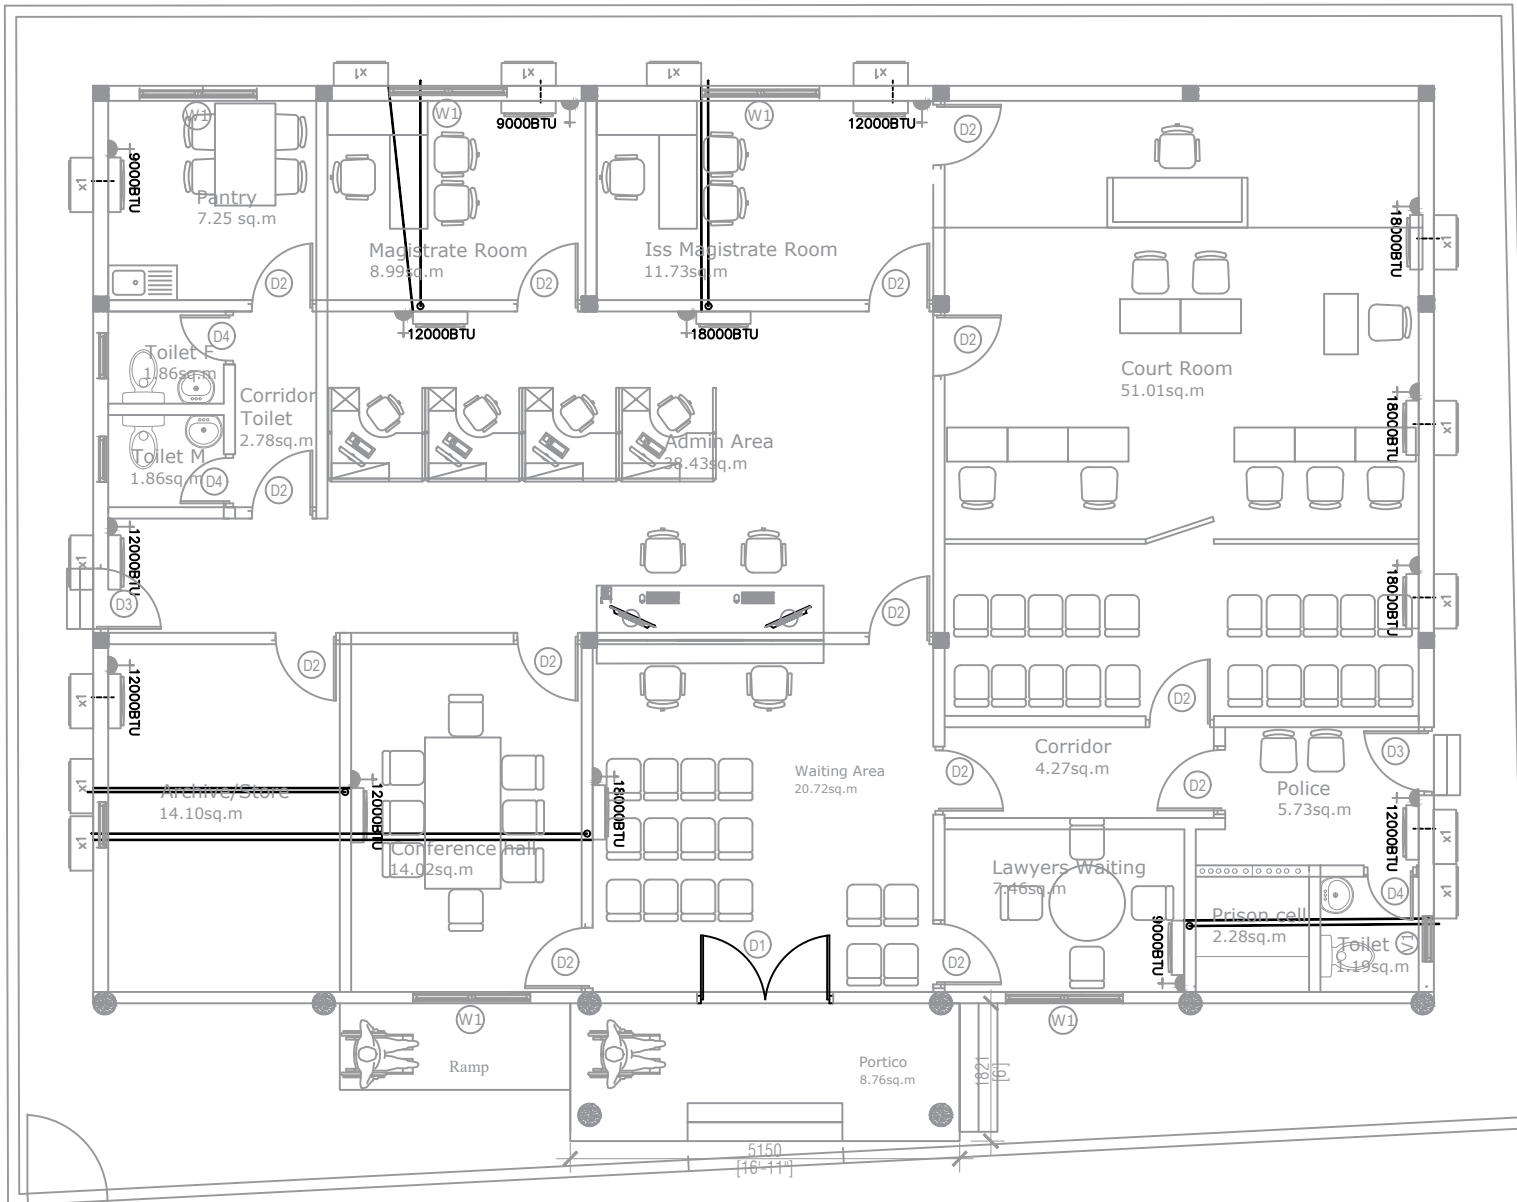

| LEGEND |                              |
|--------|------------------------------|
|        | 1 x 15A SOCKET OUTLET        |
|        | NETWORK OUTLET               |
|        | CEILING MOUNT AC INDOOR UNIT |
|        | OUTDOOR UNIT                 |
|        | WALL MOUNT AC INDOOR UNIT    |

Notes:  
 The gas pipes for indoor air conditioning units must be routed above the ceiling.  
 The drain pipes for indoor air conditioning units are to be embedded within the wall, with their ends brought out from beneath the floor. A 1-inch high-pressure pipe is to be utilized for this installation.

AIR CONDITION LAYOUT  
 Scale 1:100

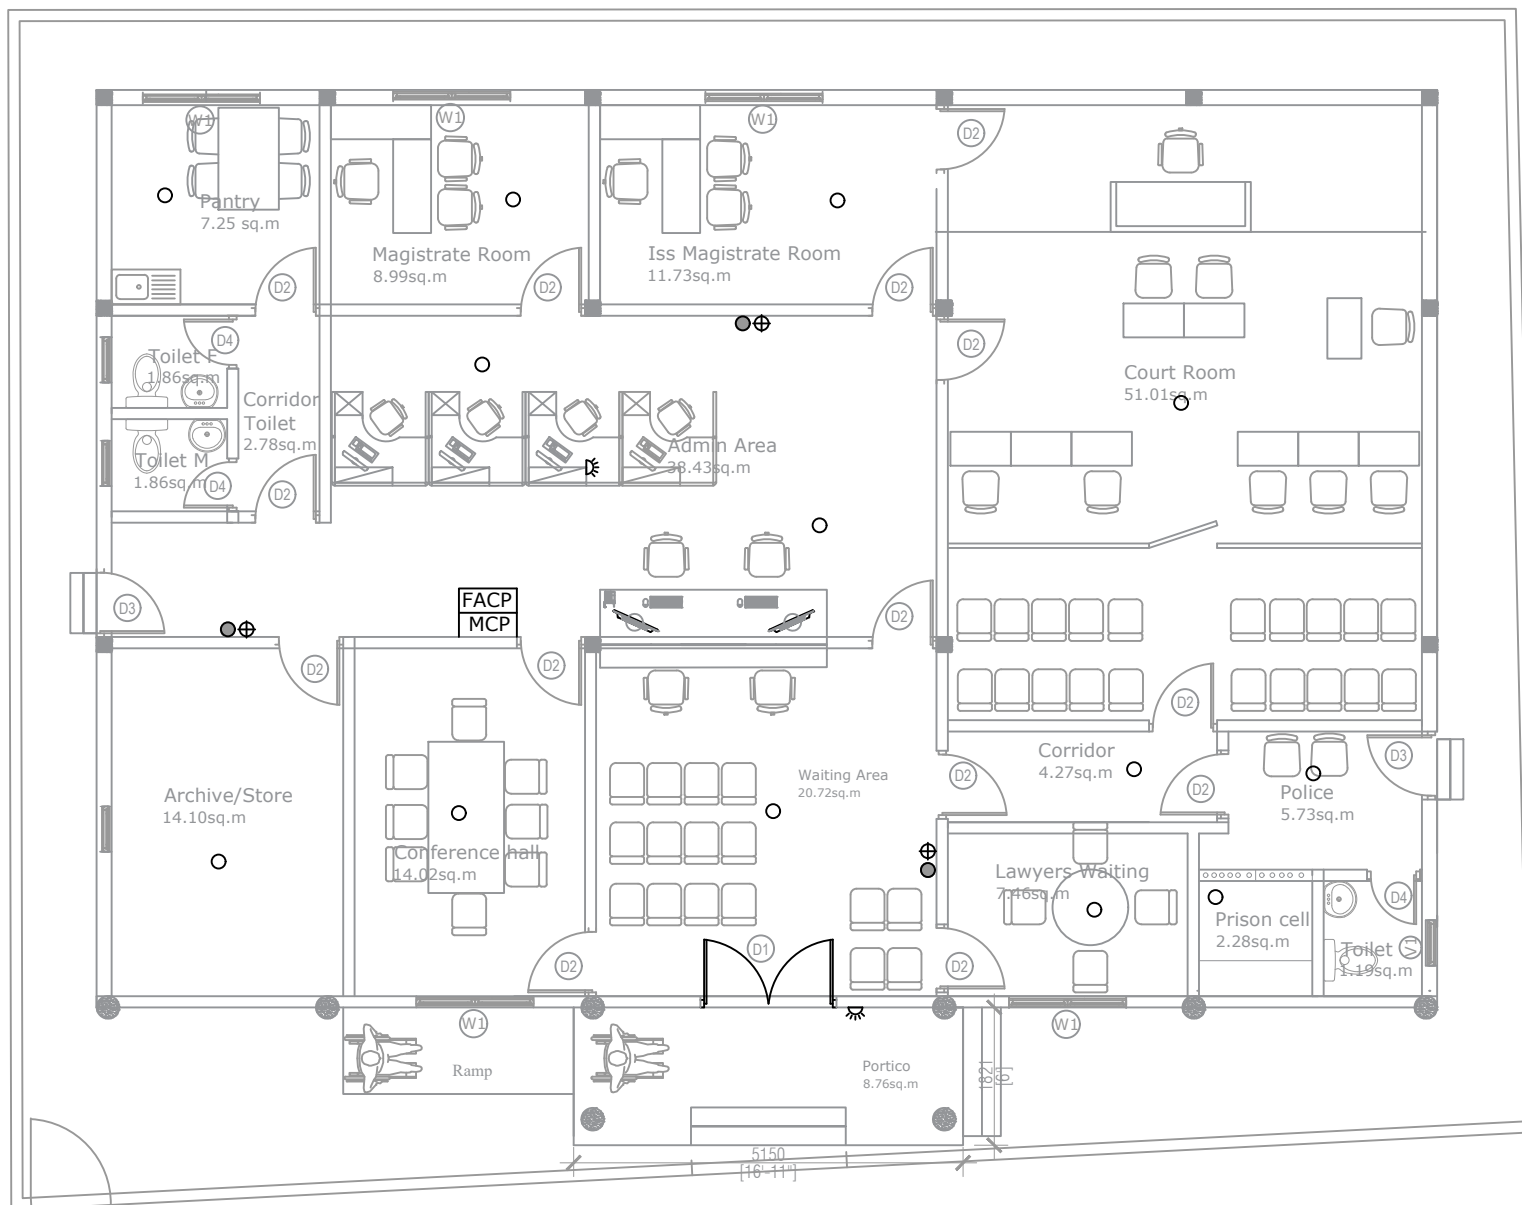


| LEGEND |                               |
|--------|-------------------------------|
| ○      | SMOKE DETECTOR                |
| ⊕      | 9 LITER H2O FIRE EXTINGUISHER |
| ●      | 2KG CO2 FIRE EXTINGUISHER     |
| ★      | FIRE ALARM SOUND STROBE 85DS  |
| FACP   | FIRE ALARM CONTROL PANEL      |
| MCP    | MANUAL CALL POINT             |

NOTE: ALL CABLE MUST BE FIRE RESISTANT CABLE


FIRE FIGHTING SYSTEM  
Scale 1:100



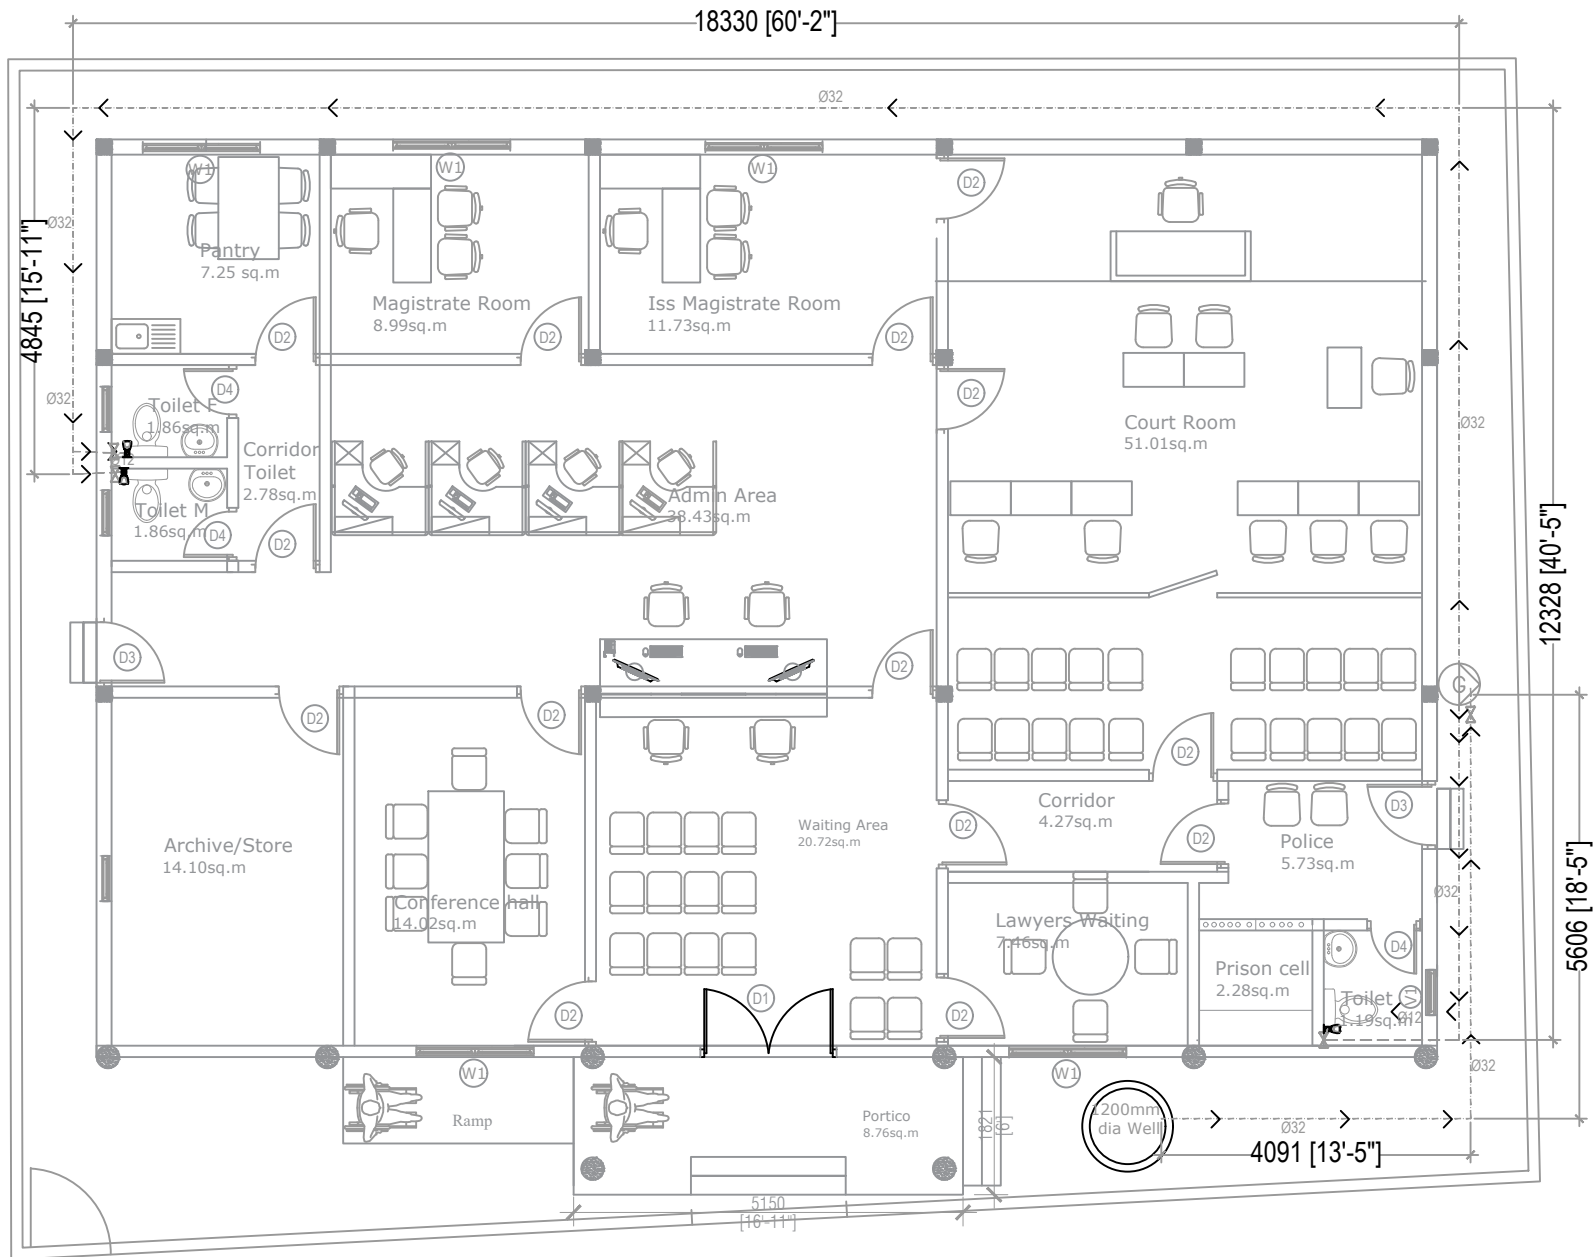


GROUND WATER PIPE LINE  
Scale 1:100



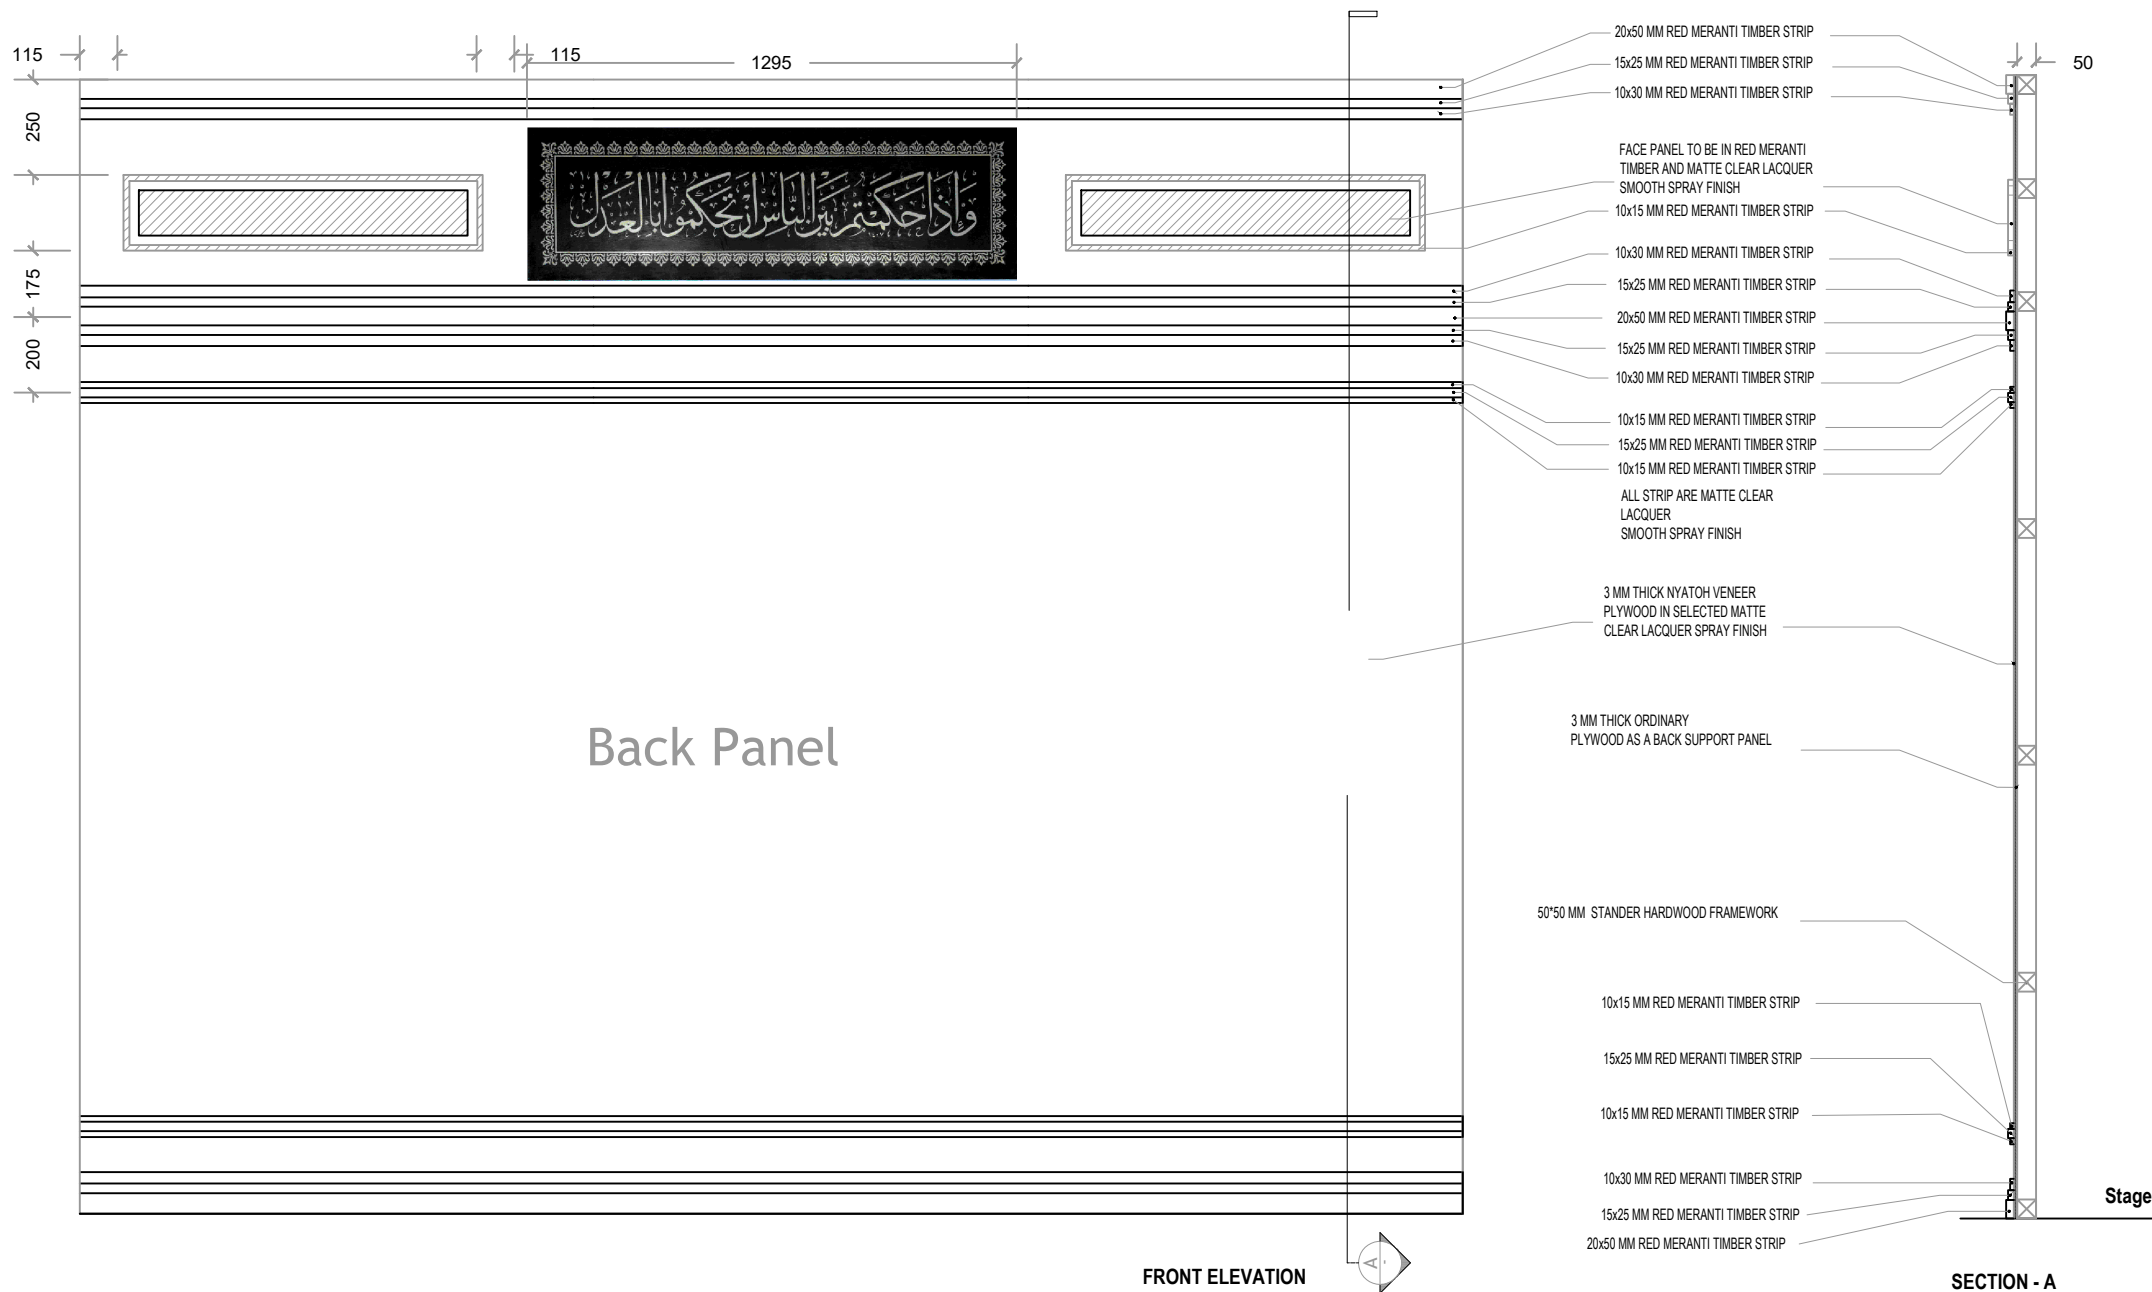


# COURT ROOM BACK PANEL



## SCALE 1:20

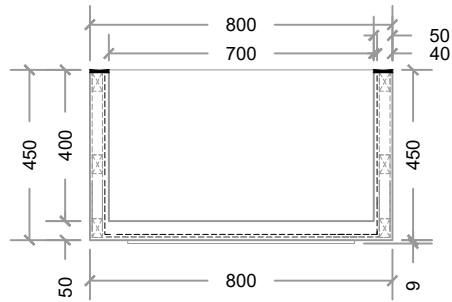


PLAN VIEW

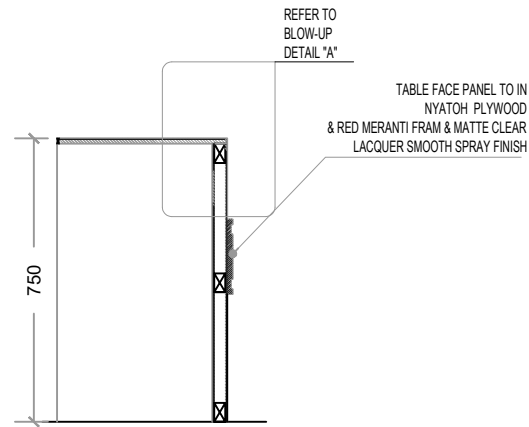

SECTION

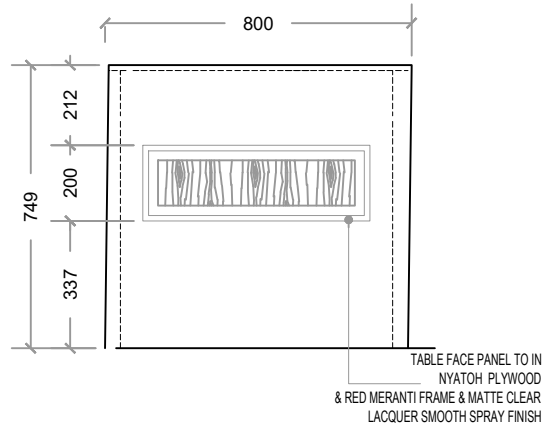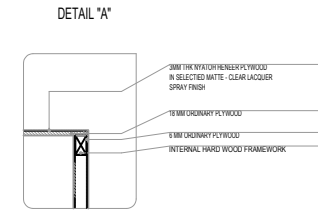

FRONT ELEVATION

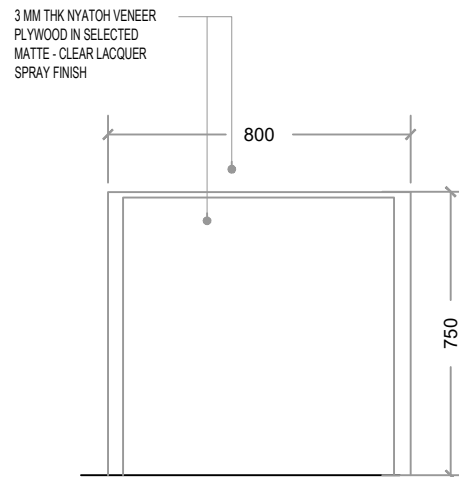


REAR ELEVATION

NOTE:


ALL TIMBERS WHICH ARE USED FOR THE STANDARD EXTERNAL FRAMEWORK TO BE APPLIED WITH SOLIGNUM TIMBER TREATMENT CHEMICAL OR EQUIVALENT, 24 HOURS BEFORE USING ON THE FRAMEWORK.

ALL SIDES TO BE FINISHED WITH NATURAL VENEER OF THE SAME WOOD USED ON THE RESPECTIVE PART OF THE FURNITURE.



REGISTRARS'/LAWYER'S/WITNESS' TABLE  
**TABLE DETAILS**

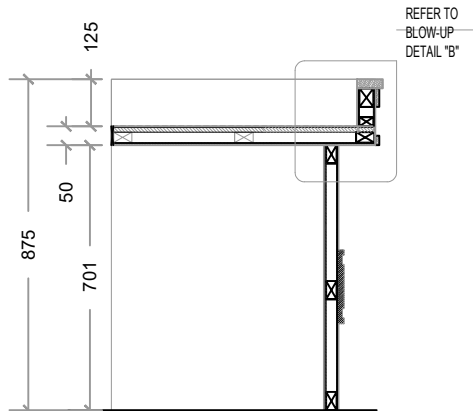


SECTION

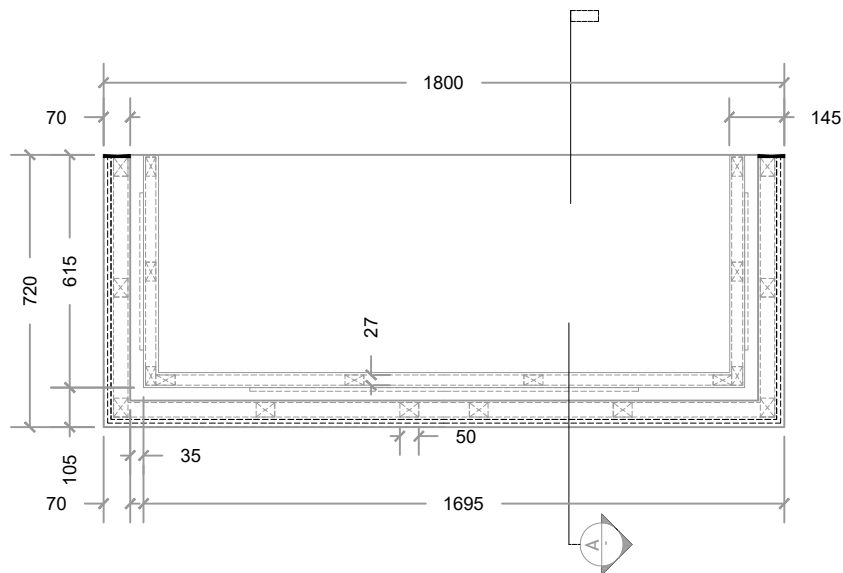


PLAN VIEW

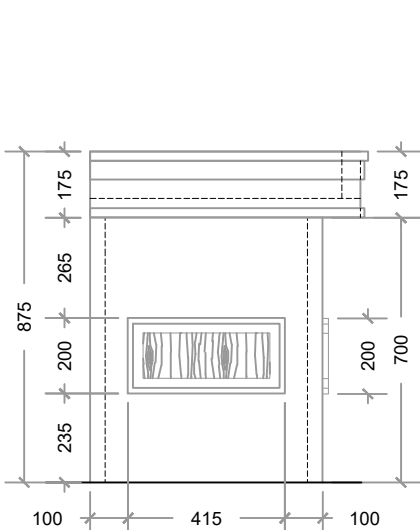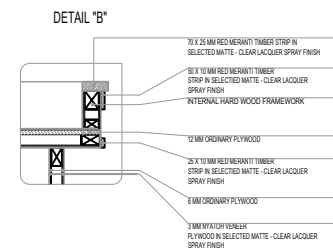

LEFT SIDE ELEVATION

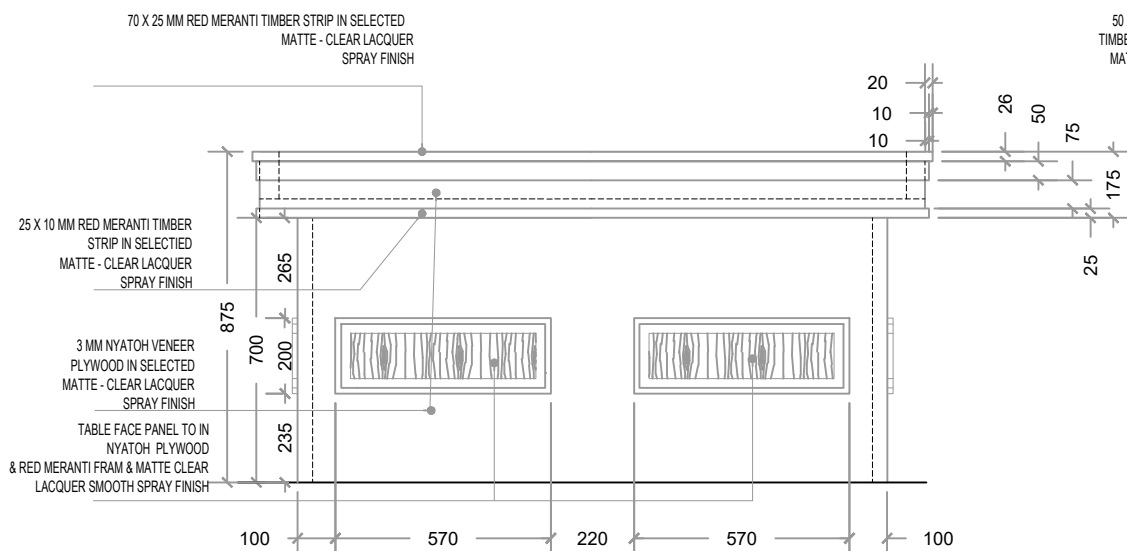

FRONT ELEVATION

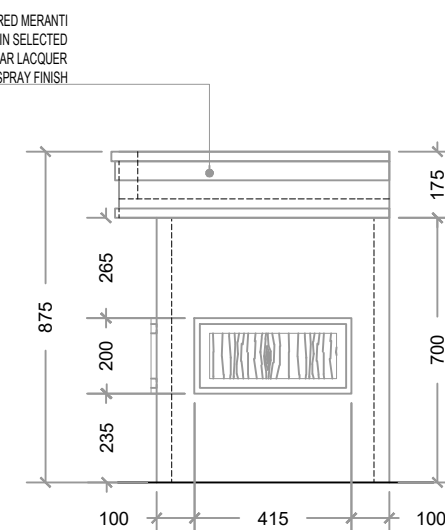


RIGHT SIDE ELEVATION

## JUDGE PANEL TABLE TABLE DETAILS

### NOTE:

ALL TIMBERS WHICH ARE USED FOR THE STANDARD EXTERNAL FRAMEWORK TO BE APPLIED WITH SOLIGNUM TIMBER TREATMENT CHEMICAL OR EQUIVALENT, 24 HOURS BEFORE USING ON THE FRAMEWORK.


ALL SIDES TO BE FINISHED WITH NATURAL VENEER OF THE SAME WOOD USED ON THE RESPECTIVE PART OF THE FURNITURE.

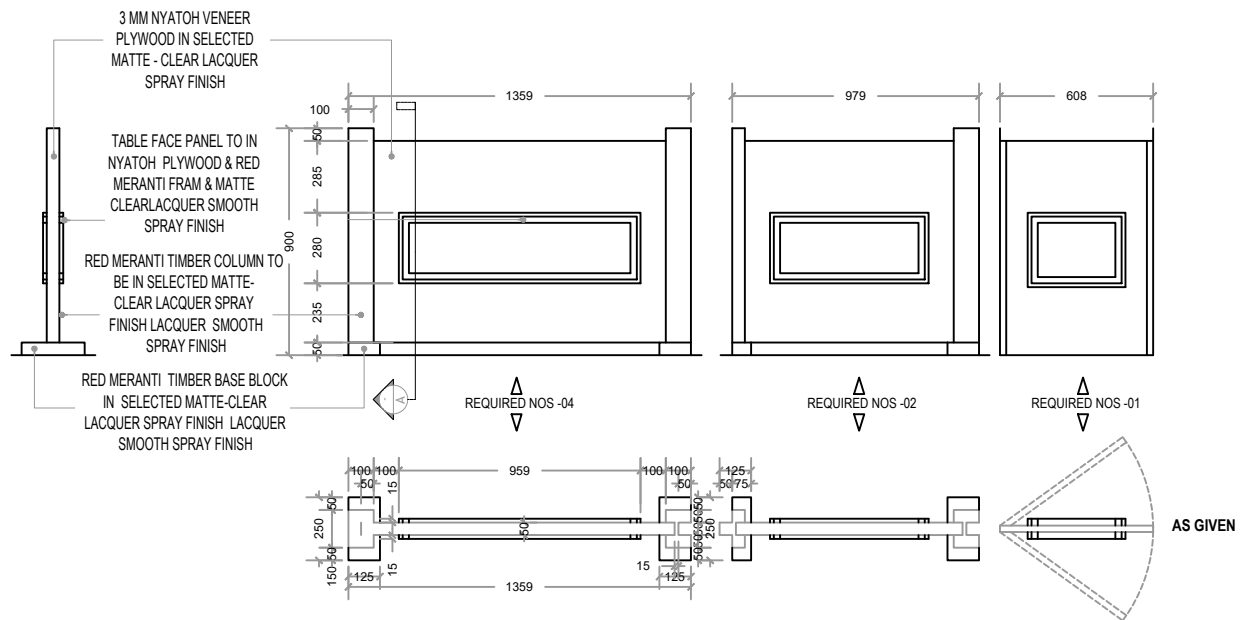

ALL THE TIMBERS WHICH ARE USED  
FOR THE STANDARD INTERNAL  
FRAME WORK TO BE APPLIED WITH  
SOLIGNUM TITER TREATMENT  
CHEMICAL OR EQUIVALENT, 24HRS  
BEFORE USING ON THE  
FRAMEWORK

ALL THIN SIDE TO BE FINISHED  
WITH NATURAL VENEER OF THE  
SAME WOOD USED ON THE  
RESPECTIE PART OF THE  
FURNITURE

 DIVIDER PARTITION DETAIL  
1:20

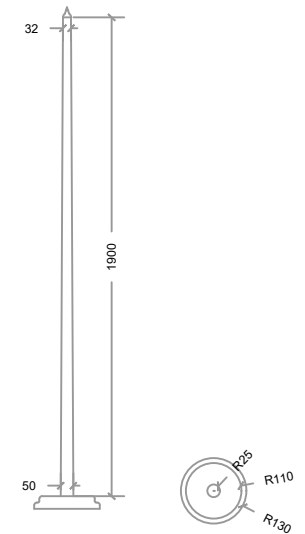

**COURT ROOM FLAG DETAILS**