

މާލެ ސަރުކާރުގެ ބޭރު ވަޅު

MALE CITY COUNCIL

T: (+960) 302 5406, (+960) 302 5465, (+960) 302 5460,
(+960) 335 0062 - CALL CENTER: 1622
E: secretariat@malecity.gov.mv

A: HEAD OFFICE, MALE' CITY HALL - 203662,
BODUTHAKURUFAANU MAGU MALE', REPUBLIC
OF MALDIVES

W: www.malecity.gov.mv

PROJECT TITLE

EXISTING FISH MARKET
BLOCK NO. 185

REVISION

NO.	DESCRIPTION	DATE

DESIGNED BY MALE' CITY COUNCIL

DRAWN DATE JUNE 2026

LICENSED ARCHITECT XX

LICENSED ENGINEER XX

ARCHITECTURAL
CHECKER XX

STRUCTURAL
CHECKER XX

DRAWING TITLE

GROUND FLOOR PLAN

PAGE A2

SCALE 1:100

SHEET NUMBER

A01


KANDI DHON MANIK GOALHI

18837
[61'-10"]

BODUTHAKURUFAANU MAGU


35357
[116']

35357
[116']

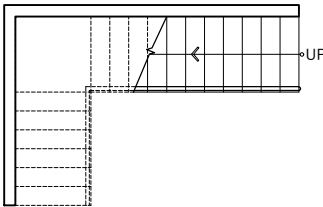

FISH MARKET
88841719 (2024/5)

GROUND FLOOR PLAN
SCALE = 1:100

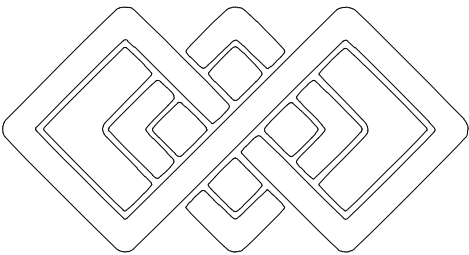

މާލެ ސަރުކާރުގެ ގެޒެޓް

MALE CITY COUNCIL

T: (+960) 302 5406, (+960) 302 5465, (+960) 302 5460,
(+960) 335 0062 - CALL CENTER: 1622
E: secretariat@malecity.gov.mv
A: HEAD OFFICE, MALE' CITY HALL - 203662,
BODUTHAKURUFAANU MAGU MALE', REPUBLIC
OF MALDIVES
W: www.malecity.gov.mv

PROJECT TITLE

EXISTING FISH MARKET
BLOCK NO. 185

REVISION

NO.	DESCRIPTION	DATE

DESIGNED BY MALE' CITY COUNCIL

DRAWN DATE JUNE 2026

LICENSED ARCHITECT XX

LICENSED ENGINEER XX

ARCHITECTURAL
CHECKER XX

STRUCTURAL
CHECKER XX

DRAWING TITLE

FIRST FLOOR PLAN

PAGE A2


SCALE 1:100

SHEET NUMBER

A02


KANDI DHON MANIK GOALHI

BODUTHAKURUFAANU MAGU

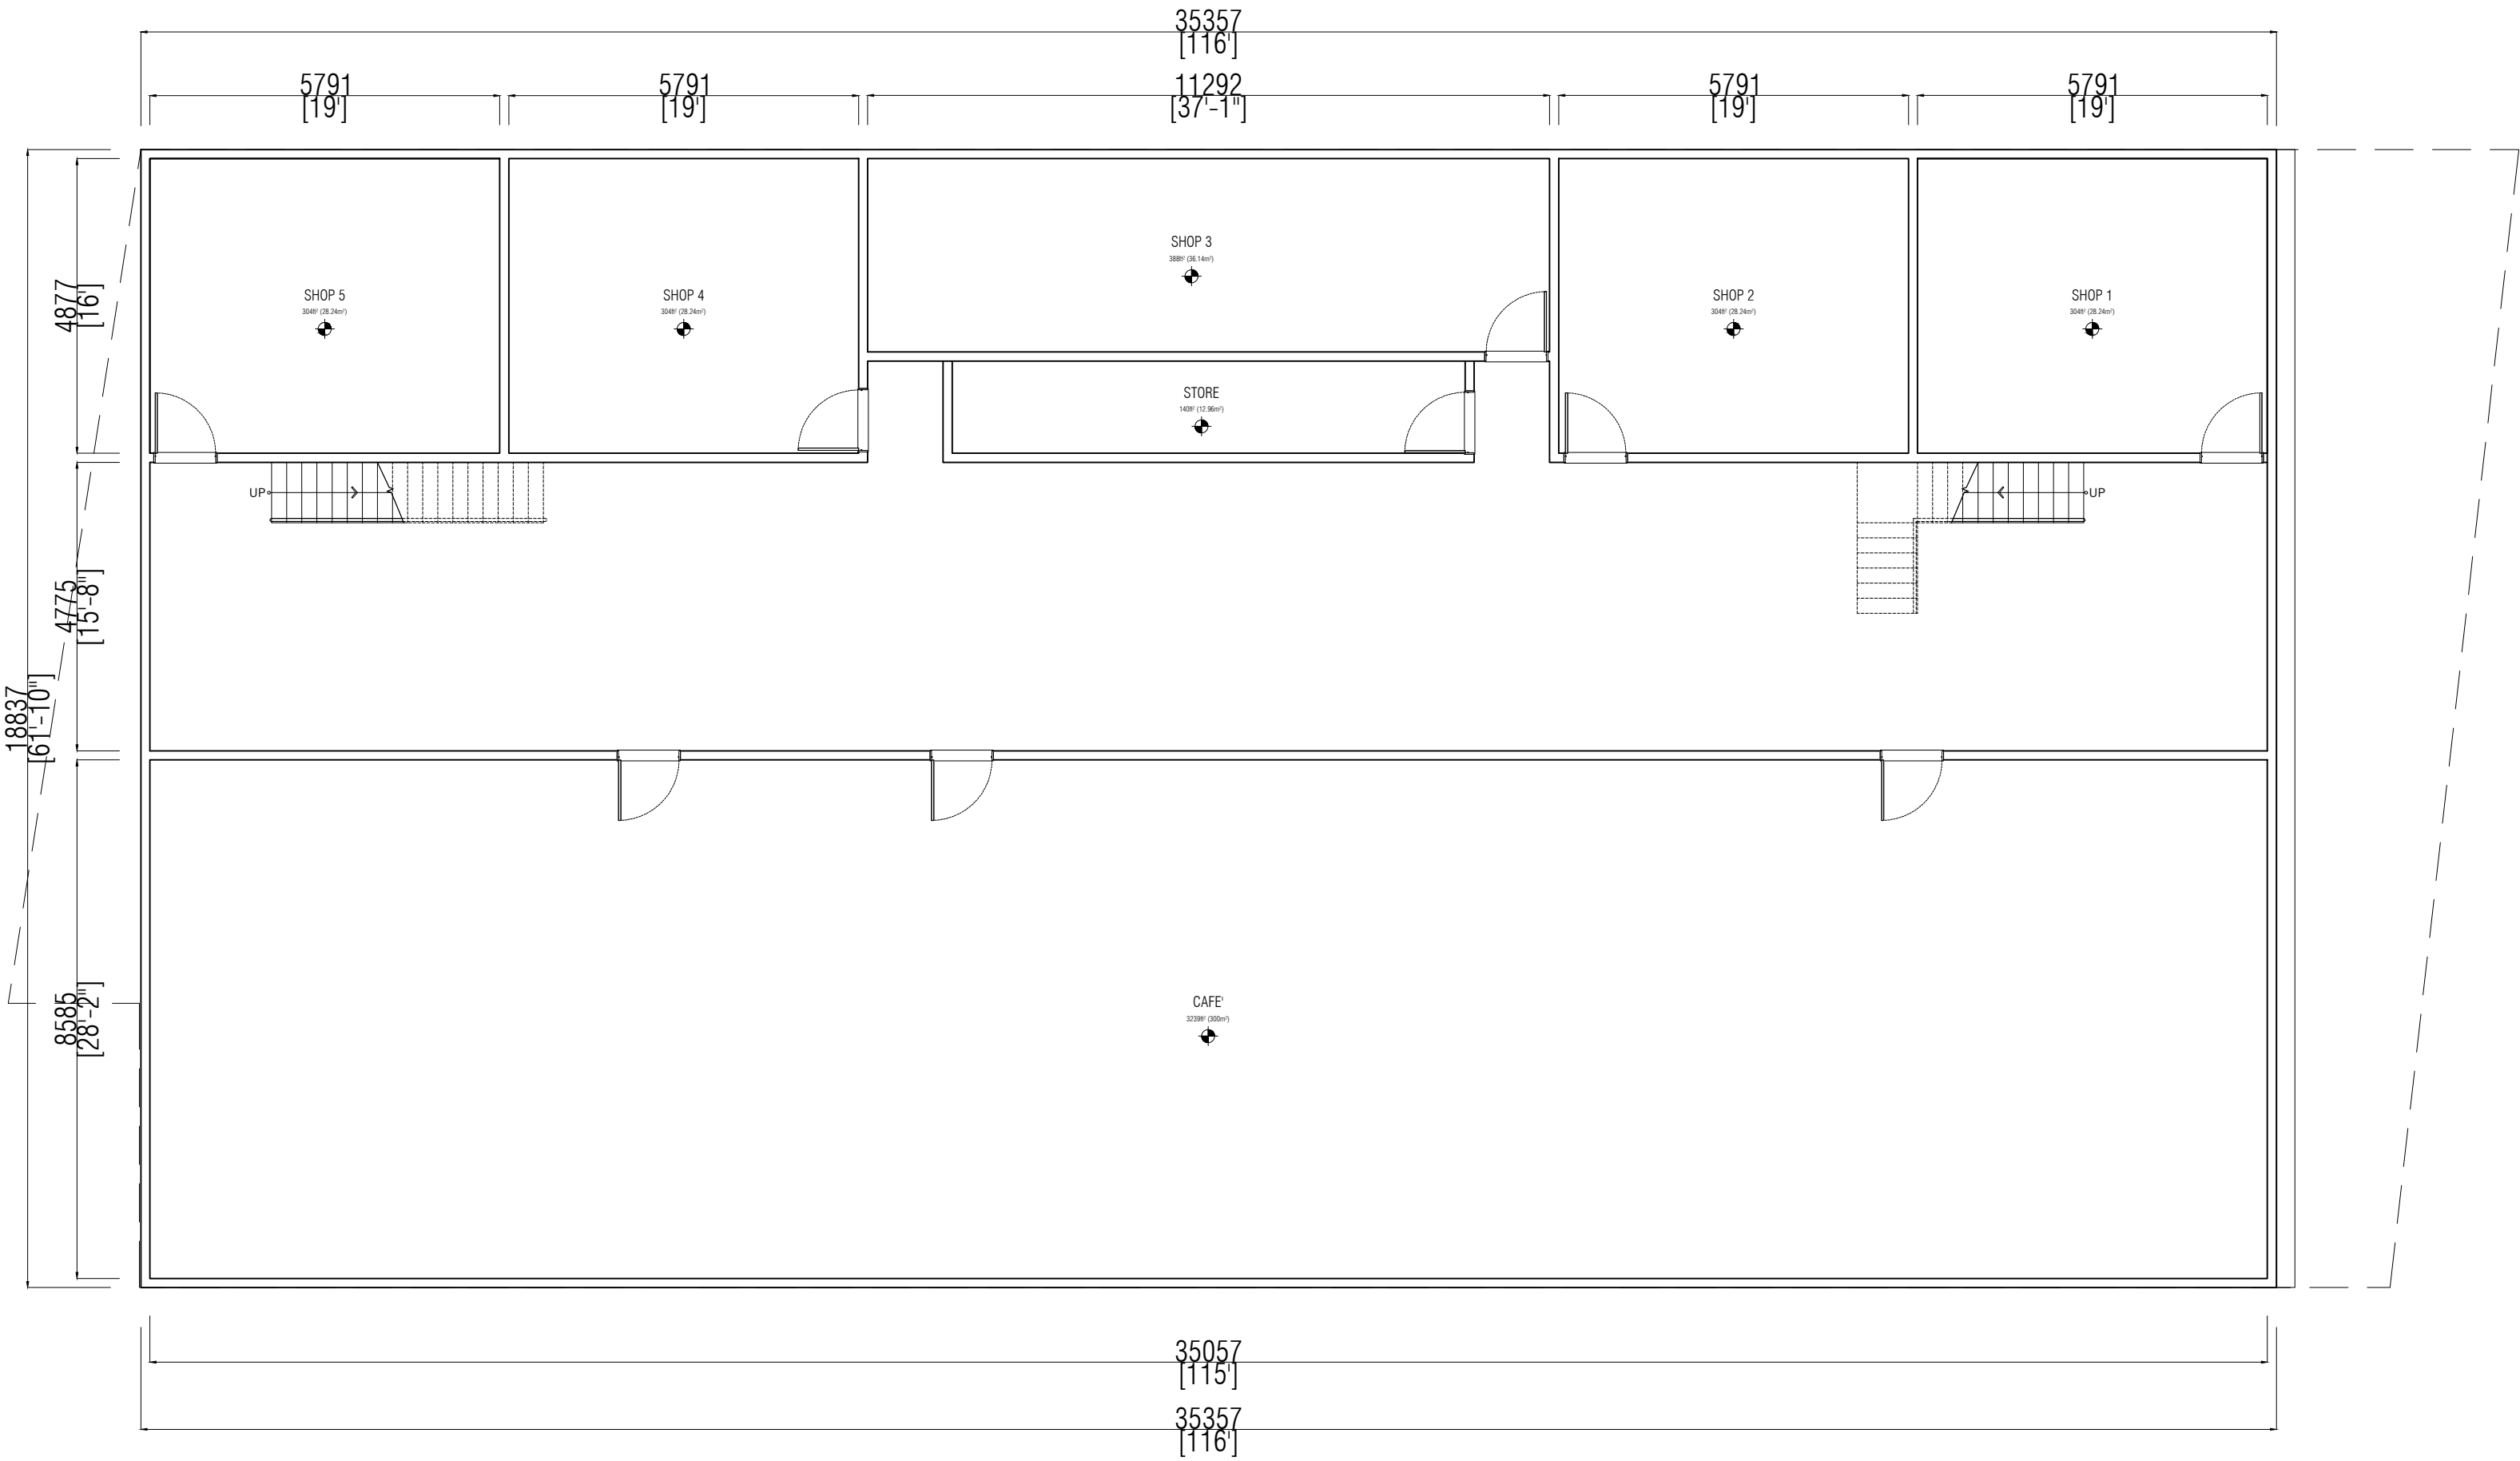

FIRST FLOOR PLAN


SCALE = 1:100

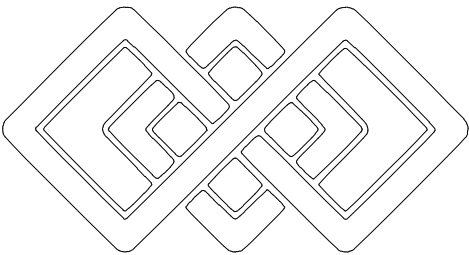

މާލެ ސަރަޙައްދީ ސަރުކާރު

MALE CITY COUNCIL

T: (+960) 302 5406, (+960) 302 5465, (+960) 302 5460,
(+960) 335 0062 - CALL CENTER: 1622
E: secretariat@malecity.gov.mv
A: HEAD OFFICE, MALE' CITY HALL - 203662,
BODUTHAKURUFAANU MAGU MALE', REPUBLIC
OF MALDIVES
W: www.malecity.gov.mv

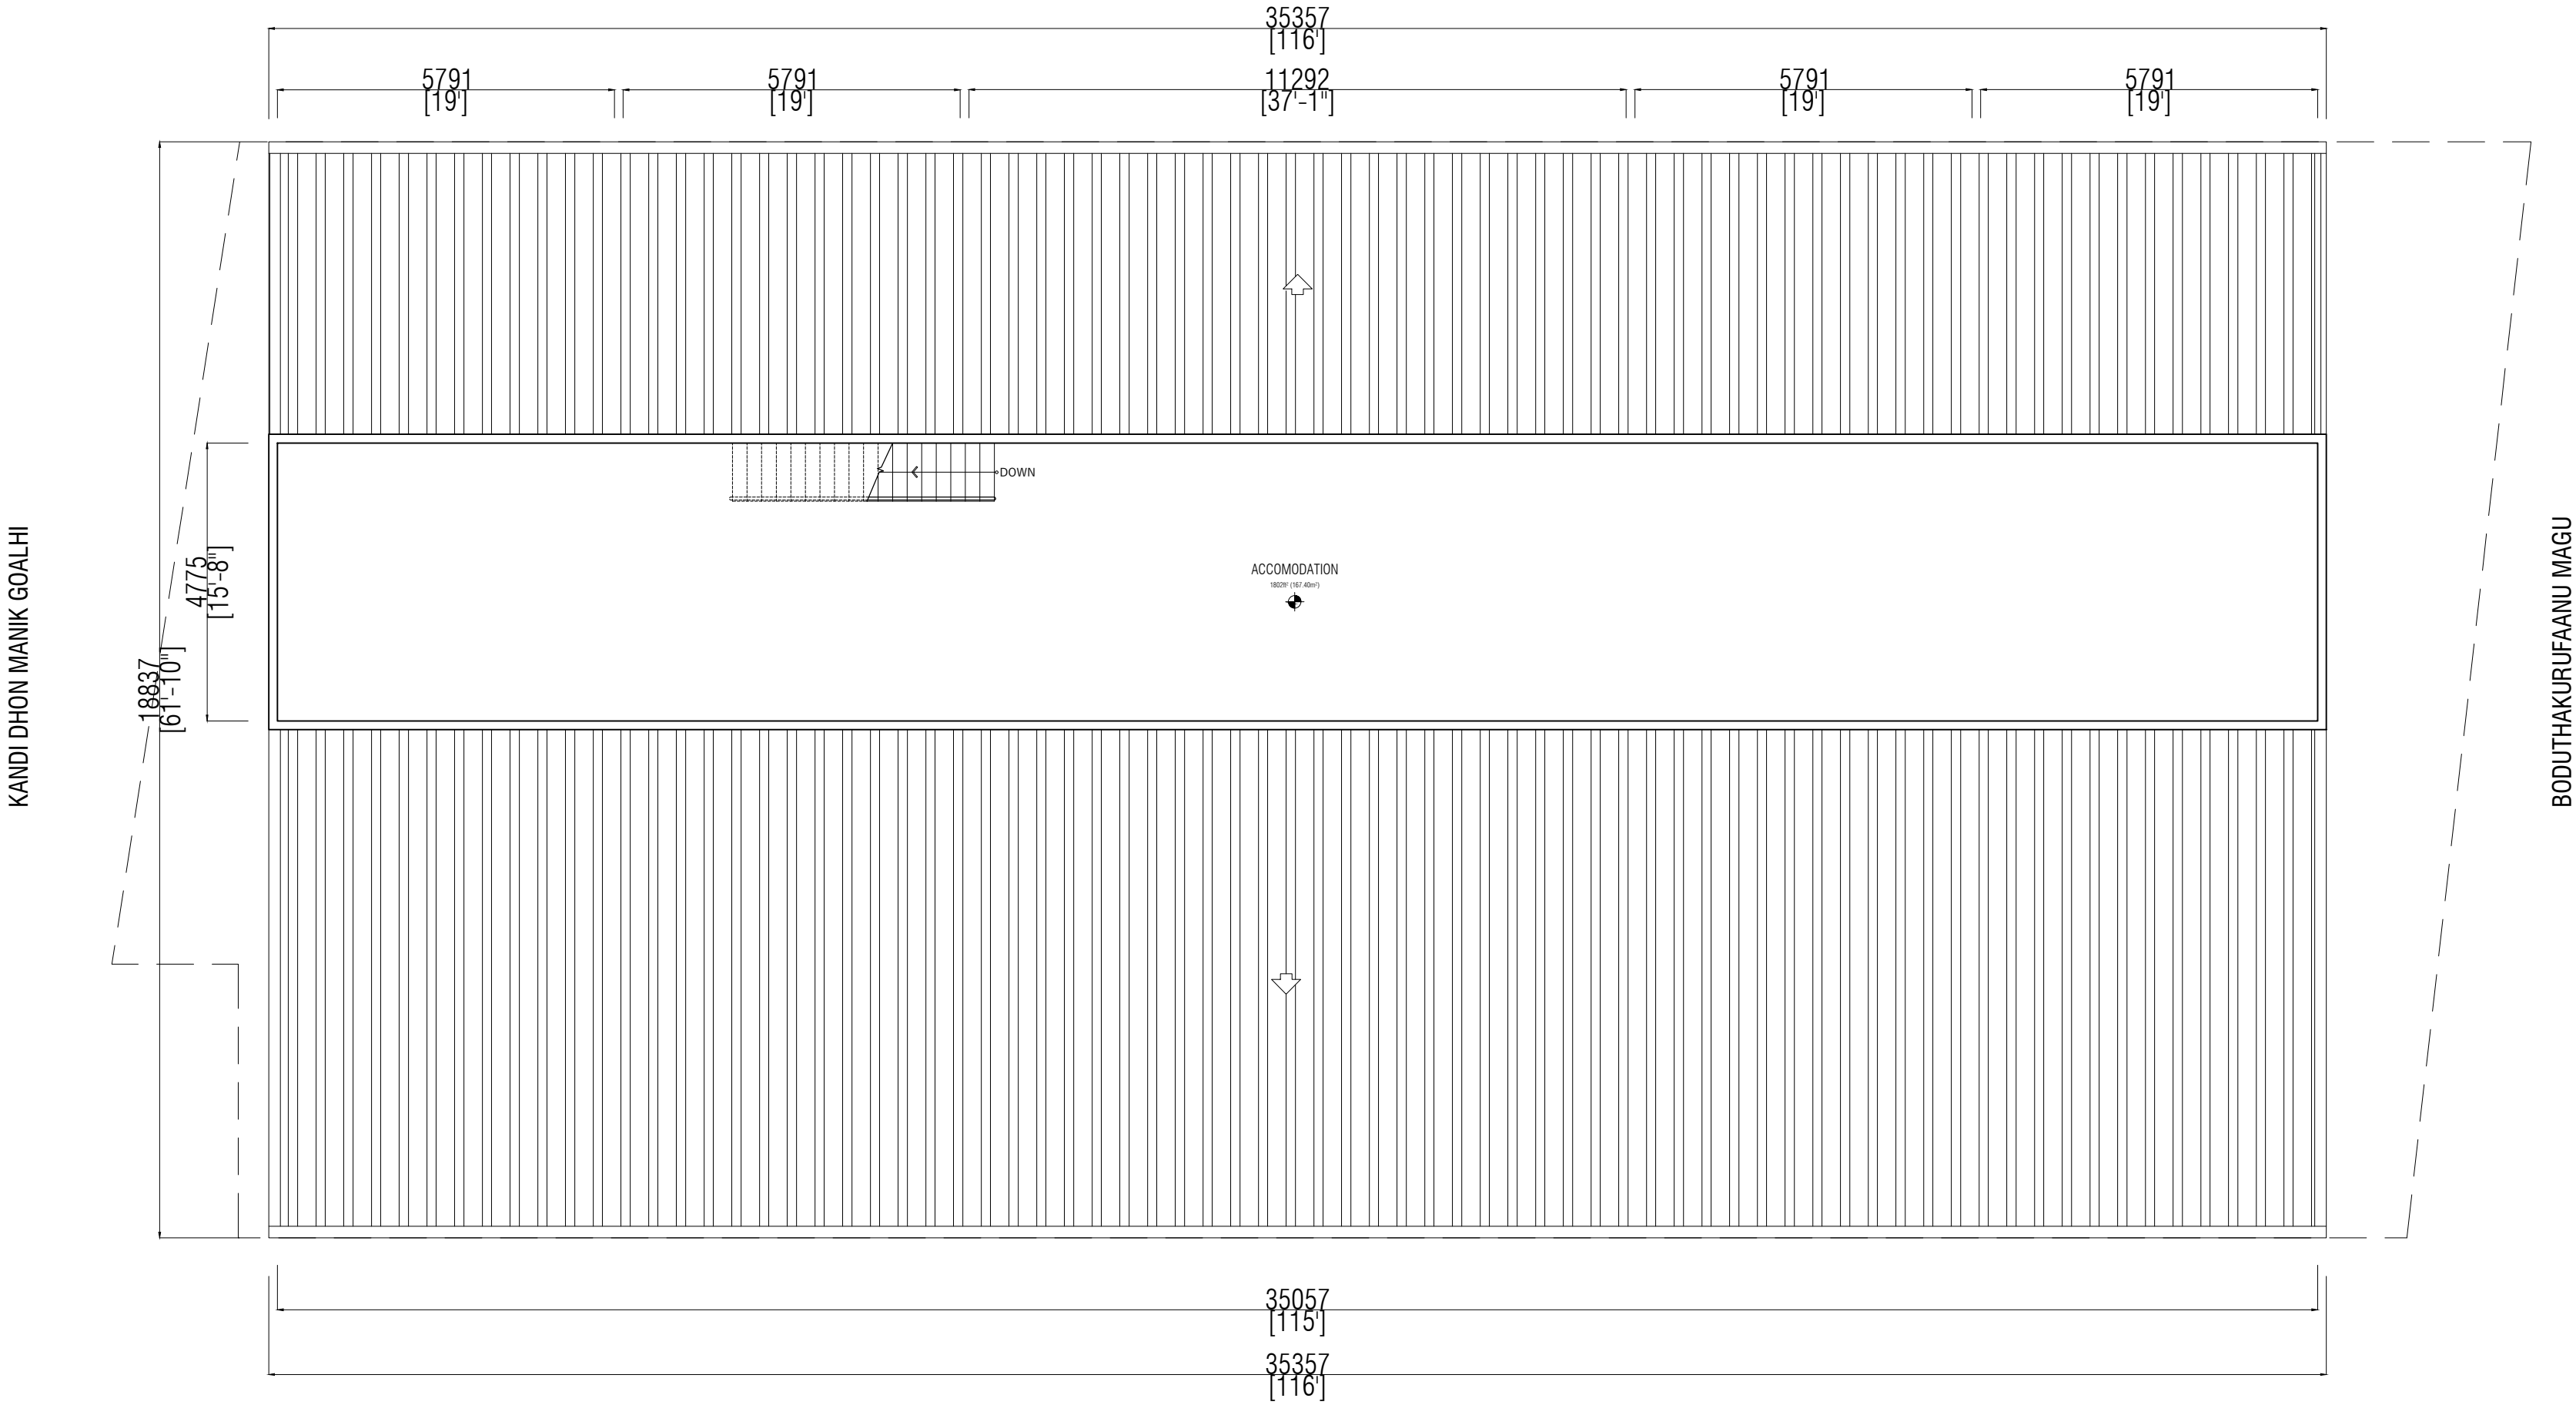

PROJECT TITLE

EXISTING FISH MARKET
BLOCK NO. 185

REVISION

NO.	DESCRIPTION	DATE

DESIGNED BY MALE' CITY COUNCIL

DRAWN DATE JUNE 2026

LICENSED ARCHITECT XX

LICENSED ENGINEER XX

ARCHITECTURAL
CHECKER XX

STRUCTURAL
CHECKER XX

DRAWING TITLE

SECOND FLOOR PLAN


PAGE A2 SCALE 1:100

SHEET NUMBER

A03

SECOND FLOOR PLAN

SCALE = 1:100

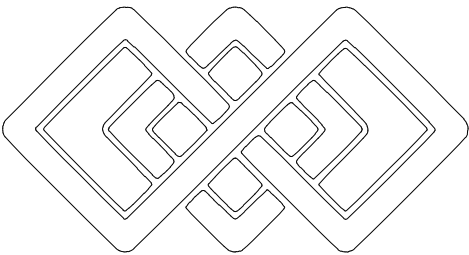

MALE CITY COUNCIL

T: (+960) 302 5406, (+960) 302 5465, (+960) 302 5460,
(+960) 335 0062 - CALL CENTER: 1622
E: secretariat@malecity.gov.mv
A: HEAD OFFICE, MALE' CITY HALL - 203662,
BODUTHAKURUFAANU MAGU MALE', REPUBLIC
OF MALDIVES
W: www.malecity.gov.mv

PROJECT TITLE

EXISTING FISH MARKET
BLOCK NO. 185

REVISION

NO.	DESCRIPTION	DATE

DESIGNED BY MALE' CITY COUNCIL

DRAWN DATE JUNE 2026

LICENSED ARCHITECT XX

LICENSED ENGINEER XX

ARCHITECTURAL
CHECKER XX

STRUCTURAL
CHECKER XX

DRAWING TITLE

ROOF PLAN


PAGE A2 SCALE 1:100

SHEET NUMBER

A04

KANDI DHON MANIK GOALHI

BODUTHAKURUFAANU MAGU

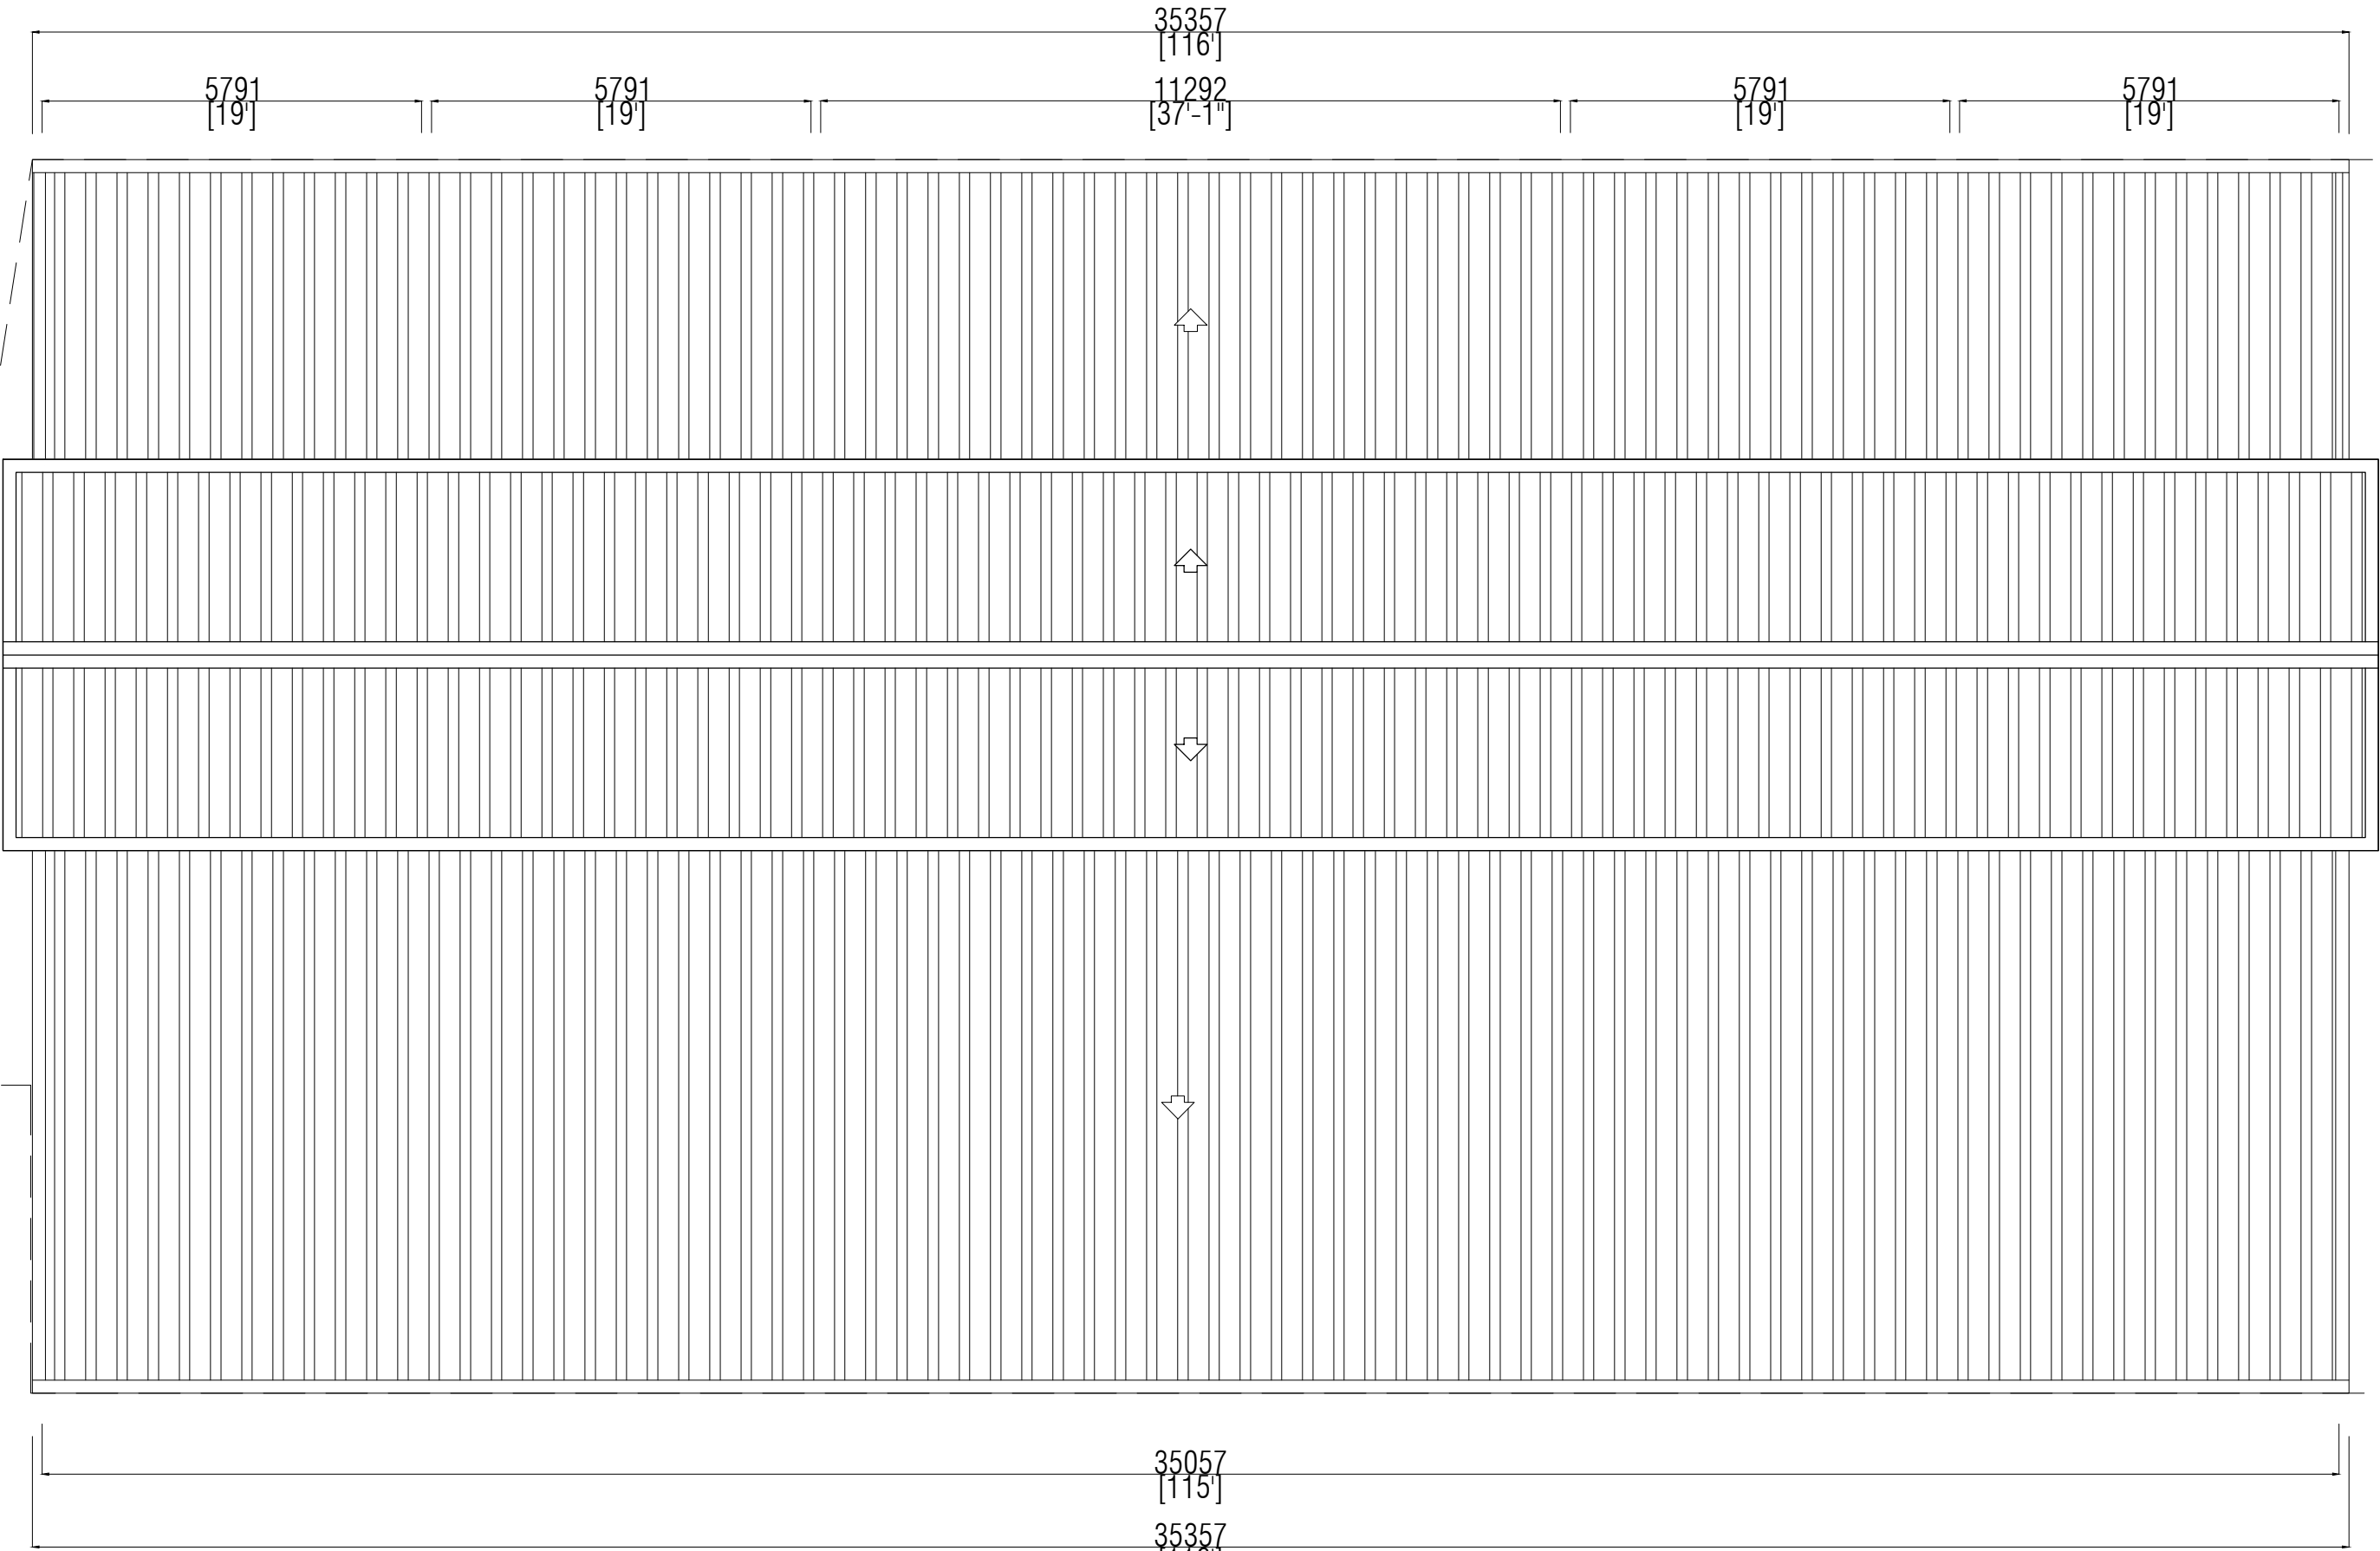

ROOF PLAN
SCALE = 1:100