


PROPOSED JETTY @ HOLHUMEEHDOO

ARCHITECTURAL & STRUCTURAL DRAWINGS

02.02.2026



HOLHUMEEDHOO JETTY RENDERS

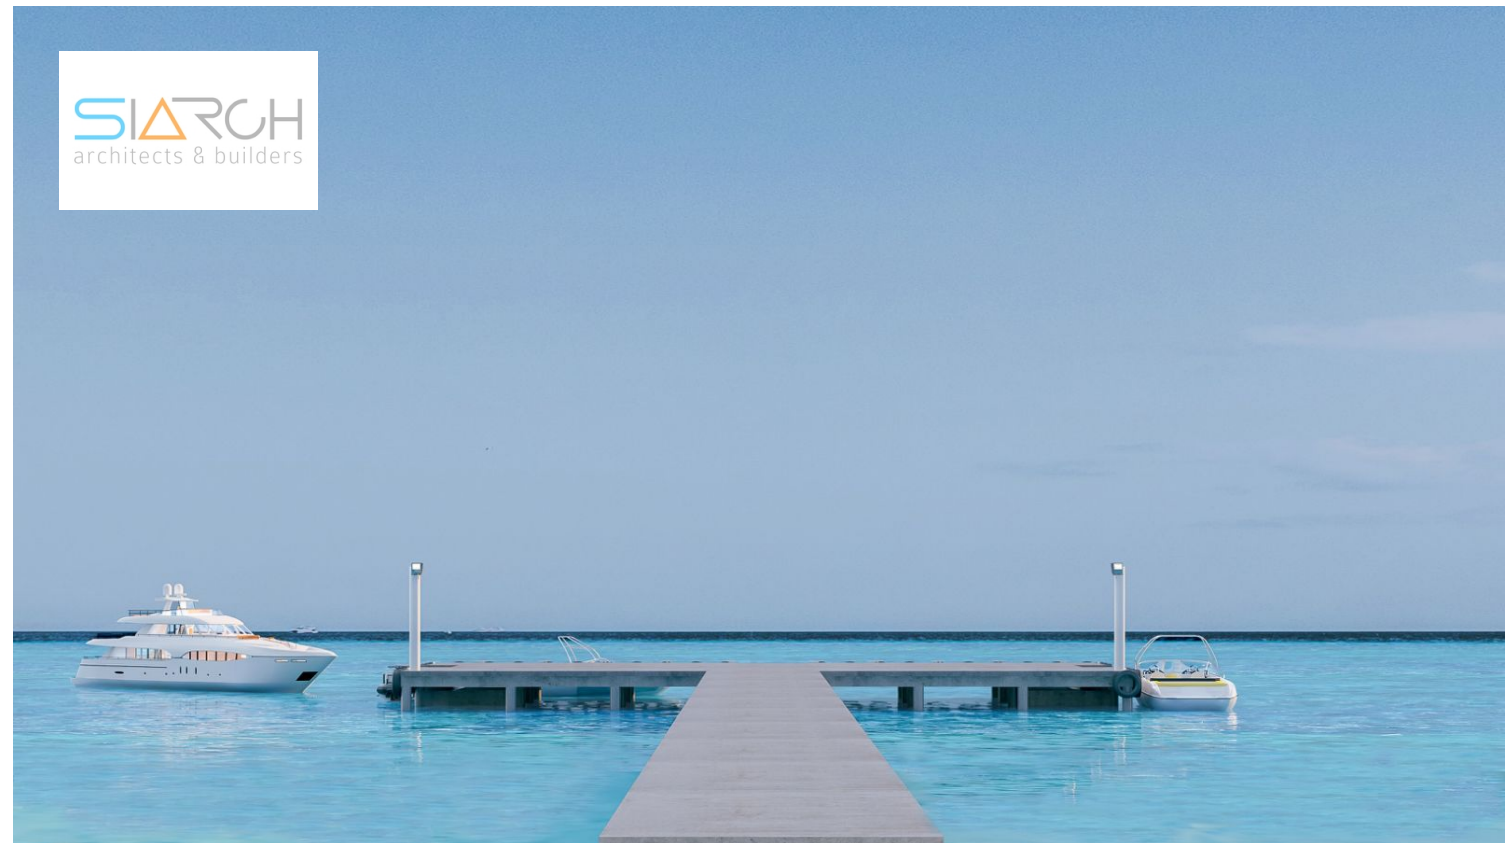

EXISTING
BEACH
SIDE

3000

60000

51000

9000

9000

21000

9000



JETTY PLAN

SCALE 1:200



CLIENT:
—

DESIGN AND CONSULTANCY:

SIARCH
PRIVATE LIMITED
LONUZIAARIY MAGU,MALE*,20075,MALDIVES
E MAIL: I N F O @ S I A R C H . D E S I G N
H T T P / / : W W W . S I A R C H . D E S I G N

KEY PLAN:

WARNING:

- This drawing shall not be used for construction unless certified.
- Contractor to verify all dimensions of existing works on site before commencing any work or preparing shop drawings.
- Do not scale drawings, use written dimensions only.
- This drawing is to be read in conjunction with the specifications and conditions of contract.
- This drawing and design is copyright and no portion may be reproduced without the permission of the Consultant

REVISIONS

NO	DESCRIPTION	DATE

PROJECT:

PROPOSED JETTY
@ HULHUMEEHDOO

PHASE:

- ☒ FOR APPROVEL
- ☐ DESIGN DEVELOPMENT
- ☐ TENDER DOCUMENT
- ☐ FOR CONSTRUCTION
- ☐ AS BUILD DRAWINGS


DESIGNATION	NAME	SIGNATURE
DESIGN BY:	SIARCH PVT LTD	
LICENSED ARCH:	ZAFARULLA SHAKHEEL	
ARCH'L CHEKER	MOHAMED SHAMIN	
LICENSED ENGR:	KINMANATH HUSSAIN	
STR. CHECKER:	HUSSAIN SALIQ	
DRAWN BY:	REEM	
CHECKED BY:	MOHAMED SIRAJ	

DWG. NAME:
ARCHITECTURAL

JETTY PLAN

CODE XXX—XX	DATE 02.02.2026	DWG. NO: AR01
FORMAT	A1 A2 A3	
SCALE	— — 1:200	A

PDF FILE NAME: XXX_XX_XXXXXX_AR01_A

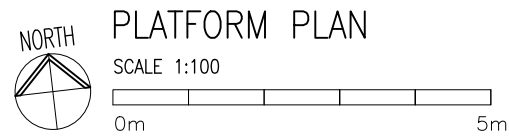

SIARCH
PRIVATE LIMITED
LONUZIYAARAY MAGU, MALE', 20075, MALDIVES
EMAIL: INFO@SIARCH.DESIGN
HTTP://WWW.SIARCH.DESIGN

WARNING:

- This drawing shall not be used for construction unless certified.
- Contractor to verify all dimensions of existing works on site before commencing any work or preparing shop drawings.
- Do not scale drawings, use written dimensions only.
- This drawing is to be read in conjunction with the specifications and conditions of contract.
- This drawing and design is copyright and no portion may be reproduced without the permission of the Consultant

[illegible]

PROPOSED JETTY
@ HULHUMEEHDOO

PHASE:

☒ FOR APPROVAL

☐ DESIGN DEVELOPMENT

☐ TENDER DOCUMENT

☐ FOR CONSTRUCTION


☐ AS BUILD DRAWINGS

DESIGNATION	NAME	SIGNATURE
DESIGN BY:	SIARCH PVT LTD	
LICENSED ARCH:	ZAFARULLA SHAKEEL	
ARCH'L CHEKER	MOHAMED SHAMIN	
LICENSED ENGR:	KINANNATH HUSSAIN	
STR. CHECKER:	HUSSAIN SALIQ	
DRAWN BY:	REEM	
CHECKED BY:	MOHAMED SIRAJ	

DWG. NAME:
ARCHITECTURAL



PLATFORM PLAN

CODE XXX-XX	DATE 02.02.2026			DWG. NO: AR02
FORMAT	A1	A2	A3	
SCALE	-	-	1:100	
A				
PDF FILE NAME: XXX-XX-XXXXXX-AR02_A				

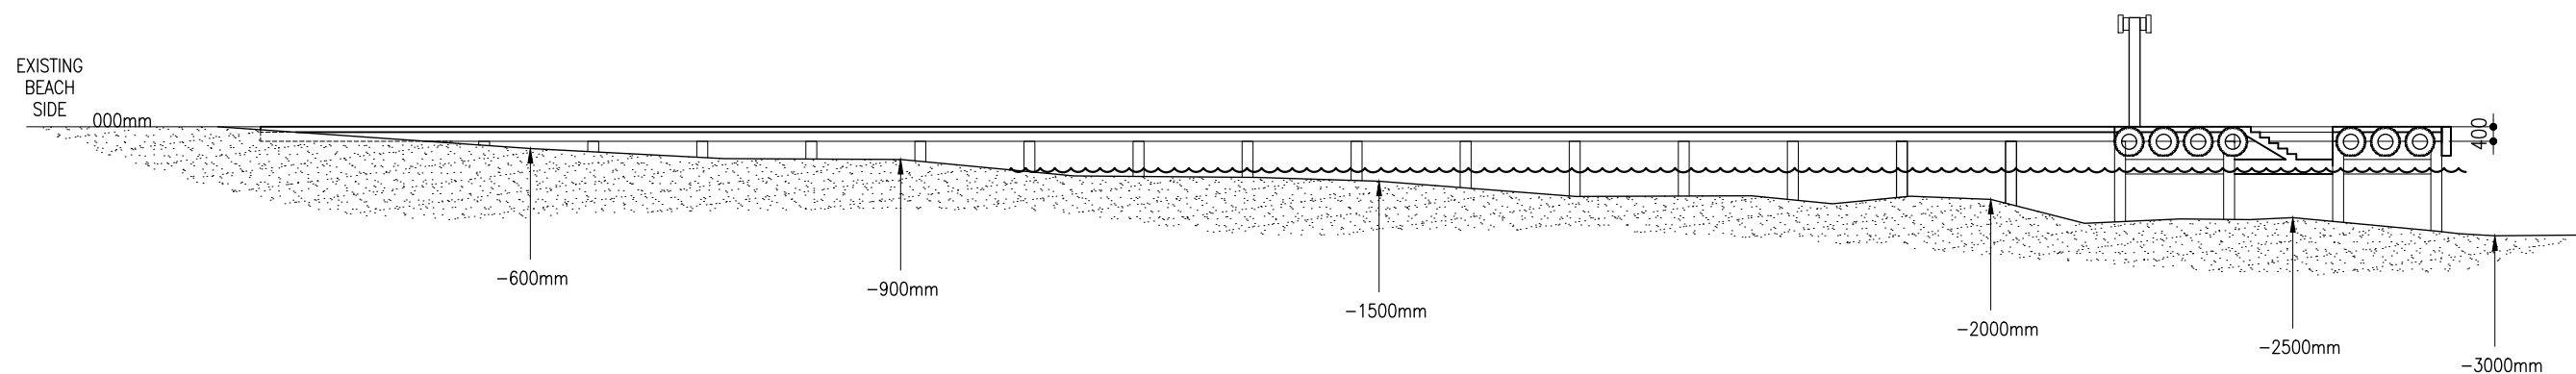



JETTY ELEVATION

SCALE 1:200

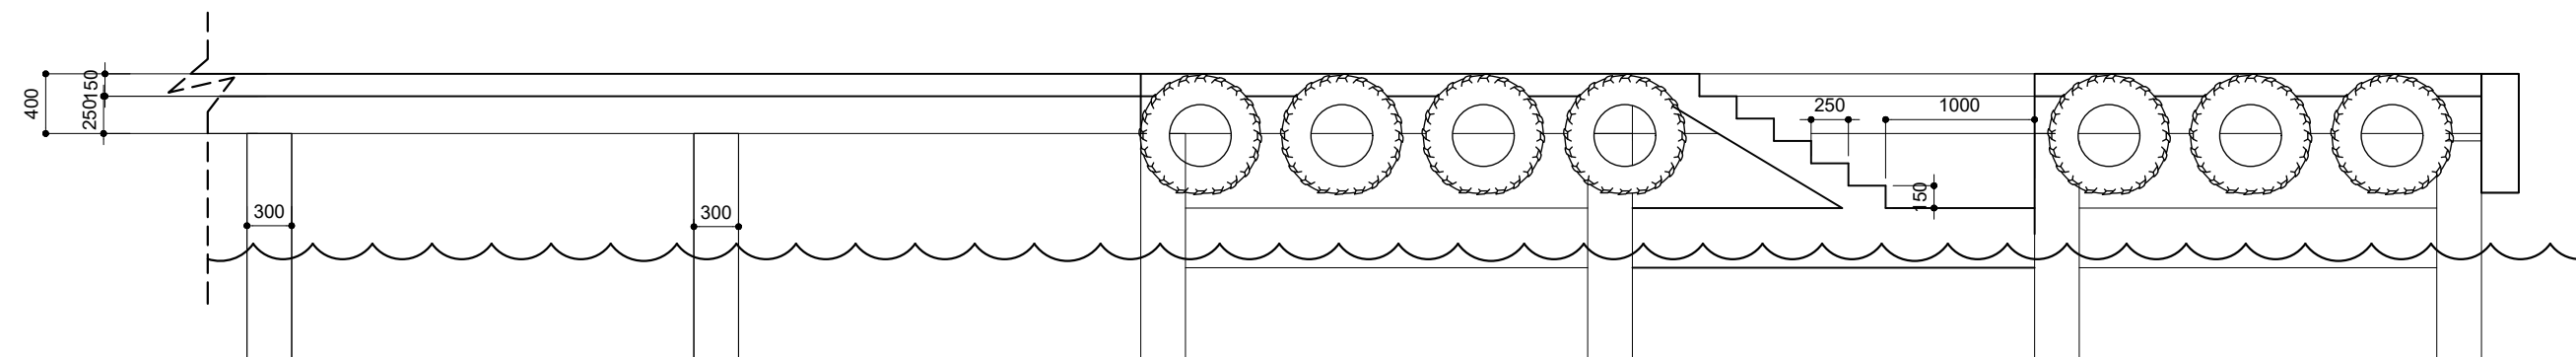 


ELEVATION 1

SCALE 1:50

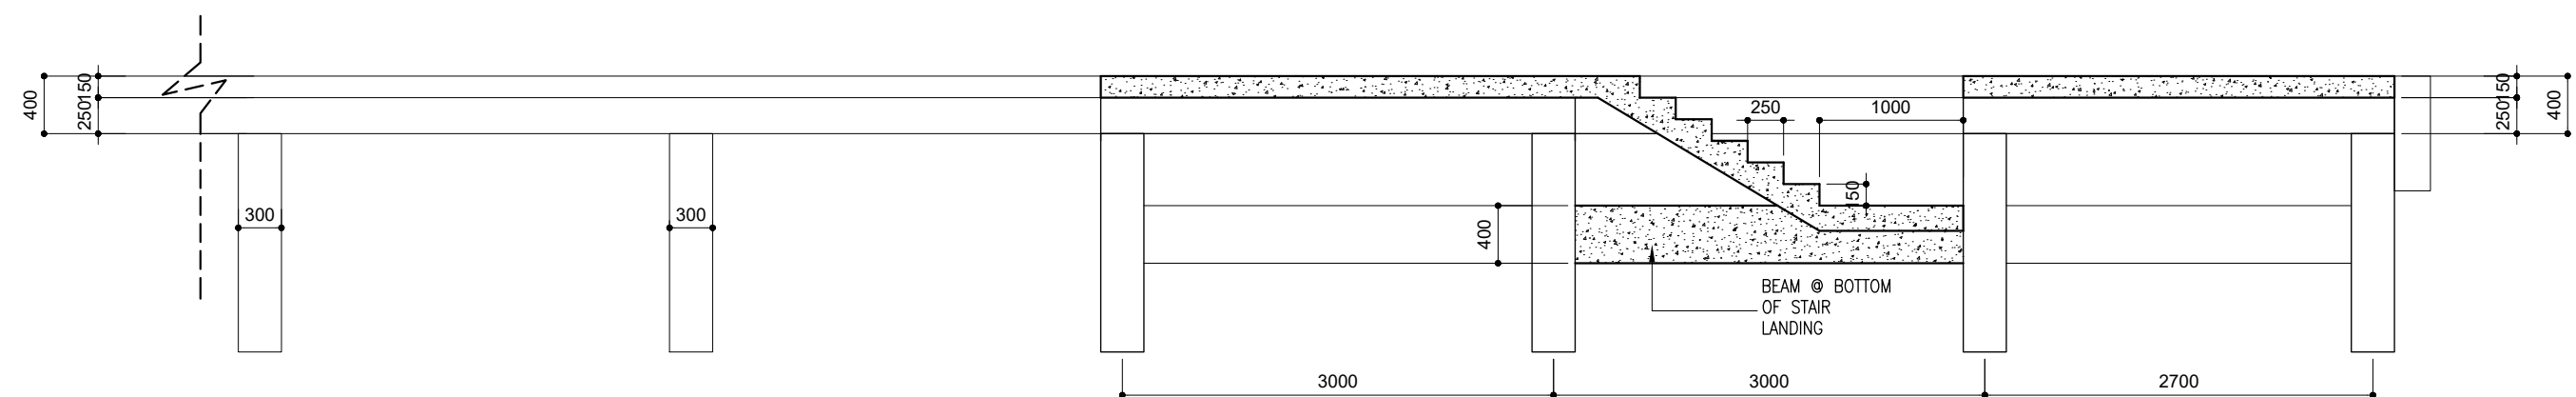 

SECTION THRU X

SCALE 1:50

 

CLIENT:

1

DESIGN AND CONSULTANCY:

SIARCH
PRIVATE LIMITED
LONUZIYARAIY MAGU, MALE', 20075, MALDIVES
EMAIL: INFO@SIARCH.DESIGN
HTTP://WWW.SIARCH.DESIGN

KEY PLAN:

WARNING:

- This drawing shall not be used for construction unless certified.
- Contractor to verify all dimensions of existing works on site before commencing any work or preparing shop drawings.
- Do not scale drawings, use written dimensions only.
- This drawing is to be read in conjunction with the specifications and conditions of contract.
- This drawing and design is copyright and no portion may be reproduced without the permission of the Consultant

REVISIONS

[illegible]

PROJECT:

PROPOSED JETTY
@ HULHUMEEHDOO

PHASE:

- ☒ FOR APPROVAL
☐ DESIGN DEVELOPMENT
☐ TENDER DOCUMENT
☐ FOR CONSTRUCTION
☐ AS BUILD DRAWINGS

DESIGNATION	NAME	SIGNATURE
DESIGN BY:	SIARCH PVT LTD	
LICENSED ARCH:	ZAFARULLA SHAKEEL	
ARCH'L CHEKER	MOHAMED SHAMIN	
LICENSED ENGR:	KINANATH HUSSAIN	
STR. CHECKER:	HUSSAIN SALIQ	
DRAWN BY:	REEM	
CHECKED BY:	MOHAMED SIRAJ	

DWG. NAME:

ARCHITECTURAL


ELEVATION &
SECTION

CODE XXX-XX	DATE 02.02.2026			DWG. NO: AR03
FORMAT	A1	A2	A3	
SCALE	-	-	1:50	
				A
PDF FILE NAME: XXX_XX_XXXXXX_AR03_A				




FOUNDATION DETAILS

SCALE 1:20

 

SCALE 1:200

 

NORTH



CLIENT:	—
DESIGN AND CONSULTANCY:	 <u>PR I V A T E L I M I T E D</u> <u>LONUZIYARAAYI MAGU, MALE*, 20075, MALDIVES</u> <u>E M A I L : I N F O @ S I A R C H . D E S I G N</u> <u>H T T P / / : W W W . S I A R C H . D E S I G N</u>
KEY PLAN:	
WARNING:	— This drawing shall not be used for construction unless certified. — Contractor to verify all dimensions of existing works on site before commencing any work or preparing shop drawings. — Do not scale drawings, use written dimensions only. — This drawing is to be read in conjunction with the specifications and conditions of contract. — This drawing and design is copyright and no portion may be reproduced without the permission of the Consultant

[illegible]

PROJECT:

PROPOSED JETTY
@ HULHUMEEHDOO

PHASE:

- ☒ FOR APPROVAL
☐ DESIGN DEVELOPMENT
☐ TENDER DOCUMENT
☐ FOR CONSTRUCTION
☐ AS BUILD DRAWINGS


DESIGNATION	NAME	SIGNATURE
DESIGN BY:	SIARCH PVT LTD	
LICENSED ARCH:	ZAFARULLA SHAKEEL	
ARCH'L CHEKER	MOHAMED SHAMIN	
LICENSED ENGR:	KINANATH HUSSAIN	
STR. CHECKER:	HUSSAIN SALIQ	
DRAWN BY:	REEM	
CHECKED BY:	MOHAMED SIRAJ	

DWG. NAME:

STRUCTURAL



FOUNDATION LAYOUT

CODE XXX-XX	DATE 02.02.2026			DWG. NO: ST01
FORMAT	A1	A2	A3	
SCALE	-	-	1:200	
A				
PDF FILE NAME: XXX_XX_XXXXXX-ST01_A				

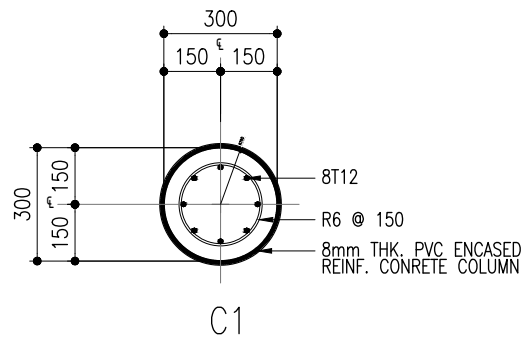


COLUMN DETAILS

SCALE 1:20

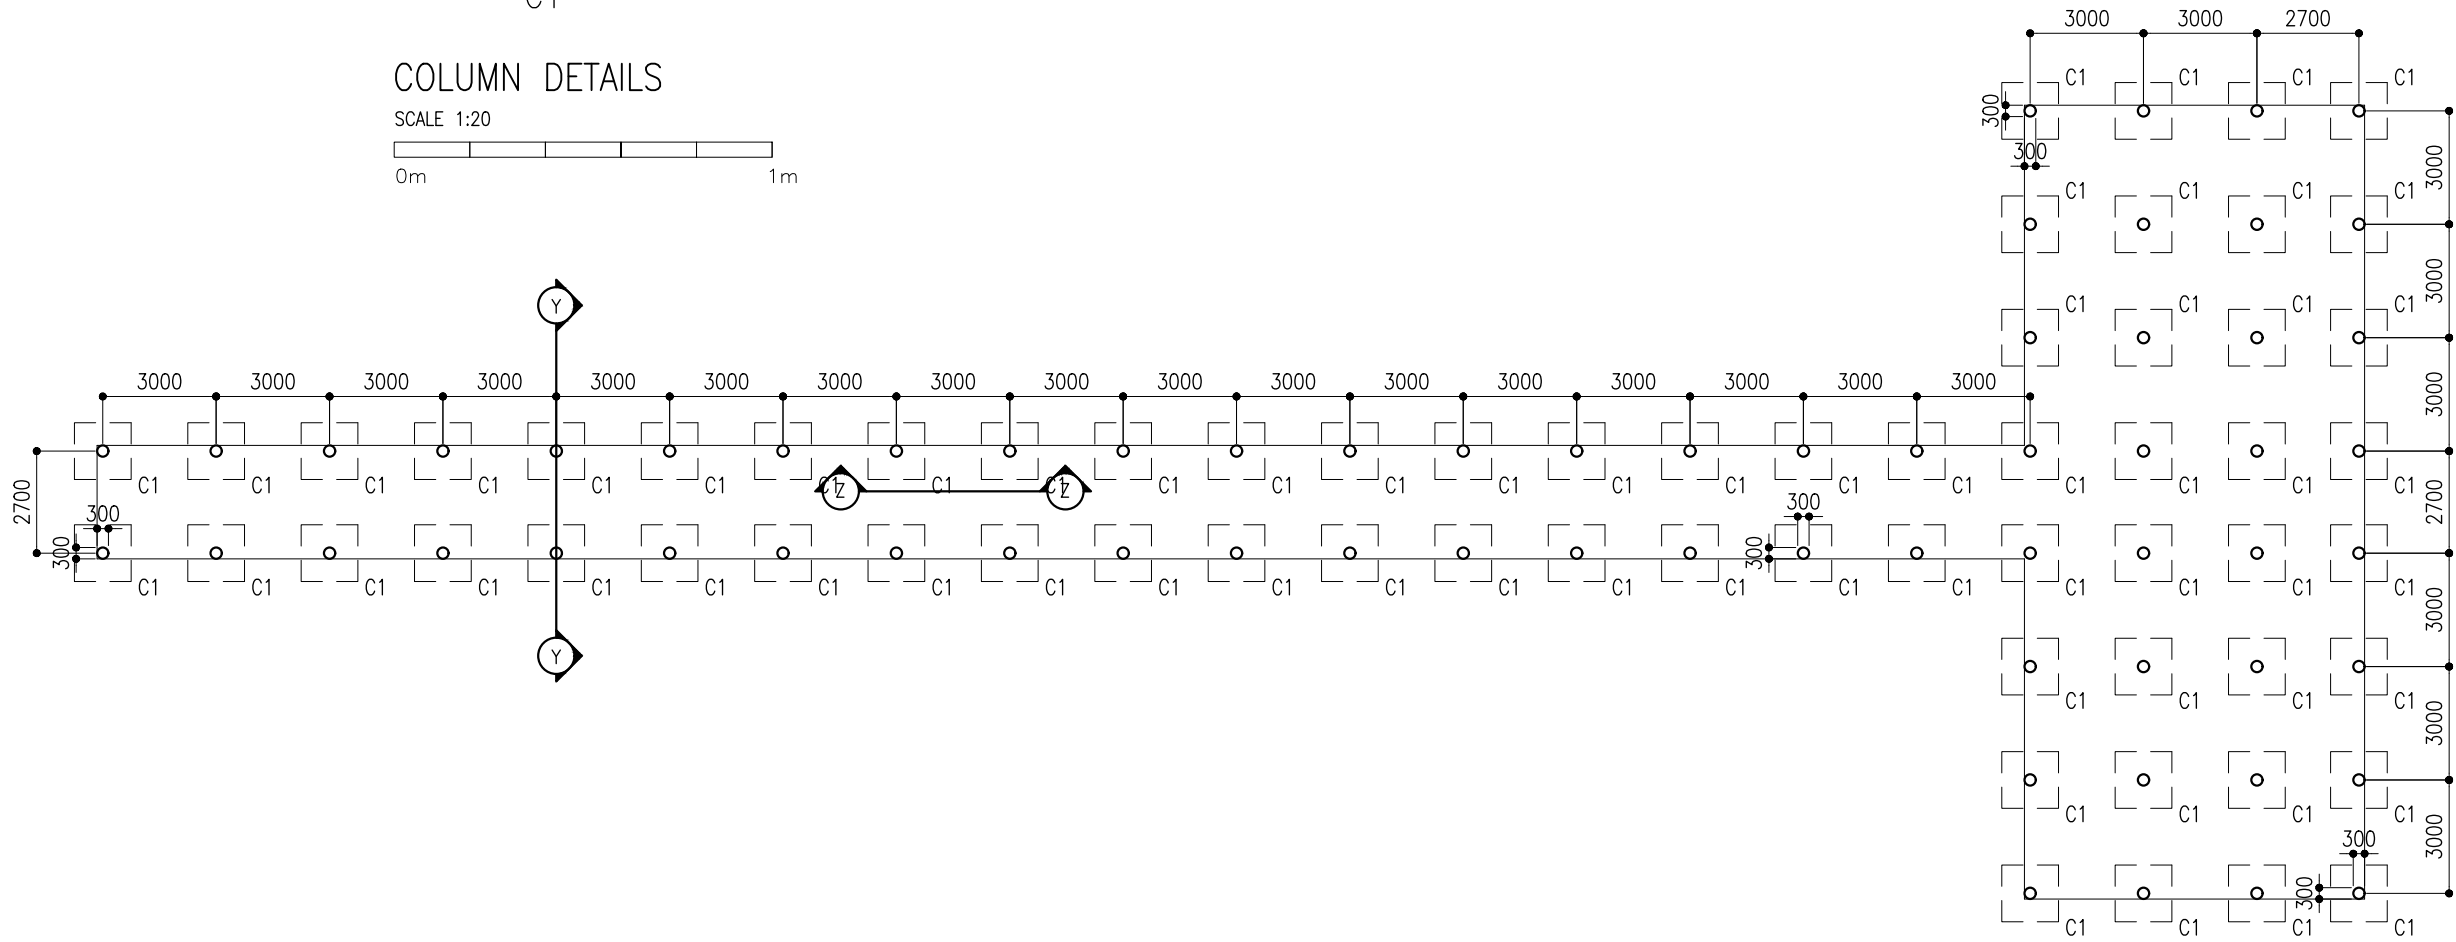 

COLUMN LAYOUT

SCALE 1:200

 

CLIENT:
-

DESIGN AND CONSULTANCY:

SIARCH
PRIVATE LIMITED
LONUZIYAARIY MAGU, MALE', 20075, MALDIVES
EMAIL: INFO@SIARCH.DESIGN
HTTP://WWW.SIARCH.DESIGN

KEY PLAN:

WARNING:

- This drawing shall not be used for construction unless certified.
- Contractor to verify all dimensions of existing works on site before commencing any work or preparing shop drawings.
- Do not scale drawings, use written dimensions only.
- This drawing is to be read in conjunction with the specifications and conditions of contract.
- This drawing and design is copyright and no portion may be reproduced without the permission of the Consultant

REVISIONS

NO	DESCRIPTION	DATE

PROJECT:

PROPOSED JETTY
@ HULHUMEEHDOO

PHASE:

- FOR APPROVAL
- DESIGN DEVELOPMENT
- TENDER DOCUMENT
- FOR CONSTRUCTION
- AS BUILD DRAWINGS

DESIGNATION	NAME	SIGNATURE
DESIGN BY:	SIARCH PVT LTD	
LICENSED ARCH:	ZAFARULLA SHAKKEEL	
ARCH'L CHECKER	MOHAMED SHAMIN	
LICENSED ENGR:	KINMANATH HUSSAIN	
STR. CHECKER:	HUSSAIN SALIQ	
DRAWN BY:	REEM	
CHECKED BY:	MOHAMED SIRAJ	


DWG. NAME:

STRUCTURAL



COLUMN LAYOUT

CODE XXX-XX	DATE 02.02.2026	DWG. NO: ST02
FORMAT	A1 A2 A3	
SCALE	- - 1:200	A


PDF FILE NAME: XXX_XX_XXXXXX-ST02_A

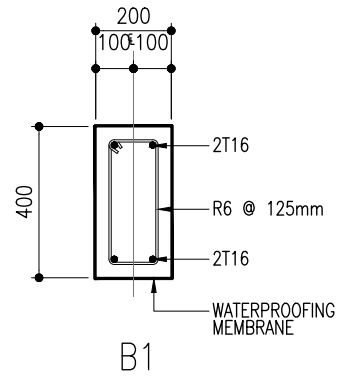

BEAM DETAILS

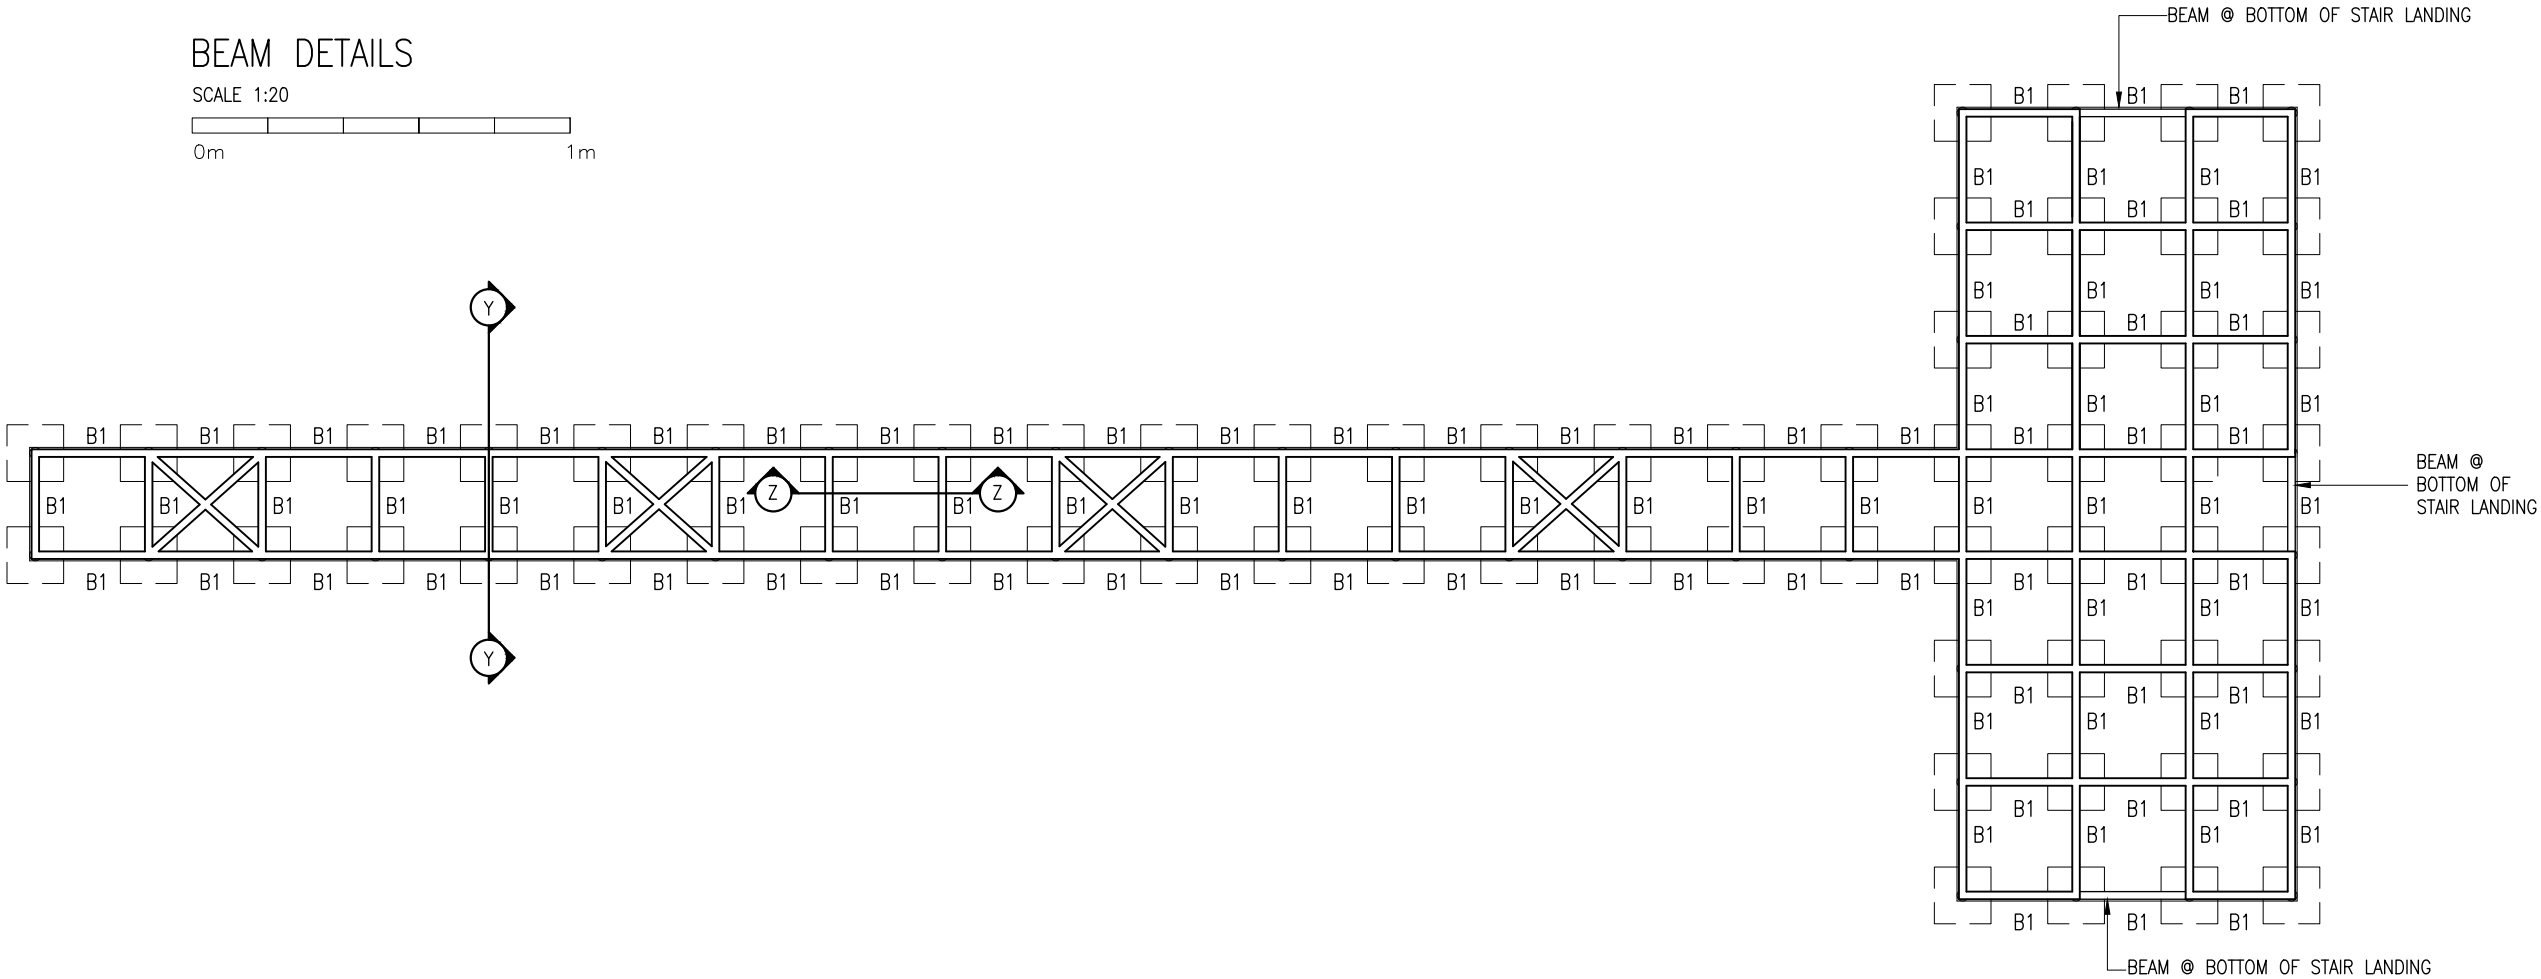 

BEAM LAYOUT

 

NOTE:

DOUBLE BEAM TO BE CONSTRUCTED ON PLATFORM SIDES WITH STAIRS

CLIENT:

-

DESIGN AND CONSULTANCY:

SIARCH
PRIVATE LIMITED
LONUZIYAARIY MAGU, MALE' 20075, MALDIVES
EMAIL: INFO@SIARCH.DESIGN
HTTP://WWW.SIARCH.DESIGN

KEY PLAN:

WARNING:

- This drawing shall not be used for construction unless certified.
- Contractor to verify all dimensions of existing works on site before commencing any work or preparing shop drawings.
- Do not scale drawings, use written dimensions only.
- This drawing is to be read in conjunction with the specifications and conditions of contract.
- This drawing and design is copyright and no portion may be reproduced without the permission of the Consultant

REVISIONS

NO	DESCRIPTION	DATE

PROJECT:

PROPOSED JETTY
@ HULHUMEEHDOO

PHASE:

- FOR APPROVAL
- DESIGN DEVELOPMENT
- TENDER DOCUMENT
- FOR CONSTRUCTION
- AS BUILD DRAWINGS

DESIGNATION	NAME	SIGNATURE
DESIGN BY:	SIARCH PVT LTD	
LICENSED ARCH:	ZAFARULLA SHAKKEEL	
ARCH'L CHECKER	MOHAMED SHAMIN	
LICENSED ENGR:	KINMANATH HUSSAIN	
STR. CHECKER:	HUSSAIN SALIQ	
DRAWN BY:	REEM	
CHECKED BY:	MOHAMED SIRAJ	


DWG. NAME:

STRUCTURAL

BEAM LAYOUT


CODE XXX-XX	DATE 02.02.2026	DWG. NO: ST03
FORMAT	A1 A2 A3	A
SCALE	- - 1:200	

PDF FILE NAME: XXX_XX_XXXXXX_ST03_A

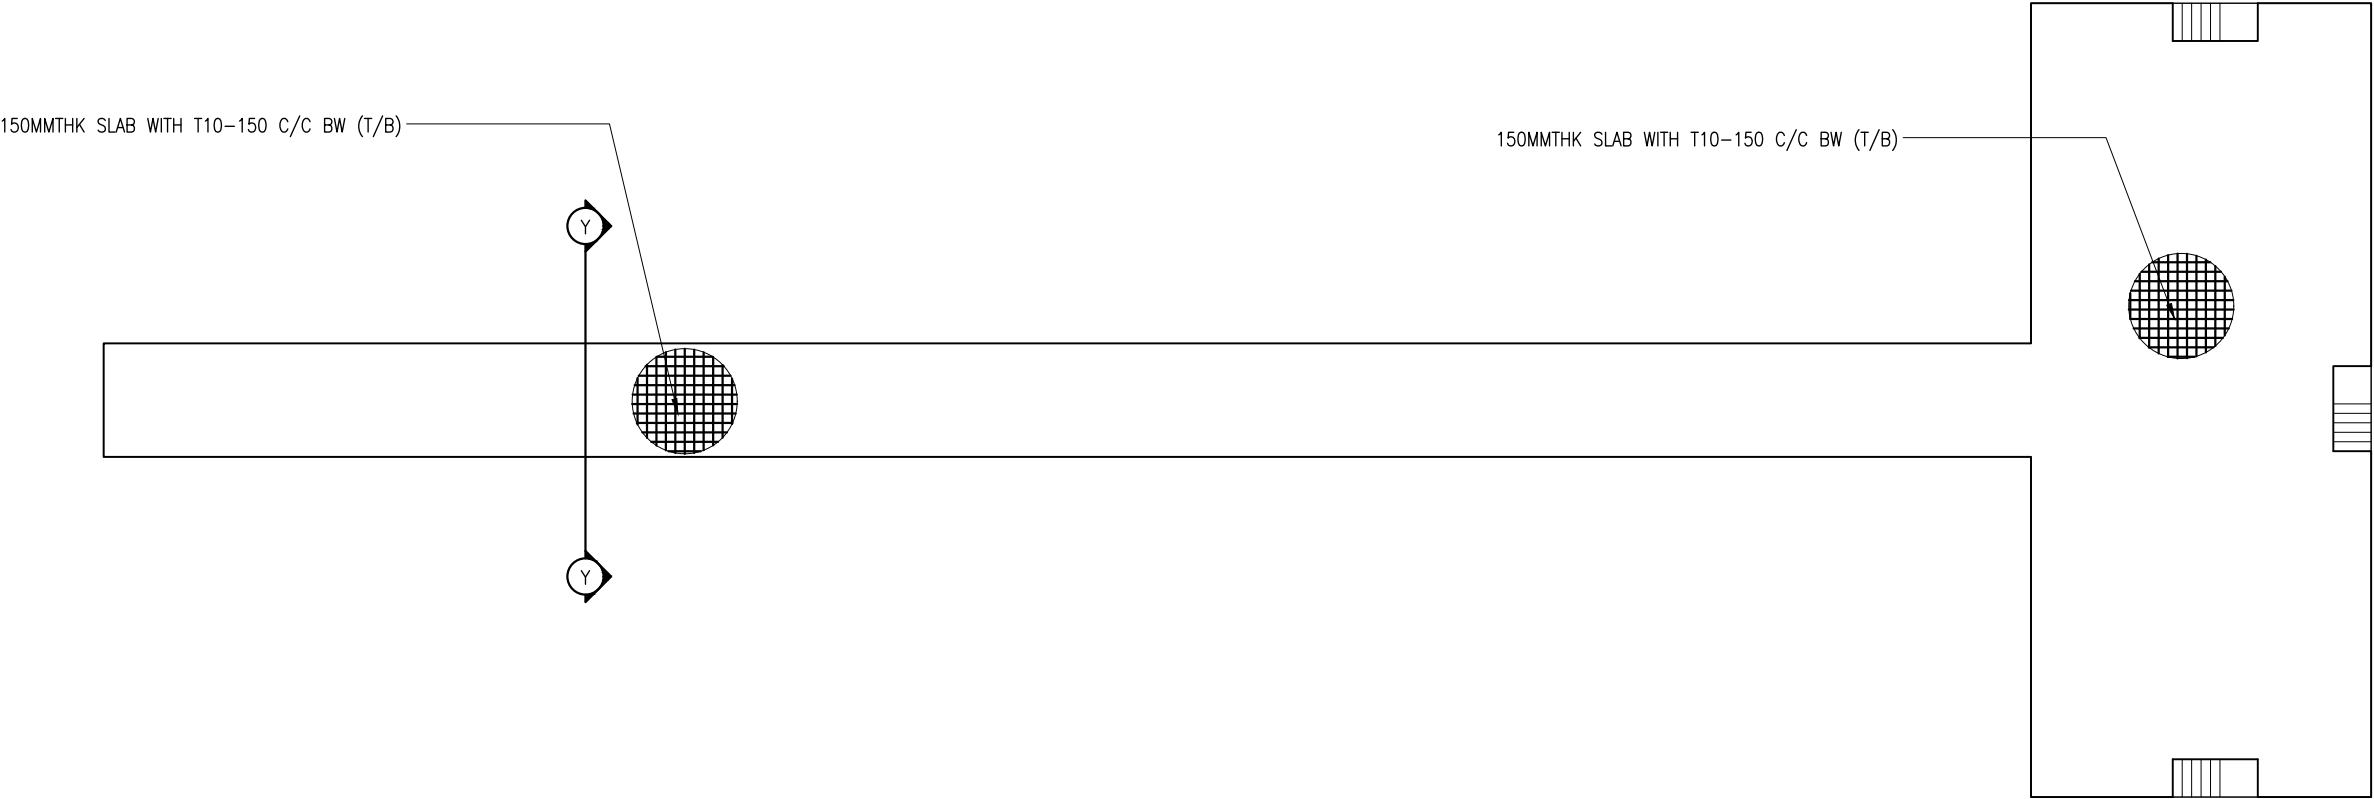

SLAB PLAN

SCALE 1:200

 

CLIENT:
-

DESIGN AND CONSULTANCY:

SIARCH

PRIVATE LIMITED
LONUZIAARIY MAGU,MALE*,20075,MALDIVES
E MAIL: I N F O @ S I A R C H . D E S I G N
H T T P / / : W W W . S I A R C H . D E S I G N

KEY PLAN:

- WARNING:
- This drawing shall not be used for construction unless certified.
 - Contractor to verify all dimensions of existing works on site before commencing any work or preparing shop drawings.
 - Do not scale drawings, use written dimensions only.
 - This drawing is to be read in conjunction with the specifications and conditions of contract.
 - This drawing and design is copyright and no portion may be reproduced without the permission of the Consultant

REVISIONS		
NO	DESCRIPTION	DATE

PROJECT:

PROPOSED JETTY
@ HULHUMEEHDOO

- PHASE:
- ☒ FOR APPROVEL
 - ☐ DESIGN DEVELOPMENT
 - ☐ TENDER DOCUMENT
 - ☐ FOR CONSTRUCTION
 - ☐ AS BUILD DRAWINGS


DESIGNATION	NAME	SIGNATURE
DESIGN BY:	SIARCH PVT LTD	
LICENSED ARCH:	ZAFARULLA SHAKHEEL	
ARCH'L CHECKER	MOHAMED SHAMIN	
LICENSED ENGR:	KINMANATH HUSSAIN	
STR. CHECKER:	HUSSAIN SALIQ	
DRAWN BY:	REEM	
CHECKED BY:	MOHAMED SIRAJ	

DWG. NAME:

STRUCTURAL

SLAB PLAN

CODE XXX-XX	DATE 02.02.2026	DWG. NO: ST04
FORMAT	A1 A2 A3	A
SCALE	- - 1:200	
PDF FILE NAME: XXX_XX_XXXXXX-ST04_A		

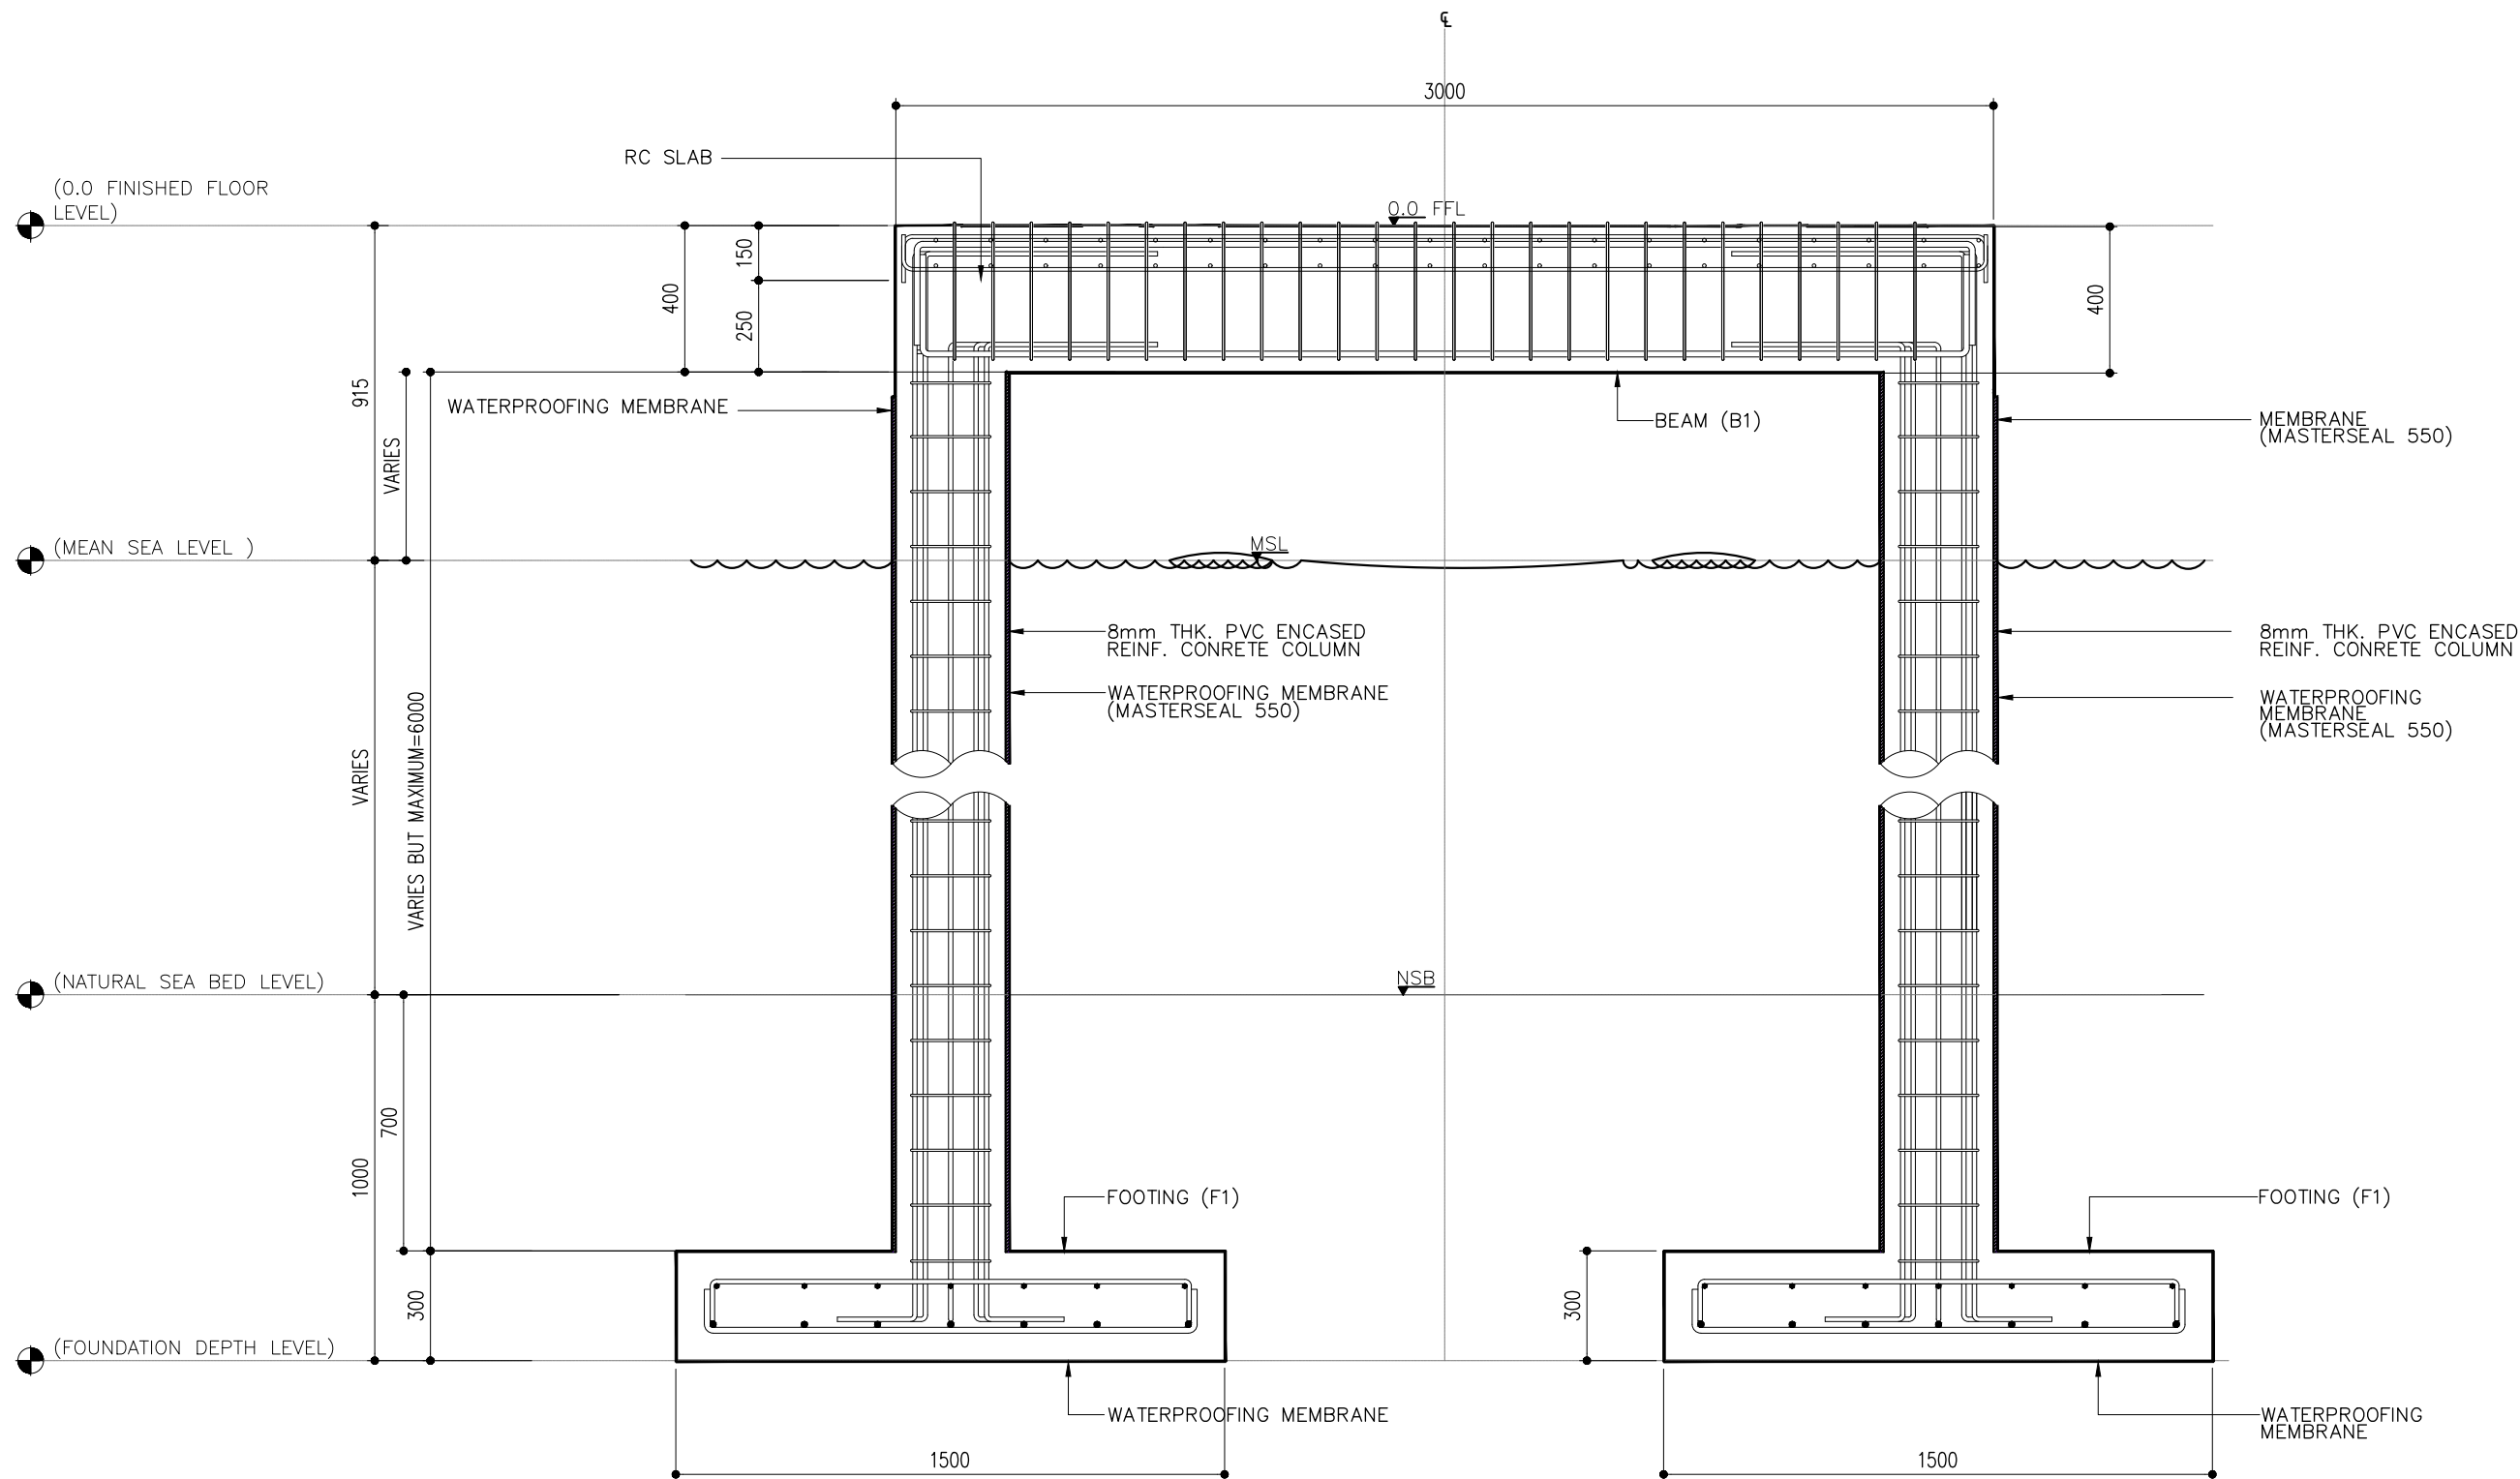

SECTION THRU Y

SCALE 1:20



CLIENT:
-

DESIGN AND CONSULTANCY:
SIARCH
PRIVATE LIMITED
LONUZIVAARIY MAGU, MALE, 20075, MALDIVES
EMAIL: INFO@SIARCH.DESIGN
HTTP://WWW.SIARCH.DESIGN

KEY PLAN:

WARNING:

- This drawing shall not be used for construction unless certified.
- Contractor to verify all dimensions of existing works on site before commencing any work or preparing shop drawings.
- Do not scale drawings, use written dimensions only.
- This drawing is to be read in conjunction with the specifications and conditions of contract.
- This drawing and design is copyright and no portion may be reproduced without the permission of the Consultant

REVISIONS		
NO	DESCRIPTION	DATE

PROJECT:

PROPOSED JETTY
@ HULHUMEEHDOO

PHASE:

- ☒ FOR APPROVAL
- ☐ DESIGN DEVELOPMENT
- ☐ TENDER DOCUMENT
- ☐ FOR CONSTRUCTION
- ☐ AS BUILD DRAWINGS


DESIGNATION	NAME	SIGNATURE
DESIGN BY:	SIARCH PVT LTD	
LICENSED ARCH:	ZAFARULLA SHAKIEL	
ARCH'L CHECKER	MOHAMED SHAMIN	
LICENSED ENGR:	KINANATH HUSSAIN	
STR. CHECKER:	HUSSAIN SALIQ	
DRAWN BY:	REEM	
CHECKED BY:	MOHAMED SIRAJ	

DWG. NAME:

STRUCTURAL

SECTION THRU Y

CODE	DATE	DWG. NO:
XXX-XX	02.02.2026	ST05
FORMAT	A1 A2 A3	
SCALE	- - 1:20	A
PDF FILE NAME: XXX_XX_XXXXXX-ST05_A		

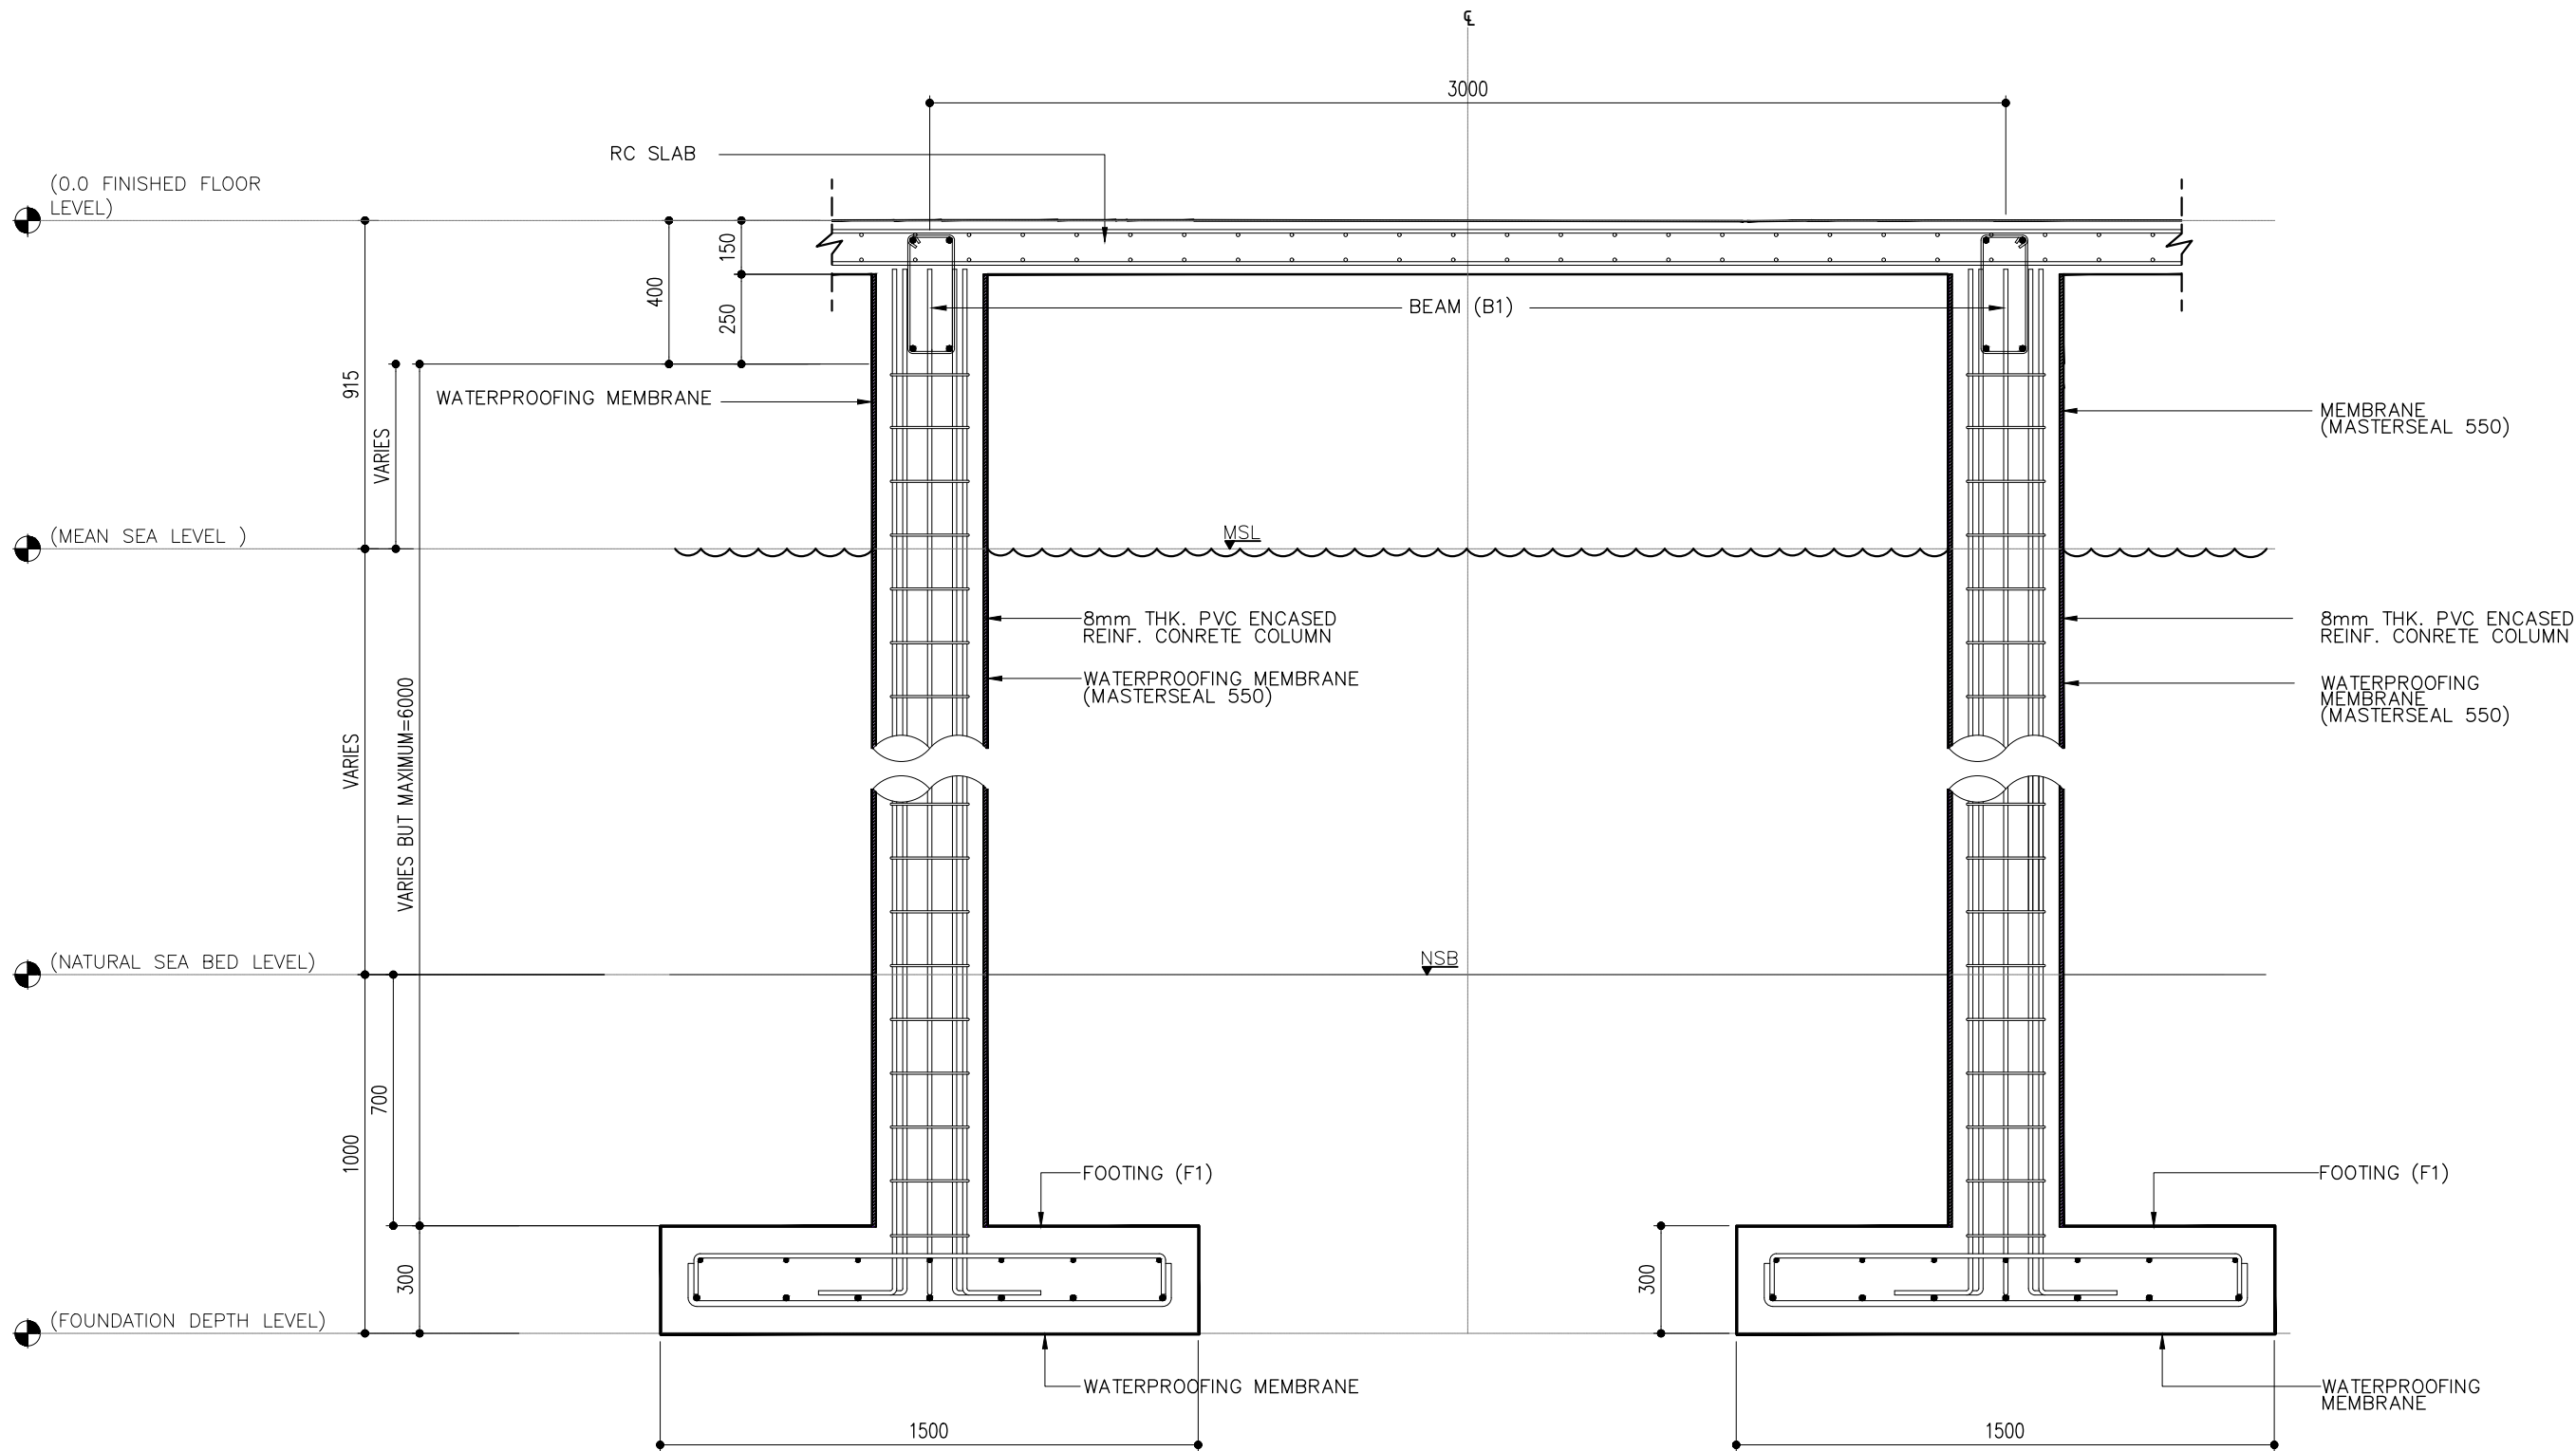

SECTION THRU Z

SCALE 1:20



CLIENT:
-

DESIGN AND CONSULTANCY:
SIARCH
PRIVATE LIMITED
LONUZIAARIY MAGU, MALE', 20075, MALDIVES
EMAIL: INFO@SIARCH.DESIGN
HTTP://WWW.SIARCH.DESIGN

KEY PLAN:

WARNING:

- This drawing shall not be used for construction unless certified.
- Contractor to verify all dimensions of existing works on site before commencing any work or preparing shop drawings.
- Do not scale drawings, use written dimensions only.
- This drawing is to be read in conjunction with the specifications and conditions of contract.
- This drawing and design is copyright and no portion may be reproduced without the permission of the Consultant

REVISIONS

NO	DESCRIPTION	DATE

PROJECT:

PROPOSED JETTY
@ HULHUMEEHDOO

PHASE:

- FOR APPROVAL
- DESIGN DEVELOPMENT
- TENDER DOCUMENT
- FOR CONSTRUCTION
- AS BUILD DRAWINGS

DESIGNATION	NAME	SIGNATURE
DESIGN BY:	SIARCH PVT LTD	
LICENSED ARCH:	ZAFARULLA SHAKIEL	
ARCH'L CHECKER	MOHAMED SHAMIN	
LICENSED ENGR:	KINANATH HUSSAIN	
STR. CHECKER:	HUSSAIN SALIQ	
DRAWN BY:	REEM	
CHECKED BY:	MOHAMED SIRAJ	

DWG. NAME:

STRUCTURAL


SECTION THRU Z

CODE	DATE	DWG. NO:
XXX-XX	02.02.2026	ST06
FORMAT	A1 A2 A3	
SCALE	- - 1:20	A

PDF FILE NAME: XXX_XX_XXXXXX-ST06_A

LEGEND TABLE		
SYMBOL	CODE	DESCRIPTION
	L1	400W LED LIGHT
		TWO GANG SWITCH (HT 1.2M)

1	ALL DIMENSIONS ARE TENTATIVE.
2	EVEN DIMENSIONS ARE SHOWN IN THE DWG. THE CONTRACTOR HAS TO ADJUST THE LOCATION OF LIGHTS AS PER THE INSTRUCTION OF THE CONSULTANT.
3	TYPES OF LIGHTS AT EACH AREA SHALL BE DECIDED BY THE CONSULTANT/ID.

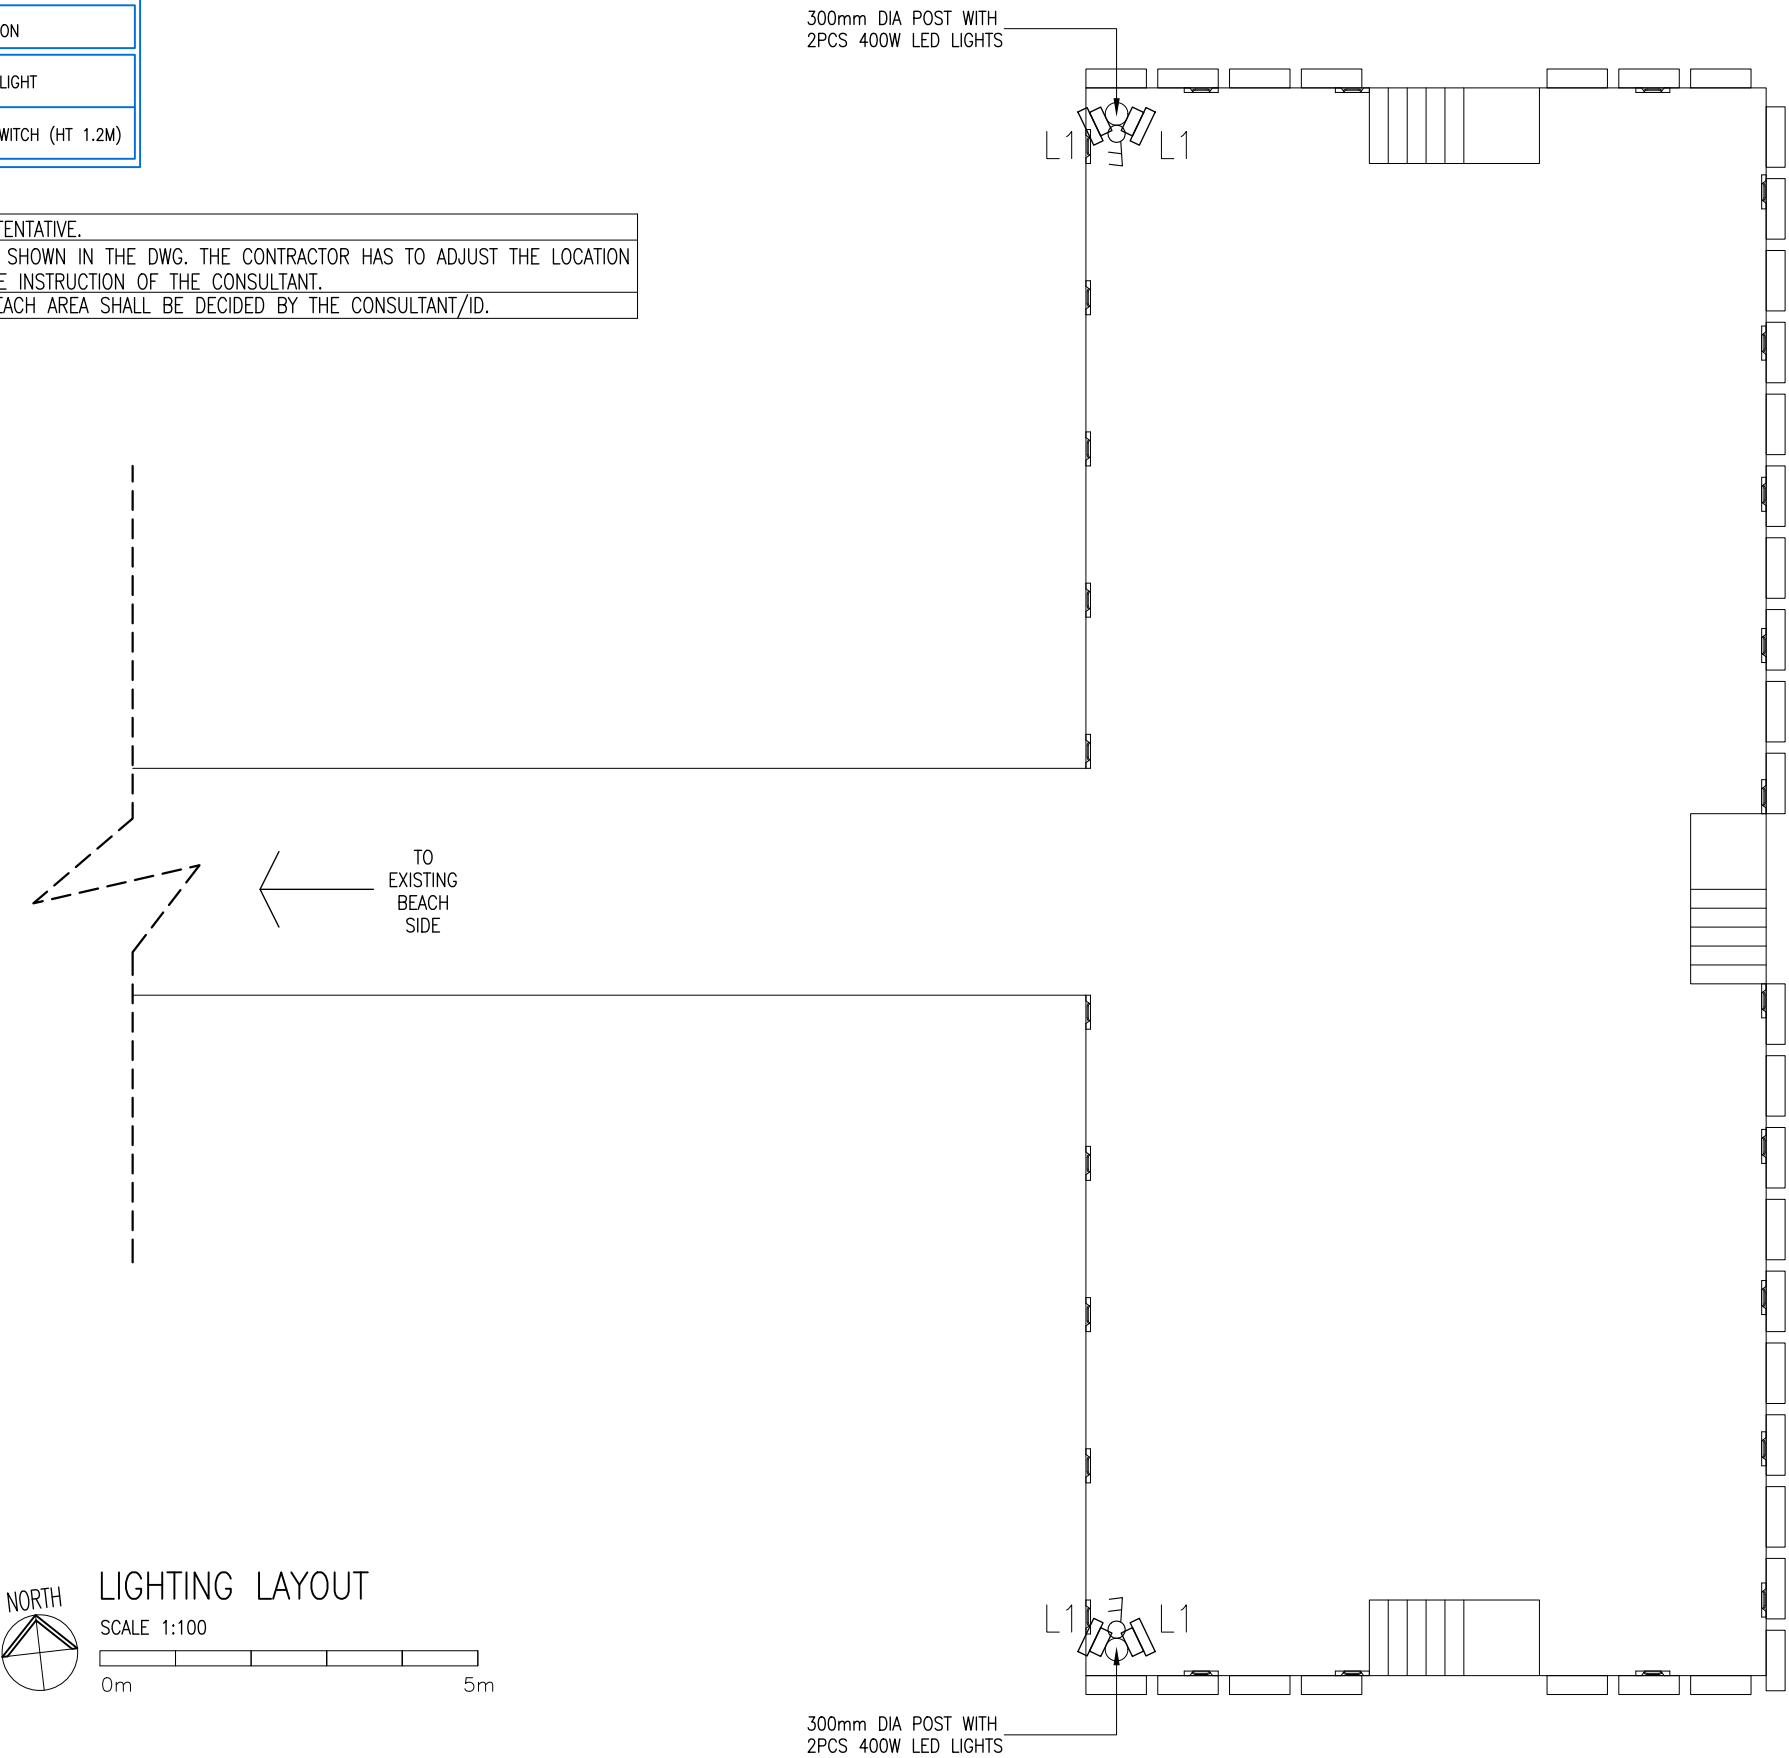

CLIENT:
-

DESIGN AND CONSULTANCY:
SIARCH
PRIVATE LIMITED
LONUZIYAARIY MAGU, MALE', 20075, MALDIVES
EMAIL: INFO@SIARCH.DESIGN
HTTP://WWW.SIARCH.DESIGN

KEY PLAN:

WARNING:

- This drawing shall not be used for construction unless certified.
- Contractor to verify all dimensions of existing works on site before commencing any work or preparing shop drawings.
- Do not scale drawings, use written dimensions only.
- This drawing is to be read in conjunction with the specifications and conditions of contract.
- This drawing and design is copyright and no portion may be reproduced without the permission of the Consultant

REVISIONS

NO	DESCRIPTION	DATE

PROJECT:

PROPOSED JETTY
@ HULHUMEEHDOO

PHASE:

- ☒ FOR APPROVAL
- ☐ DESIGN DEVELOPMENT
- ☐ TENDER DOCUMENT
- ☐ FOR CONSTRUCTION
- ☐ AS BUILD DRAWINGS

DESIGNATION	NAME	SIGNATURE
DESIGN BY:	SIARCH PVT LTD	
LICENSED ARCH:	ZAFARULLA SHAKIEL	
ARCH'L CHECKER	MOHAMED SHAMIN	
LICENSED ENGR:	KINANATH HUSSAIN	
STR. CHECKER:	HUSSAIN SALIQ	
DRAWN BY:	REEM	
CHECKED BY:	MOHAMED SIRAJ	

DWG. NAME:

MEP

LIGHTING LAYOUT

CODE XXX-XX	DATE 02.02.2026	DWG. NO: LT01
FORMAT	A1 A2 A3	A
SCALE	- - 1:100	A

PDF FILE NAME: XXX_XX_XXXXXX_LT01_A