

HISTORICAL MOSQUE REPLICA AT HERITAGE PARK
THINADHOO – MALDIVES
ARCHITECTURAL DRAWINGS
04.04.2023

SIARCH
P R I V A T E L I M I T E D
LONUZIYAARAIY MAGU, MALE', 20075, MALDIVES
EMAIL: I N F O @ S I A R C H . D E S I G N
H T T P / / : W W W . S I A R C H . D E S I G N

PROPOSED MOSQUE AT HERITAGE PARK THINADHOO

DRAWING INDEX , MALDIVES

PROJECT CODE:COM-17

CLIENT:G,DH THINADHOO COUNCIL

BUILDING:HERITAGE PARK

BUILDING CODE:GTH-RM

DWG FILE NAME:GTH-MP HERITAGE PARK

				DRAWING TITLE				
BLDN.CODE.	DISC.	NO.	PDF FILE NAME	PRIMARY	SECONDARY	SCALE	FORMAT	DATE
GTH-RM	AR	00	GTH-RM_ AR00 _A	DRAWING REGISTER		–	A3	2023.04.04
GTH-RM	AR	01	GTH-RM_ AR01 _A	SITE PLAN		1:750	A3	2023.04.04
GTH-RM	AR	02	GTH-RM_ AR02 _A	FLOOR PLAN		1:50	A3	2023.04.04
GTH-RM	AR	03	GTH-RM_ AR03 _A	ROOF PLAN		1:50	A3	2023.04.04
GTH-RM	AR	04	GTH-RM_ AR04 _A	ELEVATION 1		1:50	A3	2023.04.04
GTH-RM	AR	05	GTH-RM_ AR05 _A	ELEVATION 2		1:50	A3	2023.04.04
GTH-RM	AR	06	GTH-RM_ AR06 _A	ELEVATION 3		1:50	A3	2023.04.04
GTH-RM	AR	07	GTH-RM_ AR07 _A	ELEVATION 4		1:50	A3	2023.04.04
GTH-RM	AR	08	GTH-RM_ AR08 _A	SECTION X-X		1:50	A3	2023.04.04
GTH-RM	AR	09	GTH-RM_ AR09 _A	SECTION Y-Y		1:50	A3	2023.04.04
GTH-RM	AR	10	GTH-RM_ AR10 _A	DOOR AND WINDOW SCHEDULE		1:20	A3	2023.04.04
GTH-RM	AR	11	GTH-RM_ AR11 _A	DOOR AND WINDOW SCHEDULE		1:20	A3	2023.04.04
GTH-RM	AR	12	GTH-RM_ AR12 _A	DOOR AND WINDOW SCHEDULE		1:50	A3	2023.04.04
GTH-RM	AR	13	GTH-RM_ AR13 _A	DOOR AND WINDOW SCHEDULE		1:50	A3	2023.04.04
GTH-RM	AR	14	GTH-RM_ AR14 _A	ARCHITECTURAL DETAILS		1:10	A3	2023.04.04
GTH-RM	AR	15	GTH-RM_ AR15 _A	ARCHITECTURAL DETAILS		1:10	A3	2023.03.09
GTH-RM	AR	16	GTH-RM_ AR16 _A	ARCHITECTURAL DETAILS		1:10	A3	2023.03.09
GTH-RM	AR	17	GTH-RM_ AR17 _A	ARCHITECTURAL DETAILS		1:10	A3	2023.03.09
GTH-RM	AR	18	GTH-RM_ AR18 _A	ARCHITECTURAL DETAILS		1:10	A3	2023.03.09
GTH-RM	AR	19	GTH-RM_ AR19 _A	ARCHITECTURAL DETAILS		1:10	A3	2023.03.09
GTH-RM	AR	20	GTH-RM_ AR20 _A	ARCHITECTURAL DETAILS		1:10	A3	2023.03.09
GTH-RM	AR	21	GTH-RM_ AR21 _A	ARCHITECTURAL DETAILS		1:10	A3	2023.03.09

CLIENT:
GDH.THINADHOO COUNCIL

SIARCH

PRIVATE LIMITED

LONUZIYAARAY MAGU,MALE*,20075,MALDIVES

EMAIL: INFO@SIARCH.DESIGN

HTTP://WWW.SIARCH.DESIGN

DESIGN:

DXYN

PRIVATE LIMITED

M. Alcyon Emerald, Male* Maldives.

KEY PLAN:

WARNING:

- This drawing shall not be used for construction unless certified.

- Contractor to verify all dimensions of existing works on site before commencing any work or preparing shop drawings.

- Do not scale drawings, use written dimensions only.

- This drawing is to be read in conjunction with the specifications and conditions of contract.

- This drawing and design is copyright and no portion may be reproduced without the permission of the Consultant

REVISIONS

NO	DESCRIPTION	DATE

PROJECT:

GDH. THINADHOO HERITAGE PARK

PHASE:

☒ CONCEPT DESIGN

☐ DESIGN DEVELOPMENT

☐ TENDER DOCUMENT

☐ FOR CONSTRUCTION

☐ AS BUILD DRAWINGS

DESIGNATION	NAME	SIGNATURE
PROJECT MANAGER	SIARCH PVT LTD	
STR. ENGINEER	ALI NISHAM	
CHIEF ARCHITECT	MUTHO	
CHECKED	MOHAMED SIRAJ	
DRAWN	THUSITHA	

DWG. NAME:

ARCHITECTURAL

DRAWING INDEX

CODE	DATE	DWG. NO:
COM-17	04.04.2023	AR00
FORMAT	A1 A2 A3	
SCALE	- 1:100 -	ISSUE A


PDF FILE NAME: GTH-RM_ AR00_A

RESIDENTIAL
BLOCK

RESIDENTIAL BLOCK

PLAY GROUND

RESIDENTIAL
BLOCK

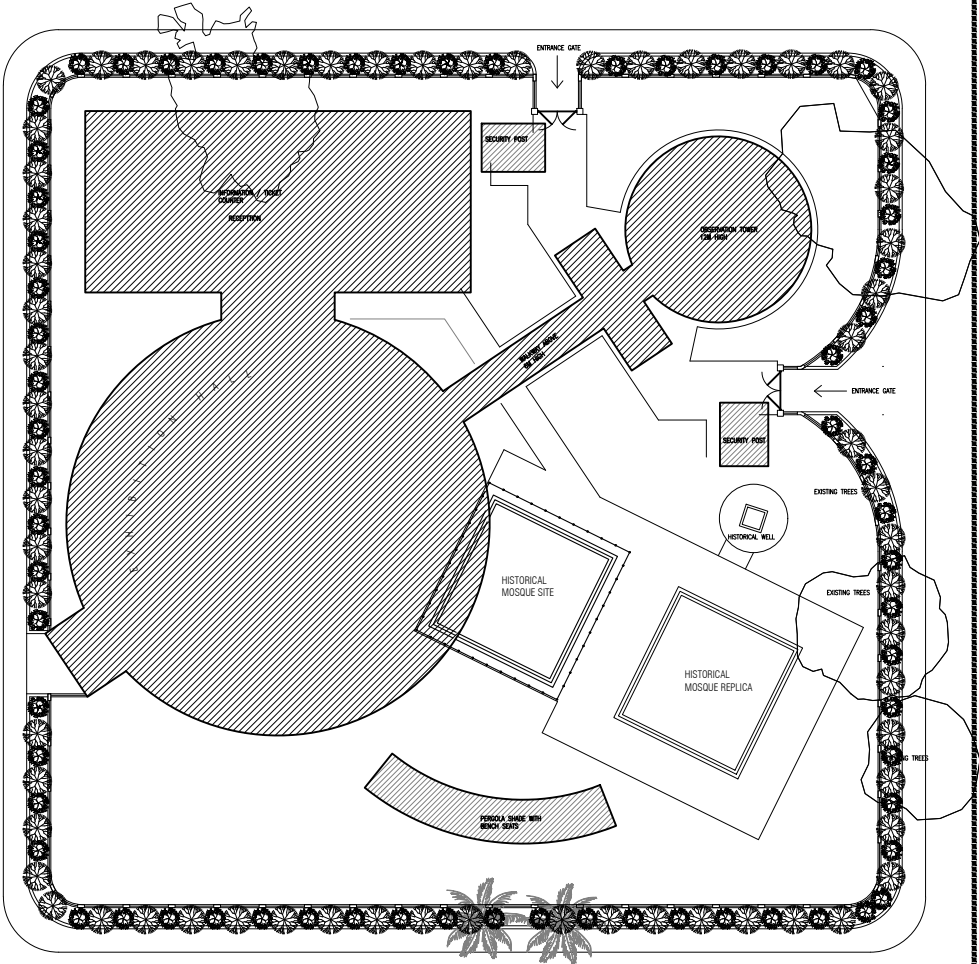

RESIDENTIAL
BLOCK

RESIDENTIAL
BLOCK

RESIDENTIAL BLOCK

RESIDENTIAL
BLOCK

SITE PLAN

SCALE 1:750



0m

CLIENT:
GDH.THINADHOO COUNCIL

SIARCH
PRIVATE LIMITED
LONUZUAAIRAY MAGU,MALE*,20075,MALDIVES
EMAIL: INFO@SIARCH.DESIGN
HTTP://WWW.SIARCH.DESIGN

DESIGN:

DXYN
PRIVATE LIMITED
M. Alcyon Emerald, Male* Maldives.

KEY PLAN:

WARNING:

- This drawing shall not be used for construction unless certified.
- Contractor to verify all dimensions of existing works on site before commencing any work or preparing shop drawings.
- Do not scale drawings, use written dimensions only.
- This drawing is to be read in conjunction with the specifications and conditions of contract.
- This drawing and design is copyright and no portion may be reproduced without the permission of the Consultant

REVISIONS		
NO	DESCRIPTION	DATE

PROJECT:
GDH. THINADHOO
HERITAGE PARK

PHASE:

- ☒ CONCEPT DESIGN
- ☐ DESIGN DEVELOPMENT
- ☐ TENDER DOCUMENT
- ☐ FOR CONSTRUCTION
- ☐ AS BUILD DRAWINGS


DESIGNATION	NAME	SIGNATURE
PROJECT MANAGER	SIARCH PVT LTD	
STR. ENGINEER	ALI NISHAM	
CHIEF ARCHITECT	MUTHU	
CHECKED	MOHAMED SIRAJ	
DRAWN	THUSITHA	

DWG. NAME:

ARCHITECTURAL


SITE PLAN

CODE	DATE	DWG. NO:
COM-17	04.04.2023	AR01
FORMAT	A1 A2 A3	
SCALE	- - 1:750	ISSUE A
PDF FILE NAME: GTH-RM_ AR01_A		

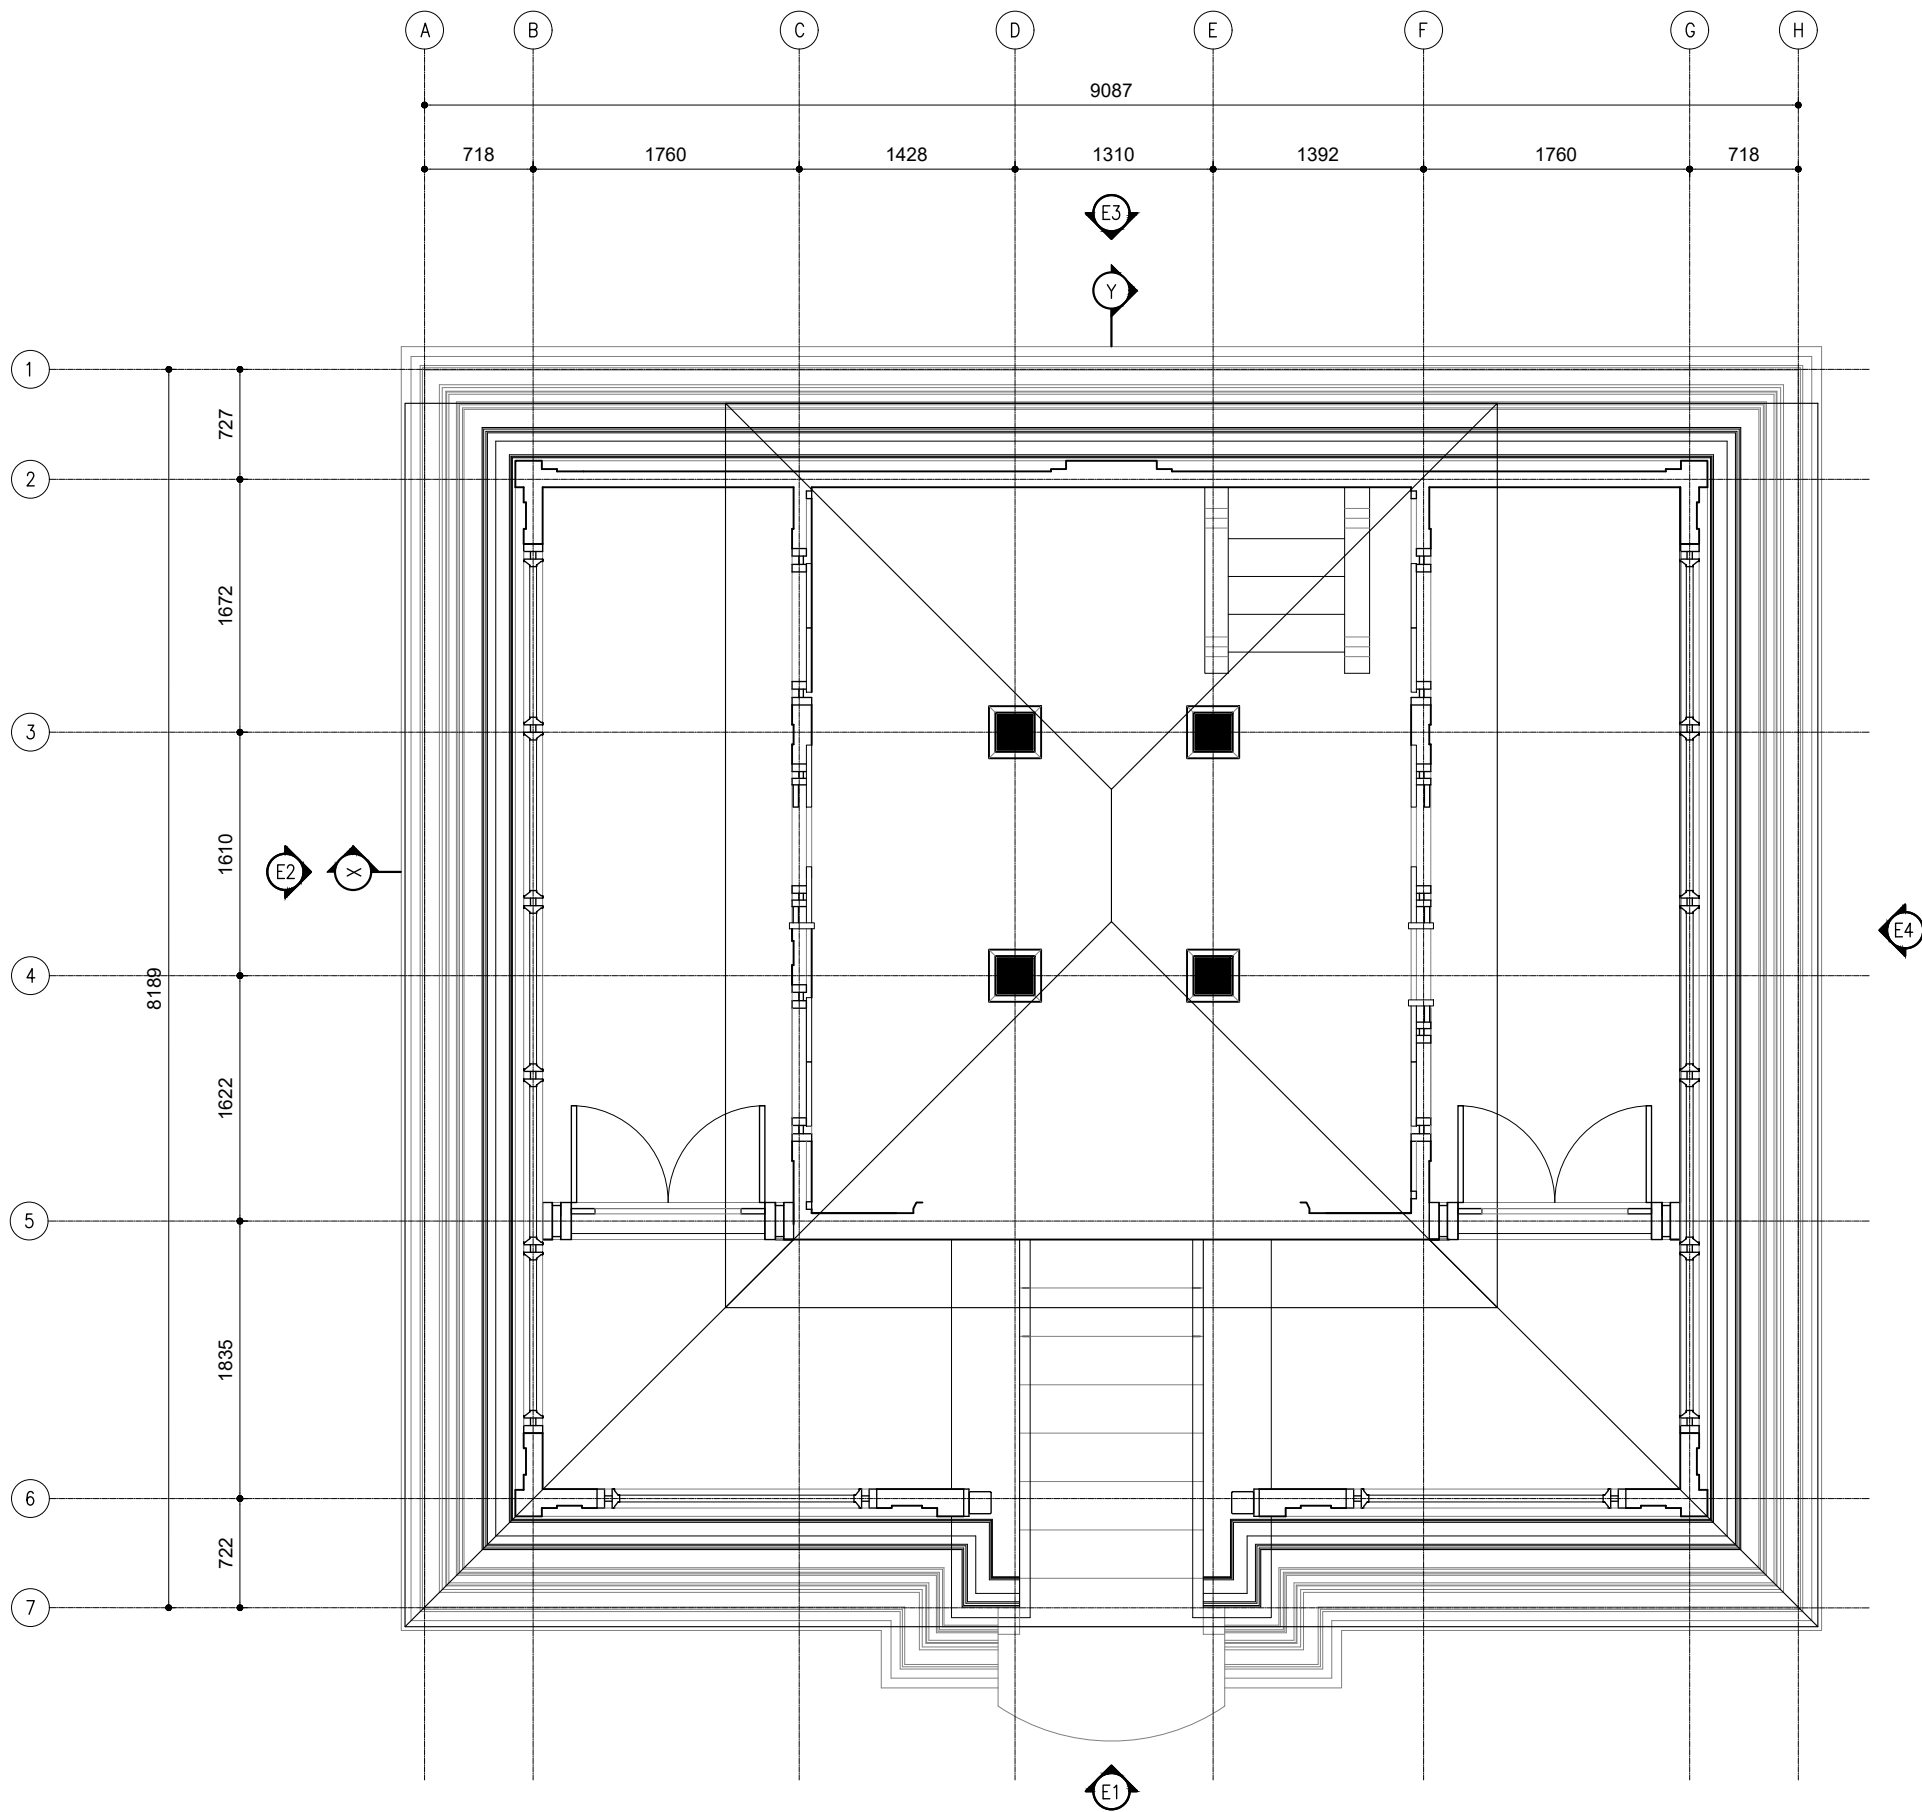

FLOOR PLAN

SCALE 1:50

 

CLIENT:
GDH.THINADHOO COUNCIL

SIARCH
PRIVATE LIMITED
LONUZIAARAY MAGU, MALE, 20075, MALDIVES
EMAIL: INFO@SIARCH.DESIGN
HTTP://WWW.SIARCH.DESIGN

DESIGN:

DXYN
PRIVATE LIMITED
M. Alcyon Emerald, Male, Maldives.

KEY PLAN:

WARNING:

- This drawing shall not be used for construction unless certified.
- Contractor to verify all dimensions of existing works on site before commencing any work or preparing shop drawings.
- Do not scale drawings, use written dimensions only.
- This drawing is to be read in conjunction with the specifications and conditions of contract.
- This drawing and design is copyright and no portion may be reproduced without the permission of the Consultant

REVISIONS		
NO	DESCRIPTION	DATE

PROJECT:
GDH. THINADHOO
HERITAGE PARK

- PHASE:
- ☒ CONCEPT DESIGN
 - ☐ DESIGN DEVELOPMENT
 - ☐ TENDER DOCUMENT
 - ☐ FOR CONSTRUCTION
 - ☐ AS BUILD DRAWINGS


DESIGNATION	NAME	SIGNATURE
PROJECT MANAGER	SIARCH PVT LTD	
STR. ENGINEER	ALI NISHAM	
CHIEF ARCHITECT	MUTHU	
CHECKED	MOHAMED SIRAJ	
DRAWN	THUSITHA	

DWG. NAME:

ARCHITECTURAL

FLOOR PLAN

CODE	DATE	DWG. NO:
COM-17	04.04.2023	AR02
FORMAT	A1 A2 A3	
SCALE	- - 1:50	ISSUE A
PDF FILE NAME: GTH-RM_ AR02_A		

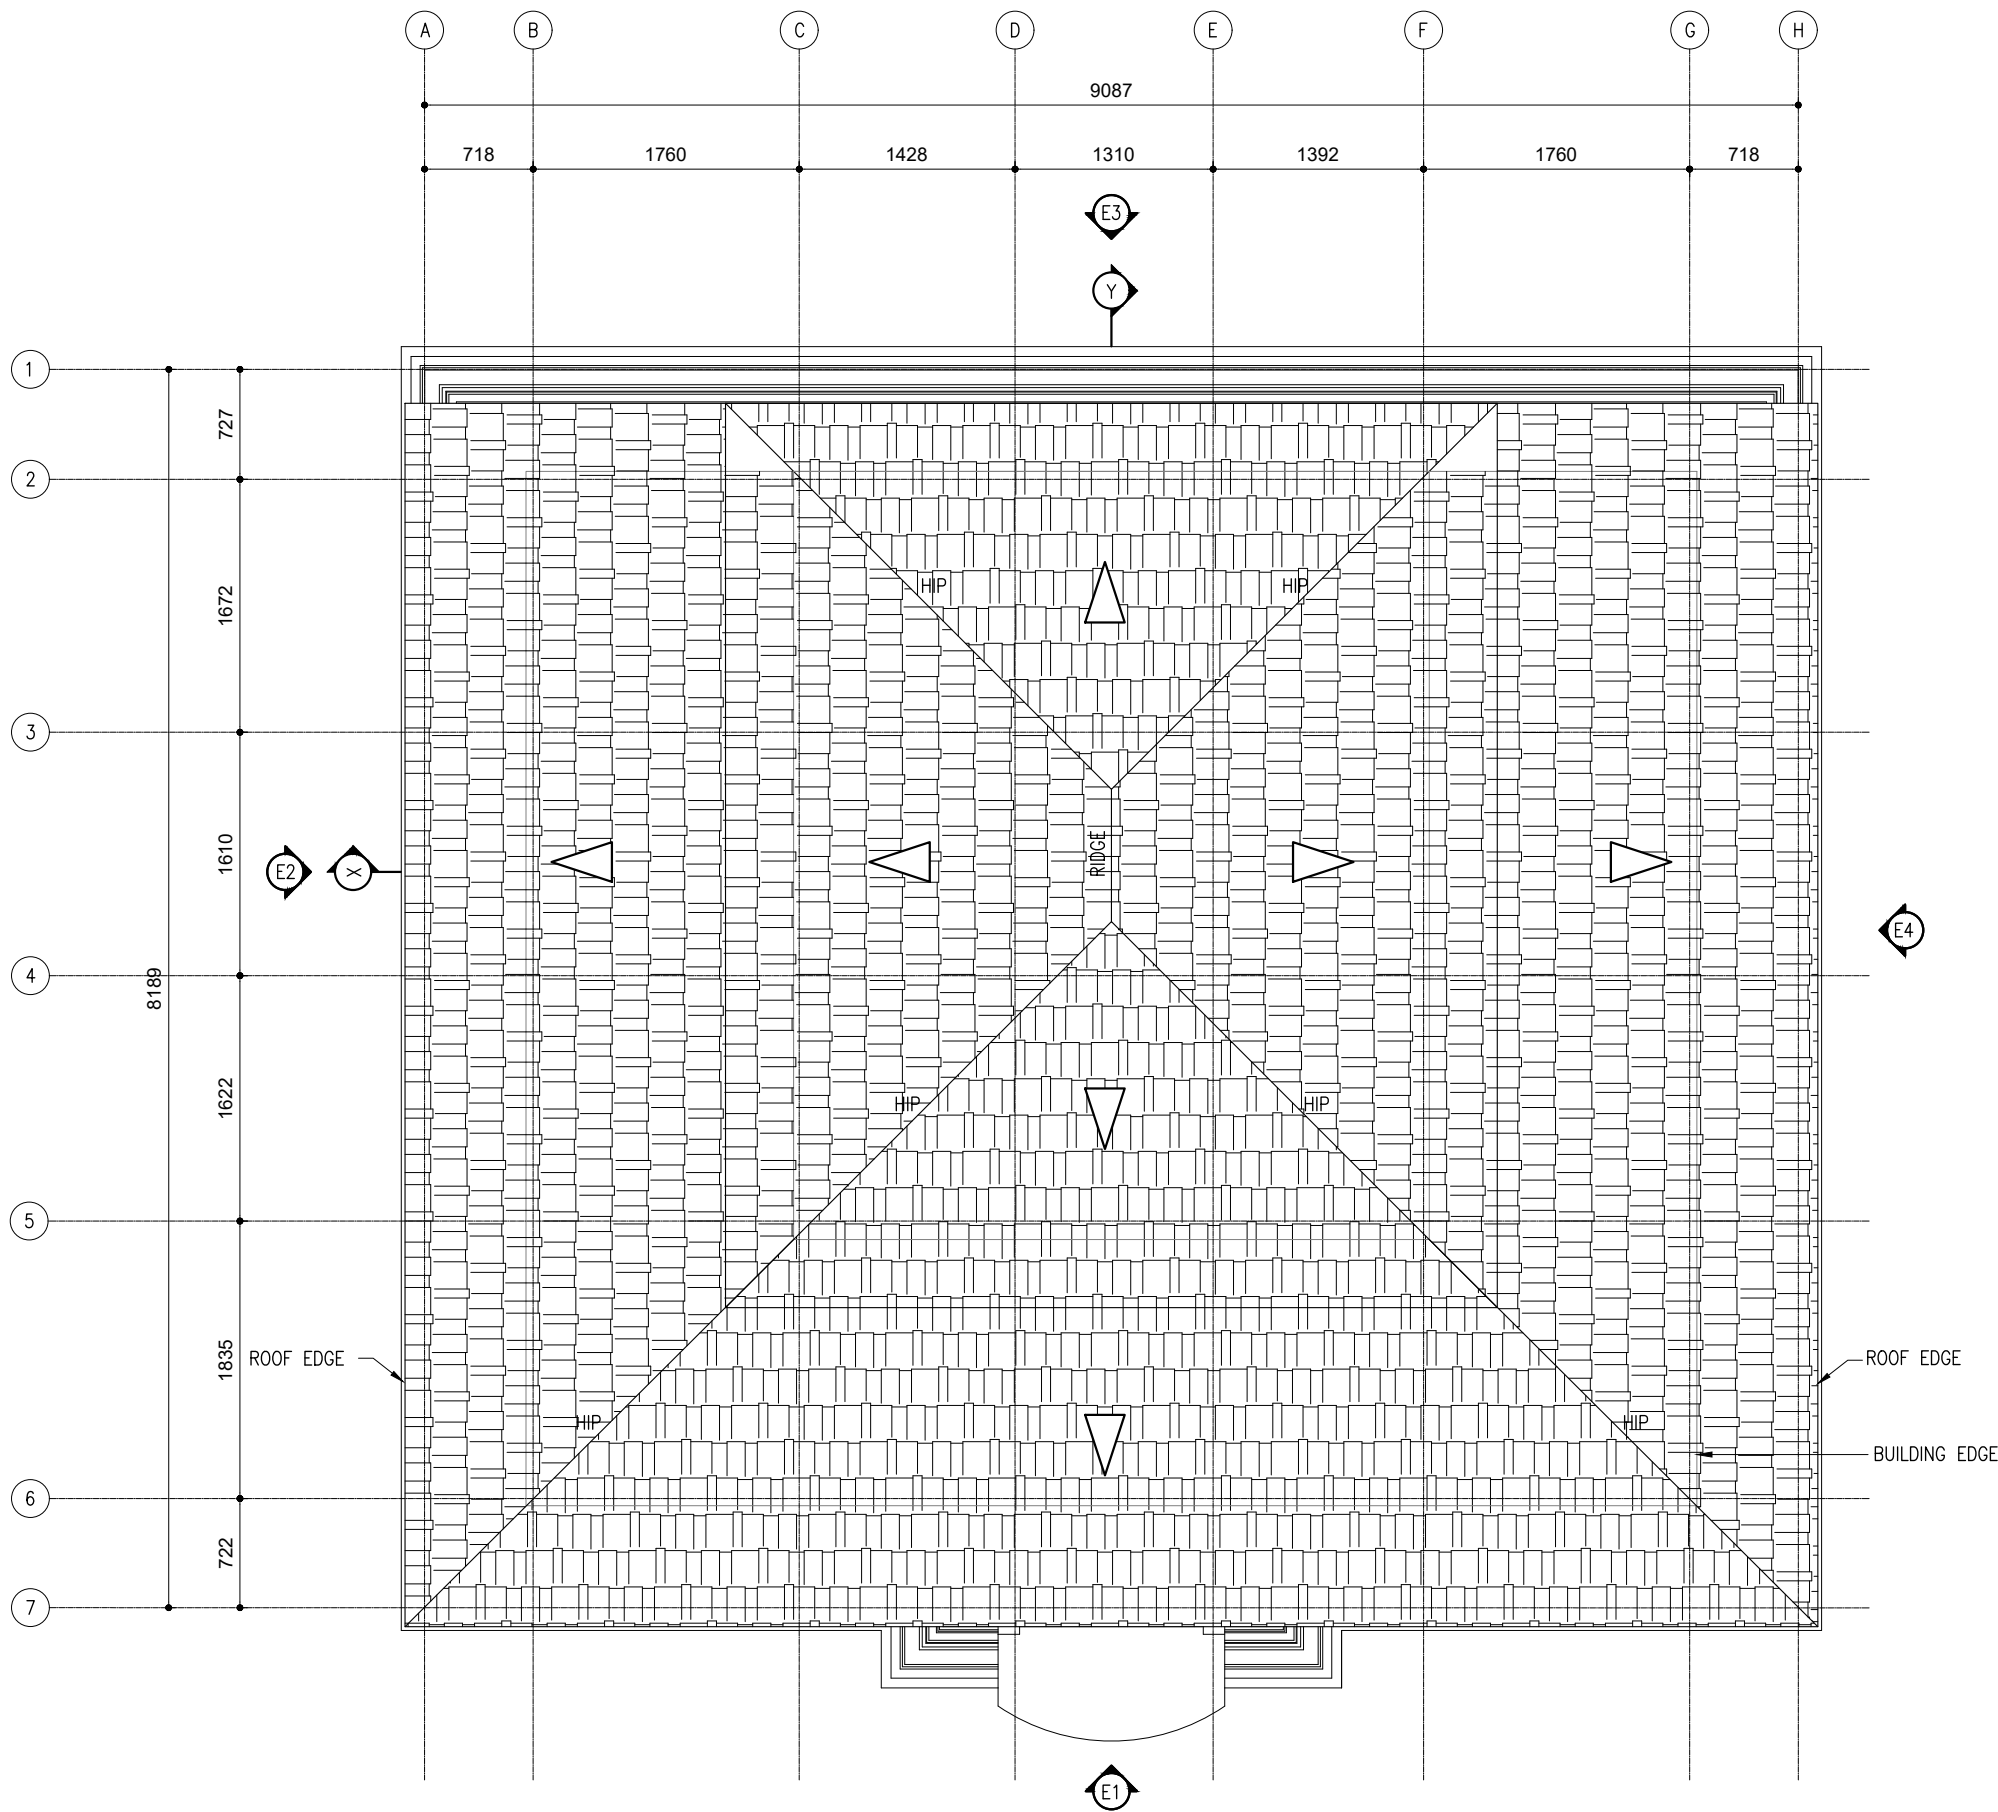

ROOF PLAN

SCALE 1:50



CLIENT:
GDH.THINADHOO COUNCIL



DESIGN:



KEY PLAN:

WARNING:

- This drawing shall not be used for construction unless certified.
- Contractor to verify all dimensions of existing works on site before commencing any work or preparing shop drawings.
- Do not scale drawings, use written dimensions only.
- This drawing is to be read in conjunction with the specifications and conditions of contract.
- This drawing and design is copyright and no portion may be reproduced without the permission of the Consultant

REVISIONS		
NO	DESCRIPTION	DATE

PROJECT:
GDH. THINADHOO
HERITAGE PARK


- PHASE:
- ☒ CONCEPT DESIGN
 - ☐ DESIGN DEVELOPMENT
 - ☐ TENDER DOCUMENT
 - ☐ FOR CONSTRUCTION
 - ☐ AS BUILD DRAWINGS

DESIGNATION	NAME	SIGNATURE
PROJECT MANAGER	SIARCH PVT LTD	
STR. ENGINEER	ALI NISHAM	
CHIEF ARCHITECT	MUTHU	
CHECKED	MOHAMED SIRAJ	
DRAWN	THUSITHA	

DWG. NAME:
ARCHITECTURAL


ROOF PLAN

CODE	DATE	DWG. NO:
COM-17	04.04.2023	AR03
FORMAT	A1 A2 A3	
SCALE	- - 1:50	ISSUE A
PDF FILE NAME: GTH-RM_ AR03_A		

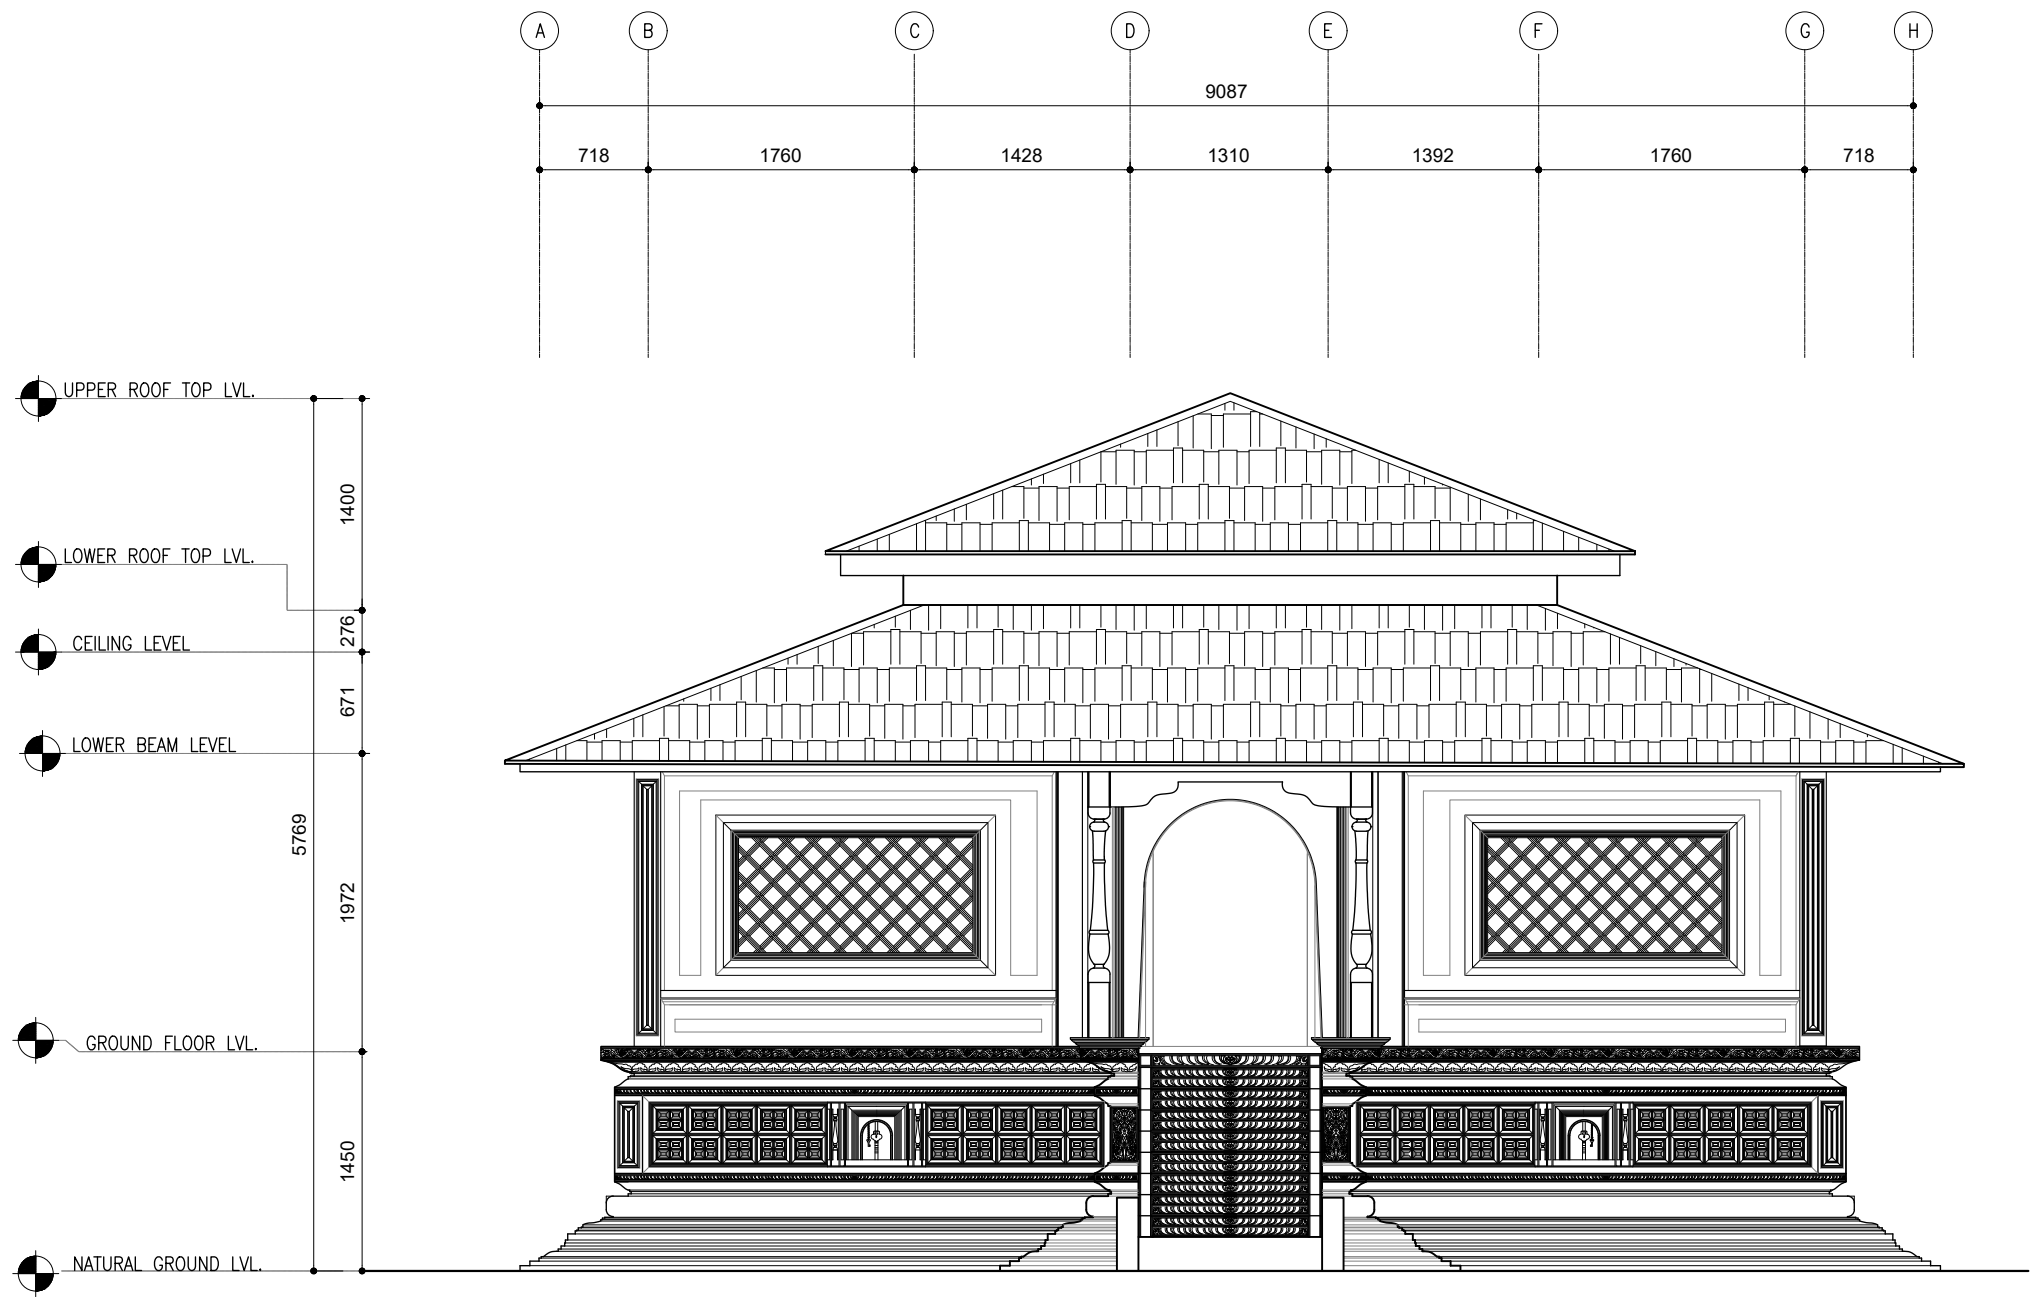

ELEVATION 1

SCALE 1:50

 

CLIENT:
GDH.THINADHOO COUNCIL

SIARCH
PRIVATE LIMITED
LONUZIYAARAY MAGU,MALE*,20075,MALDIVES
EMAIL: INFO@SIARCH.DESIGN
HTTP://WWW.SIARCH.DESIGN

DESIGN:

DXYN
PRIVATE LIMITED
M. Alcyon Emerald, Male* Maldives.

KEY PLAN:

WARNING:

- This drawing shall not be used for construction unless certified.
- Contractor to verify all dimensions of existing works on site before commencing any work or preparing shop drawings.
- Do not scale drawings, use written dimensions only.
- This drawing is to be read in conjunction with the specifications and conditions of contract.
- This drawing and design is copyright and no portion may be reproduced without the permission of the Consultant

REVISIONS		
NO	DESCRIPTION	DATE

PROJECT:
GDH. THINADHOO
HERITAGE PARK

PHASE:

- ☒ CONCEPT DESIGN
- ☐ DESIGN DEVELOPMENT
- ☐ TENDER DOCUMENT
- ☐ FOR CONSTRUCTION
- ☐ AS BUILD DRAWINGS




DESIGNATION	NAME	SIGNATURE
PROJECT MANAGER	SIARCH PVT LTD	
STR. ENGINEER	ALI NISHAM	
CHIEF ARCHITECT	MUTHO	
CHECKED	MOHAMED SIRAJ	
DRAWN	THUSITHA	

DWG. NAME:

ARCHITECTURAL


ELEVATION 1

CODE	DATE	DWG. NO:
COM-17	04.04.2023	AR04
FORMAT	A1 A2 A3	
SCALE	- - 1:50	ISSUE A
PDF FILE NAME: GTH-RM_ AR04_A		

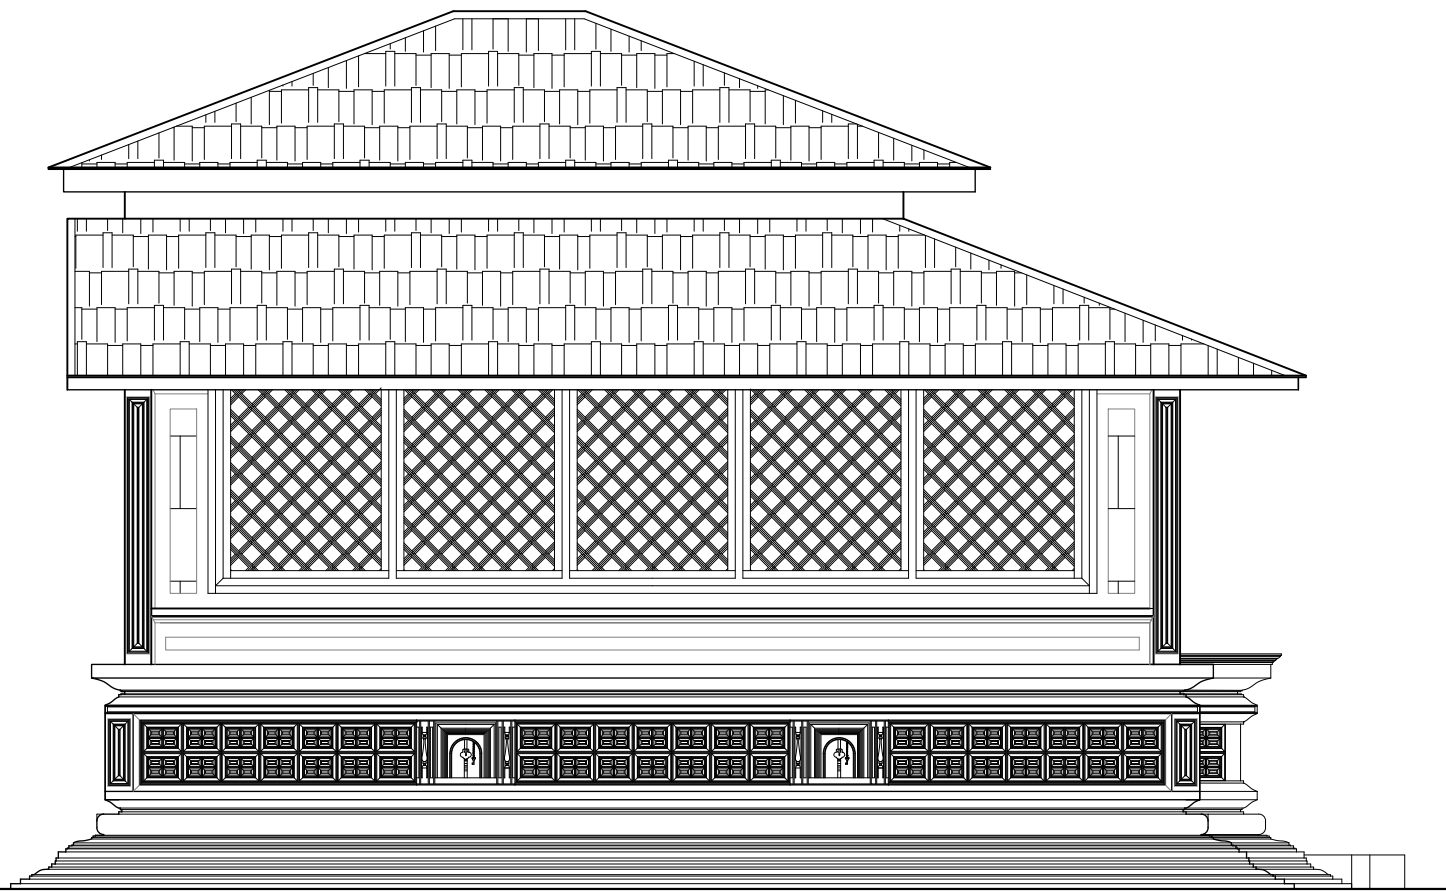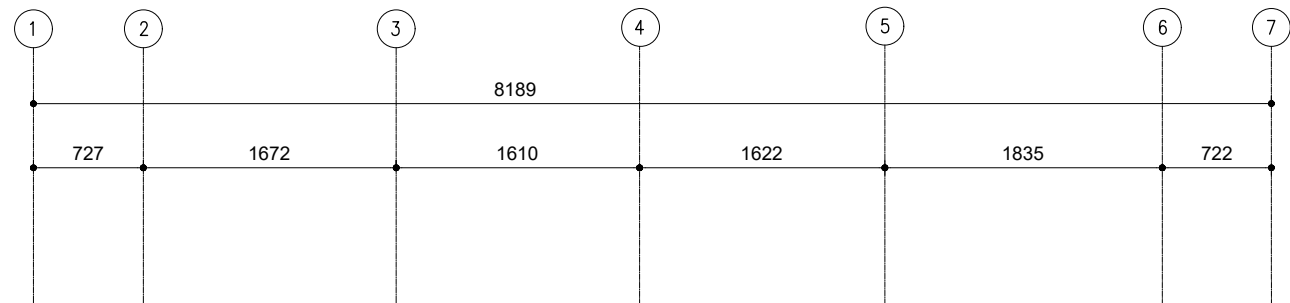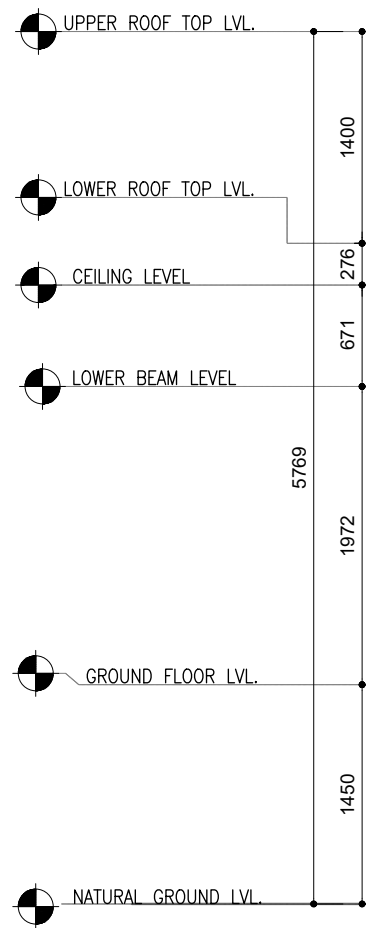

ELEVATION 2

SCALE 1:50

 

CLIENT:
GDH.THINADHOO COUNCIL

SIARCH
PRIVATE LIMITED
LONUZIYAARAY MAGU,MALE',20075,MALDIVES
EMAIL: INFO@SIARCH.DESIGN
HTTP://WWW.SIARCH.DESIGN

DESIGN:

DXYN
PRIVATE LIMITED
M. Alcyon Emerald, Male' Maldives.

KEY PLAN:

WARNING:

- This drawing shall not be used for construction unless certified.
- Contractor to verify all dimensions of existing works on site before commencing any work or preparing shop drawings.
- Do not scale drawings, use written dimensions only.
- This drawing is to be read in conjunction with the specifications and conditions of contract.
- This drawing and design is copyright and no portion may be reproduced without the permission of the Consultant

REVISIONS		
NO	DESCRIPTION	DATE

PROJECT:
GDH. THINADHOO
HERITAGE PARK

PHASE:

- ☒ CONCEPT DESIGN
- ☐ DESIGN DEVELOPMENT
- ☐ TENDER DOCUMENT
- ☐ FOR CONSTRUCTION
- ☐ AS BUILD DRAWINGS


DESIGNATION	NAME	SIGNATURE
PROJECT MANAGER	SIARCH PVT LTD	
STR. ENGINEER	ALI NISHAM	
CHIEF ARCHITECT	MUTHU	
CHECKED	MOHAMED SIRAJ	
DRAWN	THUSITHA	

DWG. NAME:

ARCHITECTURAL


ELEVATION 2

CODE	DATE	DWG. NO:
COM-17	04.04.2023	AR05
FORMAT	A1 A2 A3	
SCALE	- - 1:50	ISSUE A
PDF FILE NAME: GTH-RM_ AR05_A		

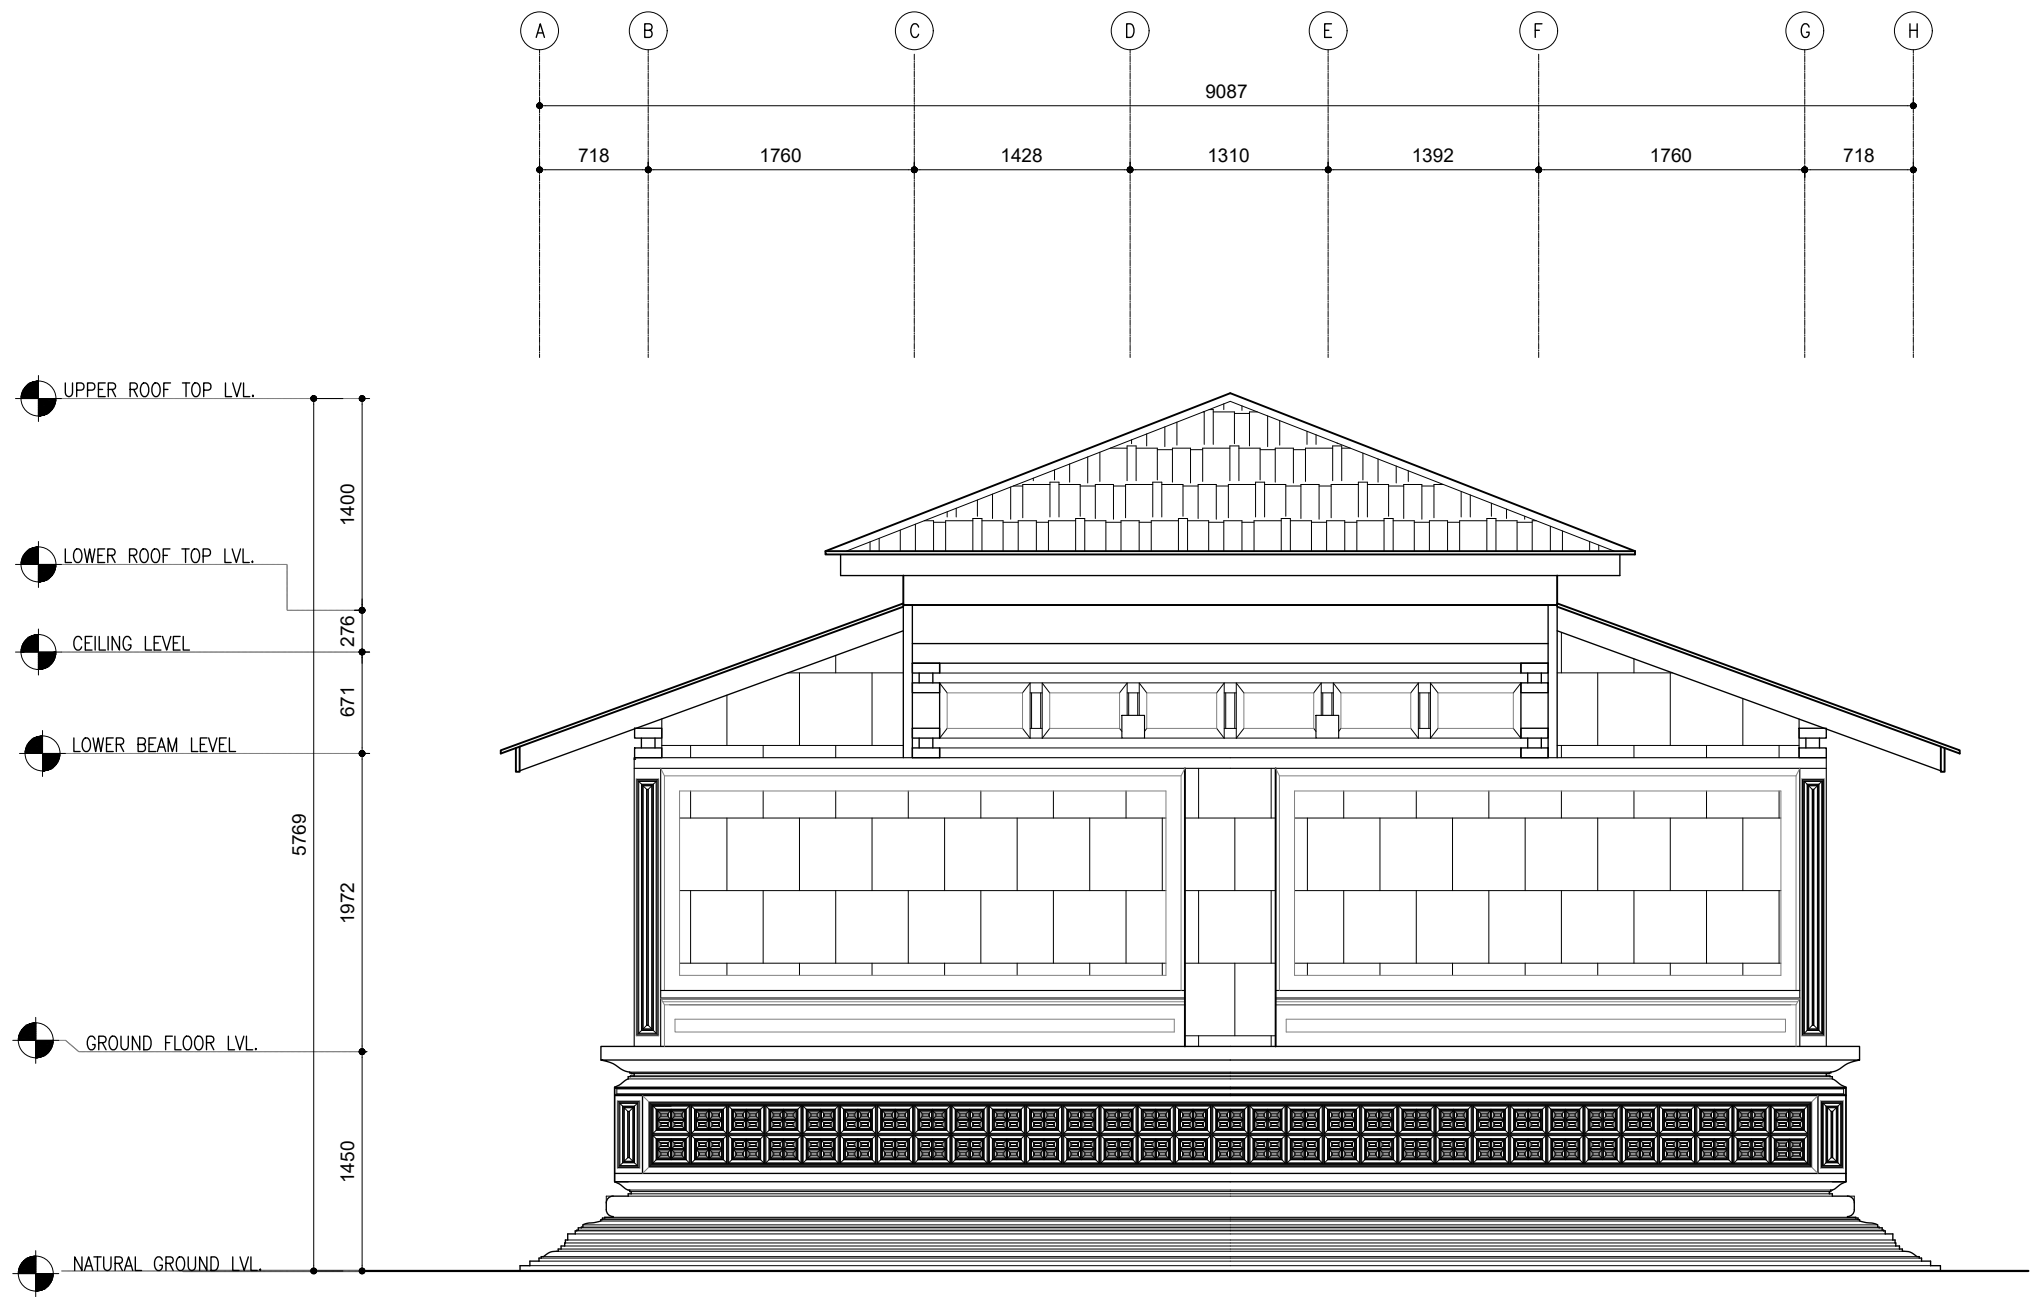

ELEVATION 3

SCALE 1:50

 

CLIENT:
GDH.THINADHOO COUNCIL

SIARCH
PRIVATE LIMITED
LONUZIYAARAY MAGU,MALE',20075,MALDIVES
EMAIL: INFO@SIARCH.DESIGN
HTTP://WWW.SIARCH.DESIGN

DESIGN:

DXYN
PRIVATE LIMITED
M. Alcyon Emerald, Male' Maldives.

KEY PLAN:

WARNING:

- This drawing shall not be used for construction unless certified.
- Contractor to verify all dimensions of existing works on site before commencing any work or preparing shop drawings.
- Do not scale drawings, use written dimensions only.
- This drawing is to be read in conjunction with the specifications and conditions of contract.
- This drawing and design is copyright and no portion may be reproduced without the permission of the Consultant

REVISIONS		
NO	DESCRIPTION	DATE

PROJECT:

GDH. THINADHOO
HERITAGE PARK

PHASE:

- ☒ CONCEPT DESIGN
- ☐ DESIGN DEVELOPMENT
- ☐ TENDER DOCUMENT
- ☐ FOR CONSTRUCTION
- ☐ AS BUILD DRAWINGS




DESIGNATION	NAME	SIGNATURE
PROJECT MANAGER	SIARCH PVT LTD	
STR. ENGINEER	ALI NISHAM	
CHIEF ARCHITECT	MUTHO	
CHECKED	MOHAMED SIRAJ	
DRAWN	THUSITHA	

DWG. NAME:

ARCHITECTURAL


ELEVATION 3

CODE	DATE	DWG. NO:
COM-17	04.04.2023	AR06
FORMAT	A1 A2 A3	
SCALE	- - 1:50	ISSUE A
PDF FILE NAME: GTH-RM_ AR06_A		

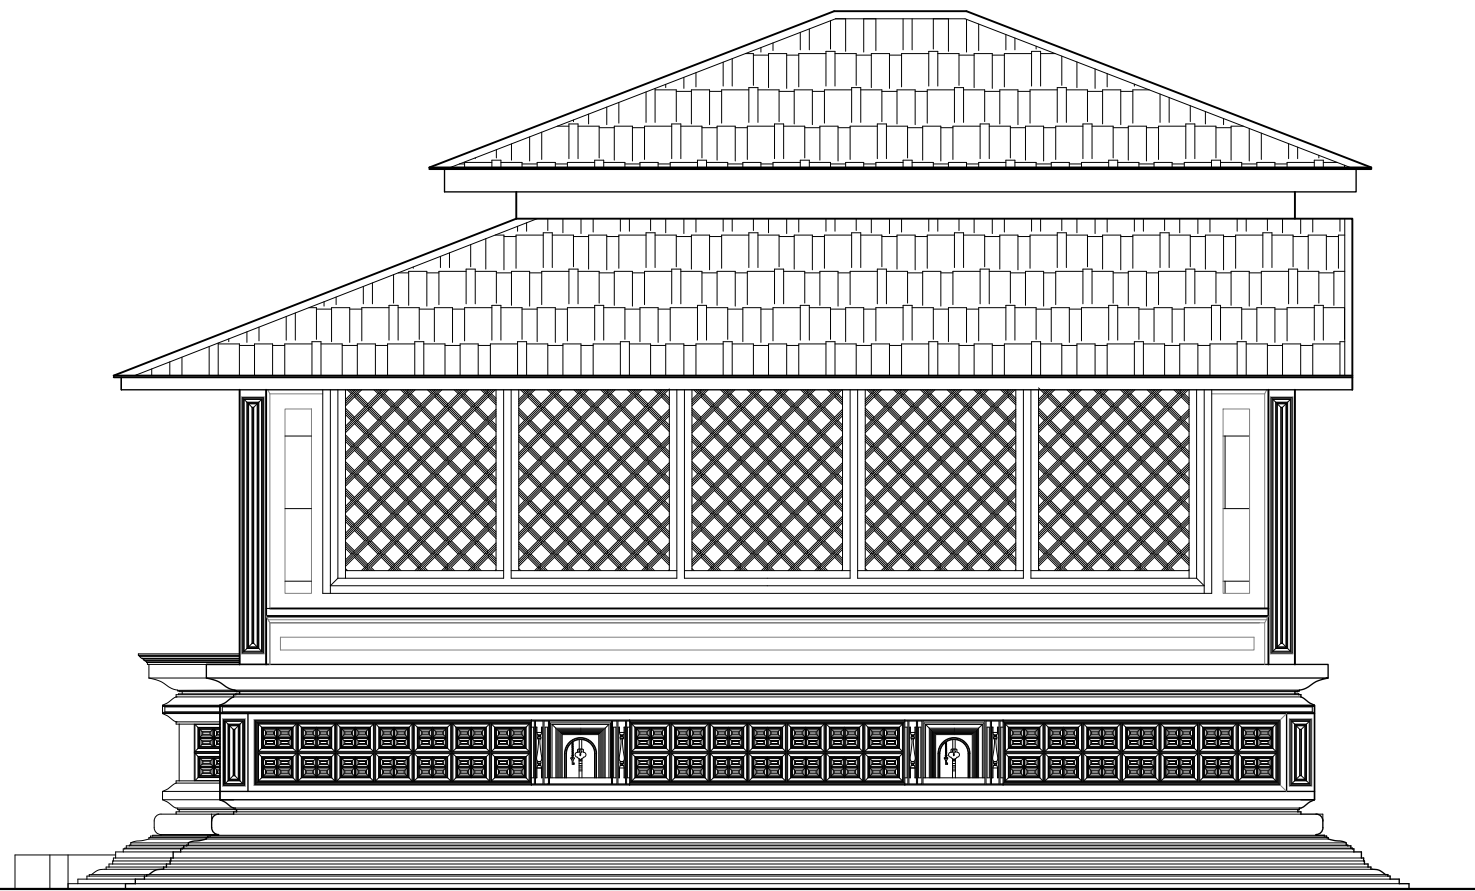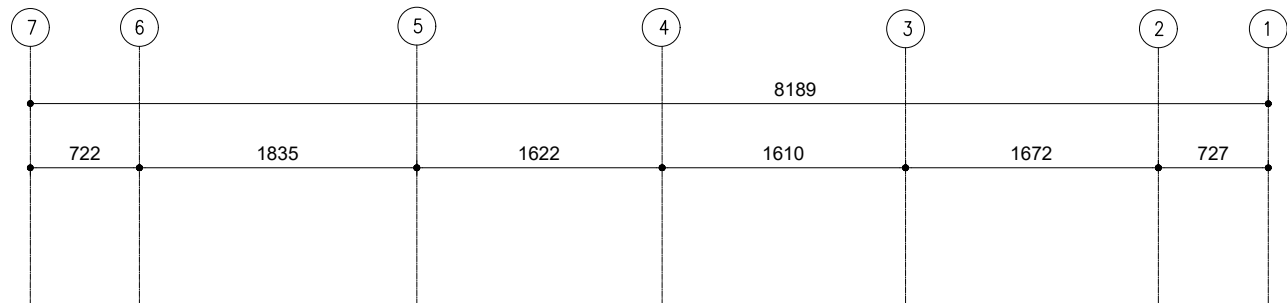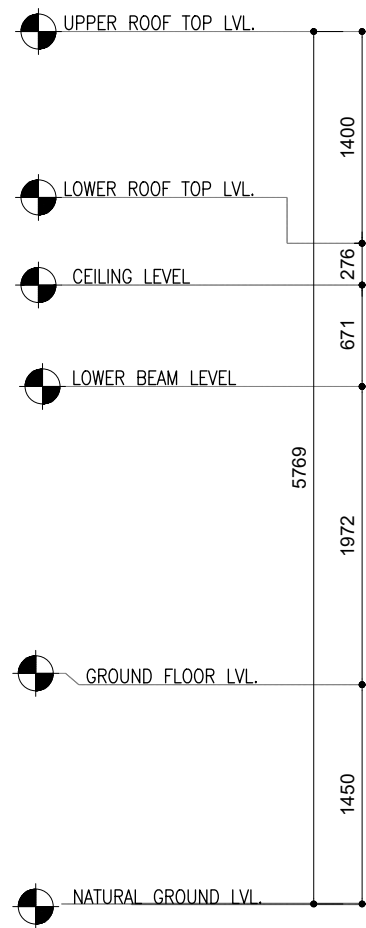

ELEVATION 4

SCALE 1:50

 

CLIENT:
GDH.THINADHOO COUNCIL



DESIGN:



KEY PLAN:

WARNING:

- This drawing shall not be used for construction unless certified.
- Contractor to verify all dimensions of existing works on site before commencing any work or preparing shop drawings.
- Do not scale drawings, use written dimensions only.
- This drawing is to be read in conjunction with the specifications and conditions of contract.
- This drawing and design is copyright and no portion may be reproduced without the permission of the Consultant

REVISIONS		
NO	DESCRIPTION	DATE

PROJECT:

GDH. THINADHOO
HERITAGE PARK

PHASE:

- ☒ CONCEPT DESIGN
- ☐ DESIGN DEVELOPMENT
- ☐ TENDER DOCUMENT
- ☐ FOR CONSTRUCTION
- ☐ AS BUILD DRAWINGS

DESIGNATION	NAME	SIGNATURE
PROJECT MANAGER	SIARCH PVT LTD	
STR. ENGINEER	ALI NISHAM	
CHIEF ARCHITECT	MUTHU	
CHECKED	MOHAMED SIRAJ	
DRAWN	THUSITHA	

DWG. NAME:

ARCHITECTURAL

ELEVATION 4

CODE	DATE	DWG. NO:
COM-17	04.04.2023	AR07
FORMAT	A1 A2 A3	
SCALE	- - 1:50	ISSUE A
PDF FILE NAME: GTH-RM_ AR07_A		

CLIENT:
GDH.THINADHOO COUNCIL

SIARCH
PRIVATE LIMITED
LONUZIYAARAY MAGU,MALE',20075,MALDIVES
EMAIL: INFO@SIARCH.DESIGN
HTTP://WWW.SIARCH.DESIGN

DESIGN:

DXYN
PRIVATE LIMITED
M. Alcyon Emerald, Male' Maldives.

KEY PLAN:

WARNING:

- This drawing shall not be used for construction unless certified.
- Contractor to verify all dimensions of existing works on site before commencing any work or preparing shop drawings.
- Do not scale drawings, use written dimensions only.
- This drawing is to be read in conjunction with the specifications and conditions of contract.
- This drawing and design is copyright and no portion may be reproduced without the permission of the Consultant

REVISIONS

NO	DESCRIPTION	DATE

PROJECT:

GDH. THINADHOO
HERITAGE PARK

PHASE:

- ☒ CONCEPT DESIGN
- ☐ DESIGN DEVELOPMENT
- ☐ TENDER DOCUMENT
- ☐ FOR CONSTRUCTION
- ☐ AS BUILD DRAWINGS


DESIGNATION	NAME	SIGNATURE
PROJECT MANAGER	SIARCH PVT LTD	
STR. ENGINEER	ALI NISHAM	
CHIEF ARCHITECT	MUTHU	
CHECKED	MOHAMED SIRAJ	
DRAWN	THUSITHA	

DWG. NAME:

ARCHITECTURAL


SECTION X-X


CODE	DATE	DWG. NO:
COM-17	04.04.2023	AR08
FORMAT	A1 A2 A3	
SCALE	- - 1:50	ISSUE A
PDF FILE NAME: GTH-RM_ AR08_A		

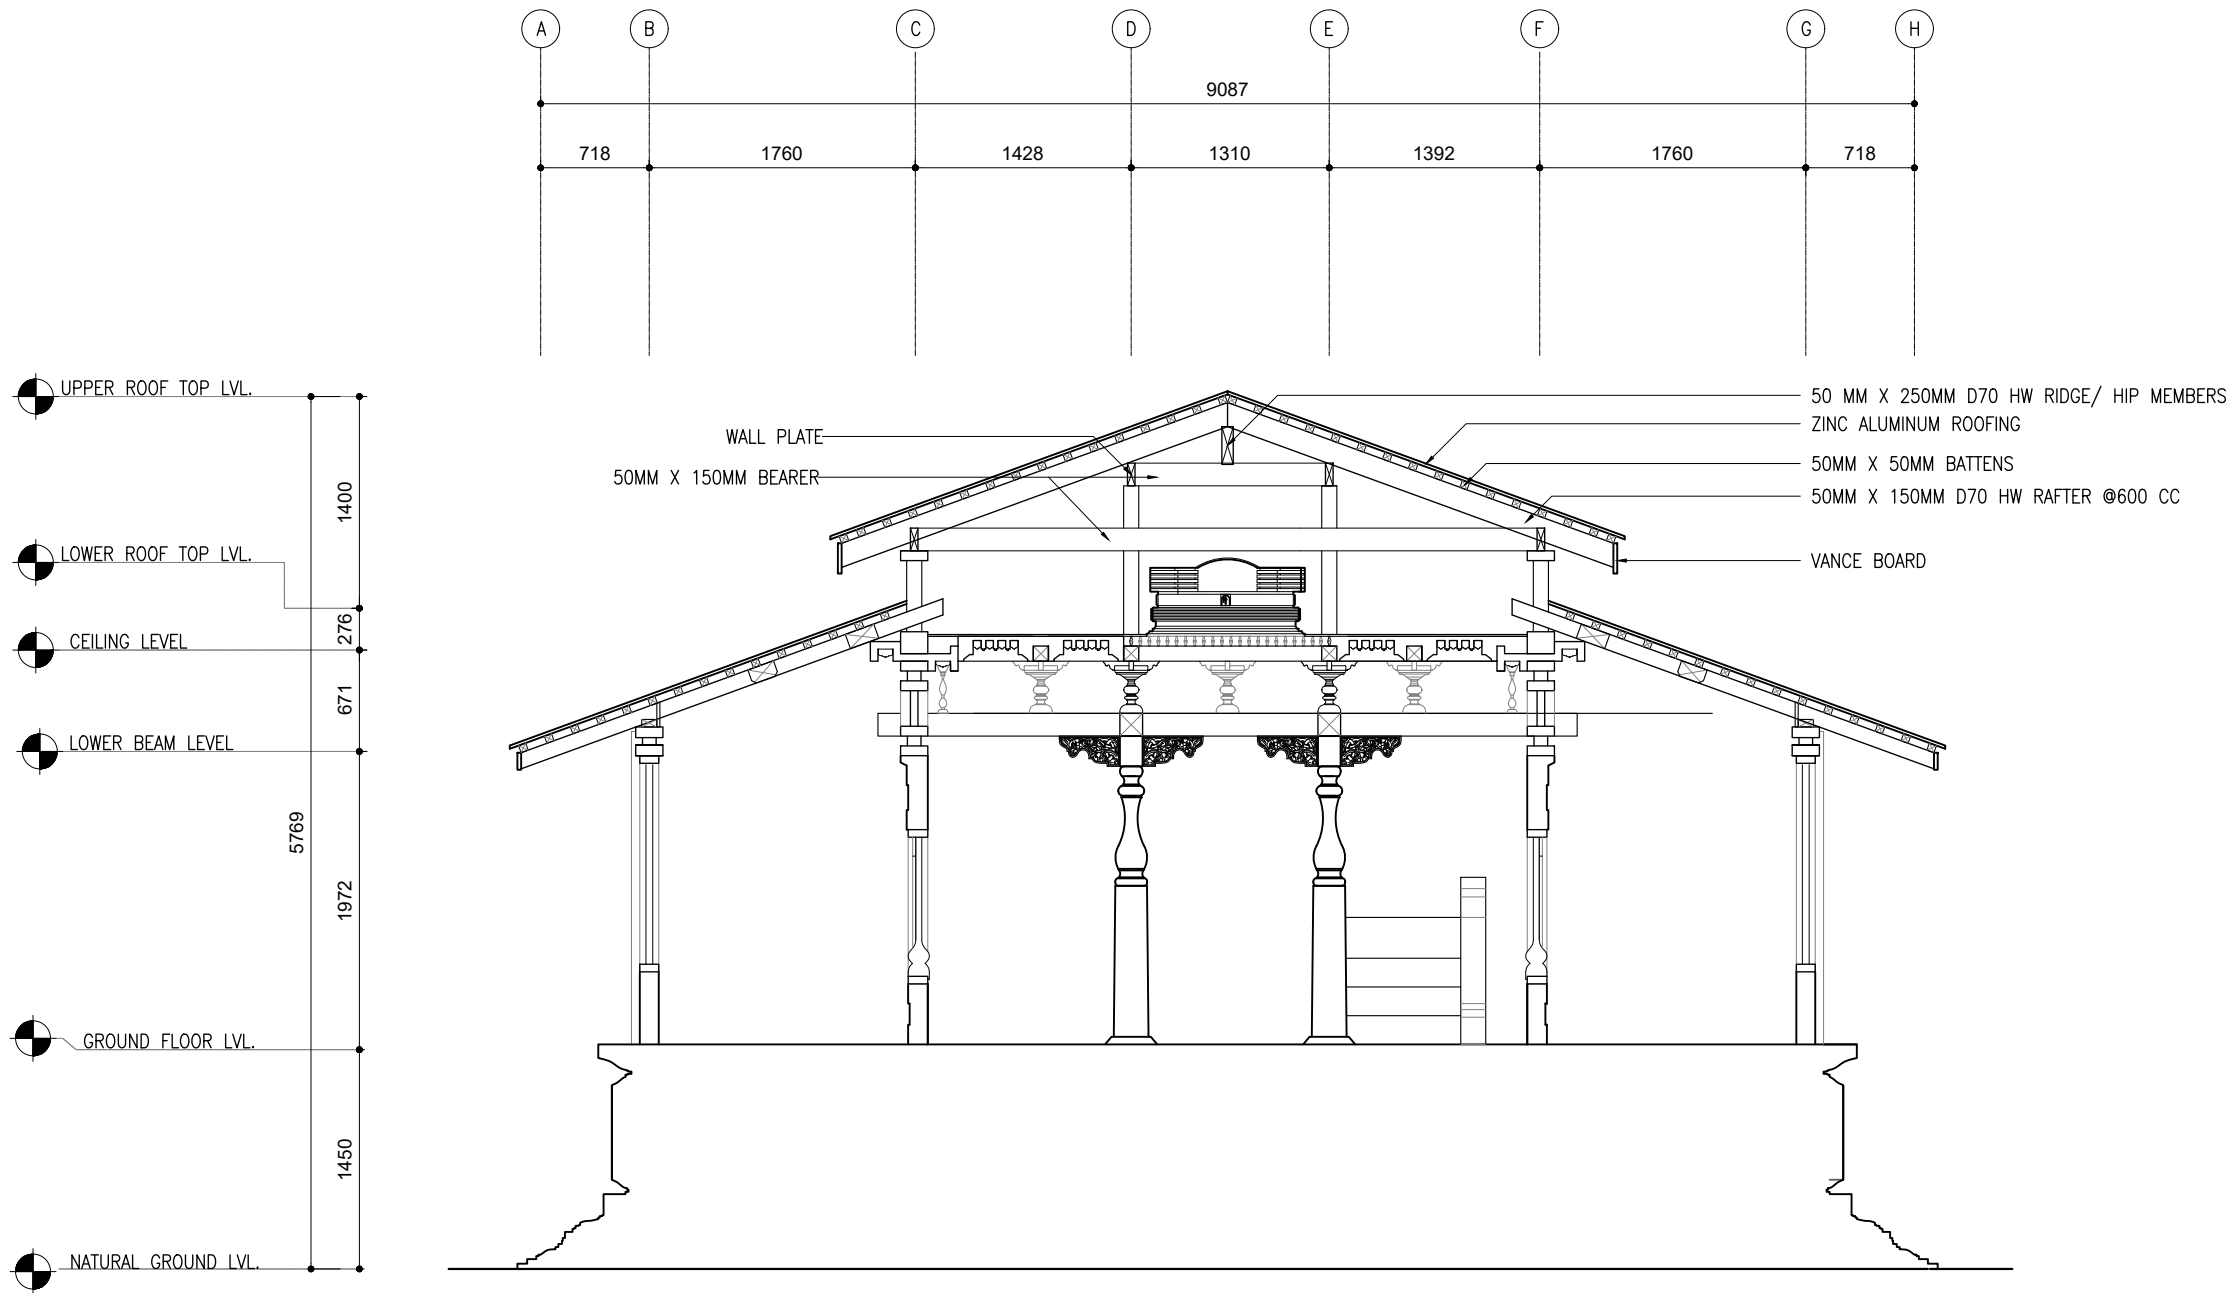

SECTION X-X


SCALE 1:50

 

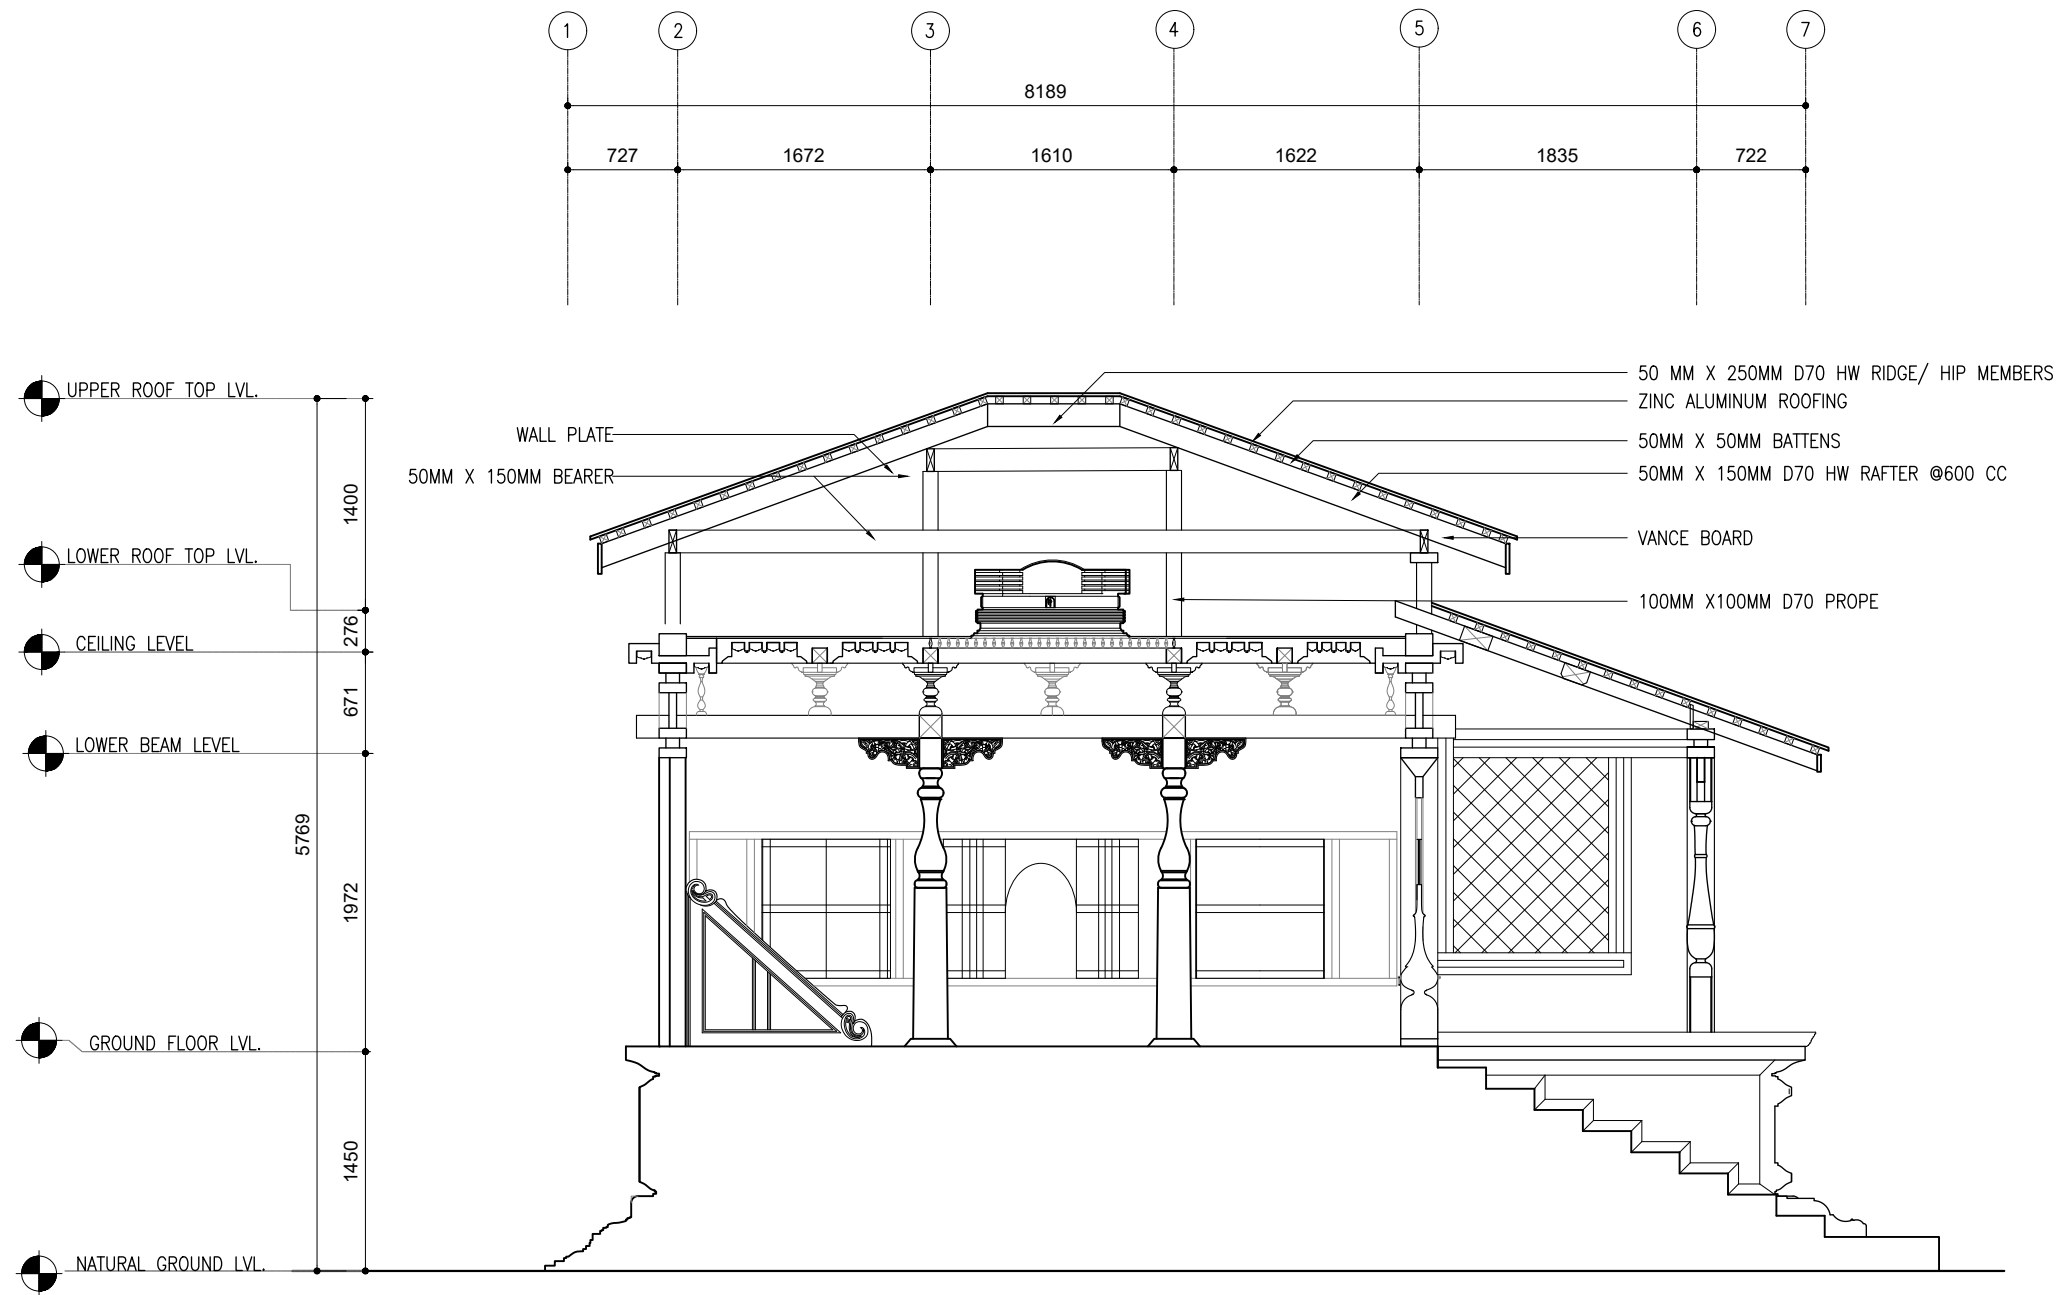

SECTION Y-Y

SCALE 1:50

 

CLIENT:
GDH.THINADHOO COUNCIL

SIARCH
PRIVATE LIMITED
LONUZIYAARAY MAGU,MALE',20075,MALDIVES
EMAIL: INFO@SIARCH.DESIGN
HTTP://WWW.SIARCH.DESIGN

DESIGN:

DXYN
PRIVATE LIMITED
M. Alcyon Emerald, Male' Maldives.

KEY PLAN:

WARNING:

- This drawing shall not be used for construction unless certified.
- Contractor to verify all dimensions of existing works on site before commencing any work or preparing shop drawings.
- Do not scale drawings, use written dimensions only.
- This drawing is to be read in conjunction with the specifications and conditions of contract.
- This drawing and design is copyright and no portion may be reproduced without the permission of the Consultant

REVISIONS		
NO	DESCRIPTION	DATE

PROJECT:
GDH. THINADHOO
HERITAGE PARK

PHASE:

- ☒ CONCEPT DESIGN
- ☐ DESIGN DEVELOPMENT
- ☐ TENDER DOCUMENT
- ☐ FOR CONSTRUCTION
- ☐ AS BUILD DRAWINGS

DESIGNATION	NAME	SIGNATURE
PROJECT MANAGER	SIARCH PVT LTD	
STR. ENGINEER	ALI NISHAM	
CHIEF ARCHITECT	MUTHU	
CHECKED	MOHAMED SIRAJ	
DRAWN	THUSITHA	

DWG. NAME:

ARCHITECTURAL

SECTION Y-Y

CODE	DATE	DWG. NO:
COM-17	04.04.2023	AR09
FORMAT	A1 A2 A3	
SCALE	- - 1:50	ISSUE A
PDF FILE NAME: GTH-RM_ AR09_A		

SYMBOL
AREA


D1

TOTAL = 1 no.
G.A. = 6.2 m²

PLAN




WOOD
CARVING
DESIGN

 

ELEVATION

FFL LVL.
↓

1909

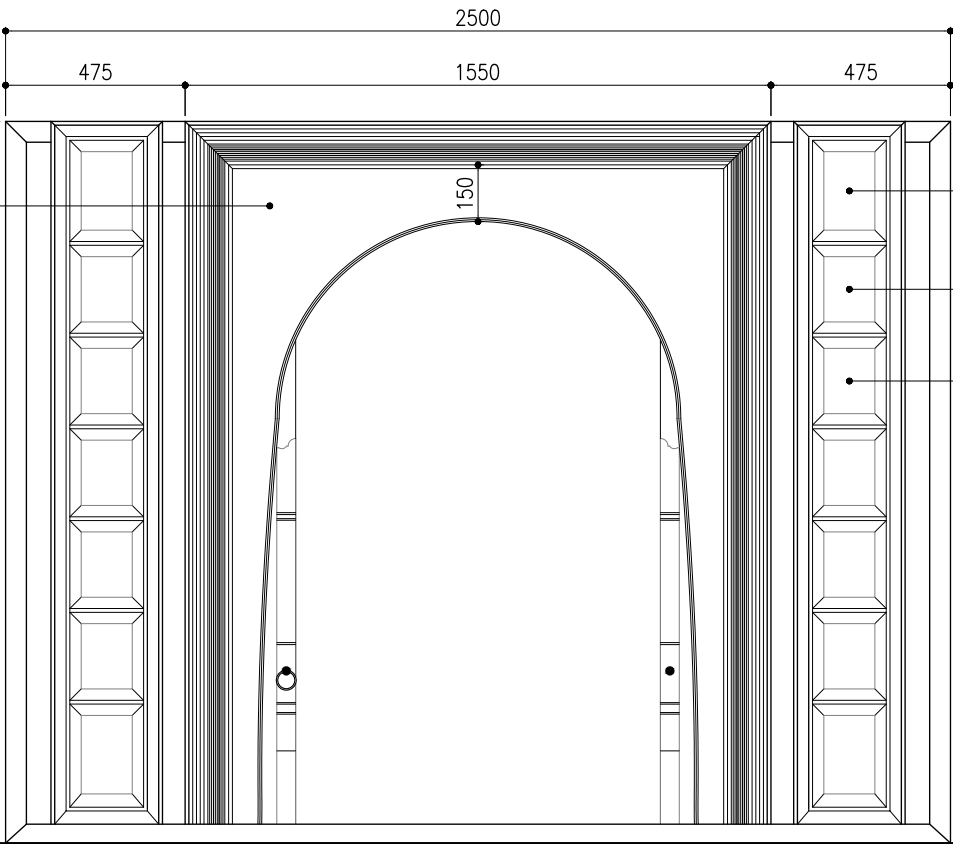


LOCATION
QUANTITY
DOOR FRAME
DOOR PANEL
LOCK/HINGES
FINISHES
REMARKS

MOSQUE INTERIOR WALL
01
TIMBER, NYATOH OR EQUIVALENT
TIMBER
-

DOOR & WINDOW SCHEDULE

SCALE 1:20

 

CLIENT:
GDH.THINADHOO COUNCIL



DESIGN:



KEY PLAN:

WARNING:

- This drawing shall not be used for construction unless certified.
- Contractor to verify all dimensions of existing works on site before commencing any work or preparing shop drawings.
- Do not scale drawings, use written dimensions only.
- This drawing is to be read in conjunction with the specifications and conditions of contract.
- This drawing and design is copyright and no portion may be reproduced without the permission of the Consultant

REVISIONS		
NO	DESCRIPTION	DATE

PROJECT:
GDH. THINADHOO
HERITAGE PARK

- PHASE:
- ☒ CONCEPT DESIGN
 - ☐ DESIGN DEVELOPMENT
 - ☐ TENDER DOCUMENT
 - ☐ FOR CONSTRUCTION
 - ☐ AS BUILD DRAWINGS

DESIGNATION	NAME	SIGNATURE
PROJECT MANAGER	SIARCH PVT LTD	
STR. ENGINEER	ALI NISHAM	
CHIEF ARCHITECT	MUTHO	
CHECKED	MOHAMED SIRAJ	
DRAWN	THUSITHA	

DWG. NAME:

ARCHITECTURAL

DOOR WINDOW
SCHEDULE

CODE	DATE	DWG. NO:
COM-17	04.04.2023	AR10
FORMAT	A1 A2 A3	
SCALE	- - 1:20	ISSUE A
PDF FILE NAME: GTH-RM_AR10_A		


SYMBOL
AREA

D2

TOTAL = 2 no.

G.A. = 6.2 m²

PLAN

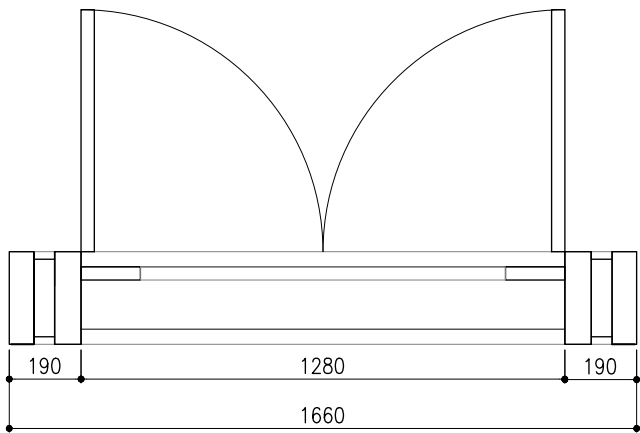

WOOD
CARVING
DESIGN



ELEVATION

1909

1156

1640

966

F.F.L. LVL.




LOCATION
QUANTITY
DOOR FRAME
DOOR PANEL
LOCK/HINGES
FINISHES
REMARKS

MOSQUE INTERIOR WALL
02
TIMBER, NYATOH OR EQUIVALENT
TIMBER
-

DOOR & WINDOW SCHEDULE

SCALE 1:20

 

CLIENT:
GDH.THINADHOO COUNCIL

SIARCH
PRIVATE LIMITED
LONUZIAARAY MAGU, MALE', 20075, MALDIVES
EMAIL: INFO@SIARCH.DESIGN
HTTP://WWW.SIARCH.DESIGN

DESIGN:

DXYN
PRIVATE LIMITED
M. Alcyon Emerald, Male' Maldives.

KEY PLAN:

WARNING:

- This drawing shall not be used for construction unless certified.
- Contractor to verify all dimensions of existing works on site before commencing any work or preparing shop drawings.
- Do not scale drawings, use written dimensions only.
- This drawing is to be read in conjunction with the specifications and conditions of contract.
- This drawing and design is copyright and no portion may be reproduced without the permission of the Consultant

REVISIONS		
NO	DESCRIPTION	DATE

PROJECT:
GDH. THINADHOO
HERITAGE PARK

PHASE:

- ☒ CONCEPT DESIGN
- ☐ DESIGN DEVELOPMENT
- ☐ TENDER DOCUMENT
- ☐ FOR CONSTRUCTION
- ☐ AS BUILD DRAWINGS

DESIGNATION	NAME	SIGNATURE
PROJECT MANAGER	SIARCH PVT LTD	
STR. ENGINEER	ALI NISHAM	
CHIEF ARCHITECT	MUTHU	
CHECKED	MOHAMED SIRAJ	
DRAWN	THUSITHA	

DWG. NAME:


ARCHITECTURAL

DOOR WINDOW
SCHEDULE


CODE	DATE	DWG. NO:
COM-17	04.04.2023	AR11
FORMAT	A1 A2 A3	
SCALE	- - 1:20	ISSUE A
PDF FILE NAME: GTH-RM_ AR11_A		

SYMBOL	W1	TOTAL = 2 no.
AREA		G.A. = 4.7 m ²

PLAN

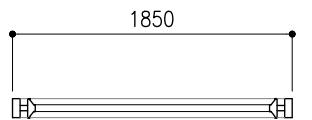



ELEVATION

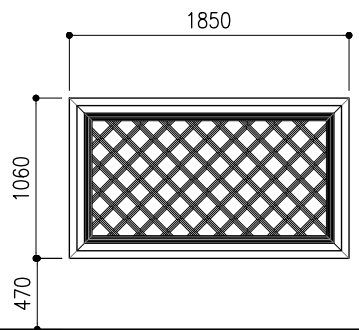

FFL LVL.

LOCATION	MOSQUE EXTERIOR WALL
QUANTITY	02
DOOR FRAME	TIMBER, NYATOH OR EQUIVALENT
DOOR PANEL	TIMBER
LOCK/HINGES	
FINISHES	
REMARKS	-


W2	TOTAL = 2 no.
	G.A. = 6.4 m ²

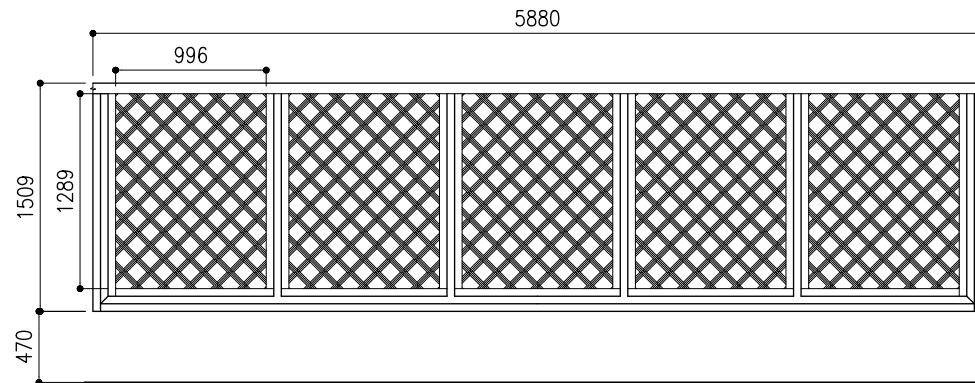 

MOSQUE
02
TIMBER, NYATOH OR EQUIVALENT
TIMBER, NYATOH OR EQUIVALENT WITH 6MM TEMPERED GLASS
BRUSHED METAL (SILVER) x 6, LOCK x1
WHITE FINISH
-

DOOR & WINDOW SCHEDULE

SCALE 1:50

 

CLIENT:
GDH.THINADHOO COUNCIL

SIARCH
PRIVATE LIMITED
LONUZIYAARAY MAGU, MALE, 20075, MALDIVES
EMAIL: INFO@SIARCH.DESIGN
HTTP://WWW.SIARCH.DESIGN

DESIGN:

DXYN
PRIVATE LIMITED
M. Alcyon Emerald, Male, Maldives.

KEY PLAN:

WARNING:

- This drawing shall not be used for construction unless certified.
- Contractor to verify all dimensions of existing works on site before commencing any work or preparing shop drawings.
- Do not scale drawings, use written dimensions only.
- This drawing is to be read in conjunction with the specifications and conditions of contract.
- This drawing and design is copyright and no portion may be reproduced without the permission of the Consultant

REVISIONS		
NO	DESCRIPTION	DATE

PROJECT:

GDH. THINADHOO
HERITAGE PARK

PHASE:

- ☒ CONCEPT DESIGN
- ☐ DESIGN DEVELOPMENT
- ☐ TENDER DOCUMENT
- ☐ FOR CONSTRUCTION
- ☐ AS BUILD DRAWINGS

DESIGNATION	NAME	SIGNATURE
PROJECT MANAGER	SIARCH PVT LTD	
STR. ENGINEER	ALI NISHAM	
CHIEF ARCHITECT	MUTHU	
CHECKED	MOHAMED SIRAJ	
DRAWN	THUSITHA	



DWG. NAME:

ARCHITECTURAL

DOOR WINDOW SCHEDULE



CODE	DATE	DWG. NO:
COM-17	04.04.2023	AR12
FORMAT	A1 A2 A3	
SCALE	- - 1:50	ISSUE A
PDF FILE NAME: GTH-RM_ AR12_A		

W3	TOTAL = 4 no.
	G.A. = 0.7 m ²

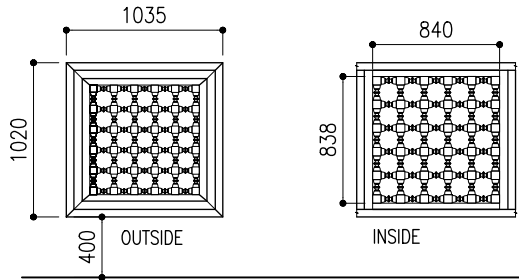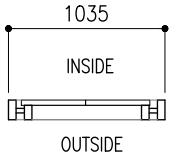

MOSQUE INTERIOR WALL
04
TIMBER, NYATOH OR EQUIVALENT
TIMBER
-


W4	TOTAL = 2 no.
	G.A. = 0.37 m ²

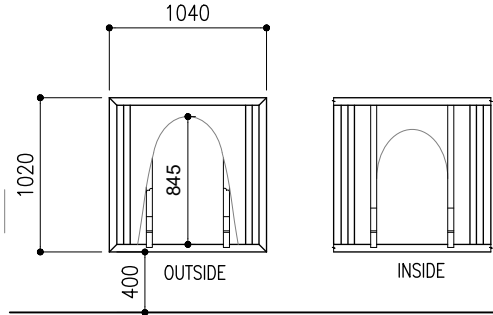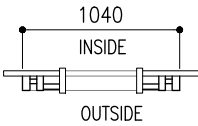

MOSQUE INTERIOR WALL
02
TIMBER, NYATOH OR EQUIVALENT
TIMBER
-

DOOR & WINDOW SCHEDULE

SCALE 1:50

 

CLIENT:
GDH.THINADHOO COUNCIL



DESIGN:



KEY PLAN:

WARNING:

- This drawing shall not be used for construction unless certified.
- Contractor to verify all dimensions of existing works on site before commencing any work or preparing shop drawings.
- Do not scale drawings, use written dimensions only.
- This drawing is to be read in conjunction with the specifications and conditions of contract.
- This drawing and design is copyright and no portion may be reproduced without the permission of the Consultant

REVISIONS		
NO	DESCRIPTION	DATE

PROJECT:
GDH. THINADHOO
HERITAGE PARK

PHASE:

- ☒ CONCEPT DESIGN
- ☐ DESIGN DEVELOPMENT
- ☐ TENDER DOCUMENT
- ☐ FOR CONSTRUCTION
- ☐ AS BUILD DRAWINGS


DESIGNATION	NAME	SIGNATURE
PROJECT MANAGER	SIARCH PVT LTD	
STR. ENGINEER	ALI NISHAM	
CHIEF ARCHITECT	MUTHU	
CHECKED	MOHAMED SIRAJ	
DRAWN	THUSITHA	

DWG. NAME:

ARCHITECTURAL


DOOR WINDOW
SCHEDULE

CODE	DATE	DWG. NO:
COM-17	04.04.2023	AR13
FORMAT	A1 A2 A3	
SCALE	- - 1:50	ISSUE A
PDF FILE NAME: GTH-RM_AR13_A		

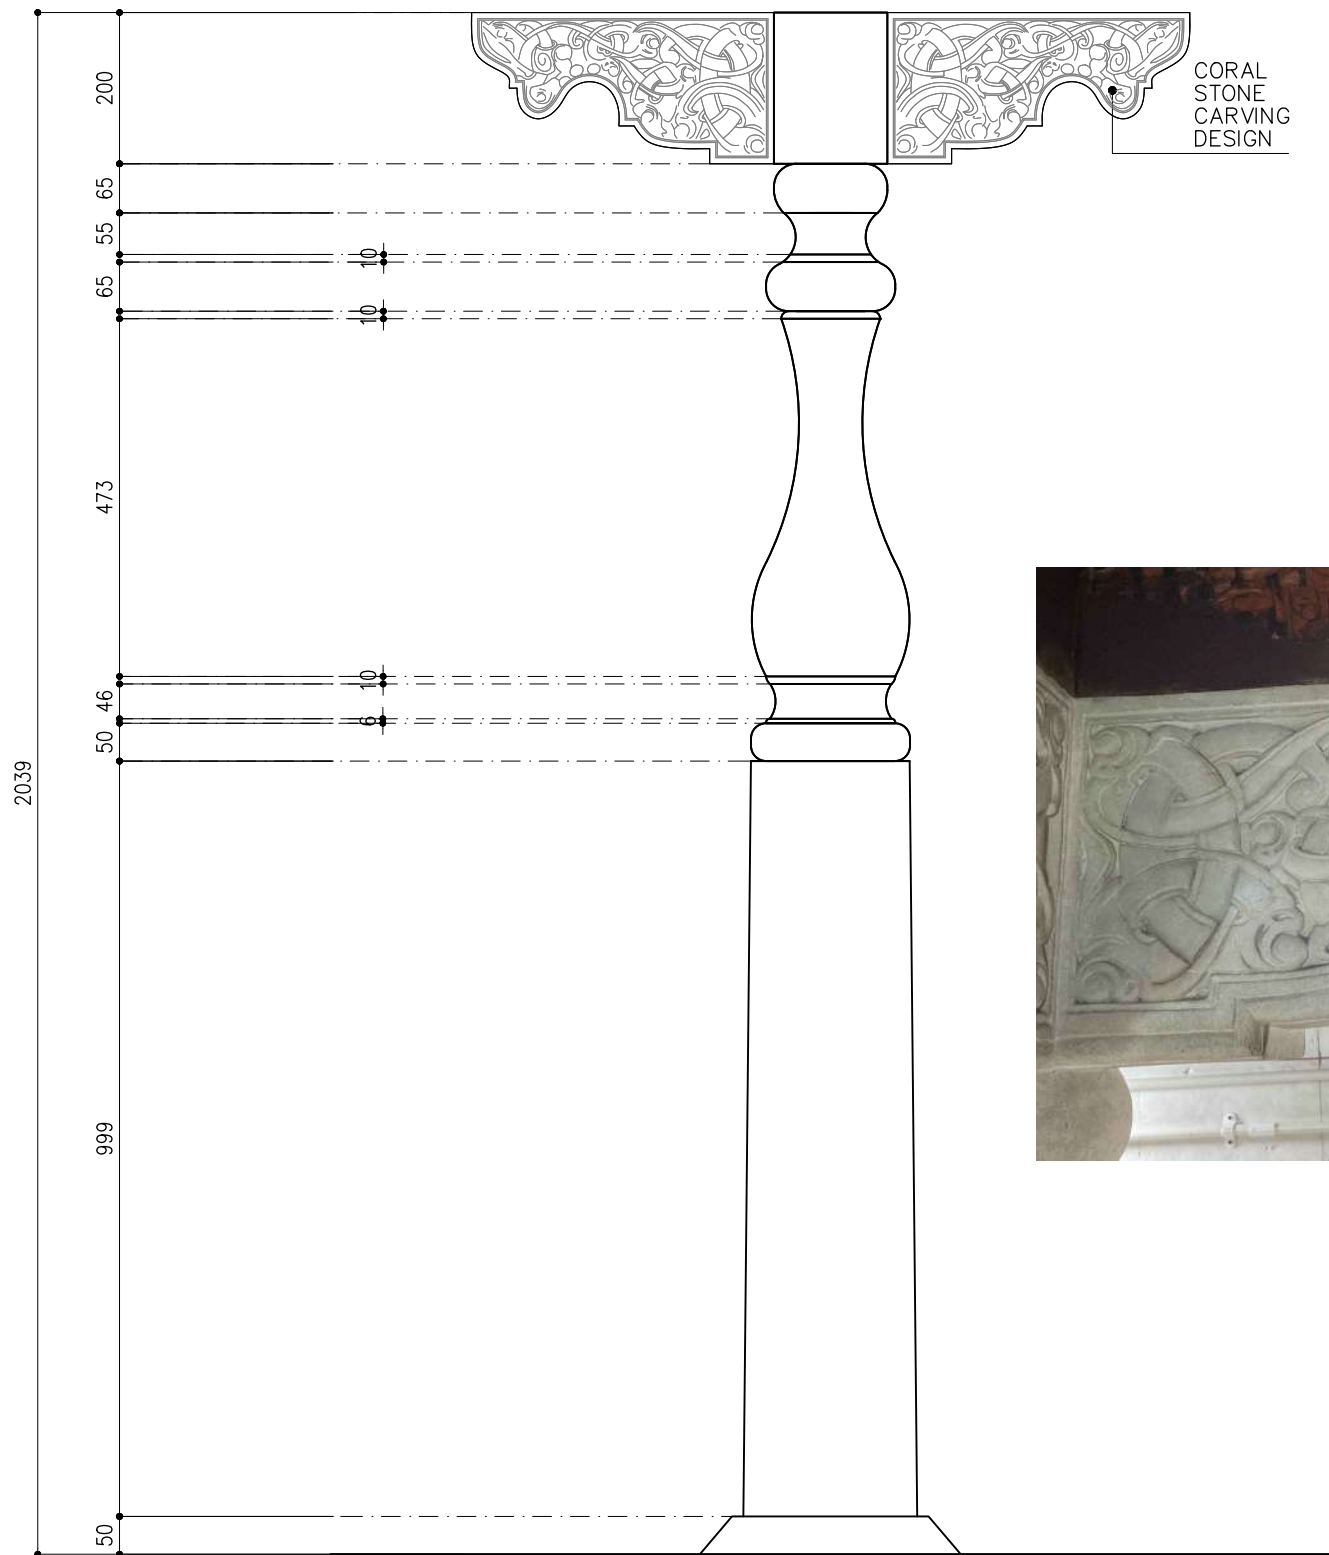


COLUMN DETAIL

SCALE 1:10

 


CEILING STRUCTURE LOWER LEVEL

LOWER BEAM TOP LEVEL

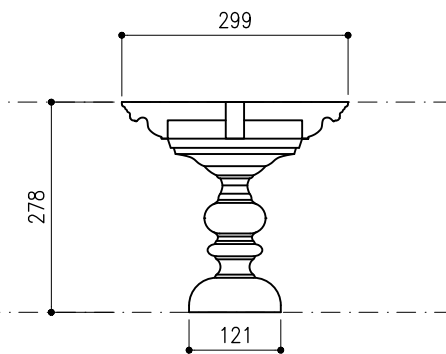


DECORATIVE SUPPORT COLUMN

SCALE 1:10

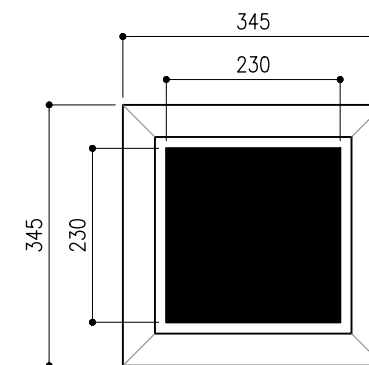

COLUMN PLAN DETAIL

SCALE 1:10

 

CLIENT:
GDH.THINADHOO COUNCIL

SIARCH
PRIVATE LIMITED
LONUZIYAARAY MAGU, MALE', 20075, MALDIVES
EMAIL: INFO@SIARCH.DESIGN
HTTP://WWW.SIARCH.DESIGN

DESIGN:

DXYN
PRIVATE LIMITED
M. Alcyon Emerald, Male' Maldives.

KEY PLAN:

WARNING:

- This drawing shall not be used for construction unless certified.
- Contractor to verify all dimensions of existing works on site before commencing any work or preparing shop drawings.
- Do not scale drawings, use written dimensions only.
- This drawing is to be read in conjunction with the specifications and conditions of contract.
- This drawing and design is copyright and no portion may be reproduced without the permission of the Consultant

REVISIONS		
NO	DESCRIPTION	DATE

PROJECT:

GDH. THINADHOO
HERITAGE PARK

PHASE:

- ☒ CONCEPT DESIGN
- ☐ DESIGN DEVELOPMENT
- ☐ TENDER DOCUMENT
- ☐ FOR CONSTRUCTION
- ☐ AS BUILD DRAWINGS


DESIGNATION	NAME	SIGNATURE
PROJECT MANAGER	SIARCH PVT LTD	
STR. ENGINEER	ALI NISHAM	
CHIEF ARCHITECT	MUTHU	
CHECKED	MOHAMED SIRAJ	
DRAWN	THUSITHA	

DWG. NAME:

ARCHITECTURAL


ARCHITECTURAL
DETAILS

CODE	DATE	DWG. NO:
COM-17	04.04.2023	AR14
FORMAT	A1 A2 A3	
SCALE	- - 1:10	ISSUE A
PDF FILE NAME: GTH-RM_AR14_A		

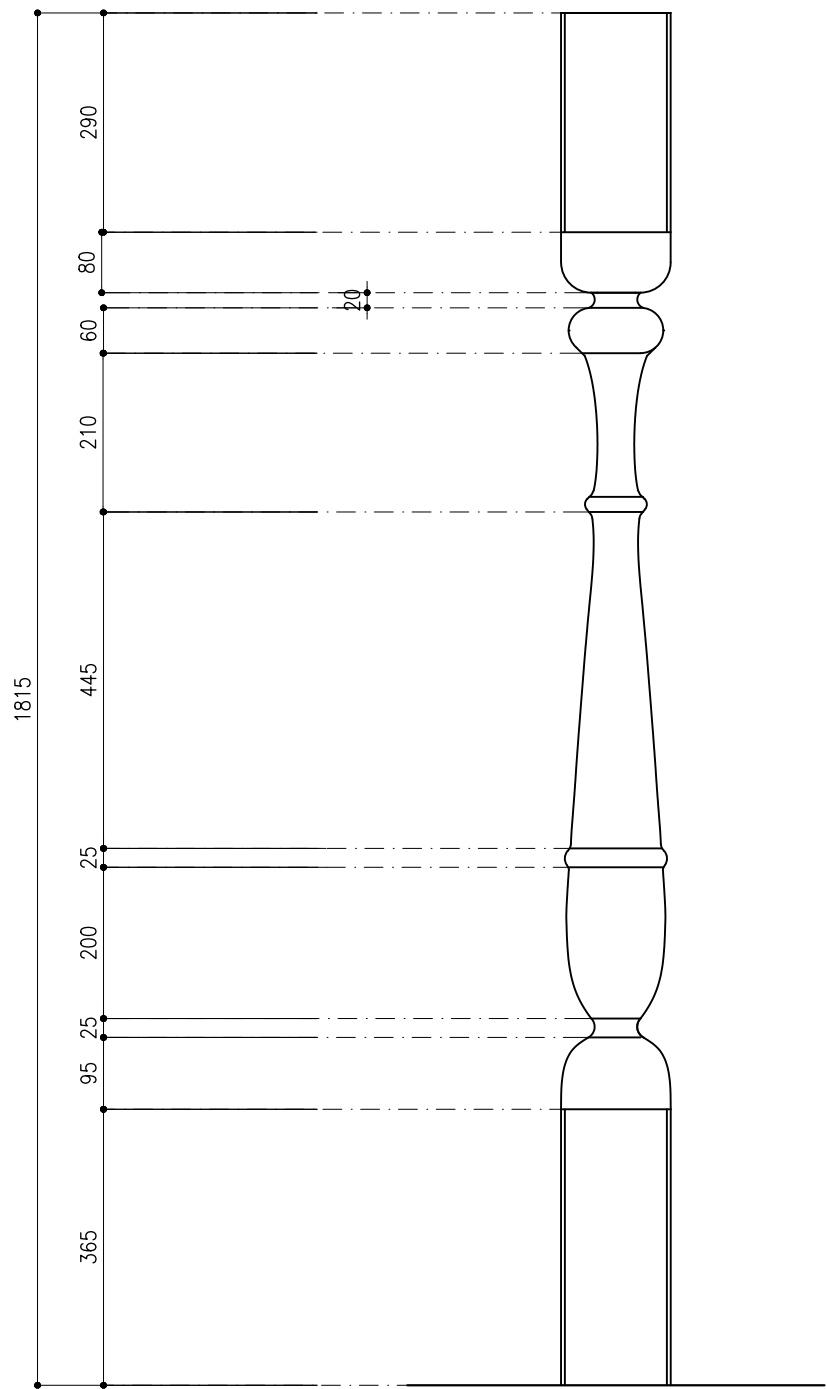

COLUMN DETAIL

SCALE 1:10

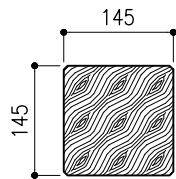

COLUMN PLAN DETAIL

SCALE 1:10



CLIENT:
GDH.THINADHOO COUNCIL

SIARCH
PRIVATE LIMITED
LONUZIYAARAY MAGU, MALE*, 20075, MALDIVES
EMAIL: INFO@SIARCH.DESIGN
HTTP://WWW.SIARCH.DESIGN

DESIGN:

DXYN
PRIVATE LIMITED
M. Alcyon Emerald, Male* Maldives.

KEY PLAN:

WARNING:

- This drawing shall not be used for construction unless certified.
- Contractor to verify all dimensions of existing works on site before commencing any work or preparing shop drawings.
- Do not scale drawings, use written dimensions only.
- This drawing is to be read in conjunction with the specifications and conditions of contract.
- This drawing and design is copyright and no portion may be reproduced without the permission of the Consultant

REVISIONS		
NO	DESCRIPTION	DATE

PROJECT:
GDH. THINADHOO
HERITAGE PARK

- PHASE:
- ☒ CONCEPT DESIGN
 - ☐ DESIGN DEVELOPMENT
 - ☐ TENDER DOCUMENT
 - ☐ FOR CONSTRUCTION
 - ☐ AS BUILD DRAWINGS


DESIGNATION	NAME	SIGNATURE
PROJECT MANAGER	SIARCH PVT LTD	
STR. ENGINEER	ALI NISHAM	
CHIEF ARCHITECT	MUTHU	
CHECKED	MOHAMED SIRAJ	
DRAWN	THUSITHA	

DWG. NAME:

ARCHITECTURAL



ARCHITECTURAL
DETAILS

CODE	DATE	DWG. NO:
COM-17	04.04.2023	AR15
FORMAT	A1 A2 A3	
SCALE	- - 1:10	ISSUE A
PDF FILE NAME: GTH-RM_AR15_A		

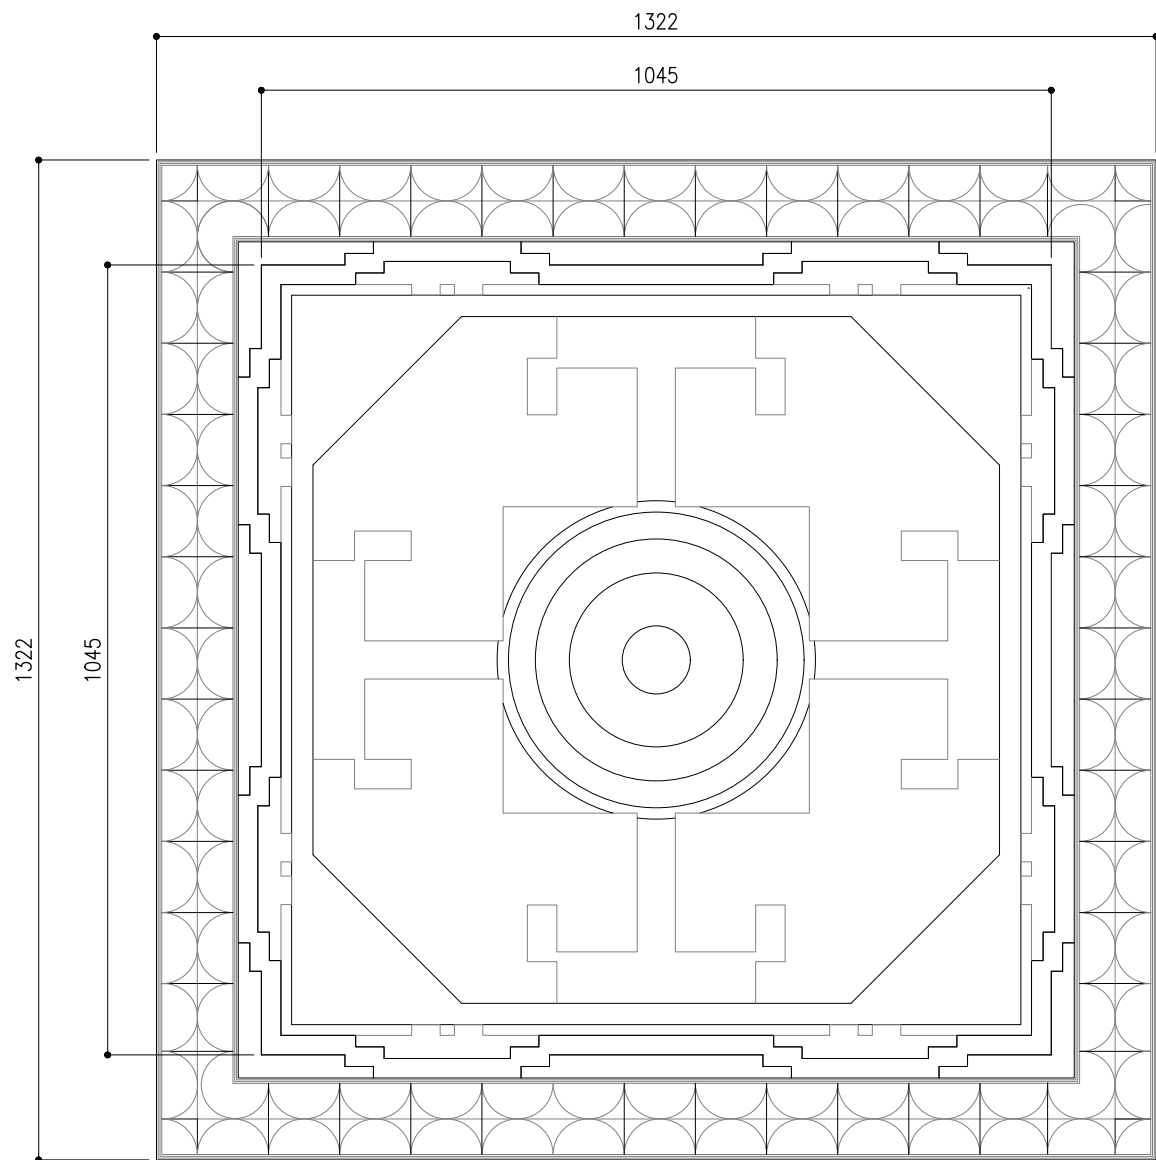


DECORATIVE CEILING PLAN

SCALE 1:10

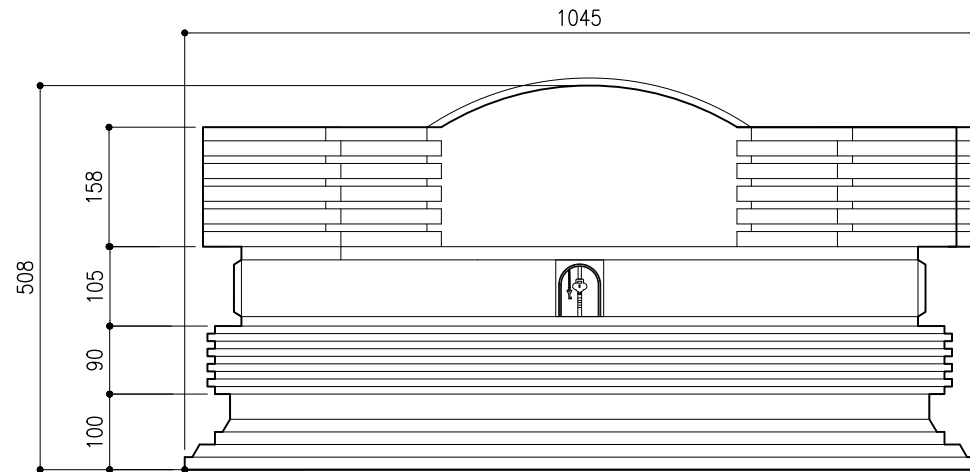 

DECORATIVE CEILING PLAN

SCALE 1:10

 

CLIENT:
GDH.THINADHOO COUNCIL

SIARCH
PRIVATE LIMITED
LONUZIYAARAY MAGU,MALE*,20075,MALDIVES
EMAIL: INFO@SIARCH.DESIGN
HTTP://WWW.SIARCH.DESIGN

DESIGN:

DXYN
PRIVATE LIMITED
M. Alcyon Emerald, Male* Maldives.

KEY PLAN:

WARNING:

- This drawing shall not be used for construction unless certified.
- Contractor to verify all dimensions of existing works on site before commencing any work or preparing shop drawings.
- Do not scale drawings, use written dimensions only.
- This drawing is to be read in conjunction with the specifications and conditions of contract.
- This drawing and design is copyright and no portion may be reproduced without the permission of the Consultant

REVISIONS		
NO	DESCRIPTION	DATE

PROJECT:
GDH. THINADHOO
HERITAGE PARK

PHASE:

- ☒ CONCEPT DESIGN
- ☐ DESIGN DEVELOPMENT
- ☐ TENDER DOCUMENT
- ☐ FOR CONSTRUCTION
- ☐ AS BUILD DRAWINGS


DESIGNATION	NAME	SIGNATURE
PROJECT MANAGER	SIARCH PVT LTD	
STR. ENGINEER	ALI NISHAM	
CHIEF ARCHITECT	MUTHU	
CHECKED	MOHAMED SIRAJ	
DRAWN	THUSITHA	

DWG. NAME:

ARCHITECTURAL


ARCHITECTURAL
DETAILS

CODE	DATE	DWG. NO:
COM-17	04.04.2023	AR16
FORMAT	A1 A2 A3	
SCALE	- - 1:10	ISSUE A
PDF FILE NAME: GTH-RM_AR16_A		

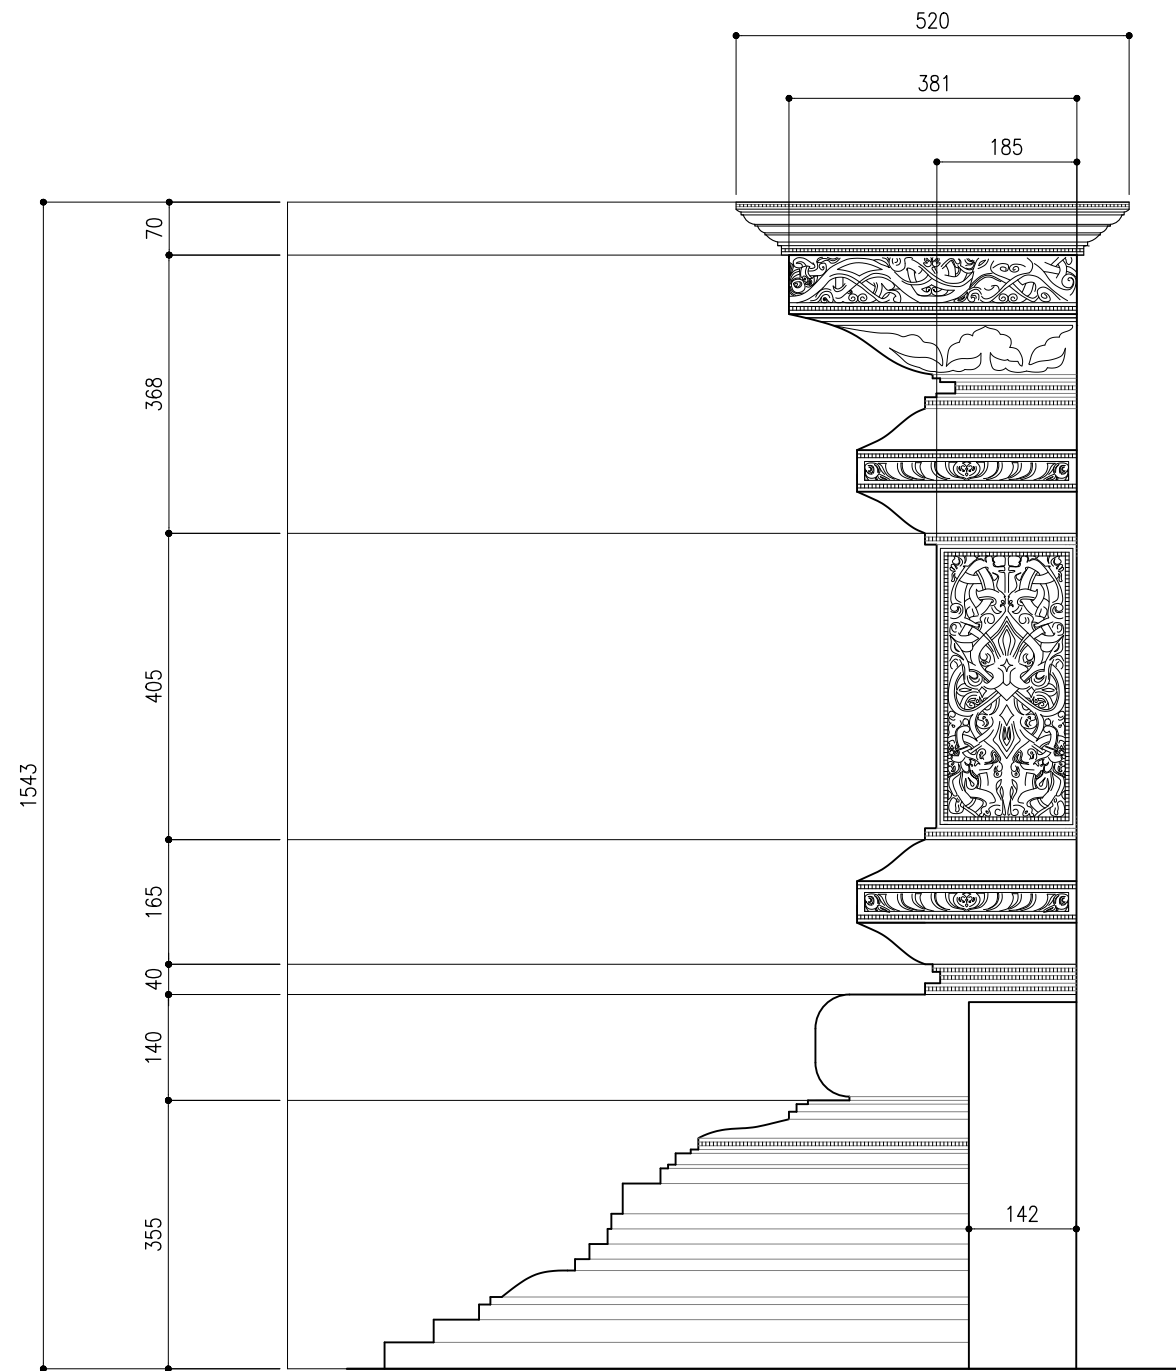

COLUMN DETAIL

SCALE 1:10

 

CLIENT:
GDH.THINADHOO COUNCIL

SIARCH
PRIVATE LIMITED
LONUZIYAARAY MAGU, MALE*, 20075, MALDIVES
EMAIL: INFO@SIARCH.DESIGN
HTTP://WWW.SIARCH.DESIGN

DESIGN:

DXYN
PRIVATE LIMITED
M. Alcyon Emerald, Male* Maldives.

KEY PLAN:

WARNING:

- This drawing shall not be used for construction unless certified.
- Contractor to verify all dimensions of existing works on site before commencing any work or preparing shop drawings.
- Do not scale drawings, use written dimensions only.
- This drawing is to be read in conjunction with the specifications and conditions of contract.
- This drawing and design is copyright and no portion may be reproduced without the permission of the Consultant

REVISIONS		
NO	DESCRIPTION	DATE

PROJECT:

GDH. THINADHOO
HERITAGE PARK

PHASE:

- ☒ CONCEPT DESIGN
- ☐ DESIGN DEVELOPMENT
- ☐ TENDER DOCUMENT
- ☐ FOR CONSTRUCTION
- ☐ AS BUILD DRAWINGS


DESIGNATION	NAME	SIGNATURE
PROJECT MANAGER	SIARCH PVT LTD	
STR. ENGINEER	ALI NISHAM	
CHIEF ARCHITECT	MUTHO	
CHECKED	MOHAMED SIRAJ	
DRAWN	THUSITHA	

DWG. NAME:

ARCHITECTURAL


ARCHITECTURAL
DETAILS

CODE	DATE	DWG. NO:
COM-17	04.04.2023	AR17
FORMAT	A1 A2 A3	
SCALE	- - 1:10	ISSUE A
PDF FILE NAME: GTH-RM_AR17_A		

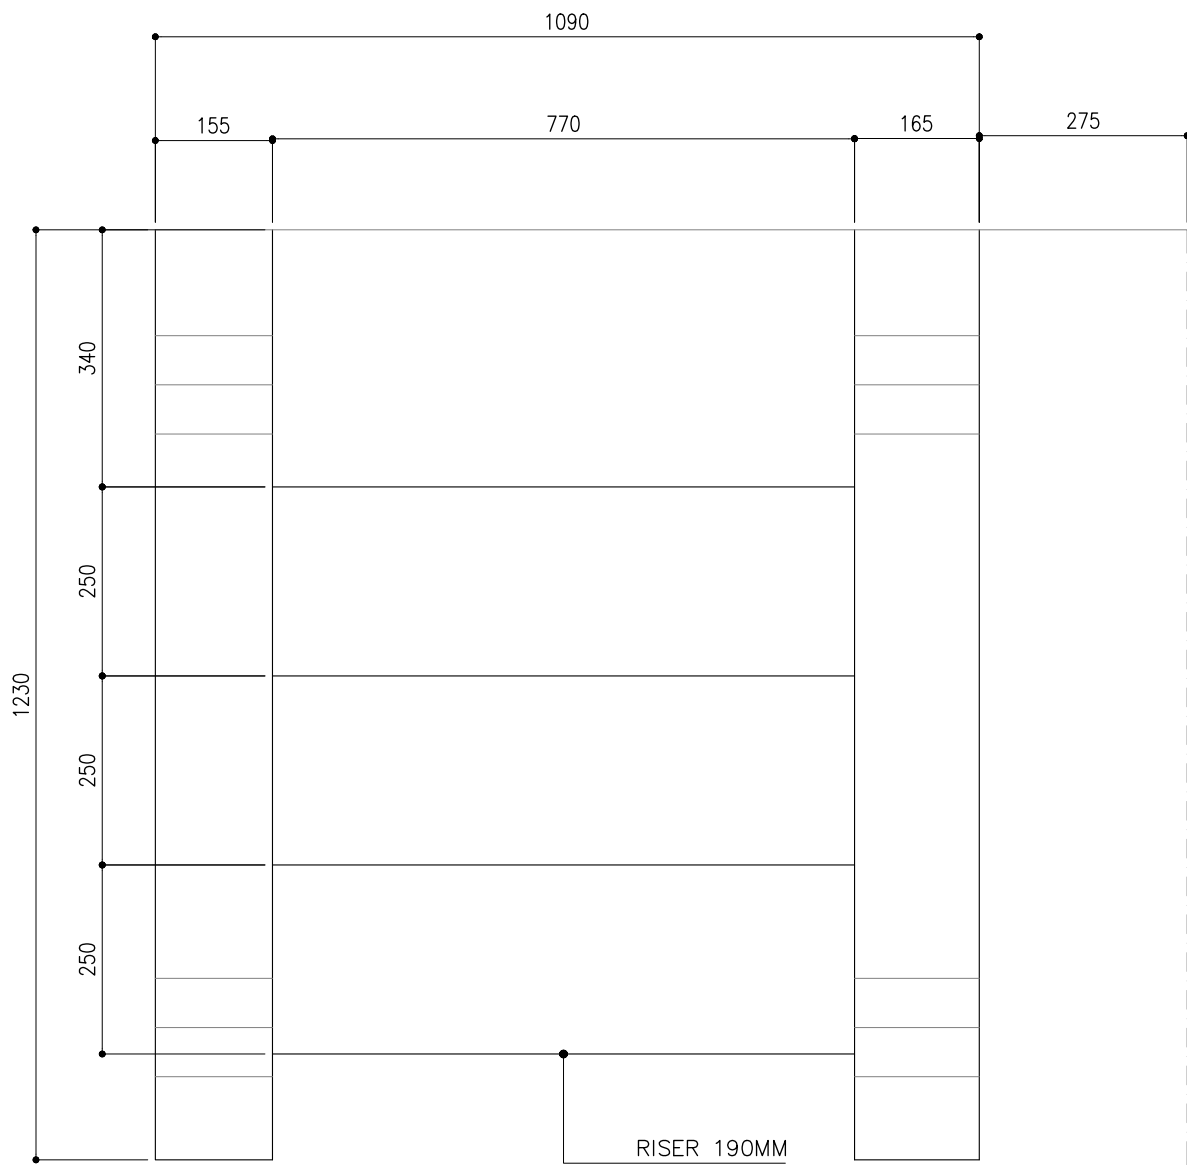

STAIR 2 DETAIL

SCALE 1:10

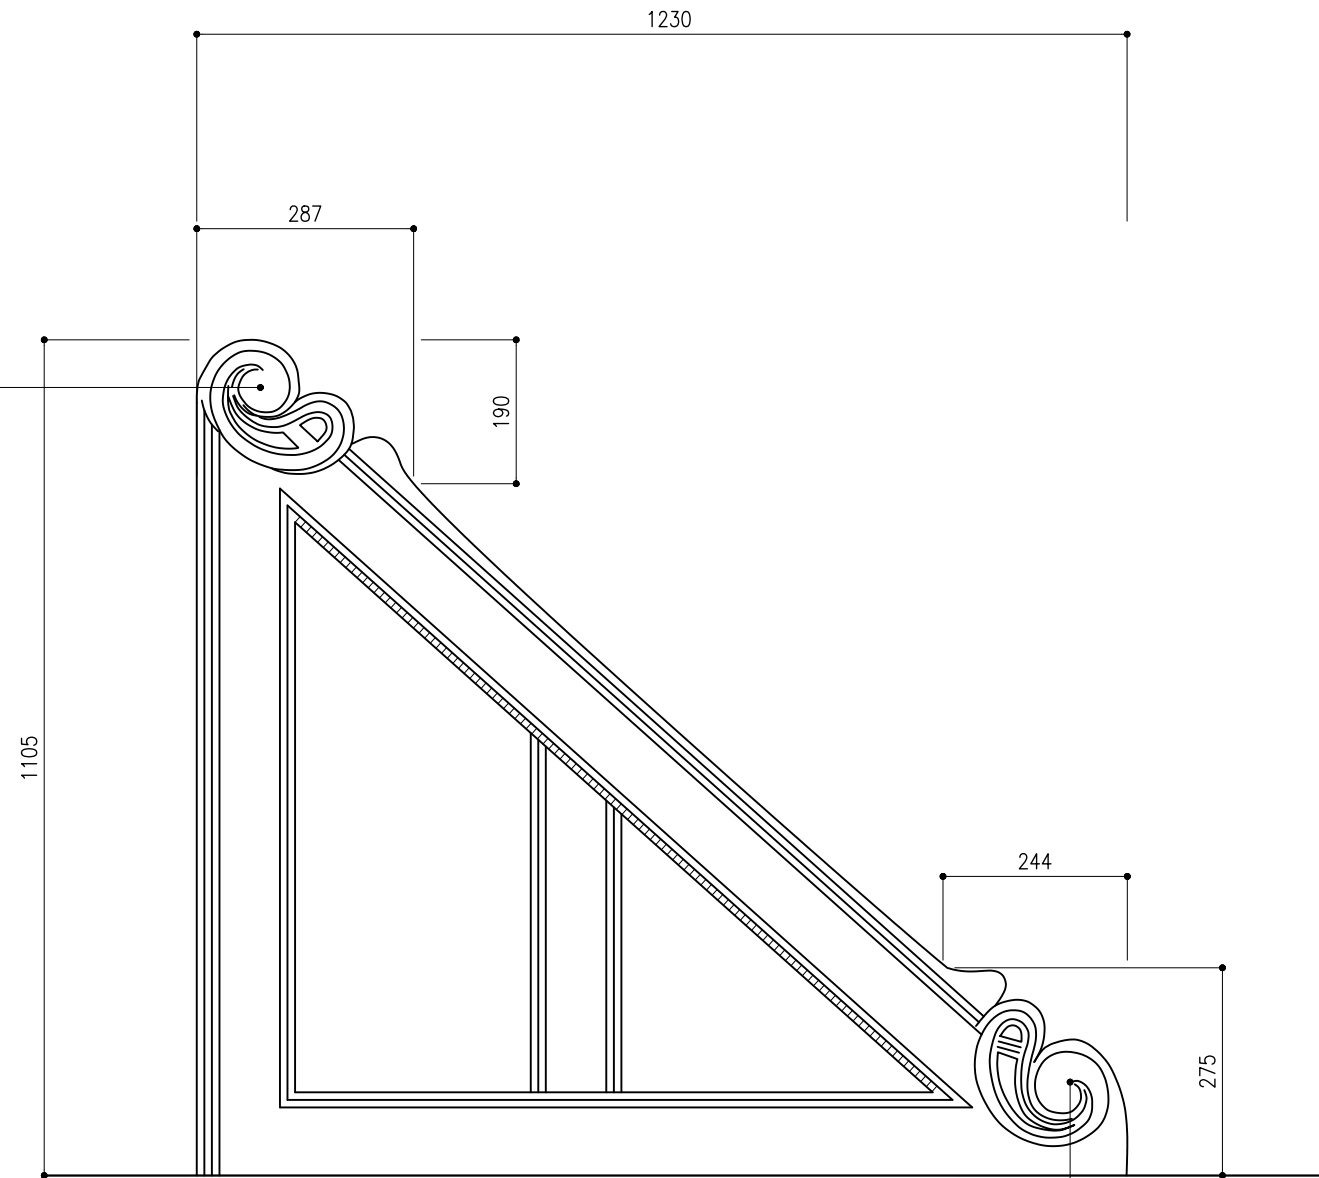

STAIR 2 ELEVATION

SCALE 1:10



CLIENT:
GDH.THINADHOO COUNCIL

SIARCH
PRIVATE LIMITED
LONUZUAAIRAY MAGU, MALE, 20075, MALDIVES
EMAIL: INFO@SIARCH.DESIGN
HTTP://WWW.SIARCH.DESIGN

DESIGN:

DXYN
PRIVATE LIMITED
M. Alcyon Emerald, Male, Maldives.

KEY PLAN:

WARNING:

- This drawing shall not be used for construction unless certified.
- Contractor to verify all dimensions of existing works on site before commencing any work or preparing shop drawings.
- Do not scale drawings, use written dimensions only.
- This drawing is to be read in conjunction with the specifications and conditions of contract.
- This drawing and design is copyright and no portion may be reproduced without the permission of the Consultant

REVISIONS		
NO	DESCRIPTION	DATE

PROJECT:

GDH. THINADHOO
HERITAGE PARK

PHASE:

- ☒ CONCEPT DESIGN
- ☐ DESIGN DEVELOPMENT
- ☐ TENDER DOCUMENT
- ☐ FOR CONSTRUCTION
- ☐ AS BUILD DRAWINGS



DESIGNATION	NAME	SIGNATURE
PROJECT MANAGER	SIARCH PVT LTD	
STR. ENGINEER	ALI NISHAM	
CHIEF ARCHITECT	MUTHU	
CHECKED	MOHAMED SIRAJ	
DRAWN	THUSITHA	

DWG. NAME:

ARCHITECTURAL


ARCHITECTURAL
DETAILS

CODE	DATE	DWG. NO:
COM-17	04.04.2023	AR18
FORMAT	A1 A2 A3	
SCALE	- - 1:10	ISSUE A
PDF FILE NAME: GTH-RM_ AR18_A		

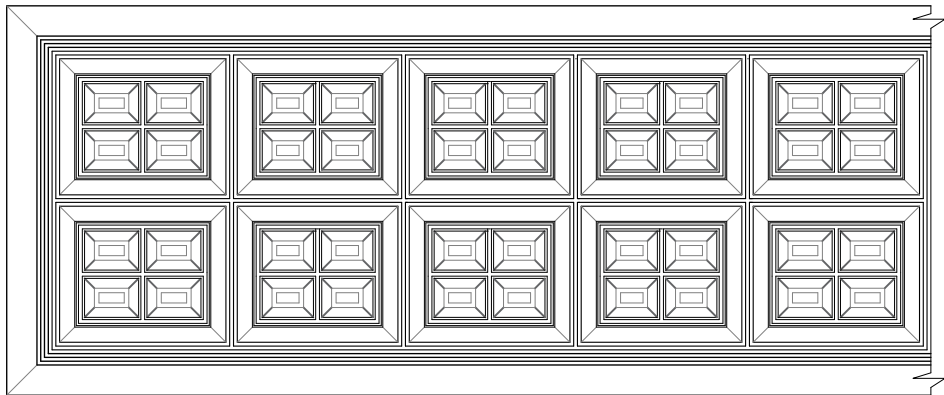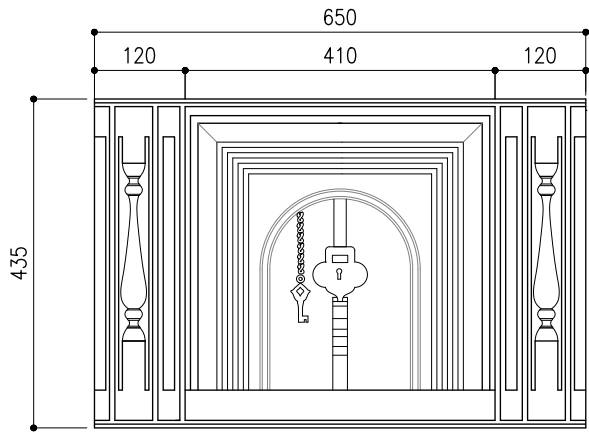

EXTERIOR WALL DECORATIVE DETAIL

SCALE 1:10

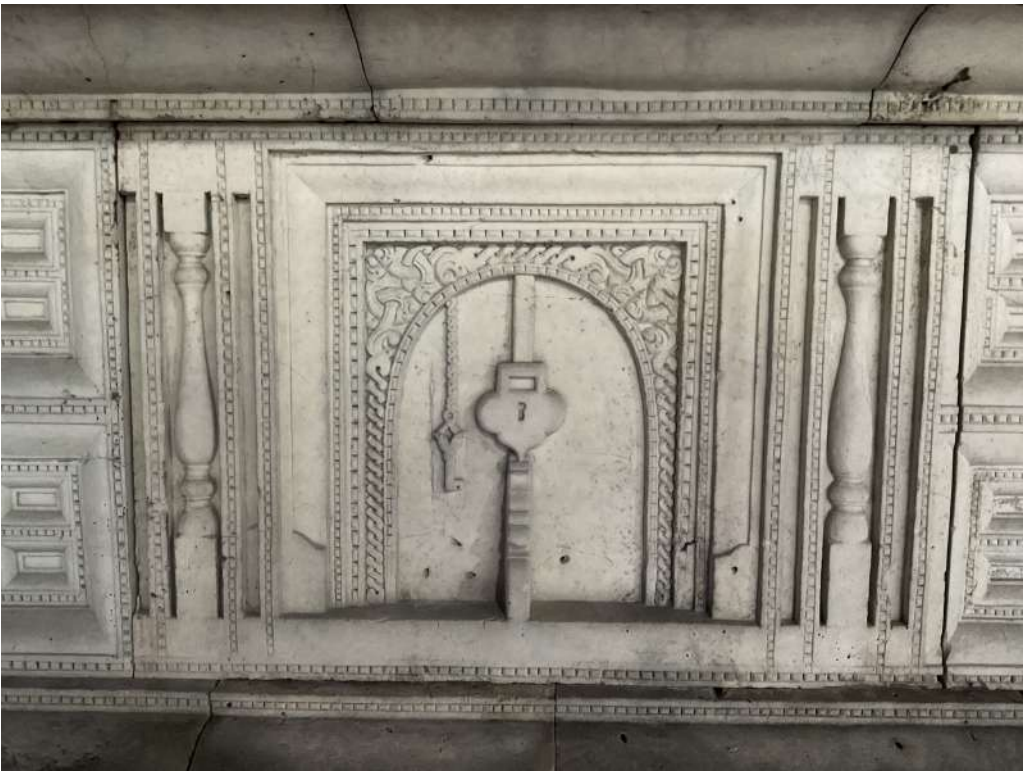

CLIENT:
GDH.THINADHOO COUNCIL

SIARCH
PRIVATE LIMITED
LONUZIYAARAY MAGU,MALE',20075,MALDIVES
EMAIL: INFO@SIARCH.DESIGN
HTTP://WWW.SIARCH.DESIGN

DESIGN:

DXYN
PRIVATE LIMITED
M. Alcyon Emerald, Male' Maldives.

KEY PLAN:

WARNING:

- This drawing shall not be used for construction unless certified.
- Contractor to verify all dimensions of existing works on site before commencing any work or preparing shop drawings.
- Do not scale drawings, use written dimensions only.
- This drawing is to be read in conjunction with the specifications and conditions of contract.
- This drawing and design is copyright and no portion may be reproduced without the permission of the Consultant

REVISIONS		
NO	DESCRIPTION	DATE

PROJECT:
GDH. THINADHOO
HERITAGE PARK

PHASE:

- ☒ CONCEPT DESIGN
- ☐ DESIGN DEVELOPMENT
- ☐ TENDER DOCUMENT
- ☐ FOR CONSTRUCTION
- ☐ AS BUILD DRAWINGS





DESIGNATION	NAME	SIGNATURE
PROJECT MANAGER	SIARCH PVT LTD	
STR. ENGINEER	ALI NISHAM	
CHIEF ARCHITECT	MUTHU	
CHECKED	MOHAMED SIRAJ	
DRAWN	THUSITHA	

DWG. NAME:

ARCHITECTURAL

ARCHITECTURAL
DETAILS

CODE	DATE	DWG. NO:
COM-17	04.04.2023	AR19
FORMAT	A1 A2 A3	
SCALE	- - 1:10	ISSUE A
PDF FILE NAME: GTH-RM_AR19_A		

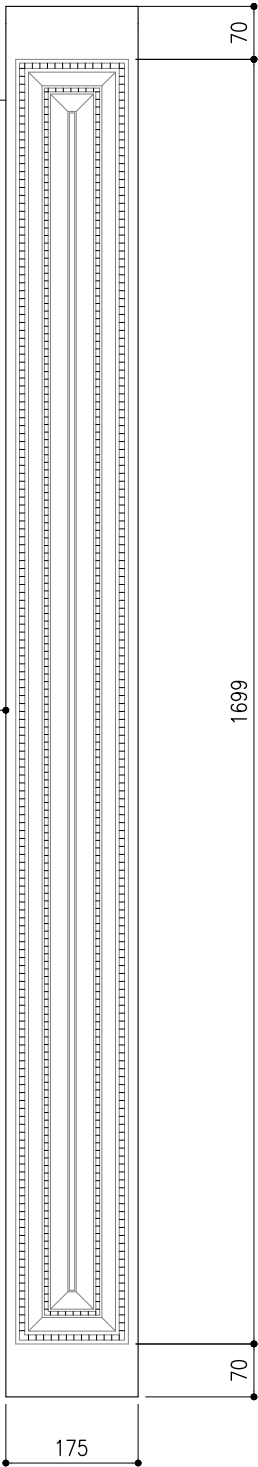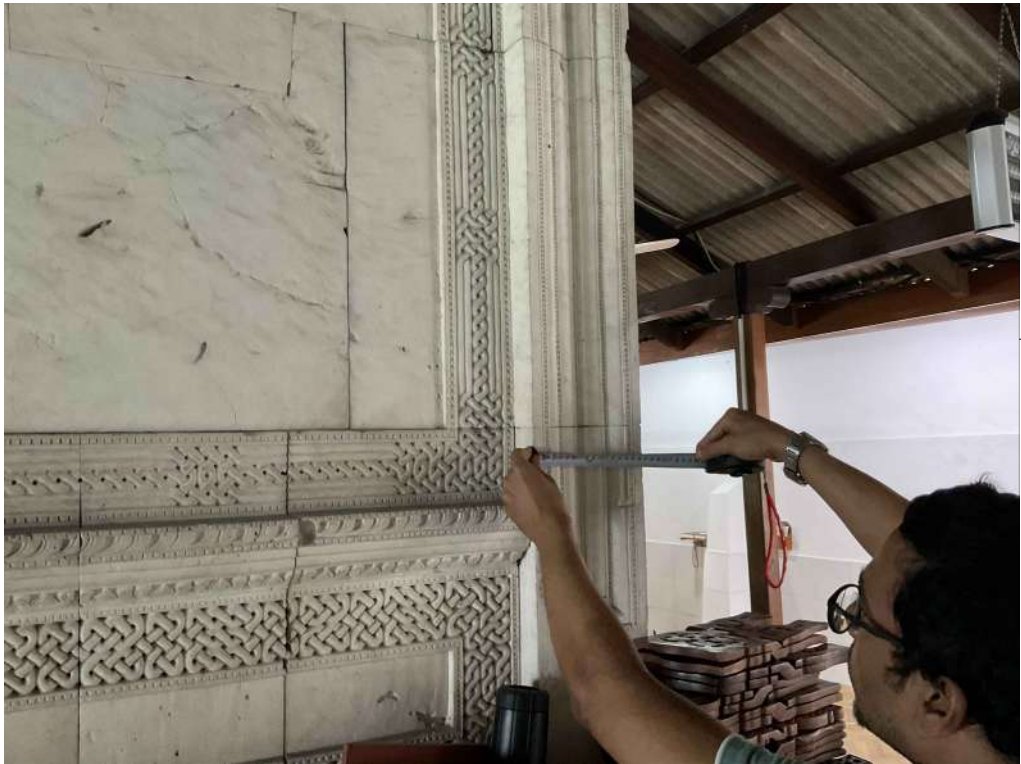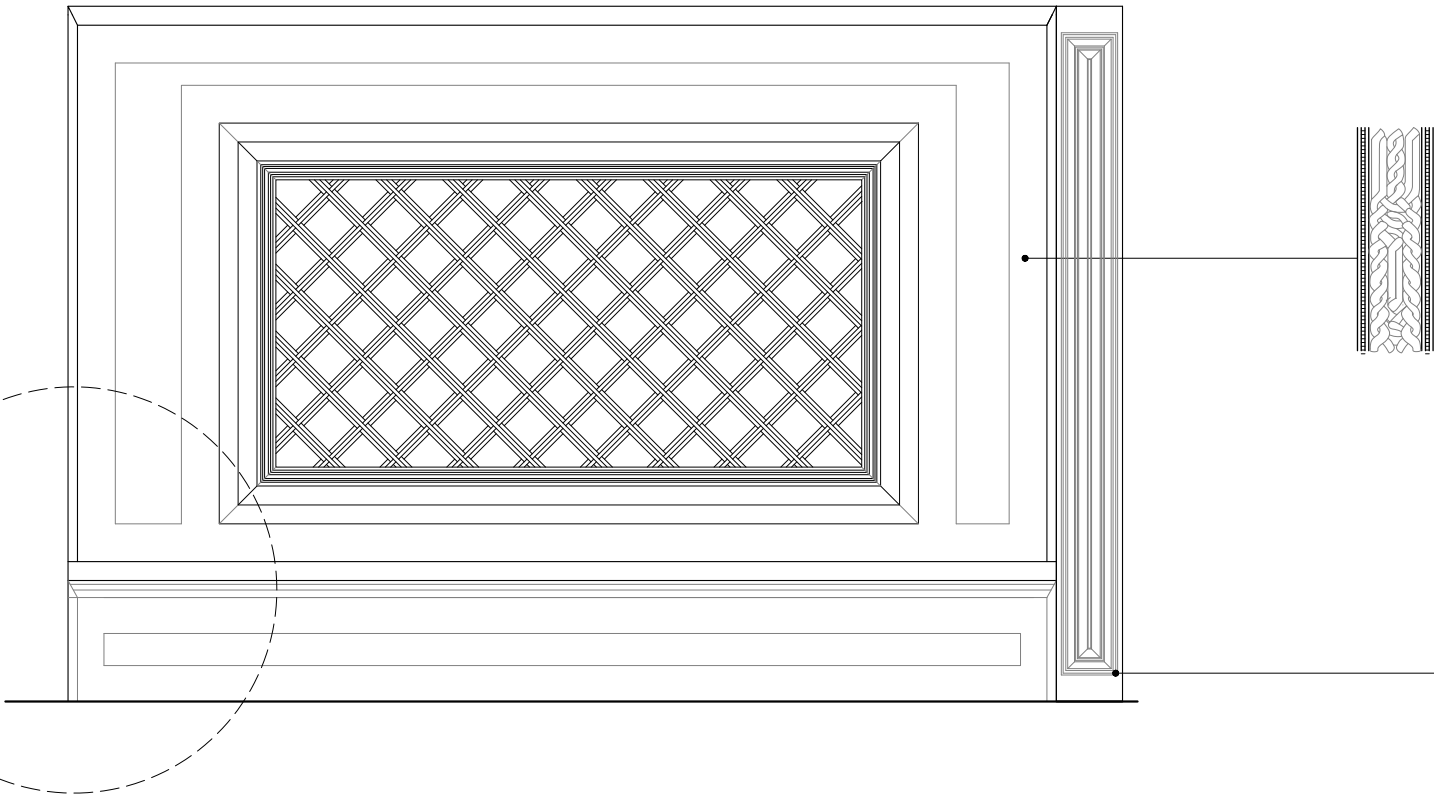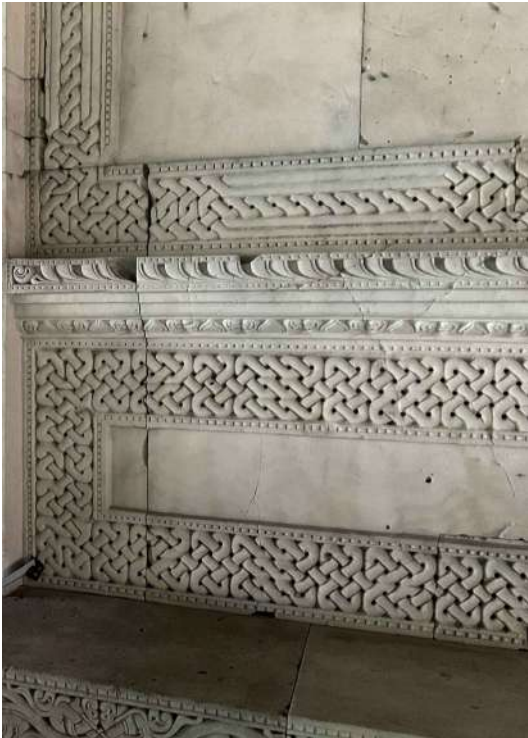

EXTERIOR WALL DECORATIVE DETAIL

SCALE 1:10



CLIENT:
GDH.THINADHOO COUNCIL

SIARCH
PRIVATE LIMITED
LONUZIVAARAY MAGU, MALE', 20075, MALDIVES
EMAIL: INFO@SIARCH.DESIGN
HTTP://WWW.SIARCH.DESIGN

DESIGN:

DXYN
PRIVATE LIMITED
M. Alcyon Emerald, Male' Maldives.

KEY PLAN:

WARNING:

- This drawing shall not be used for construction unless certified.
- Contractor to verify all dimensions of existing works on site before commencing any work or preparing shop drawings.
- Do not scale drawings, use written dimensions only.
- This drawing is to be read in conjunction with the specifications and conditions of contract.
- This drawing and design is copyright and no portion may be reproduced without the permission of the Consultant

REVISIONS		
NO	DESCRIPTION	DATE

PROJECT:
GDH. THINADHOO
HERITAGE PARK

PHASE:

- ☒ CONCEPT DESIGN
- ☐ DESIGN DEVELOPMENT
- ☐ TENDER DOCUMENT
- ☐ FOR CONSTRUCTION
- ☐ AS BUILD DRAWINGS


DESIGNATION	NAME	SIGNATURE
PROJECT MANAGER	SIARCH PVT LTD	
STR. ENGINEER	ALI NISHAM	
CHIEF ARCHITECT	MUTHU	
CHECKED	MOHAMED SIRAJ	
DRAWN	THUSITHA	

DWG. NAME:

ARCHITECTURAL

ARCHITECTURAL
DETAILS

CODE	DATE	DWG. NO:
COM-17	04.04.2023	AR20
FORMAT	A1 A2 A3	
SCALE	- - 1:10	ISSUE A
PDF FILE NAME: GTH-RM_ AR20_A		

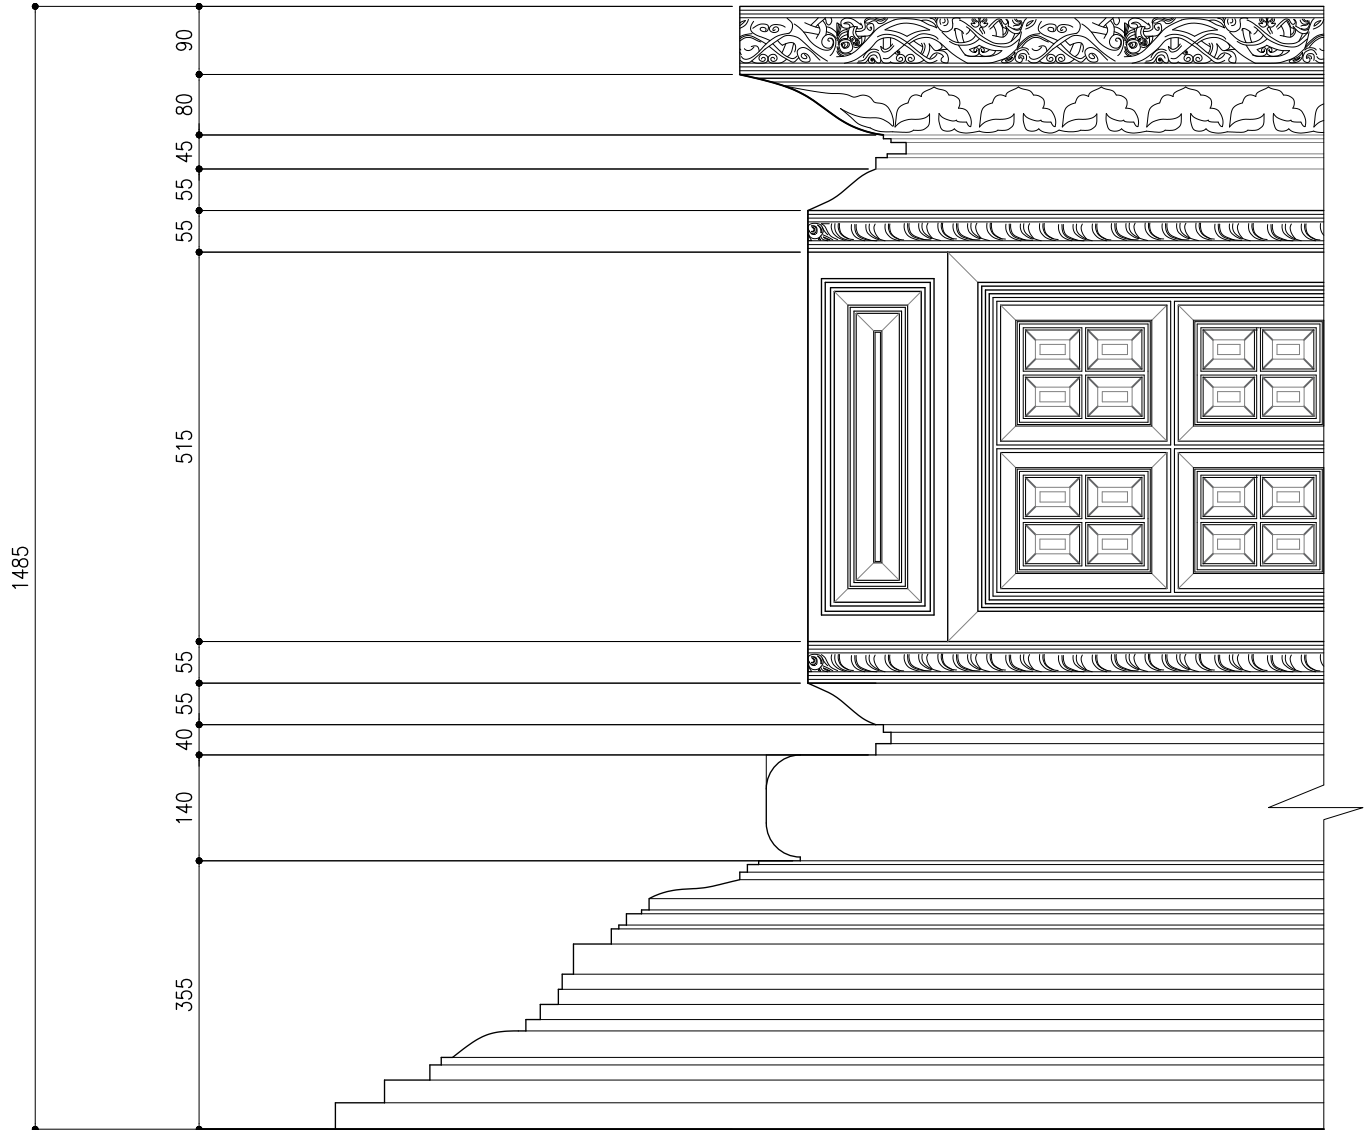

EXTERIOR WALL DECORATIVE DETAIL

SCALE 1:10



CLIENT:
GDH.THINADHOO COUNCIL

SIARCH
PRIVATE LIMITED
LONUZIYAARAY MAGU,MALE*,20075,MALDIVES
EMAIL: INFO@SIARCH.DESIGN
HTTP://WWW.SIARCH.DESIGN

DESIGN:

DXYN
PRIVATE LIMITED
M. Alcyon Emerald, Male* Maldives.

KEY PLAN:

WARNING:

- This drawing shall not be used for construction unless certified.
- Contractor to verify all dimensions of existing works on site before commencing any work or preparing shop drawings.
- Do not scale drawings, use written dimensions only.
- This drawing is to be read in conjunction with the specifications and conditions of contract.
- This drawing and design is copyright and no portion may be reproduced without the permission of the Consultant

REVISIONS		
NO	DESCRIPTION	DATE

PROJECT:
GDH. THINADHOO
HERITAGE PARK

PHASE:

- ☒ CONCEPT DESIGN
- ☐ DESIGN DEVELOPMENT
- ☐ TENDER DOCUMENT
- ☐ FOR CONSTRUCTION
- ☐ AS BUILD DRAWINGS

DESIGNATION	NAME	SIGNATURE
PROJECT MANAGER	SIARCH PVT LTD	
STR. ENGINEER	ALI NISHAM	
CHIEF ARCHITECT	MUTHO	
CHECKED	MOHAMED SIRAJ	
DRAWN	THUSITHA	

DWG. NAME:

ARCHITECTURAL

ARCHITECTURAL
DETAILS

CODE	DATE	DWG. NO:
COM-17	04.04.2023	AR21
FORMAT	A1 A2 A3	
SCALE	- - 1:100	ISSUE A
PDF FILE NAME: GTH-RM_ AR21_A		