


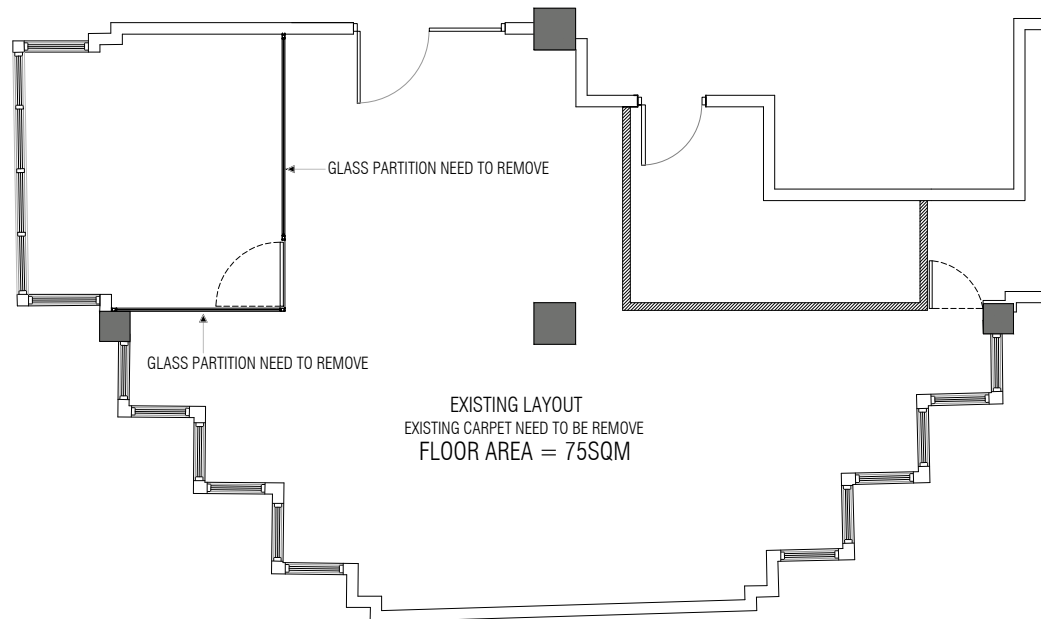

**EXISTING 5TH FLOOR B BLOCK**  
**SCALE - 1:100**

Project Title:

**5TH FLOOR  
B BLOCK**

Design Approval:

Recom. Approval:

Approved:

Sheet Contents:

Revision Notes:

Location:

Island

Designed by:

Ahmed Nisham Hassan

Drawn by:

Project Code:

Date: 20/03/2026

Sheet No:

The contractors must check all dimensions on site prior to the commencement of any work.



**FSM**

Fuel Supplies Maldives Pvt Ltd  
FSM Building 4th Floor Block - A, 200232,  
Boduthakurufaanu Magu, Male', Maldives

The drawing, concept and design contained are the properties of Fuel Supplies Maldives Pvt. Ltd. Use of any kind or copy of whole or part of this drawing, concept or design or use on other projects or sites other than that specified on this drawing is strictly prohibited.

\_\_\_\_\_

1

.....


.....

.....


.....

Island

Drawn by:

Date: 20/03/2026

The contractors must check all dimensions on site prior to the commencement of any work.

 

The drawing, concept and design contained are the



**WPC WALL PANELS**  
 PROVIDE AND INSTALL WPC WALL PANELS, MIN. 8MM THICK X 250MM WIDE, WATERPROOF AND TERMITE-PROOF WITH WOOD GRAIN/MATTE FINISH IN COLOR APPROVED BY THE ARCHITECT. PANELS TO BE FIXED ON CONCEALED FRAMEWORK WITH TONGUE-AND-GROOVE JOINTS, ENSURING SEAMLESS ALIGNMENT AND PROPER FINISHING TRIMS AT EDGES AND CORNERS.

 NET WORK SOCKET (GREY COLOUR DUAL FACE PLATE)

# 5TH FLOOR A BLOCK

Design Approval:

Recom. Approval:

Approved:

Sheet Contents:

Revision Notes:

Location:

Island

Designed by:

Ahmed Nisham Hassan

Drawn by:

Asid

Project Code:

Date: 10/07/2025

Sheet N°:


The contractors must check all dimensions on site prior to the commencement of any work.



**FSM**


Fuel Supplies Maldives Pvt Ltd  
FSM Building 4th Floor, Block - A, 200232,  
Boduthakurufaanu Magu, Male', Maldives

The drawing, concept and design contained are the properties of Fuel Supplies Maldives Pvt. Ltd. Use of any kind or copy of whole or part of this drawing, concept or design or use on other projects or sites other than that specified on this drawing is strictly prohibited.

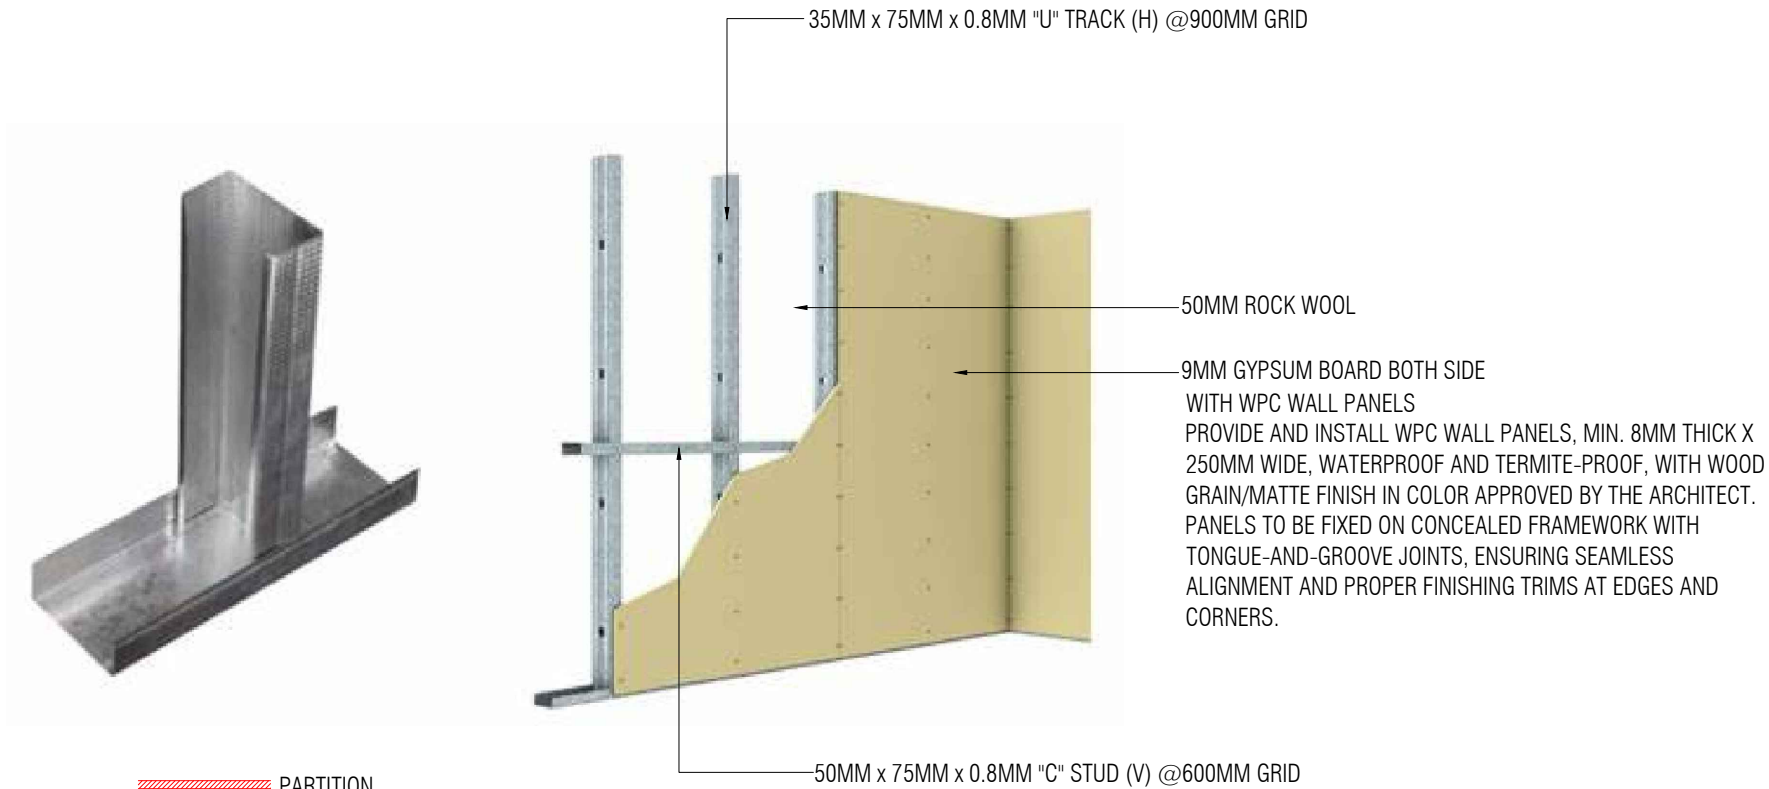

/// PARTITION

## NEW PARTITION WALL DETAILS

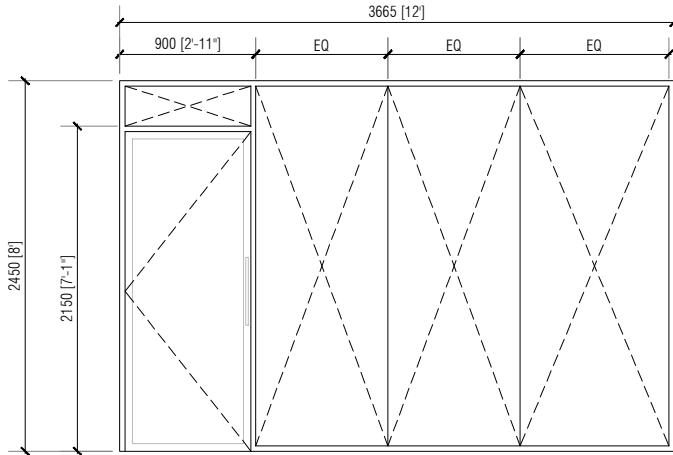


D1

SCHEDULE OF DOORS & WINDOWS  
SCALE : 1:50

NOTE:

- SHOP DRAWINGS AND TECHNICAL SPECIFICATIONS FOR ALL ALUMINIUM DOORS AND WINDOWS SHOWING DETAILS OF SECTIONS, ASSEMBLY, TYPE OF LOCKS, HINGES, BOLTS AND HANDLES SHOULD BE SUBMITTED BY THE CONTRACTOR FOR THE CONSULTANTS APPROVAL.
- ALL ELEVATIONS SHOWN FROM OUTSIDE AND ALL SWINGS OPEN OUTSIDE.
- FOR DOORS SEE SWINGS INDICATED ON THE FLOOR PLANS.
- LINTEL BEAMS TO BE PROVIDED FOR ALL DOORS, WINDOWS AND TO BE APPROVED BY THE CONSULTANT OR ENGINEER.
- ALL MEASUREMENTS TO BE CHECKED AT SITE BY THE CONTRACTOR BEFORE FABRICATION.

- ALUMINUM FRAMED
- 80 MICRON WHITE POWDER COATED ALUMINUM FRAME
- 9MM THK. CLEAR LAMINATED GLASS

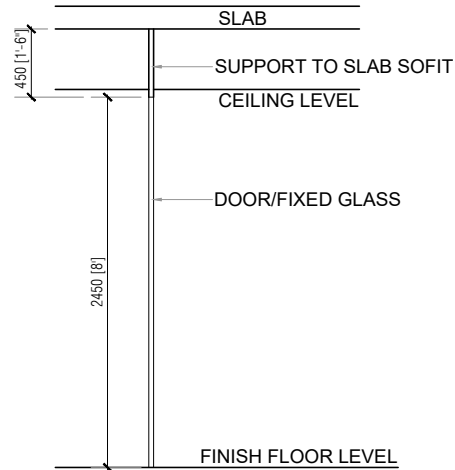

TYPICAL DOOR FIXING DETAILS

Project Title:

## 5TH FLOOR A BLOCK

Design Approval:

Recom. Approval:

Approved:

Sheet Contents:

Revision Notes:

Location:

Island

Designed by:

Ahmed Nisham Hassan

Drawn by:

Asid

Project Code:

Date: 10/07/2025

Sheet No:

The contractors must check all dimensions on site prior to the commencement of any work.



**FSM**

Fuel Supplies Maldives Pvt Ltd  
FSM Building 4th Floor Block - A, 200232,  
Boduthakurfaanu Magu, Male', Maldives

The drawing, concept and design contained are the properties of Fuel Supplies Maldives Pvt. Ltd. Use of any kind or copy of whole or part of this drawing, concept or design or use on other projects or sites other than that specified on this drawing is strictly prohibited.