


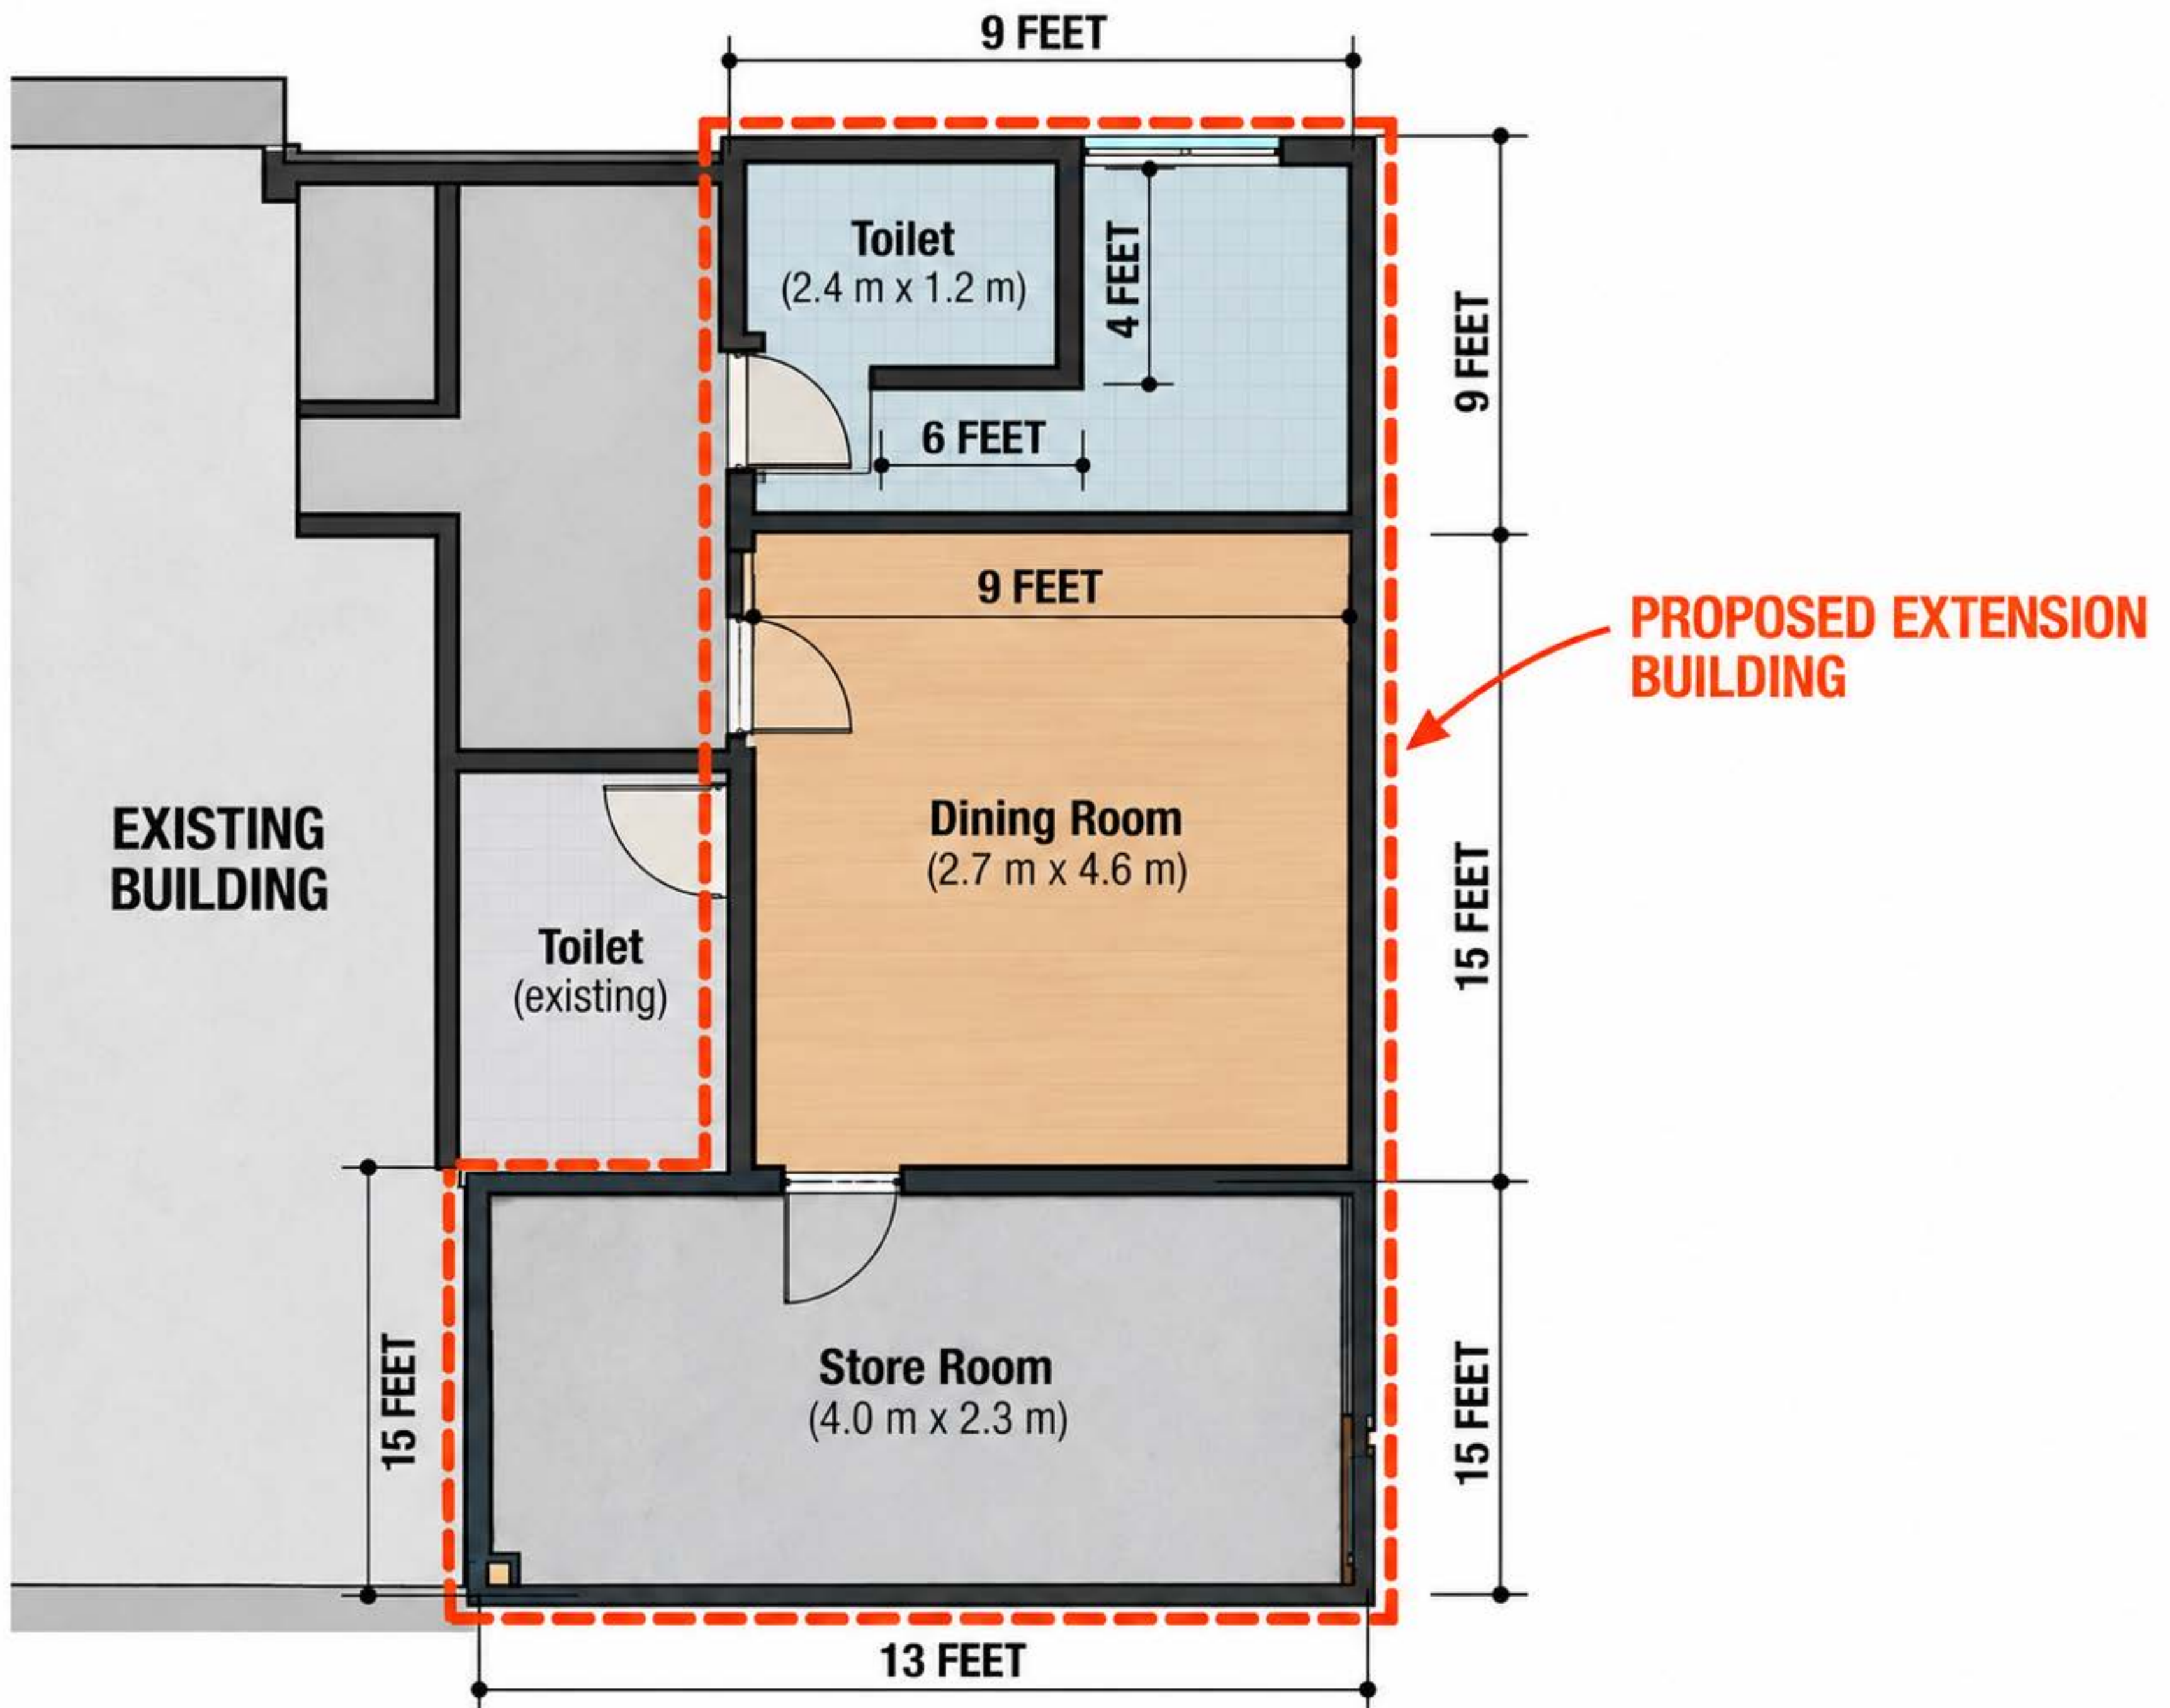

FLOOR PLAN (CONCEPT)

SCALE 1:50