


MAJOORI WAITING

THILAFUSHI SUPPORT FACILITY

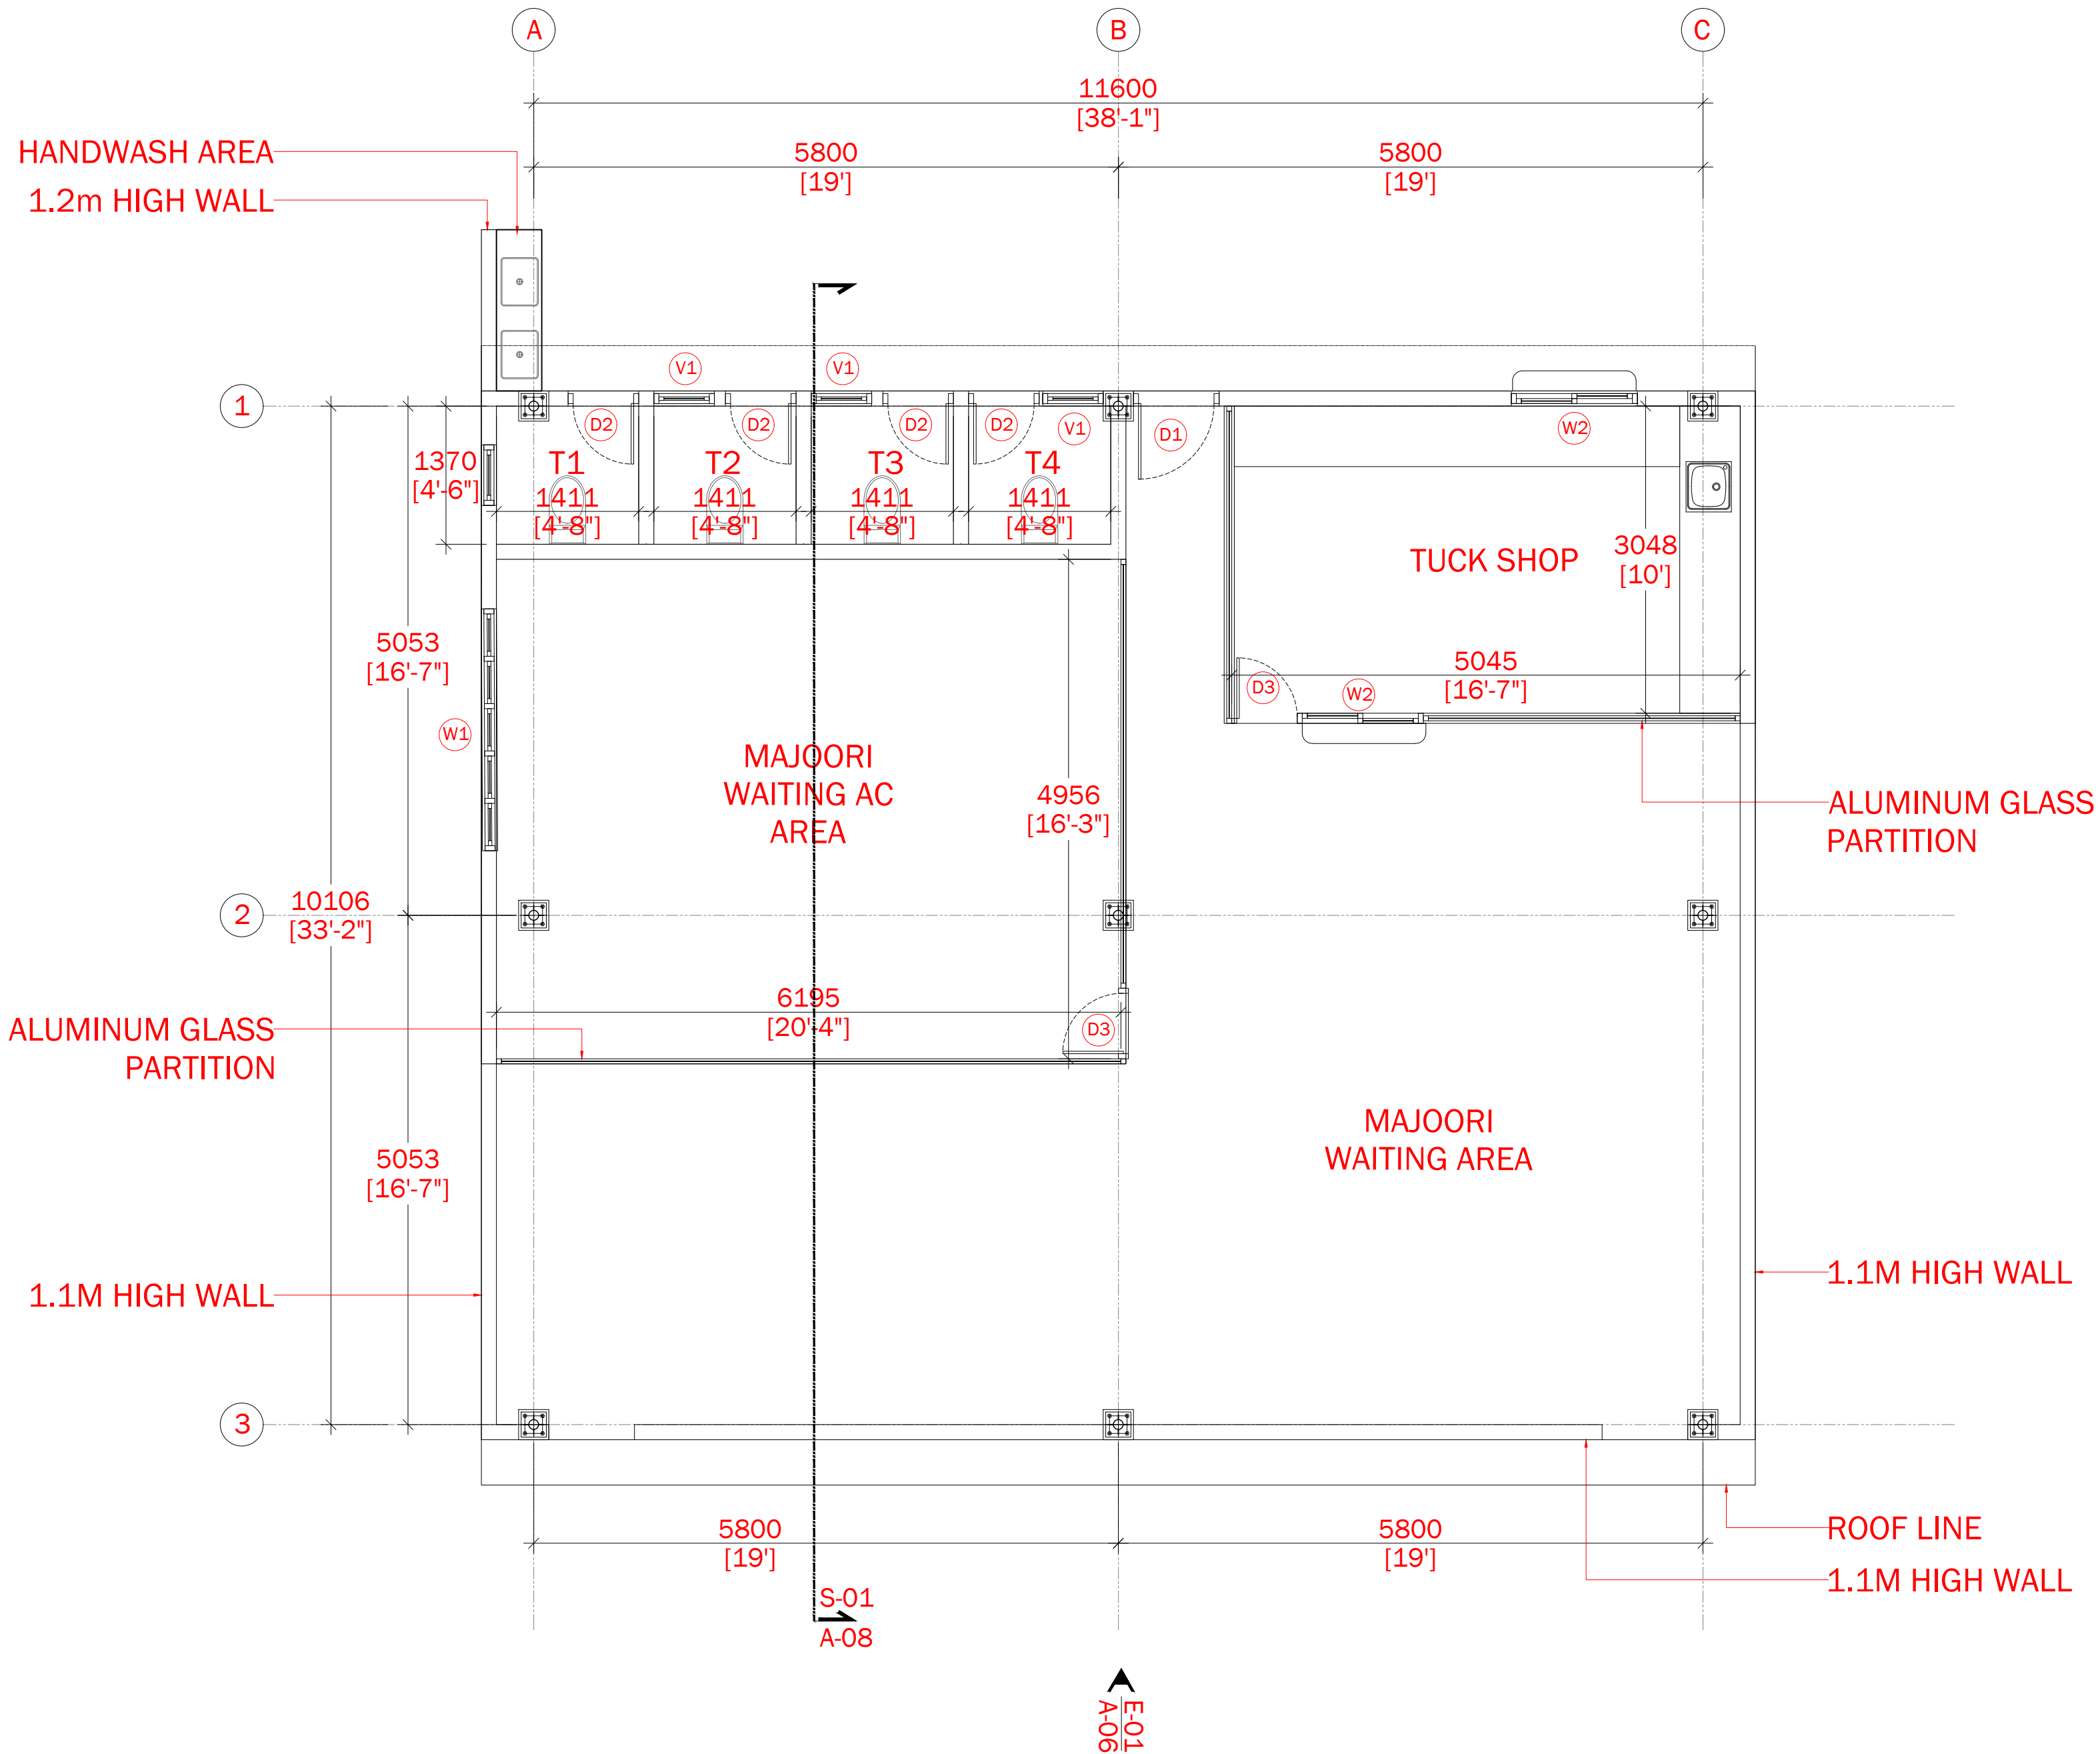

PROPOSED MAJOORI WAITING AREA FLOOR PLAN

SCALE 1:50





Projects Department | Maldives Ports Limited
Boothkurufaanu, Maafu | Male' Republic of Maldives
Tel: 3329339

No.	Revision	Checked By	Date

Project Title:
ILT MAJOORI BUILDING

Client:
MALDIVES PORTS LIMITED (MPL)

ARCHITECTURAL DRAWING

Drawing Title:
AS GIVEN

Revision 0:
• Serving counter/window added to tuck shop for external service - instructed by Inaan (20th Sept)
• Small wall added outside tuck with hand wash area - instructed by Inaan (20th Sept)

Architect:	Architectural Checker:

Structural Engineer:	Structural Checker:

Drawn by:	Interior Designer:

Page:	Project No:
A2	

Date:	Scale:
October 2026	AS GIVEN

Drawing No:
A-01/16

Copyright: The original and design of this drawing are the property of Maldives Ports Limited. No part of this drawing, content or design or use or project or data other than specified on this drawing is permitted and shall be treated as confidential unless the client is advised to use the drawing or design for the project.