


STAFF CANTEEN

THILAFUSHI SUPPORT FACILITY


ROOF PLAN

SCALE 1:100

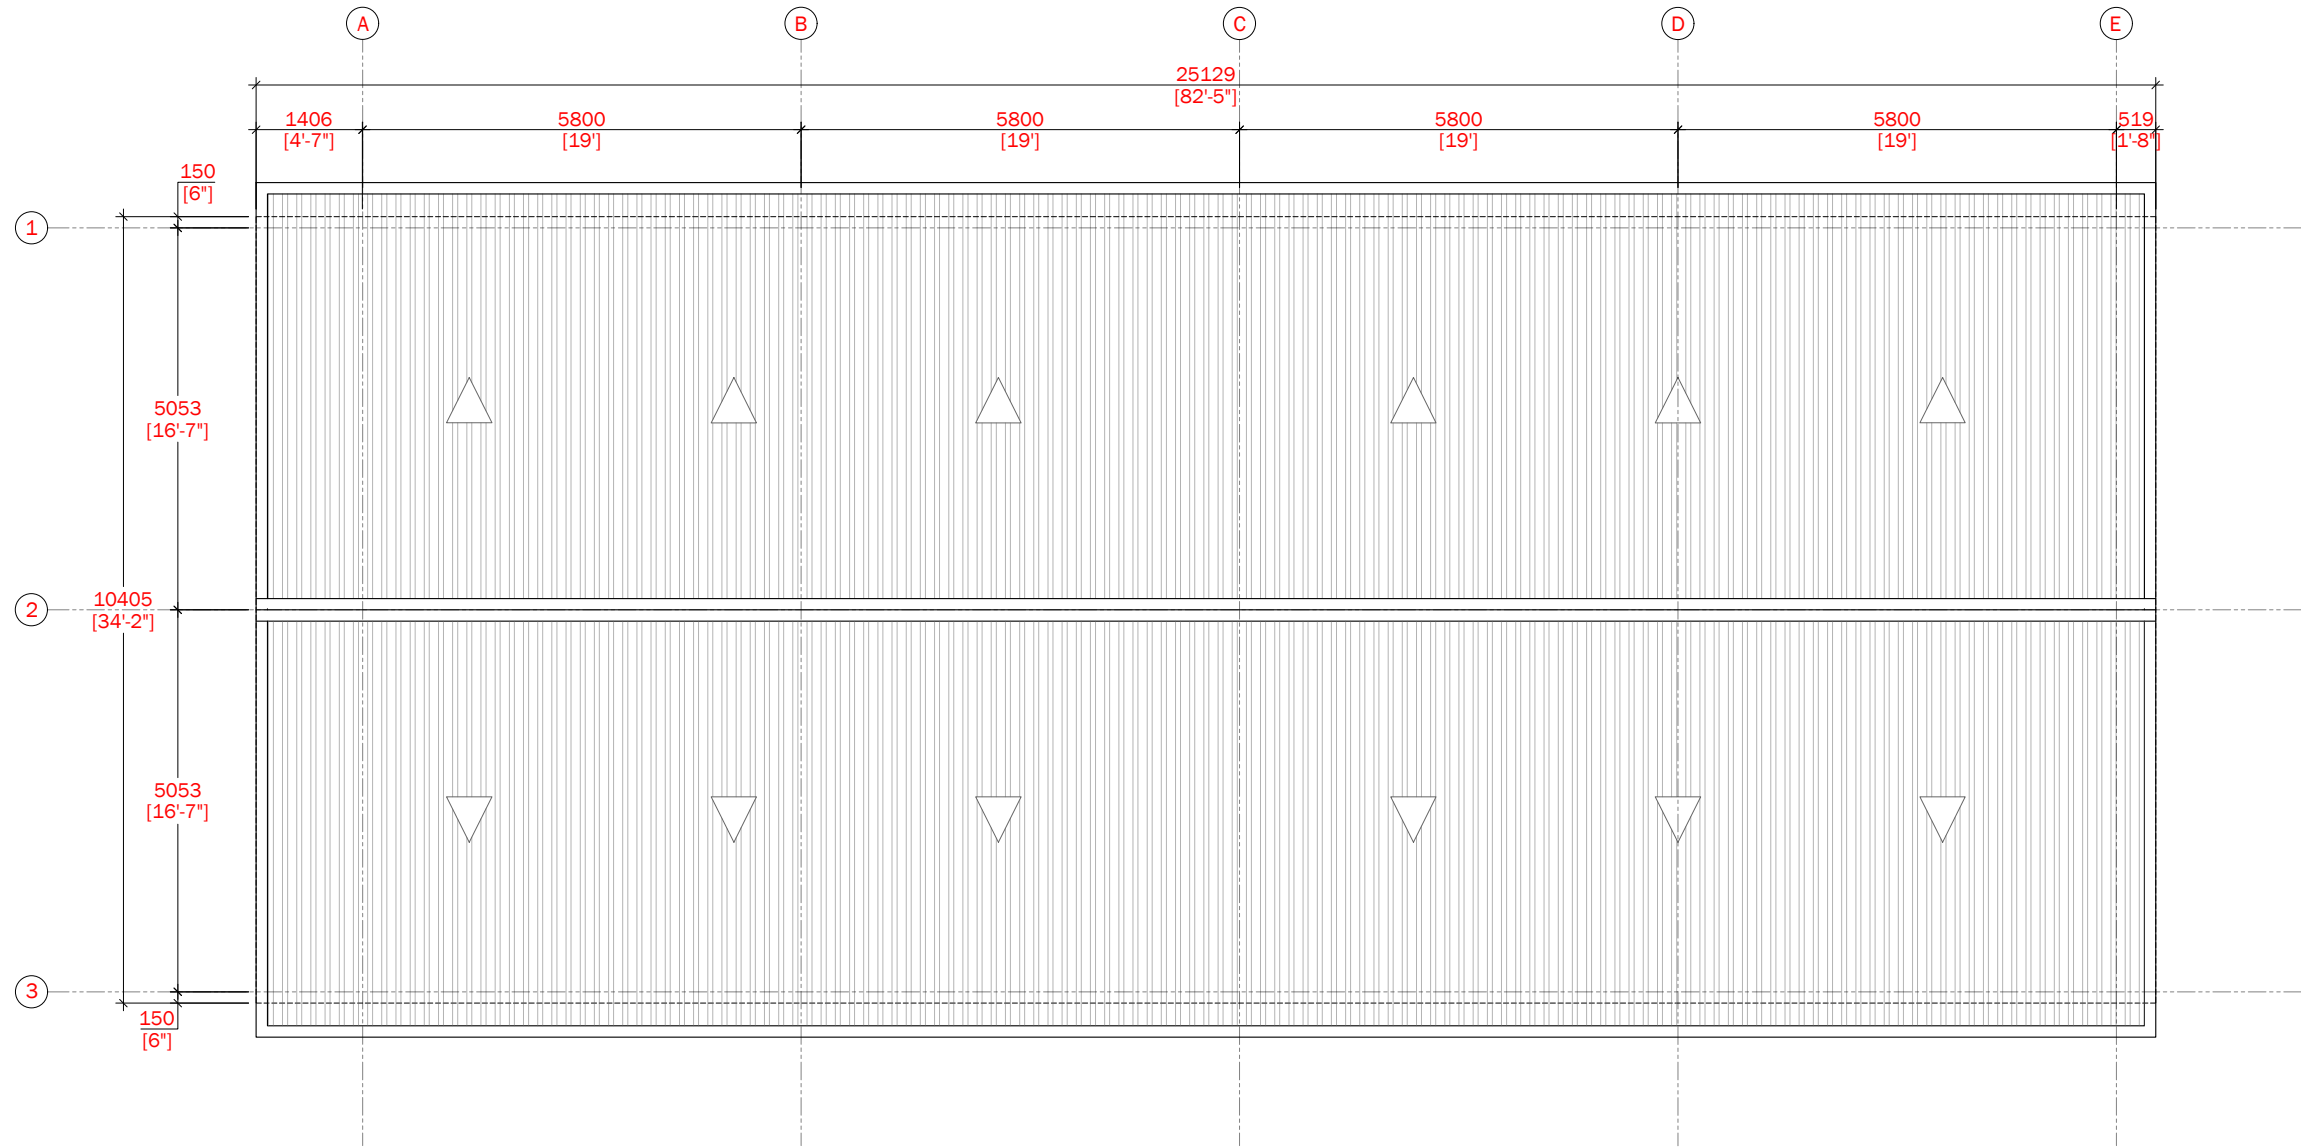

FLOOR PLAN

SCALE 1:100

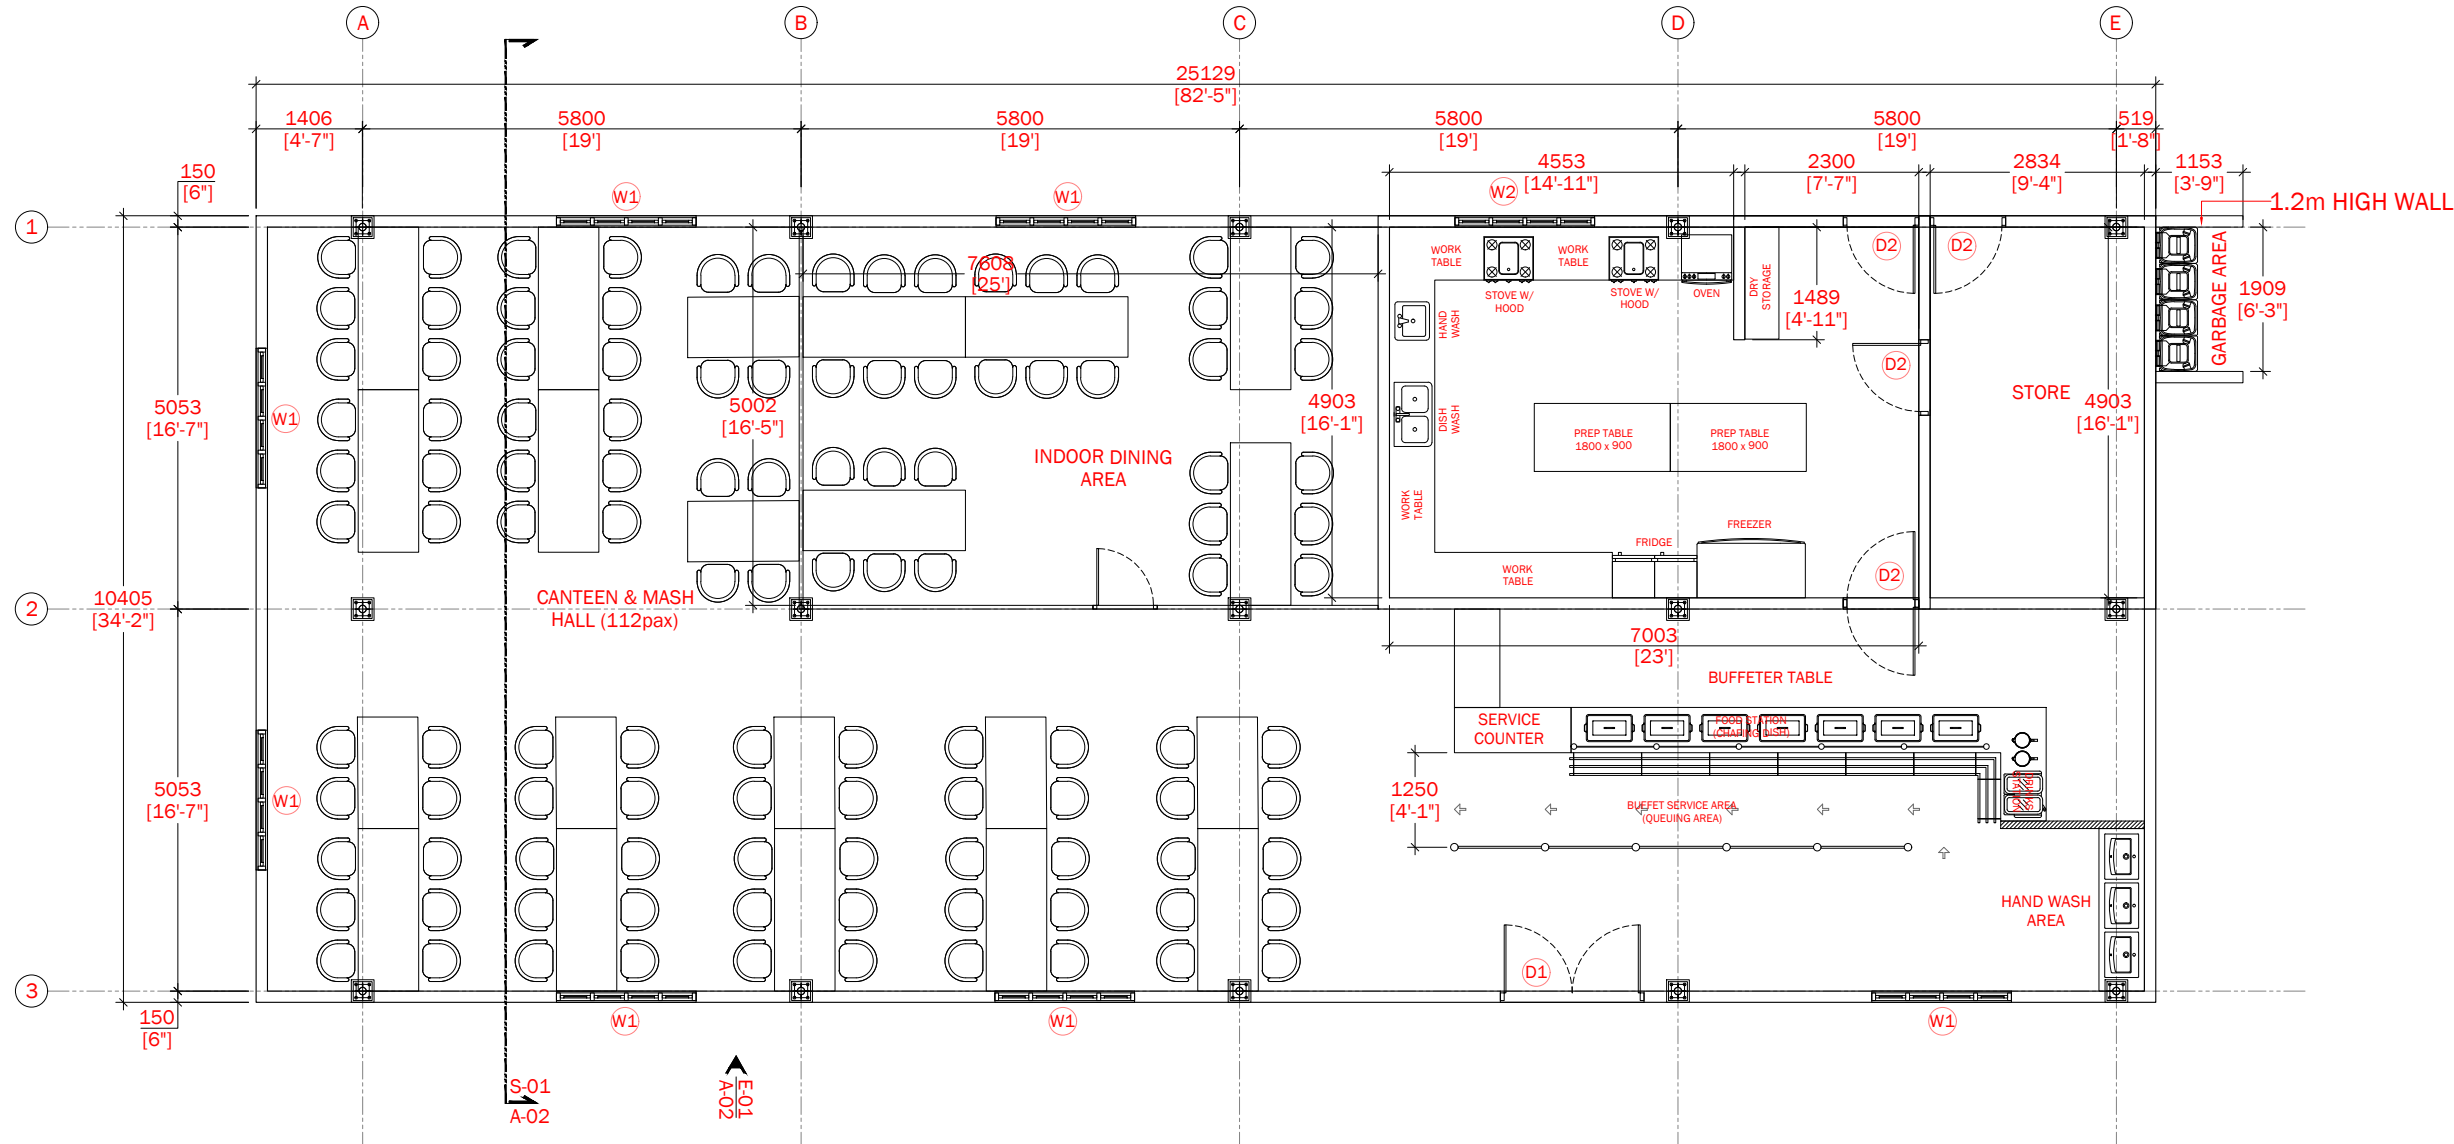

Projects Department | Maldives Ports Limited
Boothkurufaanu Magu | Male' Republic of
Maldives

Tel: 3329339

No.	Revision	Checked By	Date

Project Title:
**ILT STAFF CANTEN
BUILDING**

Client:
**MALDIVES PORTS
LIMITED (MPL)**

**ARCHITECTURAL
DRAWING**

Drawing Title:
AS GIVEN

- Revision B:
- Garbage area relocated outside - instructed by Inaan (20th Sept)
 - AC area extended up to column - instructed by Inaan (20th Sept)
 - Floor glass added to kitchen for visibility from dining area - instructed by Inaan (30 Sept)

Architect:	Architectural Checker:
Structural Engineer:	Structural Checker:
Drawn by:	Interior Designer:
Page:	Project No:
Date:	Scale:
July 2026	AS GIVEN
Drawing No:	A-01/13

Copyright: The content and design of this drawing are the property of Maldives Ports Limited and may not be used in any form or manner without the prior written consent of Maldives Ports Limited. Any reproduction or use of this drawing, in whole or in part, without the prior written consent of Maldives Ports Limited is prohibited and may result in legal action.