

- NOTES:
- THIS DRAWING SHALL NOT BE USED FOR CONSTRUCTION UNLESS CERTIFIED.
 - CONTRACTOR TO VERIFY ALL DIMENSIONS OF EXISTING SITE BEFORE COMMENCING ANY WORK OR PREPARING SHOP DRAWINGS.
 - DO NOT SCALE DRAWINGS. USE WRITTEN DIMENSIONS ONLY.
 - THIS DRAWING IS TO BE READ IN CONJUNCTION WITH THE SPECIFICATIONS AND CONDITIONS OF CONTRACT.
 - THIS DRAWING AND DESIGN IS COPYRIGHT AND NO PORTION MAY BE REPRODUCED WITHOUT THE PERMISSION OF THE CONSULTANT.

NO.	REVISION	DATE

PROJECT:
THINADHOO CITY COUNCIL MCH BUILDING

- DISCIPLINE:
- ☐ ARCHITECTURAL DESIGN
 - ☒ STRUCTURAL DESIGN
 - ☐ INTERIOR DESIGN
 - ☐ SERVICES DESIGN


- PHASE:
- ☐ CONCEPTUAL DESIGN
 - ☐ DESIGN DEVELOPMENT
 - ☐ BUILDING APPROVAL
 - ☒ CONSTRUCTION DOCUMENTATION
 - ☐ AS-BUILT DRAWINGS

DESIGNATION	NAME
DESIGNER	INSIDE PLUS
ARCHITECT	AHMED ASHRAF
ENGINEER	ZIMAAM HASSAN YOUSUF
ARCH. CHECKER	SAEED ADAM
STRU. CHECKER	MOHAMMED MUMTHALIB WALEEB

INSIDE+
Interior Architecture & Design
H.Theveli (7th Floor), Kalaafaanu Hirigun, Male', Maldives
info@inside-plus.com
www.inside-plus.com
+960 333 7587




CONTENTS:
AS GIVEN

CODE:	SHEET NO.:	REVISION:
	S - 01 - 0	
SCALE:	AS GIVEN	DATE: 05 MAY 2024
FORMAT:	A3	ISSUE DATE:
FILE NAME:		

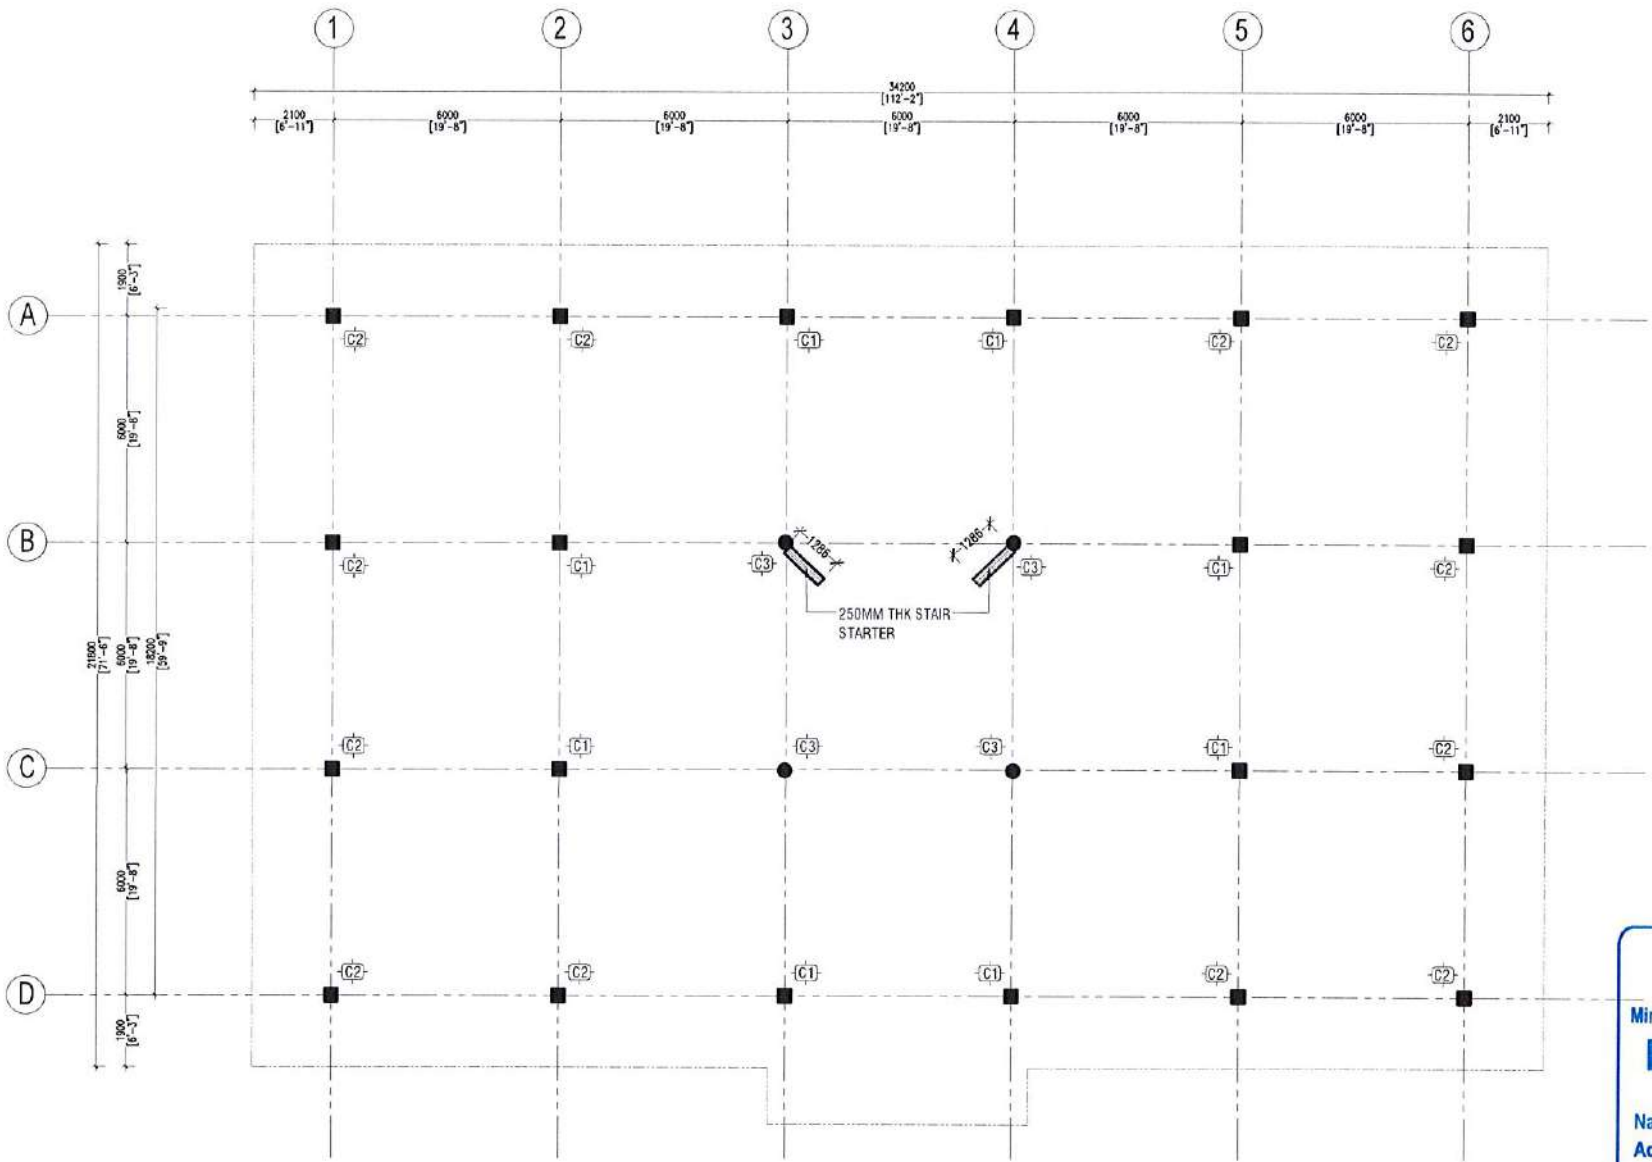

NO	DIMENSION	ASY (X) BOTTOM	ASY (Y) BOTTOM
F1	2500X2500X450MM	T12 @150	T12 @150
F1A	3250X2500X450MM	T12 @150	T12 @150
F2	2100X2100X500MM	T12 @150	T12 @150
F3	1700X1700X500MM	T12 @150	T12 @150

FOOTING SCHEDULE

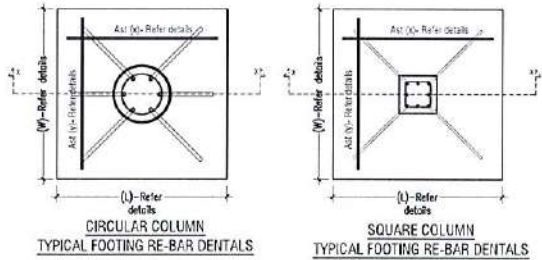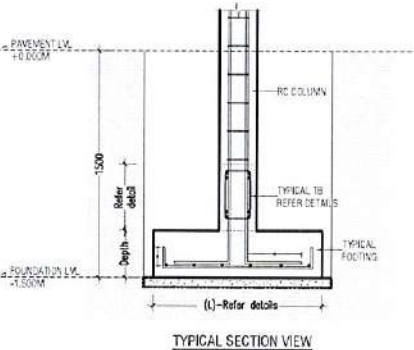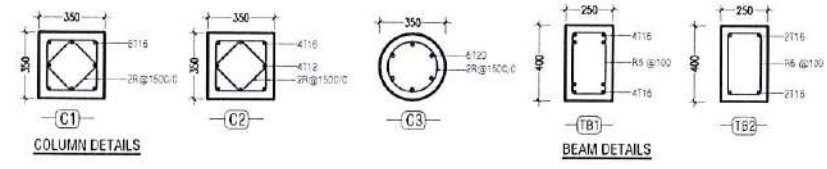

STRUCTURAL NOTES

FOUNDATION DEPTH = 1500MM	COVER TO FOUNDATION = 50MM
FOOTING THICKNESS = REFER DETAILS	COVER TO COLUMNS/TIE = 40MM
LEAN CONCRETE = 50MM TK	LAP = 45X (e-Diameter of Rebar)
UNDERLAY POLYTHENE SHEET 500 GAUGE	CONCRETE STRENGTH = C25
	STEEL GRADE = Fy460 & Fy250
	ALL THE MEASUREMENTS ARE IN 'MM'

COLUMN LAYOUT
[CITY COUNCIL BUILDING - GDH, THINADHOO]
SCALE 1:200