

NOTES:

- THIS DRAWING SHALL NOT BE USED FOR CONSTRUCTION UNLESS CERTIFIED.
- CONTRACTOR TO VERIFY ALL DIMENSIONS OF EXISTING SITE BEFORE COMMENCING ANY WORK OR PREPARING SHOP DRAWINGS.
- DO NOT SCALE DRAWINGS, USE WRITTEN DIMENSIONS ONLY.
- THIS DRAWING IS TO BE READ IN CONJUNCTION WITH THE SPECIFICATIONS AND CONDITIONS OF CONTRACT.
- THIS DRAWING AND DESIGN IS COPYRIGHT AND NO PORTION MAY BE REPRODUCED WITHOUT THE PERMISSION OF THE CONSULTANT.

NO.	REVISION	DATE

PROJECT:
THINADHOO CITY COUNCIL MCH BUILDING

DISCIPLINE:
☒ ARCHITECTURAL DESIGN
☐ STRUCTURAL DESIGN
☐ INTERIOR DESIGN
☐ SERVICES DESIGN

PHASE:
☐ CONCEPTUAL DESIGN
☐ DESIGN DEVELOPMENT
☐ BUILDING APPROVAL
☒ CONSTRUCTION DOCUMENTATION
☐ AS-BUILT DRAWINGS

DESIGNATION	NAME
DESIGNER	INSIDE PLUS
ARCHITECT	AHMED ASHRAF
ENGINEER	ZIYAM HASSAN YOUSUF
ARCH. CHECKER	SAEED ADAM
STRU. CHECKER	MOHAMMED MUMTHALIB WALEEB


INSIDE+
Interior Architecture & Design
H.Theveli (7th Floor) - Kalafaanu Hin'gun - Male', Maldives

info@inside-plus.com
www.inside-plus.com
+960 333 7587

CONTENTS:
AS GIVEN

CODE: SHEET NO.: REVISION:
A - 03 - 0

SCALE: AS GIVEN DATE: 05 MAY 2024
FORMAT: A3 ISSUE DATE:
FILE NAME:

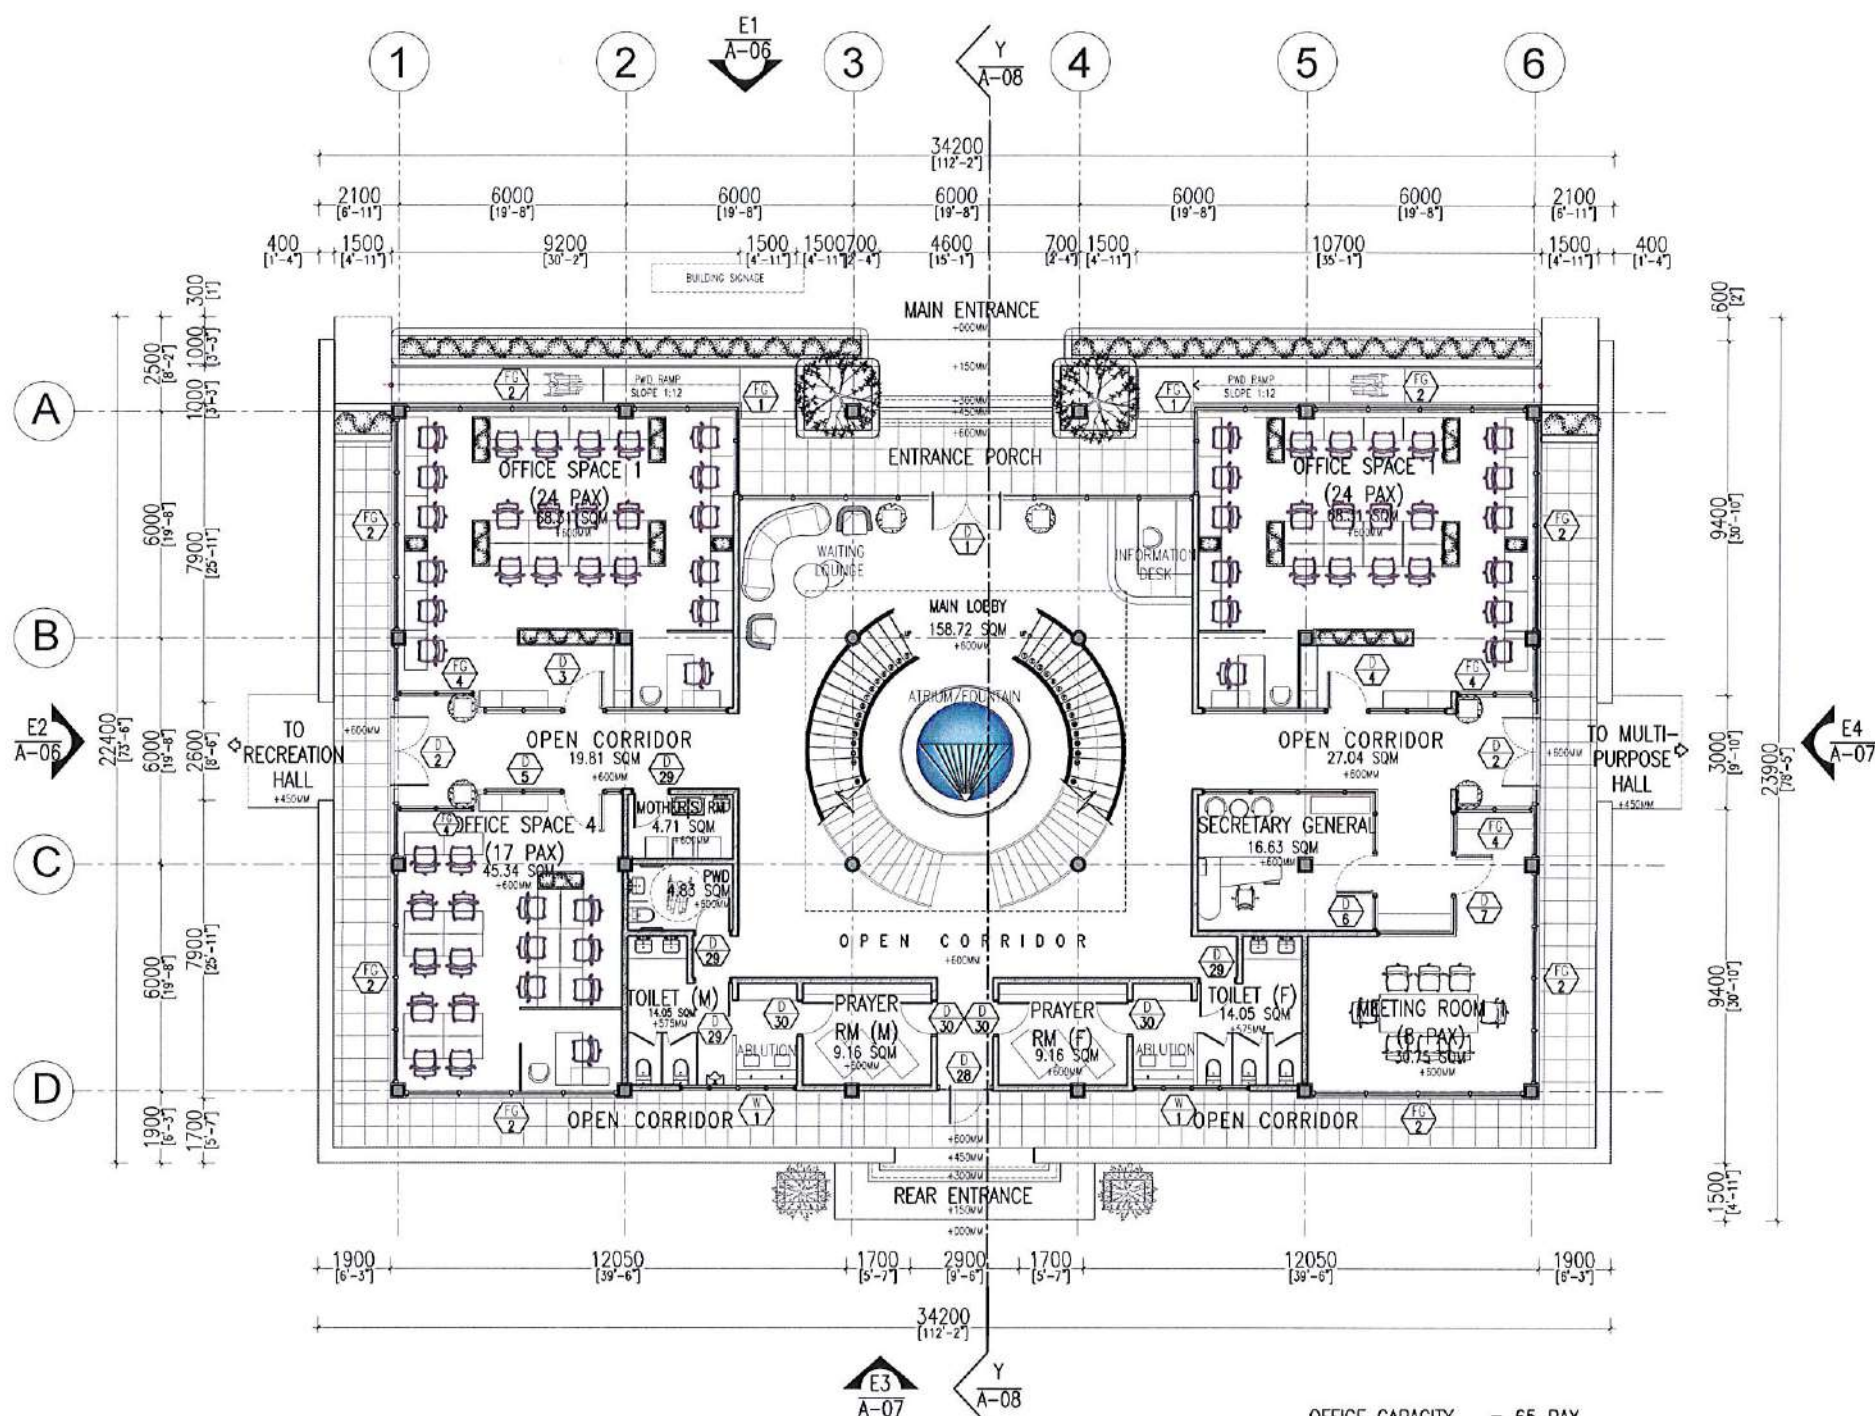

OFFICE CAPACITY = 65 PAX
BUILT-UP AREA = 762.05 SQM / 8,202.66 SQFT

Ministry of National Planning, Housing & Infrastructure
ACCREDITED CHECKER
ARCHITECTURAL CHECKER B1
Name: Saeed Adam VALIDITY: 13.11.23 - 12.11.25
Accredited No: BPR2023046B1 01-2023-046-001

Ministry of National Planning, Housing & Infrastructure
ACCREDITED CHECKER
STRUCTURAL CHECKER A1
Name: Mohamed Mumththalib Waleed VALIDITY: 23.09.23 - 11.09.25
Accredited No: BPR2023042A1 A1-2023-042-001

GROUND FLOOR PLAN
[CITY COUNCIL BUILDING - GOH. THINADHOO]
SCALE: 1:200