



DATE: 11-7-18
DRAWN BY: CJV
CHECKED BY: JAP
SCALE: 1"=40'
SHEET 34 OF 50
OE-2765

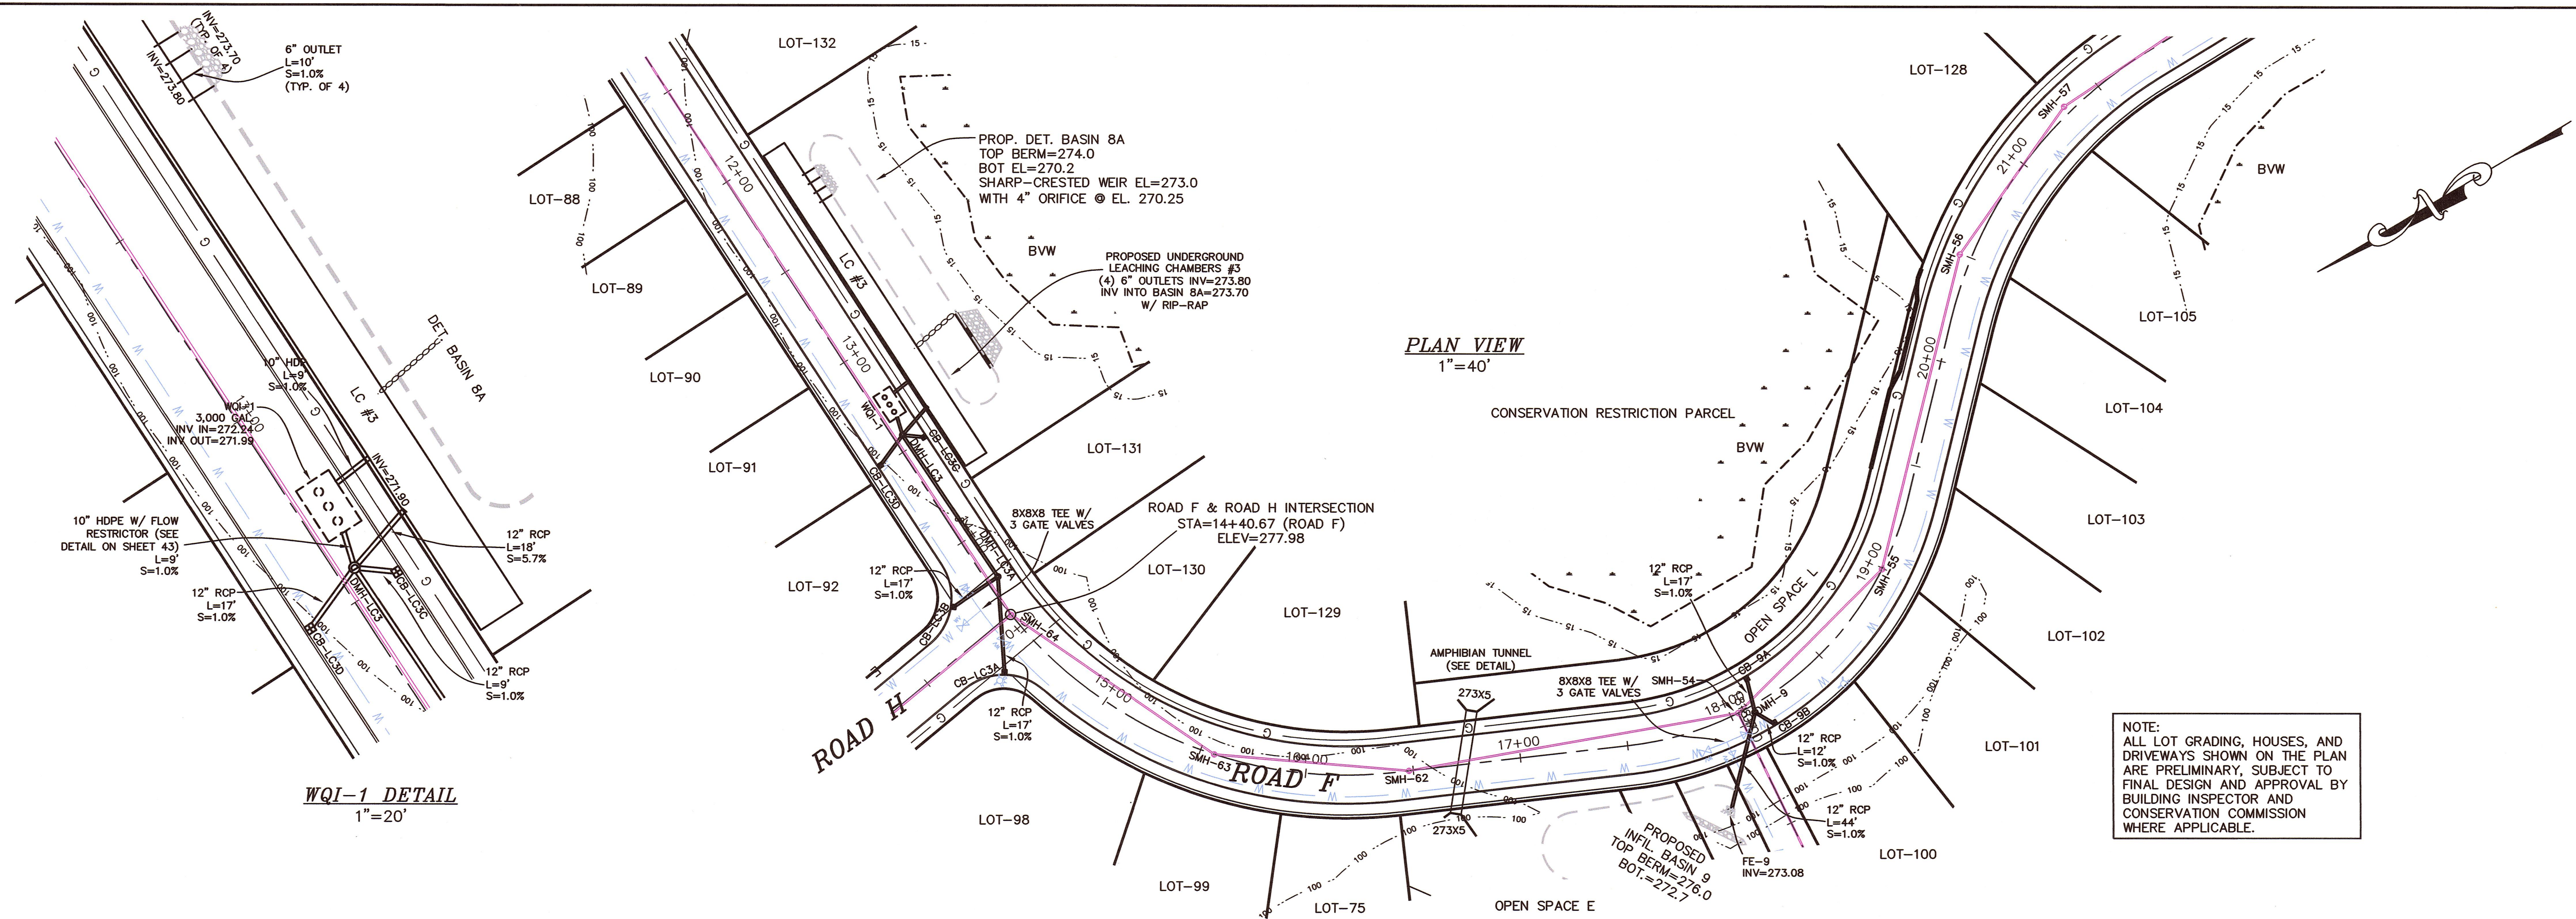

WQI-1 DETAIL
1"=20'

ROAD F PROFILE VIEW
HORIZONTAL: 1"=40'
VERTICAL: 1"=4'

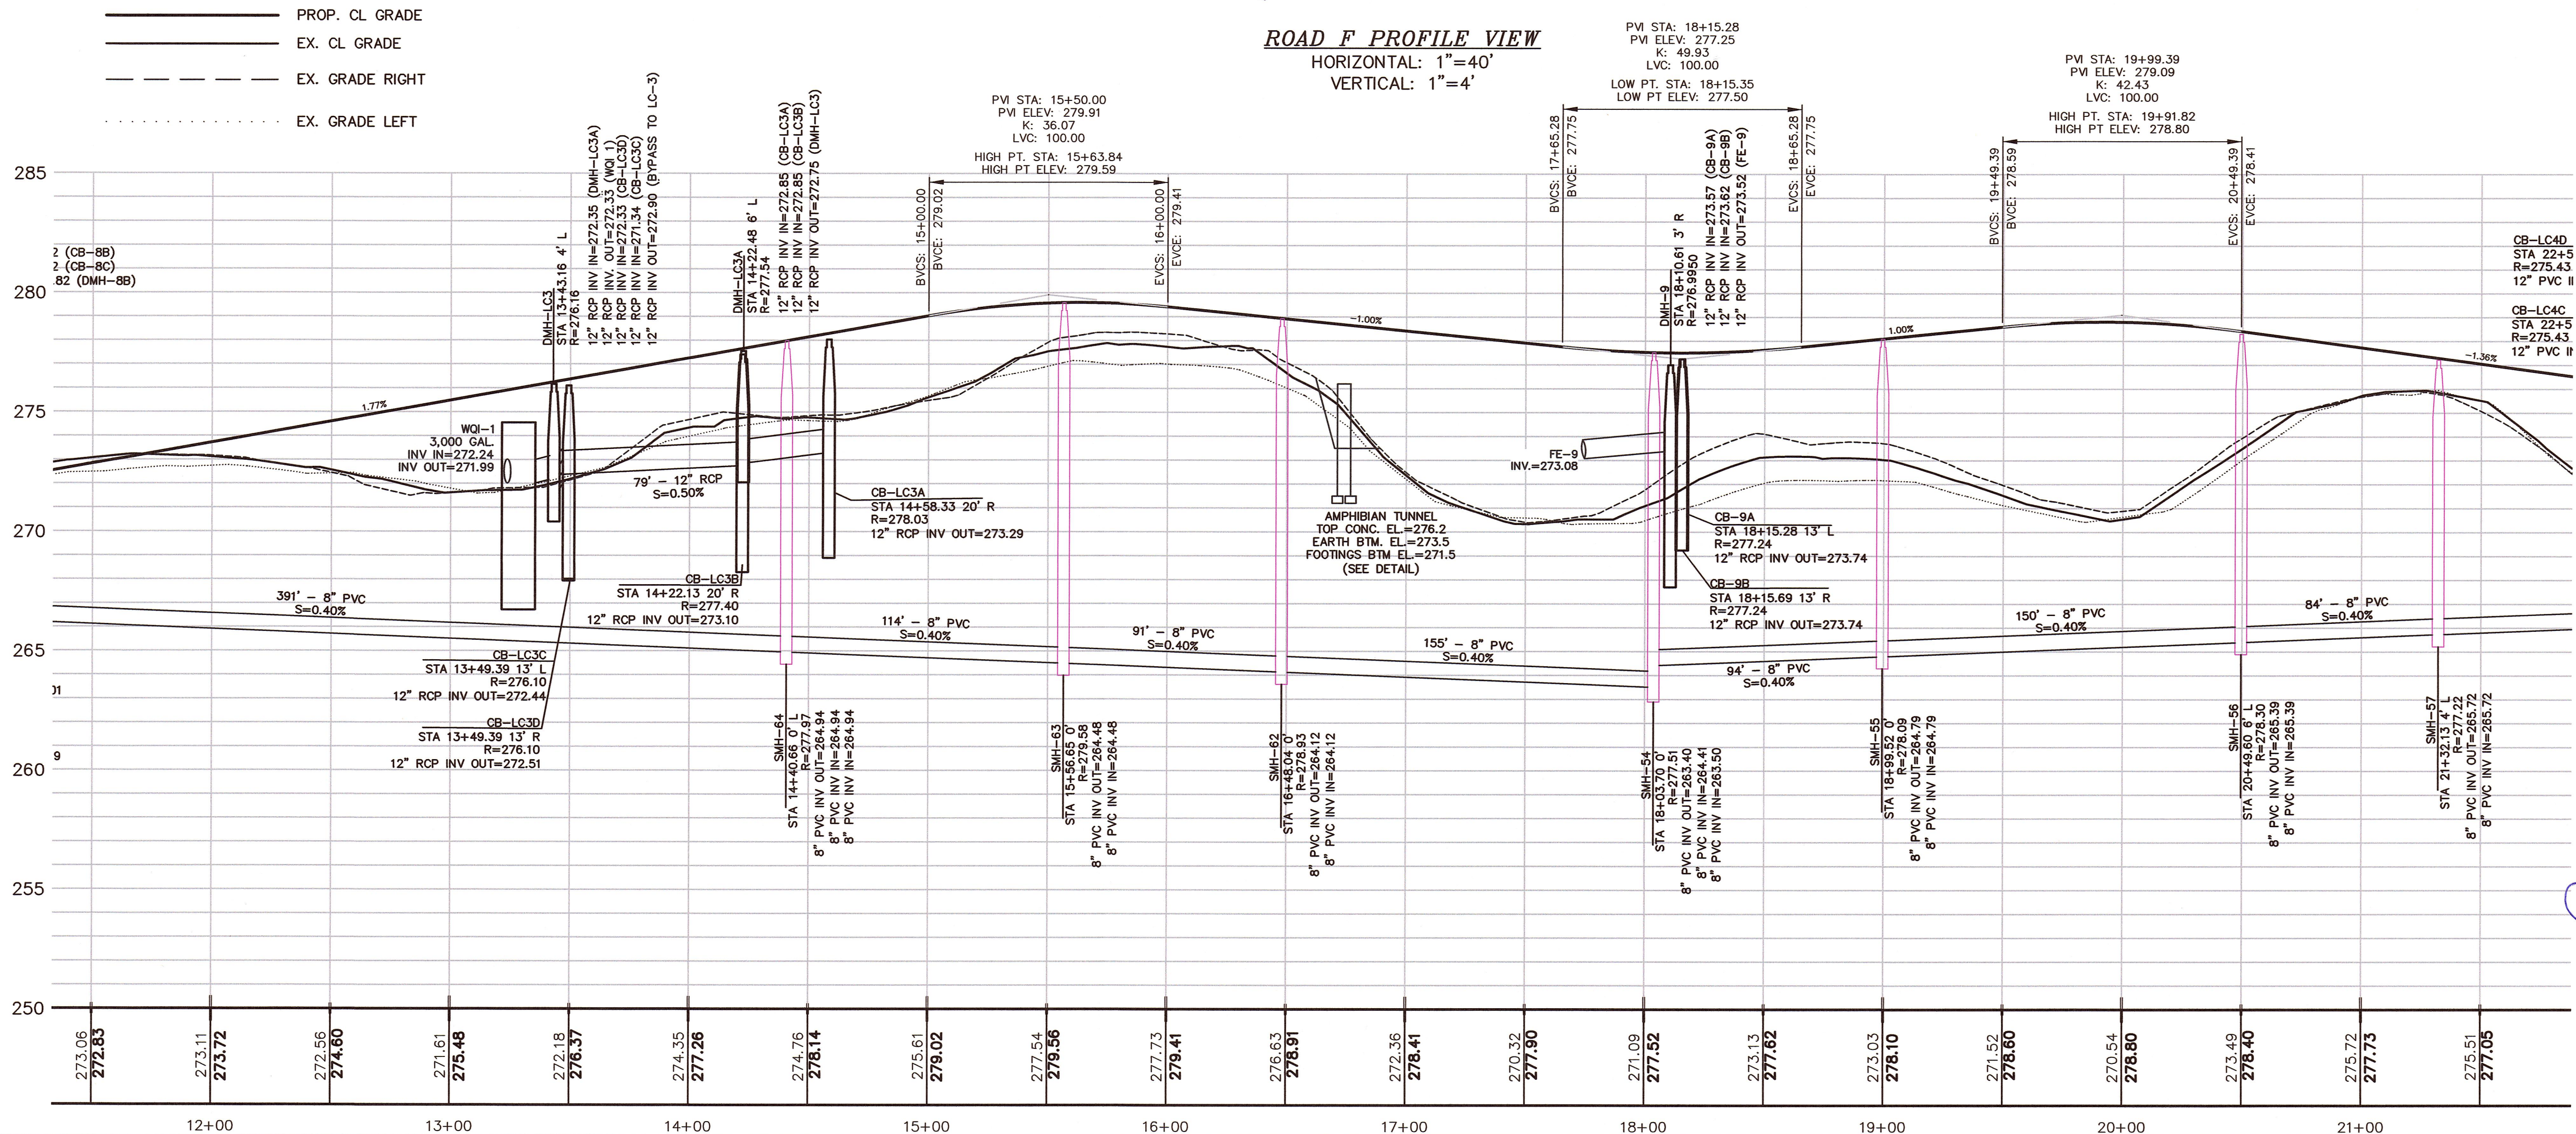

NOTE:
ALL LOT GRADING, HOUSES, AND
DRIVEWAYS SHOWN ON THE PLAN
ARE PRELIMINARY. SUBJECT TO
FINAL DESIGN AND APPROVAL BY
BUILDING INSPECTOR AND
CONSERVATION COMMISSION
WHERE APPLICABLE.

11-7-18
JAMES A. PAVLIK
CIVIL
No. 38438
MASSACHUSETTS
REGISTERED PROFESSIONAL ENGINEER

REVISIONS		
NO.	DATE	DESCRIPTION

OWNERS

WICKETT DEVELOPMENT COMPANY, INC.
38746 CLINTON AVENUE, DADE CITY, FL 33525
DD. BK. 13071, PAGE 203
PL. NO. 228 OF 2003, PL. BK. 507 (PARCEL A)
ASSESSORS PARCEL ID 9-016
DD. BK. 22145, PG. 113 (LOTS 8, 10, 12 & 14)
DD. BK. 22145, PG. 114 (LOTS 7, 9, 11, 13 & 15)
PLAN NO. 80 & 81 OF 1967, PL. BK. 222
ASSESSORS PARCEL ID 9-058

HENRY L. WICKETT
38746 CLINTON AVENUE, DADE CITY, FL 33525
DD. BK. 9742, PG. 202
ASSESSORS PARCEL ID 9-019
DD. BK. 32754, PAGE 363
ASSESSORS PARCEL ID 8-020

HENRY L. WICKETT & HENRY L. WICKETT JR.
38746 CLINTON AVENUE, DADE CITY, FL 33525
DD. BK. 6607, PG. 537
PORTION OF PL. NO. 97 OF 2012, PL. BK. 615
ASSESSORS PARCEL ID 14-005

NOVUS HOMES LLC
135 MAIN STREET, SUITE 5, MEDWAY MA, 02053
DD. BK. 32449, PG. 424
PL. NO. 666-C OF 9 OF 1972, PL. BK. 232 (LOT 214)
A PORTION OF ASSESSORS PARCEL ID 14-020

TIMBER CREST ESTATES LLC
C/O MOUNIR TAYARA
135 MAIN STREET, SUITE 5, MEDWAY MA 02053
DD. BK. 34358, PG. 264
PL. NO. 1103 OF 1950, PL. BK. 2945, PG. 230
ASSESSORS PARCEL ID 9-051
DD. BK. 32841, PG. 560
PL. NO. 75 OF 2015, PL. BK. 636
ASSESSORS PARCEL ID 15-001

SUSAN J. PAVLIK, NANCY P. RUSSELL, JAMES A. PAVLIK & THOMAS F. PAVLIK
19 CENTER STREET MEDWAY, MA 02053
DD. BK. 24701, PG. 7
PL. NO. 388 OF 1995, PL. BK. 431
ASSESSORS PARCEL ID 15-019

JOHN C. SIMCOX & KATHLEEN R. SIMCOX, TRUSTEES
OF THE SIMCOX FAMILY TRUST
11 OHLSON CIRCLE, MEDWAY, MA 02053
DD. BK. 29614, PG. 283
PL. NO. 666-A OF 9 OF 1972, PL. BK. 232 (LOT 213)
A PORTION OF ASSESSORS PARCEL ID 14-021

APPLICANT

TIMBER CREST ESTATES LLC
C/O MOUNIR TAYARA
135 MAIN STREET, SUITE 5
MEDWAY MA, 02053




**FINAL SUBMITTAL
PLAN & PROFILE
ROAD F
EAST SIDE
SUBDIVISION
"TIMBER CREST
ESTATES"
OFF
WINTHROP STREET,
OHLSON CIRCLE,
HOLLISTON STREET,
FAIRWAY LANE &
FERN PATH
IN
MEDWAY
MASSACHUSETTS**

Outback Engineering Incorporated

165 EAST GROVE STREET
MIDDLEBOROUGH, MA 02346
TEL: (508)-946-9231
FAX: (508)-947-8873
www.outback-eng.com

DATE: NOVEMBER 6, 2018
DRAWN BY: CJV
CHECKED BY: JAP
SCALE: 1"=40'
SHEET 34 OF 50
0' 40' 80' 120'

OE-2765

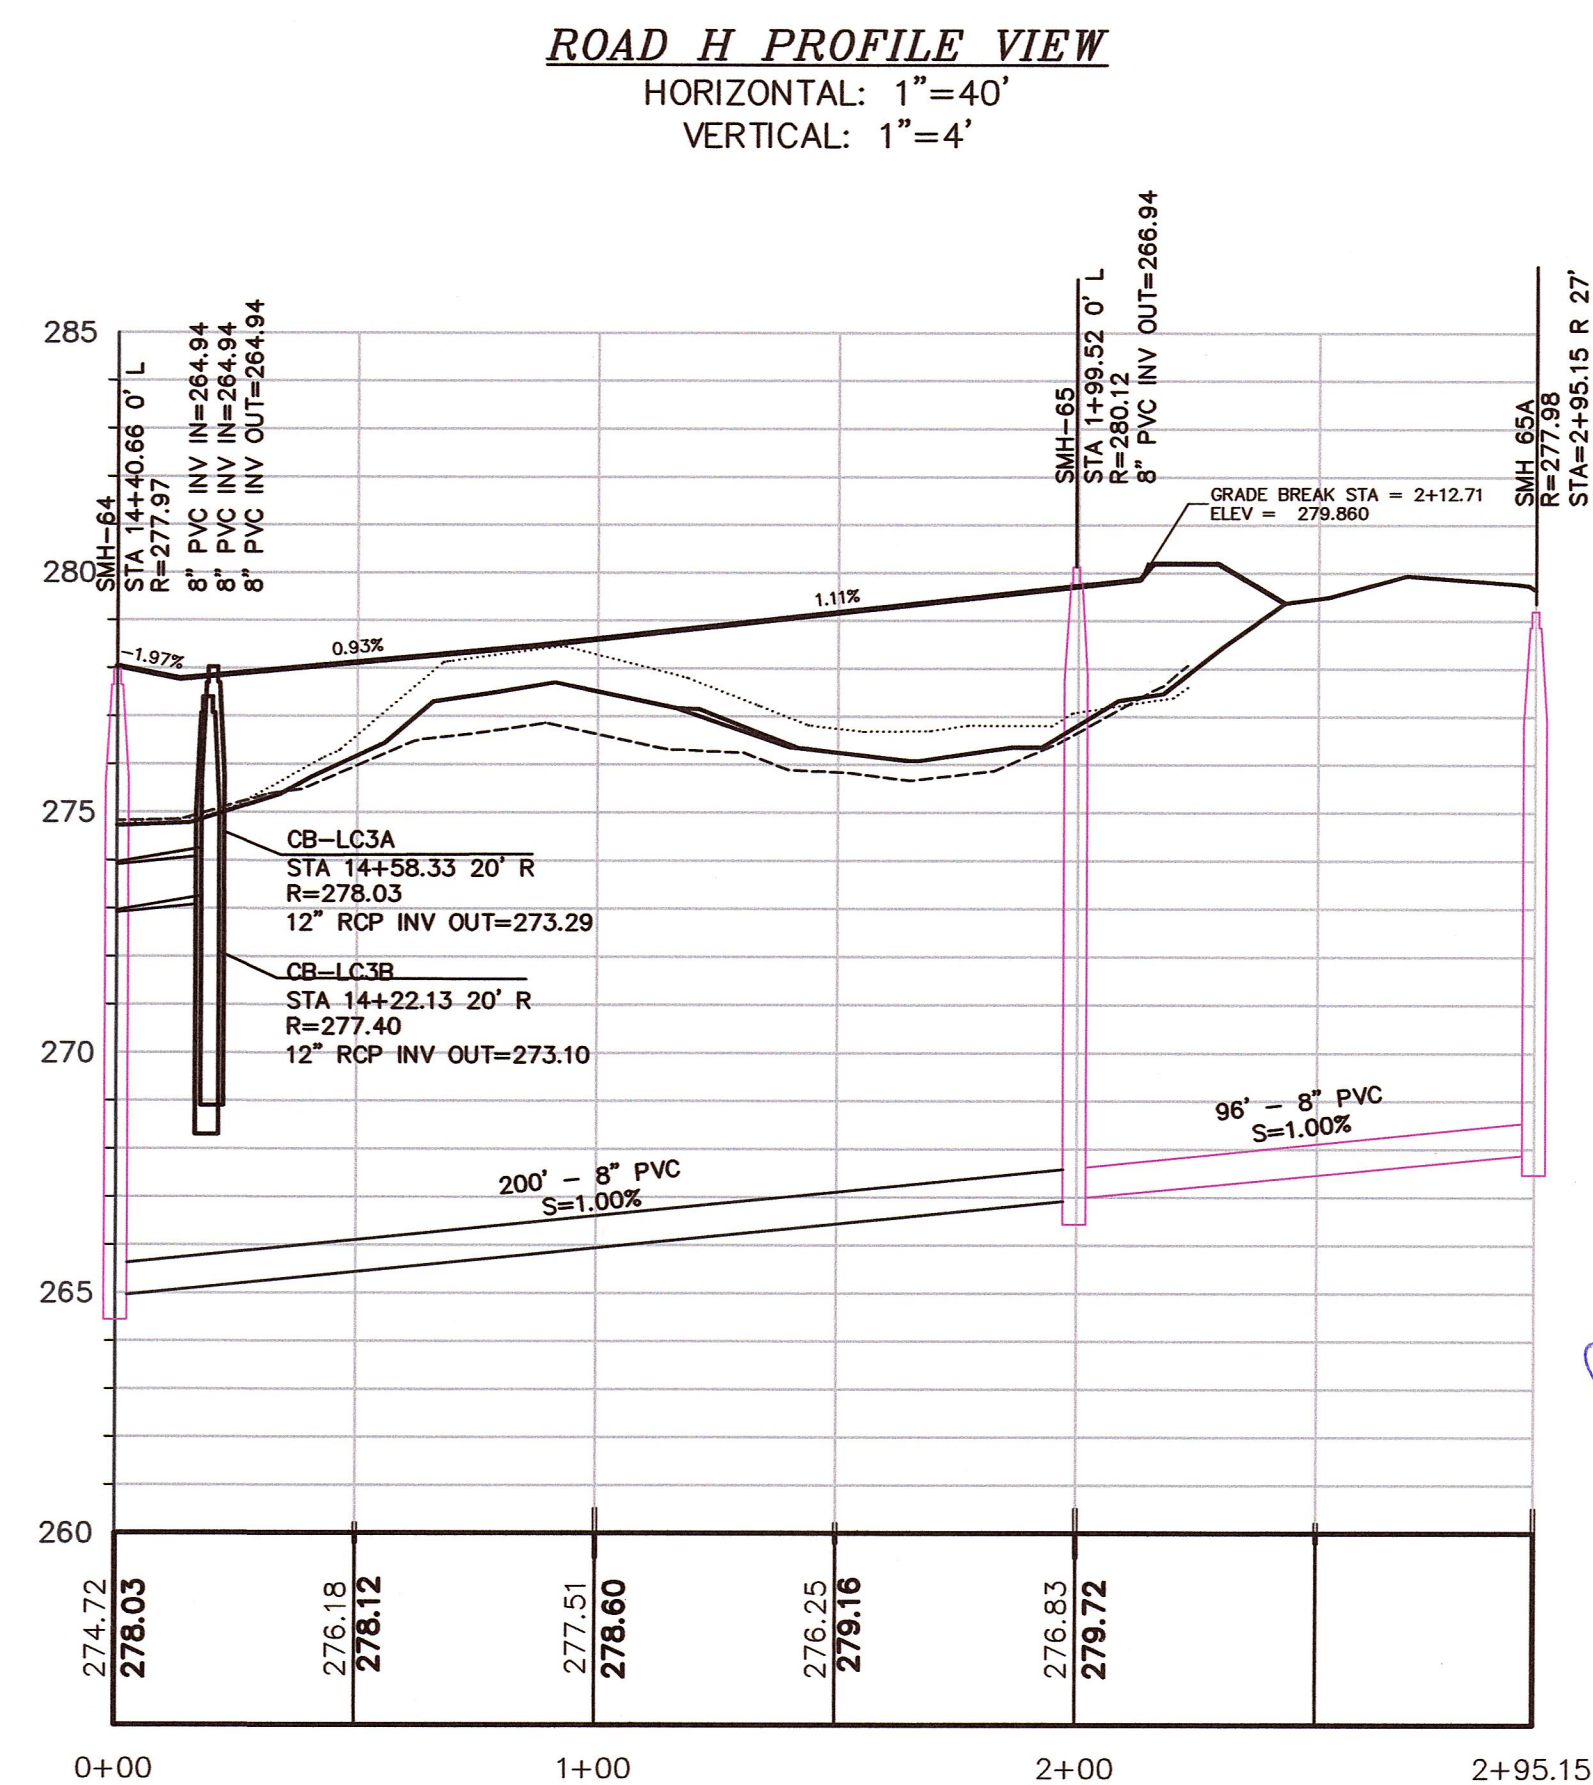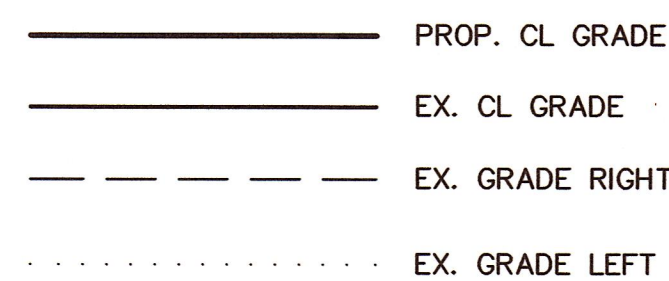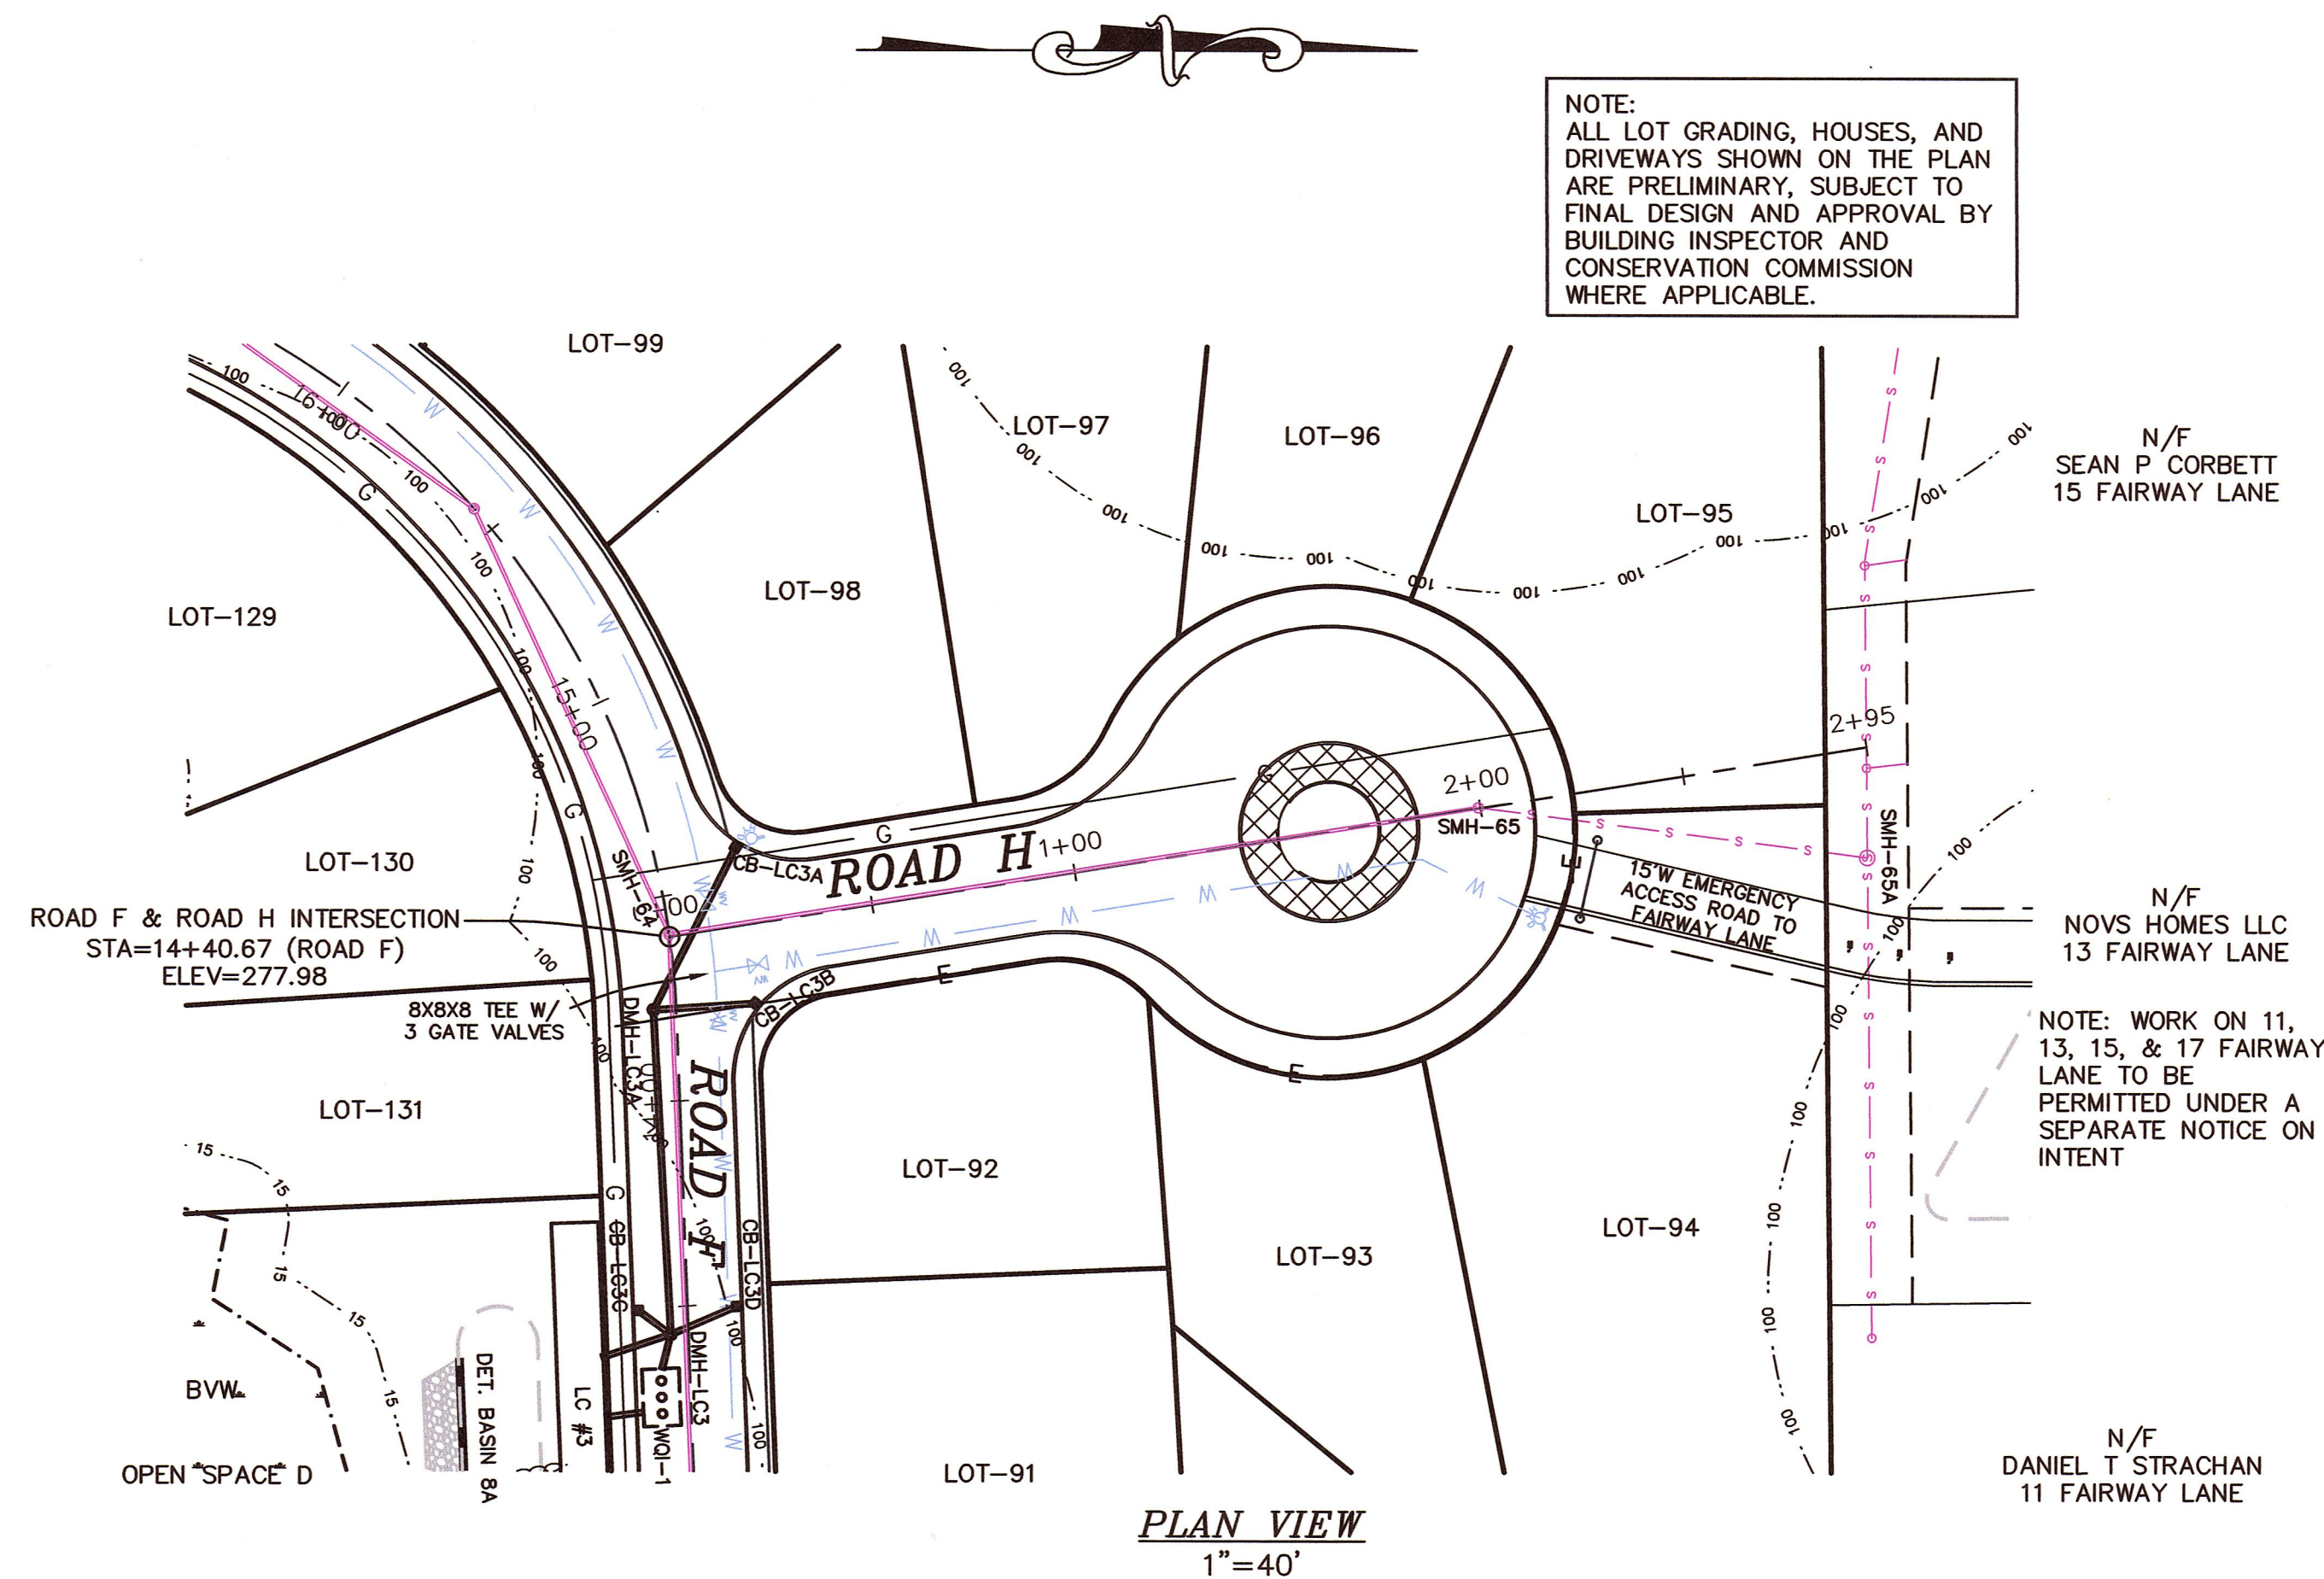

<i>REVISIONS</i>		
<i>NO.</i>	<i>DATE</i>	<i>DESCRIPTION</i>

OWNERS

WICKETT DEVELOPMENT COMPANY, INC.
38746 CLINTON AVENUE DADE CITY, FL 33525
DD. BK. 13071, PAGE 203
PL. NO. 229 OF 2003, PL. BK. 507 (PARCEL A)
ASSESSORS PARCEL ID 8-016
DD. BK. 22145, PG. 113 (LOTS 8, 10, 12 & 14)
DD. BK. 22145, PG. 114 (LOTS 7, 9, 11, 13 & 15)
PLAN NO. 80 & 81 OF 1967, PL. BK. 222
ASSESSORS PARCEL ID 9-058

HENRY L. WICKETT
38746 CLINTON AVENUE, DADE CITY, FL 33525
DD. BK. 9742, PG. 202
ASSESSORS PARCEL ID 8-019
DD. BK. 32754, PAGE 383
ASSESSORS PARCEL ID 9-020

HENRY L. WICKETT & HENRY L. WICKETT JR.
38746 CLINTON AVENUE DADE CITY, FL 33525
DD. BK. 6607, PG. 537
PORTION OF PL. NO. 97 OF 2012, PL. BK. 615
ASSESSORS PARCEL ID 14-005

NOVUS HOMES LLC
135 MAIN STREET, SUITE 5, MEDWAY MA, 02053
DD. BK. 32449, PG. 424
PL. NO. 666-C OF 9 OF 1972, PL. BK. 232 (LOT
214)
A PORTION OF ASSESSORS PARCEL ID 14-020

TIMBER CREST ESTATES LLC
C/O MOUNIR TAYARA
135 MAIN STREET, SUITE 5, MEDWAY MA 02053
DD. BK. 34358, PG. 264
PL. NO. 1103 OF 1950, PL. BK. 2945, PG. 230
ASSESSORS PARCEL ID 9-051
DD. BK. 32841, PG. 560
PL. NO. 75 OF 2015, PL. BK. 636
ASSESSORS PARCEL ID 15-001

SUSAN J. PAVLUK, NANCY P. RUSSELL, JAMES A.
PAVLUK & THOMAS F. PAVLUK
19 CENT STREET MEDWAY, MA 02053
DD. BK. 24701, PG. 7
PL. NO. 388 OF 1995, PL. BK. 431
ASSESSORS PARCEL ID 15-019

JOHN C. SIMCOX & KATHLEEN R. SIMCOX, TRUSTEES
OF THE SIMCOX FAMILY TRUST
11 OHLSOON CIRCLE, MEDWAY, MA 02053
DD. BK. 29614, PG. 283
PL. NO. 666-A OF 9 OF 1972, PL. BK. 232 (LOT
213)
A PORTION OF ASSESSORS PARCEL ID 14-021

APPLICANT

TIMBER CREST ESTATES LLC
C/O MOUNIR TAYARA
135 MAIN STREET, SUITE 5
MEDWAY MA, 02053

FINAL SUBMITTAL
PLAN & PROFILE
ROAD G & H
EAST SIDE
SUBDIVISION
"TIMBER CREST
ESTATES"
OFF
WINTHROP STREET,
OHLSON CIRCLE,
HOLLISTON STREET,
FAIRWAY LANE &
FERN PATH
IN
MEDWAY
MASSACHUSETTS

Outback Engineering
Incorporated

165 EAST GROVE STREET
MIDDLEBOROUGH, MA 02346
TEL: (508)-946-9231
FAX: (508)-947-8873
www.outback-eng.com



DATE: NOVEMBER 6, 2018

DRAWN BY: CJV	CHECKED BY: JAP
---------------	-----------------

SCALE: 1"=40'	SHEET 36 OF 50
---------------	----------------



OE-2765

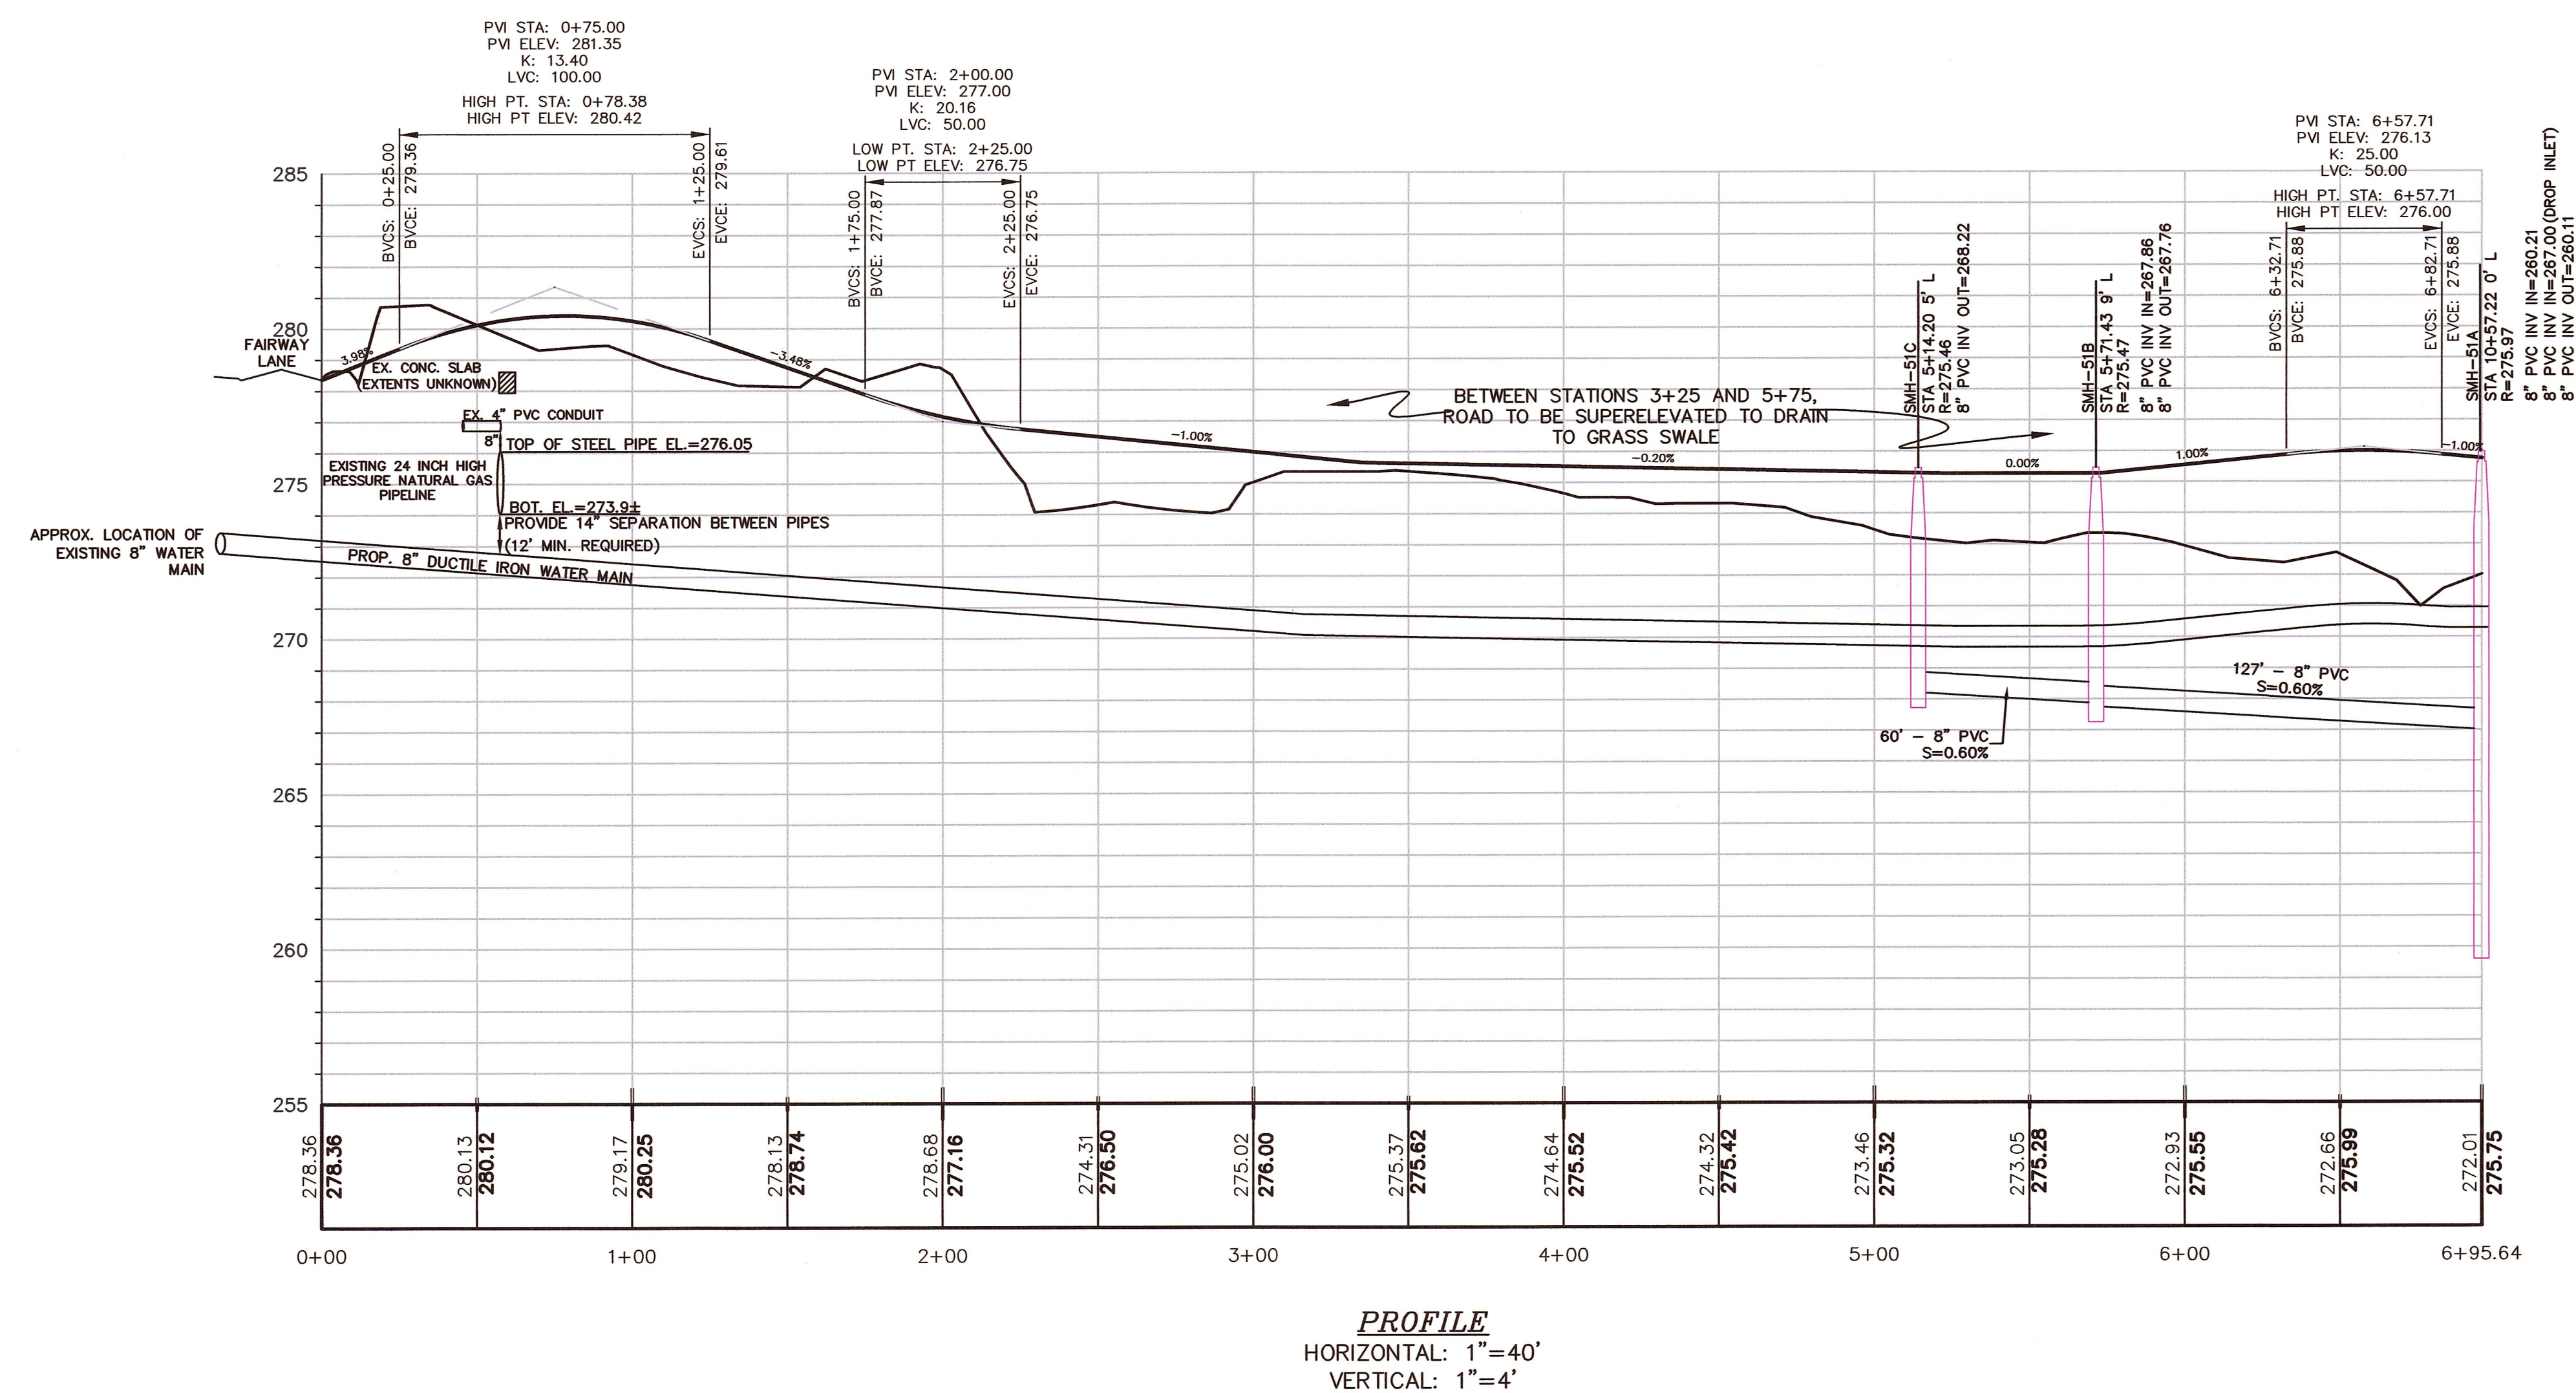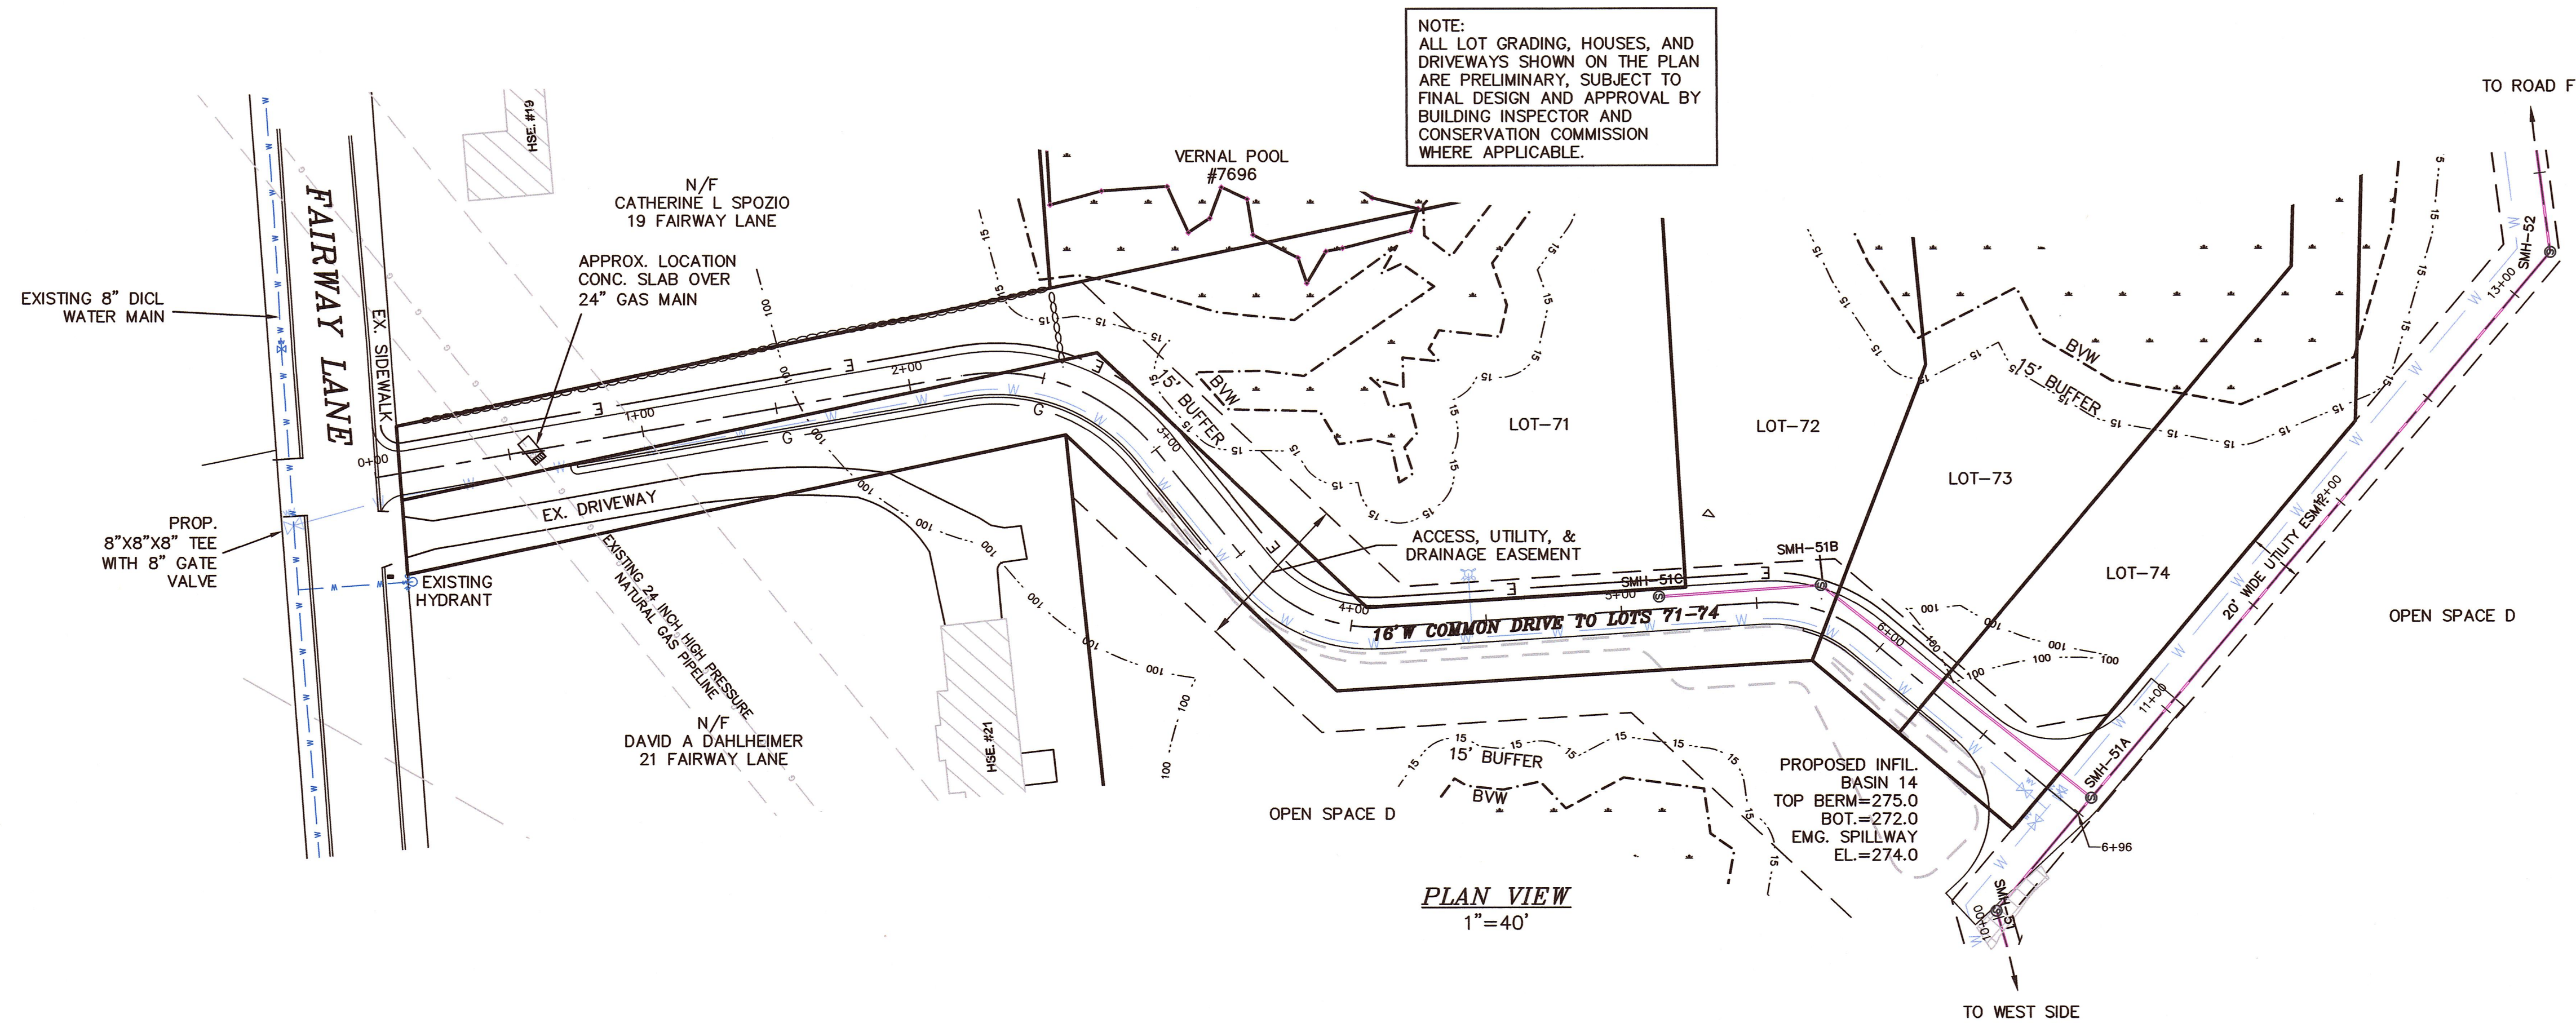

<i>REVISIONS</i>		
<i>NO.</i>	<i>DATE</i>	<i>DESCRIPTION</i>

OWNERS

WICKETT DEVELOPMENT COMPANY, INC.
38746 CLINTON AVENUE DADE CITY, FL 33525
DD. BK. 13071, PAGE 203
PL. NO. 229 OF 2003, PL. BK. 507 (PARCEL A)
ASSESSORS PARCEL ID 8-016
DD. BK. 22145, PG. 113 (LOTS 8, 10, 12 & 14)
DD. BK. 22145, PG. 114 (LOTS 7, 9, 11, 13 & 15)
PLAN NO. 80 & 81 OF 1967, PL. BK. 222
ASSESSORS PARCEL ID 9-058

HENRY L. WICKETT
38746 CLINTON AVENUE, DADE CITY, FL 33525
DD. BK 9742, PG. 202
ASSESSORS PARCEL ID 8-019
DD. BK. 32754, PAGE 363
ASSESSORS PARCEL ID 8-020

HENRY L. WICKETT & HENRY L. WICKETT JR.
38746 CLINTON AVENUE DADE CITY, FL 33525
DD. BK. 6607, PG. 537
PORTION OF PL. NO. 97 OF 2012, PL. BK. 615
ASSESSORS PARCEL ID 14-005

NOVUS HOMES LLC
135 MAIN STREET, SUITE 5, MEDWAY MA, 02053
DD. BK. 32449, PG. 424
PL. NO. 666-C OF 9 OF 1972, PL. BK. 232 (LOT
214)
A PORTION OF ASSESSORS PARCEL ID 14-020

TIMBER CREST ESTATES LLC
 C/O MOUNIR TAYARA
 135 MAIN STREET, SUITE 5, MEDWAY MA 02053
 DD. BK. 34358, PG. 264
 PL. NO. 1103 OF 1950, PL. BK. 2945, PG. 230
 ASSESSORS PARCEL ID 9-051
 DD. BK. 32841, PG. 560
 PL. NO. 75 OF 2015, PL. BK. 636
 ASSESSORS PARCEL ID 15-001


SUSAN J. PAVLIK, NANCY P RUSSELL, JAMES A.
PAVLIK & THOMAS F. PAVLIK
19 CENTER STREET MEDWAY, MA 02053
DD. BK. 24701, PG. 7
PL. NO. 388 OF 1995, PL. BK. 431
ASSESSORS PARCEL ID 15-019

JOHN C. SIMCOX & KATHLEEN R. SIMCOX, TRUSTEES
OF THE SIMCOX FAMILY TRUST
11 OHLSON CIRCLE, MEDWAY, MA 02053
DD. BK. 29614, PG. 283
PL. NO. 666-A OF 9 OF 1972, PL. BK. 232 (LOT
213)
A PORTION OF ASSESSORS PARCEL ID 14-021

APPLICANT

TIMBER CREST ESTATES LLC
C/O MOUNIR TAYARA
135 MAIN STREET, SUITE 5
MEDWAY MA, 02053

FINAL SUBMITTAL
PLAN & PROFILE
COMMON DRIVEWAY
FOR LOTS 71-74
"TIMBER CREST
ESTATES"
OFF
WINTHROP STREET,
OHLSON CIRCLE,
HOLLISTON STREET,
FAIRWAY LANE &
FERN PATH
IN
MEDWAY
MASSACHUSETTS

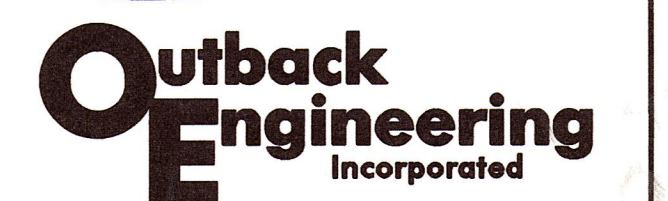

165 EAST GROVE STREET
MIDDLEBOROUGH, MA 02346
TEL: (508)-946-9231
FAX: (508)-947-8873
www.outback-eng.com

DATE: NOVEMBER 6, 2018


DATE: NOVEMBER 6, 2018	
DRAWN BY: CJV	CHECKED BY: JAP

SCALE: 1"=40'	SHEET 37 OF 50
---------------	----------------


SCALE: 1"=40'	SHEET 37 OF 39
0' 40' 80' 120'	

OE-2765

11-7-18

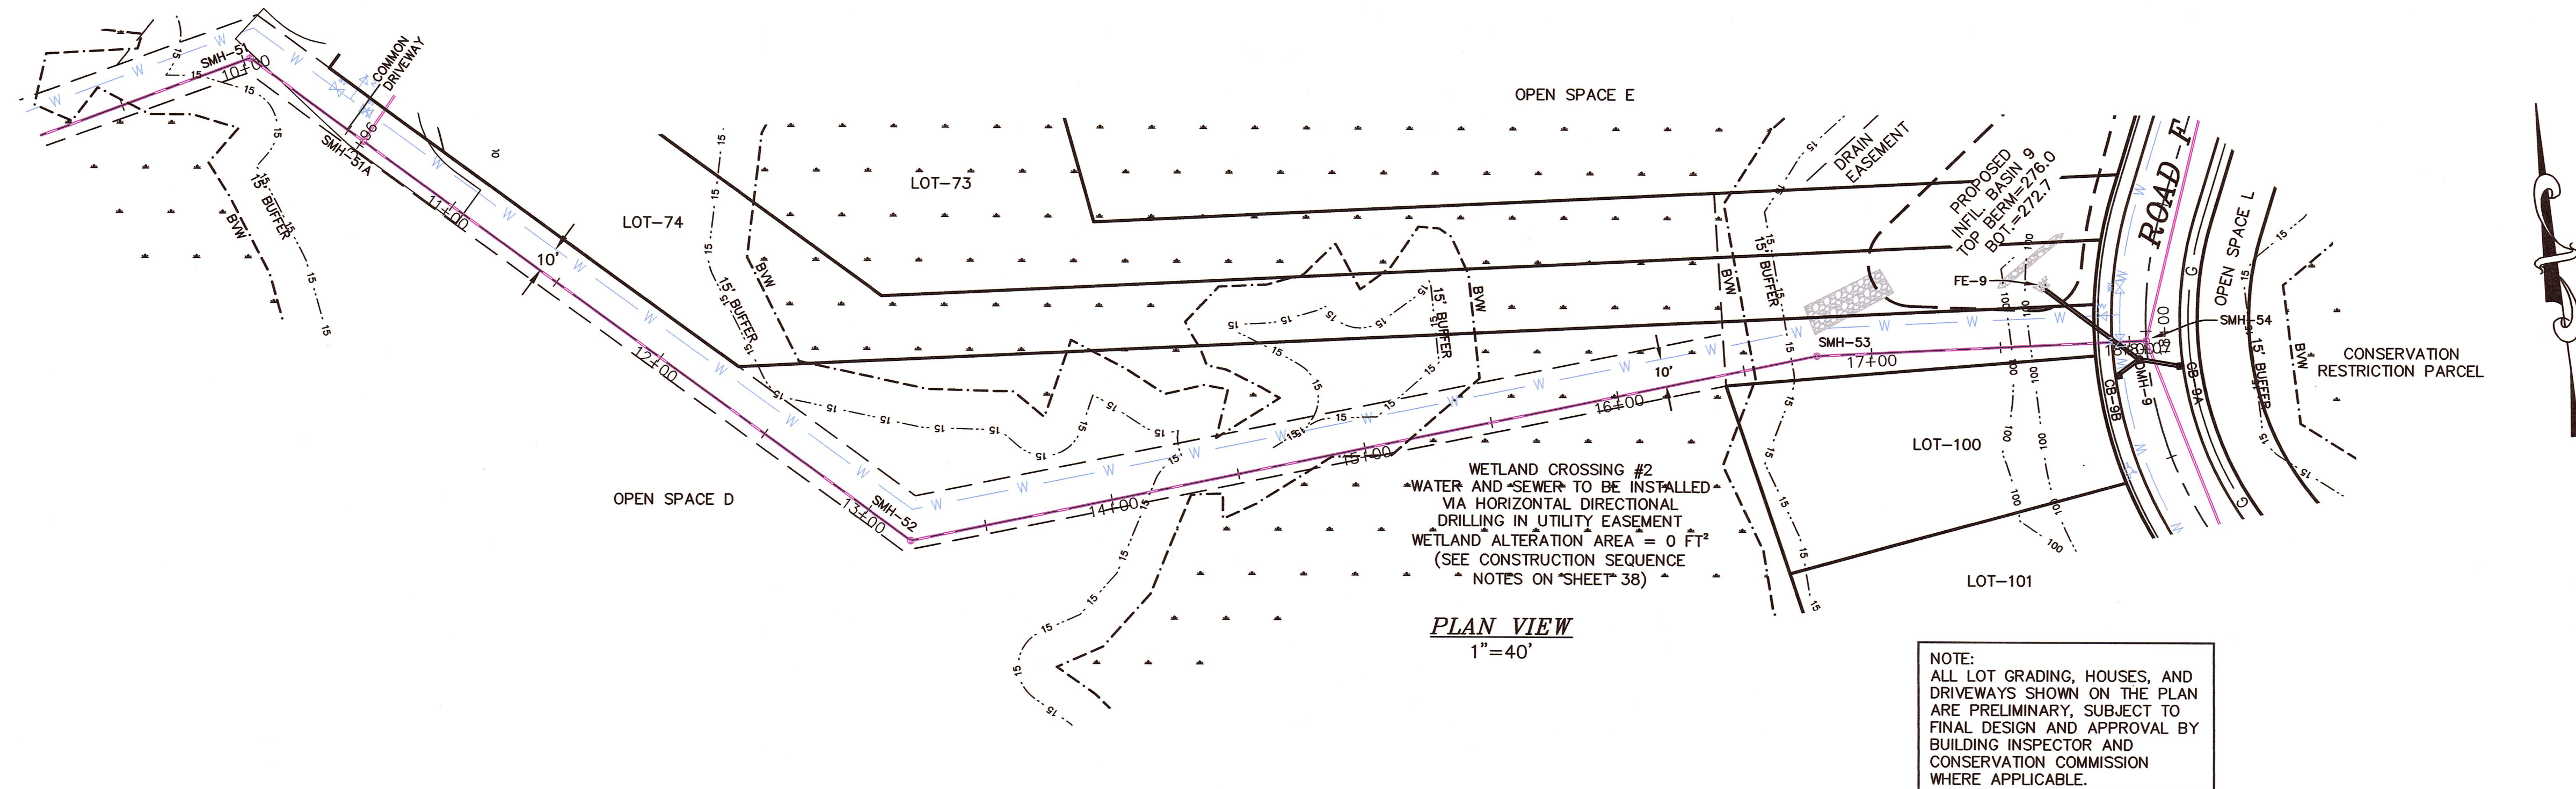

EAST-WEST UTILITY PROFILE VIEW
HORIZONTAL: 1"=40'
VERTICAL: 1"=4'

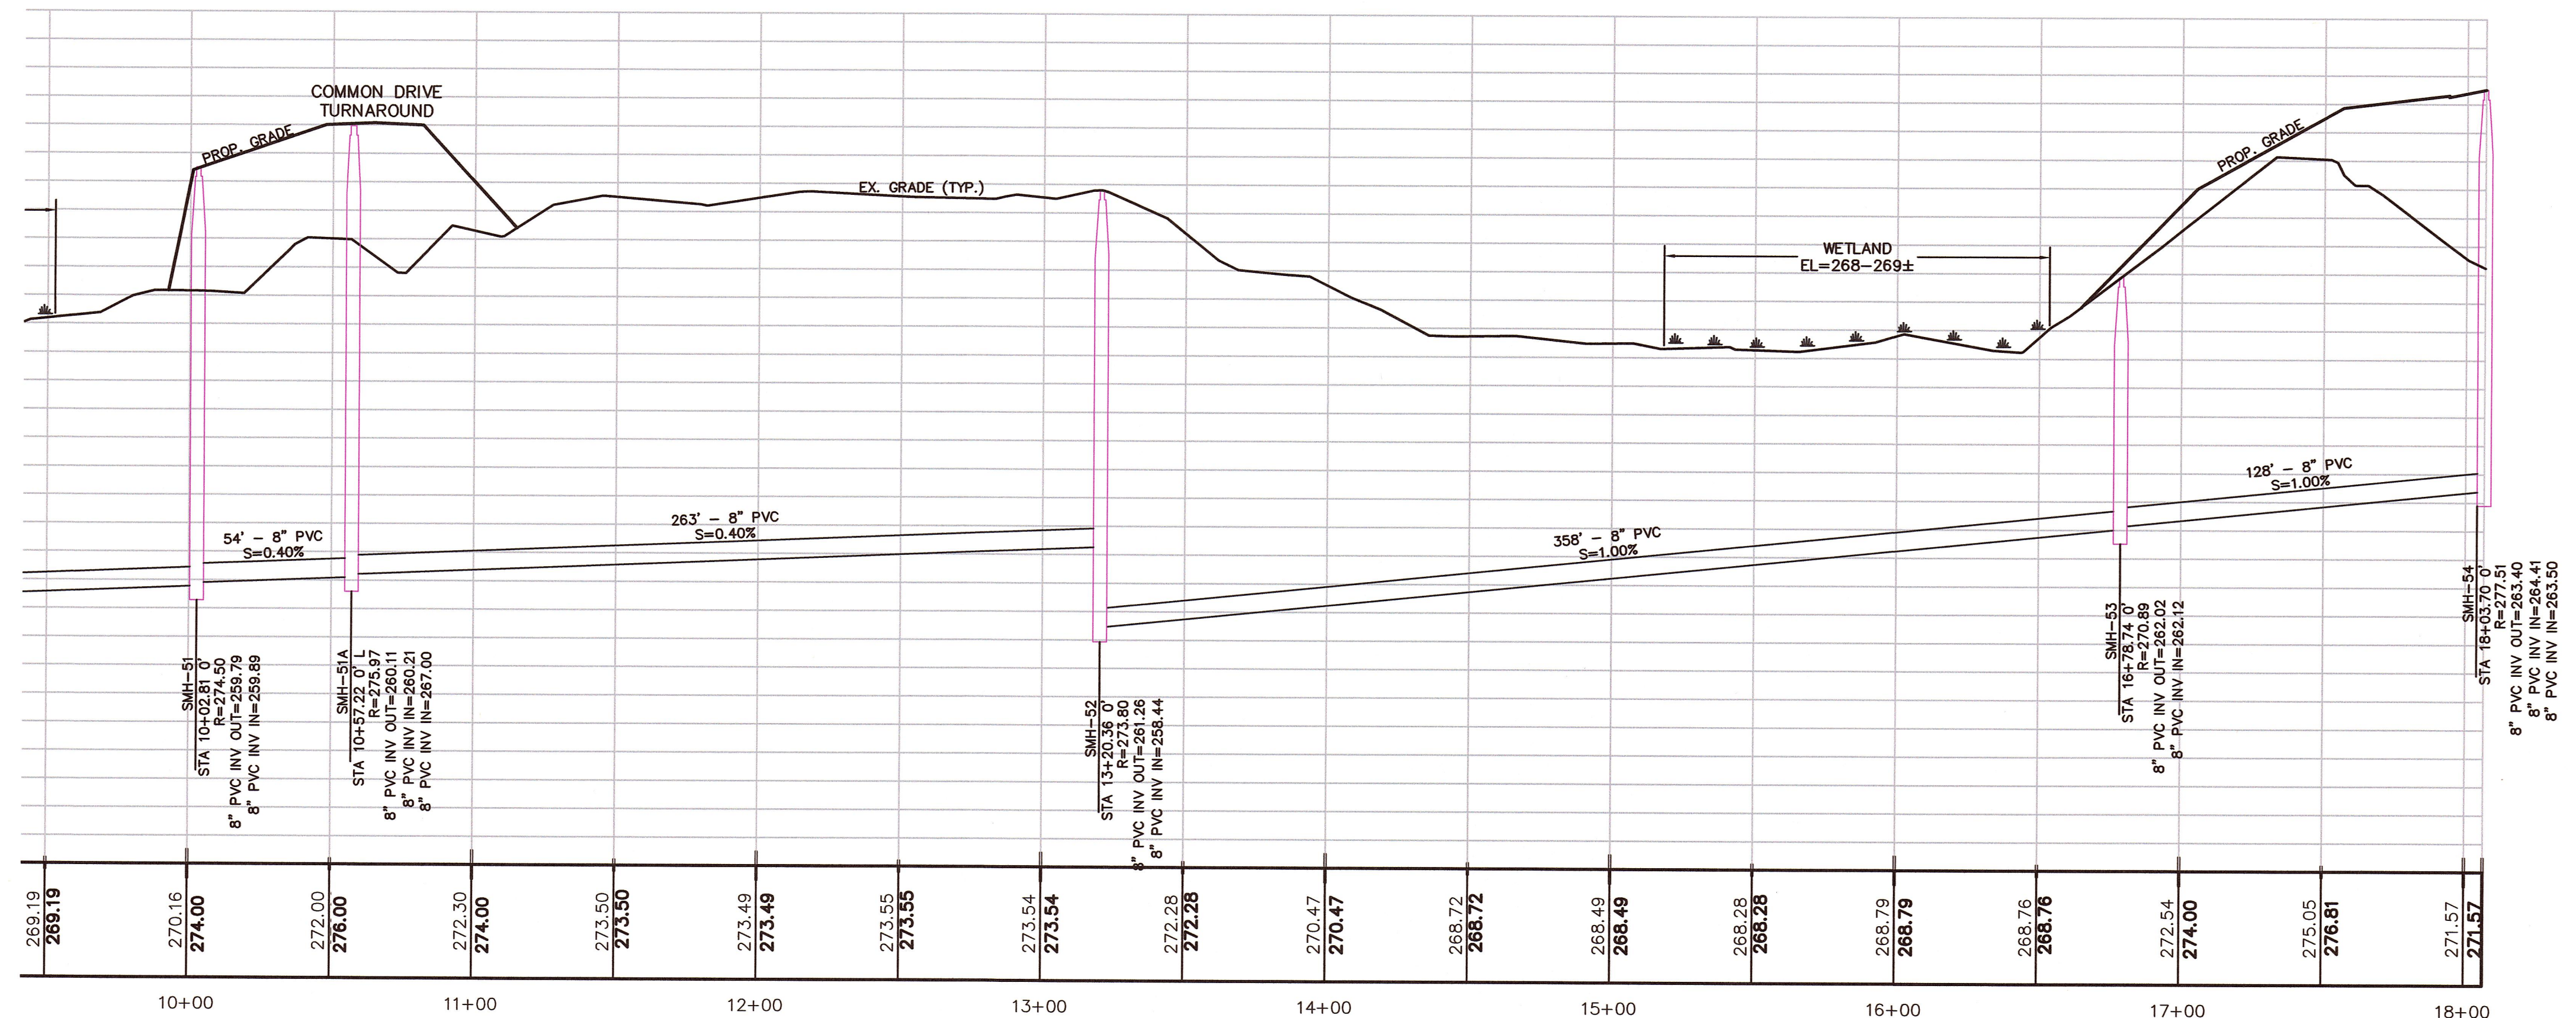

REVISIONS		
NO.	DATE	DESCRIPTION
OWNERS		
WICKETT DEVELOPMENT COMPANY, INC.		
38746 CLINTON AVENUE DADE CITY, FL 33525		
DD. BK. 13071, PAGE 203		
PL. NO. 229 OF 2003, PL. BK. 507 (PARCEL A)		
ASSESSORS PARCEL ID 8-016		
DD. BK. 22145, PG. 113 (LOTS 8, 10, 12 & 14)		
DD. BK. 22145, PG. 114 (LOTS 7, 9, 11, 13 & 15)		
PLAN NO. 80 & 81 OF 1967, PL. BK. 222		
ASSESSORS PARCEL ID 9-058		
HENRY L. WICKETT		
38746 CLINTON AVENUE, DADE CITY, FL 33525		
DD. BK. 9742, PG. 202		
ASSESSORS PARCEL ID 8-019		
DD. BK. 32754, PAGE 363		
ASSESSORS PARCEL ID 14-020		
HENRY L. WICKETT & HENRY L. WICKETT JR.		
38746 CLINTON AVENUE DADE CITY, FL 33525		
DD. BK. 6607, PG. 537		
PORTION OF PL. NO. 97 OF 2012, PL. BK. 615		
ASSESSORS PARCEL ID 14-005		
NOVUS HOMES LLC		
135 MAIN STREET, SUITE 5, MEDWAY MA, 02053		
DD. BK. 32449, PG. 424		
PL. NO. 666-C OF 9 OF 1972, PL. BK. 232 (LOT 214)		
A PORTION OF ASSESSORS PARCEL ID 14-020		
TIMBER CREST ESTATES LLC		
C/O MOUNIR TAYARA		
135 MAIN STREET, SUITE 5, MEDWAY MA 02053		
DD. BK. 34358, PG. 284		
PL. NO. 1103 OF 1950, PL. BK. 2945, PG. 230		
ASSESSORS PARCEL ID 9-051		
DD. BK. 32841, PG. 560		
PL. NO. 75 OF 2015, PL. BK. 636		
ASSESSORS PARCEL ID 15-001		
SUSAN J. PAVLIK, NANCY P. RUSSELL, JAMES A. PAVLIK & THOMAS F. PAVLIK		
19 CENTER STREET MEDWAY, MA 02053		
DD. BK. 24701, PG. 7		
PL. NO. 388 OF 1995, PL. BK. 431		
ASSESSORS PARCEL ID 15-019		
JOHN C. SIMCOX & KATHLEEN R. SIMCOX, TRUSTEES		
OF THE SIMCOX FAMILY TRUST		
11 OHLSON CIRCLE, MEDWAY, MA 02053		
DD. BK. 29614, PG. 283		
PL. NO. 666-A OF 9 OF 1972, PL. BK. 232 (LOT 213)		
A PORTION OF ASSESSORS PARCEL ID 14-021		
APPLICANT		
TIMBER CREST ESTATES LLC		
C/O MOUNIR TAYARA		
135 MAIN STREET, SUITE 5		
MEDWAY MA, 02053		



FINAL SUBMITTAL
PLAN & PROFILE
EAST-WEST UTILITY
CONNECTION
"TIMBER CREST
ESTATES"
OFF
WINTHROP STREET,
OHLSON CIRCLE,
HOLLISTON STREET,
FAIRWAY LANE &
FERN PATH
IN
MEDWAY
MASSACHUSETTS

165 EAST GROVE STREET
MIDDLEBOROUGH, MA 02346
TEL: (508)-946-9231
FAX: (508)-947-8873
www.outback-eng.com

DATE: NOVEMBER 6, 2018
DRAWN BY: CJV
CHECKED BY: JAP
SCALE: 1"=40'
SHEET 39 OF 50

0' 40' 80' 120'

OE-2765

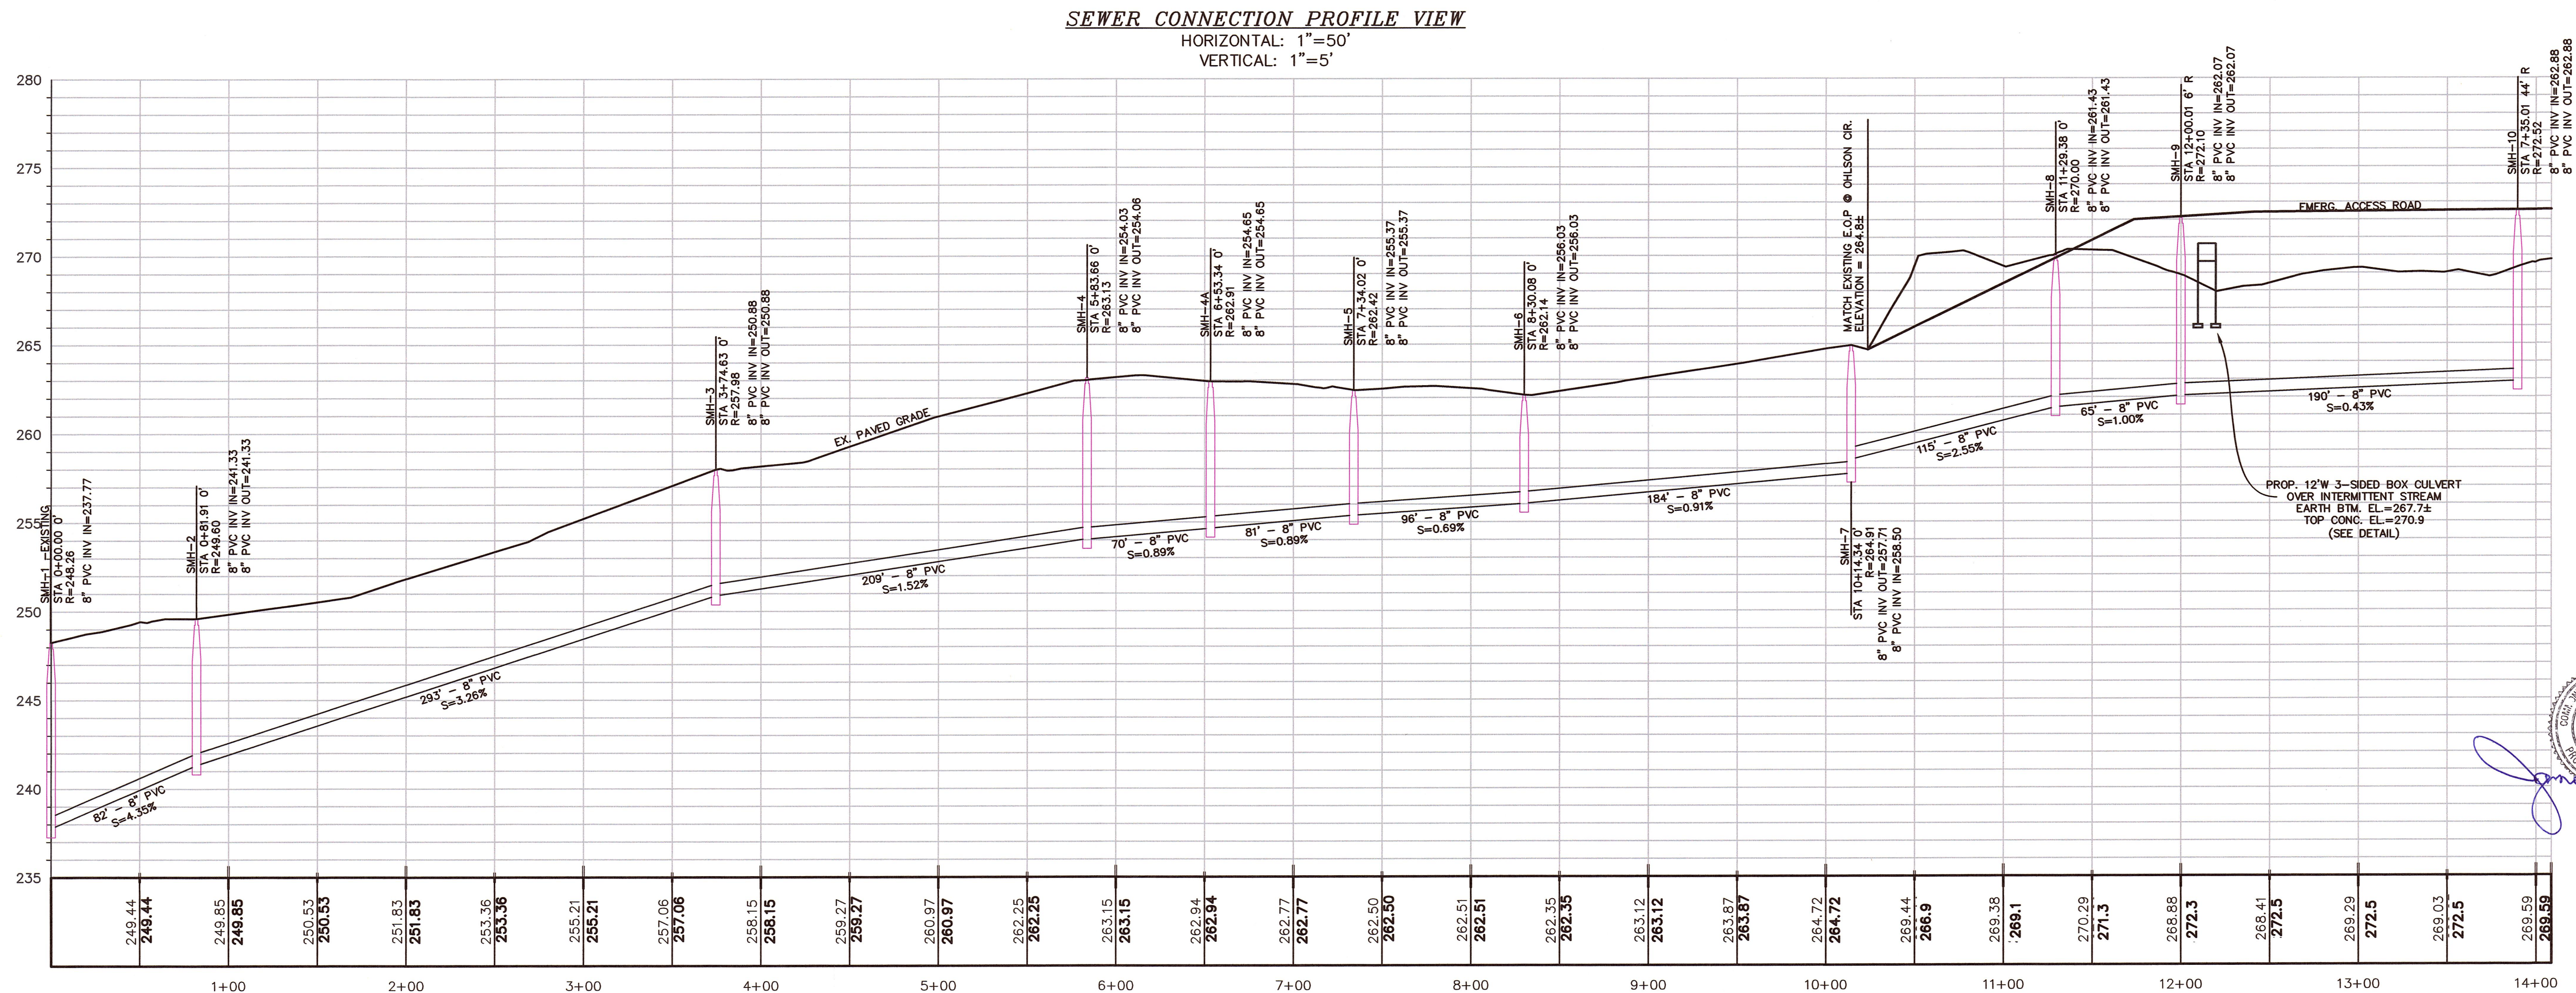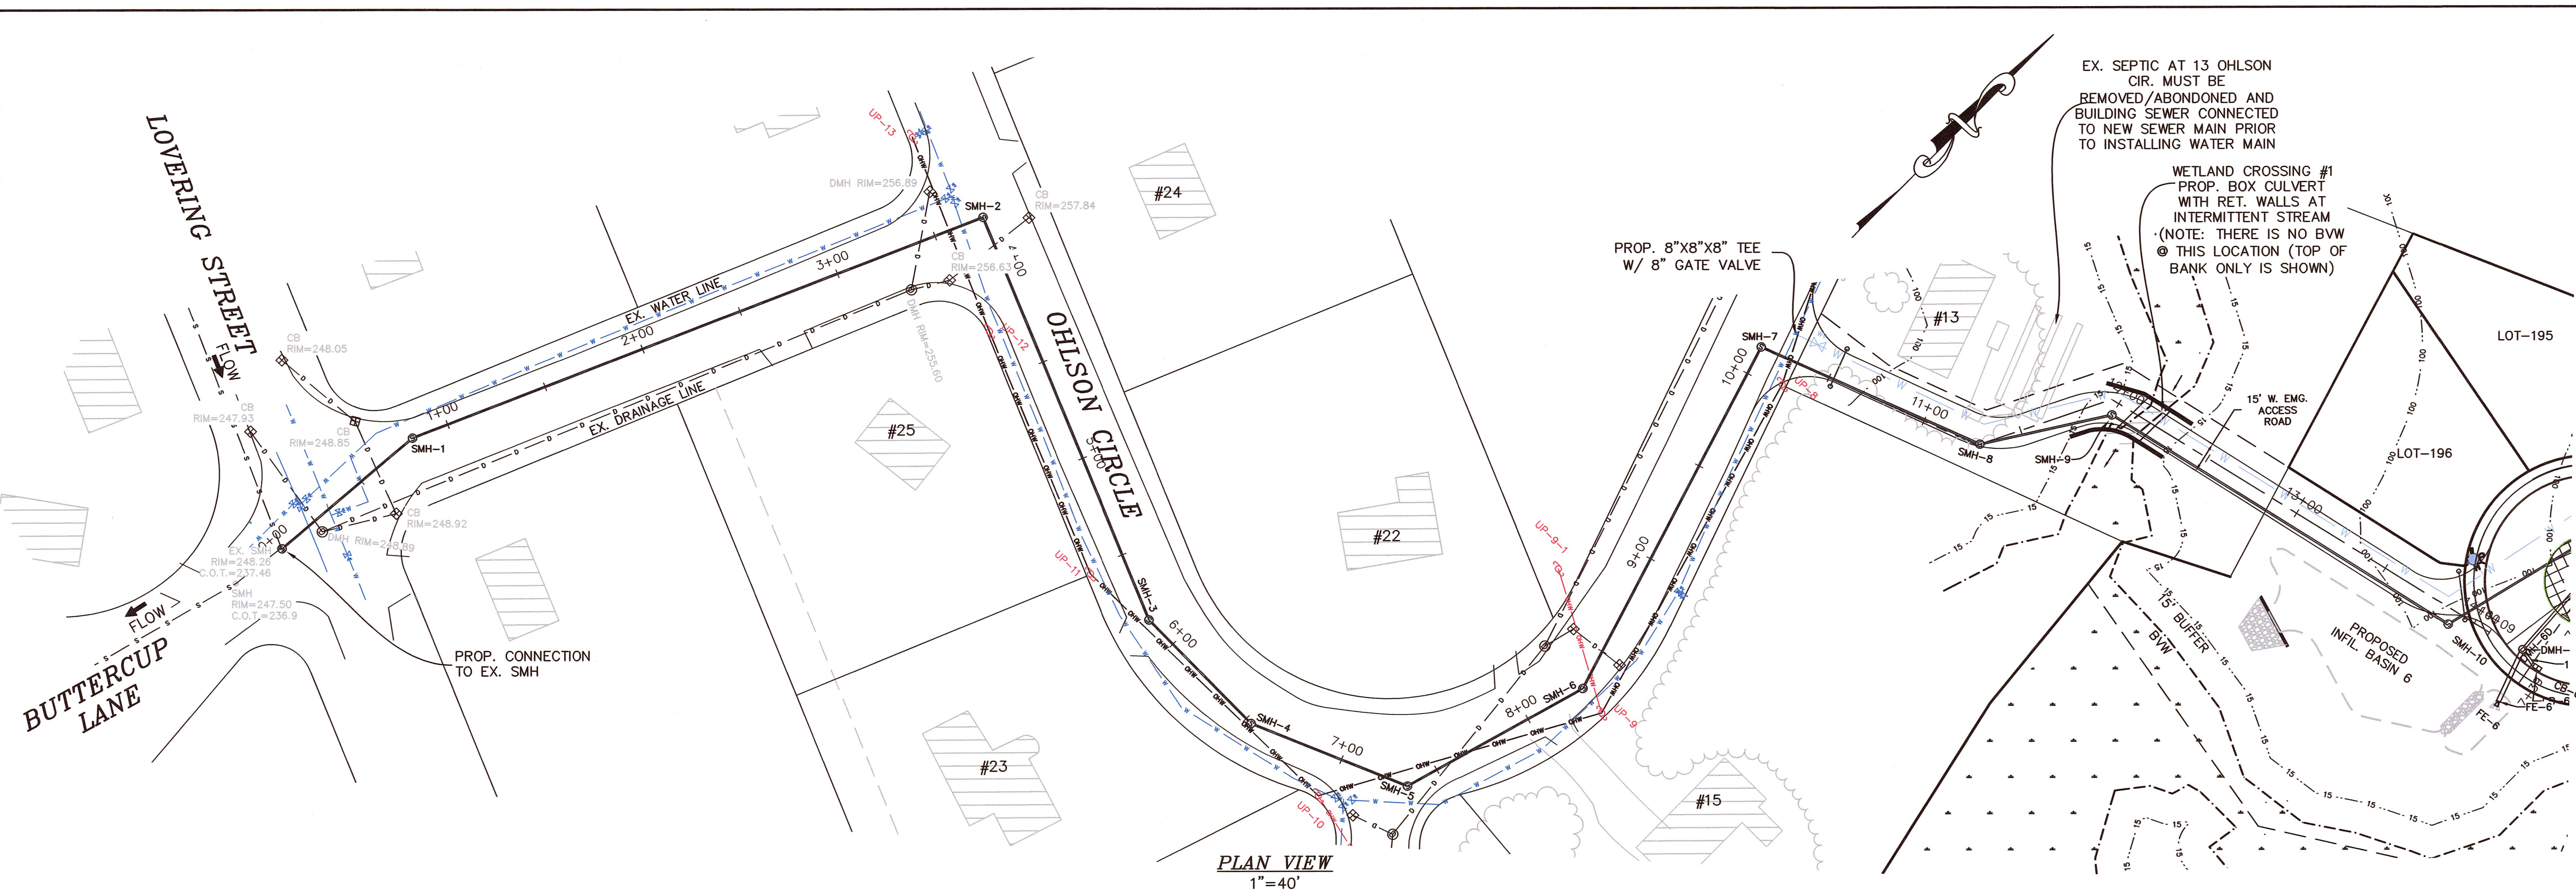

<i>REVISIONS</i>		
<i>NO.</i>	<i>DATE</i>	<i>DESCRIPTION</i>

OWNERS

WICKETT DEVELOPMENT COMPANY, INC.
38746 CLINTON AVENUE DADE CITY, FL 33525
DD. BK. 13071, PAGE 203
PL. NO. 229 OF 2003, PL. BK. 507 (PARCEL A)
ASSESSORS PARCEL ID 8-016
DD. BK. 22145, PG. 113 (LOTS 8, 10, 12 & 14)
DD. BK. 22145, PG. 114 (LOTS 7, 9, 11, 13 & 15)
PLAN NO. 80 & 81 OF 1967, PL. BK. 222
ASSESSORS PARCEL ID 9-058

HENRY L. WICKETT
38746 CLINTON AVENUE, DADE CITY, FL 33525
DD. BK 9742, PG. 202
ASSESSORS PARCEL ID 8-019
DD. BK. 32754, PAGE 363
ASSESSORS PARCEL ID 8-020

HENRY L. WICKETT & HENRY L. WICKETT JR.
38746 CLINTON AVENUE DADE CITY, FL 33525
DD. BK. 6607, PG. 537
PORTION OF PL. NO. 97 OF 2012, PL. BK. 615
ASSESSORS PARCEL ID 14-005

NOVUS HOMES LLC
135 MAIN STREET, SUITE 5, MEDWAY MA, 02053
DD. BK. 32449, PG. 424
PL. NO. 666-C OF 9 OF 1972, PL. BK. 232 (LOT
214)
A PORTION OF ASSESSORS PARCEL ID 14-020

TIMBER CREST ESTATES LLC
C/O MOUNIR TAYARA
135 MAIN STREET, SUITE 5, MEDWAY MA 02053
DD. BK. 34358, PG. 264
PL. NO. 1103 OF 1950, PL. BK. 2945, PG. 230
ASSESSORS PARCEL ID 9-051
DD. BK. 32841, PG. 560
PL. NO. 75 OF 2015, PL. BK. 636
ASSESSORS PARCEL ID 15-001

SUSAN J. PAVLIK, NANCY P. RUSSELL, JAMES A.
PAVLIK & THOMAS F. PAVLIK
19 CENTER STREET MEDWAY, MA 02053
DD. BK. 24701, PG. 7
PL. NO. 388 OF 1995, PL. BK. 431
ASSESSORS PARCEL ID 15-019

JOHN C. SIMCOX & KATHLEEN R. SIMCOX, TRUSTEES
OF THE SIMCOX FAMILY TRUST
11 OHLSON CIRCLE, MEDWAY, MA 02053
DD. BK. 29614, PG. 283
PL. NO. 666-A OF 9 OF 1972, PL. BK. 232 (LOT
213)
A PORTION OF ASSESSORS PARCEL ID 14-021

APPLICANT

MBER CREST ESTATES LLC
C/O MOUNIR TAYARA
35 MAIN STREET, SUITE 5
MEDWAY MA, 02053

FINAL SUBMITTAL
PLAN & PROFILE
EX. SEWER
CONNECTION
WEST SIDE
SUBDIVISION
"TIMBER CREST
ESTATES"
OFF
WINTHROP STREET,
OHLSON CIRCLE,
HOLLISTON STREET,
FAIRWAY LANE &
FERN PATH
IN
MEDWAY
MASSACHUSETTS

Outback Engineering
Incorporated

165 EAST GROVE STREET
MIDDLEBOROUGH, MA 02346
TEL: (508)-946-9231
FAX: (508)-947-8873
www.outback-eng.com

DATE: NOVEMBER 6, 2018

DRAWN BY: CJV	CHECKED BY: JAP
---------------	-----------------

SCALE: 1"=40'	SHEET 40 OF 50
0'	80'

OE-2765



3-SIDED BOX CULVERT
W/ EARTH FLOOR

5'-6"

10'

2'

10'

12" CONCRETE HEADWALL
WITH 10' WINGWALLS

SIDELINE OF R.O.W.

1.5' WIDE GRASS STRIP

5' WIDE SIDEWALK

PROP. VGC

ROAD F

CL

5'

8'

PROP. DOUBLE CB GRATES (2)
ALLOWING LIGHT INTO
WILDLIFE CULVERT

PROP. VGC

6.5' GRASS STRIP

SIDELINE OF R.O.W.

CB CENTERED IN SIDEWALK

CB GRATE IN GRASS STRIP

PLAN VIEW

SCALE: 1"=10'

NOTE
STRUCTURAL ENGINEERED PLAN
TO BE PROVIDED PRIOR TO CONSTRUCTION

CB FRAME & GRATE PER
USE DOUBLE GRATES @ LOCATIONS

FIN. ROAD EL.=278.7±

TOP EL.=276.2

PRECAST CONCRETE RISER
(OR BRICKS W/MORTAR)

PRECAST CONCRETE
BOX CULVERT
(H-20)

EARTH FLOOR 273X5±

EL.=271.0
BOTTOM FOOTING

CROSS SECTION

SCALE: 1"=20'

DETAILS
SECTION.

CONCRETE ARCH DESIGN NOTES

1. STRUCTURAL ENGINEERED PLANS & DETAILS TO BE PROVIDED PRIOR TO CONSTRUCTION.
2. SOIL BORINGS AND OTHER GEOTECHNICAL DATA COLLECTION AS MAY BE REQUIRED FOR DESIGN PURPOSE SHALL BE COLLECTED; CONSERVATION COMMISSION MUST BE NOTIFIED PRIOR TO CONDUCTING IN SITU BORINGS OR TEST PITS WITHIN WETLANDS.
3. ALL UNSUITABLE MATERIAL SUCH AS ORGANIC LAYERS SHALL BE REMOVED BENEATH FOOTINGS.
4. EXISTING STREAM BED TO REMAIN UNDISTURBED.
5. OPTIMUM STANDARDS PER MASSACHUSETTS STREAM CROSSING GUIDELINES;
 - CLEAR HEIGHT=6' DESIRED (9± PROVIDED)
 - OPENNESS RATIO = (CROSS SECTIONAL AREA) / LENGTH ≥ 1.64
= APPROX. 310 S.F / 36' = 8.61 (AREA WITHIN BVW ONLY)
 - MIN. SPAN= 1.2 X BANKFULL WIDTH = 1.2 X 11' = 13.2' (CLEAR SPAN IS 68±")
 - AVERAGE WIDTH OF TOP OF BANK.

BRIDGE CONSTRUCTION SEQUENCE

AS ROAD CONSTRUCTION PROGRESSES TOWARD BOTH SIDES OF WETLAND CROSSING #3 FROM HOLLISTON STREET AND 13 FAIRWAY LANE, BRIDGE CONSTRUCTION SHALL COMMENCE. THE BRIDGE ABUTMENTS SHOULD BE INSTALLED DURING THE LOW FLOW PERIOD (APPROXIMATELY JUNE TO OCTOBER). OWNER/CONTRACTOR MUST NOTIFY CONSERVATION COMMISSION 1 WEEK IN ADVANCE OF PROPOSED COMMENCEMENT TO ENSURE SUITABLE CONDITIONS ARE PRESENT AND SHALL FOLLOW THIS CONSTRUCTION SEQUENCE AS CLOSELY AS POSSIBLE.

1. LIMITS OF CLEARING TO BE MARKED ACROSS WETLANDS & STREAM
2. BETWEEN FILTERMITT WORK LIMITS, TREES SHALL BE CUT MANUALLY USING CHAIN SAWS (NO HEAVY EQUIPMENT ALLOWED). BRANCHES TO BE LIMBED AND LOGS TO BE CUT TO SHORT LENGTHS FOR REMOVAL BY HAND OR WINCH TO UPLAND.
3. INSTALL FILTERMITT PER PLANS (NO HEAVY EQUIPMENT IS ALLOWED TO WORK IN UNPROTECTED BORDERING VEGETATED WETLANDS OR TO CROSS THE STREAM.
4. CLEAR AND GRUB STUMPS & UNSUITABLE SOILS. NO STOCKPILES ALLOWED WITHIN 50' OF WETLANDS.
5. EXCAVATE AND CONSTRUCT FOUNDATION AND POURED CONCRETE FOOTINGS PER STRUCTURAL DESIGN PLANS. WORK TO BE CONDUCTED FROM UPLAND SIDES OF WORK LIMITS, TO PROTECT BVW AND STREAM.
6. CONCRETE ARCHES AND RETAINING WALLS TO BE INSTALLED WITH CRANES SET IN UPLAND AREAS, PER STRUCTURAL DESIGN PLANS AND MANUFACTURERS REQUIREMENTS.
7. BACKFILL ARCH AND RETAINING WALLS.
8. INSTALL UTILITIES AND ROADWAY WITH GUARDRAIL.
9. EXISTING GRADE AND VEGETATION WITHIN DISTURBED BORDERING VEGETATED WETLAND TO BE RESTORED POST-CONSTRUCTION. (REFER TO RESTORATION PLAN BY GODDARD CONSULTING)



HORIZONTAL SCALE: 1"=10'
VERTICAL SCALE: 1"=5'




WETLAND CROSSING #1
BOX CULVERT & RETAINING WALL DETAIL
EMERGENCY ACCESS ROAD E

NOT TO SCALE

BOX CULVERT DESIGN NOTES

1. STRUCTURAL ENGINEERED PLANS & DETAILS TO BE PROVIDED PRIOR TO CONSTRUCTION
2. ALL UNSUITABLE MATERIAL SUCH AS ORGANIC LAYERS SHALL BE REMOVED BENEATH CONSTRUCTION.
3. BOX CULVERT CALCULATIONS FOR MASSACHUSETTS STREAM CROSSING GUIDELINES:
 - OPENNESS RATIO = (CROSS SECTIONAL AREA) / LENGTH ≥ 0.82
 $= (2.0' \times 12') / 22' = 1.09$
 - MIN. SPAN= 1.2 X BANKFULL WIDTH = 1.2 X 8' = 9.6' (USE 12')
 - AVERAGE WIDTH OF TOP OF STREAM BED = 12.0' (USE 12')
4. EXISTING STREAM BED TO BE RESTORED TO LINE AND GRADE AFTER INSTALLATION OF WATER AND SEWER LINES.

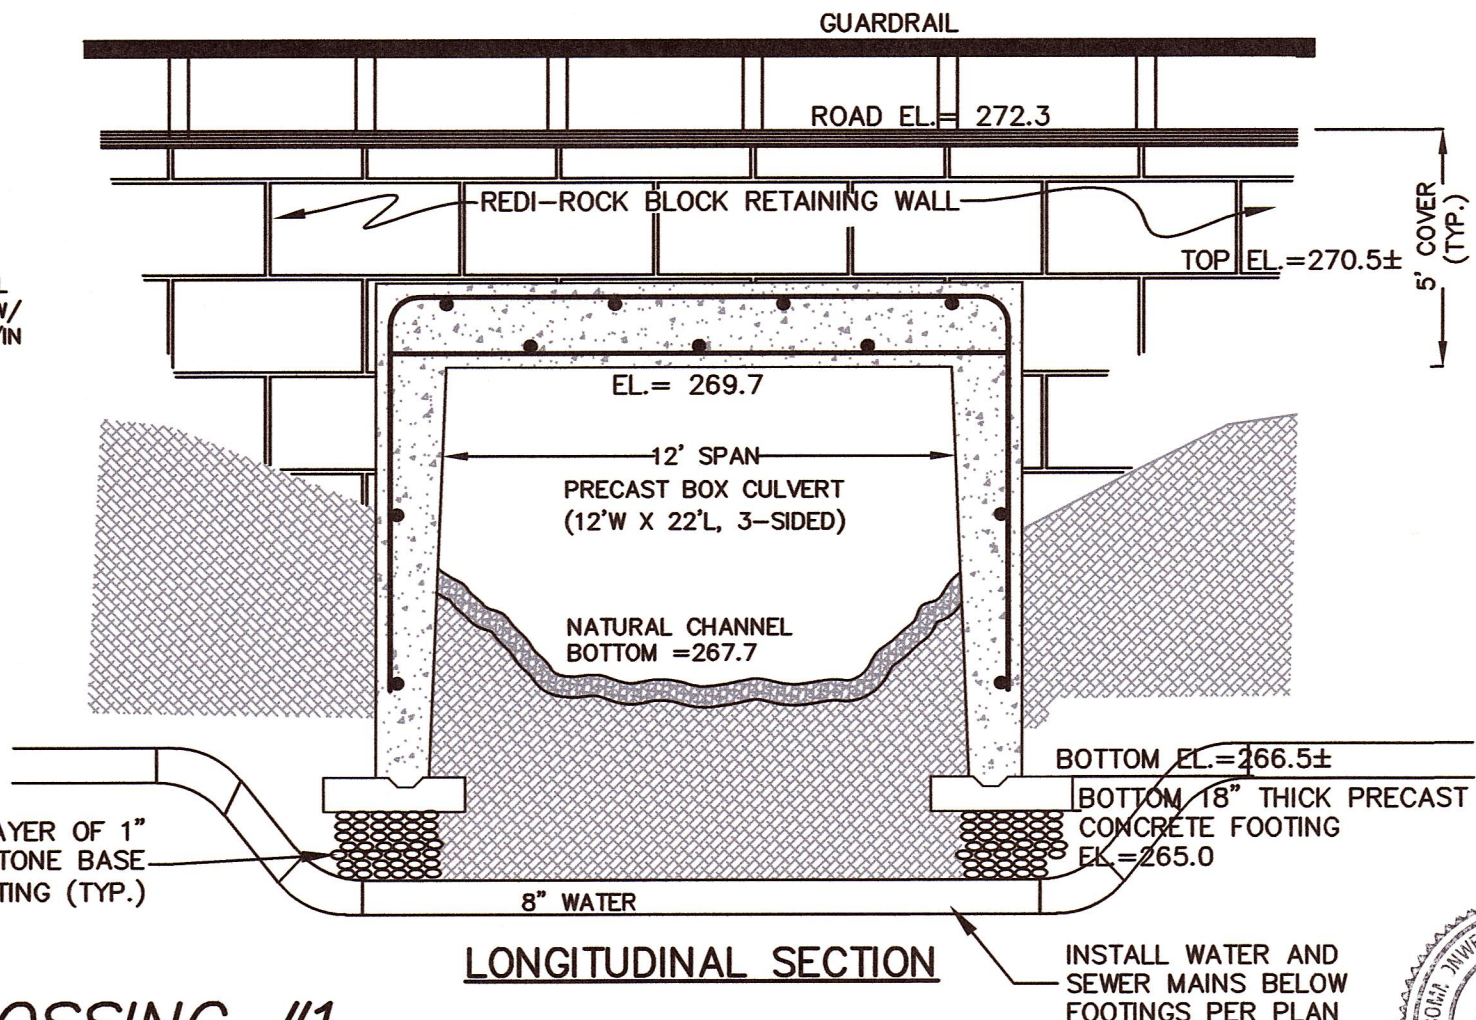

LONGITUDINAL SECTION

FOOTINGS PER PLAN

[illegible]

OWNERS

WICKETT DEVELOPMENT COMPANY, INC.
38746 CLINTON AVENUE DADE CITY, FL 33525
DD. BK. 13071, PAGE 203
PL. NO. 229 OF 2003, PL. BK. 507 (PARCEL A)
ASSESSORS PARCEL ID 8-016
DD. BK. 22145, PG. 113 (LOTS 8, 10, 12 & 14)
DD. BK. 22145, PG. 114 (LOTS 7, 9, 11, 13 & 15)
PLAN NO. 80 & 81 OF 1967, PL. BK. 222
ASSESSORS PARCEL ID 9-058

HENRY L. WICKETT
38746 CLINTON AVENUE, DADE CITY, FL 33525
DD. BK 9742, PG. 202
ASSESSORS PARCEL ID 8-019
DD. BK. 32754, PAGE 363
ASSESSORS PARCEL ID 8-020

HENRY L. WICKETT & HENRY L. WICKETT JR.
38746 CLINTON AVENUE DADE CITY, FL 33525
DD. BK. 6607, PG. 537
PORTION OF PL. NO. 97 OF 2012, PL. BK. 615
ASSESSORS PARCEL ID 14-005

NOVUS HOMES LLC
135 MAIN STREET, SUITE 5, MEDWAY MA, 02053
DD. BK. 32449, PG. 424
PL. NO. 666-C OF 9 OF 1972, PL. BK. 232 (LOT
214)
A PORTION OF ASSESSORS PARCEL ID 14-020

TIMBER CREST ESTATES LLC
C/O MOUNIR TAYARA
135 MAIN STREET, SUITE 5, MEDWAY MA 02053
DD. BK. 34358, PG. 264
PL. NO. 1103 OF 1950, PL. BK. 2945, PG. 230
ASSESSORS PARCEL ID 9-051
DD. BK. 32841, PG. 560
PL. NO. 75 OF 2015, PL. BK. 636
ASSESSORS PARCEL ID 15-001

SUSAN J. PAVLIK, NANCY P RUSSELL, JAMES A.
PAVLIK & THOMAS F. PAVLIK
19 CENTER STREET MEDWAY, MA 02053
DD. BK. 24701, PG. 7
PL. NO. 388 OF 1995, PL. BK. 431
ASSESSORS PARCEL ID 15-019

JOHN C. SIMCOX & KATHLEEN R. SIMCOX,
TRUSTEES OF THE SIMCOX FAMILY TRUST
11 OHLSON CIRCLE, MEDWAY, MA 02053
DD. BK. 29614, PG. 283
PL. NO. 666-A OF 9 OF 1972, PL. BK. 232 (LOT
213)
A PORTION OF ASSESSORS PARCEL ID 14-021

APPLICANT

TIMBER CREST ESTATES LLC
C/O MOUNIR TAYARA
135 MAIN STREET, SUITE 5
MEDWAY MA, 02053





*FINAL SUBMITTAL
DETAIL SHEET
"TIMBER CREST
ESTATES"
OFF
WINTHROP STREET,
OHLSON CIRCLE,
FAIRWAY LANE &
FERN PATH
IN
MEDWAY
MASSACHUSETTS*

Outback Engineering Incorporated

165 EAST GROVE STREET
MIDDLEBOROUGH, MA 02346
TEL: (508)-946-9231
FAX: (508)-947-8873
www.outback-eng.com

DATE: NOVEMBER 6, 2018	
DRAWN BY: CJV	CHECKED BY: JAP
NOT TO SCALE	SHEET 41 OF 50

OE-2765

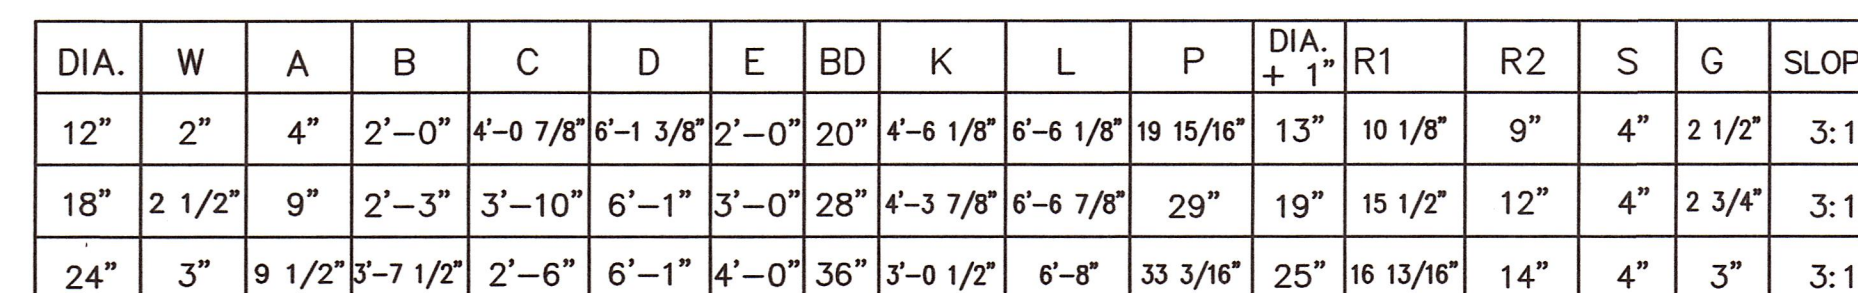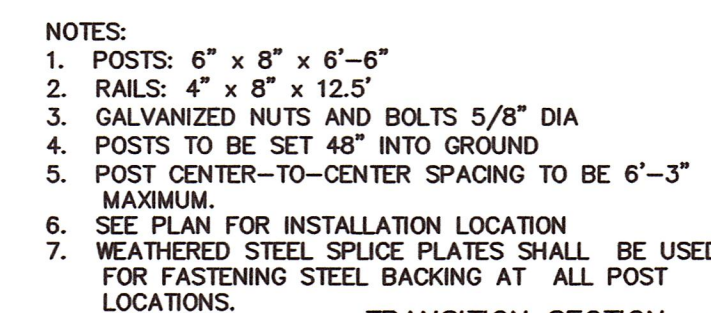 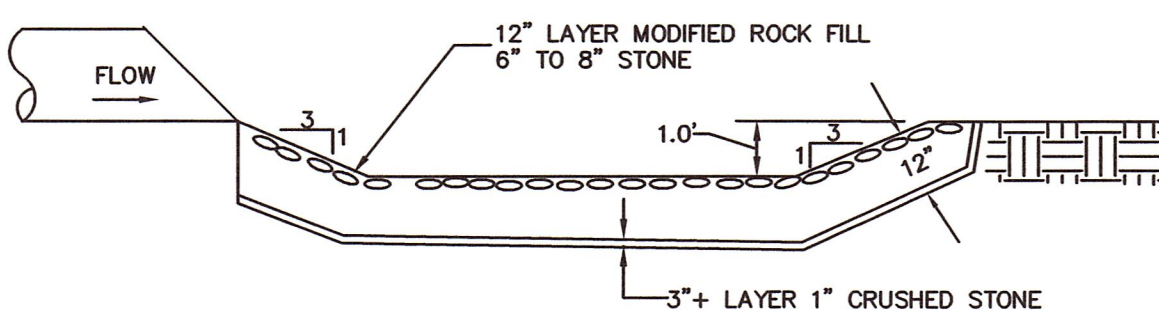

NOTE: ALL FLARED ENDS MUST BE RCP (ADS FLARED END ARE NOT ALLOWED)

REINFORCED CONCRETE PIPE FLARED ENDS FOR BELL AND SPIGOT PIPE

OWNERS

WICKETT DEVELOPMENT COMPANY, INC.
38746 CLINTON AVENUE DAE CITY, FL 33525
DD. BK. 13071, PAGE 203
PL. NO. 229 OF 2003, PL. BK. 507 (PARCEL A)
ASSESSORS PARCEL ID 8-016
DD. BK. 22145, PG. 113 (LOTS 8, 10, 12 & 14)
DD. BK. 22145, PG. 114 (LOTS 7, 9, 11, 13 & 15)
PLAN NO. 80 & 81 OF 1967, PL. BK. 222
ASSESSORS PARCEL ID 9-058

HENRY L. WICKETT
38746 CLINTON AVENUE, DADE CITY, FL 33525
DD. BK 9742, PG. 202
ASSESSORS PARCEL ID 8-019
DD. BK. 32754, PAGE 363
ASSESSORS PARCEL ID 8-020

HENRY L. WICKETT & HENRY L. WICKETT JR.
38746 CLINTON AVENUE DADE CITY, FL 33525
DD. BK. 6607, PG. 537
PORTION OF PL. NO. 97 OF 2012, PL. BK. 615
ASSESSORS PARCEL ID 14-005

NOVUS HOMES LLC
135 MAIN STREET, SUITE 5, MEDWAY MA, 02053
DD. BK. 32449, PG. 424
PL. NO. 666-C OF 9 OF 1972, PL. BK. 232 (LOT
214)
A PORTION OF ASSESSORS PARCEL ID 14-020

TIMBER CREST ESTATES LLC
C/O MOUNIR TAYARA
135 MAIN STREET, SUITE 5, MEDWAY MA 02053
DD. BK. 34358, PG. 264
PL. NO. 1103 OF 1950, PL. BK. 2945, PG. 230
ASSESSORS PARCEL ID 9-051

DD. BK. 32841, PG. 580
PL. NO. 75 OF 2015, PL. BK. 636
ASSESSORS PARCEL ID 15-001

SUSAN J. PAVLIJ, NANCY P RUSSELL, JAMES A.
PAVLJIK & THOMAS F. PAVLIJ
19 CENTER STREET MEDWAY, MA 02053
DD. BK. 24701, PG. 7
PL. NO. 388 OF 1995, PL. BK. 431
ASSESSORS PARCEL ID 15-019

JOHN C. SIMCOX & KATHLEEN R. SIMCOX,
TRUSTEES OF THE SIMCOX FAMILY TRUST
11 OHLSON CIRCLE, MEDWAY, MA 02053
DD. BK. 29614, PG. 283
PL. NO. 666-A OF 9 OF 1972, PL. BK. 232 (LOT
213)
A PORTION OF ASSESSORS PARCEL ID 14-021

APPLICANT

TIMBER CREST ESTATES LLC
C/O MOUNIR TAYARA
135 MAIN STREET, SUITE 5
MEDWAY MA, 02053

FINAL SUBMITTAL
DETAIL SHEET
"TIMBER CREST
ESTATES"
OFF
WINTHROP STREET,
OHLSON CIRCLE
FAIRWAY LANE &
FERN PATH
IN
MEDWAY
MASSACHUSETTS

Outback Engineering Incorporated

165 EAST GROVE STREET
MIDDLEBOROUGH, MA 02346
TEL: (508)-946-9231
FAX: (508)-947-8873
www.outback-eng.com


DATE: NOVEMBER 6, 2018	
DRAWN BY: CJV	CHECKED BY: JAP
NOT TO SCALE	SHEET 42 OF 50

OE-2765


EXISTING TOP, SUBSOIL, AND ANY UNSUITABLE SOILS BENEATH INFILTRATION BASIN (EXCLUDING SEDIMENT FOREBAY AND OVERFLOW BASIN) TO BE REMOVED TO A DEPTH OF NATURALLY OCCURRING PVIOUS SOIL AND REPLACED WITH CLEAN WASHED SAND TO THE DEPTH REQUIRED. DESIGN ENGINEER AND PLANNING DEPARTMENT REPRESENTATIVE TO INSPECT OPEN HOLE PRIOR TO PLACEMENT OF SAND.



EXISTING TOP, SUBSOIL, AND ANY UNSUITABLE SOILS BENEATH INFILTRATION BASIN (EXCLUDING SEDIMENT FOREBAY AND OVERFLOW BASIN) TO BE REMOVED TO A DEPTH OF NATURALLY OCCURRING PERVIOUS SOIL AND REPLACED WITH CLEAN WASHED SAND TO THE DEPTH REQUIRED. DESIGN ENGINEER AND PLANNING DEPARTMENT REPRESENTATIVE TO INSPECT OPEN HOLE PRIOR TO PLACEMENT OF SAND.

 

EXISTING TOP, SUBSOIL, AND ANY UNSUITABLE SOILS BENEATH INFILTRATION BASIN (EXCLUDING SEDIMENT FOREBAY AND OVERFLOW BASIN) TO BE REMOVED TO A DEPTH OF NATURALLY OCCURRING PERVIOUS SOIL AND REPLACED WITH CLEAN WASHED SAND TO THE DEPTH REQUIRED. DESIGN ENGINEER AND PLANNING DEPARTMENT REPRESENTATIVE TO INSPECT OPEN HOLE PRIOR TO BACKFILLING OF SAND.

 

EXISTING TOP, SUBSOIL, AND ANY UNSUITABLE SOILS BENEATH INFILTRATION BASIN (EXCLUDING SEDIMENT FOREBAY AND OVERFLOW BASIN) TO BE REMOVED TO A DEPTH OF NATURALLY OCCURRING PERVIOUS SOIL AND REPLACED WITH CLEAN WASHED SAND TO THE DEPTH REQUIRED. DESIGN ENGINEER AND PLANNING DEPARTMENT REPRESENTATIVE TO INSPECT OPEN HOLE PRIOR TO PLACEMENT OF SAND.



EXISTING TOP, SUBSOIL, AND ANY UNSUITABLE SOILS BENEATH INFILTRATION BASIN (EXCLUDING SEDIMENT FOREBAY AND OVERFLOW BASIN) TO BE REMOVED TO A DEPTH OF NATURALLY OCCURRING PERVIOUS SOIL AND REPLACED WITH CLEAN WASHED SAND TO THE DEPTH REQUIRED. DESIGN ENGINEER AND PLANNING DEPARTMENT REPRESENTATIVE TO INSPECT OPEN HOLE PRIOR TO PLACEMENT OF SAND.



EXISTING TOP, SUBSOIL, AND ANY UNSUITABLE SOILS BENEATH INFILTRATION BASIN (EXCLUDING SEDIMENT FOREBAY AND OVERFLOW BASIN) TO BE REMOVED TO A DEPTH OF NATURALLY OCCURRING PVIOUS SOIL AND REPLACED WITH CLEAN WASHED SAND TO THE DEPTH REQUIRED. DESIGN ENGINEER AND PLANNING DEPARTMENT REPRESENTATIVE TO INSPECT OPEN HOLE PRIOR TO PLACEMENT OF SAND.



EXISTING TOP, SUBSOIL, AND ANY UNSUITABLE SOILS BENEATH INFILTRATION BASIN (EXCLUDING SEDIMENT FOREBAY AND OVERFLOW BASIN) TO BE REMOVED TO A DEPTH OF NATURALLY OCCURRING PERVIOUS SOIL AND REPLACED WITH CLEAN WASHED SAND TO THE DEPTH REQUIRED. DESIGN ENGINEER AND PLANNING DEPARTMENT REPRESENTATIVE TO INSPECT OPEN HOLE PRIOR TO PLACEMENT OF SAND.



EXISTING TOP, SUBSOIL, AND ANY UNSUITABLE SOILS BENEATH INFILTRATION BASIN (EXCLUDING SEDIMENT FOREBAY AND OVERFLOW BASIN) TO BE REMOVED TO A DEPTH OF NATURALLY OCCURRING PERVIOUS SOIL AND REPLACED WITH CLEAN WASHED SAND TO THE DEPTH REQUIRED. DESIGN ENGINEER AND PLANNING DEPARTMENT REPRESENTATIVE TO INSPECT OPEN HOLE PRIOR TO PLACEMENT OF SAND.

REVISIONS

OWNERS

HENRY L. WICKETT
38746 CLINTON AVENUE, DADE CITY, FL 33525
DD. BK 9742, PG. 202
ASSESSORS PARCEL ID 8-019
DD. BK. 32754, PAGE 363
ASSESSORS PARCEL ID 8-020

HENRY L. WICKETT & HENRY L. WICKETT JR.
38746 CLINTON AVENUE DADE CITY, FL 33525
DD. BK. 6607, PG. 537
PORTION OF PL. NO. 97 OF 2012, PL. BK. 615
ASSESSORS PARCEL ID 14-005

NOVUS HOMES LLC
135 MAIN STREET, SUITE 5, MEDWAY MA, 02053
DD. BK. 32449, PG. 424
PL. NO. 666-C OF 9 OF 1972, PL. BK. 232 (LOT
214)
A PORTION OF ASSESSORS PARCEL ID 14-020

TIMBER CREST ESTATES LLC
C/O MOUNIR TAYARA
135 MAIN STREET, SUITE 5, MEDWAY MA 02053
DD. BK. 34358, PG. 264
PL. NO. 1103 OF 1950, PL. BK. 2945, PG. 230
ASSESSORS PARCEL ID 9-051
DD. BK. 32841, PG. 560
PL. NO. 75 OF 2015, PL. BK. 636
ASSESSORS PARCEL ID 15-001

SUSAN J. PAVLIK, NANCY P RUSSELL, JAMES A.
PAVLIK & THOMAS F. PAVLIK
134 HOLLISTON STREET MEDWAY, MA 02053
DD. BK. 24701, PG. 7
PL. NO. 388 OF 1995, PL. BK. 431
ASSESSORS PARCEL ID 15-019

JOHN C. SIMCOX & KATHLEEN R. SIMCOX, TRUSTEES
OF THE SIMCOX FAMILY TRUST
11 OHLSOHN CIRCLE, MEDWAY, MA 02053
DD. BK. 29614, PG. 283
PL. NO. 666-A OF 9 OF 1972, PL. BK. 232 (LOT
213)
A PORTION OF ASSESSORS PARCEL ID 14-021

APPLICANT
TIMBER CREST ESTATES LLC
C/O MOUNIR TAYARA
135 MAIN STREET, SUITE 5
MEDWAY MA, 02053


*FINAL SUBMITTAL
DETAIL SHEET
"TIMBER CREST
ESTATES"
OFF
WINTHROP STREET,
OHLSON CIRCLE
FAIRWAY LANE &
FERN PATH
IN
MEDWAY
MASSACHUSETTS*

Outback Engineering
Incorporated

165 EAST GROVE STREET
MIDDLEBOROUGH, MA 02346
TEL: (508)-946-9231
FAX: (508)-947-8873
www.outback-ena.com


DATE: NOVEMBER 6, 2018	
DRAWN BY: CJV	CHECKED BY: JAP
NOT TO SCALE	SHEET 44 OF 50

James P. Smith
11-7-18

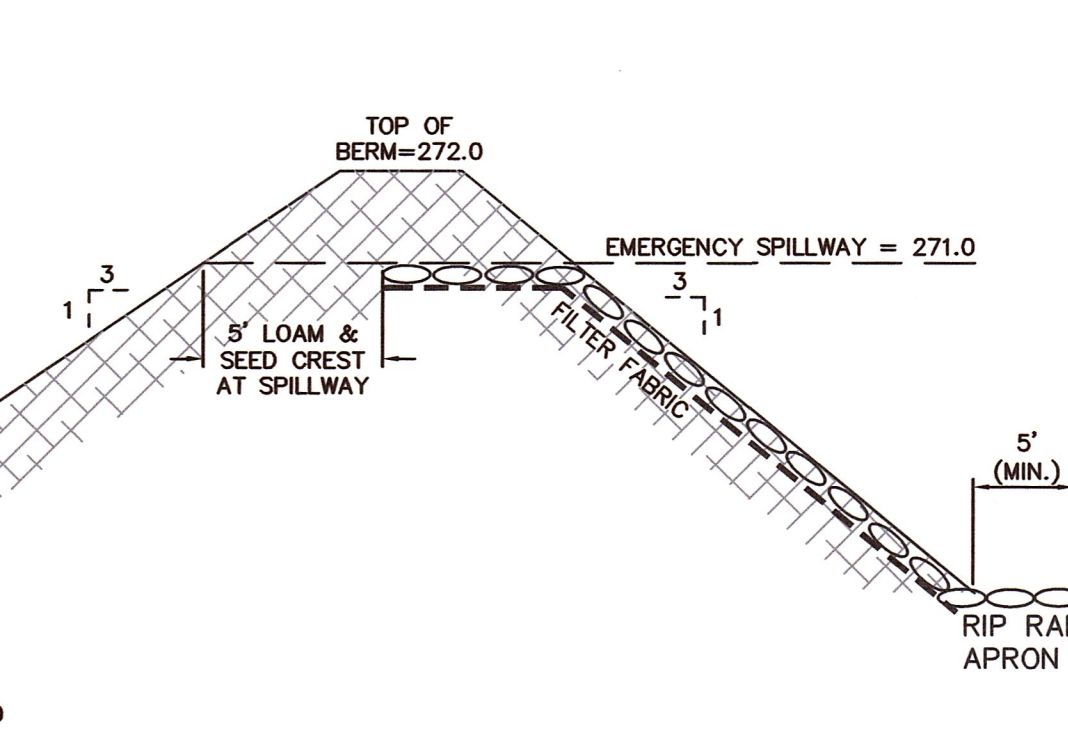


INFILTRATION BASIN #12

EXISTING TOP, SUBSOIL, AND ANY UNSUITABLE SOILS BENEATH INFILTRATION BASIN (EXCLUDING SEDIMENT FOREBAY AND OVERFLOW BASIN) TO BE REMOVED TO A DEPTH OF NATURALLY OCCURRING PERVIOUS SOIL AND REPLACED WITH CLEAN WASHED SAND TO THE DEPTH REQUIRED. DESIGN ENGINEER AND PLANNING DEPARTMENT REPRESENTATIVE TO INSPECT OPEN HOLE PRIOR TO PLACEMENT OF SAND.

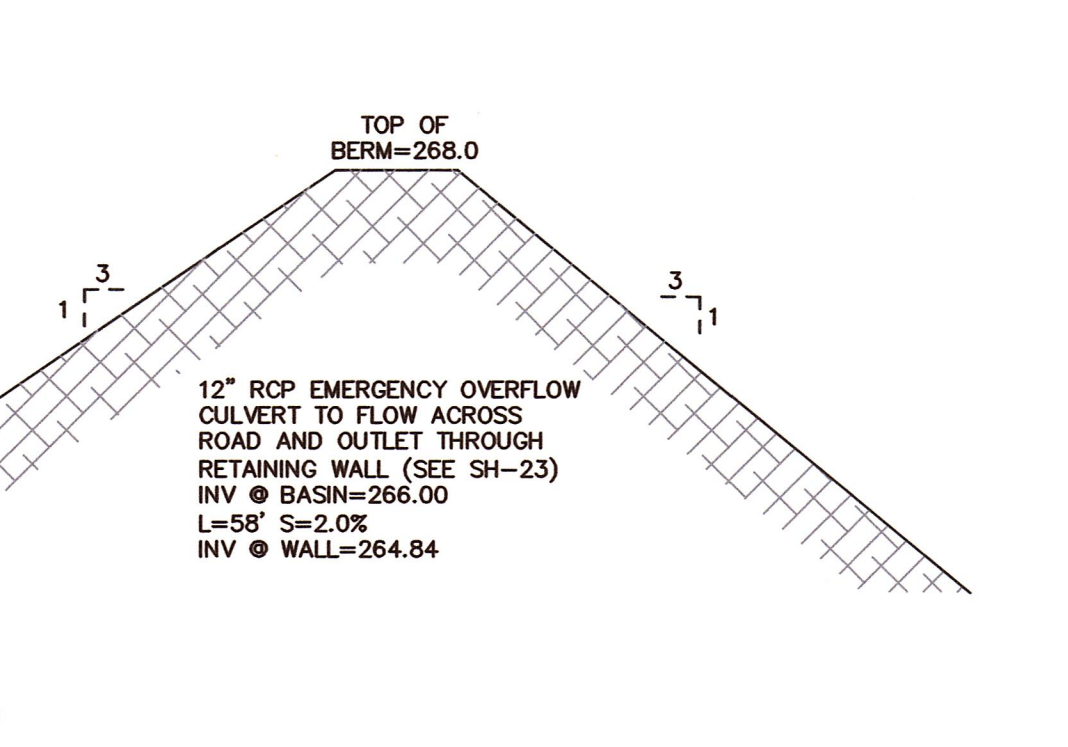

INFILTRATION BASIN #15

EXISTING TOP, SUBSOIL, AND ANY UNSUITABLE SOILS BENEATH INFILTRATION BASIN (EXCLUDING SEDIMENT FOREBAY AND OVERFLOW BASIN) TO BE REMOVED TO A DEPTH OF NATURALLY OCCURRING PERVIOUS SOIL AND REPLACED WITH CLEAN WASHED SAND TO THE DEPTH REQUIRED. DESIGN ENGINEER AND PLANNING DEPARTMENT REPRESENTATIVE TO INSPECT OPEN HOLE PRIOR TO PLACEMENT OF SAND.

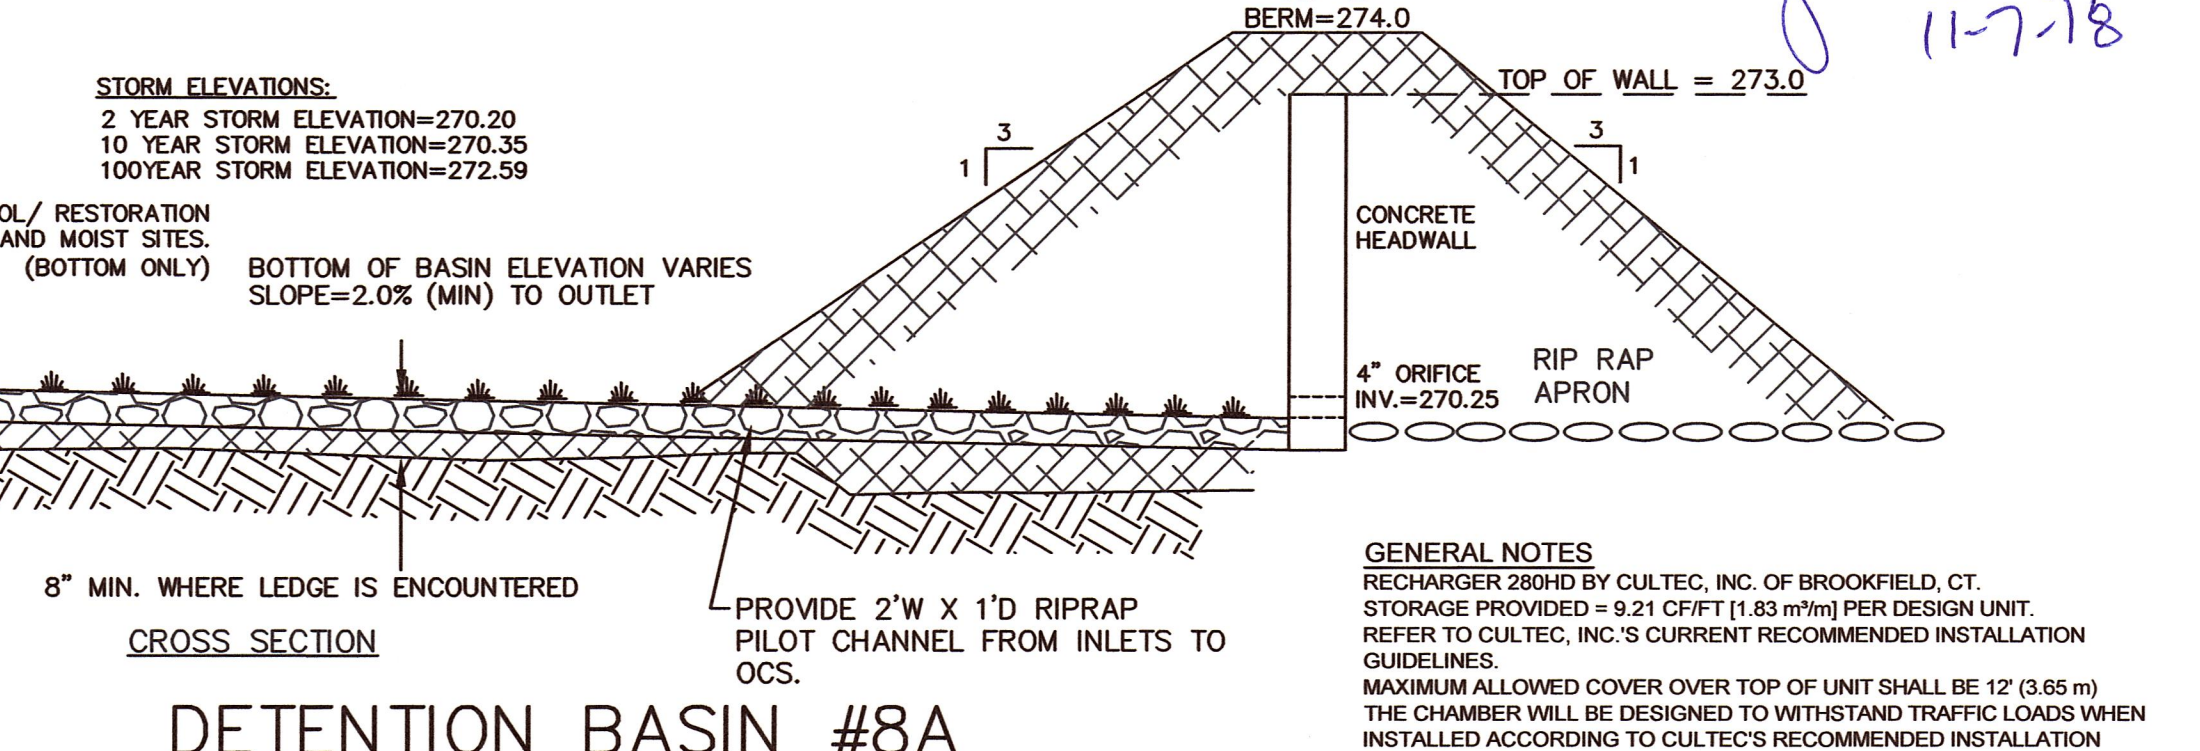


DETENTION BASIN #8A

GENERAL NOTES

RECHARGER 280HD BY CULTEC, INC. OF BROOKFIELD, CT.
STORAGE PROVIDED = 9.21 CFFFT [1.83 mm/m] PER DESIGN UNIT.
REFER TO CULTEC, INC.'S CURRENT RECOMMENDED INSTALLATION
GUIDELINES.


MAXIMUM ALLOWED COVER ABOVE TOP OF UNIT SHALL BE 12" (3.65 m)
THE CHAMBER WILL BE DESIGNED TO WITHSTAND TRAFFIC LOADS WHEN
INSTALLED ACCORDING TO CULTEC'S RECOMMENDED INSTALLATION
INSTRUCTIONS.

ALL RECHARGER 280HD HEAVY DUTY UNITS ARE MARKED WITH A COLOR
STRIPES FORMED INTO THE PART ALONG THE LENGTH OF THE CHAMBER.
ALL RECHARGER 280HD CHAMBERS MUST BE INSTALLED IN ACCORDANCE
WITH ALL APPLICABLE LOCAL, STATE AND FEDERAL REGULATIONS.

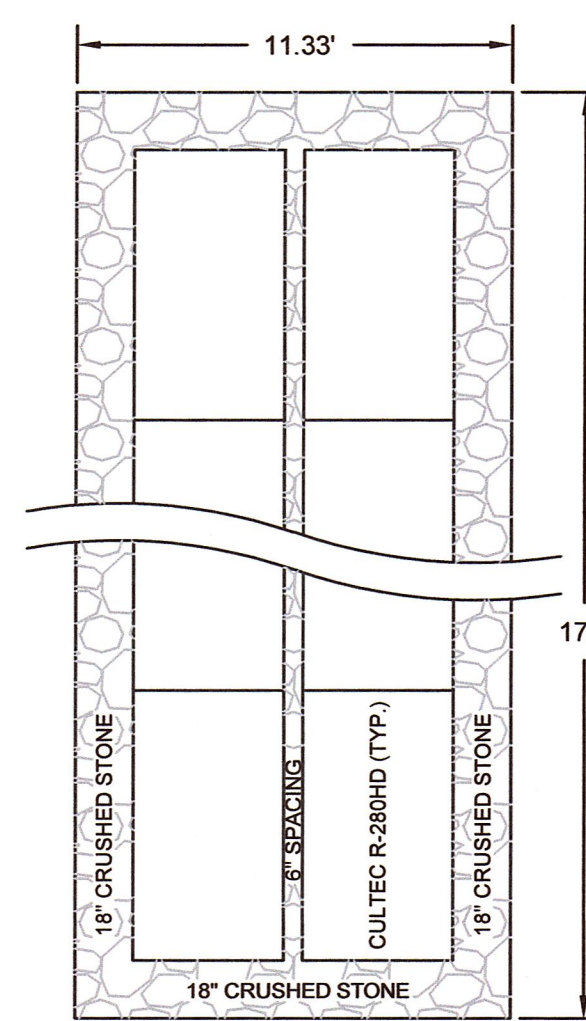

LEACHING CHAMBER BED 3 DETAIL

BED CONFIGURATION
2 ROWS OF 24 CHAMBERS WITH 18" STONE SURROUND
OVERALL DIMENSIONS: 11.33'W X 172'L X 3.21'H

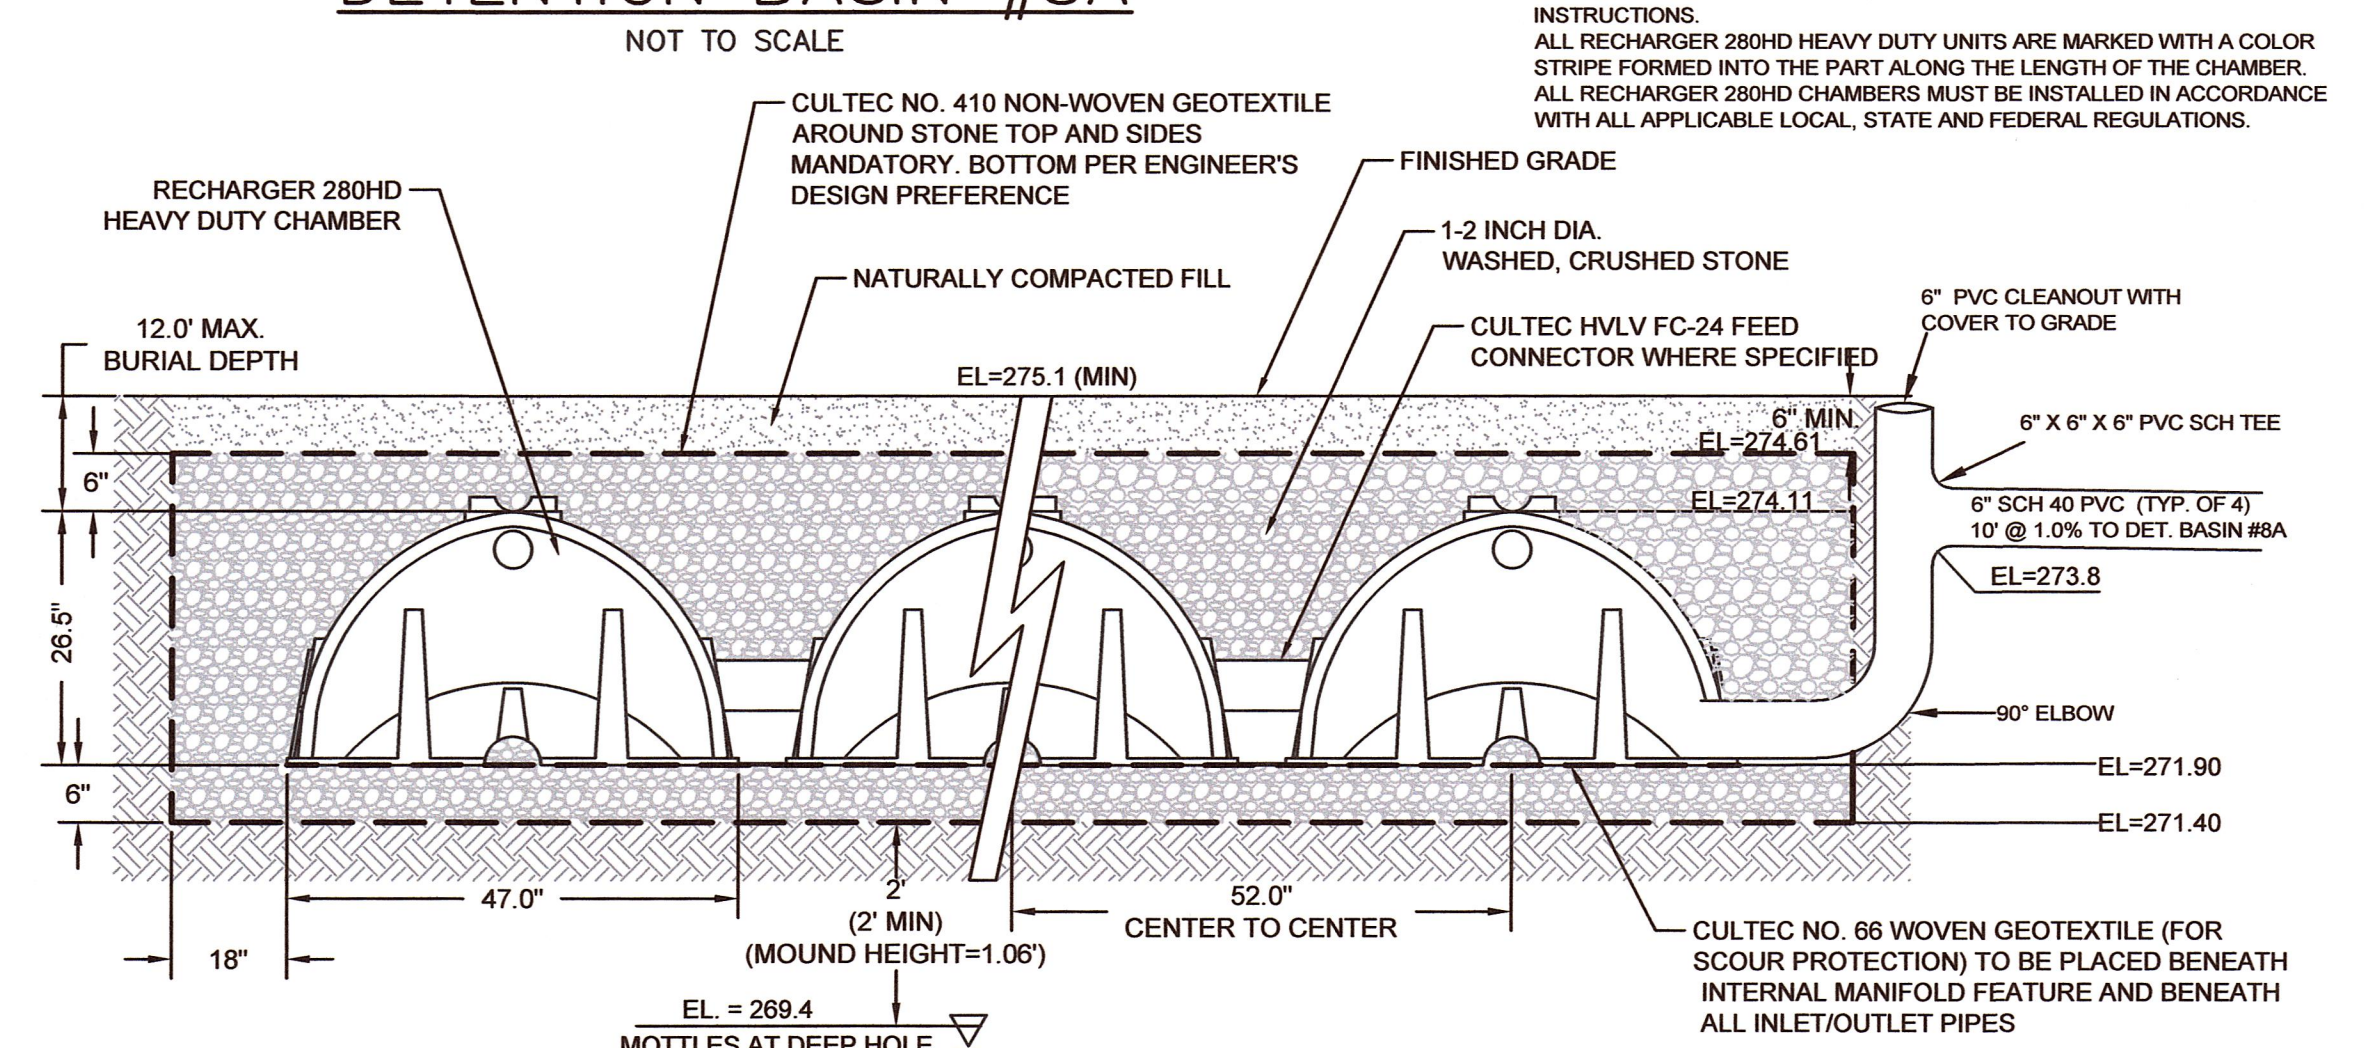

CROSS SECTION

APPLICANT
TIMBER CREST ESTATES LLC
C/O MOUNIR TAYARA
135 MAIN STREET, SUITE 5
MEDWAY MA, 02053

FINAL SUBMITTAL
DETAIL SHEET
"TIMBER CREST
ESTATES"
OFF
WINTHROP STREET,
OHLSON CIRCLE
FAIRWAY LANE &
FERN PATH
IN
MEDWAY
MASSACHUSETTS

Outback Engineering
Incorporated

165 EAST GROVE STREET
MIDDLEBOROUGH, MA 02346
TEL: (508)-946-9231
FAX: (508)-947-8873
www.outback-eng.com

DATE: NOVEMBER 6, 2018	
DRAWN BY: CJV	CHECKED BY: JAP
NOT TO SCALE	SHEET 45 OF 50

OE-2765

Z:\Plan Files\2016\2016-2705-Winthrop\DWG\PLAN -CIVIL\BIORETEN\Sheet\2705-04-Shared-04.dwg (8/4/20) REV 2.331.dwg

CONSTRUCTION SPECIFICATIONS FOR BIORETENTION SYSTEMS

1. MATERIAL SPECIFICATIONS
THE ALLOWABLE MATERIALS TO BE USED IN BIORETENTION AREAS ARE DETAILED IN TABLE 1.

PARAMETER	SPECIFICATION	NOTES
PLANTING SOILS	SAND 80% SILT 15–20% CLAY 0–5%	USDA SOIL TYPES LOAMY SANDS OR SANDY LOAM
COMPOST	APPROVED NATURAL COMPOST	
MULCH	DOUBLE SHREDDED HARDWOOD	AGED SIX (6) MONTHS MINIMUM
FILTER FABRIC	MIRAFI 140N	OR APPROVED EQUIVALENT

2. PLANTING SOILS
THE SOIL SHOULD BE A UNIFORM MIX, FREE OF STONES, STUMPS, ROOTS OR OTHER SIMILAR OBJECTS LARGER THAN 2 INCHES. NO OTHER MATERIALS OR SUBSTANCES SHOULD BE MIXED OR DUMPED WITHIN THE BIORETENTION AREA THAT MAY BE HARMFUL TO PLANT GROWTH, OR PROVE A HINDRANCE TO THE PLANTING OR MAINTENANCE OPERATIONS. THE PLANTING SOIL SHOULD BE FREE OF NOXIOUS WEEDS.

THE BIORETENTION SYSTEM SHALL UTILIZE PLANTING SOIL HAVING A COMPOSITION AS SHOWN IN TABLE 1. THE BIORETENTION APPLICATIONS WITH A PLANTING SOIL DEPTH OF 12 INCHES, OR LESS, ADD 20% (BY VOLUME) OF WELL AGED (6–12 MONTHS), WELL AERATED, LEAF COMPOST (OR APPROVED EQUIVALENT) TO THE ABOVE PLANTING SOIL MIXTURE.

THE PLANTING SOIL SHOULD BE TESTED AND SHOULD MEET THE FOLLOWING CRITERIA:

PH RANGE 5.2–7.0
ORGANIC MATTER 1.5–4%
MAGNESIUM 35 LB/AC
PHOSPHORUS P205 75 LB/AC
POTASSIUM K2O 85 LB/AC
SOLUBLE SALTS NOT TO EXCEED 500 PPM

ALL BIORETENTION AREAS SHOULD HAVE A MINIMUM OF ONE TEST. EACH TEST SHOULD CONSIST OF BOTH THE STANDARD SOIL TEST FOR PH, PHOSPHORUS, AND POTASSIUM AND ADDITIONAL TESTS OF ORGANIC MATTER, AND SOLUBLE SALTS. A TEXTURAL ANALYSIS IS REQUIRED FROM THE SITE'S STOCKPILED TOPSOIL. IF TOPSOIL IS IMPORTED, THEN A TEXTURE ANALYSIS SHOULD BE PERFORMED FOR EACH LOCATION WHERE THE TOP SOIL IS EXCAVATED.

SINCE DIFFERENT LABS CALIBRATE THEIR EXISTING EQUIPMENT DIFFERENTLY, ALL TESTING RESULTS SHOULD COME FROM THE SAME TESTING FACILITY.

SHOULD THE PH FALL OUT OF THE ACCEPTABLE RANGE, IT MAY BE MODIFIED (HIGHER) WITH LIME OR (LOWER) WITH IRON SULFATE PLUS SULFUR.

3. MULCH LAYER SPECIFICATIONS

MULCH AROUND INDIVIDUAL PLANTS ONLY. SHREDDED HARDWOOD MULCH IS THE ONLY ACCEPTED MULCH. PINE MULCH AND WOOD CHIPS WILL FLOAT AND MOVE TO PERIMETER OF THE BIORETENTION AREA DURING A STORM EVENT AND ARE NOT ACCEPTABLE.

DOUBLE SHREDDED MULCH MUST BE WELL AGED (6–12 MONTHS) FOR ACCEPTANCE.

MIX APPROPRIATELY HALF OF THE SPECIFIED MULCH LAYER INTO THE PLANTING SOIL TO A DEPTH OF APPROXIMATELY 4 INCHES TO HELP FOSTER A HIGHLY ORGANIC SURFACE LAYER.

4. COMPACTION

IT IS VERY IMPORTANT TO MINIMIZE COMPACTION OF BOTH THE BASE OF THE BIORETENTION AREA AND THE REQUIRED BACKFILL. WHEN POSSIBLE, USE EXCAVATION HOES TO REMOVE ORIGINAL SOIL IF BIORETENTION AREA IS EXCAVATED USING A LOADER, THE CONTRACTOR SHOULD USE WIDE TRACK OR MARSH TRACK EQUIPMENT, OR LIGHT EQUIPMENT WITH TURF TIRE TIRES. USE OF EQUIPMENT WITH NARROW TRACKS OR NARROW TIRES, RUBBER TIRES WITH LARGE LUGS, OR HIGH PRESSURE TIRES WILL CAUSE EXCESSIVE COMPACTION RESULTING IN REDUCED INFILTRATION RATES AND STORAGE VOLUMES AND IS NOT ACCEPTABLE. COMPACTION WILL SIGNIFICANTLY CONTRIBUTE TO DESIGN FAILURE.

COMPACTION CAN BE ALLEVIATED AT THE BASE OF THE BIORETENTION FACILITY BY USING A PRIMARY TILLING OPERATION SUCH AS A CHISEL PLOW, RIPPER, OR SUBSOILER. THESE TILLING OPERATIONS ARE TO REFRACURE THE SOIL PROFILE THROUGH THE 12 INCH COMPACTION ZONE. SUBSTITUTE METHODS MUST BE APPROVED BY THE ENGINEER, ROTOTILLERS TYPICALLY DO NOT TILL DEEP ENOUGH TO REDUCE THE EFFECTS OF COMPACTION FROM HEAVY EQUIPMENT.

WHEN BACKFILLING THE BIORETENTION FACILITY, PLACE SOIL IN LIFTS OF 12 INCHES OR GREATER. DO NOT USE HEAVY EQUIPMENT WITHIN THE BIORETENTION AREA. HEAVY EQUIPMENT CAN BE USED AROUND THE PERIMETER OF THE BASIN TO SUPPLY SOILS AND SANDS. GRADE BIORETENTION MATERIALS WITH LIGHT EQUIPMENT SUCH AS A COMPACT LOADER OR A DOZER/LOADER WITH MARSH TRACKS.

5. PLANT INSTALLATION

THE PLANT ROOT BALL SHOULD BE PLANTED SO 1/8TH OF THE BALL IS ABOVE FINAL GRADE SURFACE. ROOT STOCK OF THE PLANT MATERIAL SHOULD BE KEPT MOIST DURING TRANSPORT AND ON-SITE STORAGE. THE DIAMETER OF THE PLANTING PIT SHOULD BE AT LEAST 6 INCHES LARGER THAN THE DIAMETER OF THE PLANTING BALL. SET AND MAINTAIN THE PLANT STRAIGHT DURING THE ENTIRE PLANTING PROCESS. THOROUGHLY WATER GROUND BED COVER AFTER INSTALLATION.

GRASSES AND LEGUME SEED SHOULD BE TILLED INTO THE SOIL TO A DEPTH OF AT LEAST ONE INCH. GRASS AND LEGUME PLUGS SHOULD BE PLANTED FOLLOWING THE NON-GRASS GROUND COVER PLANTING SPECIFICATIONS.

THE PLANTING SOIL SPECIFICATIONS PROVIDE ENOUGH ORGANIC MATERIAL TO ADEQUATELY SUPPLY NUTRIENTS FROM THE NATURAL CYCLING. THE PRIMARY FUNCTION OF THE BIORETENTION STRUCTURE IS TO IMPROVE WATER QUALITY. ADDING FERTILIZERS DEFEATS, OR AT A MINIMUM, IMPEDES THIS GOAL. ONLY ADD FERTILIZER IF COMPOST OR MULCH IS USED TO AMEND THE SOIL. ROTOTILL AREA FERTILIZER AT A RATE OF 2 LB/1,000 S.F..

6. MISCELLANEOUS


A. THE BIORETENTION FACILITY SHALL BE PROTECTED WITH SEDIMENT CONTROL DEVICES AS SHOWN IN THE EROSION & SEDIMENT CONTROL PLANS AND SHALL REMAIN OFFLINE AND INOPERATIONAL UNTIL ALL VEGETATION IS ESTABLISHED WITHIN THE BIORETENTION AREA AND THE CONTRIBUTING DRAINAGE AREA IS STABILIZED.

B. THE PURPOSE OF THESE BIORETENTION AREAS IS TO PROVIDE SOME INCREASED RUNOFF WATER QUALITY AND INFILTRATION OF ROOF RUNOFF (FROM UNITS SHOWN) AND LIMITED LAWN AREAS; THESE RAIN GARDENS ARE DESIGNED TO OVERFLOW. THEY ARE NOT DESIGNED TO CONTROL RUNOFF RATES OR VOLUMES, OR FOR TSS REMOVAL CREDIT.

BIORETENTION AREA	BIORETENTION SURFACE ELEVATION	BIORETENTION SURFACE AREA	BOTTOM OF PLANTING SOIL ELEVATION	BOTTOM OF GRAVEL BASE/UNDERDRAIN ELEV.	TREES OR SHRUBS REQ'D (1/50 S.F.)
BIO-1	269.5	1998 S.F.	266.25	265.75	40
BIO-2	275.0	247 S.F.	271.75	271.25	5
BIO-3	275.0	266 S.F.	271.75	271.25	6
BIO-4	265.5	164 S.F.	262.25	261.75	4


SHRUB SPECIES					QUANTITY			
PLAN SYMBOL	COMMON NAME (SCIENTIFIC NAME)	SIZE & FORM	IND. STATUS	SIZE @ PURCHASE	BIO-1	BIO-2	BIO-3	BIO-4
	HIGHBUSH BLUEBERRY (VACCINIUM CORYMBOSUM)	MED-SIZED SHRUB (6–10')	FACW–	2–3 FEET	14	2	2	2
	SPICE BUSH (LINDERA BEZOIN)	MED-SIZED SHRUB (6–10')	FAC–	2–3 FEET	13	2	2	1
	SILKY DOGWOOD (CORMUS AMOMUM)	MED-SIZED SHRUB	FACW	2–3 FEET	13	1	2	1

HERBACEOUS SPECIES					QUANTITY			
PLAN SYMBOL	COMMON NAME (SCIENTIFIC NAME)	SIZE & FORM	IND. STATUS	SIZE @ PURCHASE	BIO-1	BIO-2	BIO-3	BIO-4
	NEW YORK FERN (THELYPTERIS NOVEBORACENSIS)	FLOWER (1–3')	FAC		7	1	1	1
	THREE-SQUARE BULRUSH (SCIRPUS PUNGENS)	FLOWER (1–3')	FACW+		7	1	1	1
	BLACK-EYED SUSAN (RUDBECKIA HIRTA)	FLOWER (1–3')	FAC		7	1	1	1

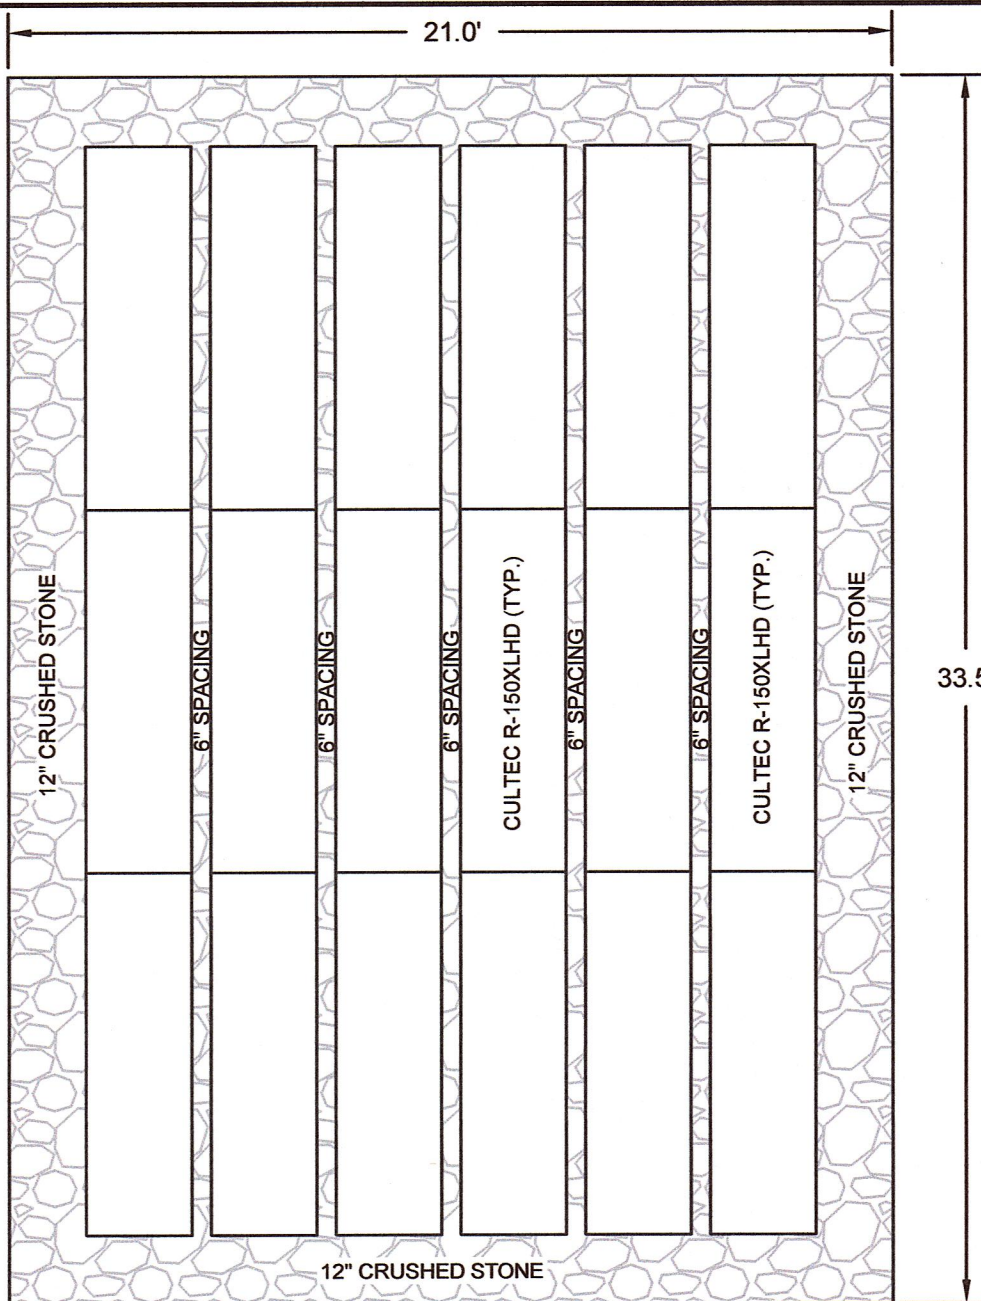


PLAN VIEW

BED CONFIGURATION
6 ROWS OF 3 CHAMBERS WITH 12" STONE SURROUND
OVERALL DIMENSIONS: 21' W X 33.5' L X 2.54' H

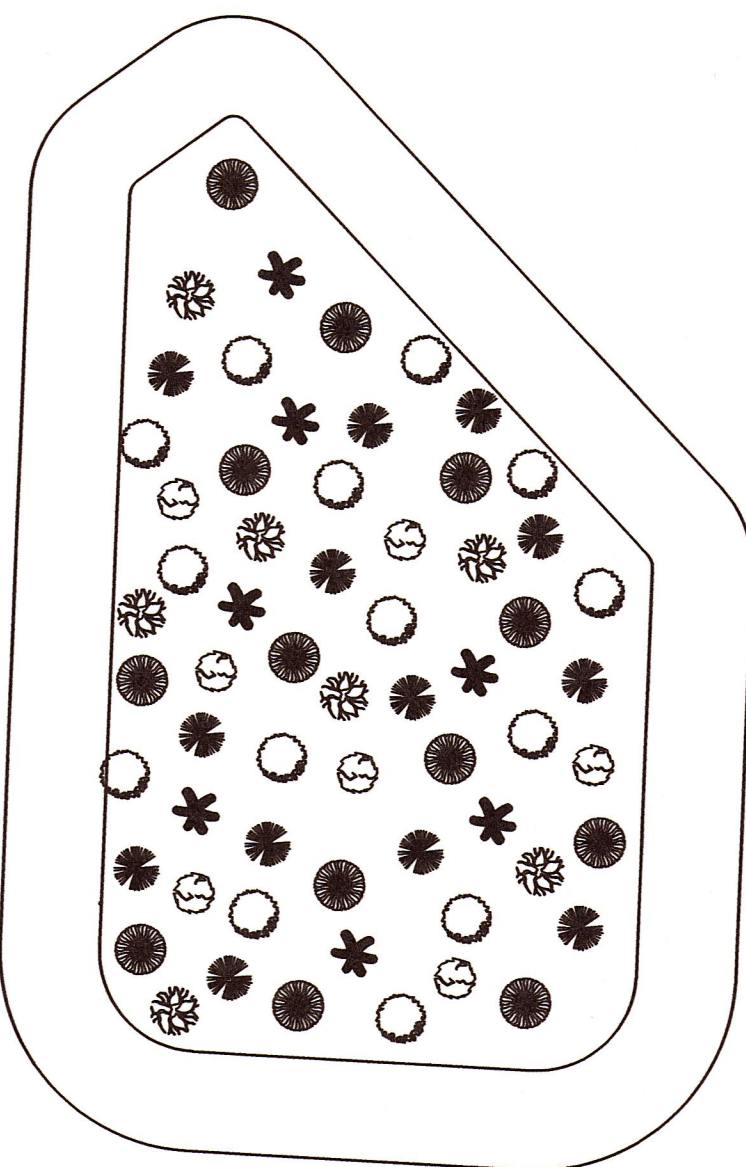


BIO-1 PLANTING DETAIL

NOT TO SCALE

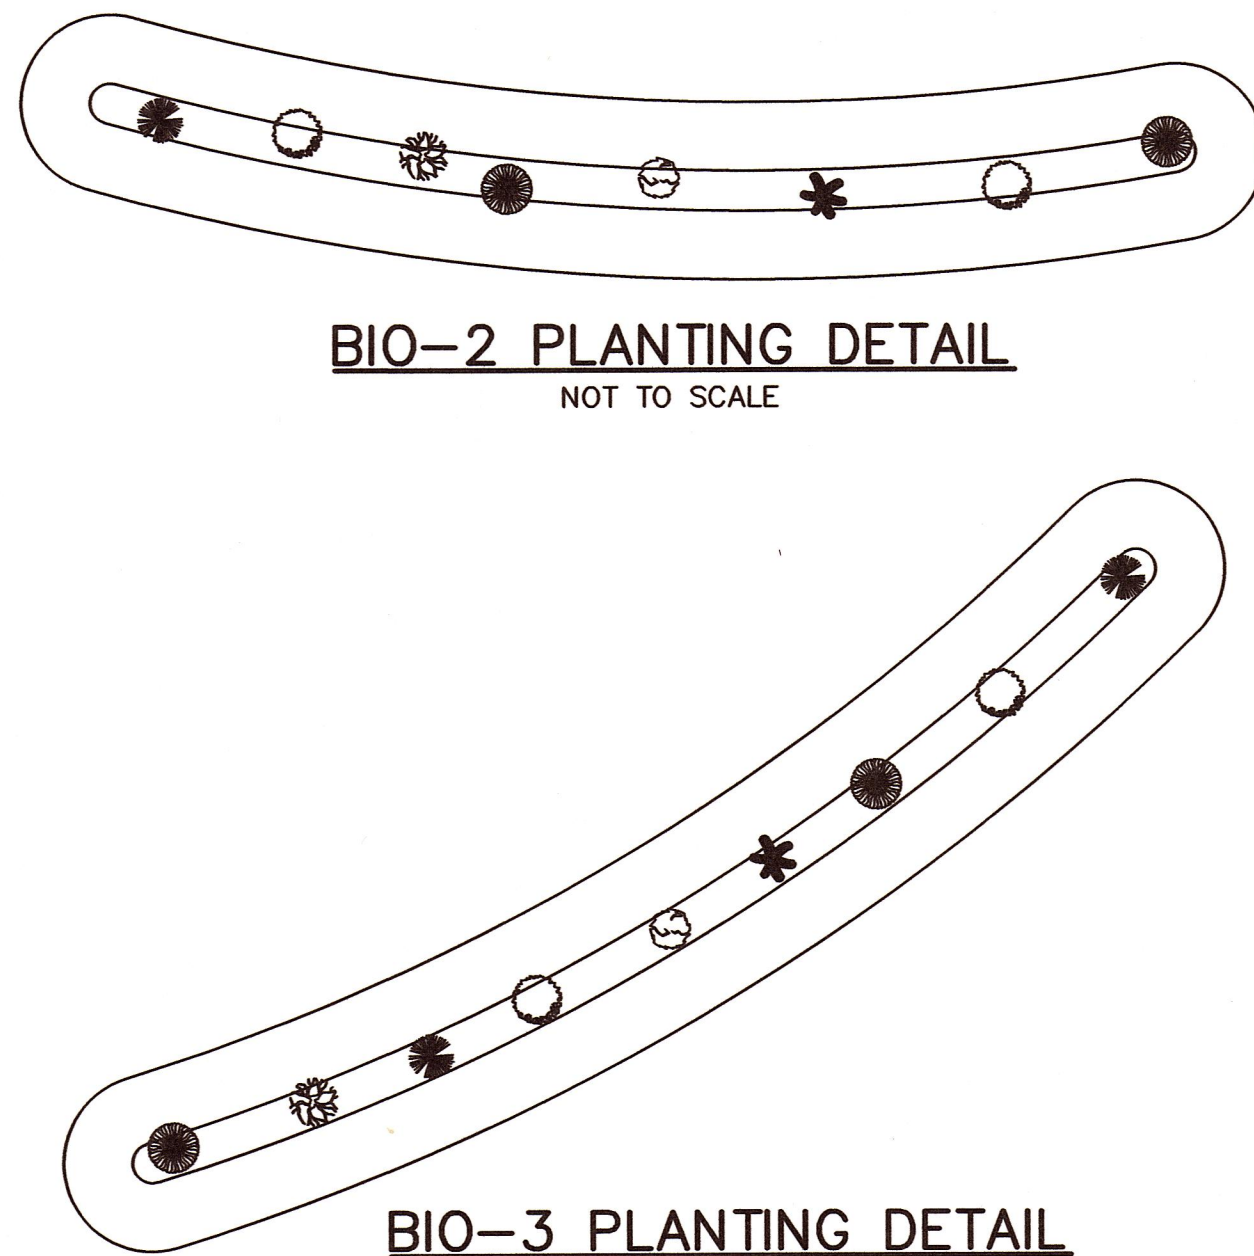


BIO-2 PLANTING DETAIL

NOT TO SCALE

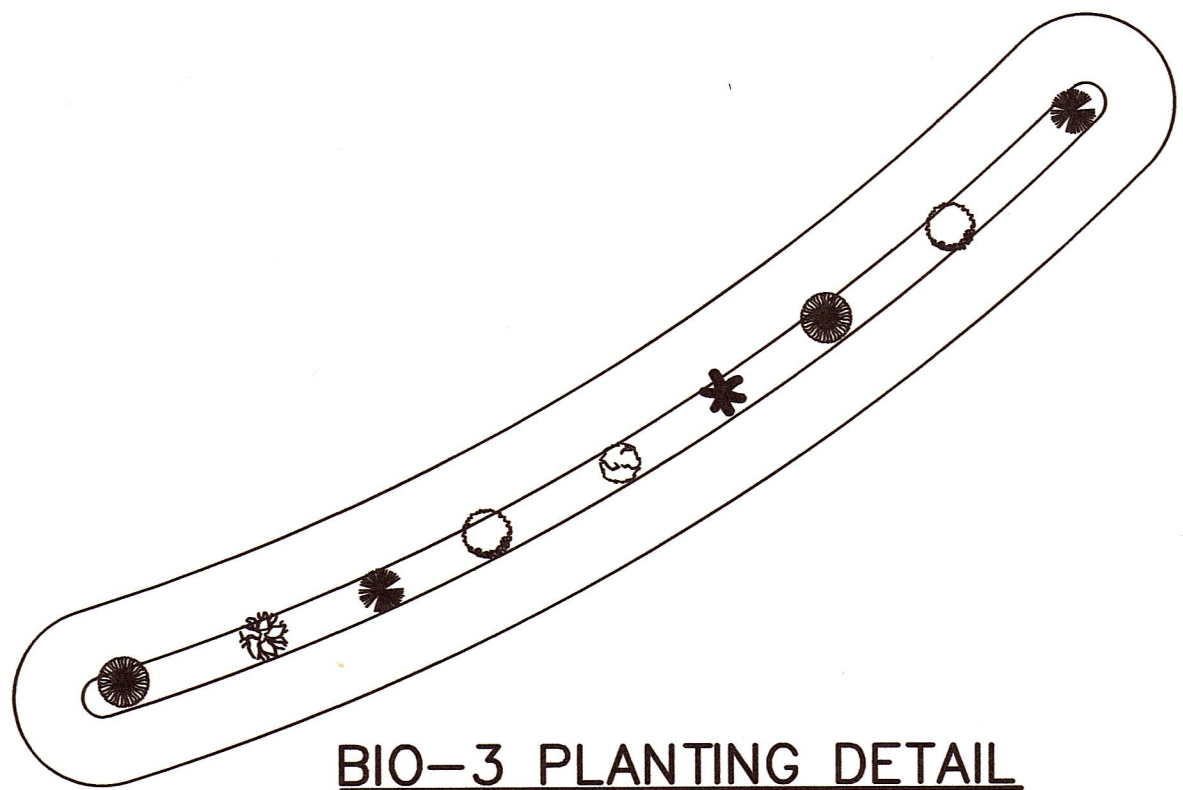


BIO-3 PLANTING DETAIL

NOT TO SCALE

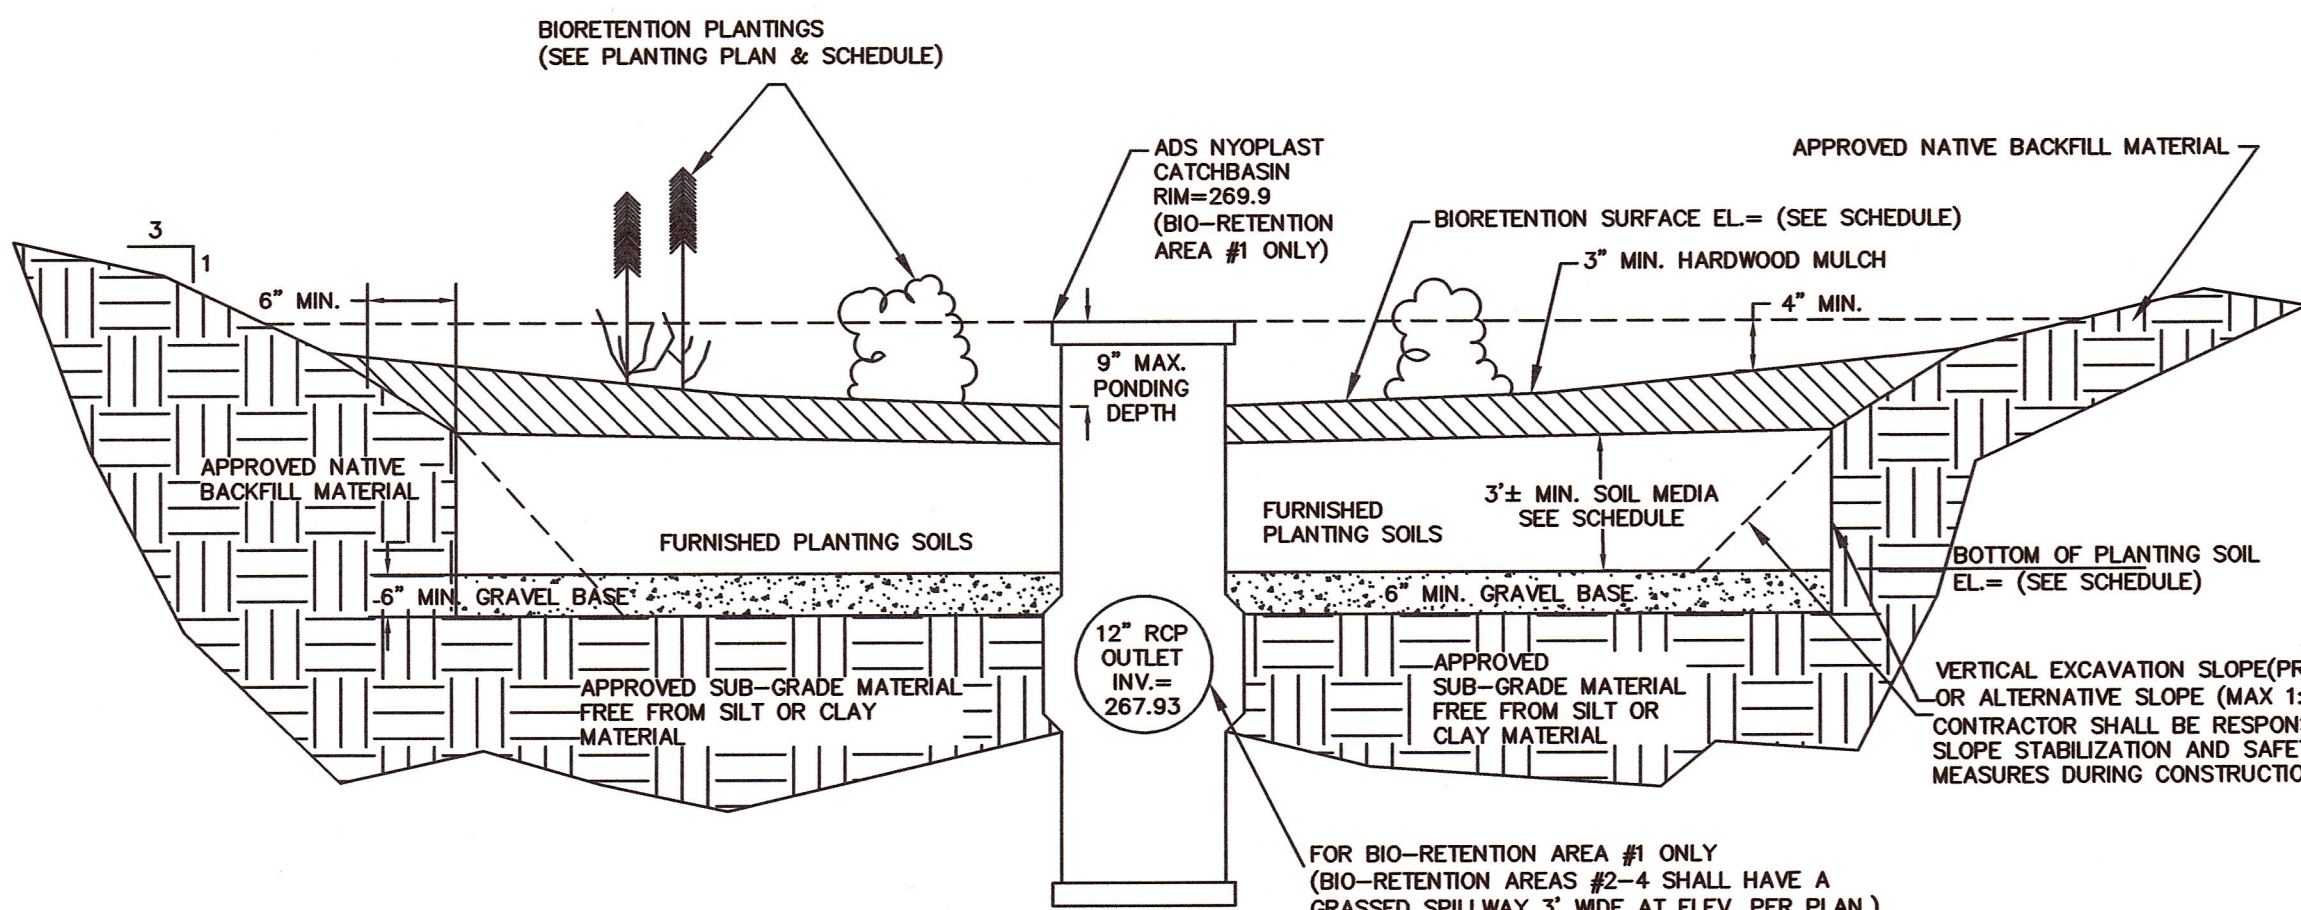

TYPICAL BIORETENTION AREA DETAIL

NOT TO SCALE

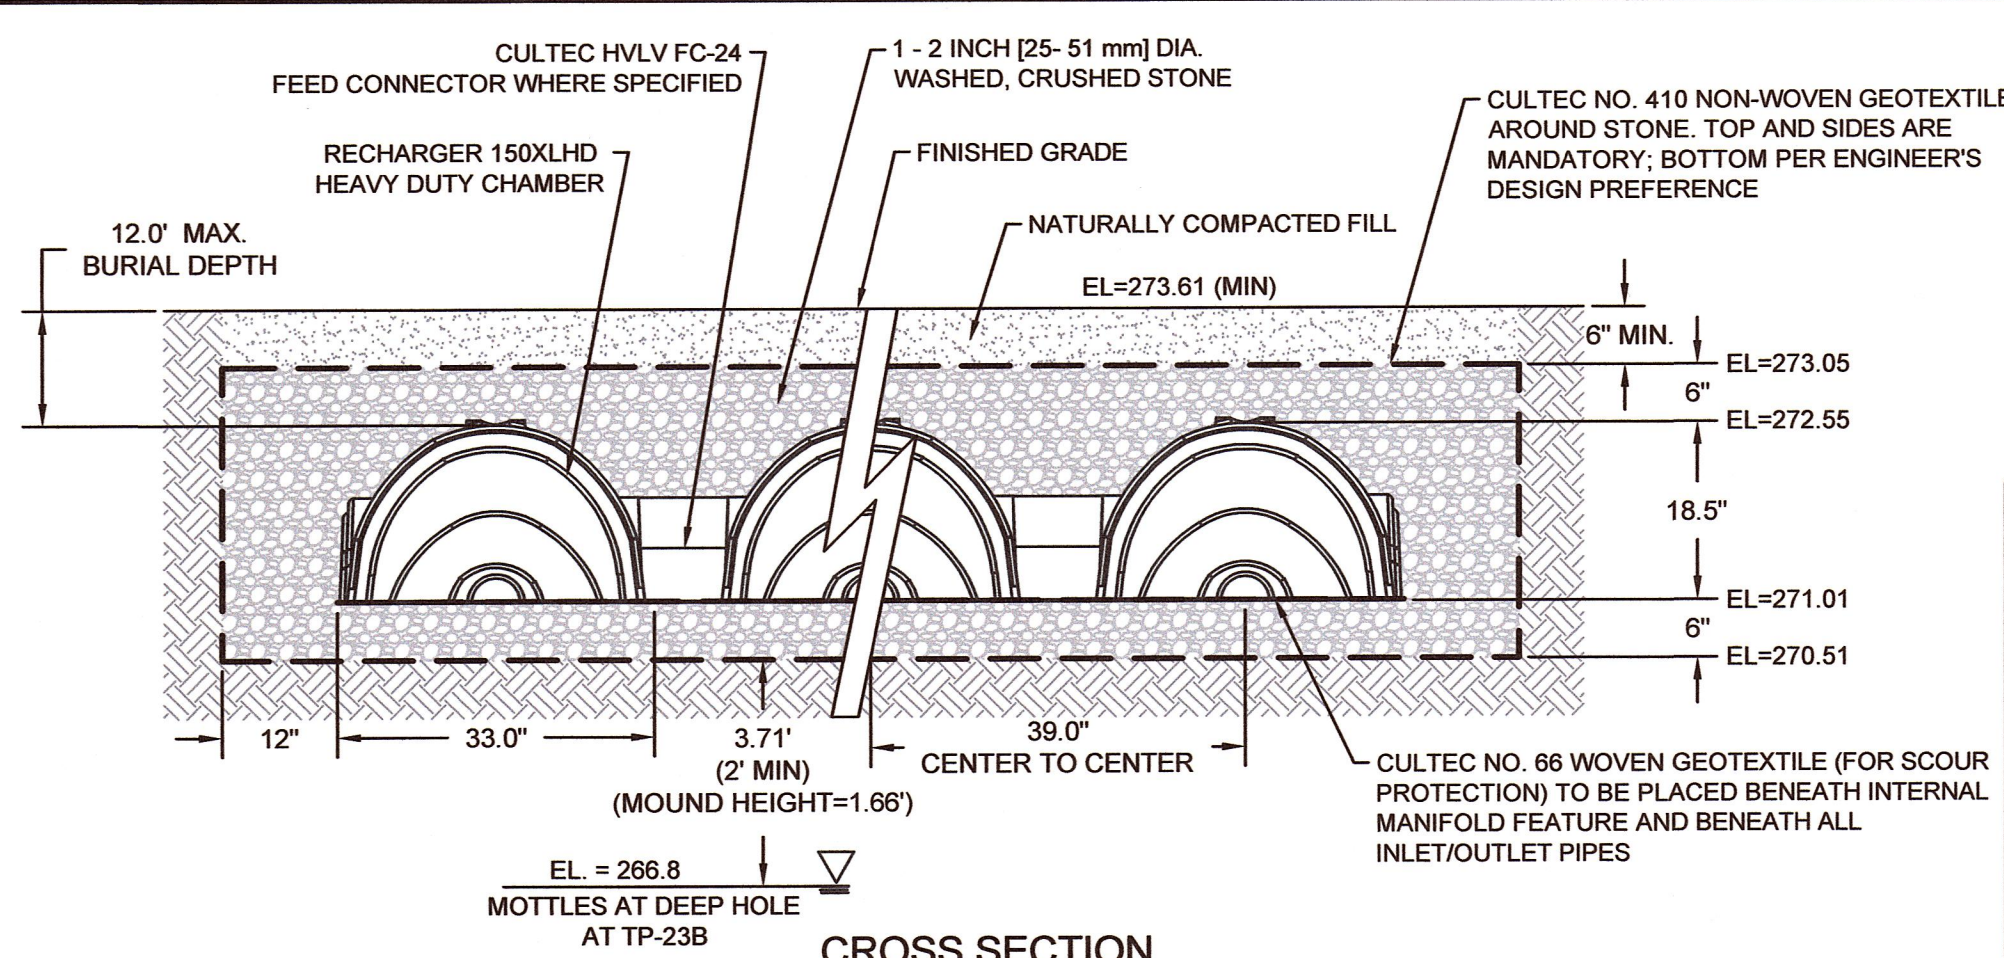

CROSS SECTION

GENERAL NOTES
RECHARGER 150XLHD BY CULTEC, INC. OF BROOKFIELD, CT.
STORAGE PROVIDED = 4.89 CF/FT (0.45 m³/m) PER DESIGN UNIT.
REFER TO CULTEC, INC.'S CURRENT RECOMMENDED INSTALLATION GUIDELINES.
MAXIMUM ALLOWED COVER OVER TOP OF UNIT SHALL BE 12' (3.65m).
THE CHAMBER WILL BE DESIGNED TO WITHSTAND TRAFFIC LOADS WHEN INSTALLED ACCORDING TO CULTEC'S RECOMMENDED INSTALLATION INSTRUCTIONS.


ALL RECHARGER 150XLHD HEAVY DUTY UNITS ARE MARKED WITH A COLORED STRIPE FORMED INTO THE PART ALONG THE LENGTH OF THE CHAMBER.
ALL RECHARGER 150XLHD CHAMBERS MUST BE INSTALLED IN ACCORDANCE WITH ALL APPLICABLE LOCAL, STATE AND FEDERAL REGULATIONS.

NOTES

- PER STORMWATER MANAGEMENT REGULATIONS, GROUNDWATER MOUNDING HEIGHTS WERE CALCULATED FOR ALL INFILTRATION BMP'S WITH LESS THAN 4' SEPARATION TO GROUNDWATER. SEE FINAL DRAINAGE REPORT FOR TIMBER CREST ESTATES DATED 8/14/18.
- BASINS #11 & 13 WERE NOT USED
- LC-1 & LC-2 WERE NOT USED

BIO-4 PLANTING DETAIL

NOT TO SCALE

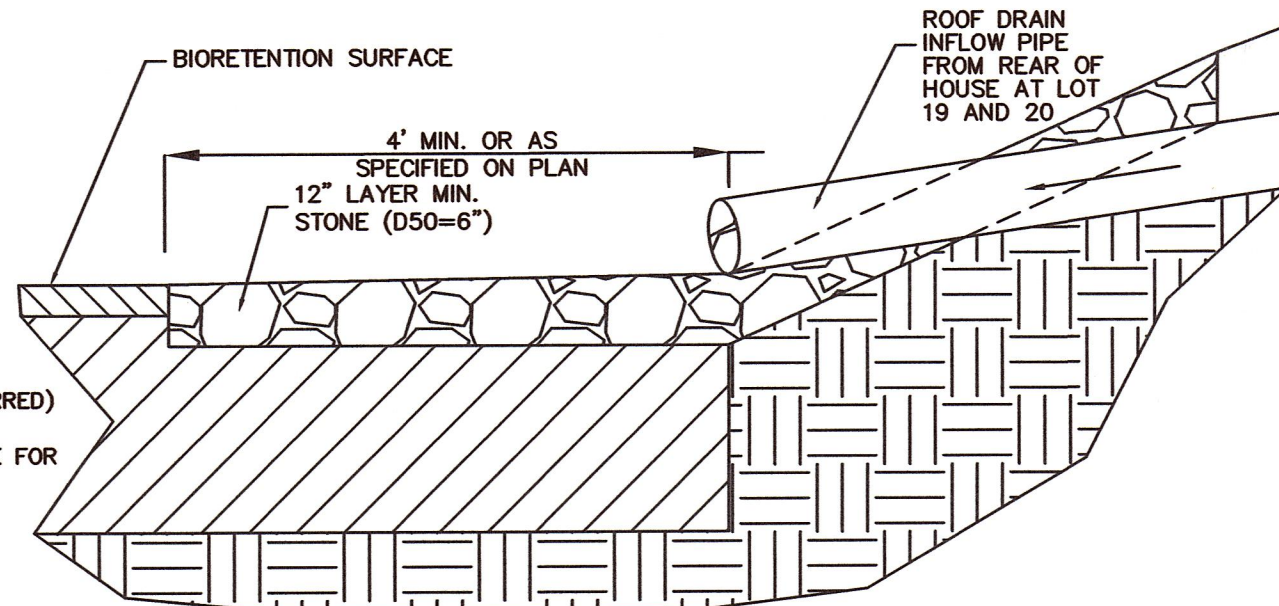

TYPICAL ROOF DRAIN INFLOW DETAIL
AT BIO-RETENTION AREAS #2 & 3

NOT TO SCALE

REVISIONS		
NO.	DATE	DESCRIPTION

OWNERS

WICKETT DEVELOPMENT COMPANY, INC.
38746 CLINTON AVENUE DADE CITY, FL 33525
DD. BK. 13071, PAGE 203
PL. NO. 229 OF 2003, PL. BK. 507 (PARCEL A)
ASSESSORS PARCEL ID 8-016
DD. BK. 22145, PG. 113 (LOTS 8, 10, 12 & 14)
DD. BK. 22145, PG. 114 (LOTS 7, 9, 11, 13 & 15)
PLAN NO. 80 & 81 OF 1967, PL. BK. 222
ASSESSORS PARCEL ID 9-058

HENRY L. WICKETT
38746 CLINTON AVENUE, DADE CITY, FL 33525
DD. BK. 9742, PG. 202
ASSESSORS PARCEL ID 8-019
DD. BK. 32754, PAGE 363
ASSESSORS PARCEL ID 8-020

HENRY L. WICKETT & HENRY L. WICKETT JR.
38746 CLINTON AVENUE DADE CITY, FL 33525
DD. BK. 6607, PG. 537
PORTION OF PL. NO. 97 OF 2012, PL. BK. 615
ASSESSORS PARCEL ID 14-005

NOVUS HOMES LLC
135 MAIN STREET, SUITE 5, MEDWAY MA 02053
DD. BK. 32449, PG. 424
PL. NO. 666-C OF 9 OF 1972, PL. BK. 232 (LOT 214)
A PORTION OF ASSESSORS PARCEL ID 14-020

TIMBER CREST ESTATES LLC
C/O MOUNIR TAYARA
135 MAIN STREET, SUITE 5, MEDWAY MA 02053
DD. BK. 34358, PG. 264
PL. NO. 1103 OF 1950, PL. BK. 2945, PG. 230
ASSESSORS PARCEL ID 9-051
DD. BK. 32841, PG. 560
PL. NO. 75 OF 2015, PL. BK. 636
ASSESSORS PARCEL ID 15-001

SUSAN J. PAVLIK, NANCY P. RUSSELL, JAMES A. PAVLIK & THOMAS F. PAVLIK
19 CENTER STREET MEDWAY, MA 02053
DD. BK. 24701, PG. 7
PL. NO. 388 OF 1995, PL. BK. 431
ASSESSORS PARCEL ID 15-019

JOHN C. SIMCOX & KATHLEEN R. SIMCOX,
TRUSTEES OF THE SIMCOX FAMILY TRUST
11 OHLSON CIRCLE, MEDWAY, MA 02053
DD. BK. 29514, PG. 283
PL. NO. 666-A OF 9 OF 1972, PL. BK. 232 (LOT 213)
A PORTION OF ASSESSORS PARCEL ID 14-021

APPLICANT

TIMBER CREST ESTATES LLC
C/O MOUNIR TAYARA
135 MAIN STREET, SUITE 5
MEDWAY MA, 02053

FINAL SUBMITTAL
DETAIL SHEET
"TIMBER CREST
ESTATES"
OFF
WINTHROP STREET,
OHLSON CIRCLE
FAIRWAY LANE &
FERN PATH
IN
MEDWAY
MASSACHUSETTS




Outback
Engineering
Incorporated

165 EAST GROVE STREET
MIDDLEBOROUGH, MA 02346
TEL: (508)-946-9231
FAX: (508)-947-8873
www.outback-eng.com

DATE: NOVEMBER 6, 2018

DRAWN BY: CJV CHECKED BY: JAP
NOT TO SCALE SHEET 46 OF 50

OE-2765

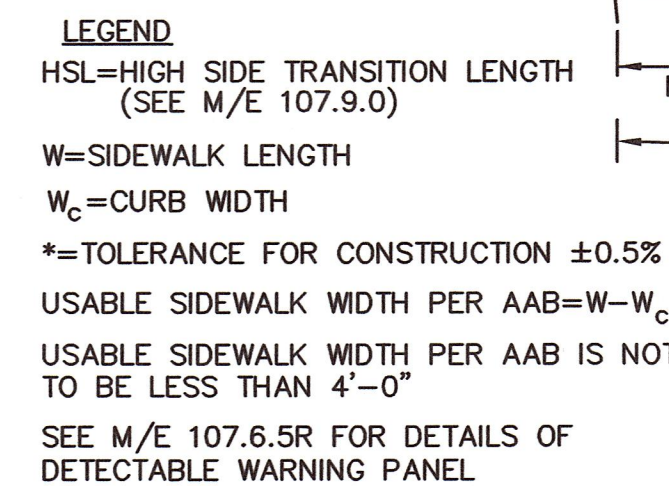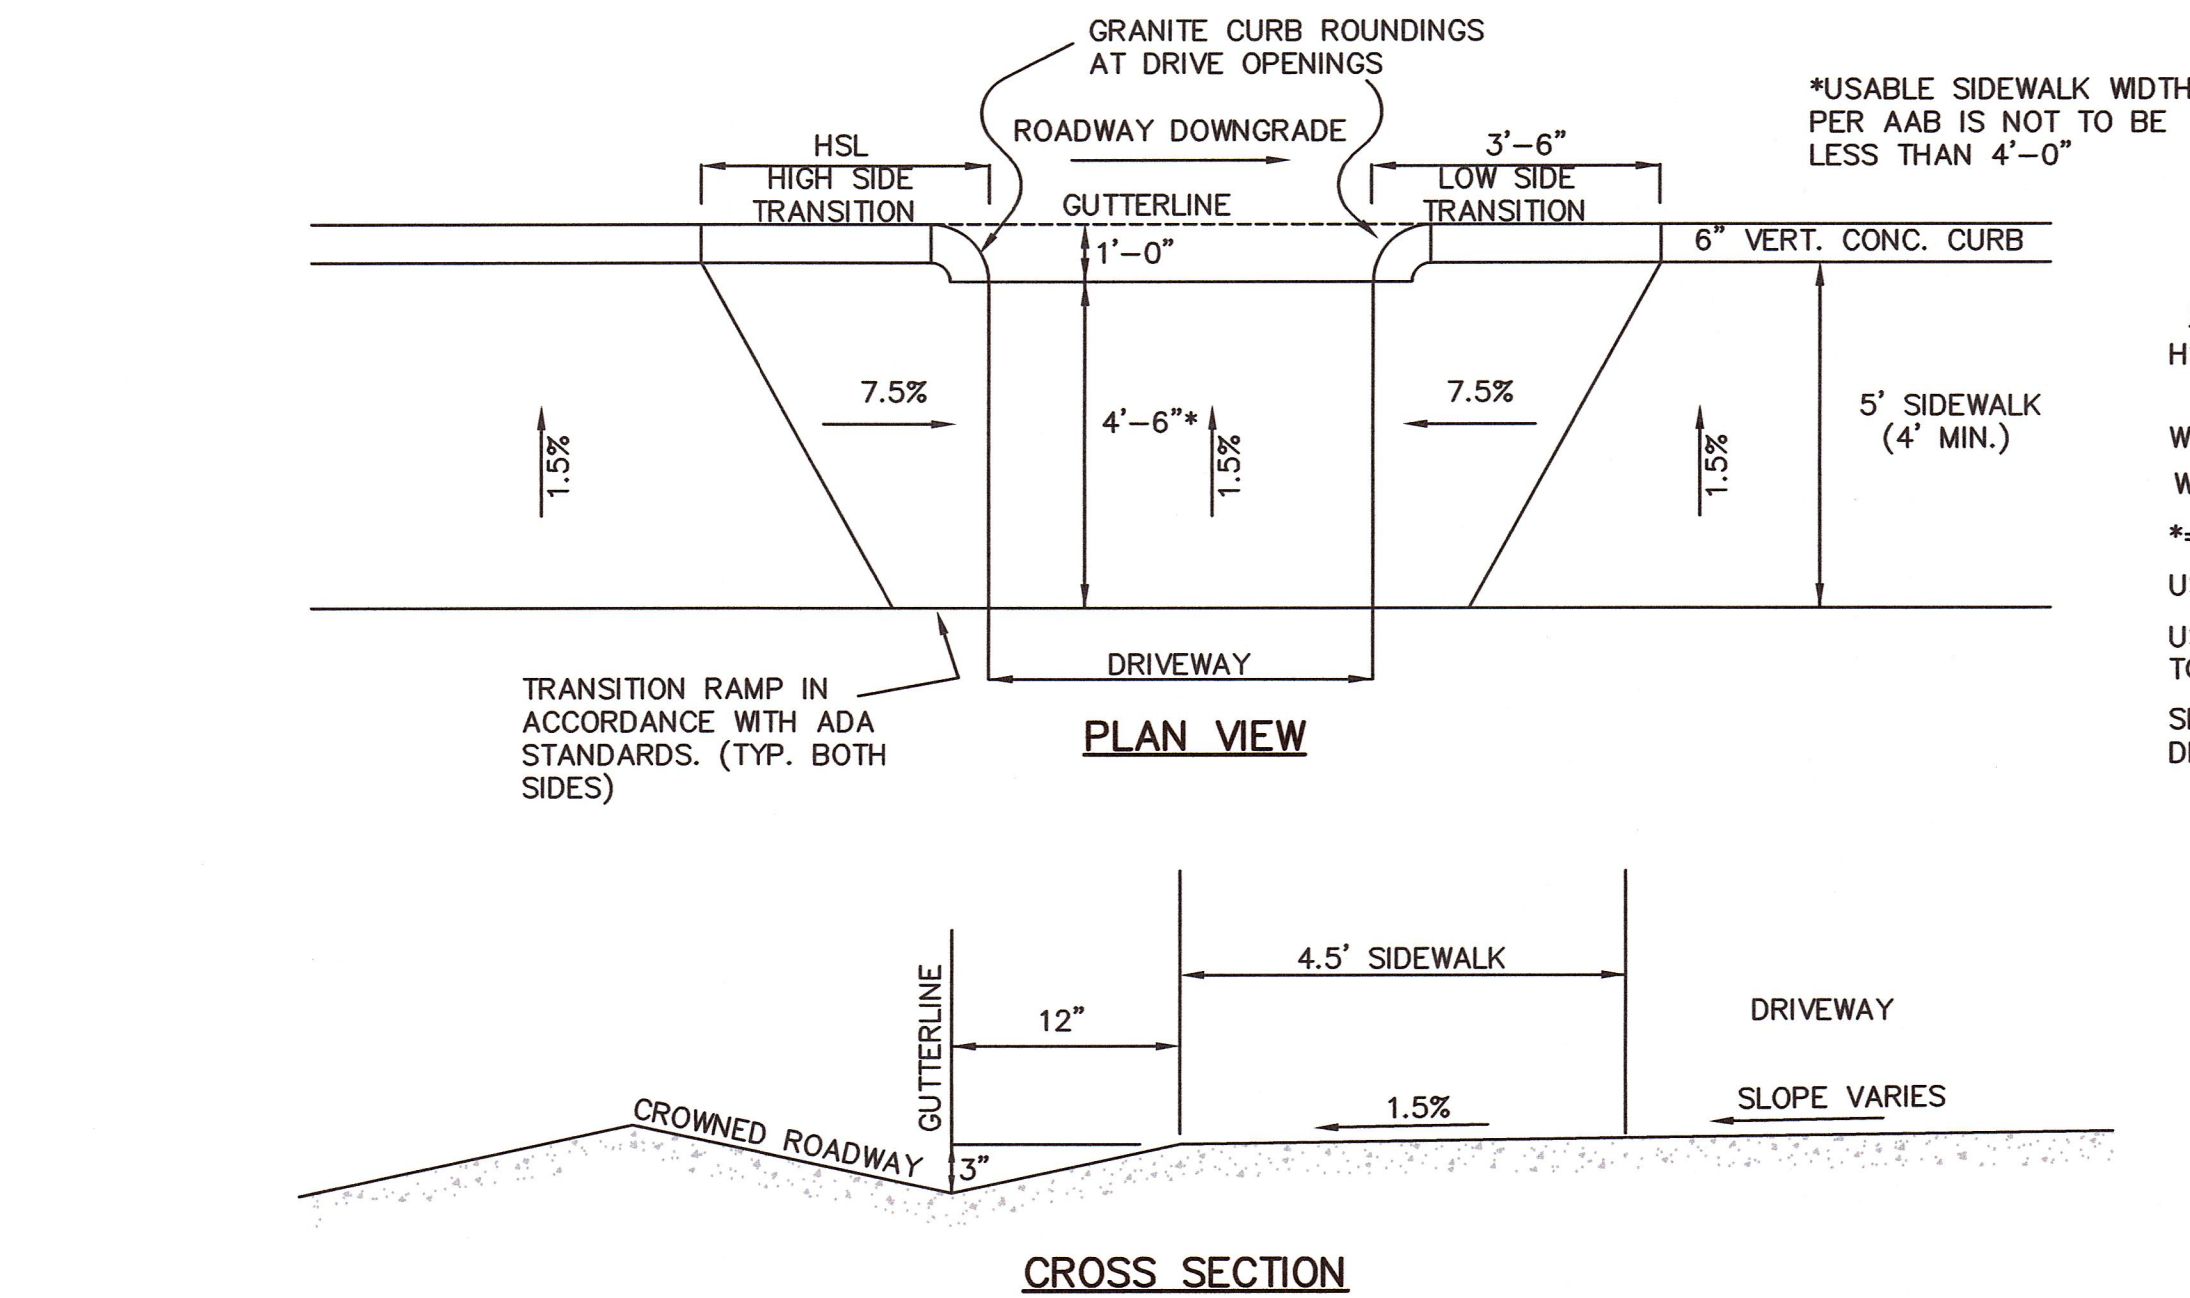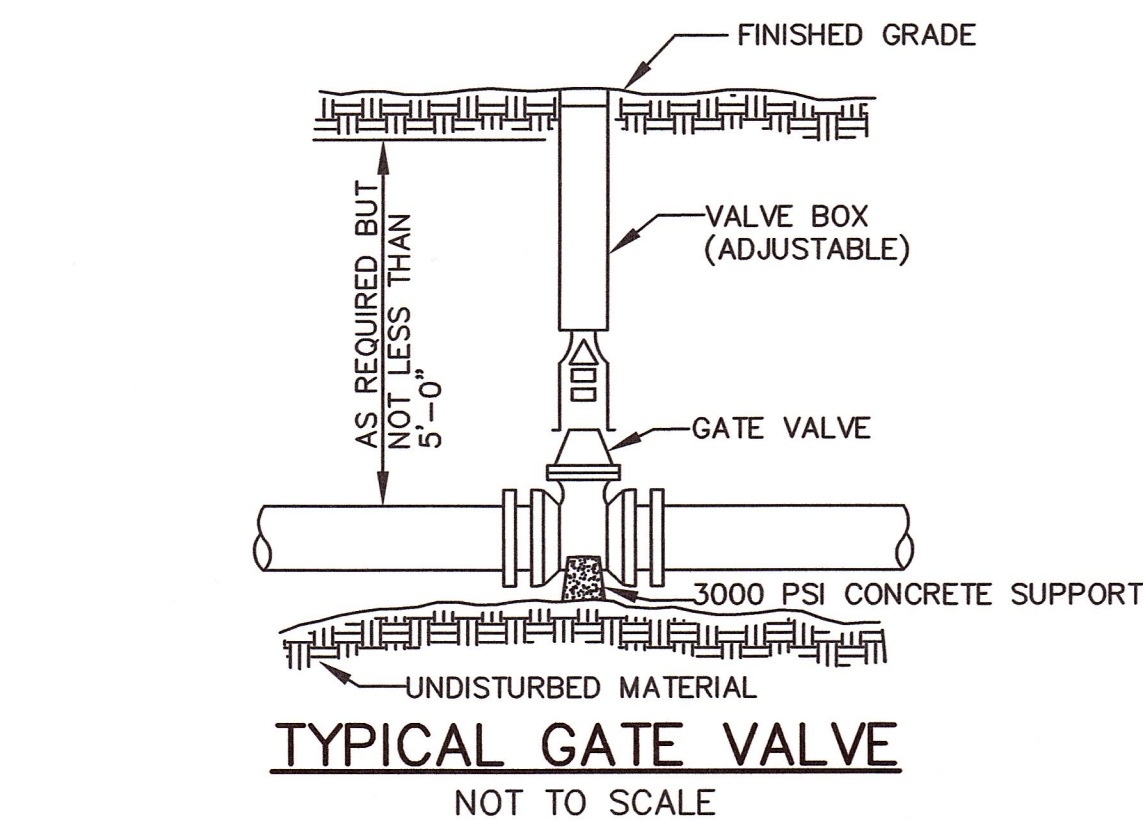

OWNERS

WICKETT DEVELOPMENT COMPANY, INC.
38746 CLINTON AVENUE DADE CITY, FL 33525
DD. BK. 13071, PAGE 203

PL. NO. 229 OF 2003, PL. BK. 507 (PARCEL A)
ASSESSORS PARCEL ID 8-016

DD. BK. 22145, PG. 113 (LOTS 8, 10, 12 & 14)
DD. BK. 22145, PG. 114 (LOTS 7, 9, 11, 13 & 15)
PLAN NO. 80 & 81 OF 1967, PL. BK. 222

ASSESSORS PARCEL ID 9-058

NOVUS HOMES LLC
135 MAIN STREET, SUITE 5, MEDWAY MA, 02053
DD. BK. 32449, PG. 424
PL. NO. 666-C OF 9 OF 1972, PL. BK. 232 (LOT
214)
A PORTION OF ASSESSORS PARCEL ID 14-020

TIMBER CREST ESTATES LLC
C/O MOUNIR TAYARA
135 MAIN STREET, SUITE 5, MIDWAY MA 02053
DD. BK. 34358, PG. 264
PL. NO. 1103 OF 1950, PL. BK. 2945, PG. 230
ASSESSORS PARCEL ID 9-051
DD. BK. 32841, PG. 560
PL. NO. 75 OF 2015, PL. BK. 636
ASSESSORS PARCEL ID 15-001

SUSAN J. PAVLIK, NANCY P. RUSSELL, JAMES A.
PAVLIK & THOMAS F. PAVLIK
19 CENTER STREET MEDWAY, MA 02053
DD. BK. 24701, PG. 7
PL. NO. 388 OF 1995, PL. BK. 431
ASSESSORS PARCEL ID 15-019

JOHN C. SIMCOX & KATHLEEN R. SIMCOX,
TRUSTEES OF THE SIMCOX FAMILY TRUST
11 OHLSON CIRCLE, MEDWAY, MA 02053
DD. BK. 29614, PG. 283
PL. NO. 666-A OF 9 OF 1972, PL. BK. 232 (LOT
213)
A PORTION OF ASSESSORS PARCEL ID 14-021


APPLICANT
TIMBER CREST ESTATES LLC
C/O MOUNIR TAYARA
135 MAIN STREET, SUITE 5
MEDWAY MA, 02053

*FINAL SUBMITTAL
DETAIL SHEET
"TIMBER CREST
ESTATES"
OFF
WINTHROP STREET,
OHLSON CIRCLE
FAIRWAY LANE &
FERN PATH
IN
MEDWAY
MASSACHUSETTS*

Outback Engineering Incorporated

165 EAST GROVE STREET
MIDDLEBOROUGH, MA 02346
TEL: (508)-946-9231
FAX: (508)-947-8873
www.outback-eng.com


DATE: NOVEMBER 6, 2018	
DRAWN BY: CJV	CHECKED BY: JAP
NOT TO SCALE	SHEET 47 OF 50

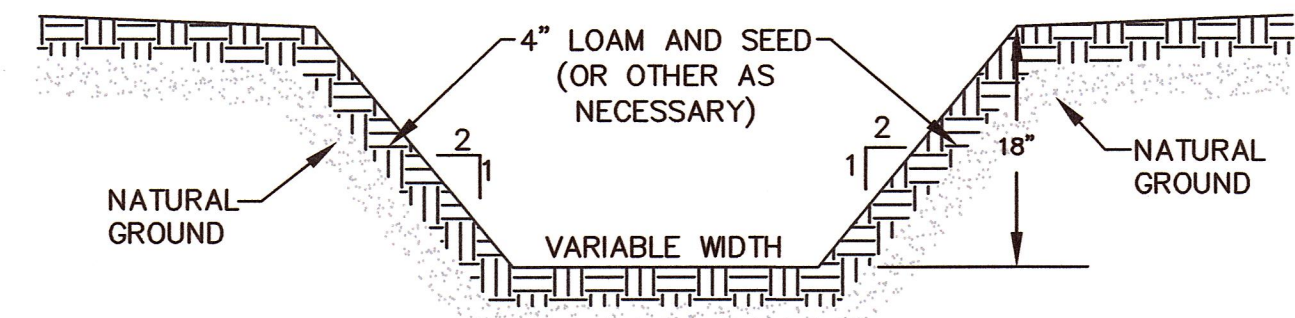

TEMPORARY DIVERSION BERM/SWALE DETAIL

NOT TO SCALE


CONTRACTOR SHALL STABILIZE AS NECESSARY USING RIP RAP, CRUSHED STONE, EROSION CONTROL BLANKETS, AND/OR LOAM & SEED

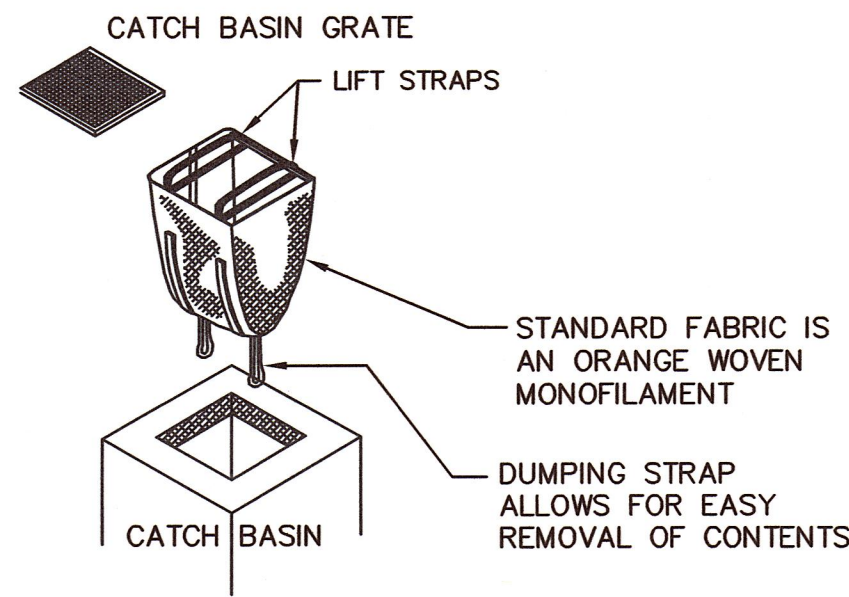

DANDY SACK® SILT SACK BY MIRAFI

NOT TO SCALE

NOTE: SILT SACKS TO BE INSTALLED AT CATCH BASINS ONLY AFTER PAVED AREA IS CONSTRUCTED TO BASE COURSE PAVEMENT

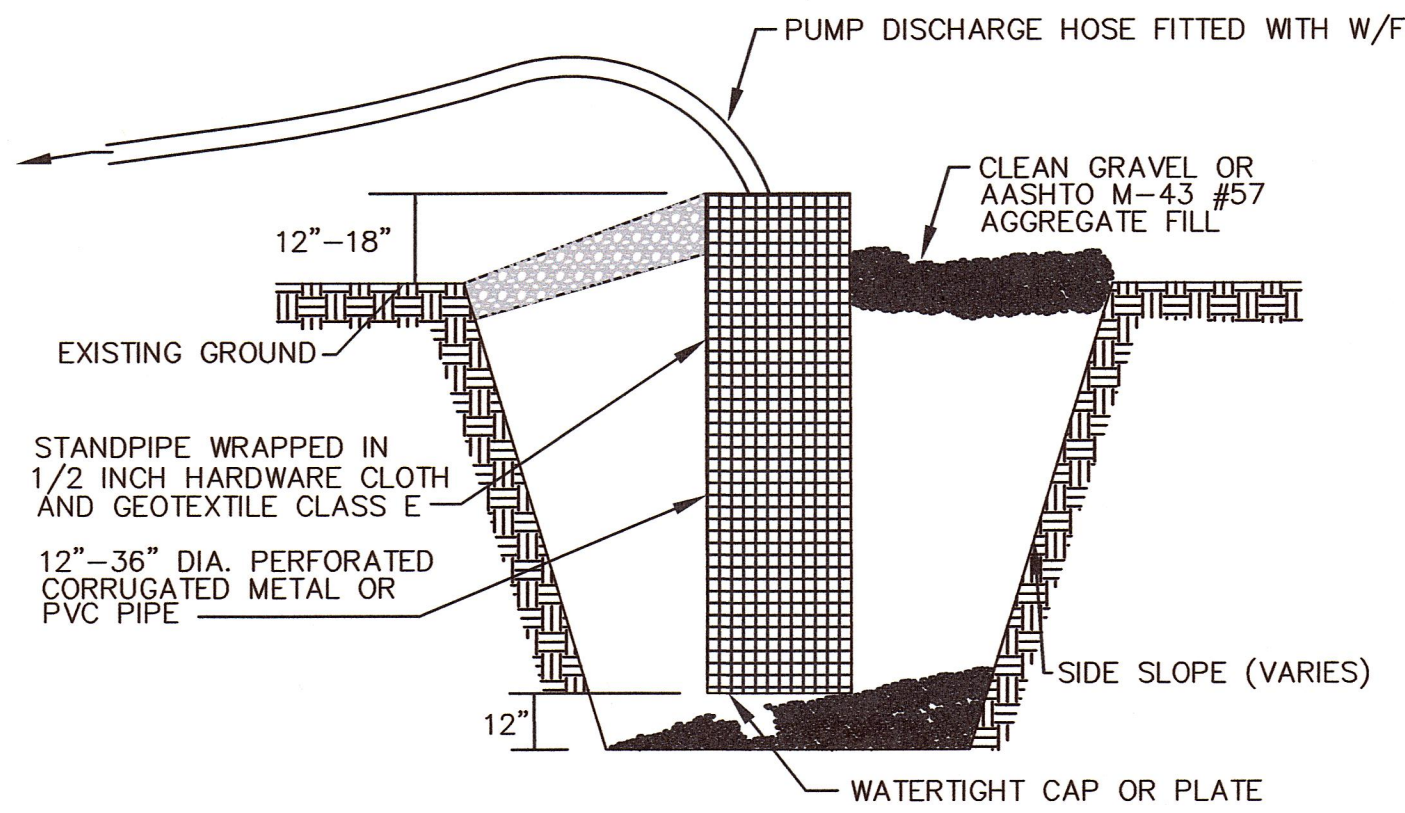


CONSTRUCTION DEWATERING SUMP PIT DETAIL

NOT TO SCALE


NOTE: IN LOCATIONS WHERE DEWATERING IS REQUIRED, THE CONTRACTOR SHALL CONSTRUCT A DEWATERING SUMP PIT IN ACCORDANCE WITH THE DETAIL PROVIDED. TO PREVENT THE MIGRATION OF SILT AND SEDIMENT, THE CONTRACTOR SHALL FIT THE DISCHARGE END OF THE PUMP HOSE WITH A COMPOSITE SOCK AND ALL FLOW SHALL BE DISCHARGED INTO A SEDIMENT CONTROL TRAP PRIOR TO CONVEYANCE INTO THE STORM DRAIN SYSTEM. THE SEDIMENT CONTROL TRAP SHALL BE CONSTRUCTED UTILIZING AN ENCLOSED AREA OF SILT FENCE AND/OR FILTERMATT IN ACCORDANCE WITH THE DETAIL SHOWN. SEDIMENT TRAPS SHALL BE PLACED IN UPLAND AREAS ONLY AWAY FROM WETLANDS.

DEWATERING PIT TO BE LOCATED OUTSIDE 100' BUFFER AND DISCHARGE, TO A SEDIMENT TRAP OR TEMPORARY DEATERING PIT WHERE FEASIBLE.

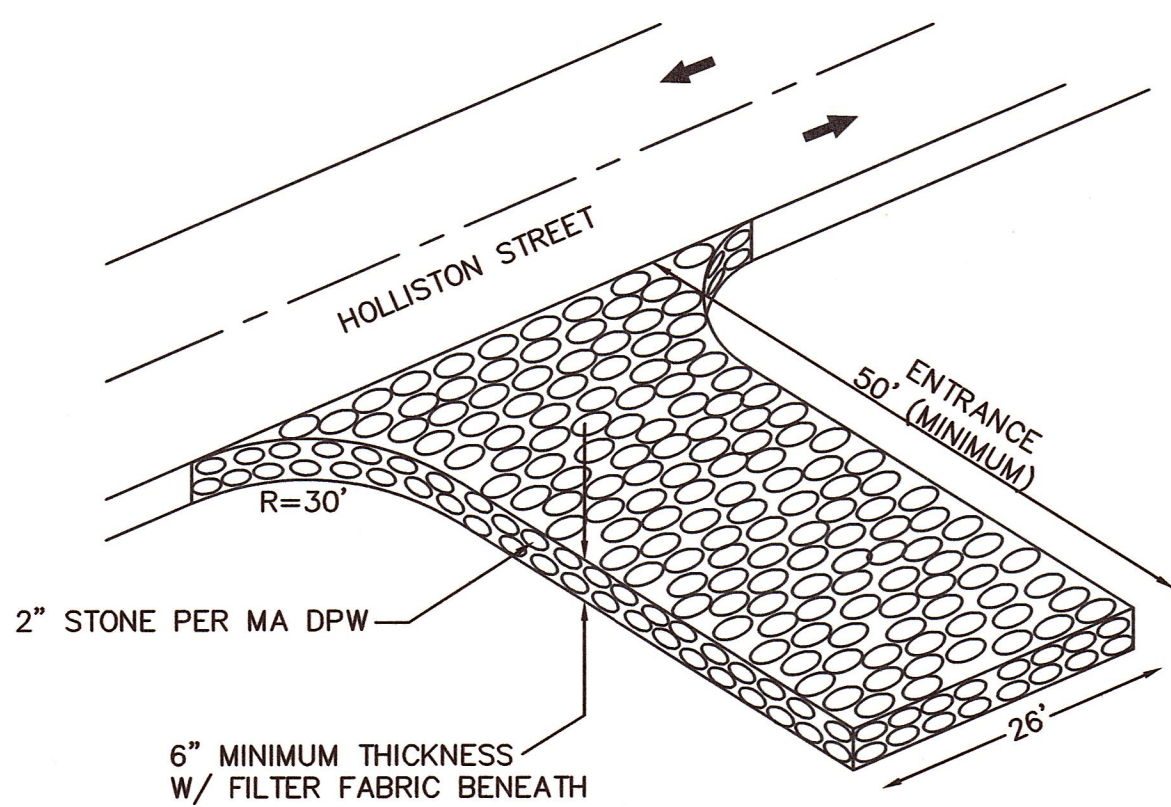


TEMPORARY SITE CONSTRUCTION ENTRANCE PAD

N.T.S.

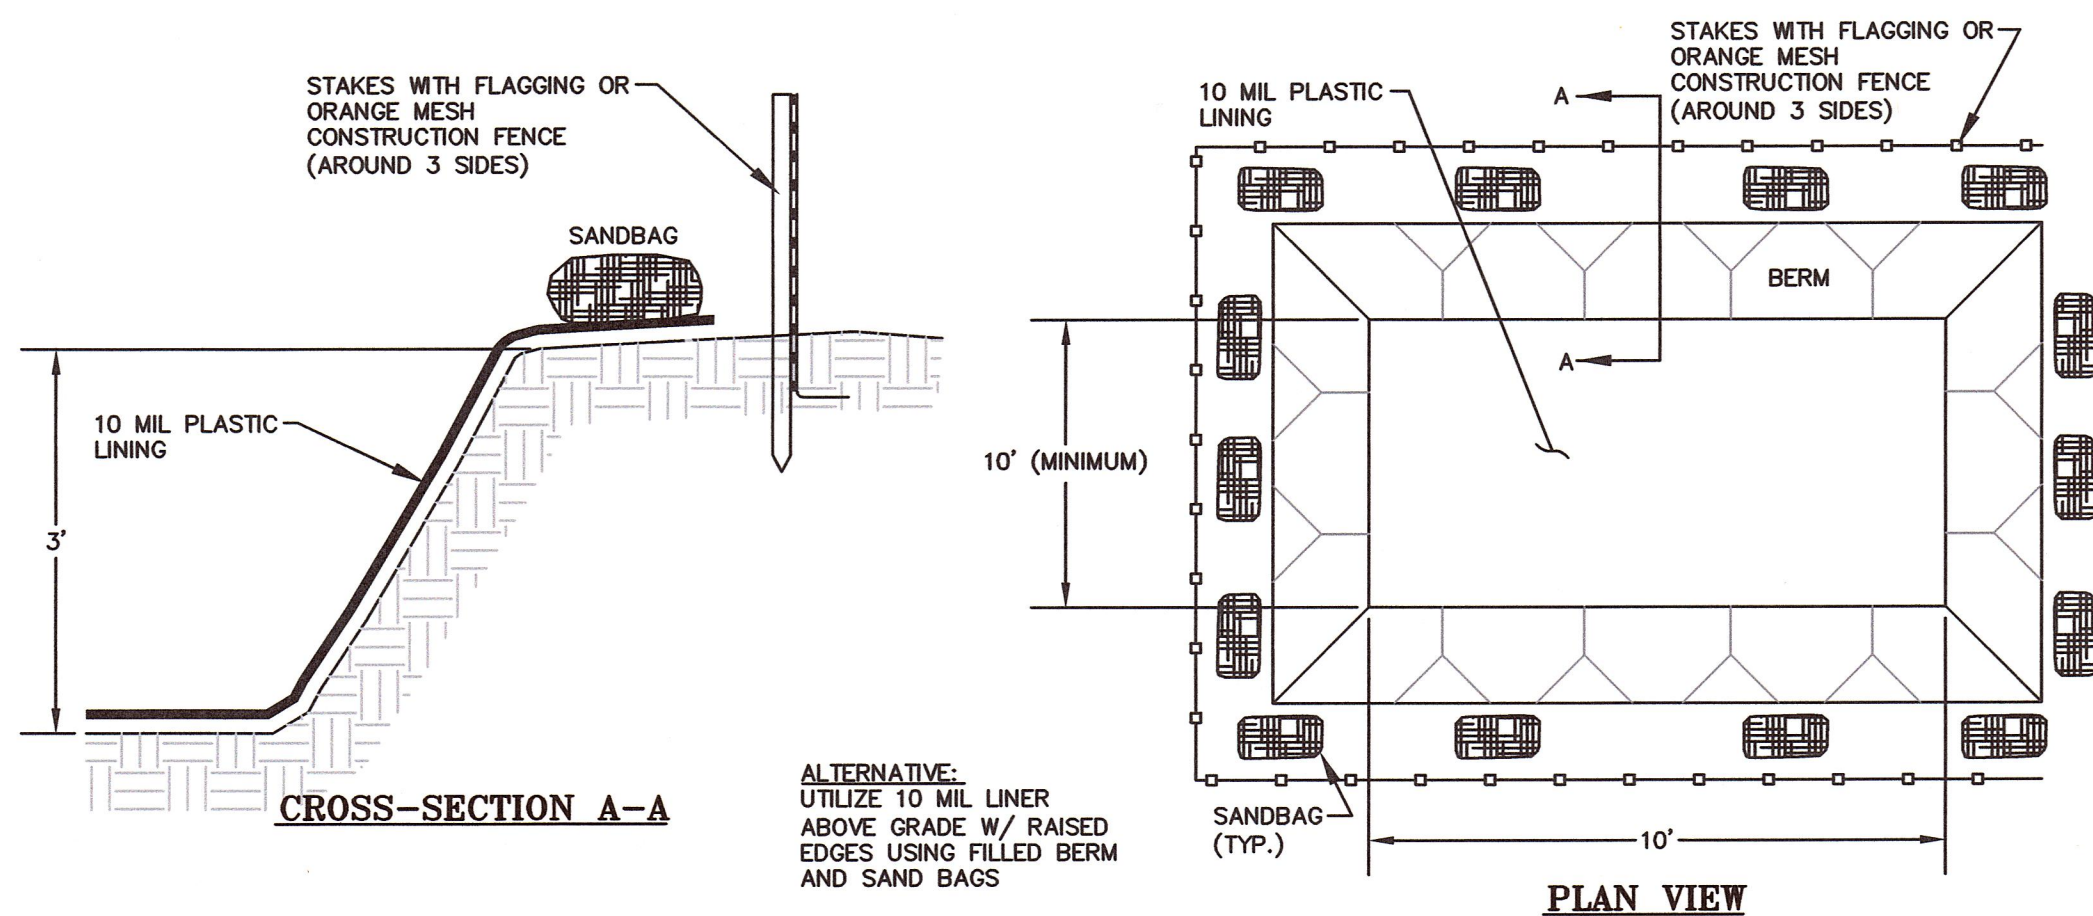

BELOW GRADE CONCRETE WASHOUT PIT

NOT TO SCALE

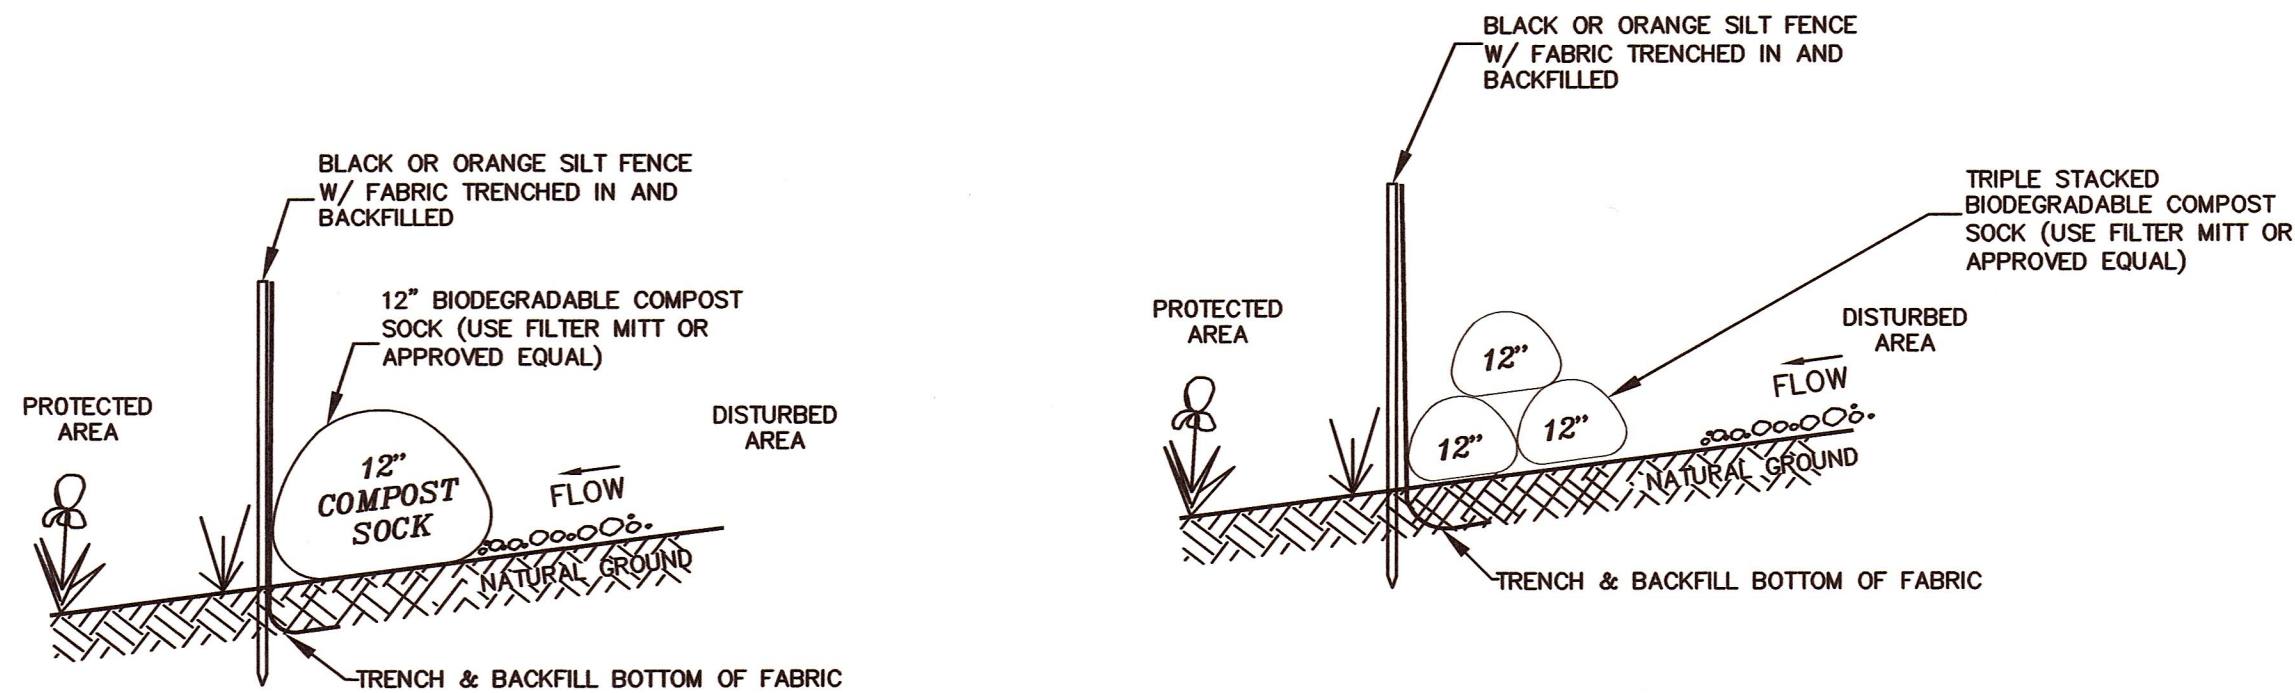

EROSION CONTROL BARRIER-TYPE 1 (ECB-1)

REQUIRED AT 50'-100' OF BORDERING VEGETATED WETLANDS, SEE NOTE 1.


EROSION CONTROL BARRIER-TYPE 2 (ECB-2)

NOT TO SCALE

REQUIRED AT 0'-50' OF BORDERING VEGETATED WETLANDS, SEE NOTES 2-4.

EROSION CONTROL BARRIER NOTES

1. WHEN WORKING WITHIN 50'-100' OF A BORDERING VEGETATED WETLAND USE ECB-1.
 2. BETWEEN 0'-50' OF A BORDERING VEGETATED WETLAND, USE ECB-2. (USE TRIPLE STACKED 12" BIODEGRADABLE COMPOST SOCK).
 3. WITHIN WETLAND AT WETLAND CROSSINGS #1 AND #3 (EMG. ACCESS ROAD & ROAD F BRIDGE), AND AT THE BWV WETLAND REPLICATION AREA USE ECB-2, EXCEPT, NO SILT FENCE SHALL BE USED. SET TRIPLE COMPOST SOCKS ONLY.
 4. IF WORKING WITHIN 10 FEET TO BORDERING VEGETATED WETLAND RESOURCE AREA, 7-DAY SITE STABILIZATION IS REQUIRED IN ADDITION TO ECB-2.
- UPON COMPLETION OF WORK, OR IF SITE IS TO HAVE WORK STOPPAGE FOR MORE THAN 7-DAYS, THE SITE MUST BE STABILIZED TEMPORARILY WITH JUTE MESH, MULCH, HYDROSEED, OR PERMANENT GROUND COVER PER PLANS.

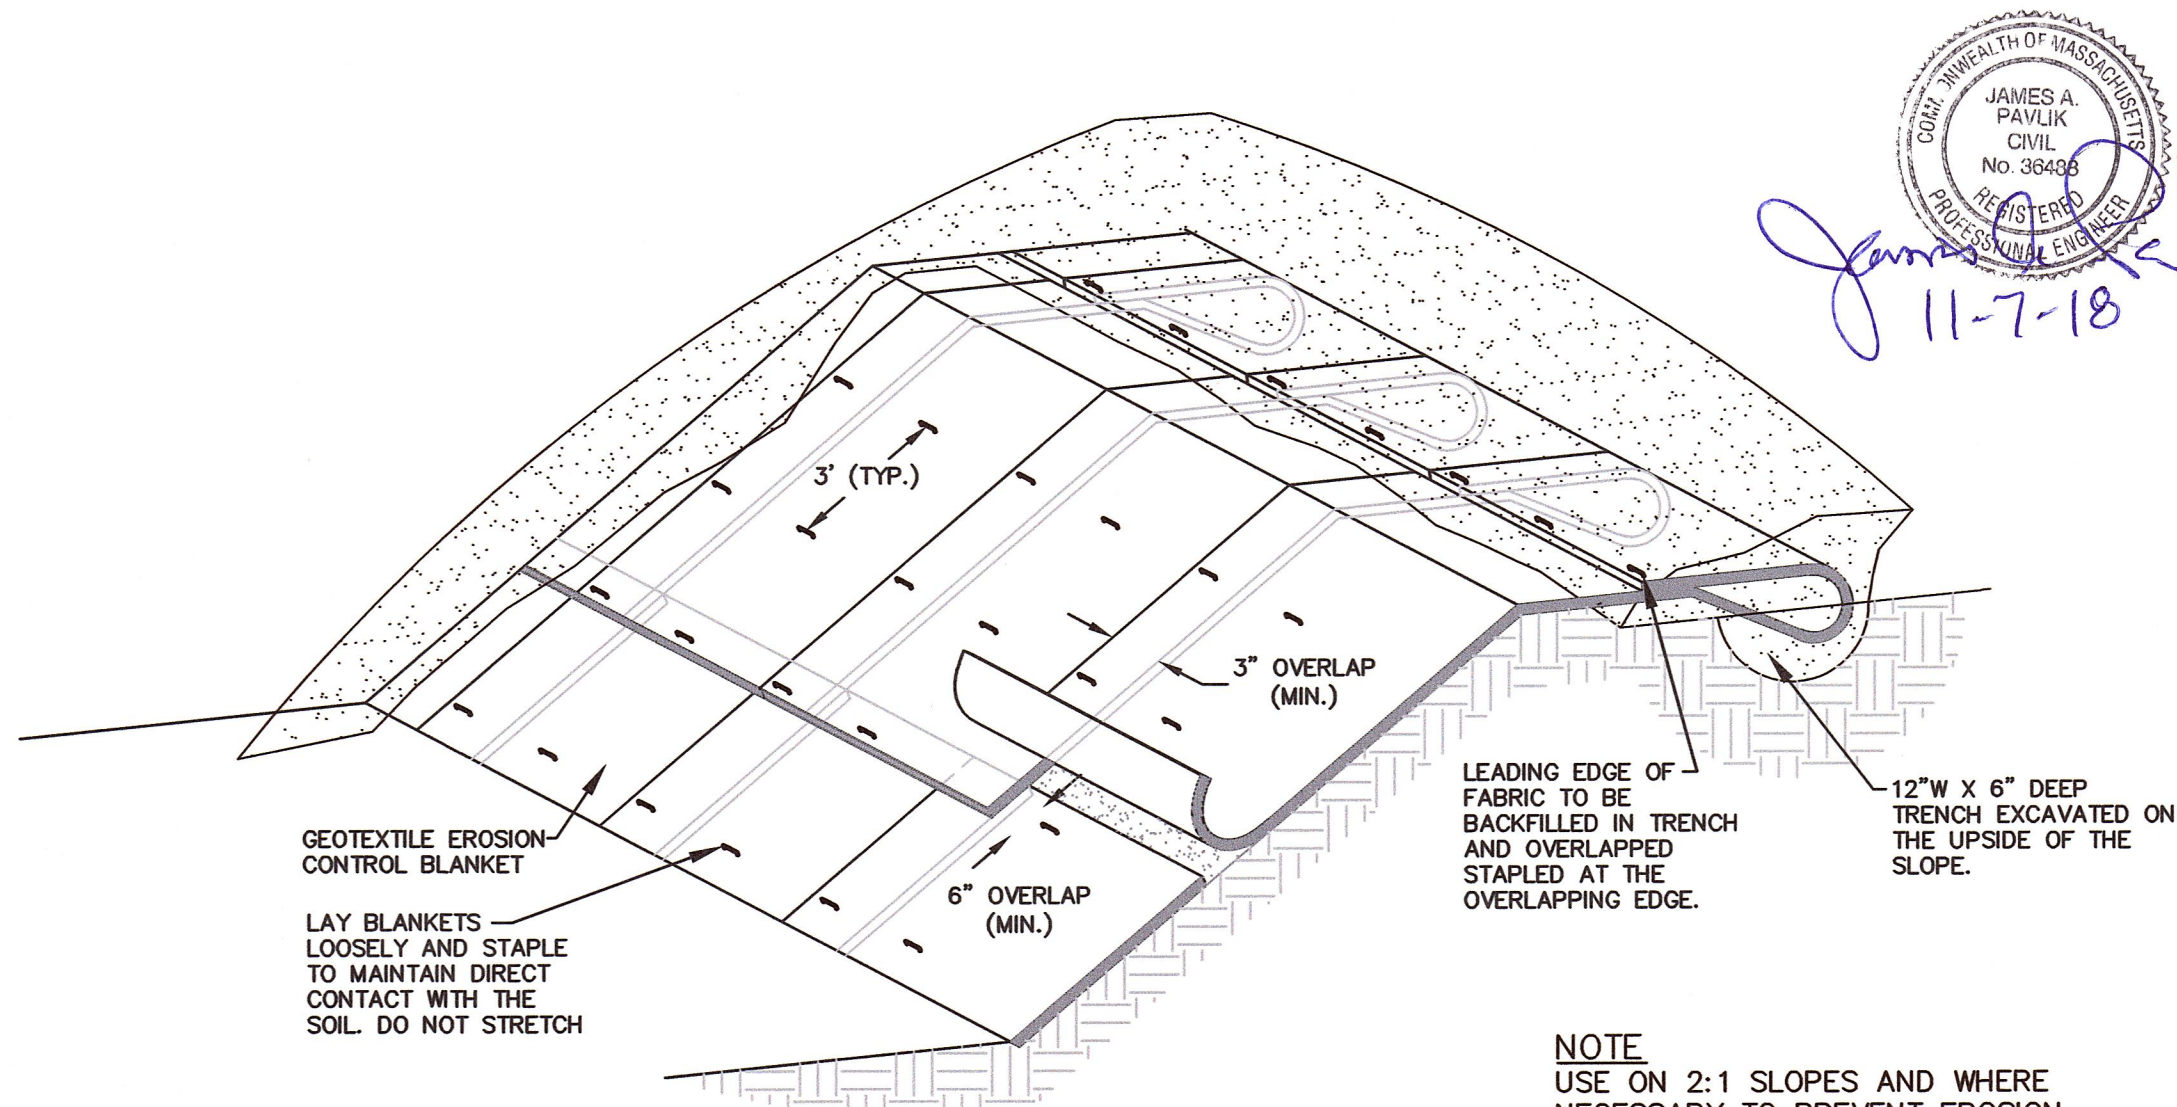

GEOTEXTILE EROSION CONTROL BLANKET

NOT TO SCALE

NOTE:
USE ON 2:1 SLOPES AND WHERE NECESSARY TO PREVENT EROSION.

REVISIONS		
NO.	DATE	DESCRIPTION

OWNERS

WICKETT DEVELOPMENT COMPANY, INC.
38746 CLINTON AVENUE DADE CITY, FL 33525
DD. BK. 13071, PAGE 203
PL. NO. 229 OF 2003, PL. BK. 507 (PARCEL A)
ASSESSORS PARCEL ID 8-016
DD. BK. 22145, PG. 113 (LOTS 8, 10, 12 & 14)
DD. BK. 22145, PG. 114 (LOTS 7, 9, 11, 13 & 15)
PLAN NO. 80 & 81 OF 1967, PL. BK. 222
ASSESSORS PARCEL ID 9-058

HENRY L. WICKETT
38746 CLINTON AVENUE, DADE CITY, FL 33525
DD. BK. 9742, PG. 202
ASSESSORS PARCEL ID 8-019
DD. BK. 32754, PAGE 363
ASSESSORS PARCEL ID 8-020

HENRY L. WICKETT & HENRY L. WICKETT JR.
38746 CLINTON AVENUE DADE CITY, FL 33525
DD. BK. 6607, PG. 537
PORTION OF PL. NO. 97 OF 2012, PL. BK. 615
ASSESSORS PARCEL ID 14-005

NOVUS HOMES LLC
135 MAIN STREET, SUITE 5, MEDWAY MA, 02053
DD. BK. 32448, PG. 424
PL. NO. 666-C OF 9 OF 1972, PL. BK. 232 (LOT 214)
A PORTION OF ASSESSORS PARCEL ID 14-020

TIMBER CREST ESTATES LLC
C/O MOUNIR TAYARA
135 MAIN STREET, SUITE 5, MEDWAY MA 02053
DD. BK. 34358, PG. 264
PL. NO. 1103 OF 1950, PL. BK. 2945, PG. 230
ASSESSORS PARCEL ID 9-051
DD. BK. 32841, PG. 560
PL. NO. 75 OF 2015, PL. BK. 636
ASSESSORS PARCEL ID 15-001

SUSAN J. PAVLIK, NANCY P. RUSSELL, JAMES A. PAVLIK & THOMAS F. PAVLIK
19 CENTER STREET MEDWAY, MA 02053
DD. BK. 24701, PG. 7
PL. NO. 388 OF 1995, PL. BK. 431
ASSESSORS PARCEL ID 15-019

JOHN C. SIMCOX & KATHLEEN R. SIMCOX, TRUSTEES OF THE SIMCOX FAMILY TRUST
11 OHLSON CIRCLE, MEDWAY, MA 02053
DD. BK. 29614, PG. 283
PL. NO. 666-A OF 9 OF 1972, PL. BK. 232 (LOT 213)
A PORTION OF ASSESSORS PARCEL ID 14-021

APPLICANT

TIMBER CREST ESTATES LLC
C/O MOUNIR TAYARA
135 MAIN STREET, SUITE 5
MEDWAY MA, 02053

FINAL SUBMITTAL DETAIL SHEET "TIMBER CREST ESTATES" OFF

WINTHROP STREET,
OHLSON CIRCLE
FAIRWAY LANE &
FERN PATH
IN
MEDWAY
MASSACHUSETTS





































Outback Engineering
Incorporated

165 EAST GROVE STREET
MIDDLEBOROUGH, MA 02346
TEL: (508)-946-9231
FAX: (508)-947-8873
www.outback-eng.com

DATE: NOVEMBER 6, 2018
DRAWN BY: CJV CHECKED BY: JAP
NOT TO SCALE SHEET 48 OF 50

OE-2765

Z:\land Projects\2004\05-2756-Winthrop\Drawings\LAND-CRIT\CRIT-01-Sheet\CRIT01.dwg On: 05/27/2016 10:42:40 AM 11-7-18

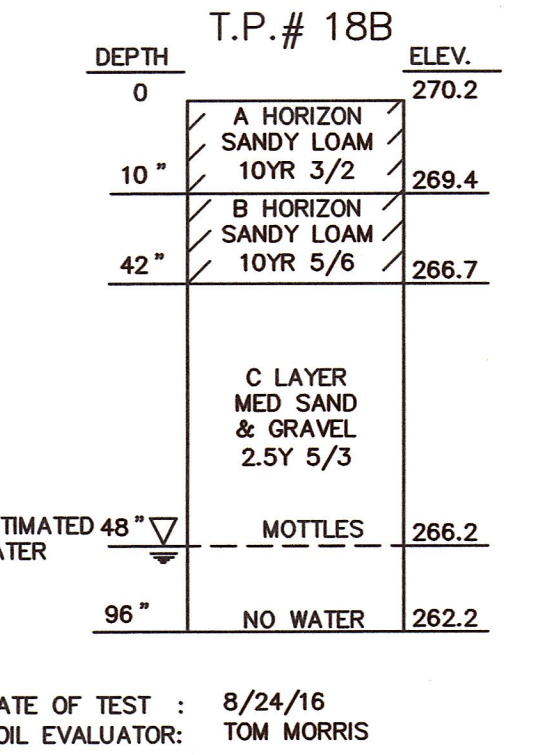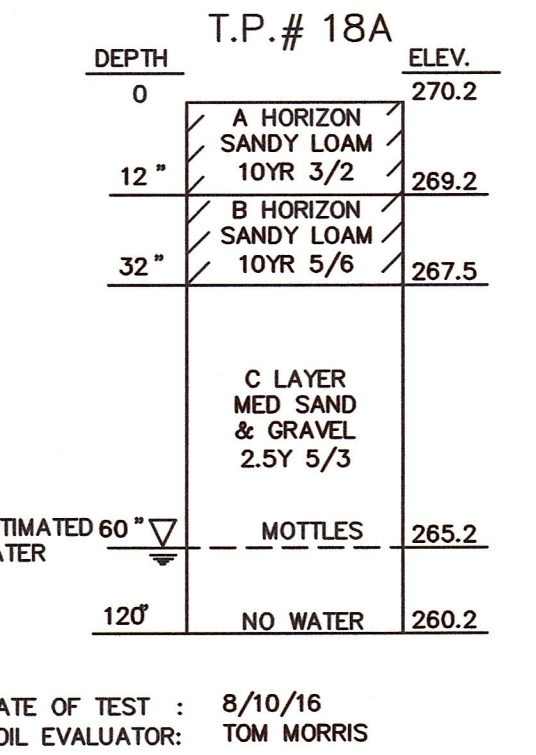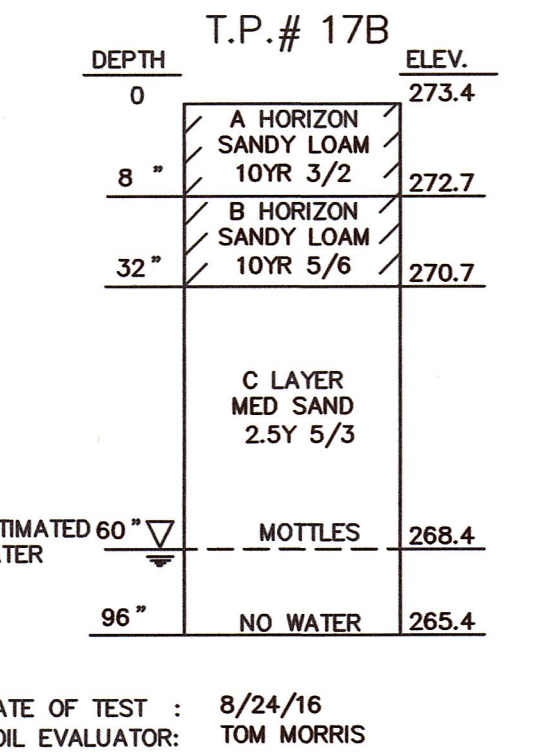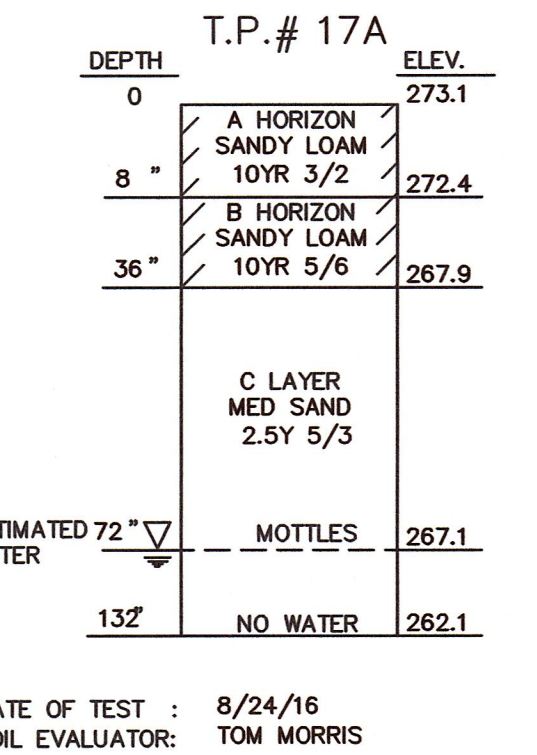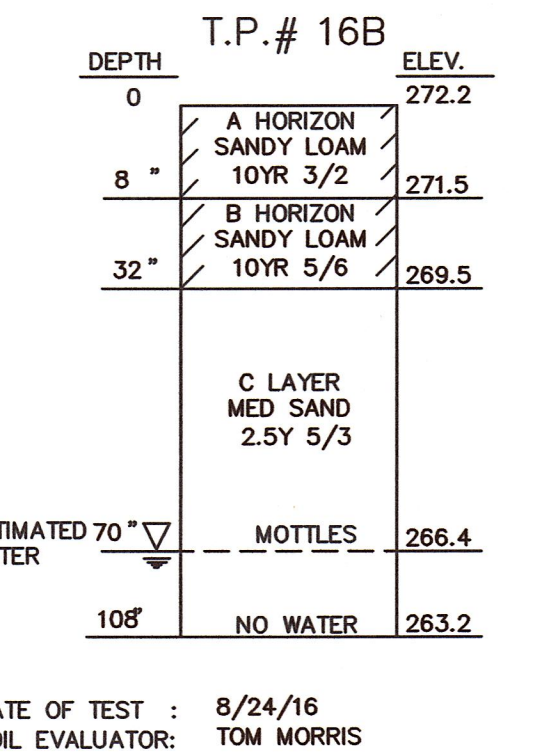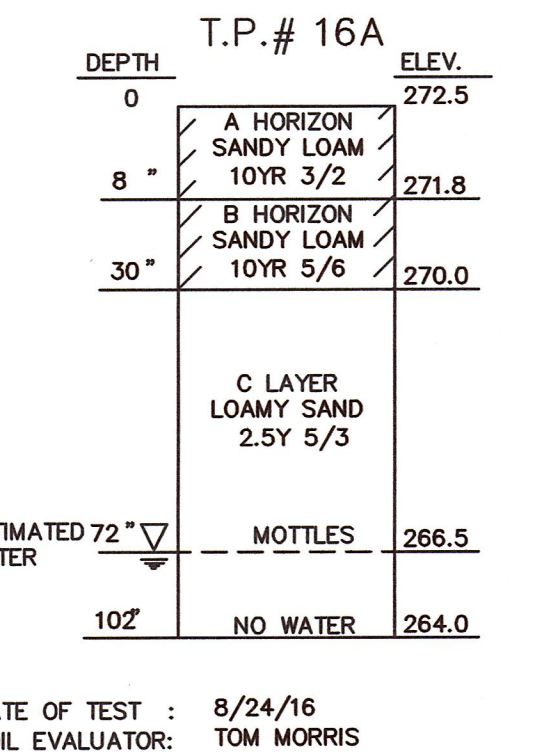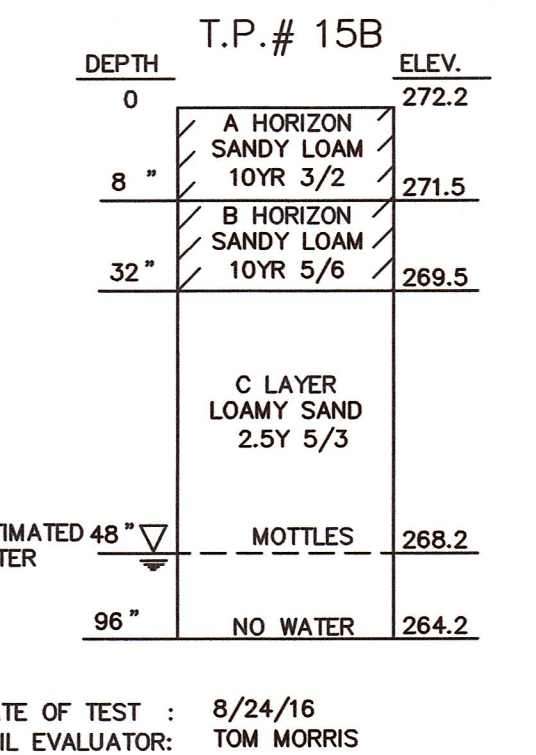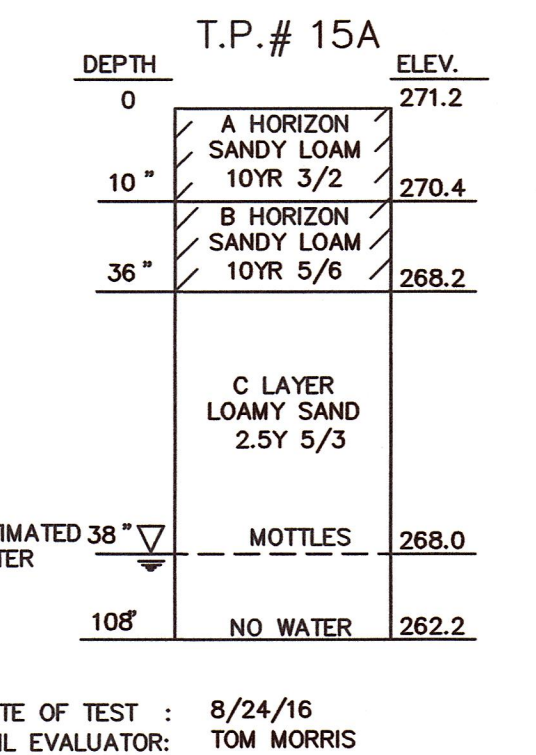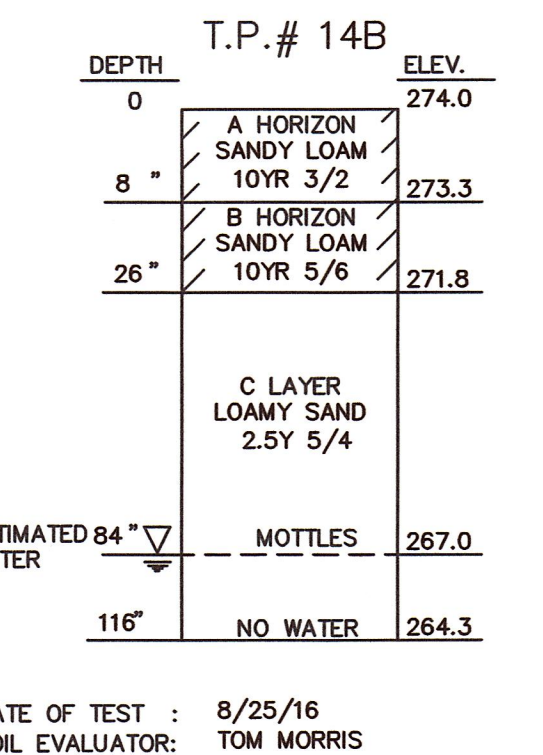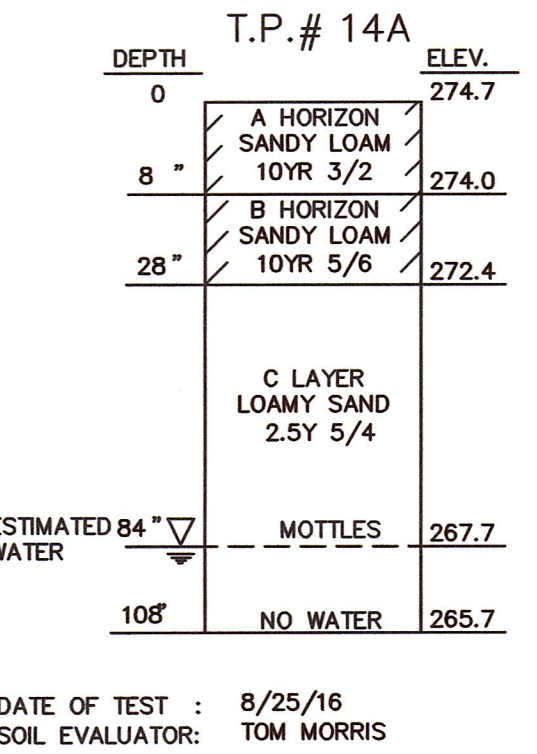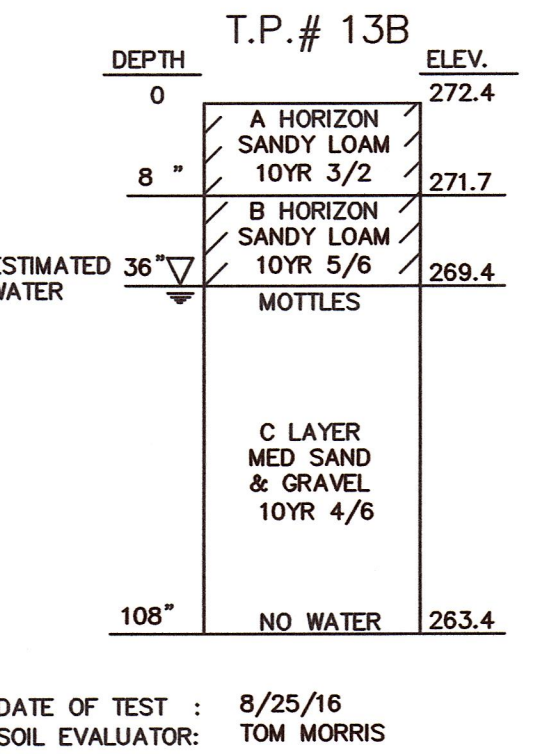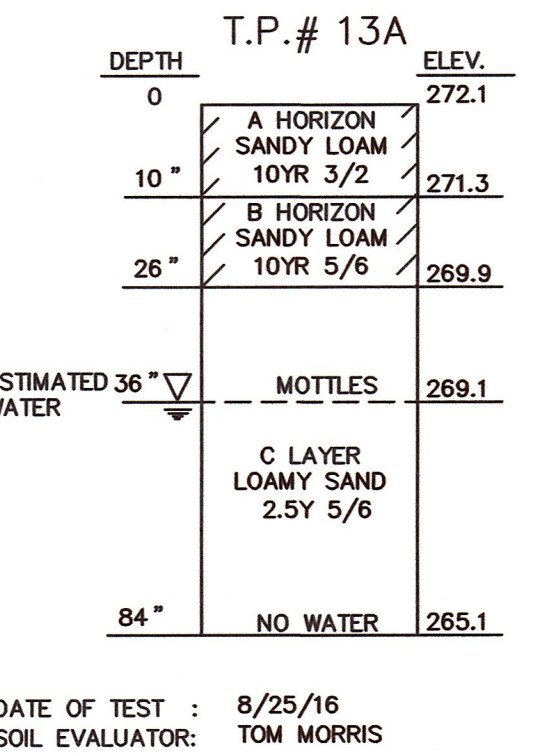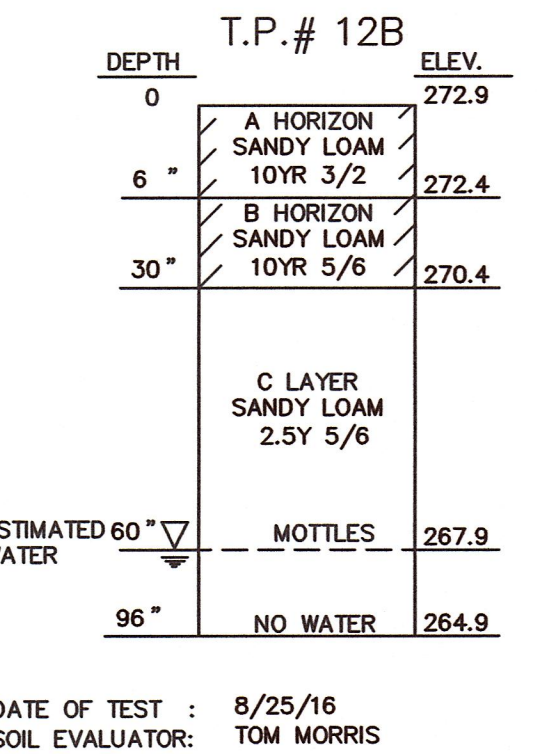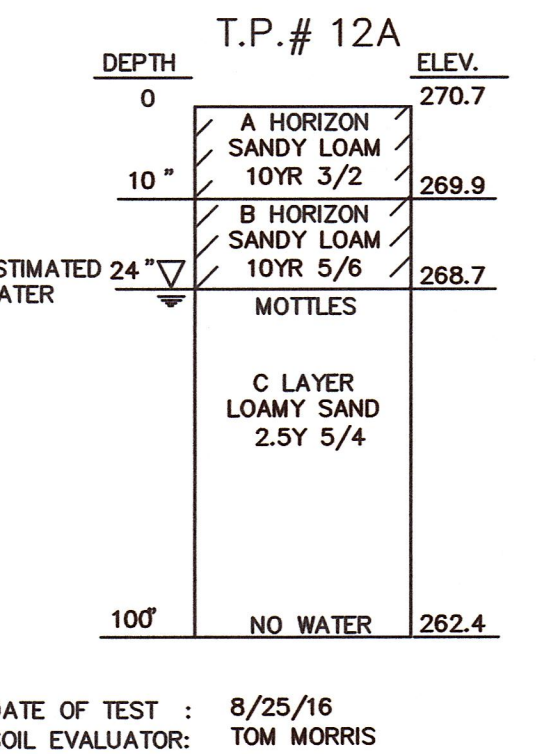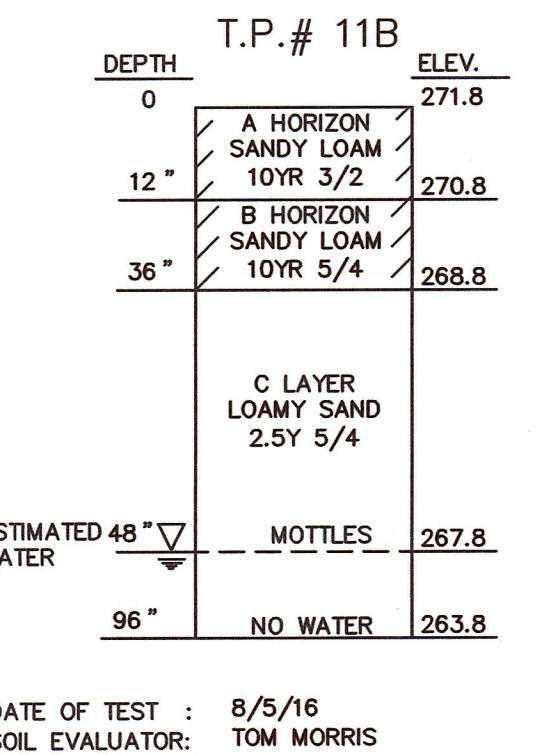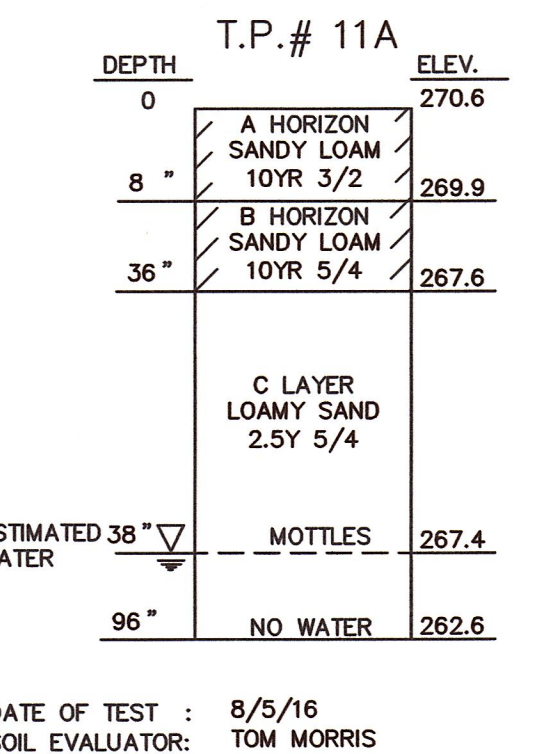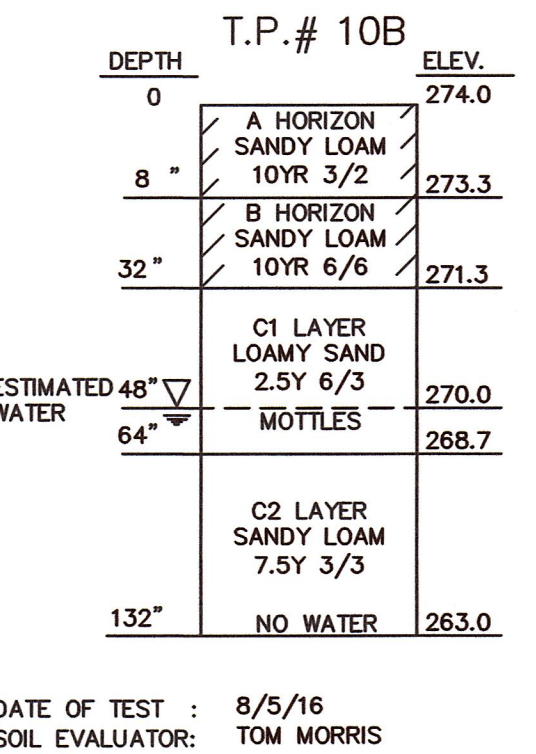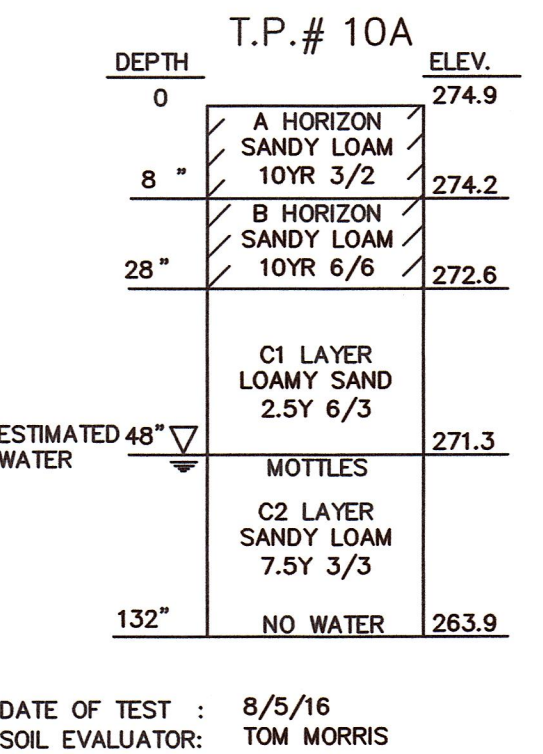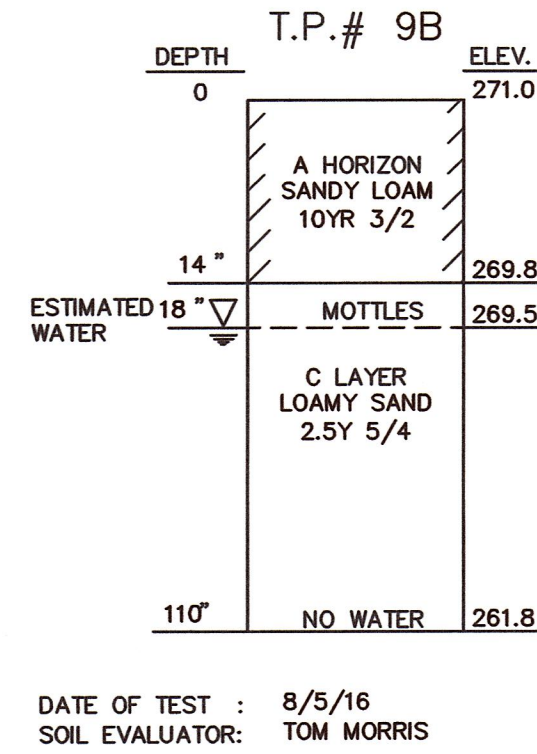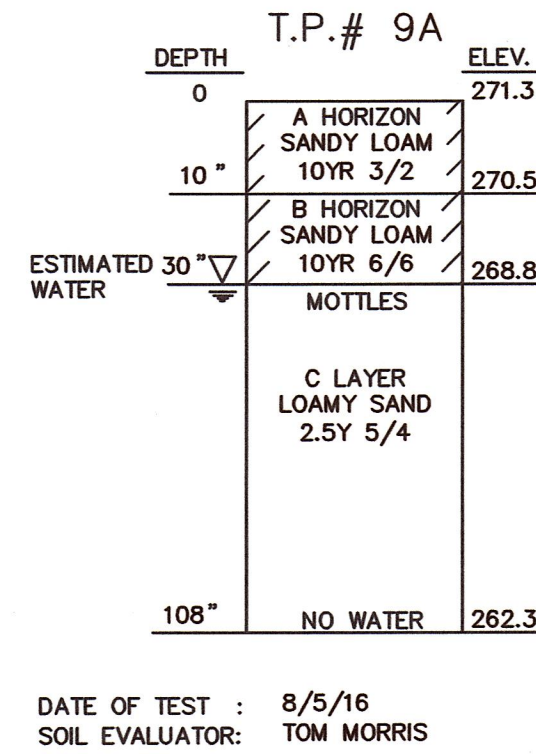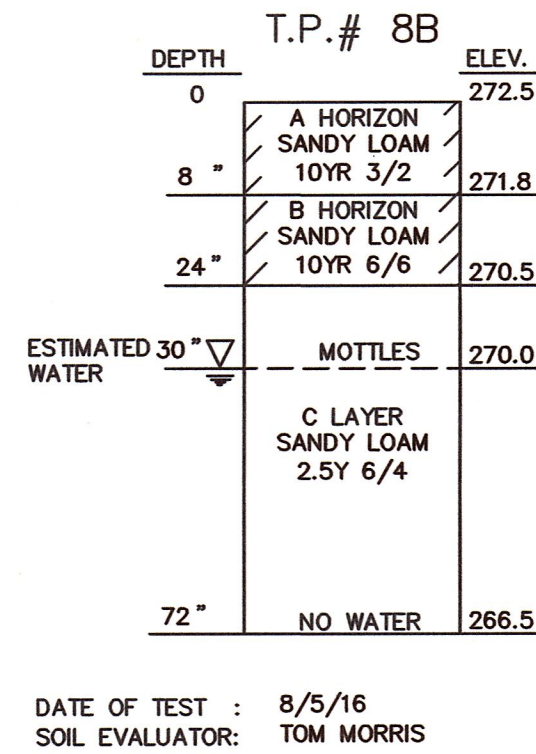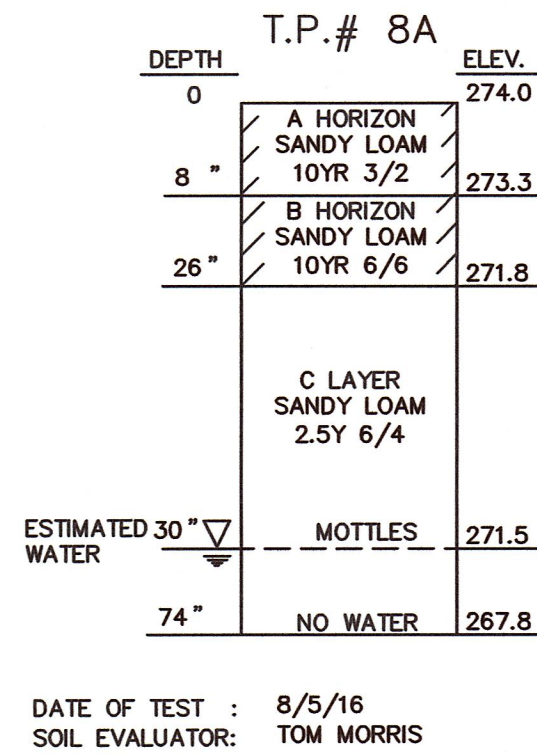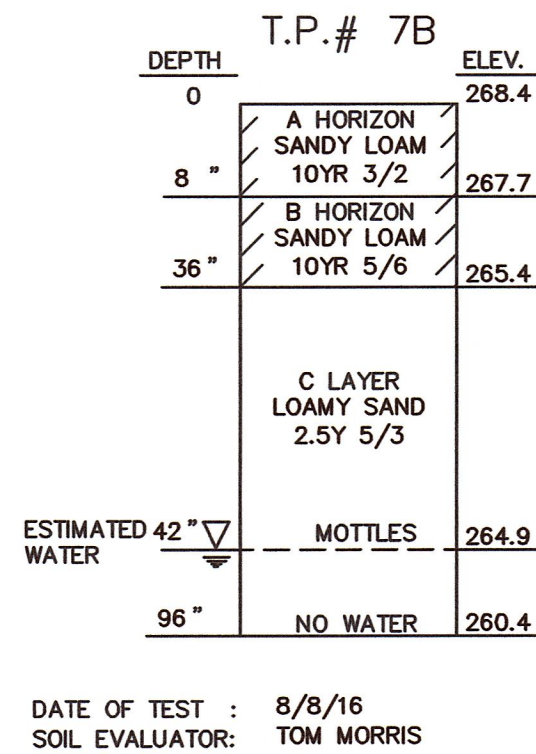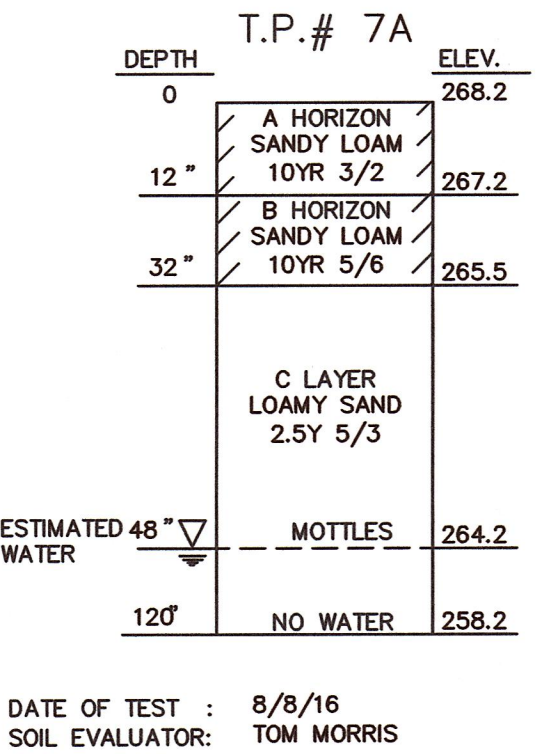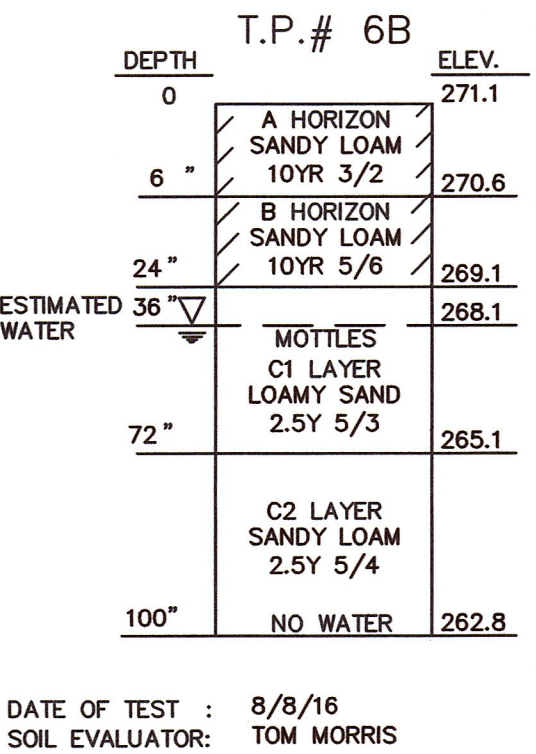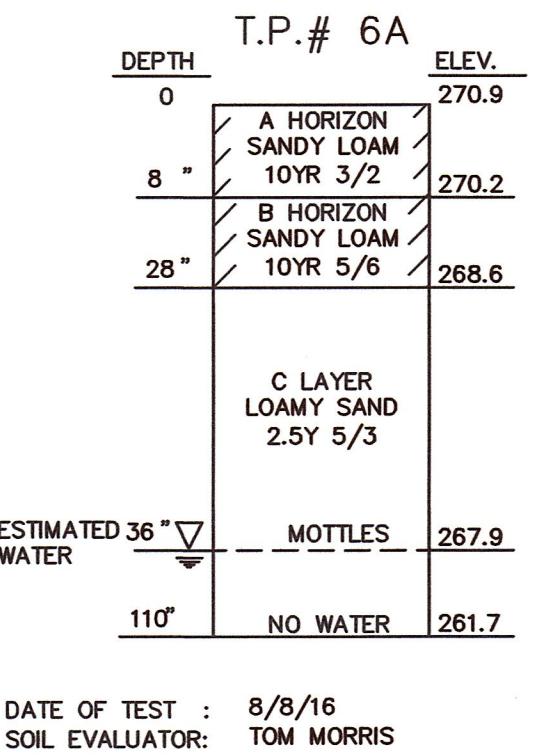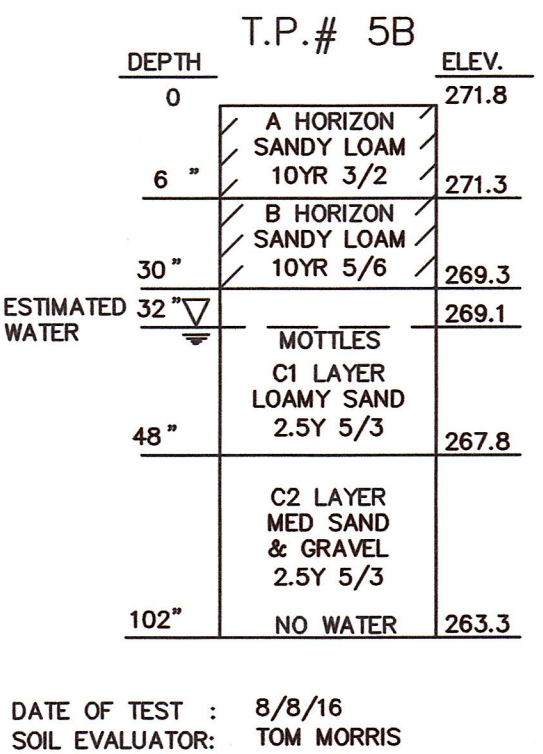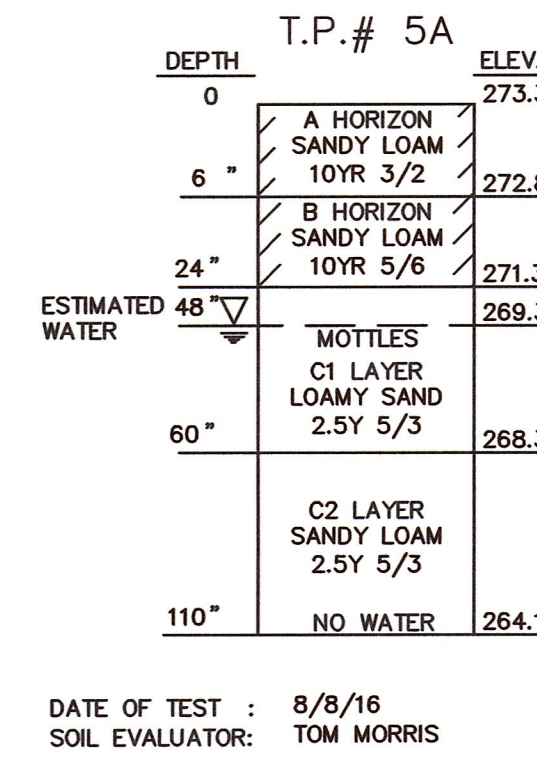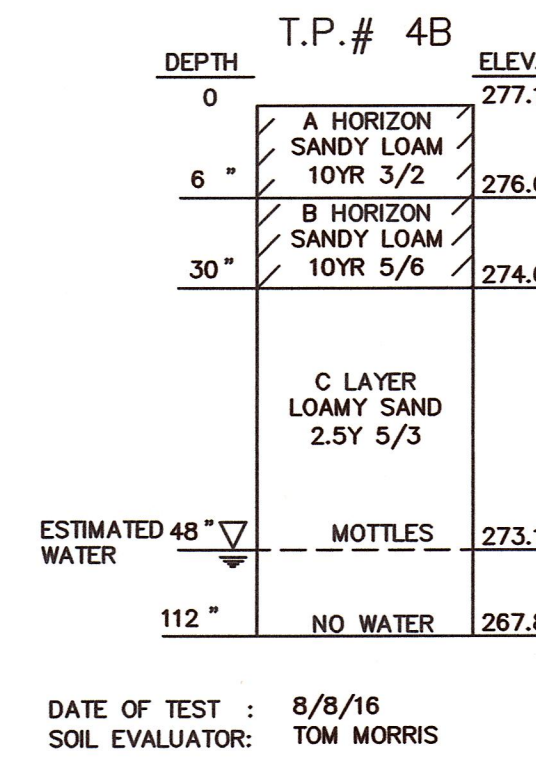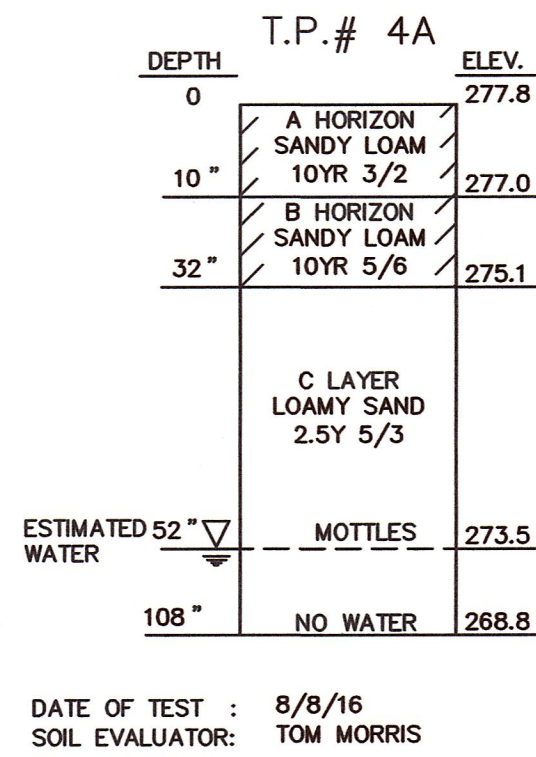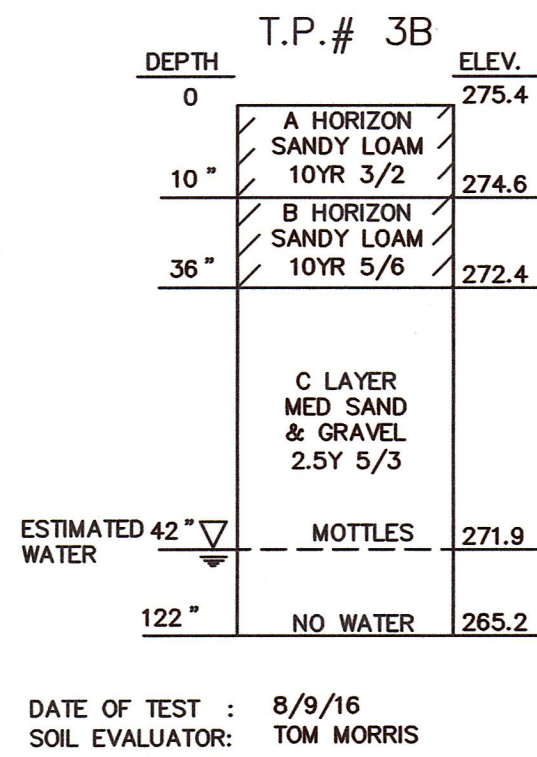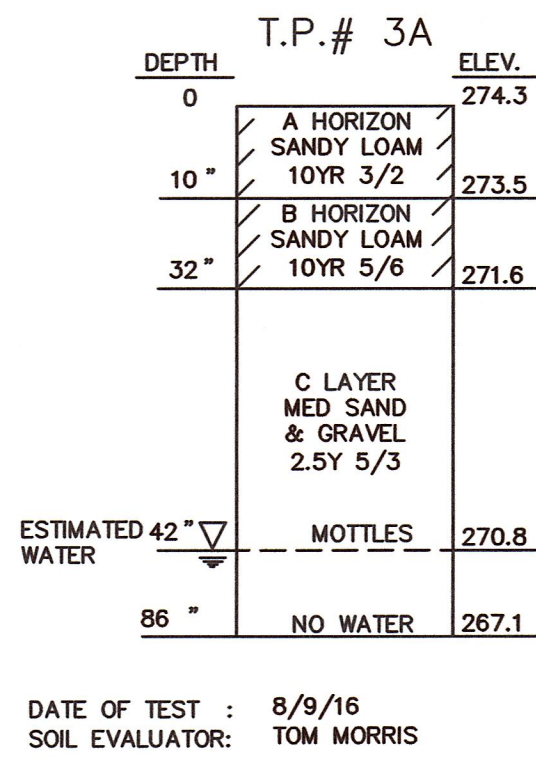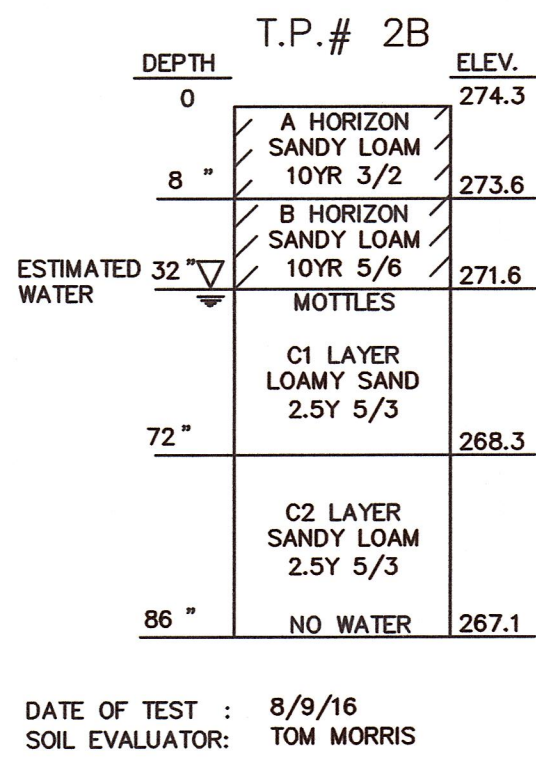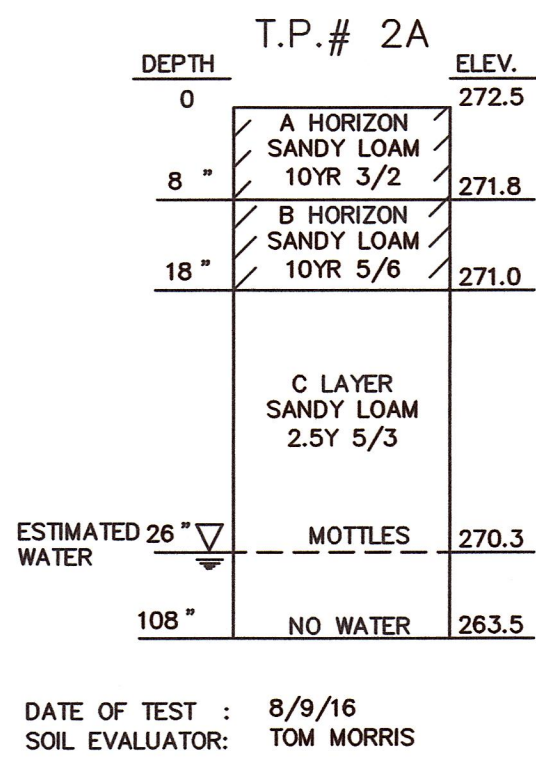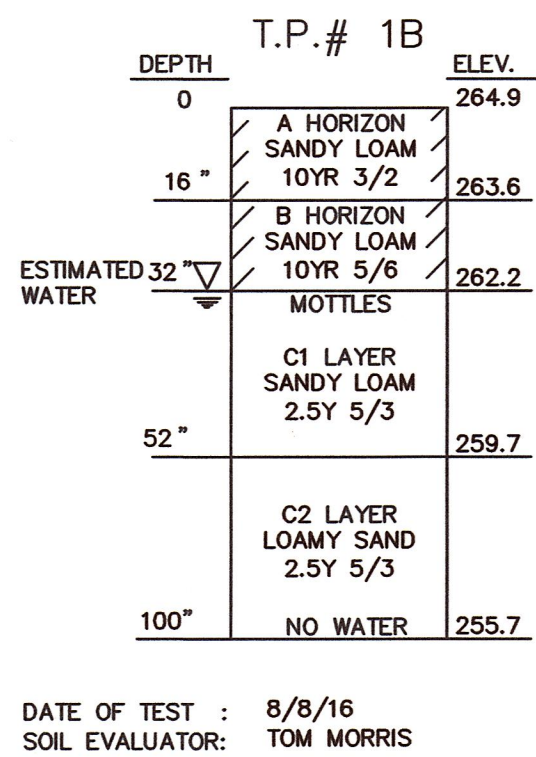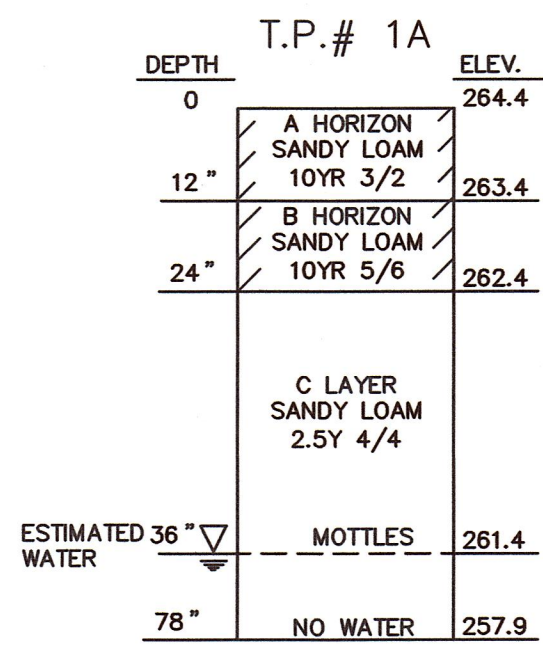

REVISIONS		
NO.	DATE	DESCRIPTION

OWNERS
WICKETT DEVELOPMENT COMPANY, INC.
38746 CLINTON AVENUE DADE CITY, FL 33525
DD. BK. 13071, PAGE 203
PL. NO. 229 OF 2003, PL. BK. 507 (PARCEL A)
ASSESSORS PARCEL ID 8-016
DD. BK. 22145, PG. 113 (LOTS 8, 10, 12 & 14)
DD. BK. 22145, PG. 114 (LOTS 7, 9, 11, 13 & 15)
PLAN NO. 80 & 81 OF 1967, PL. BK. 222
ASSESSORS PARCEL ID 9-058

HENRY L. WICKETT
38746 CLINTON AVENUE, DADE CITY, FL 33525
DD. BK. 9742, PG. 202
ASSESSORS PARCEL ID 8-019
DD. BK. 32754, PAGE 363
ASSESSORS PARCEL ID 8-020

HENRY L. WICKETT & HENRY L. WICKETT JR.
38746 CLINTON AVENUE DADE CITY, FL 33525
DD. BK. 6607, PG. 537
PORTION OF PL. NO. 97 OF 2012, PL. BK. 615
ASSESSORS PARCEL ID 14-005

NOVUS HOMES LLC
135 MAIN STREET, SUITE 5, MEDWAY MA, 02053
DD. BK. 32449, PG. 424
PL. NO. 666-C OF 9 OF 1972, PL. BK. 232 (LOT 214)
A PORTION OF ASSESSORS PARCEL ID 14-020

TIMBER CREST ESTATES LLC
C/O MOUNIR TAYARA
135 MAIN STREET, SUITE 5, MEDWAY MA 02053
DD. BK. 34358, PG. 264
PL. NO. 1103 OF 1950, PL. BK. 2945, PG. 230
ASSESSORS PARCEL ID 9-051
DD. BK. 32841, PG. 560
PL. NO. 75 OF 2015, PL. BK. 636
ASSESSORS PARCEL ID 15-001

SUSAN J. PAVLIK, NANCY P. RUSSELL, JAMES A. PAVLIK & THOMAS F. PAVLIK
19 CENTER STREET MEDWAY, MA 02053
DD. BK. 24701, PG. 7
PL. NO. 388 OF 1995, PL. BK. 431
ASSESSORS PARCEL ID 15-019

JOHN C. SIMCOX & KATHLEEN R. SIMCOX, TRUSTEES OF THE SIMCOX FAMILY TRUST
11 OHLSON CIRCLE, MEDWAY, MA 02053
DD. BK. 29614, PG. 283
PL. NO. 666-A OF 9 OF 1972, PL. BK. 232 (LOT 213)
A PORTION OF ASSESSORS PARCEL ID 14-021

APPLICANT
TIMBER CREST ESTATES LLC
C/O MOUNIR TAYARA
135 MAIN STREET, SUITE 5
MEDWAY MA, 02053

**FINAL SUBMITTAL
DETAIL SHEET
"TIMBER CREST
ESTATES"
OFF
WINTHROP STREET,
OHLSON CIRCLE
FAIRWAY LANE &
FERN PATH
IN
MEDWAY
MASSACHUSETTS**











**Outback
Engineering
Incorporated**

165 EAST GROVE STREET
MIDDLEBOROUGH, MA 02346
TEL: (508)-946-9231
FAX: (508)-947-8873
www.outback-eng.com

DATE: NOVEMBER 6, 2018
DRAWN BY: CJV CHECKED BY: JAP
NOT TO SCALE SHEET 49 OF 50

OE-2765

JAMES A. PAVLIK
CIVIL
NO. 36488
REGISTERED
PROFESSIONAL ENGINEER
11-7-18

          

OWNERS
WICKETT DEVELOPMENT COMPANY, INC.
38746 CLINTON AVENUE DADE CITY, FL 33525
DD. BK. 13071, PAGE 203
PL. NO. 229 OF 2003, PL. BK. 507 (PARCEL A)
ASSESSORS PARCEL ID 8-016
DD. BK. 22145, PG. 113 (LOTS 8, 10, 12 & 14)
DD. BK. 22145, PG. 114 (LOTS 7, 9, 11, 13 & 15)
PLAN NO. 80 & 81 OF 1967, PL. BK. 222
ASSESSORS PARCEL ID 9-058

HENRY L. WICKETT
38746 CLINTON AVENUE, DADE CITY, FL 33525
DD. BK 9742, PG. 202
ASSESSORS PARCEL ID 8-019
DD. BK. 32754, PAGE 363
ASSESSORS PARCEL ID 8-020

HENRY L. WICKETT & HENRY L. WICKETT JR.
38746 CLINTON AVENUE DADE CITY, FL 33525
DD. BK. 6607, PG. 537
PORTION OF PL. NO. 97 OF 2012, PL. BK. 615
ASSESSORS PARCEL ID 14-005

NOVUS HOMES LLC
135 MAIN STREET, SUITE 5, MEDWAY MA, 02053
DD. BK. 32449, PG. 424
PL. NO. 666-C OF 9 OF 1972, PL. BK. 232 (LOT
214)
A PORTION OF ASSESSORS PARCEL ID 14-020

TIMBER CREST ESTATES LLC
C/O MOUNIR TAYARA
135 MAIN STREET, SUITE 5, MEDWAY MA 02053
DD. BK. 34358, PG. 264
PL. NO. 1103 OF 1950, PL. BK. 2945, PG. 230
ASSESSORS PARCEL ID 9-051
DD. BK. 32841, PG. 560
PL. NO. 75 OF 2015, PL. BK. 636
ASSESSORS PARCEL ID 15-001

SUSAN J. PAVLIK, NANCY P. RUSSELL, JAMES A.
PAVLIK & THOMAS F. PAVLIK
19 CENTER STREET MEDWAY, MA 02053
DD. BK. 24701, PG. 7
PL. NO. 388 OF 1995, PL. BK. 431
ASSESSORS PARCEL ID 15-019

JOHN C. SIMCOX & KATHLEEN R. SIMCOX,
TRUSTEES OF THE SIMCOX FAMILY TRUST
11 OHLSON CIRCLE, MEDWAY, MA 02053
DD. BK. 29614, PG. 283
PL. NO. 666-A OF 9 OF 1972, PL. BK. 232 (LOT
213)
A PORTION OF ASSESSORS PARCEL ID 14-021

APPLICANT
TIMBER CREST ESTATES LLC
C/O MOUNIR TAYARA
135 MAIN STREET, SUITE 5
MEDWAY MA, 02053

*FINAL SUBMITTAL
DETAIL SHEET
"TIMBER CREST
ESTATES"
OFF
WINTHROP STREET,
OHLSON CIRCLE,
FAIRWAY LANE &
FERN PATH
IN
MEDWAY
MASSACHUSETTS*

Outback Engineering Incorporated

165 EAST GROVE STREET
MIDDLEBOROUGH, MA 02346
TEL: (508)-946-9231
FAX: (508)-947-8873
www.outback-eng.com

DATE: NOVEMBER 6, 2018	
DRAWN BY: CJV	CHECKED BY: JAP
NOT TO SCALE	SHEET 50 OF 50

OE-2765

