



5 NORTH ELEVATION FROM STREET
Scale: 3/32" = 1'-0"




4 EAST ELEVATION
Scale: 3/32" = 1'-0"



3 NORTH ELEVATION FROM SECURE COURT
Scale: 3/32" = 1'-0"



2 WEST ELEVATION
Scale: 3/32" = 1'-0"

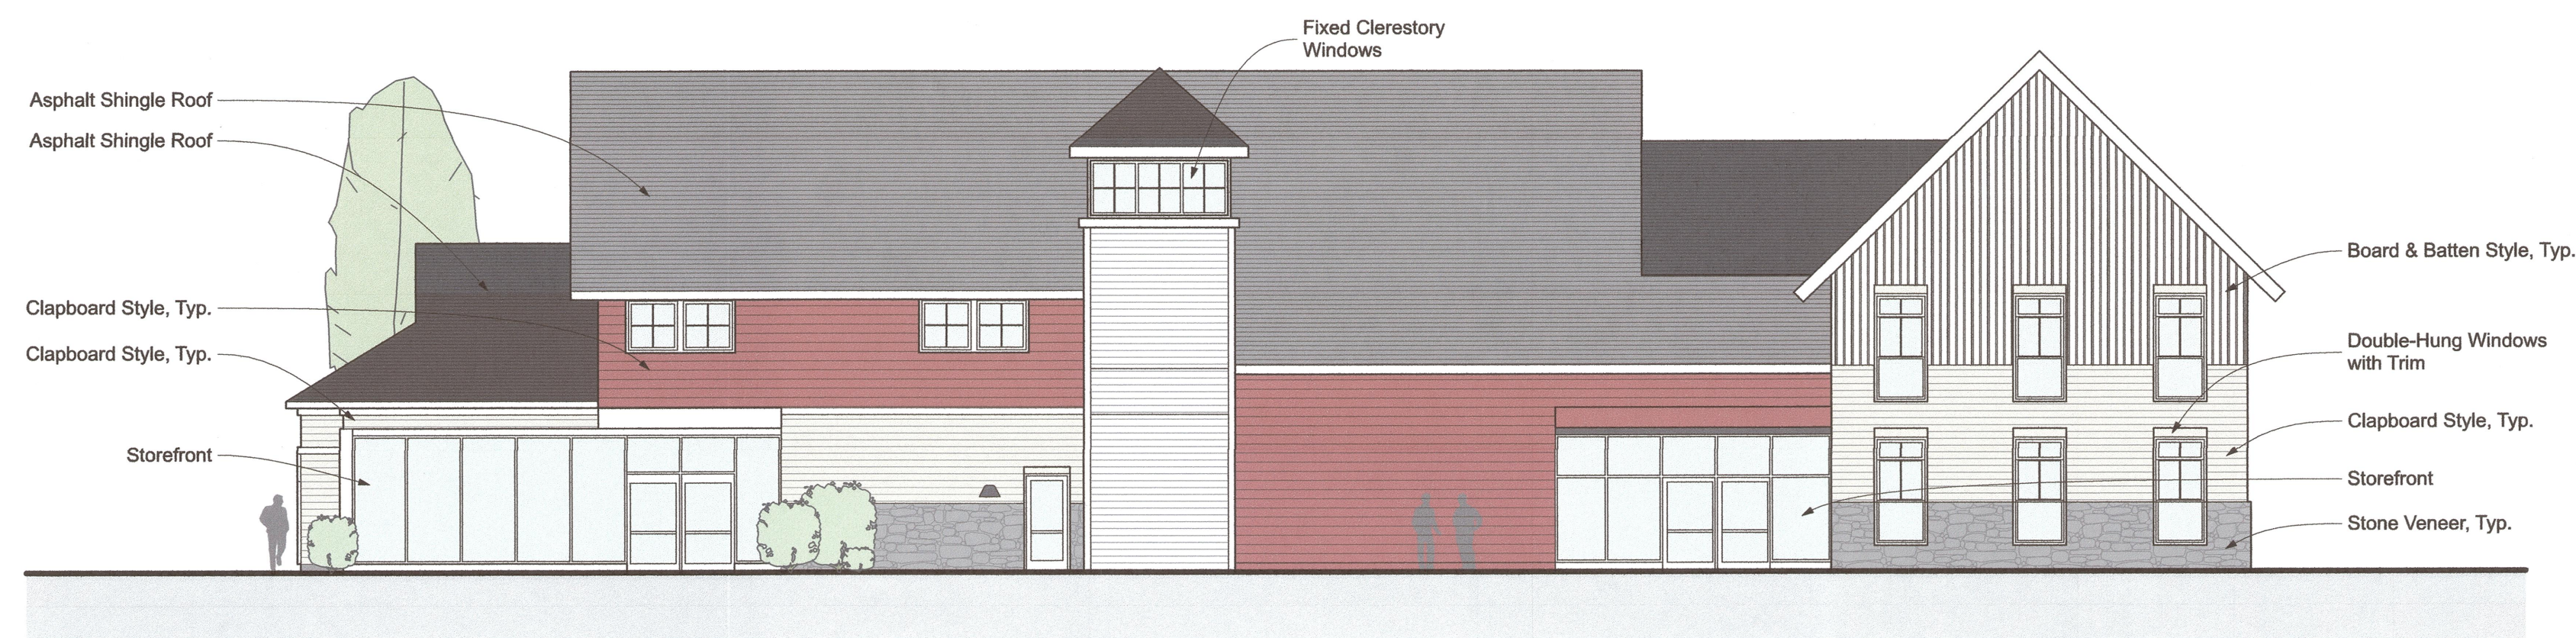

1 SOUTH ELEVATION
Scale: 3/32" = 1'-0"

PLANNING BOARD APPROVAL REQUIRED
UNDER THE SPECIAL PERMIT ARCPUD
ZONING BY-LAW.

MEDWAY PLANNING BOARD:

DATE OF APPROVAL: _____

DATE OF ENDORSEMENT: _____



NO.	DATE	DESCRIPTION	DRAWN

PROJECT: **SALMON HEALTH AND RETIREMENT COMMUNITY**
259, 261, 261R & 263 Village Street, Medway MA 02053
SHEET TITLE: **EXTERIOR ELEVATIONS - MEDICAL OFFICE BUILDING**

ARCHITECT: **DARIO DESIGNS**
318 MAIN STREET - SUITE 210
NORFOLK COUNTY, MASSACHUSETTS
TEL: 508.877.4474
CONSULTANT: **LEVI + WONG DESIGN ASSOCIATES**
LANDSCAPE ARCHITECT: **CLA**

OWNER: **SALMON HEALTH and RETIREMENT**
CONTINUING CARE MANAGEMENT, LLC
1 LYMAN STREET, WESTBOROUGH, MA 01581 (508) 898-3416

DATE: 10/13/2015
SCALE: AS NOTED
PROJECT NO. 1507
SHEET NO. **A2.01MOB**



2 AERIAL PERSPECTIVE 1
NOT TO SCALE



1 GROUND PERSPECTIVE 1
NOT TO SCALE

PLANNING BOARD APPROVAL REQUIRED
UNDER THE SPECIAL PERMIT ARCPUD
ZONING BY-LAW.

MEDWAY PLANNING BOARD:

DATE OF APPROVAL:
DATE OF ENDORSEMENT:



REVISIONS		NO.	DATE	DESCRIPTION	DRAWN

PROJECT: SALMON HEALTH AND RETIREMENT COMMUNITY
259, 261, 261R & 263 Village Street, Medway MA 02053
SHEET TITLE: EXTERIOR PERSPECTIVES - MEDICAL OFFICE BUILDING

ARCHITECT: DARIO DESIGNS
CONSULTANT: LEVI+WONG DESIGN ASSOCIATES
LANDSCAPE ARCHITECT: CLIA
318 MAIN STREET - SUITE 210
MEDWAY, MA 02053
TEL: 508-877-4444
FAX: 508-877-4441
LWDA
CLIA
Landscape Architecture

OWNER: SALMON HEALTH and RETIREMENT
CONTINUING CARE MANAGEMENT, LLC
1 LYMAN STREET, WESTBOROUGH, MA 01581 (508) 898-3416

DATE: 10/13/2015
SCALE: AS NOTED
PROJECT NO. 1507
NORTH SHEET NO. A2.02MOB