



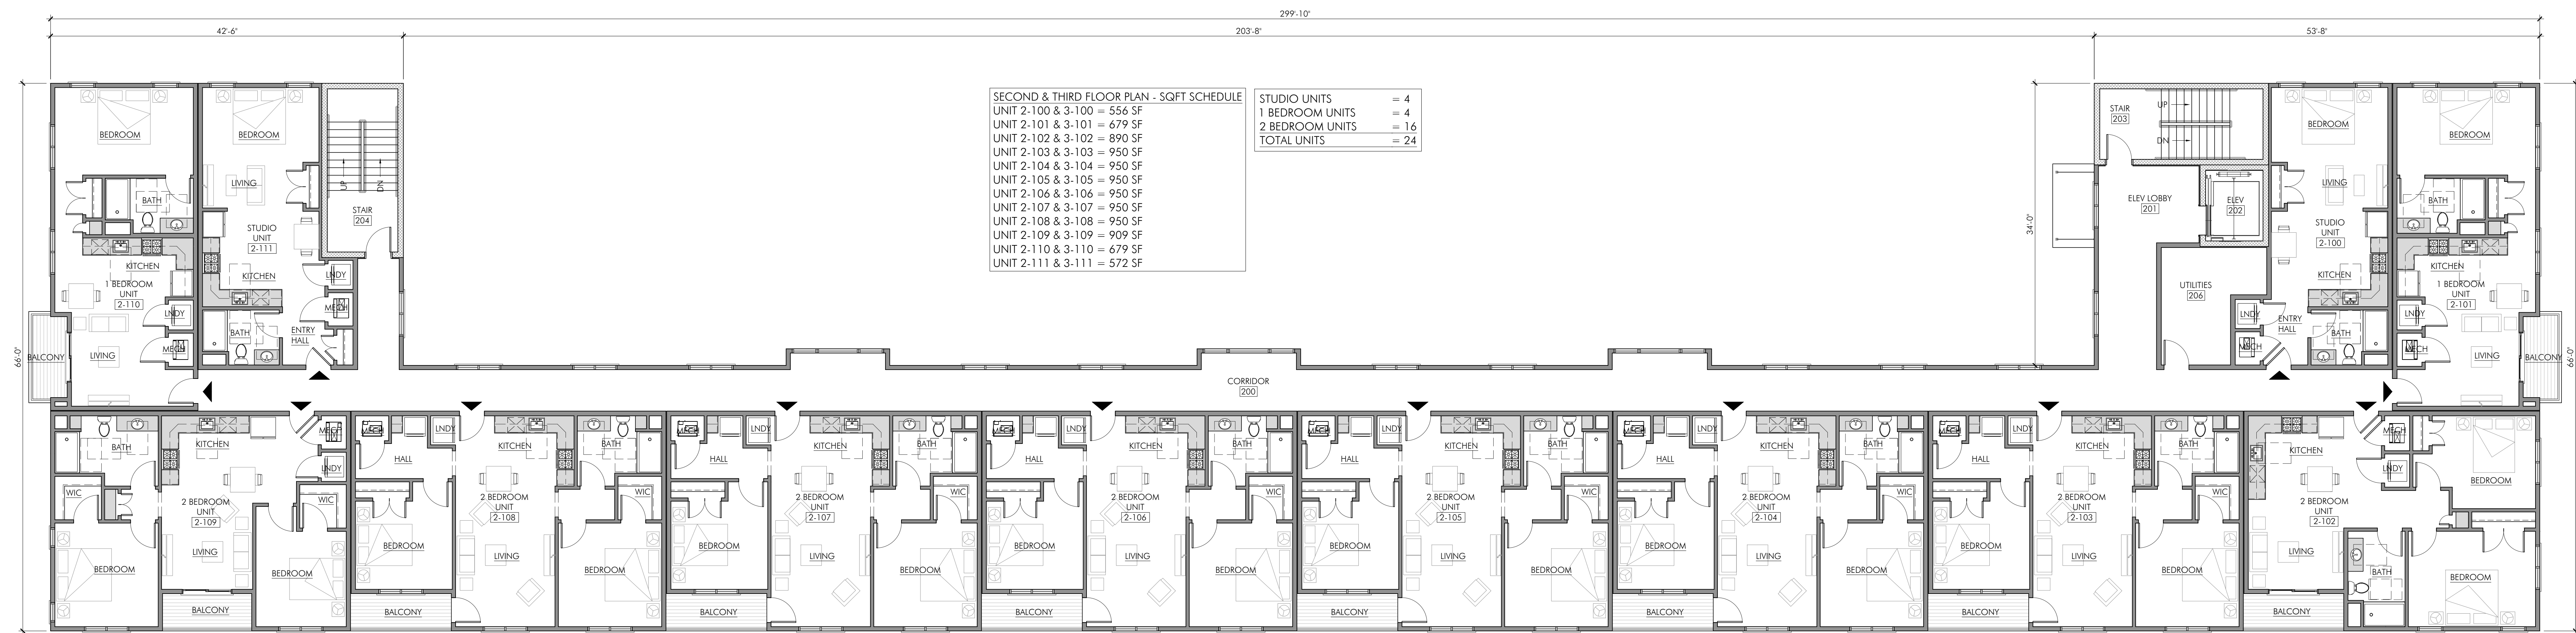

SECOND/THIRD FLOOR PLAN  
SCALE: 1/8" = 1'-0"

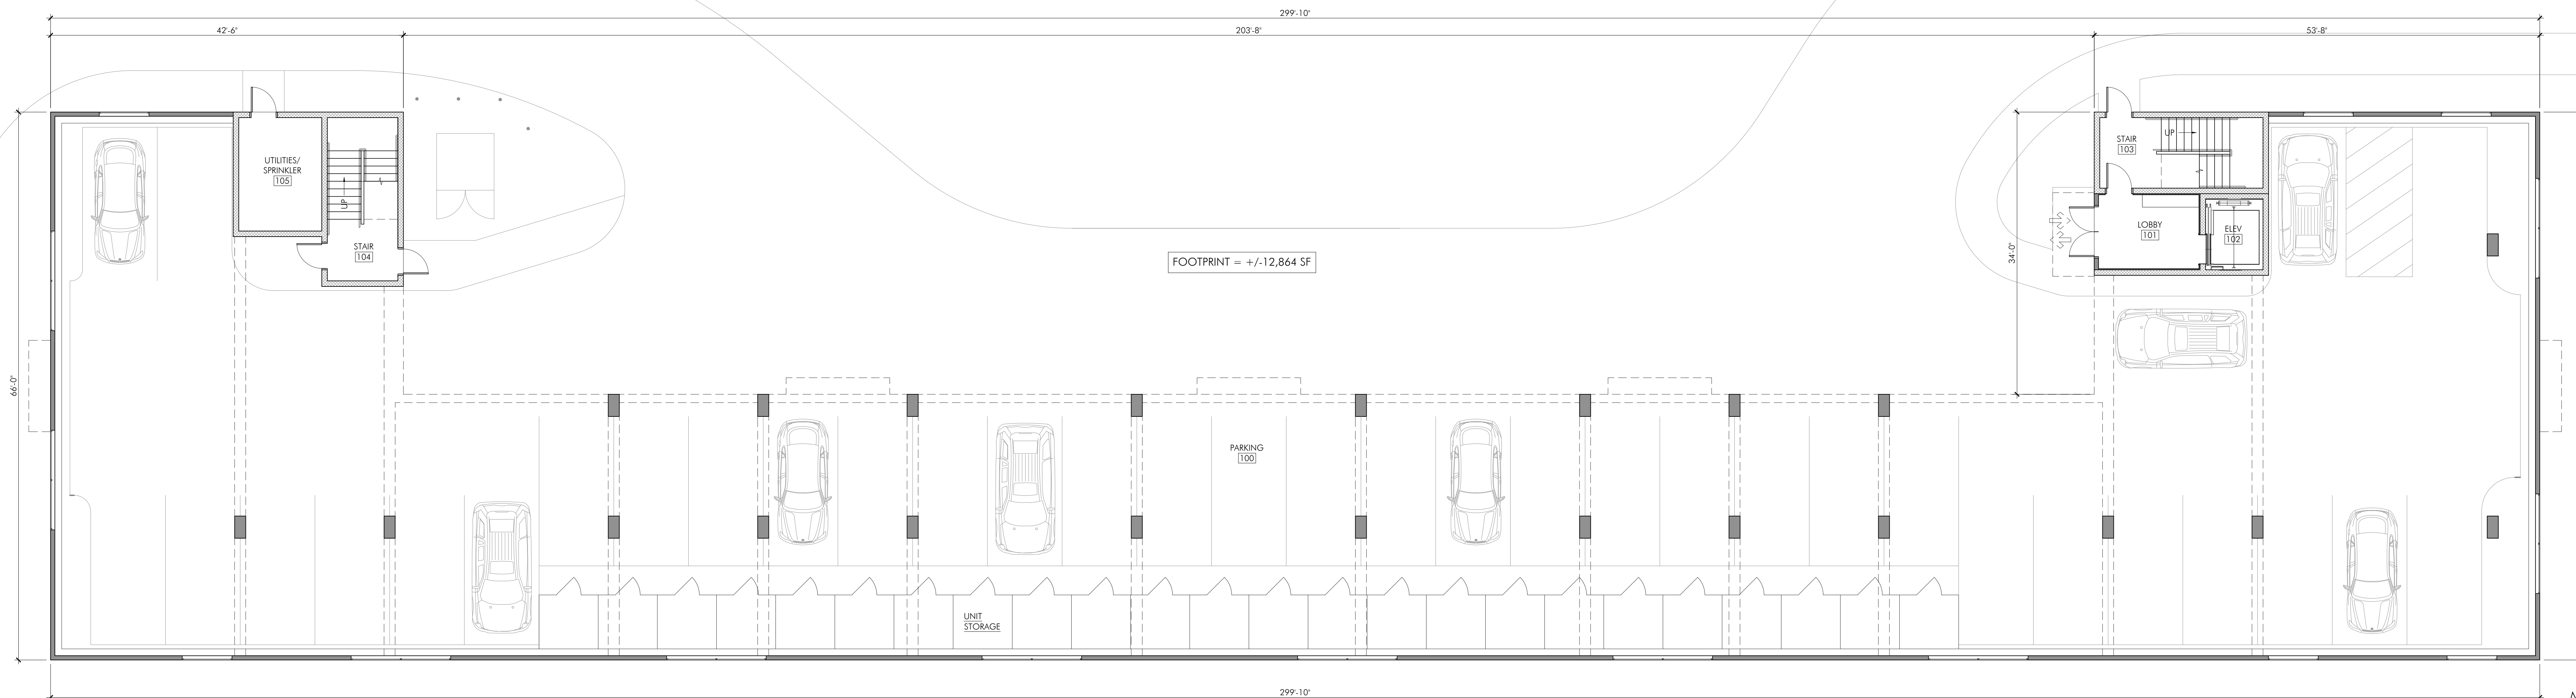

GROUND FLOOR PLAN  
SCALE: 1/8" = 1'-0"

STAMP:

|                  |            |
|------------------|------------|
| ISSUE:           | DATE:      |
| PRELIMINARY PLAN | 08.06.2025 |
| BOARD SUBMISSION | 08.18.2025 |

DRAWING SCALE: 1/8" = 1'-0"

DRAWN BY: RWB CHECKED BY: DMC

DRAWING TITLE:  
FLOOR PLANS

DRAWING NUMBER:

A1.0







EAST ELEVATION  
SCALE: 1/8" = 1'-0"



WEST ELEVATION  
SCALE: 1/8" = 1'-0"

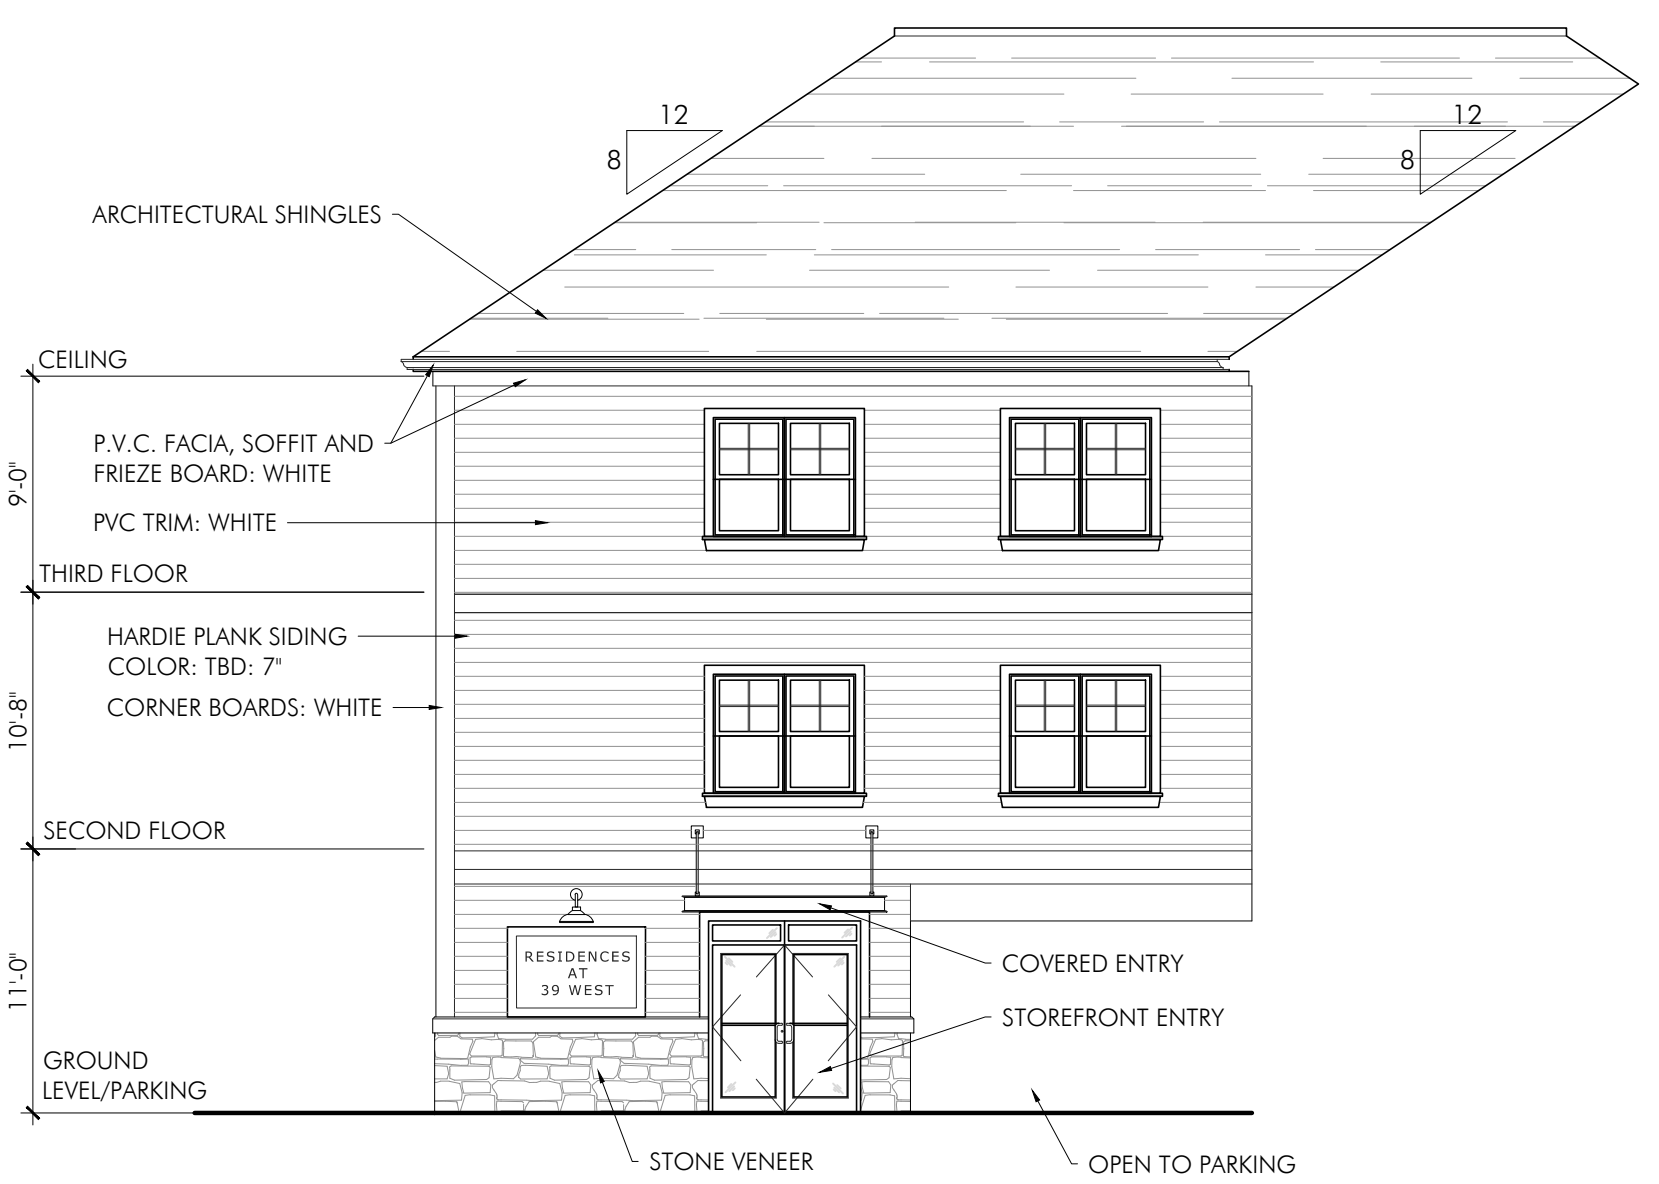

INTERIOR EAST ELEVATION  
SCALE: 1/8" = 1'-0"

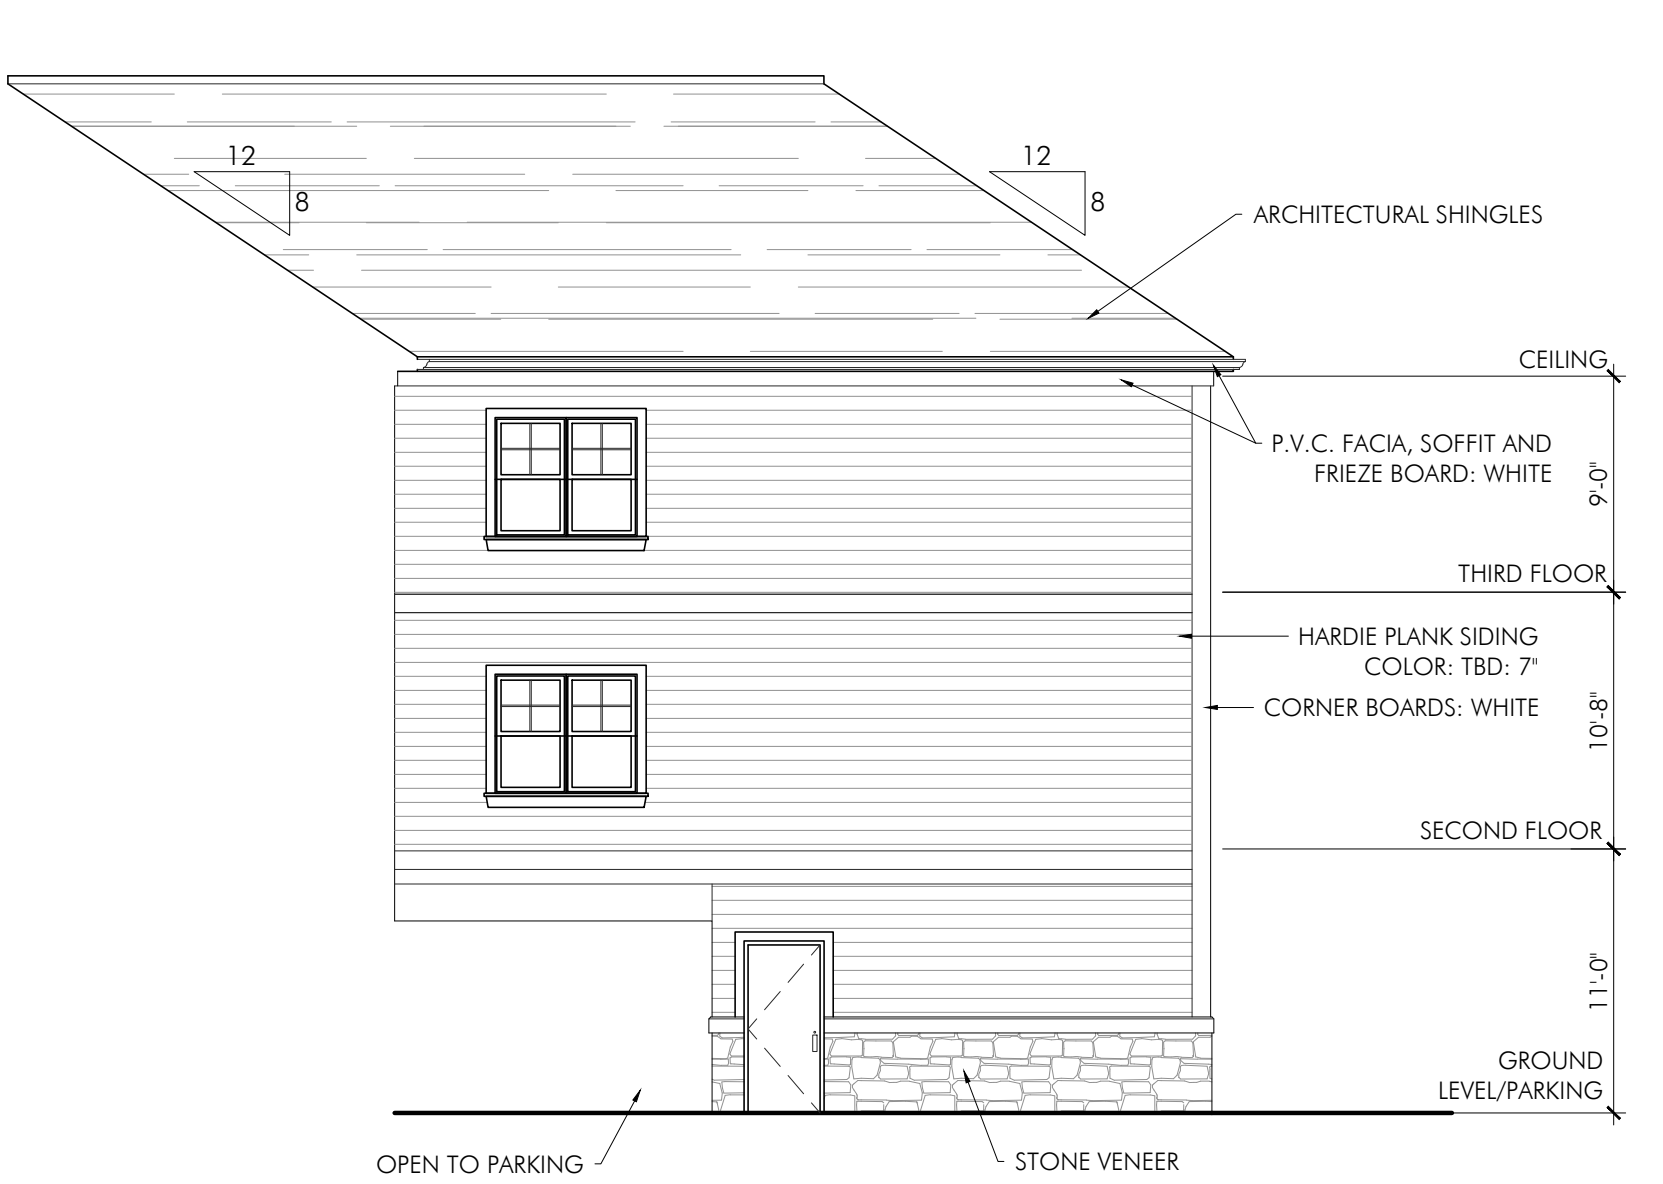

INTERIOR WEST ELEVATION  
SCALE: 1/8" = 1'-0"



NORTH ELEVATION  
SCALE: 1/8" = 1'-0"



SOUTH ELEVATION  
SCALE: 1/8" = 1'-0"

PROJECT:  
39 WEST - APARTMENT BUILDING  
MARCELO ALVES  
39 WEST STREET  
MEDWAY, MA 02053

PROJECT NUMBER: 25073

COLWELL GROUP

132 CENTRAL STREET, SUITE 203, FORTMILK, MA 02055  
P. 508.841.2322 F. 508.455.4664 WWW.COLWELGROUP.COM

ISSUE: PRELIMINARY PLAN  
BOARD SUBMISSION

DATE: 08.06.2025  
08.18.2025

STAMP:

DRAWING SCALE: 1/8" = 1'-0"

DRAWN BY: RWB  
CHECKED BY: DMC

DRAWING TITLE: BUILDING ELEVATIONS

DRAWING NUMBER: A2.0















