

PERMIT SITE PLAN

39 WEST STREET
MEDWAY, MASSACHUSETTS 02053

FOR
STEVEN BRODY

PROJECT TEAM

CIVIL ENGINEERS/
LAND SURVEYORS:

HANCOCK ASSOCIATES, INC.
315 ELM STREET
MARLBOROUGH, MASSACHUSETTS 01752

ARCHITECTS:


COLWELL GROUP
132 CENTRAL STREET, SUITE 203
FOXBOROUGH, MASSACHUSETTS 02035

LANDSCAPE ARCHITECTS:

JAMES K. EMMANUEL ASSOCIATES
22 CARLTON ROAD
MARBLEHEAD, MASSACHUSETTS 01945

OWNER/APPLICANT:

STEVEN GREGORY BRODY
39 WEST STREET
MEDWAY, MASSACHUSETTS 02053

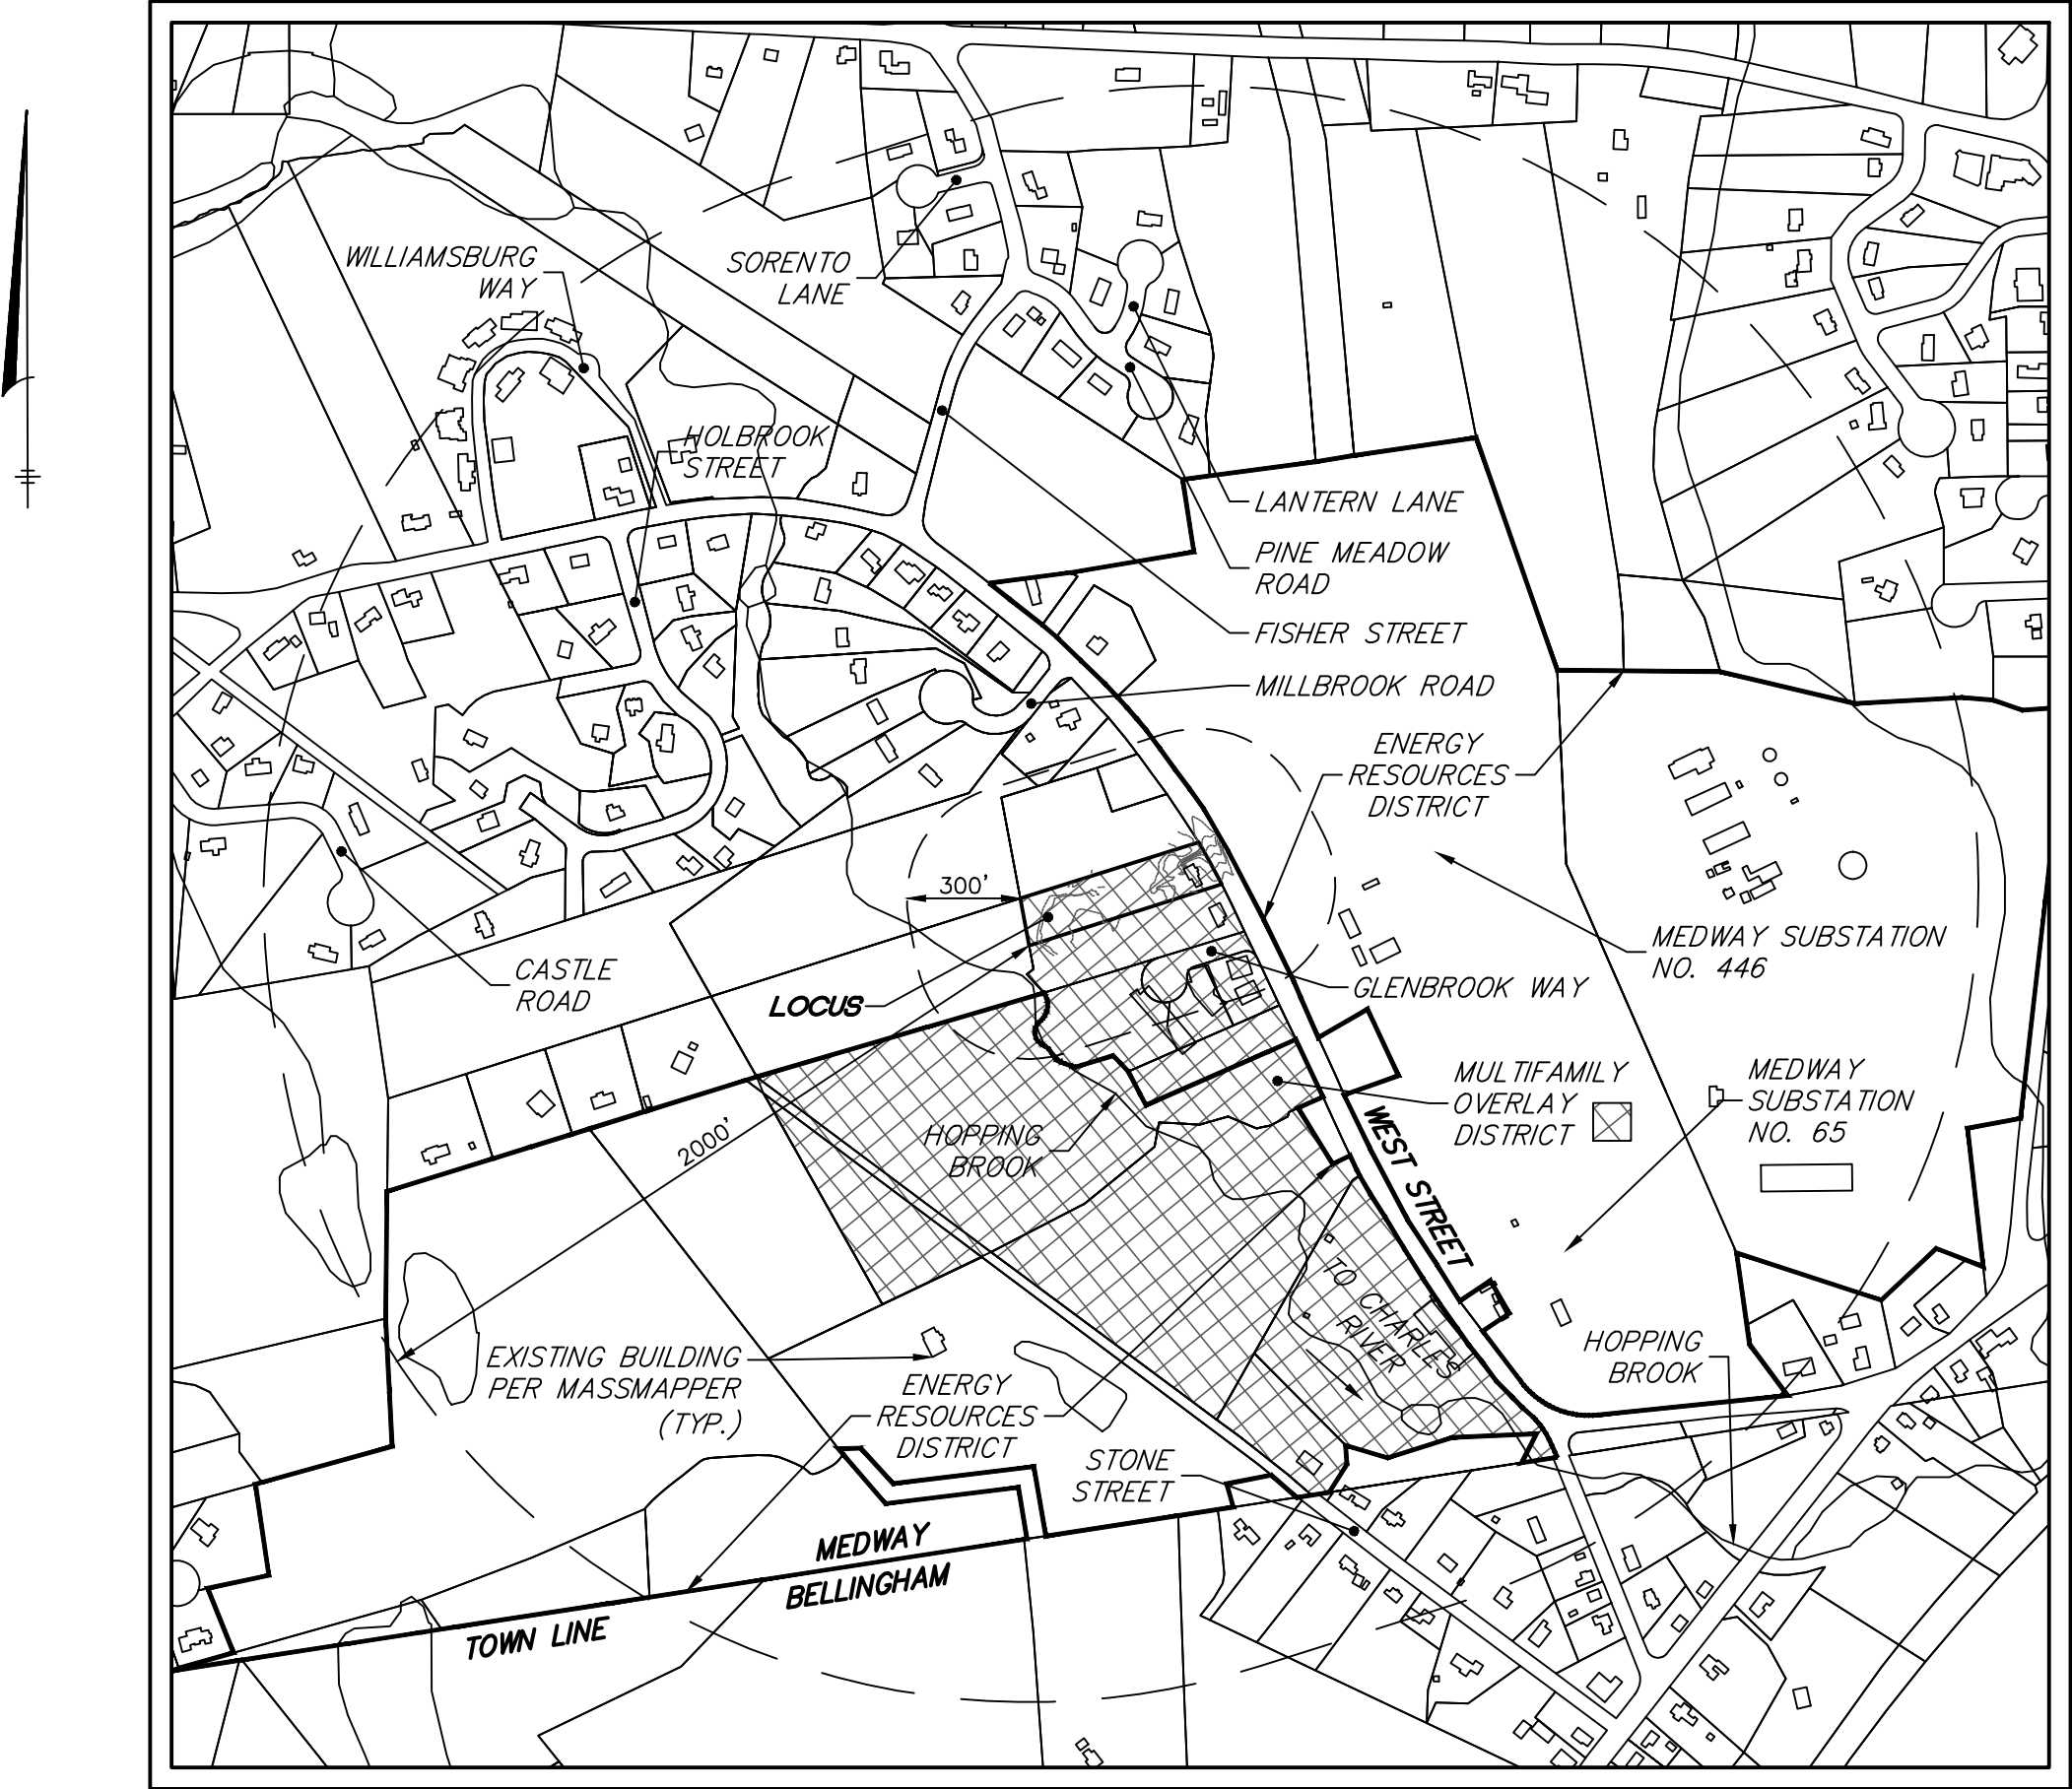

LOCUS PLAN

SCALE: 1"=500'

SHEET INDEX

- SHEET 1.....TITLE SHEET
- SHEET 2.....NOTES, REFERENCES & LEGEND
- SHEET 3.....EXISTING CONDITIONS PLAN
- SHEET 4.....DEMOLITION, EROSION, AND SEDIMENT CONTROL PLAN
- SHEET 5.....LAYOUT & MATERIALS PLAN
- SHEET 6.....GRADING & DRAINAGE PLAN
- SHEET 7.....UTILITY PLAN
- SHEET 8.....LANDSCAPE PLAN
- SHEET 9.....LIGHTING PLAN
- SHEET 10.....SWEEP PATH ANALYSIS
- SHEET 11-13.....DETAIL SHEETS

300' ABUTTERS LIST

- WEST STREET
- #45 WEST STREET – MAP 55, PARCEL 48
OWNER: BOSTON EDISON CO, NSTAR SERVICES CO/PROP TAX DEP
 - #45 WEST STREET – MAP 55, PARCEL 47
OWNER: BOSTON EDISON CO, NSTAR SERVICES CO/PROP TAX DEP
 - #45 WEST STREET – MAP 55, PARCEL 52
OWNER: BOSTON EDISON CO, NSTAR SERVICES CO/PROP TAX DEP
 - #43 WEST STREET – MAP 55, PARCEL 49
OWNER: BOSTON EDISON CO, NSTAR SERVICES CO/PROP TAX DEP
 - #41R WEST STREET – MAP 65, PARCEL 23
OWNER: ROCHE'S BUILDING CO., INC. C/O THOMAS J ROCHE
 - #41 WEST STREET – MAP 55, PARCEL 50
OWNER: BOSTON EDISON CO, NSTAR SERVICES CO/PROP TAX DEP
 - #29 WEST STREET – MAP 65, PARCEL 27
OWNER: NEW ENGLAND POWER COMPANY, PROPERTY TAX DEPT.
 - #37 WEST STREET – MAP 65, PARCEL 24
OWNER: GBW SENIOR APARTMENTS LLC
 - #33 WEST STREET – MAP 66, PARCEL 1
OWNER: GLEN BROOK WAY APARTMENTS LLC, ATTN: MANAGEMENT OFFICE
 - #33 WEST STREET – MAP 66, PARCEL 2
OWNER: GLEN BROOK WAY APARTMENTS LLC
 - #34 WEST STREET – MAP 66, PARCEL 12
OWNER: CONSTELLATION WEST MEDWAY LLC

PERMIT
SITE
PLAN

39 West Street
Medway, MA 02053

ASSESSORS:

MAP 55
PARCEL 51

PREPARED FOR:

STEVEN G.
BRODY

39 West Street
Medway, MA 02053



HANCOCK
ASSOCIATES

Civil Engineers

Land Surveyors

Wetland Scientists

315 ELM STREET, MARLBOROUGH, MA 01752
VOICE (508) 460-1111, FAX (508) 460-1121
WWW.HANCOCKASSOCIATES.COM

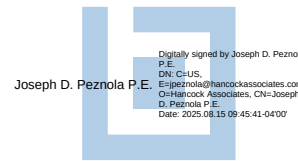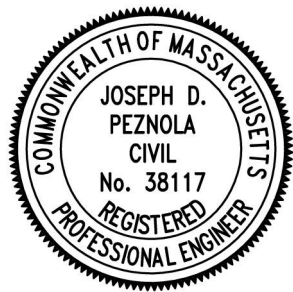

NO.	BY	APP	DATE	ISSUE/REVISION	DESCRIPTION
1			8/15/25	DESIGN BY:	DJR
2				SCALE:	AS NOTED
3				DRAWN BY:	DJR
4				APPRVD. BY:	JP
5				CHECK BY:	BGS

TITLE SHEET

PLOT DATE: Aug 15, 2025 8:17 am
Path: C:\Users\jpeznola\OneDrive\Documents\25337 - Medway.dwg

DWG: 25337SP.dwg


LAYOUT: 17S

SHEET: 1 OF 13

PROJECT NO.:

TS

25337

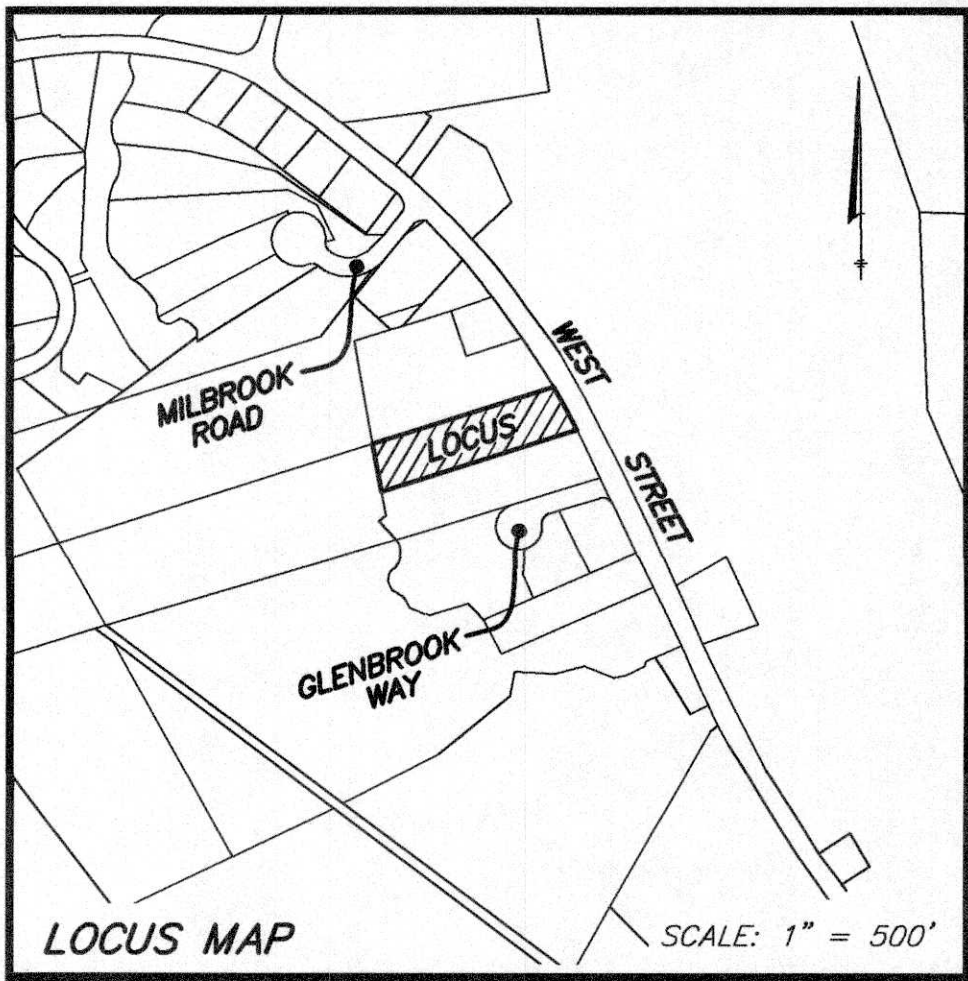

ASSESSORS:

MAP 55, LOT 51

ZONING:

AGRICULTURAL RESIDENTIAL AR-2

REFERENCES:


DEED BOOK 37060, PAGE 585
PLAN 284 OF 1951
PLAN 934 OF 1969
LAND COURT PLAN 12715C
1929 LAYOUT OF WEST STREET

RECORD OWNER:

STEVEN GREGORY BRODY
39 WEST STREET
MEDWAY, MA 02053

NOTES:

- 1) THE VERTICAL DATUM FOR THIS SURVEY IS THE NORTH AMERICAN VERTICAL DATUM OF 1988 (NAV88). SAID DATUM WAS ESTABLISHED VIA GPS OBSERVATIONS UTILIZING NAD83 (NA2011) EPOCH 2010.00 (MYCS2) AND GEOID 18.
- 2) UNDERGROUND UTILITIES SHOWN HEREON ARE COMPILED FROM FIELD LOCATIONS OF STRUCTURES AND FROM AVAILABLE RECORD INFORMATION ON FILE AT THE TOWN ENGINEERING OFFICES, TOWN D.P.W., MASS HIGHWAY DEPT. AND UTILITY COMPANIES. OTHER UNDERGROUND UTILITIES MAY EXIST. IT SHALL BE THE RESPONSIBILITY OF THE CONTRACTOR TO VERIFY THE LOCATION, SIZE & ELEVATION OF ALL UTILITIES WITHIN THE AREA OF PROPOSED WORK AND TO CONTACT "DIG-SAFE" AT 1-888-344-7233 AT LEAST 72 HOURS PRIOR TO ANY EXCAVATION, DEMOLITION OR CONSTRUCTION.
- 3) THE LOCATION OF UNDERGROUND STORAGE TANKS, IF ANY, ARE UNKNOWN.
- 4) THIS TOPOGRAPHIC SURVEY WAS PREPARED TO MEET NATIONAL MAP ACCURACY STANDARDS AT A SCALE OF 1"=20' HORIZONTALLY AND A 1 FOOT CONTOUR INTERVAL VERTICALLY. ANY REPRODUCTIONS OR RE-SCALING MAY EFFECT THE MAP ACCURACY.
- 5) WETLAND AND RIVERFRONT FLAGS SHOWN HEREON DELINEATED BY THREE OAKS ENVIRONMENTAL AND FIELD LOCATED BY HANCOCK ASSOCIATES.
- 6) AS OF DATE OF THIS PLAN, NO EASEMENT OF RECORD HAS BEEN FOUND AT THE NORFOLK COUNTY REGISTRY OF DEEDS OR WITH THE TOWN OF MEDWAY FOR THE EXISTING SEWER LINE (ON BOSTON EDISON COMPANY PARCEL) NORTH OF THE SURVEYED PROPERTY.
- 7) SEWER LINE SHOWN PER TIES ON A PLAN SUPPLIED TO THIS OFFICE BY MEDWAY DPW ENTITLED MEDWAY INDUSTRIAL PARK SEWER EXTENSION, SHEET C-9, REVISED THROUGH MAY 2, 2008 BY TATA & HOWARD INCORPORATED.

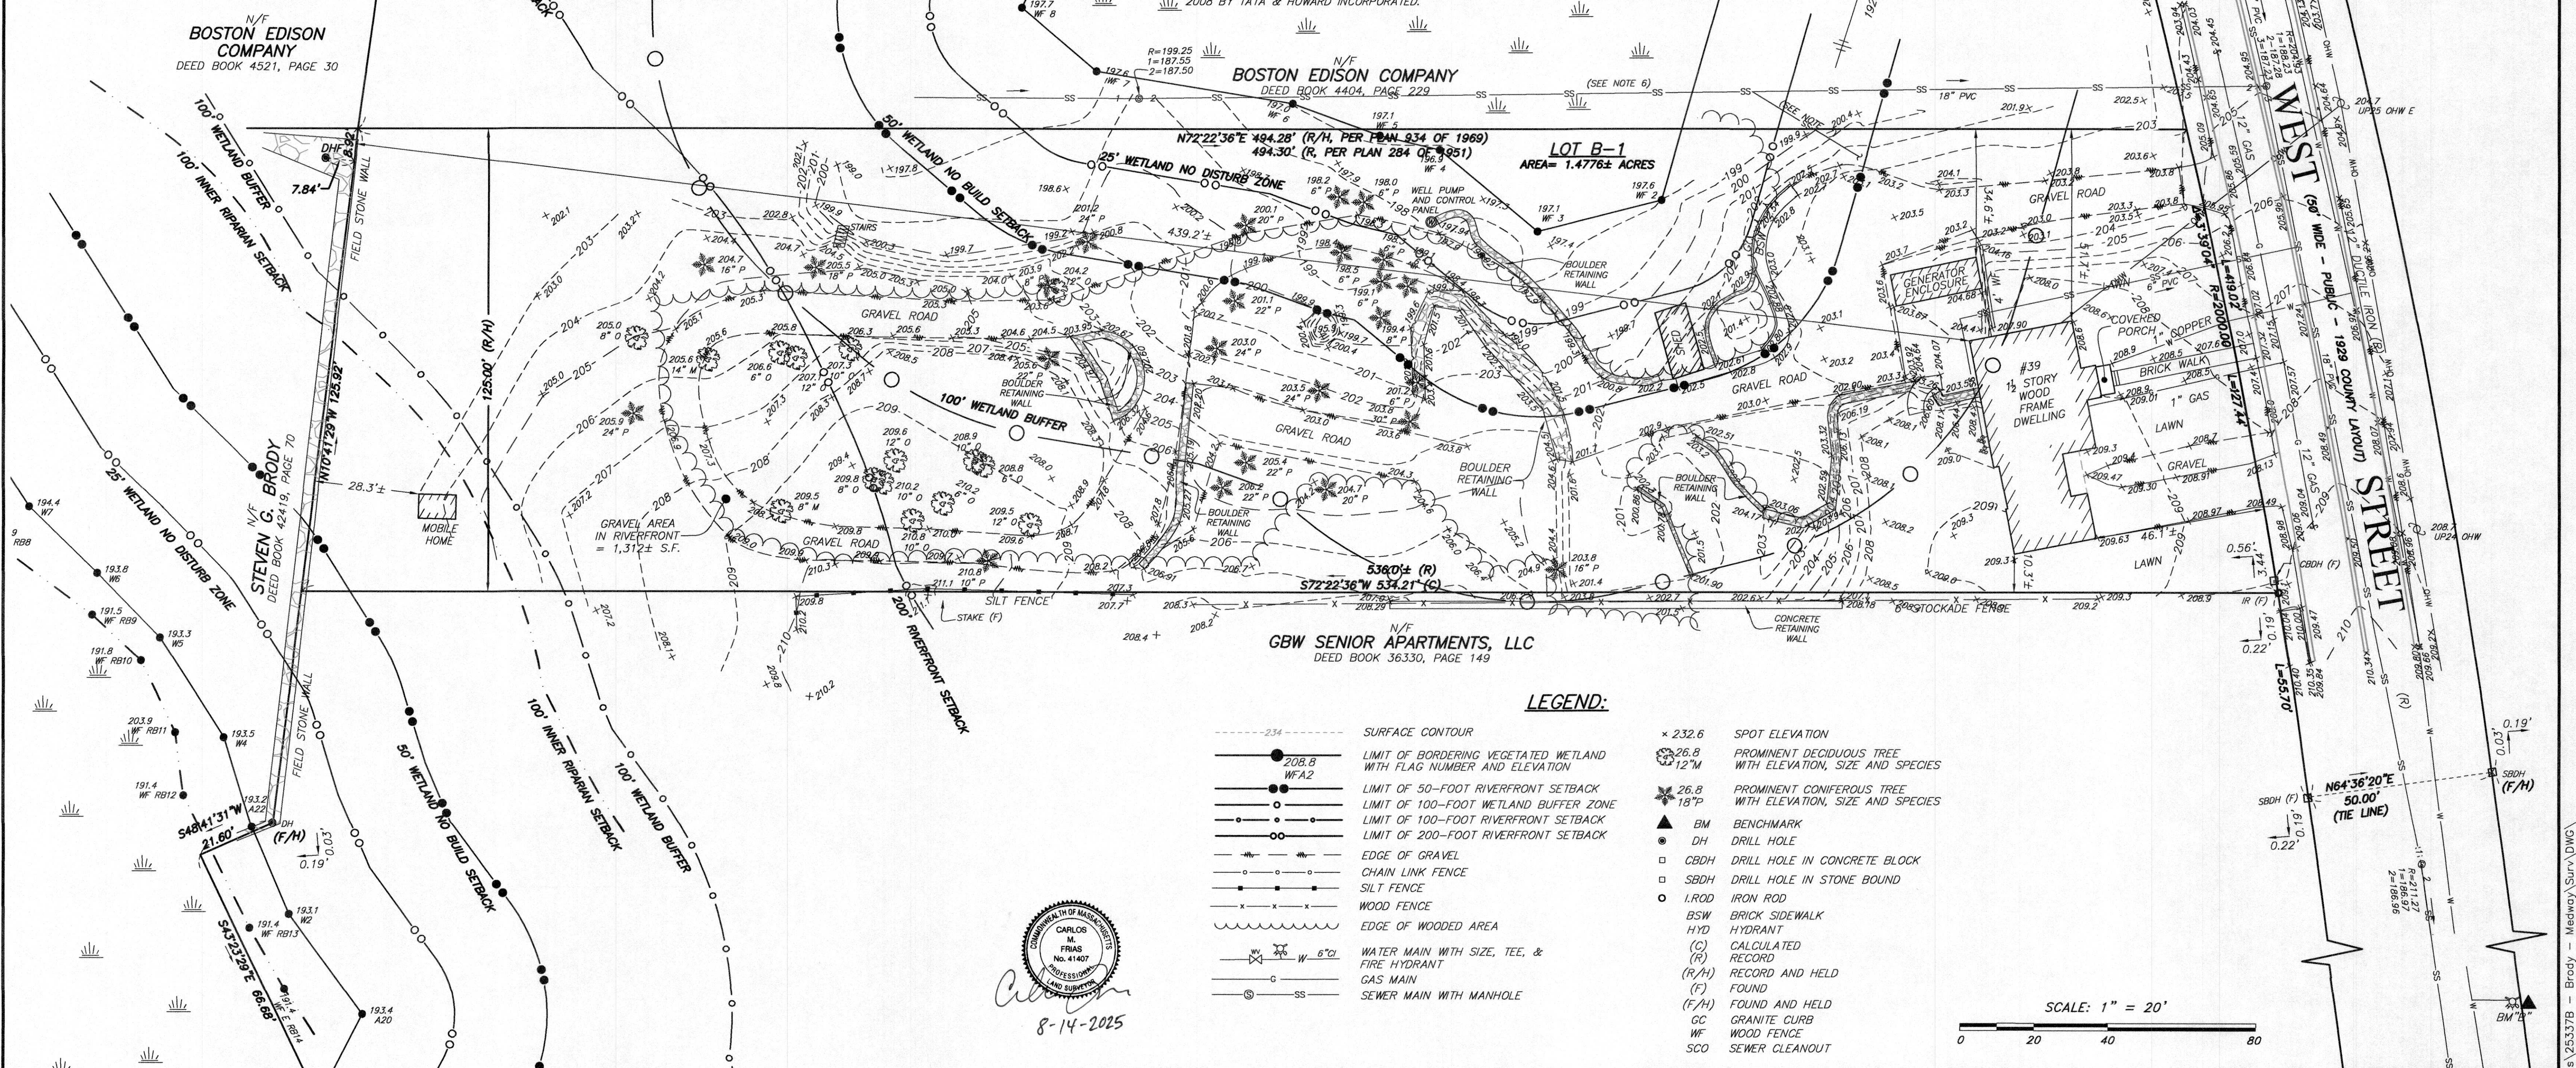

LEGEND:

- 234 --- SURFACE CONTOUR
- 208.8 WFA2 LIMIT OF BORDERING VEGETATED WETLAND WITH FLAG NUMBER AND ELEVATION
- 208.8 --- LIMIT OF 50-FOOT RIVERFRONT SETBACK
- 208.8 --- LIMIT OF 100-FOOT WETLAND BUFFER ZONE
- 208.8 --- LIMIT OF 100-FOOT RIVERFRONT SETBACK
- 208.8 --- LIMIT OF 200-FOOT RIVERFRONT SETBACK
- 208.8 --- EDGE OF GRAVEL
- 208.8 --- CHAIN LINK FENCE
- 208.8 --- SILT FENCE
- 208.8 --- WOOD FENCE
- 208.8 --- EDGE OF WOODED AREA
- 208.8 --- WATER MAIN WITH SIZE, TEE, & FIRE HYDRANT
- 208.8 --- GAS MAIN
- 208.8 --- SEWER MAIN WITH MANHOLE
- × 232.6 SPOT ELEVATION
- 26.8 12" M PROMINENT DECIDUOUS TREE WITH ELEVATION, SIZE AND SPECIES
- 26.8 18" P PROMINENT CONIFEROUS TREE WITH ELEVATION, SIZE AND SPECIES
- ▲ BM BENCHMARK
- DH DRILL HOLE
- CB0H DRILL HOLE IN CONCRETE BLOCK
- SBDH DRILL HOLE IN STONE BOUND
- I.ROD IRON ROD
- BSW BRICK SIDEWALK
- HYD HYDRANT
- (C) CALCULATED RECORD
- (R/H) RECORD AND HELD
- (F) FOUND
- (F/H) FOUND AND HELD
- GC GRANITE CURB
- WF WOOD FENCE
- SCO SEWER CLEANOUT

ELEVATION BENCH MARKS		
▲ DATUM: SEE NOTE 1		
NO.	DESCRIPTION	ELEV.
A.	PUNCH MARK ON BOLT OVER MAIN OPENING OF HYD	205.93
B.	TOP OF HYDRANT SPINDLE	212.45

NO.	BY	APP	DATE	ISSUE/REVISION DESCRIPTION
1	CME	CMF	8/1/25	UPDATE TOPO, UTILITY AND SEWER INVERTS
1	CME	CMF	4/28/25	REVISE WETLAND AND RIVERFRONT FLAGS PER MEDWAY CONSERVATION COMMISSION

HANCOCK ASSOCIATES
Civil Engineers Land Surveyors
Wetland Scientists
315 ELM STREET, MARLBOROUGH, MA 01752
VOICE (508) 460-1111, FAX (508) 460-1121
WWW.HANCOCKASSOCIATES.COM

PREPARED FOR:
STEVEN BRODY
39 West Street
Medway, Massachusetts 02053

SITE ADDRESS:
#39 WEST STREET
Medway, Massachusetts 02053

PLAN TITLE:
EXISTING CONDITIONS PLAN OF LAND IN MEDWAY, MA

DATE: 3/11/25
SCALE: 1"=20'
DESIGN BY: N/A
DRAWN BY: LMT/CMF
CHECK BY: CMF
DWG: 25337sv1.dwg
LAYOUT: EC
SHEET: 1 OF 1
EC
PROJECT NO.: 25337


CONSTRUCTION SEQUENCING:

1. INSTALL CONSTRUCTION FENCE AS SHOWN AND EROSION CONTROLS INCLUDING STRAW WATTLE.
2. INSTALL RETAINING WALLS PER APPROVED WALL PLAN TO FINAL ELEVATIONS.
3. CONSTRUCT TEMPORARY SEDIMENT BASIN AND DIVERSION SWALES PER PLAN.
4. REMOVE TREES AND GRUB SITE.
5. REMOVE EXISTING BUILDINGS.
6. COMMENCE CUT/BLAST OPERATIONS AND FILL OPERATIONS, RAISING WALL TO MAINTAIN MINIMUM 2 FT. HIGHER THAN FILL SIDE OF WALL. MAINTAIN AND/OR REBUILD SEDIMENT PONDS AND DIVERSION SWALES TO SUIT.
7. STABILIZE UP-GRADIENT AREAS AS SOON AS POSSIBLE.
8. RETURN AREA BELOW WALL TO NATURAL WITH EROSION CONTROL SEED MIX.
9. EXCAVATE AND CONSTRUCT MAIN BUILDING FOUNDATION.
10. CONSTRUCT BUILDING.
11. INSTALL INFILTRATION SYSTEMS AND DRAINAGE STRUCTURES.

TEMPORARY SEDIMENT BASIN CALCULATIONS


VOLUME REQUIRED IS BASED ON 1 INCH DEPTH
= (1 INCH)(1 INCH/12 INCHES PER FOOT) x UPSTREAM WATERSHED AREA

BASIN ID	UPSTREAM WATERSHED AREA	VOLUME REQUIRED	VOLUME PROVIDED	EXCESS
1	17,777 SF	1,481 CF	1,554 CF	73 CF
2	19,398 SF	1,617 CF	1,802 CF	185 CF
3	4,647 SF	387 CF	430 CF	43 CF


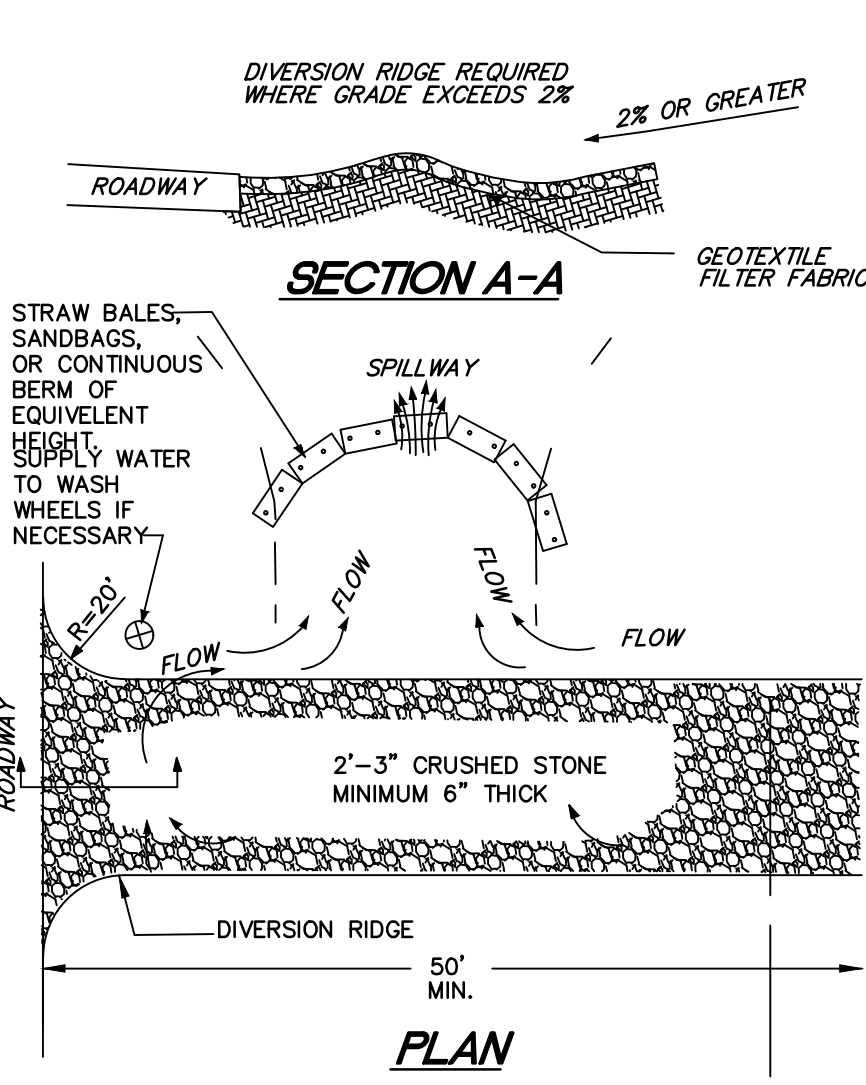


- NOTES:
1. THE ENTRANCE SHALL BE MAINTAINED IN A CONDITION THAT WILL PREVENT TRACKING OR FLOWING OF SEDIMENT ONTO PUBLIC RIGHT-OF-WAYS. THIS MAY REQUIRE TOP DRESSING, REPAIR AND/OR CLEANOUT OF ANY MEASURES USED TO TRAP SEDIMENT.
 2. WHEN NECESSARY WHEELS SHALL BE CLEANED PRIOR TO ENTRANCE ONTO PUBLIC RIGHT-OF-WAY.
 3. WHEN WASHING IS REQUIRED, IT SHALL BE DONE ON AN AREA STABILIZED WITH CRUSHED STONE THAT DRAINS INTO AN APPROVED SEDIMENT TRAP OR SEDIMENT BASIN.


TEMPORARY GRAVEL CONSTRUCTION ENTRANCE/EXIT NOT TO SCALE

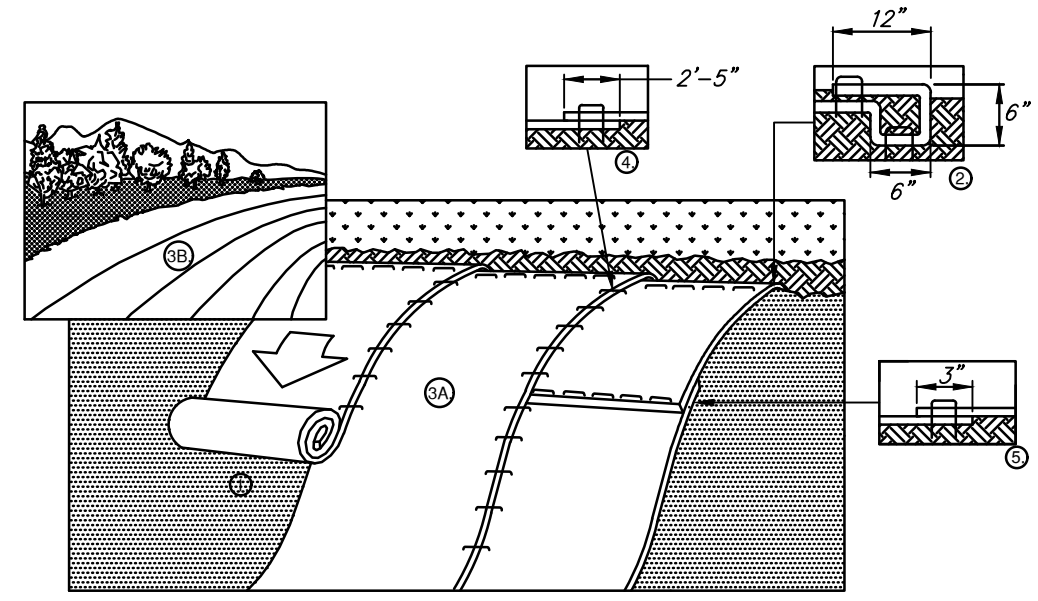

- GENERAL NOTES:
1. ABOVE SLOPE TREATMENT SHALL BE PROVIDED FOR SLOPES STEEPER THAN 3:1 WHERE EMBANKMENT HEIGHT IS 4 FEET OR MORE.
 2. THE ABOVE DETAIL IS PROVIDED BY NORTH AMERICAN GREEN. ALL SLOPE STABILIZATION PRODUCTS SHALL CONFORM TO THE MANUFACTURER'S SPECIFICATIONS AND INSTALLATION GUIDELINES.
 3. ROLLED EROSION CONTROL PRODUCT TO BE SC150BN BY NORTH AMERICAN GREEN OR APPROVED EQUAL.
- INSTALLATION NOTES:
1. PREPARE SOIL BEFORE INSTALLING ROLLED EROSION CONTROL PRODUCTS (RECP'S), INCLUDING ANY NECESSARY APPLICATION OF LIME, FERTILIZER AND SEED.
 2. BEGIN AT THE TOP OF THE SLOPE BY ANCHORING THE RECP'S IN A 6" DEEP X 6" WIDE TRENCH WITH APPROXIMATELY 12" OF RECP'S EXTENDED BEYOND THE UP-SLOPE PORTION OF THE TRENCH. ANCHOR THE RECP'S WITH A ROW OF STAPLES/STAKES APPROXIMATELY 12" APART IN THE BOTTOM OF THE TRENCH. BACKFILL AND COMPACT THE TRENCH AFTER STAPLING. APPLY SEED TO COMPACTED SOIL AND FOLD REMAINING 12" PORTION OF RECP'S BACK OVER THE SEED AND COMPACTED SOIL. SECURE THE RECP'S OVER THE COMPACTED SOIL WITH A ROW OF STAPLES/STAKES SPACED APPROXIMATELY 12" APART ACROSS THE ENTIRE WIDTH OF THE RECP'S.
 3. ROLL THE RECP'S (A) DOWN OR (B) HORIZONTALLY ACROSS THE SLOPE. RECP'S WILL UNROLL WITH APPROPRIATE SIDE AGAINST THE SOIL SURFACE. ALL RECP'S MUST BE SECURELY FASTENED TO THE SOIL SURFACE BY PLACING STAPLES/STAKES IN APPROPRIATE LOCATIONS AS SHOWN IN THE STAPLE PATTERN GUIDE. USING THE DOT SYSTEM, STAPLES/STAKES SHOULD BE PLACED THROUGH EACH OF THE COLORED DOTS CORRESPONDING TO THE APPROPRIATE STAPLE PATTERN.
 4. THE EDGES OF PARALLELS RECP'S MUST BE STAPLED WITH APPROXIMATELY 2"-5" OF OVERLAP DEPENDING ON THE RECP'S TYPE.
 5. CONSECUTIVE RECP'S SPICED DOWN THE SLOPE MUST BE PLACED END OVER END (SHINGLE STYLE) WITH AN APPROXIMATE 3" OVERLAP. STAPLE THROUGH OVERLAPPED AREA, APPROXIMATELY 12" APART ACROSS THE ENTIRE RECP'S WIDTH. IN LOOSE SOIL CONDITIONS, THE USE OF STAPLE OR STAKE LENGTHS GREATER THAN 6" MAY BE NECESSARY TO PROPERLY SECURE THE RECP'S.

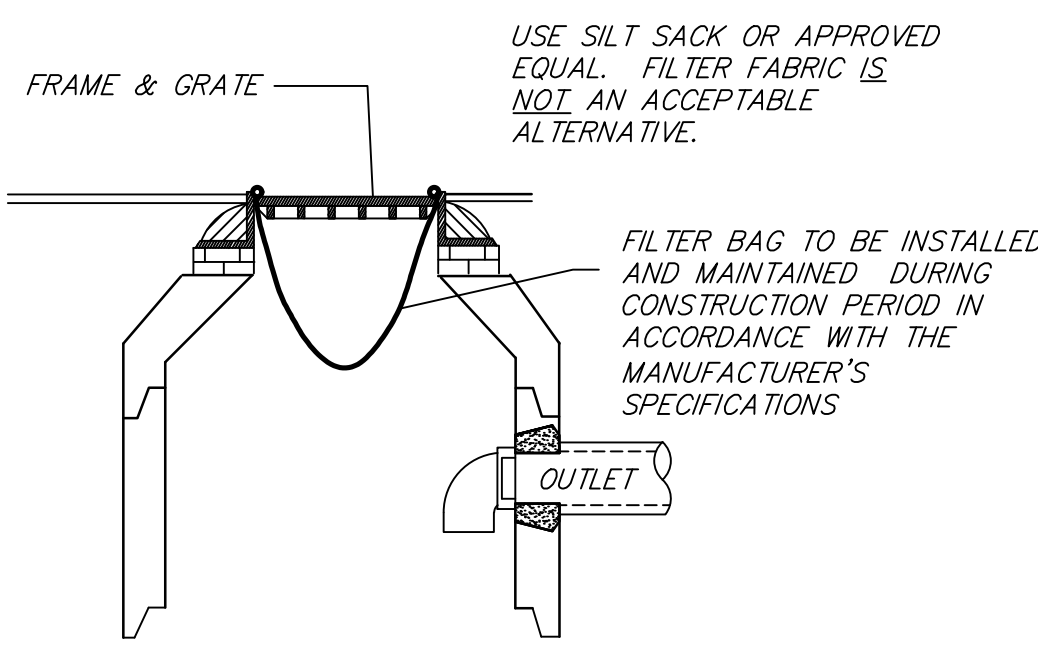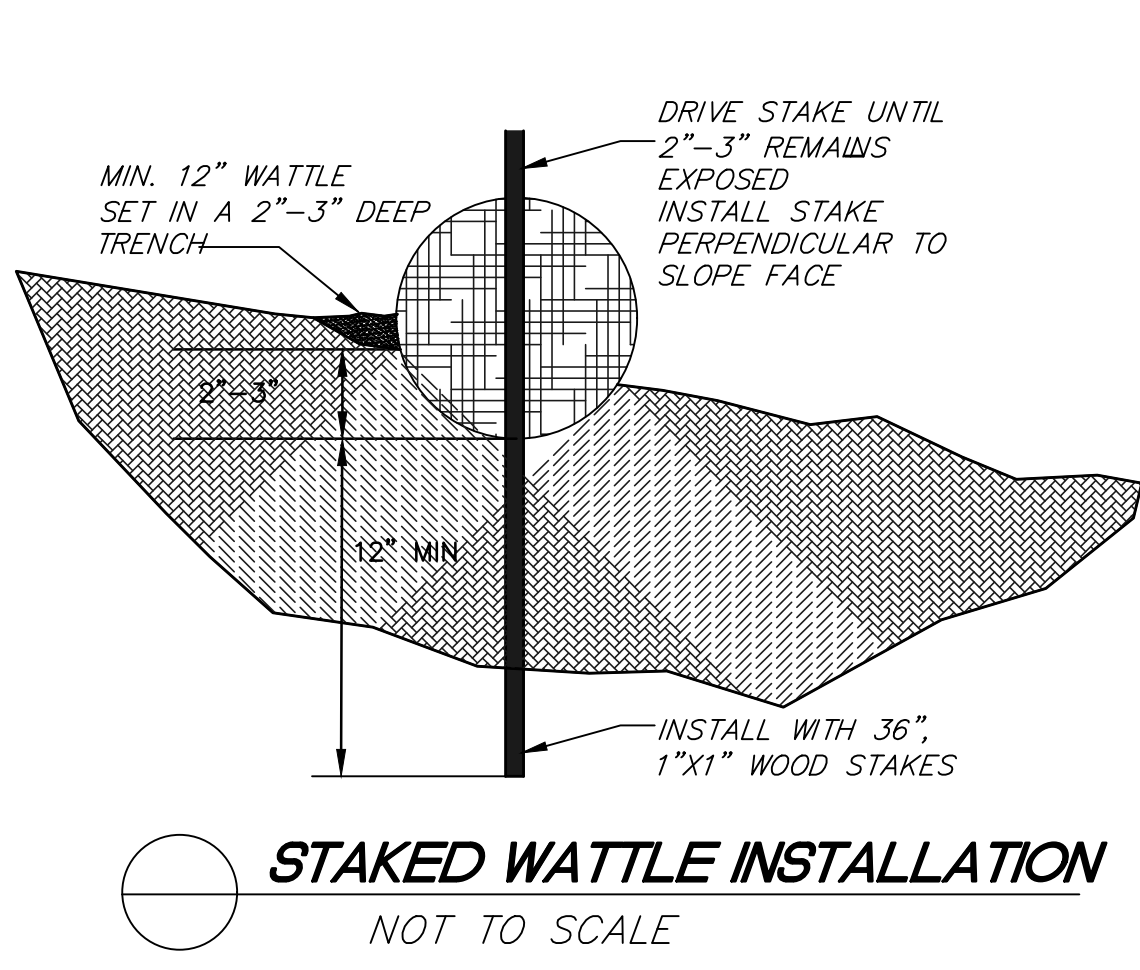


CATCH BASIN FILTER BAG TYPICAL CROSS SECTION - NOT TO SCALE

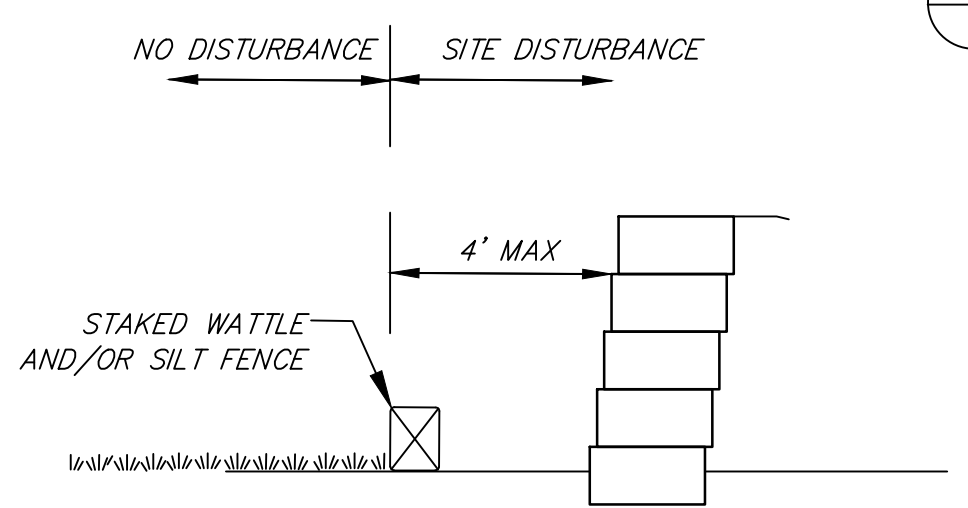

GRAVITY BLOCK WALL TREATMENT NOT TO SCALE

MAJOR SLOPE STABILIZATION ISOMETRIC VIEW NOT TO SCALE

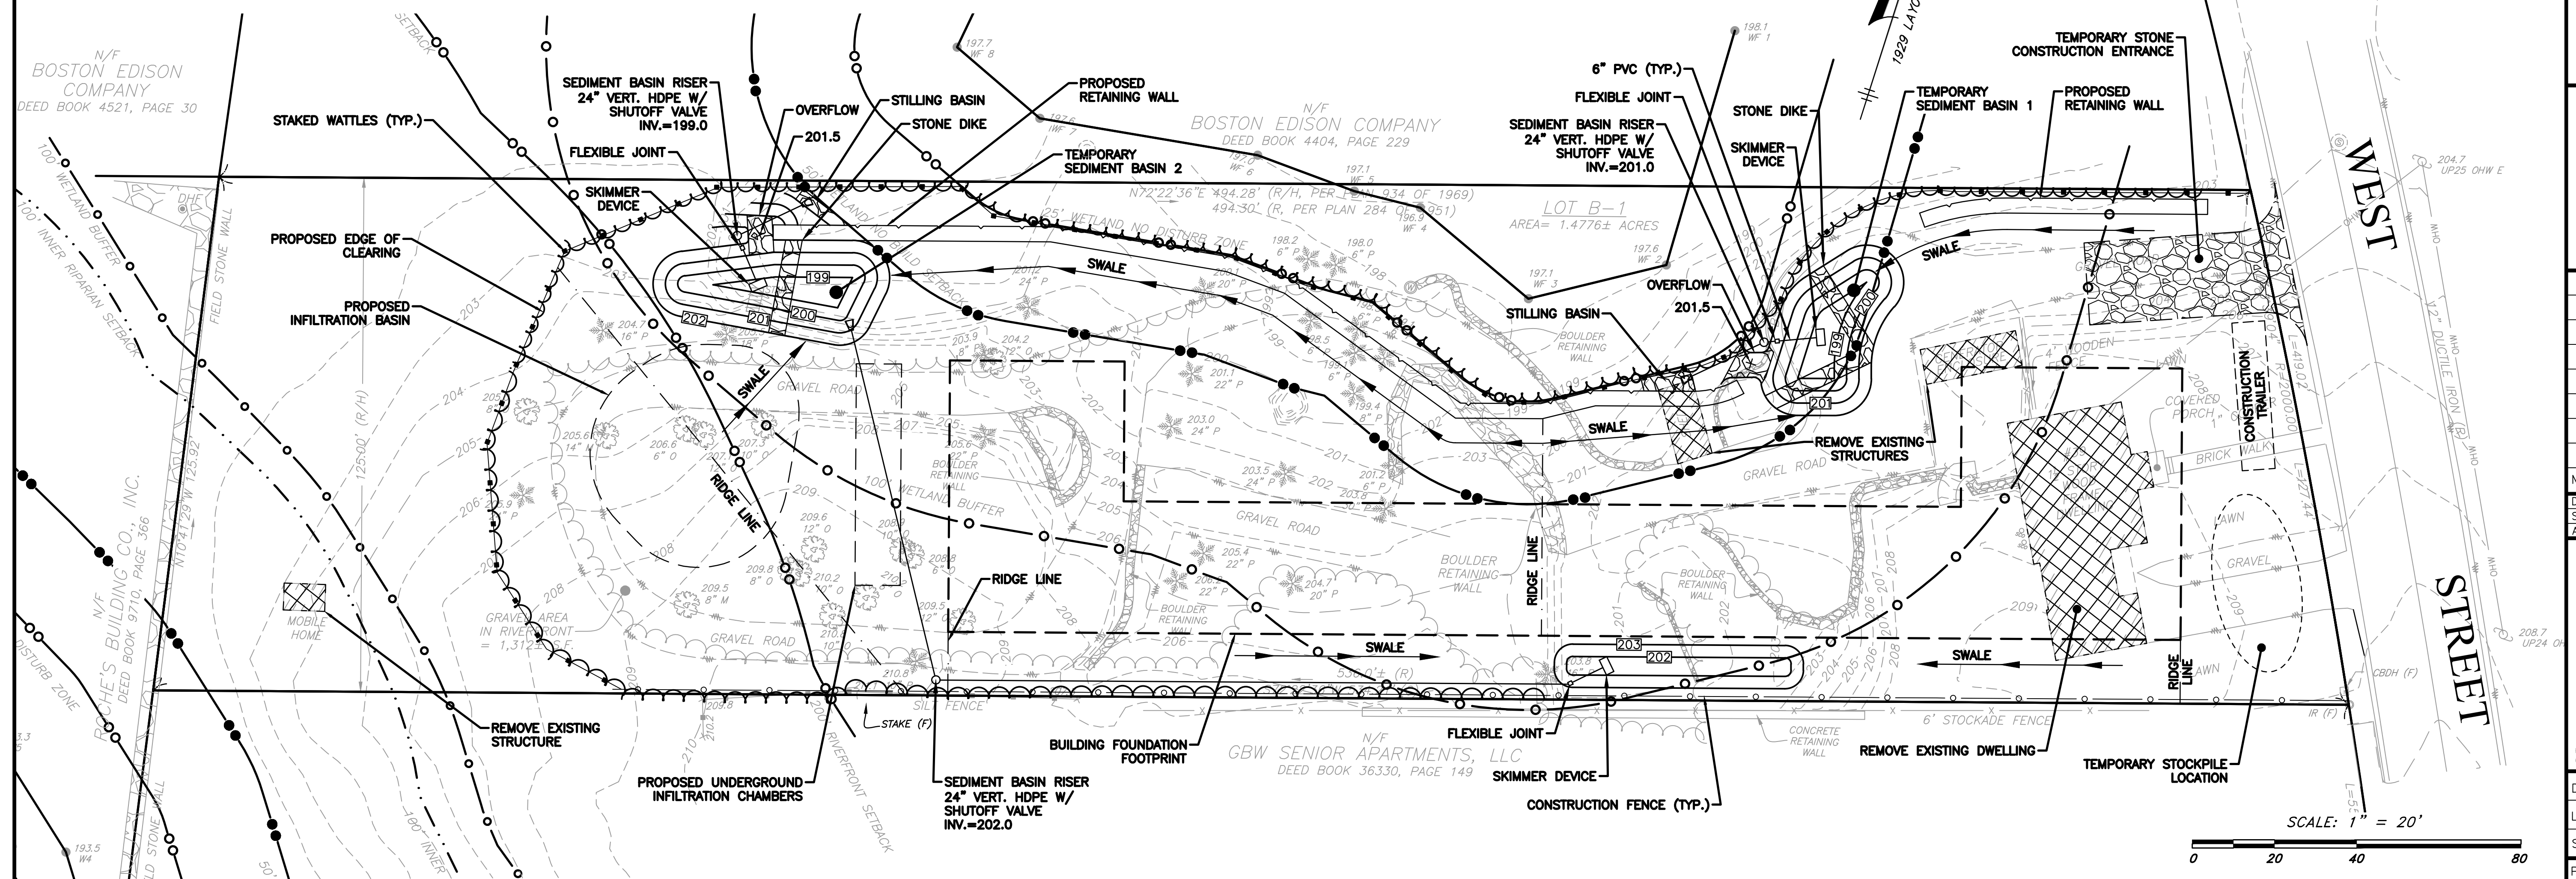

PERMIT SITE PLAN

39 West Street
Medway, MA 02053

ASSESSORS:
MAP 55 PARCEL 51


PREPARED FOR:
STEVEN G. BRODY

39 West Street
Medway, MA 02053

HANCOCK ASSOCIATES

Civil Engineers
Land Surveyors
Wetland Scientists

315 ELM STREET, MARLBOROUGH, MA 01752
VOICE (508) 460-1111, FAX (508) 460-1121
WWW.HANCOCKASSOCIATES.COM

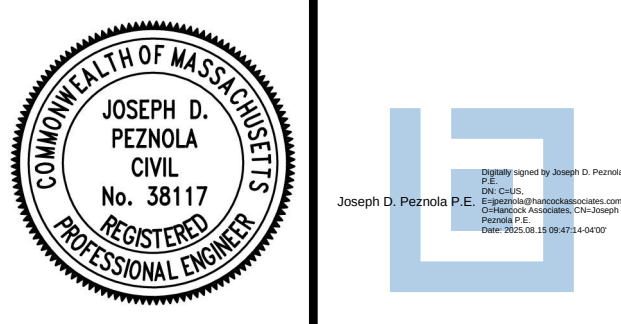

NO.	BY	APP	DATE	ISSUE/REVISION	DESCRIPTION
1	JDP		8/15/25	DESIGN BY:	BJR
2	JDP		8/15/25	DRAWN BY:	BJR
3	JDP		8/15/25	CHECK BY:	BGS

DEMOLITION AND EROSION AND SEDIMENT CONTROL PLAN

PLOT DATE: Aug 15, 2025, 8:18 am
FILE: C:\Users\jdp\OneDrive\Documents\25337.dwg - User: jdp

DWG: 25337SP.dwg
LAYOUT: 4DESC
SHEET: 4 OF 13
PROJECT NO.: 25337



ZONING:

PER MEDWAY ZONING BYLAW, AS AMENDED - 5/12/2025
PER MEDWAY ZONING MAP, DATED 9/25/2024 WITH
AMENDMENTS APPROVED AT 11/12/2024 TOWN MEETING

ZONING DISTRICTS:

AR-2 AGRICULTURAL RESIDENTIAL 2
MOD MULTIFAMILY OVERLAY DISTRICT

MOD APPLICABILITY: SUBDISTRICT 3/GLEN BROOK
(INCLUDES 39 WEST STREET, APN 55-51)

DENSITY AND DIMENSIONAL REGULATIONS (MOD)

PER §5.6.5.E. OF TOWN OF MEDWAY ZONING BYLAW

ITEM	REQUIRED	PROPOSED
MIN. LOT AREA	20,000 SF	64,366± SF
MAX. LOT COVERAGE	20%	19.99%
MIN. OPEN SPACE	30%	40.3%
MAX. HEIGHT	3 STORIES	3 STORIES
MAX. HEIGHT	45 FT	44'-10"
MIN. FRONTAGE	100 FT	127± FT
MIN. SETBACKS		
FRONT	25 FT	25.3'
SIDE	15 FT	15.5'
REAR	20 FT	182.0'
MAX. DENSITY		
PER ACRE	20 UNITS	
PER BUILDING	24 UNITS	

OUTDOOR AMENITY SPACE

PER §5.6.5.H.11. OF TOWN OF MEDWAY ZONING BYLAW:
MIN. 20% OF LOT DEDICATED TO OUTDOOR AMENITY SPACE

13,397 (PRIVATE YARD) / 64,366 S.F. =
20.8% PROPOSED

UNIT DENSITY CALCULATION:

PER MEDWAY ZONING BYLAW, AS AMENDED - 5/12/2025

IN MULTIFAMILY OVERLAY DISTRICT (MOD), MAXIMUM DENSITY:
20 UNITS PER ACRE
24 UNITS PER BUILDING

LOT AREA = 64,366± SF = 1.48± AC
1.48 AC x 20 UNITS/AC = 29.6 -> 29 UNITS MAX

24 UNITS PROPOSED

PARKING CALCULATION:

PER §7.1.1 OF TOWN OF MEDWAY ZONING BYLAW:

MULTI-FAMILY DEVELOPMENT, OFF-STREET PARKING:
1.5 PARKING SPACES PER UNIT

24 UNITS x 1.5 SPACES/UNIT = 36 SPACES MIN.

36 SPACES PROPOSED

ELECTRIC VEHICLE PARKING:

PER §7.1.1.E.4 OF TOWN OF MEDWAY ZONING BYLAW:
2 PARKING SPACES REQUIRED FOR 26-50 TOTAL PARKING SPACES

2 ELECTRIC VEHICLE SPACES PROPOSED

PER 225 CMR 22: MA RESIDENTIAL STRETCH ENERGY CODE AND
MUNICIPAL OPT-IN SPECIALIZED CODE 2023, SECTION R404.4:
20% OF TOTAL SPACES SHALL BE EV READY
20% OF 36 SPACES = 8 SPACES REQUIRED

8 EV READY SPACES PROVIDED


MUTCD TRAFFIC SIGNAGE SUMMARY



R1-1 WHITE ON RED 24" x 24"

NOTE:

"NO PARKING" SIGNS TO BE SPECIFIED BY OWNER

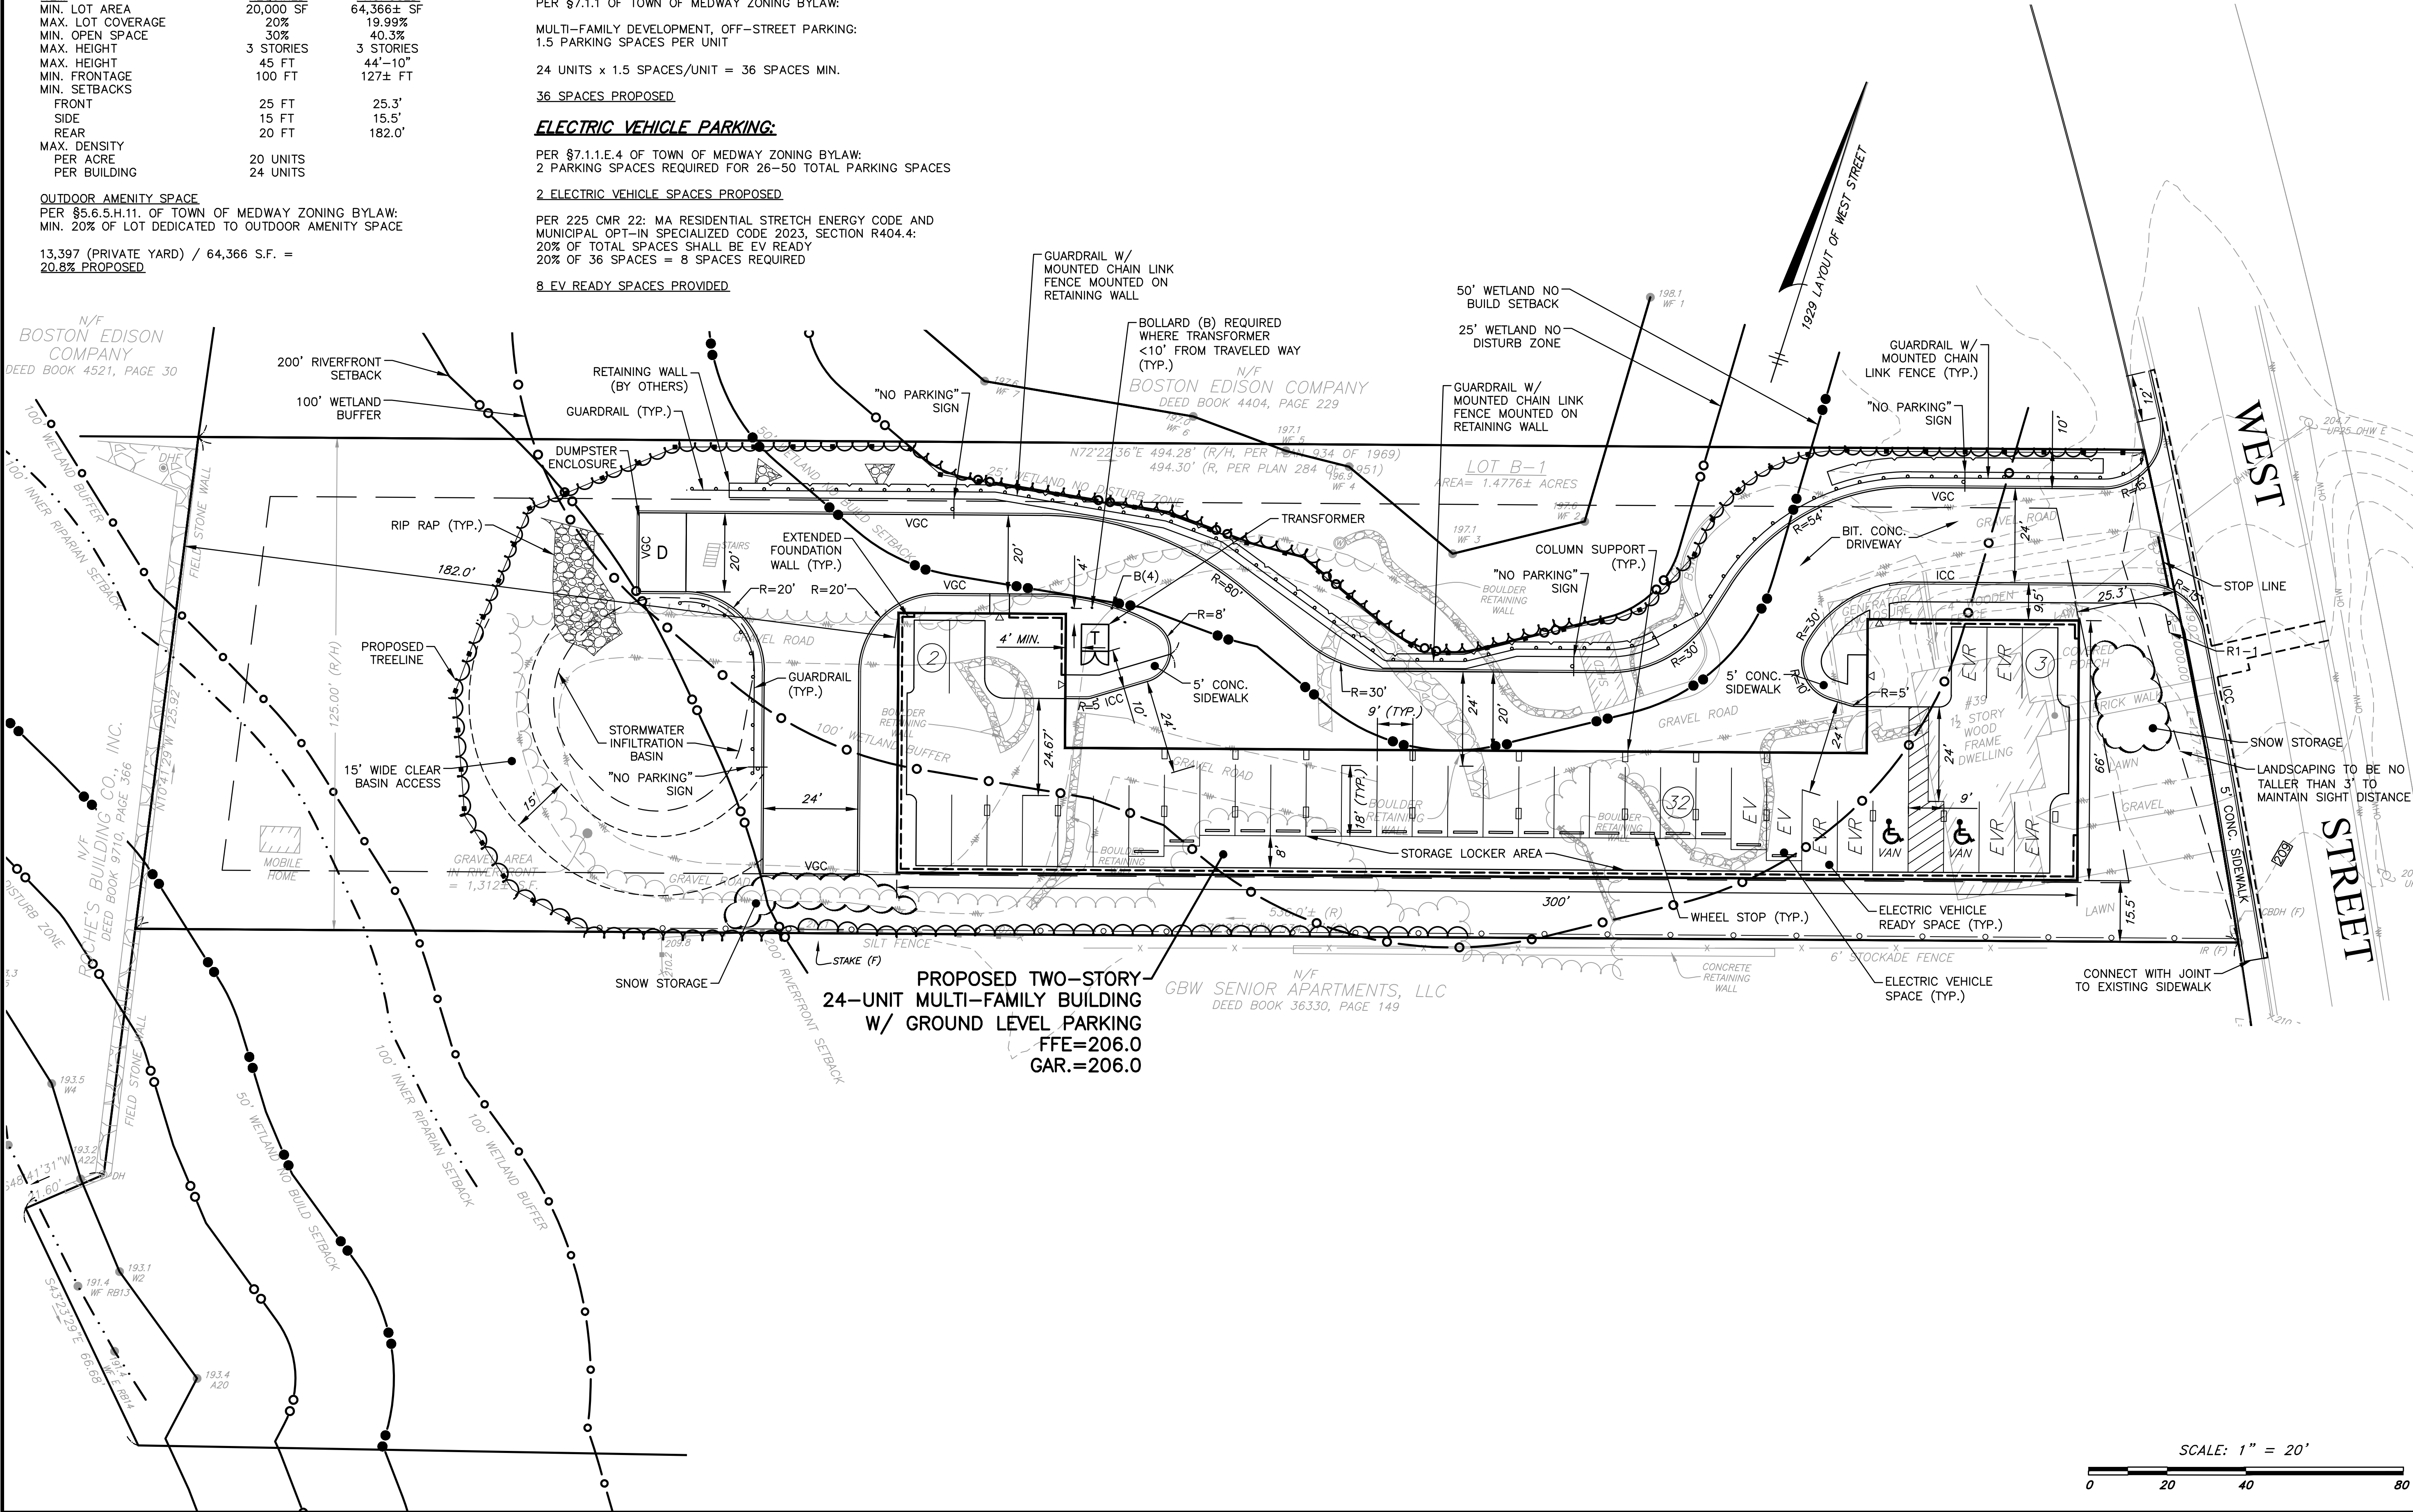

PERMIT
SITE
PLAN

39 West Street
Medway, MA 02053

ASSESSORS:

MAP 55 PARCEL 51

PREPARED FOR:

STEVEN G.
BRODY

39 West Street
Medway, MA 02053



HANCOCK
ASSOCIATES

Civil Engineers

Land Surveyors

Wetland Scientists

315 ELM STREET, MARLBOROUGH, MA 01752
VOICE (508) 460-1111, FAX (508) 460-1121
WWW.HANCOCKASSOCIATES.COM

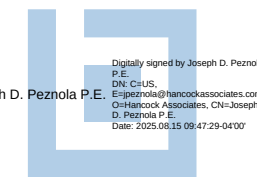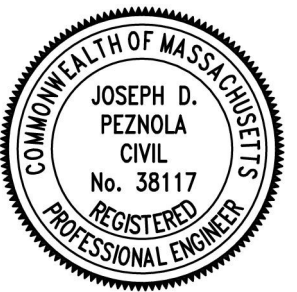

NO.	BY	APP	DATE	ISSUE/REVISION	DESCRIPTION
1			8/15/25	DESIGN BY:	DJR
2			8/15/25	DRAWN BY:	DJR
3			8/15/25	CHECK BY:	BGS

LAYOUT AND
MATERIALS PLAN

PLOT DATE: Aug 15, 2025 8:23 am

FILE: \\server\proj\25\25337SP.dwg - User: jpeznola

DWG: 25337SP.dwg

LAYOUT: 5LM

SHEET: 5 OF 13

PROJECT NO.:

25337

LM

TEST PIT TP-1 (EL. 209.0±)			
DEPTH	LAYER	TEXTURAL CLASSIFICATION	REDOXIMORPHIC FEATURES/NOTES
0'-3"	Ap	SANDY LOAM	NONE
3'-50"	FILL	--	NONE
50'-128"	C	GRAVELLY SAND	LUMBER SCRAPS & COBBLES
NO GROUNDWATER OBSERVED			
TEST PIT TP-2 (EL. 204.0±)			
DEPTH	LAYER	TEXTURAL CLASSIFICATION	REDOXIMORPHIC FEATURES
0'-16"	Ap	SANDY LOAM	NONE
16'-20"	Bw	FINE SAND W/ GRAVEL	NONE
20'-58"	C1	MEDIUM SAND	NONE
58'-126"	C2	GRAVELLY SAND	NONE
WEEPING @ 110'. STANDING @ 118' ESHWT=110' (EL. 194.83±) BASED ON WEEPING			


TEST PIT TP-3 (EL. 199.8±)			
DEPTH	LAYER	TEXTURAL CLASSIFICATION	REDOXIMORPHIC FEATURES/NOTES
0'-18"	Ap	SAND	NONE
18'-32"	Bw	F. SAND W/ GRAVEL	NONE
32'-68"	C	C. SAND W/ GRAVEL	MOTTLING @ 40"
MOTTLING @ 40", STANDING @ 55" ESHWT=40' (EL. 196.5±) BASED ON MOTTLING			
TEST PIT TP-4 (EL. 198.5±)			
DEPTH	LAYER	TEXTURAL CLASSIFICATION	REDOXIMORPHIC FEATURES
0'-20"	Ap	SANDY LOAM	NONE
20'-28"	Bw	FSL W/ GRAVEL	MOTTLING @ 24"
28'-50"	C	C. SAND W/ GRAVEL	SEE ABOVE
MOTTLING @ 24", STANDING @ 37" ESHWT=24' (EL. 196.5±) BASED ON MOTTLING			

TEST PIT TP-5 (EL. 203.0±)			
DEPTH	LAYER	TEXTURAL CLASSIFICATION	REDOXIMORPHIC FEATURES
0'-19"	Ap	SANDY LOAM	NONE
19'-38"	Bw	FINE SANDY LOAM	NONE
38'-91"	C	C. SAND W/ GRAVEL	NONE
NO MOTTLING, STANDING @ 91" ESHWT=91' (EL. 195.4±) BASED ON STANDING WATER			

PERFORMED BY: DANIEL ROMERO (SE #14149)
DATE: 3/13/25

TEST PIT TP-6 (EL. 205.7±)			
DEPTH	LAYER	TEXTURAL CLASSIFICATION	REDOXIMORPHIC FEATURES
0'-10"	Ap	SANDY LOAM	NONE
10'-24"	Bw	FINE SANDY LOAM	NONE
24'-62"	C1	GRAVELLY C. SAND	NONE
62'-150"	C2	GRAVELLY LS	NONE
NO MOTTLING, STANDING @ 150" ESHWT=150' (EL. 193.2±) BASED ON STANDING WATER			

PERFORMED BY: DANIEL ROMERO (SE #14149)
DATE: 7/14/25

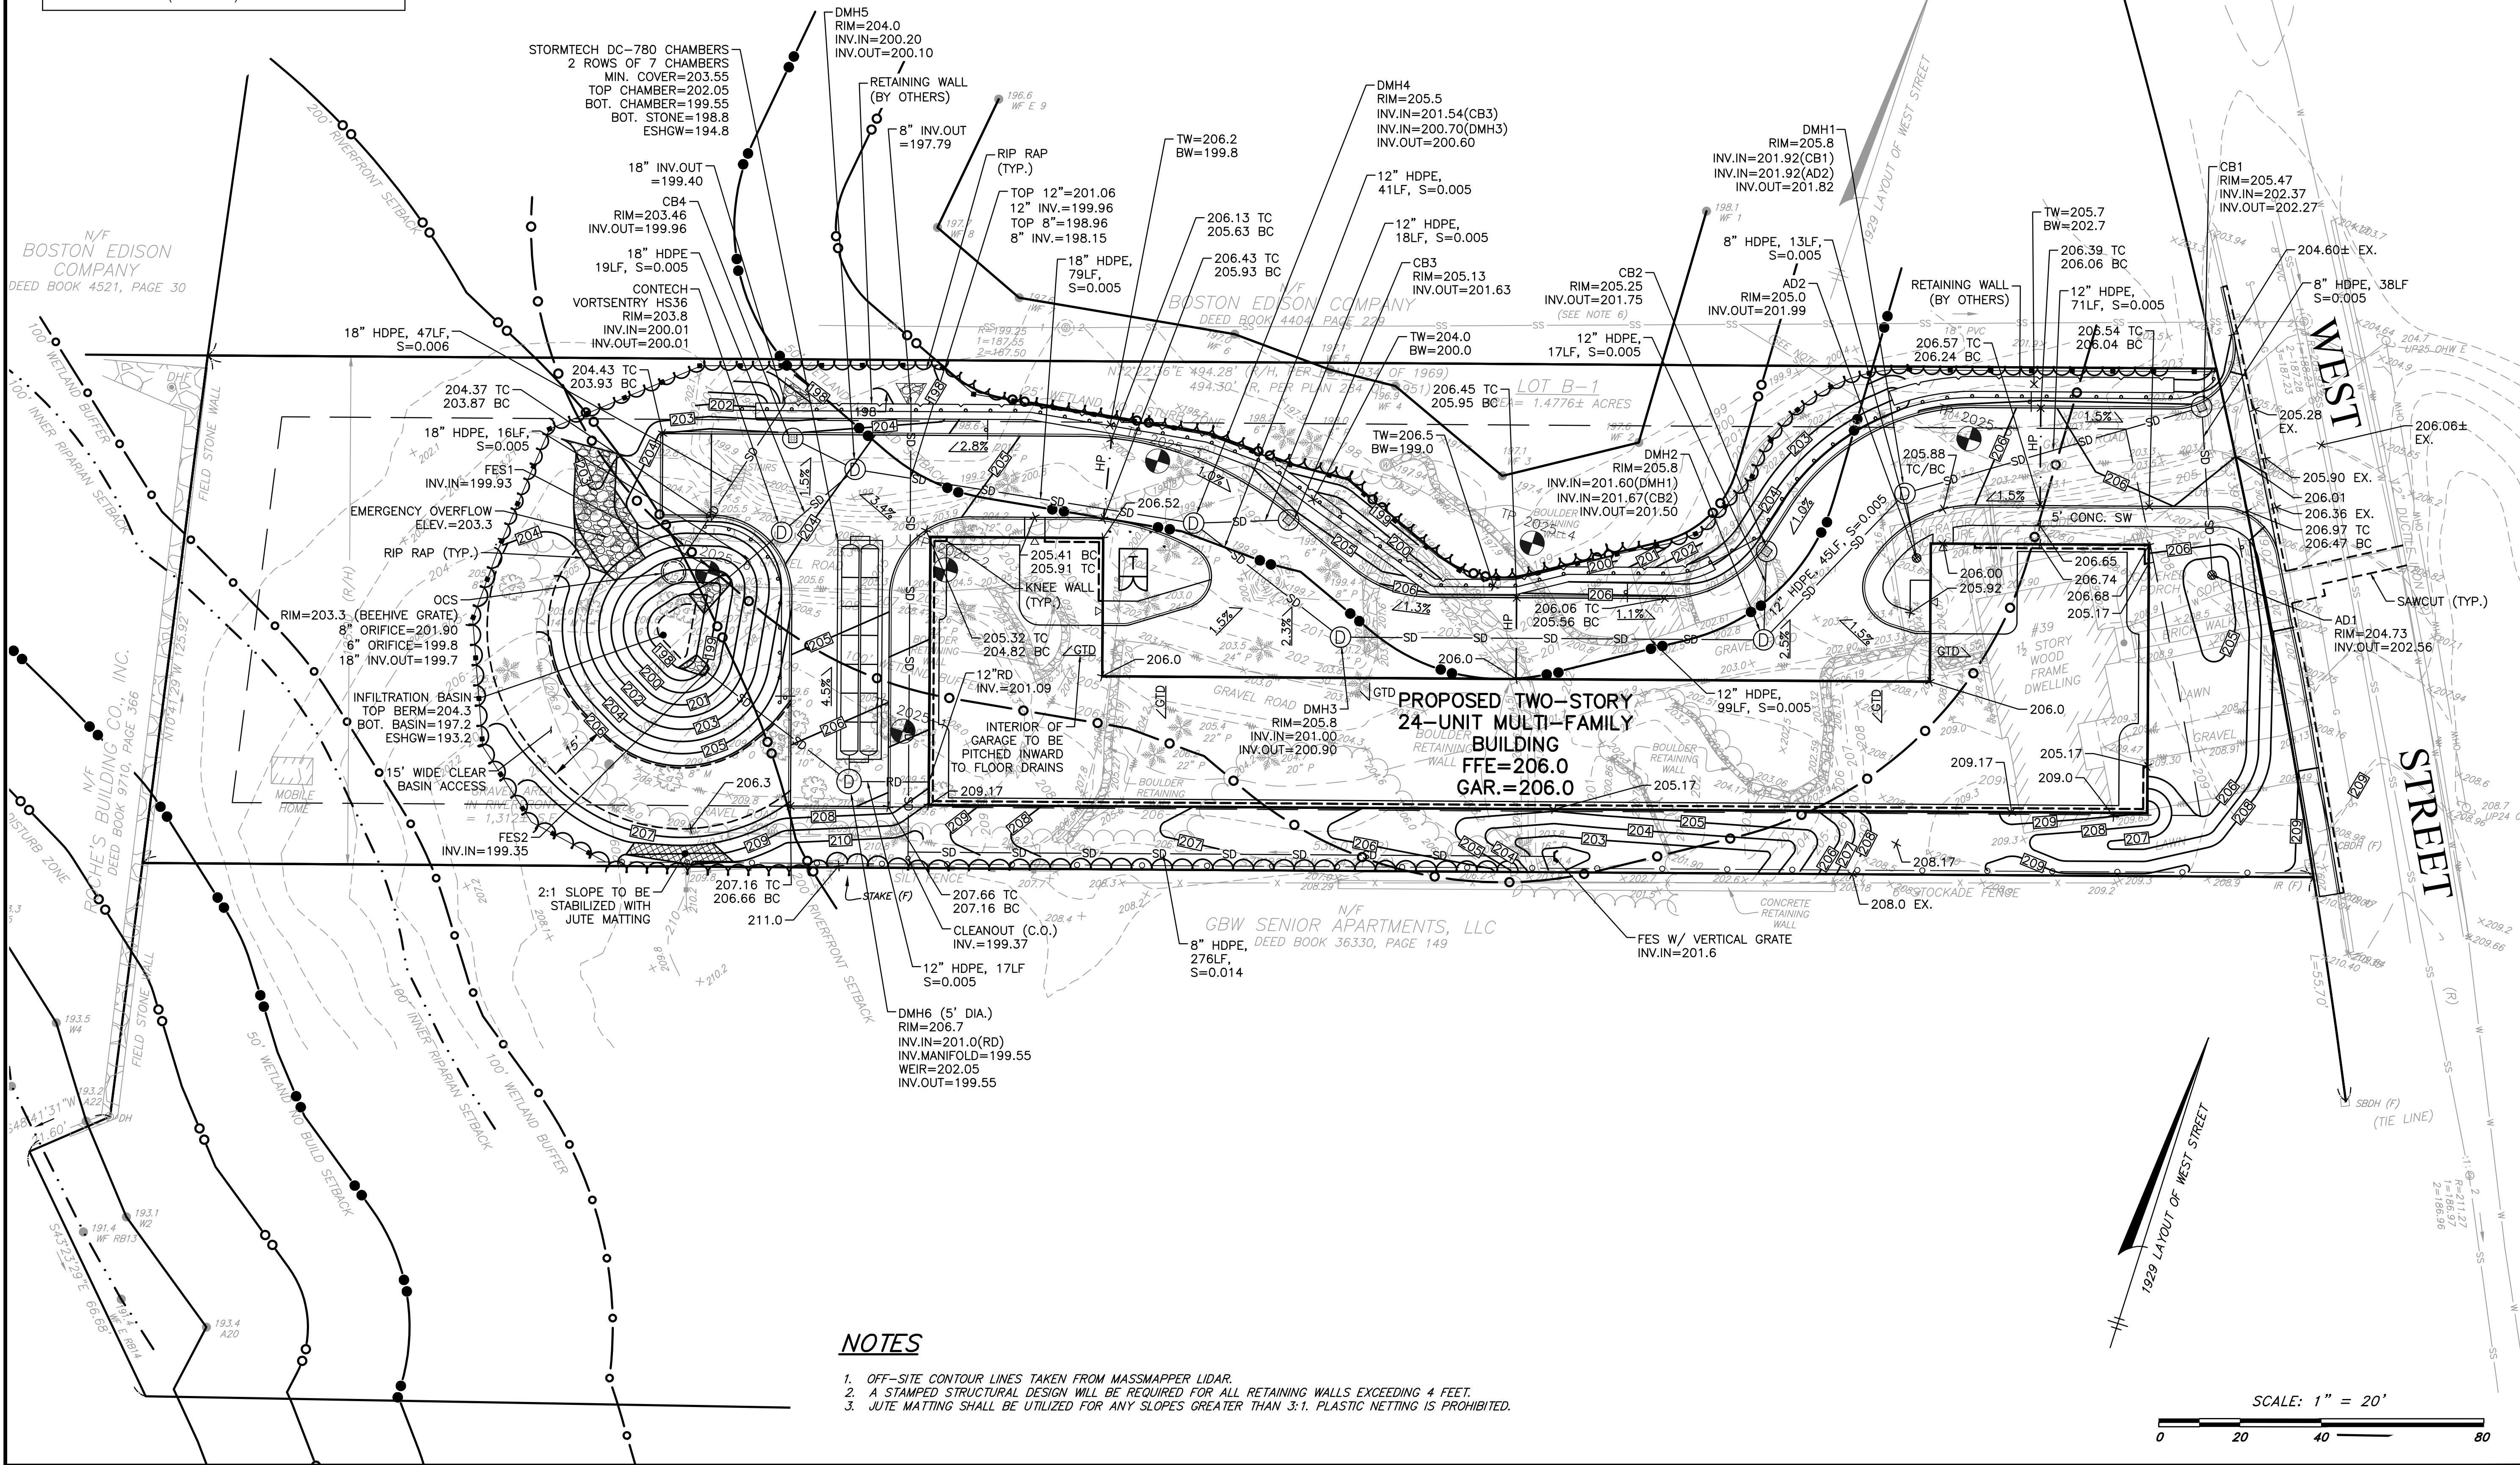

NOTES

- OFF-SITE CONTOUR LINES TAKEN FROM MASSMAPPER LIDAR.
- A STAMPED STRUCTURAL DESIGN WILL BE REQUIRED FOR ALL RETAINING WALLS EXCEEDING 4 FEET.
- JUTE MATTING SHALL BE UTILIZED FOR ANY SLOPES GREATER THAN 3:1. PLASTIC NETTING IS PROHIBITED.

PERMIT SITE PLAN

39 West Street
Medway, MA 02053

ASSESSORS:

MAP 55 PARCEL 51

PREPARED FOR:

STEVEN G.
BRODY

39 West Street
Medway, MA 02053


HANCOCK ASSOCIATES

Civil Engineers

Land Surveyors

Wetland Scientists

315 ELM STREET, MARLBOROUGH, MA 01752
VOICE (508) 460-1111, FAX (508) 460-1121
WWW.HANCOCKASSOCIATES.COM

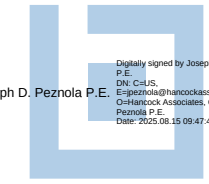

NO.	BY	APP	DATE	ISSUE/REVISION	DESCRIPTION
1	DJR		8/15/25	DESIGN BY:	DJR
2	DJR		8/15/25	DRAWN BY:	DJR
3	JR		8/15/25	CHECK BY:	BGS

GRADING AND STORMWATER MANAGEMENT PLAN

PLOT DATE: Aug 15, 2025, 8:24 am

FILE: C:\Users\jpezo\OneDrive\Documents\25337 - Medway\25337.dwg

DWG: 25337SP.dwg

LAYOUT: 6GD

SHEET: 6 OF 13

PROJECT NO.:

GSW

25337

PERMIT
SITE
PLAN

39 West Street
Medway, MA 02053

ASSESSORS:

MAP 55 PARCEL 51

PREPARED FOR:

STEVEN G.
BRODY

39 West Street
Medway, MA 02053



HANCOCK
ASSOCIATES

Civil Engineers

Land Surveyors

Wetland Scientists

315 ELM STREET, MARLBOROUGH, MA 01752
VOICE (508) 460-1111, FAX (508) 460-1121
WWW.HANCOCKASSOCIATES.COM

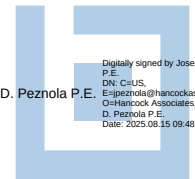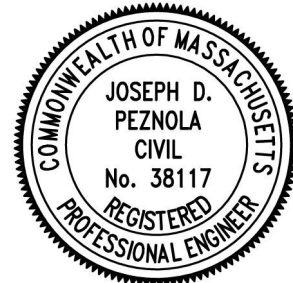

NO.	BY	APP	DATE	ISSUE/REVISION	DESCRIPTION
1	DJR		8/15/25	DESIGN BY:	DJR
2	DJR		8/15/25	DRAWN BY:	DJR
3	JR		8/15/25	CHECK BY:	BGS

UTILITY PLAN

PLOT DATE: Aug 15, 2025 8:28 am
PLOT BY: C:\Users\jpeznola\OneDrive\Documents\25337SP.dwg - User: jpeznola


DWG: 25337SP.dwg

LAYOUT: 7UT

SHEET: 7 OF 13

PROJECT NO.:


25337

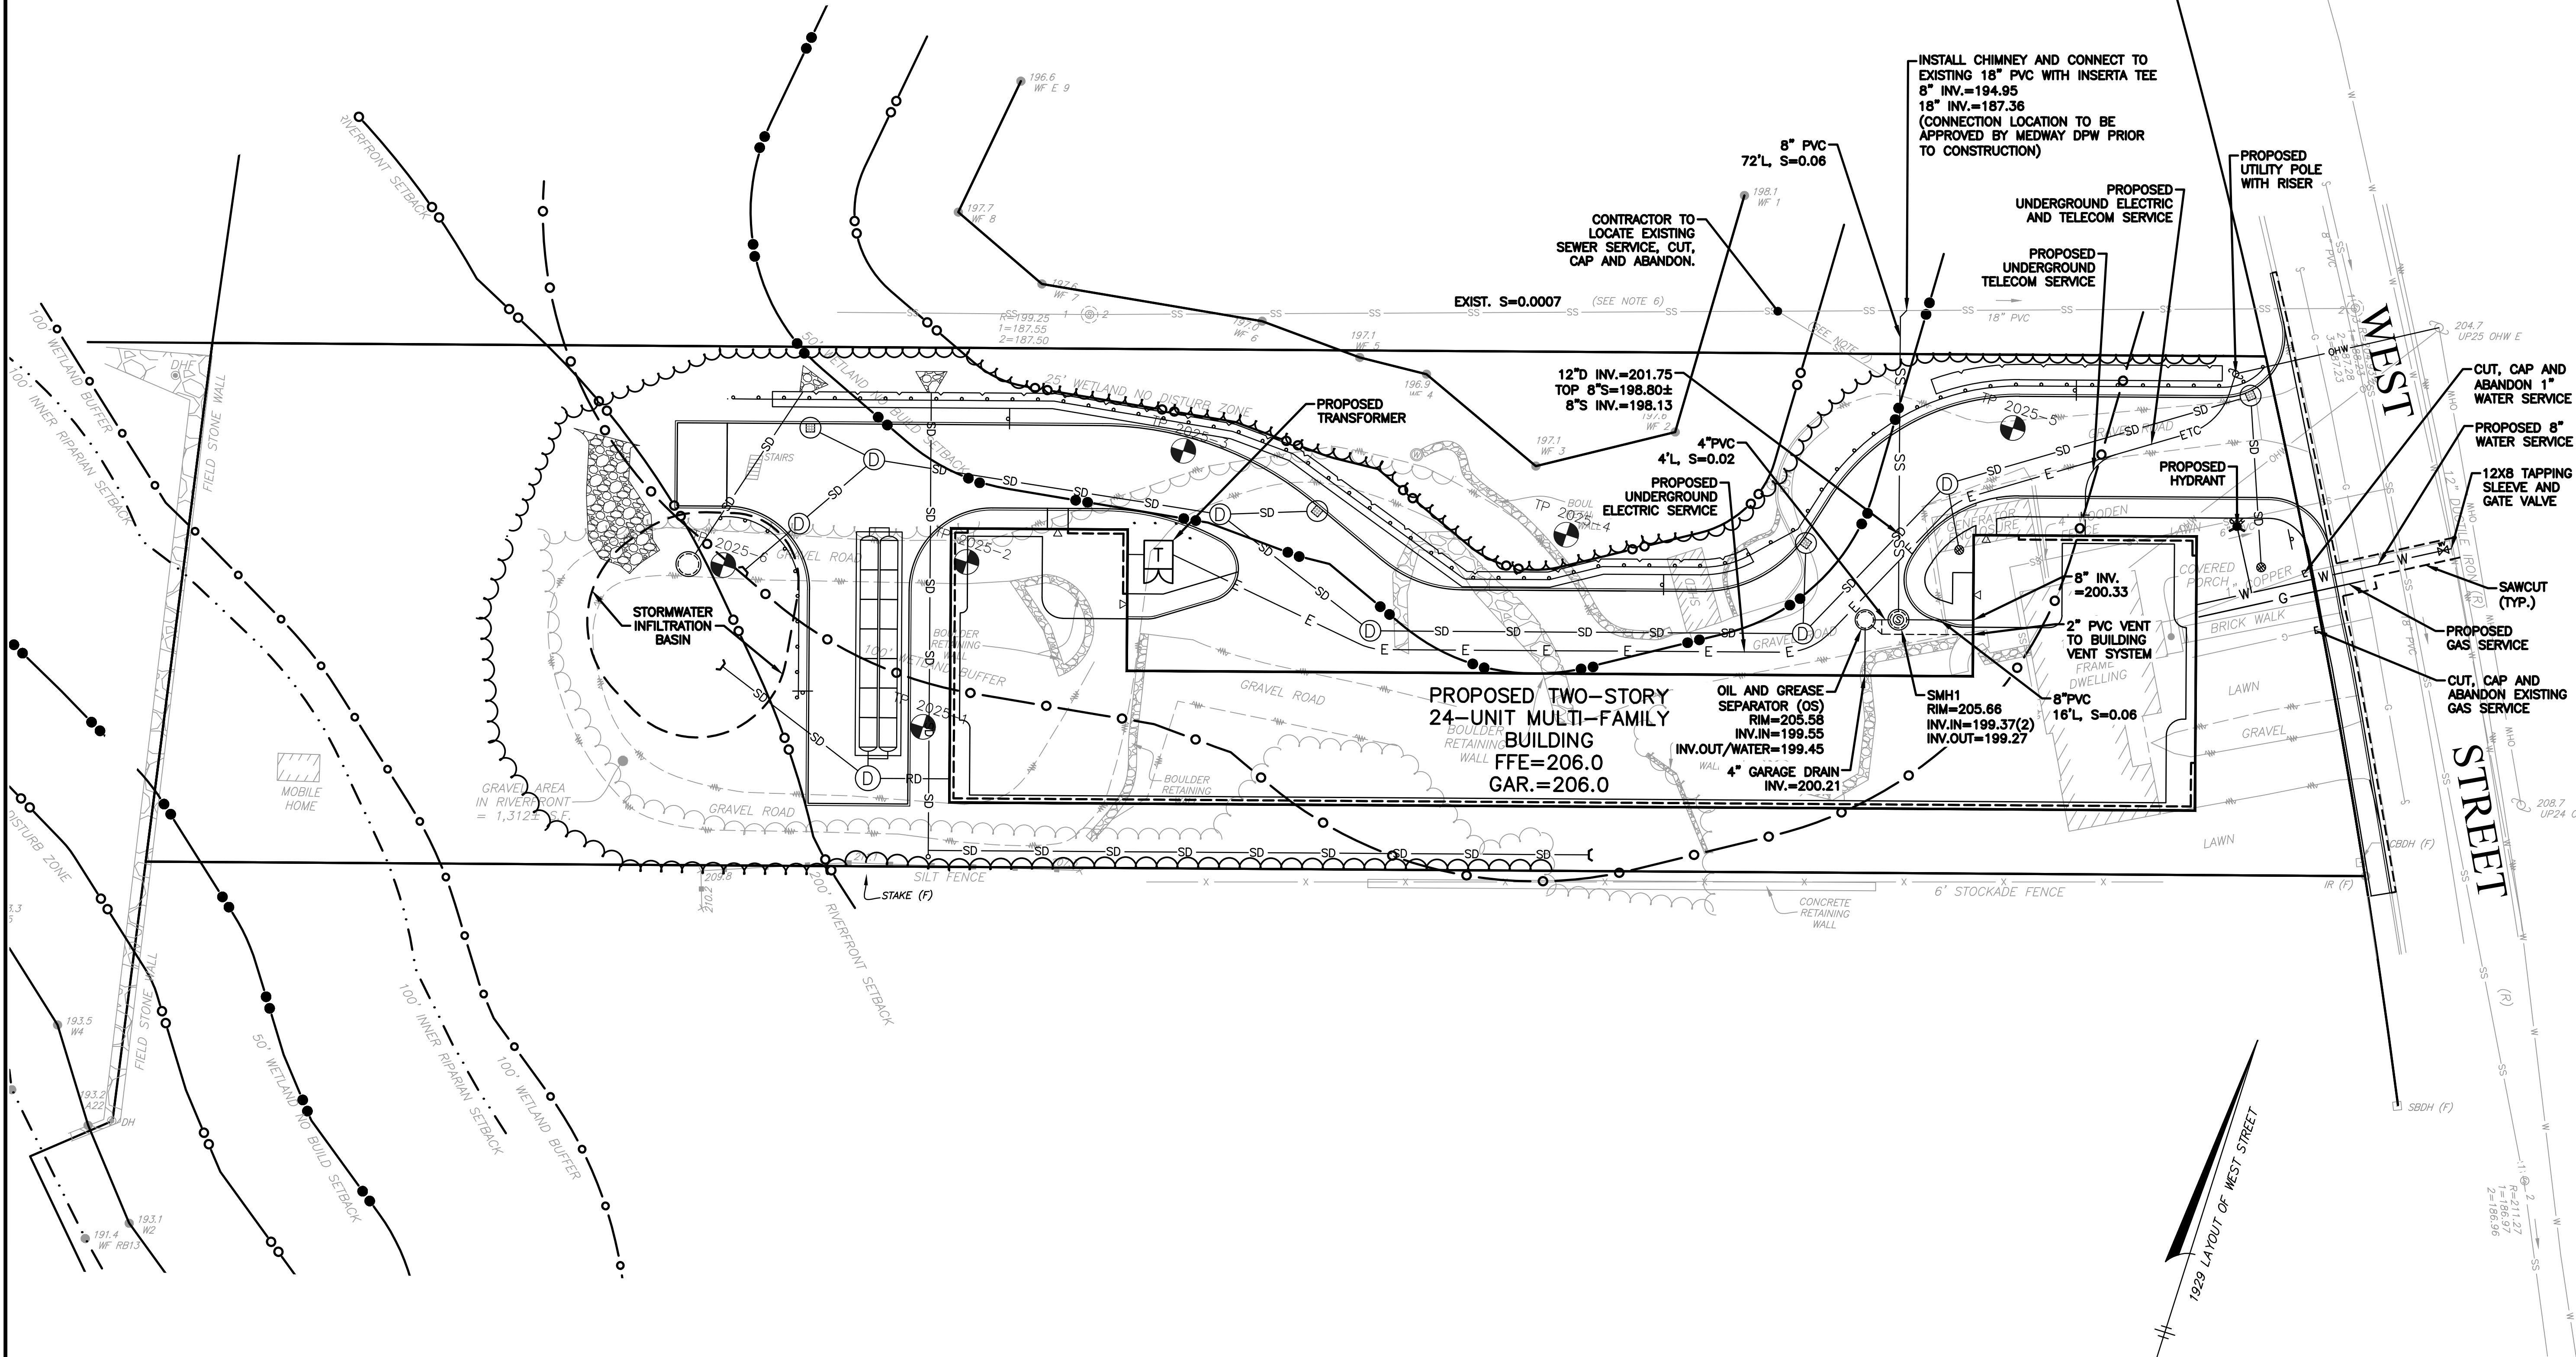

NOTES:

1. PROPOSED OIL AND GREASE SEPARATOR SHALL BE VENTED AS SHOWN ON
DETAIL SHEET 2 AND CONNECTED TO THE BUILDING VENTING SYSTEM.

SCALE: 1" = 20'

 

PERMIT
SITE
PLAN

39 West Street
Medway, MA 02053

ASSESSORS:

MAP 55 PARCEL 51

PREPARED FOR:

STEVEN G.
BRODY

39 West Street
Medway, MA 02053

HANCOCK
ASSOCIATES

Civil Engineers

Land Surveyors

Wetland Scientists

315 ELM STREET, MARLBOROUGH, MA 01752
VOICE (508) 460-1111, FAX (508) 460-1121
WWW.HANCOCKASSOCIATES.COM



NO.	BY	APP	DATE	ISSUE/REVISION	DESCRIPTION
1			8/13/25	DESIGN BY:	DJR
2			8/13/25	DRAWN BY:	DJR
3			8/13/25	CHECK BY:	BGS

LANDSCAPE
PLAN

PLOT DATE: Aug 12, 2025, 4:30 pm

DWG: 25337SP.dwg


LAYOUT: 8LA

SHEET: 8 OF 13

PROJECT NO.:


25337

Plant Schedule				
Qty	Key	Botanical Name	Common Name	Size
TREES:				
1	HL	Gleditsia triacanthos 'Skyline'	Honeylocust	2-2.5'cal
3	KD	Cornus kousa	Korean Dogwood	2-2.5'cal
3	LPT	Platanus acerifolia	London Planetree	2-2.5'cal
3	RM	Acer rubrum 'Red Sunset'	Red Sunset Maple	2-2.5'cal
3	RO	Quercus rubra	Red Oak	2-2.5'cal
3	SFC	Malus 'Snowdrift'	Snowdrift Flowering Crab	2-2.5'cal
10	SHAD	Amelanchier canadensis	Downy Shadblow	8-10'
3	ZEL	Zelkova serrata 'Green Vase'	Green Vase Zelkova	2-2.5'cal
EVERGREENS:				
5	EG	Thuja occidentalis 'Smaragd'	Emerald Green Arborvitae	6-7'
16	ERC	Juniperus virginiana	Eastern Red Cedar	6-7'
10	GAV	Thuja x plicata 'Green Giant'	Green Giant Arborvitae	7-8'
15	HK	Tsuga canadensis	Canadian Hemlock	7-8'
20	P	Taxus cuspidata 'Capitata'	Pyramidal Yew	5-6'
SRHUBS:				
24	BAY	Myrica pensylvanicum	Northern Bayberry	2-3'
11	CL	Clethra alnifolia	Sweet Pepper	2-3'
3	FOTH	Fothergilla gardenii	Dwarf Fothergilla	#3pot
9	HBB	Vaccinium corymbosum	Highbush Blueberry	2-3'
9	IG	Ilex glabra 'Shamrock'	Shamrock Inkberry	#3pot
11	RTD	Cornus alba 'Elegantissima'	Varigated Red Twig Dogwood	#3pot
10	SAM	Sambucus canadensis	Common Elderberry	2-3'
2	VIA	Viburnum acerifolia	Mapleleaf Viburnum	3-4'
6	VID	Viburnum dentatum	Arrowwood	3-4'

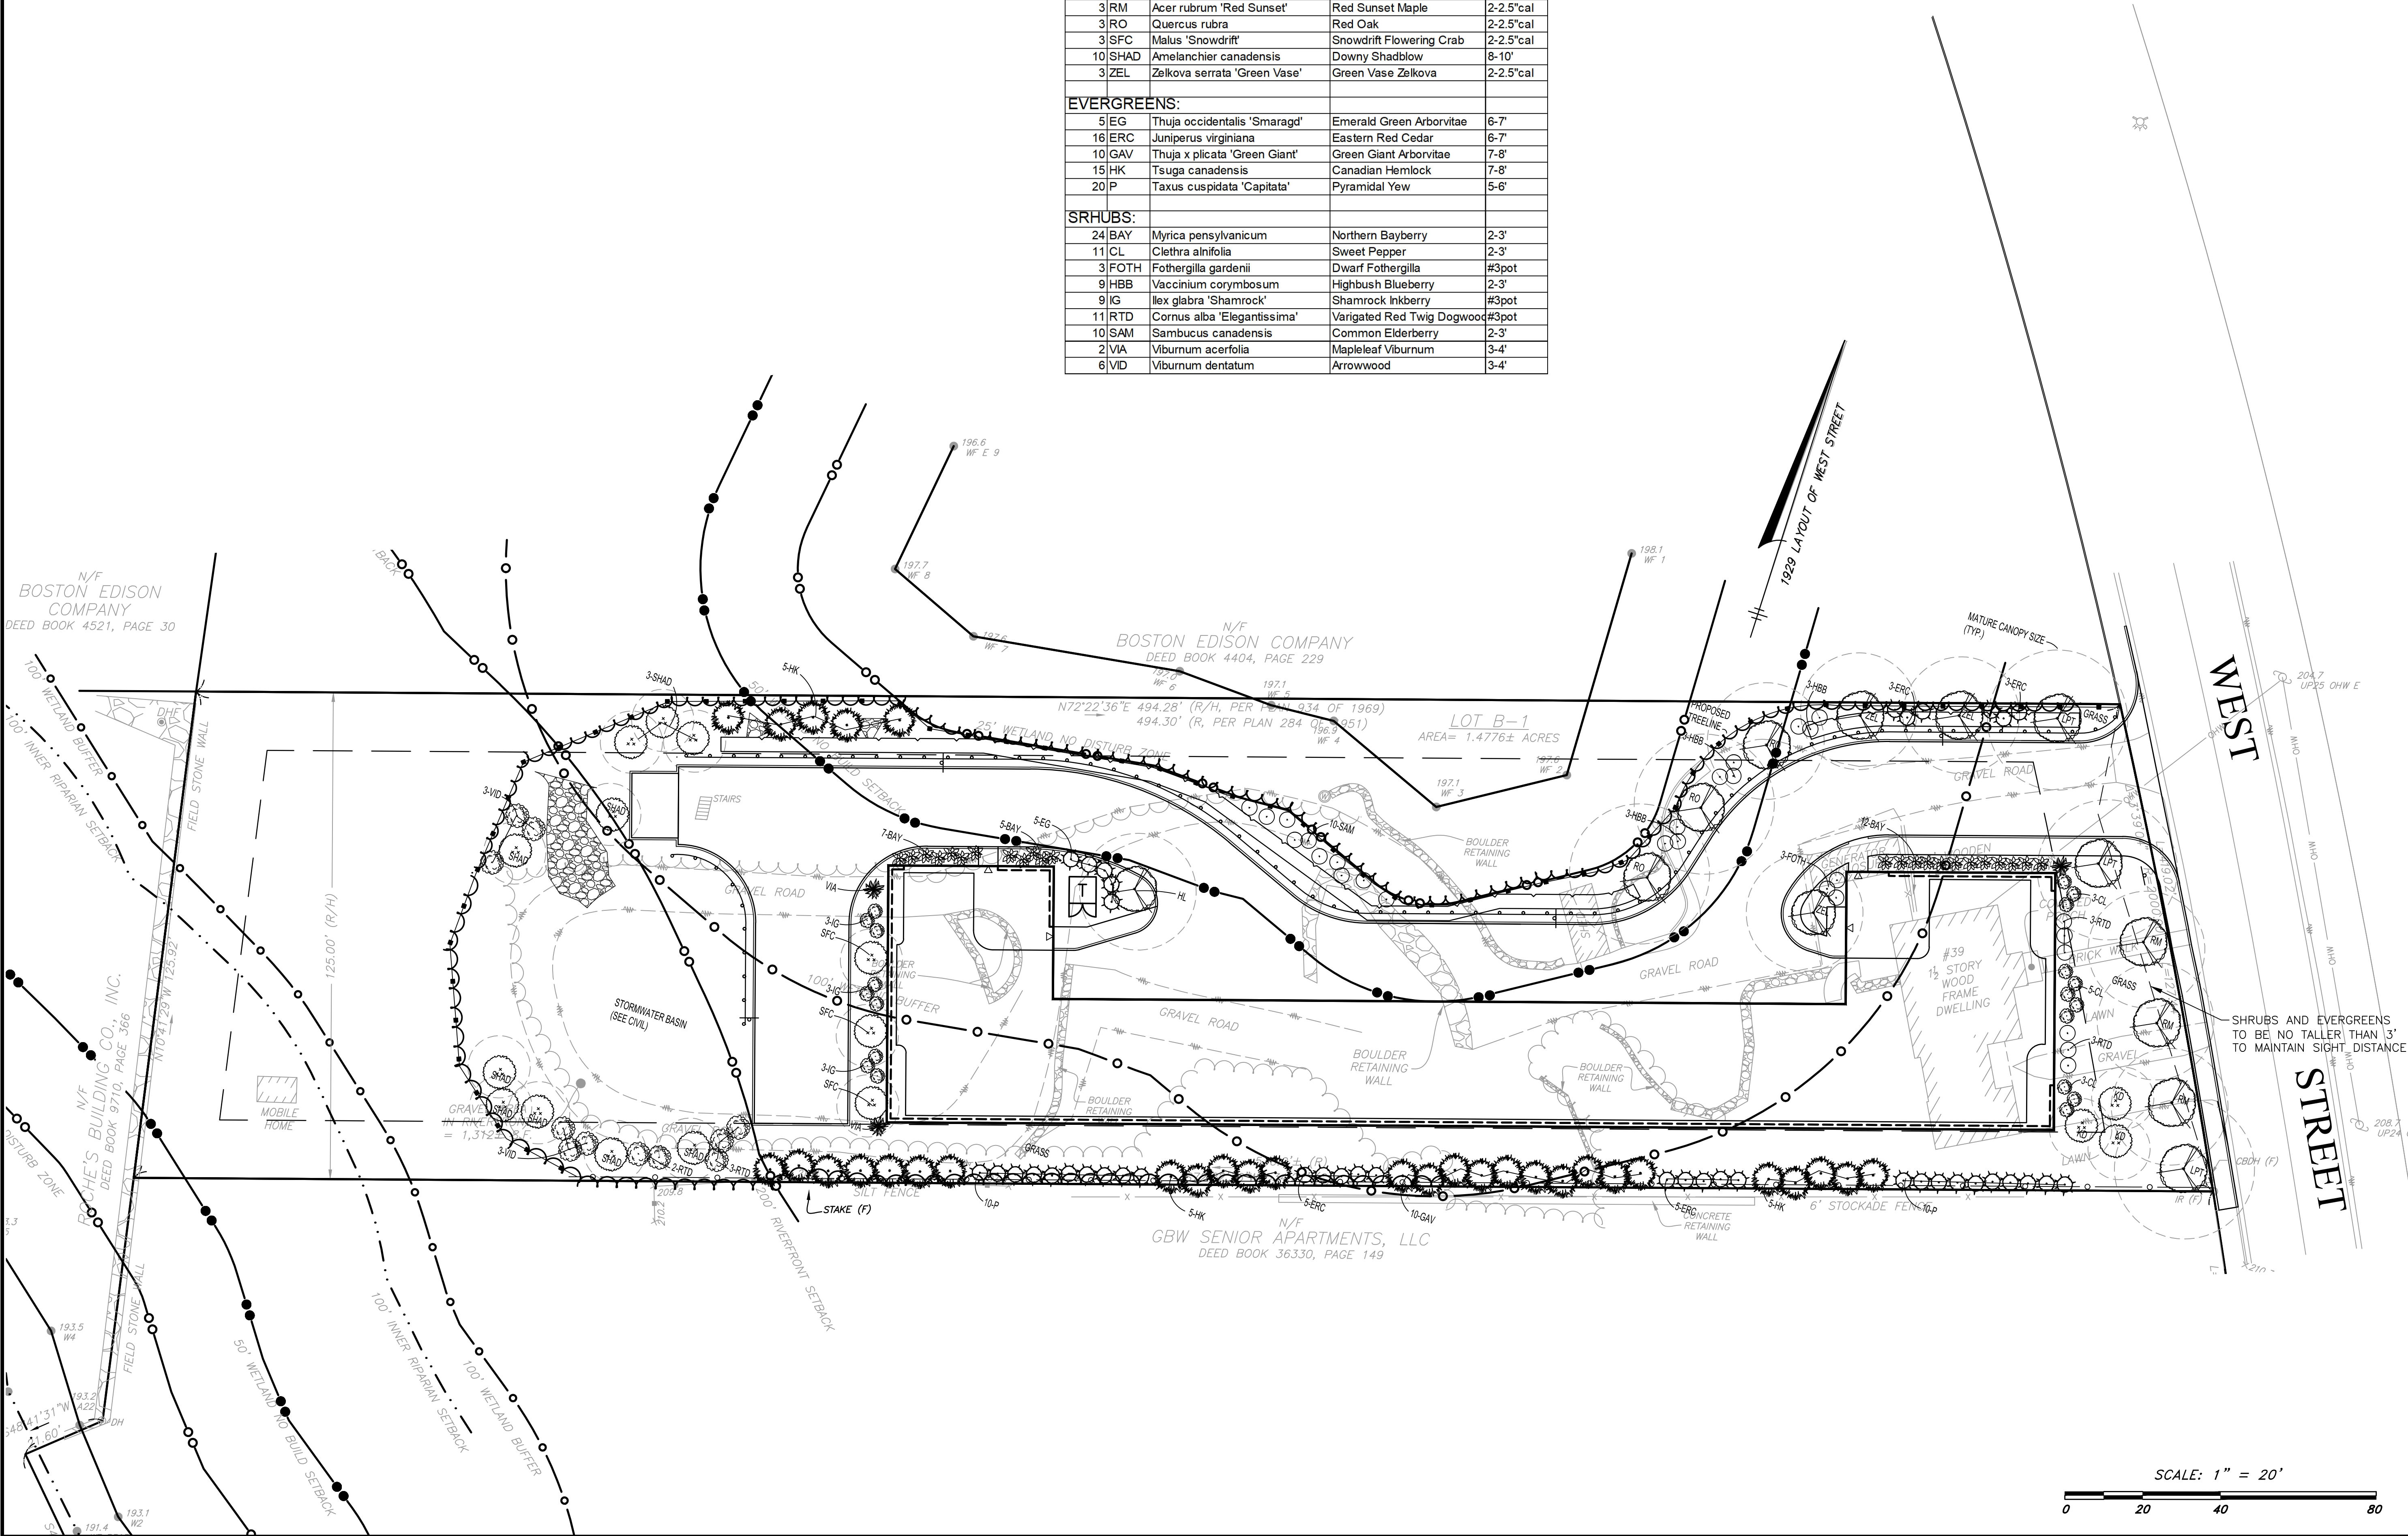

Luminaire Schedule							
Symbol	Qty	Label	Tag	LLF	Luminaire Lumens	Luminaire Watts	Mounting Height
	3	CUBO SM 12W 3K TYPE III	W3-12W	0.960	1588	13.2	12
	5	CUBO SM 12W 3K TYPE IV	W4-12W	0.960	1276	13.1	12
	7	CUBO-SM 5W 3K TYPE II	W2-5W	0.960	536	5.6	10

Luminaire Location Summary						
LumNo	Label	Insertion Point			Orient	Tilt
		X	Y	Z		
1	CUBO SM 12W 3K TYPE III	8362.339	8561.056	12	107.737	0
2	CUBO SM 12W 3K TYPE III	8121.158	8484.521	12	107.109	0
3	CUBO SM 12W 3K TYPE III	8111.26	8446.766	12	198.679	0
4	CUBO SM 12W 3K TYPE IV	8166.693	8463.145	12	108.131	0
5	CUBO SM 12W 3K TYPE IV	8207.19	8476.04	12	108.131	0
6	CUBO SM 12W 3K TYPE IV	8247.686	8488.934	12	108.131	0
7	CUBO SM 12W 3K TYPE IV	8288.183	8501.829	12	108.131	0
8	CUBO SM 12W 3K TYPE IV	8328.68	8514.723	12	108.131	0
9	CUBO-SM 5W 3K TYPE II	8135.589	8419.767	10	289.01	0
10	CUBO-SM 5W 3K TYPE II	8178.477	8433.39	10	289.01	0
11	CUBO-SM 5W 3K TYPE II	8221.366	8447.013	10	289.01	0
12	CUBO-SM 5W 3K TYPE II	8264.254	8460.636	10	289.01	0
13	CUBO-SM 5W 3K TYPE II	8307.142	8474.259	10	289.01	0
14	CUBO-SM 5W 3K TYPE II	8350.031	8487.883	10	289.01	0
15	CUBO-SM 5W 3K TYPE II	8392.919	8501.506	10	289.01	0

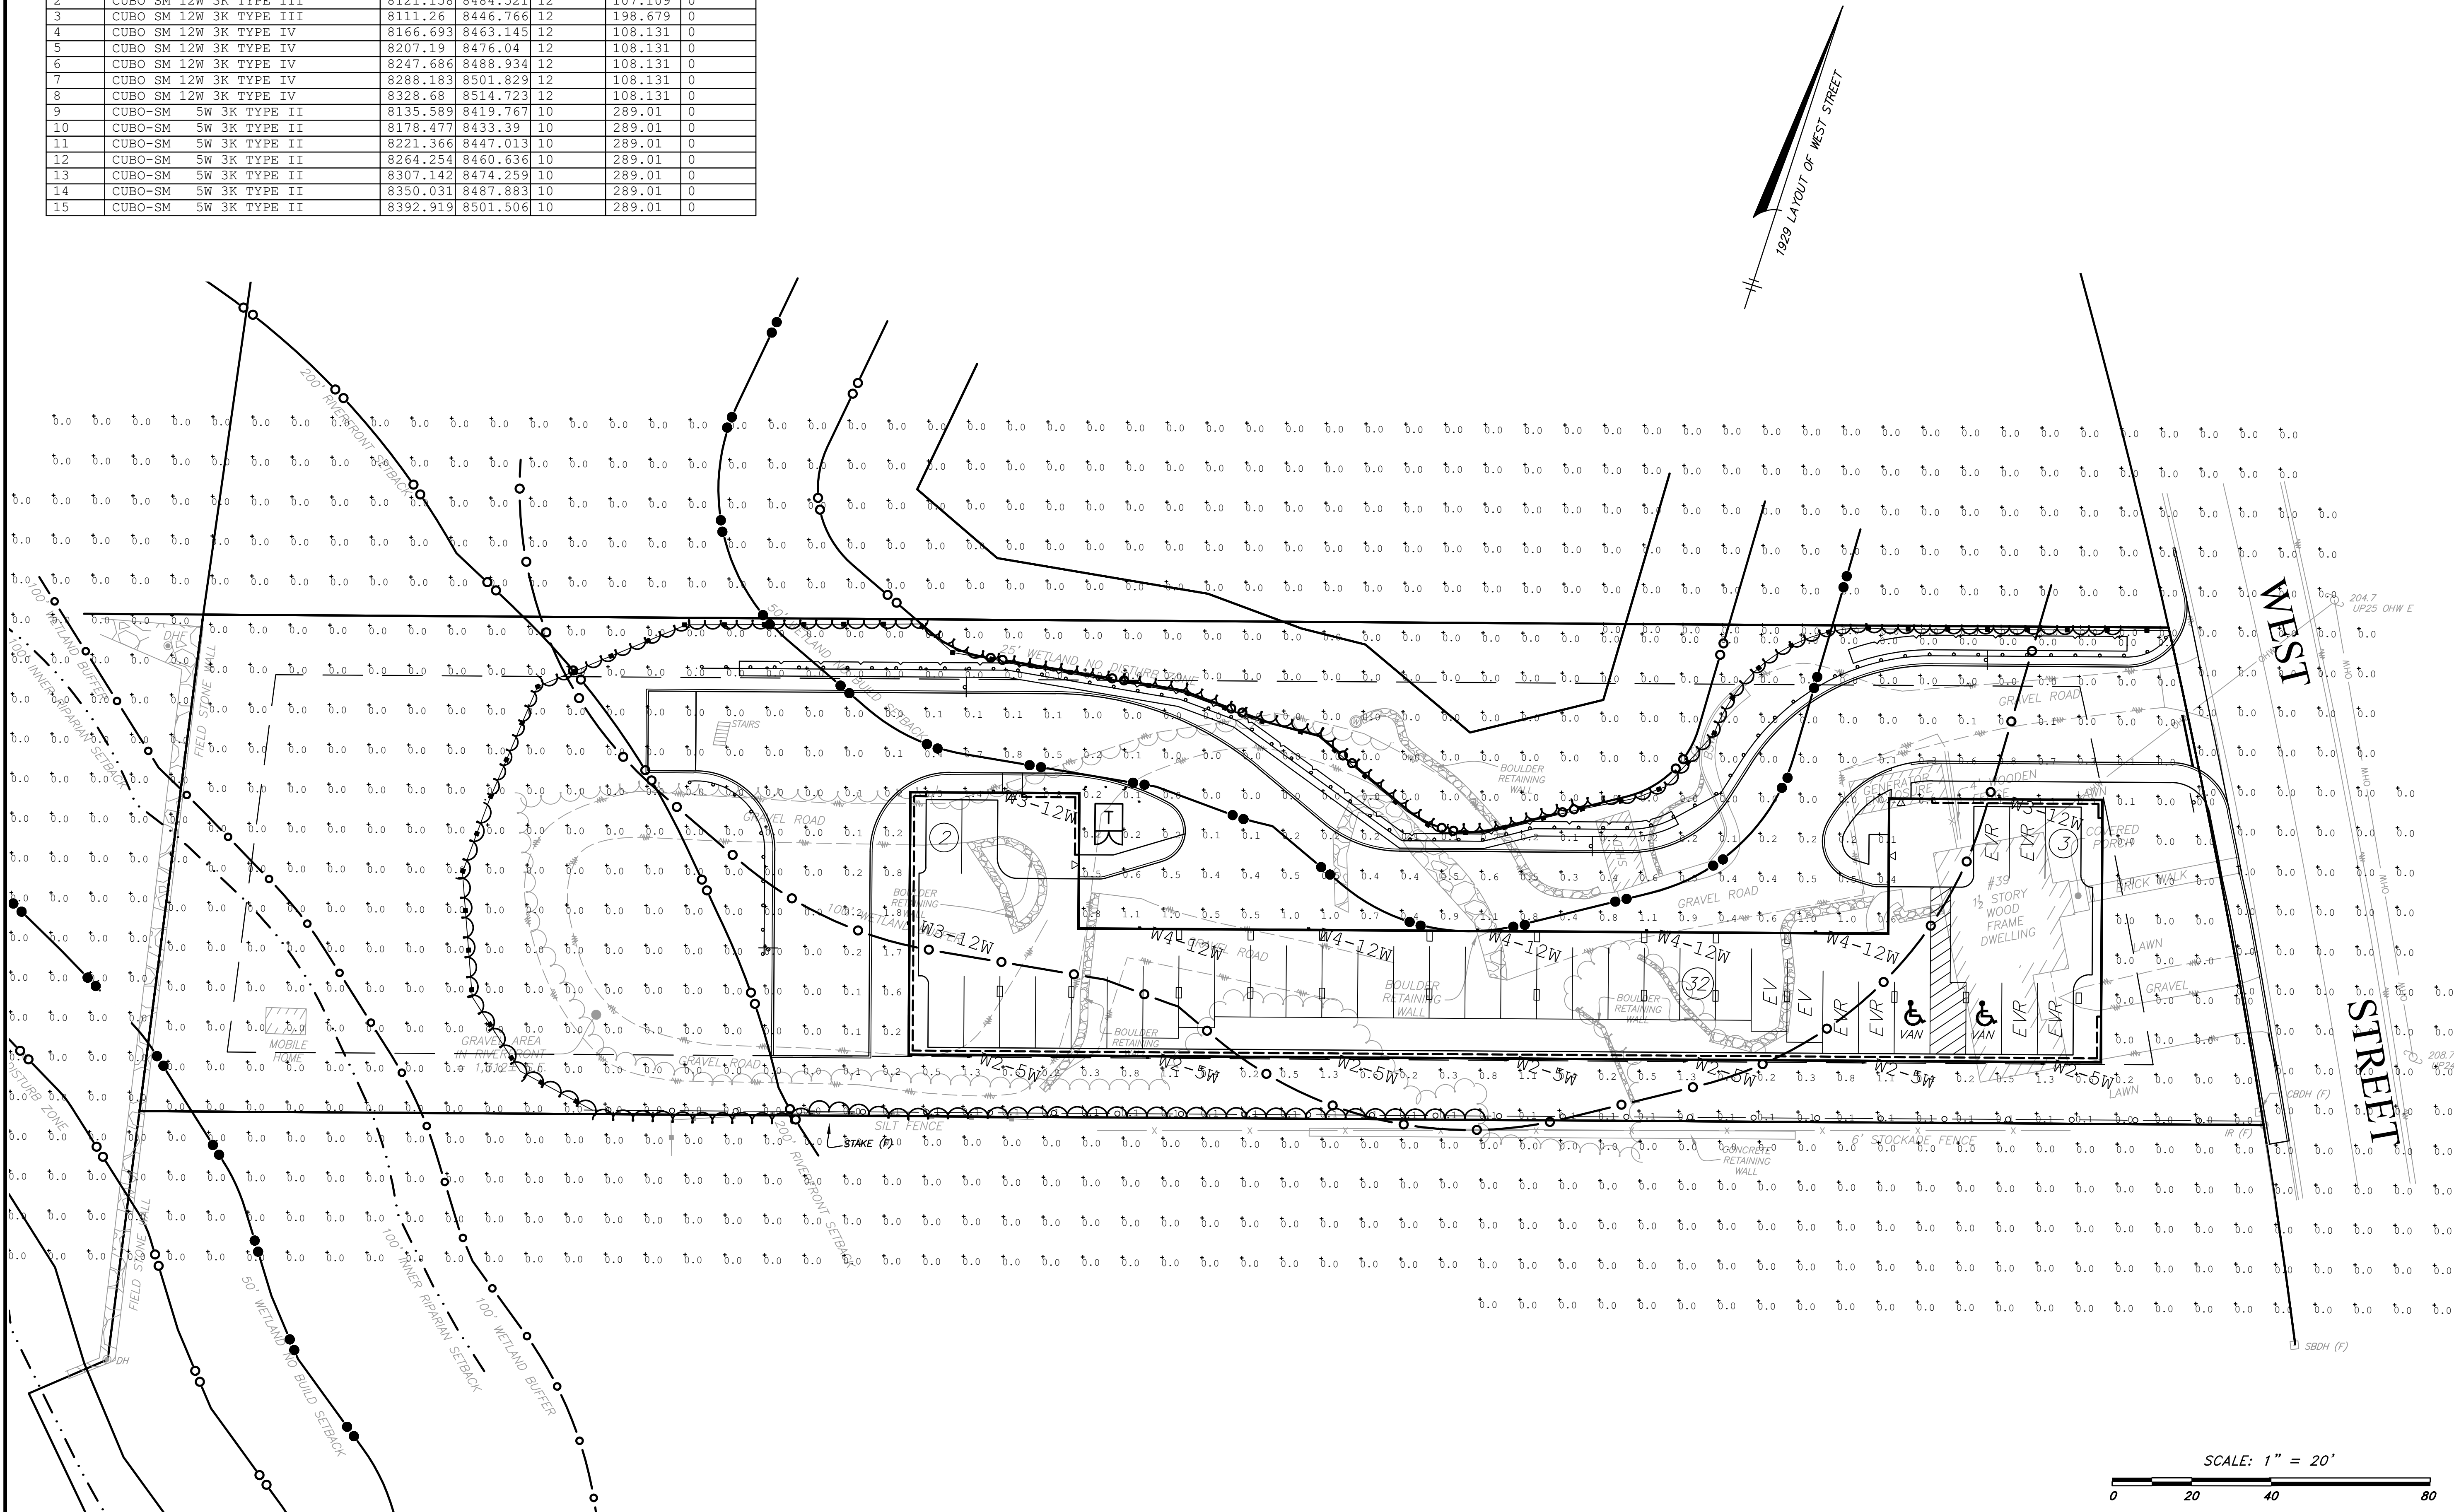

PERMIT
SITE
PLAN

39 West Street
Medway, MA 02053

ASSESSORS:

MAP 55 PARCEL 51

PREPARED FOR:

STEVEN G.
BRODY

39 West Street
Medway, MA 02053


HANCOCK
ASSOCIATES

Civil Engineers

Land Surveyors

Wetland Scientists

315 ELM STREET, MARLBOROUGH, MA 01752
VOICE (508) 460-1111, FAX (508) 460-1121
WWW.HANCOCKASSOCIATES.COM

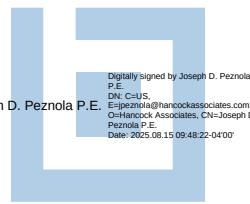

NO.	BY	APP	DATE	ISSUE/REVISION	DESCRIPTION
1			8/15/25	DESIGN BY:	DJR
2			11/20/25	DRAWN BY:	DJR
3				CHECK BY:	BGS

SWEPT PATH
ANALYSIS

PLOT DATE: Aug 15, 2025, 8:30 am

DWG: 25337SP.dwg


LAYOUT: 10SPA







SHEET: 10 OF 13

PROJECT NO.:

SPA

25337

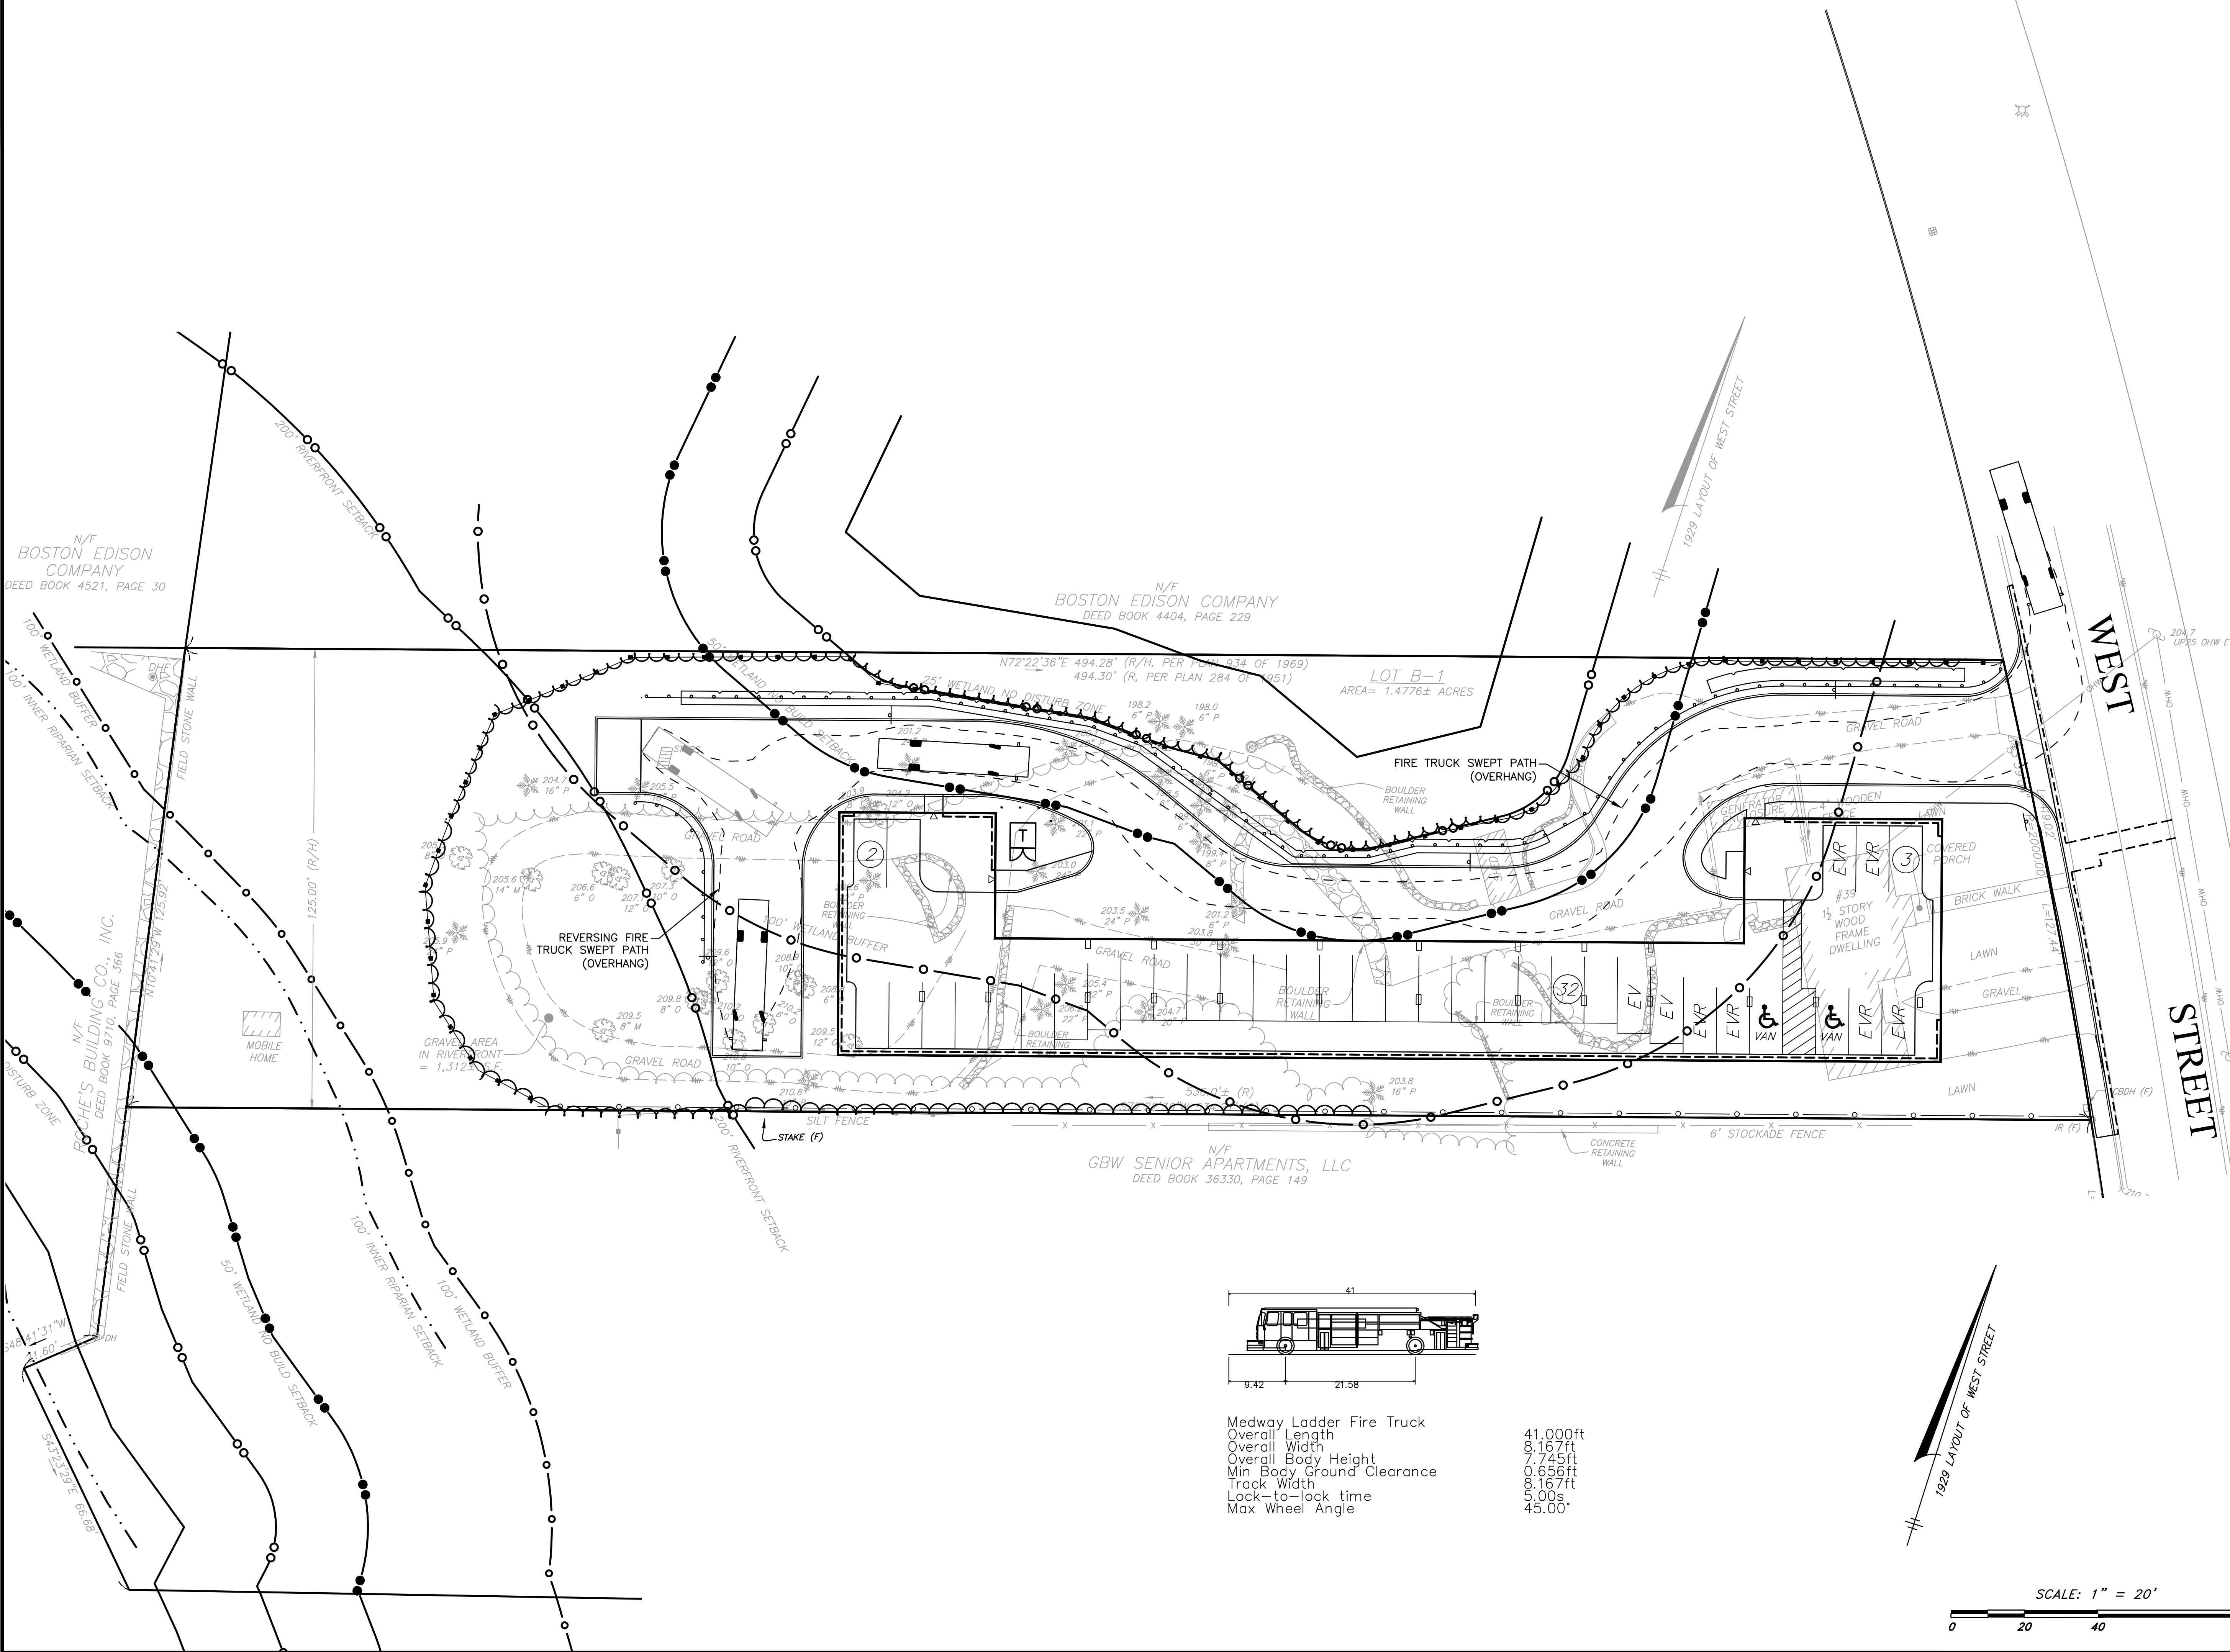

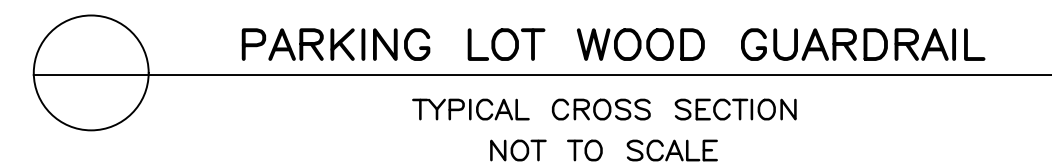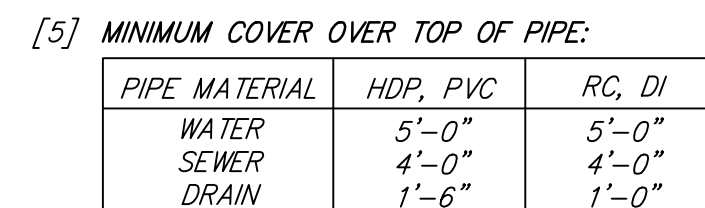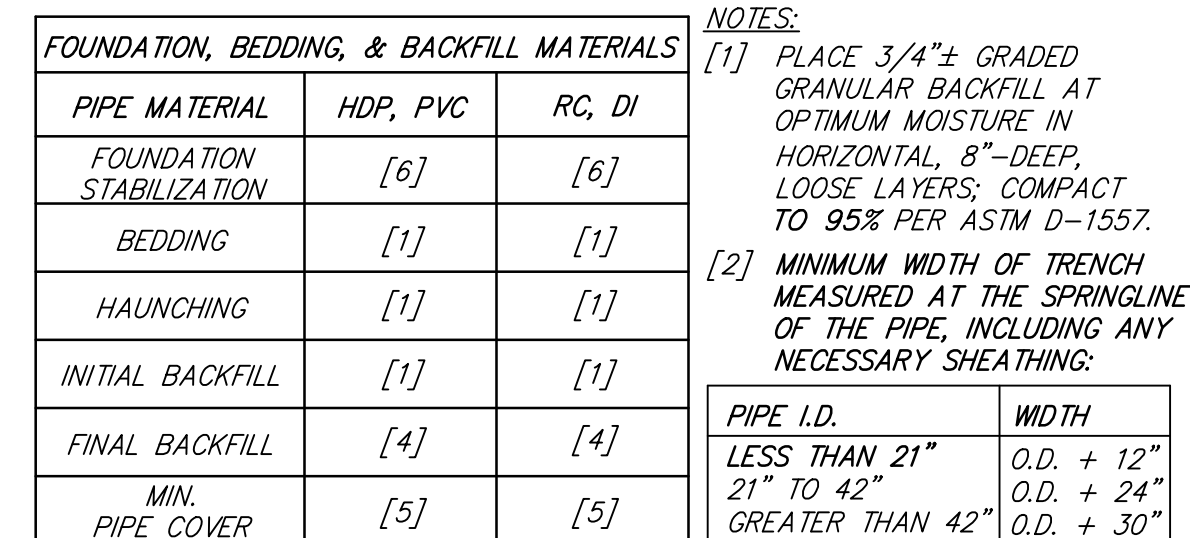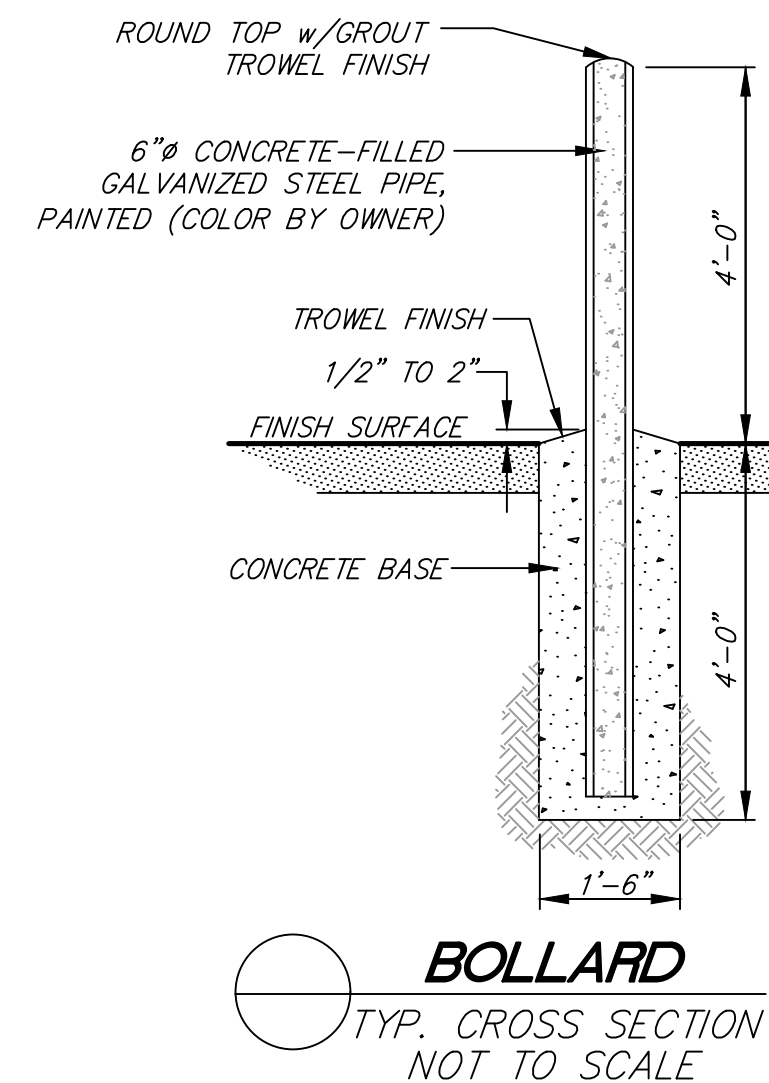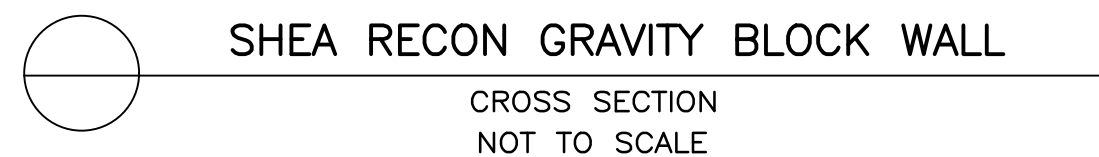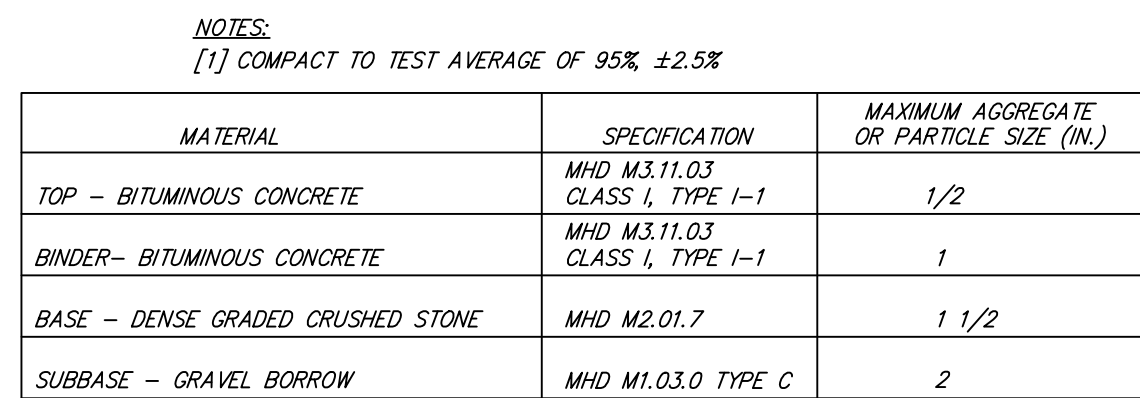

PROJECT NO.: 25337	
DWG: 25337SP.dwg	DET1
LAYOUT: 11DET1	
SHEET: 11 OF 13	
PLOT DATE: Aug 15, 2025 8:40 am PATH: \\s\l\mydesk\cde 3d\Project\25337 - Brady - Meeting\Plot\DWG\	

39 West Street
Medway, MA 02053

ASSESSORS:

<u>MAP</u>	<u>PARCEL</u>
55	51

PREPARED FOR:

STEVEN G.
BRODY

39 West Street
Medway, MA 02053



HANCOCK
ASSOCIATES

Civil Engineers

Land Surveyors

Wetland Scientists

315 ELM STREET, MARLBOROUGH, MA 01752
VOICE (508) 460-1111, FAX (508) 460-1121
WWW.HANCOCKASSOCIATES.COM

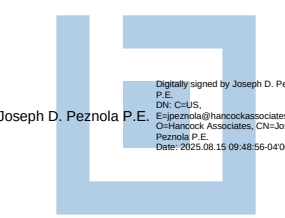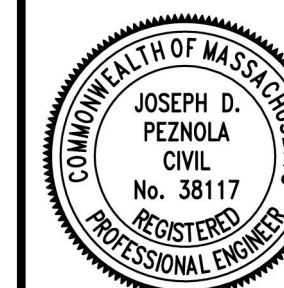

NO.	BY	APP	DATE	ISSUE/REVISION DESCRIPTION
DATE:		8/15/25		DESIGN BY: D.J.
SCALE:		1"=20'		DRAWN BY: D.J.
APPRVD. BY:		JP		CHECK BY: BG

DETAILS SHEET 2

PLOT DATE: Aug 15, 2025 8:40 am
PATH: C:\Vot\HSA\Cmd 3D Projects\253378 - Brady - Medway\Eno\Dr

DWG: 25337SP.dwg


LAYOUT: 12DET2

PROJECT NO.:


25.337



CATCH BASIN WITH HOOD
TYPICAL CROSS SECTION
NOT TO SCALE

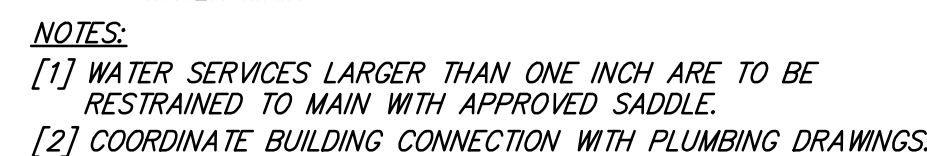


WATER SERVICE
TYPICAL PROFILE
NOT TO SCALE

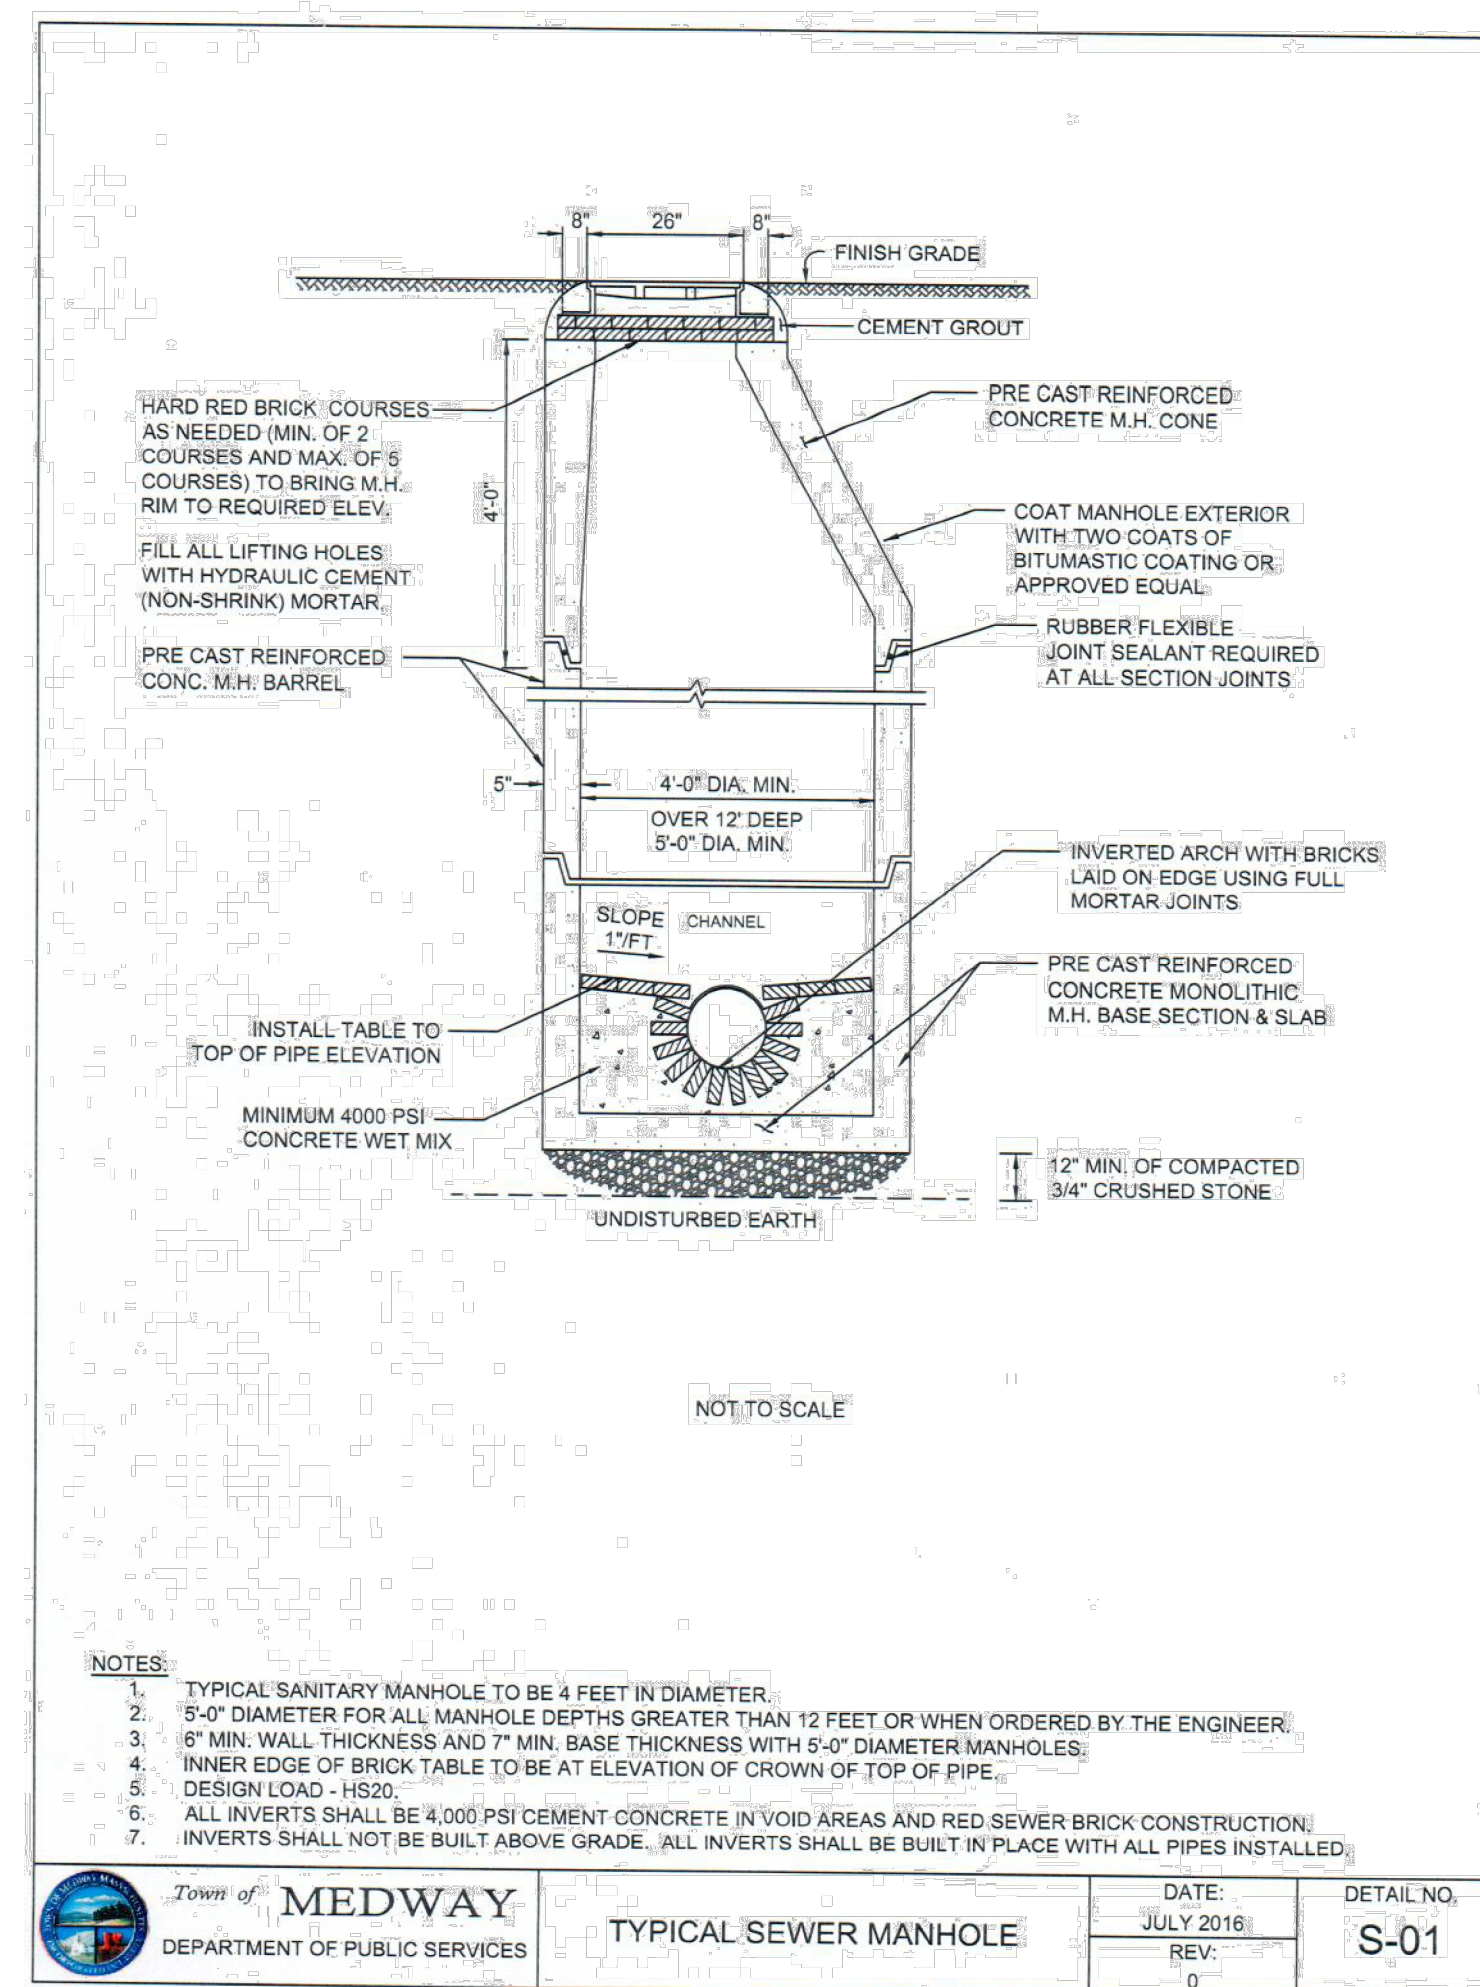


NOTE: CONICAL TOP MAY ALSO BE USED


DRAIN MANHOLE
TYPICAL CROSS SECTION
NOT TO SCALE

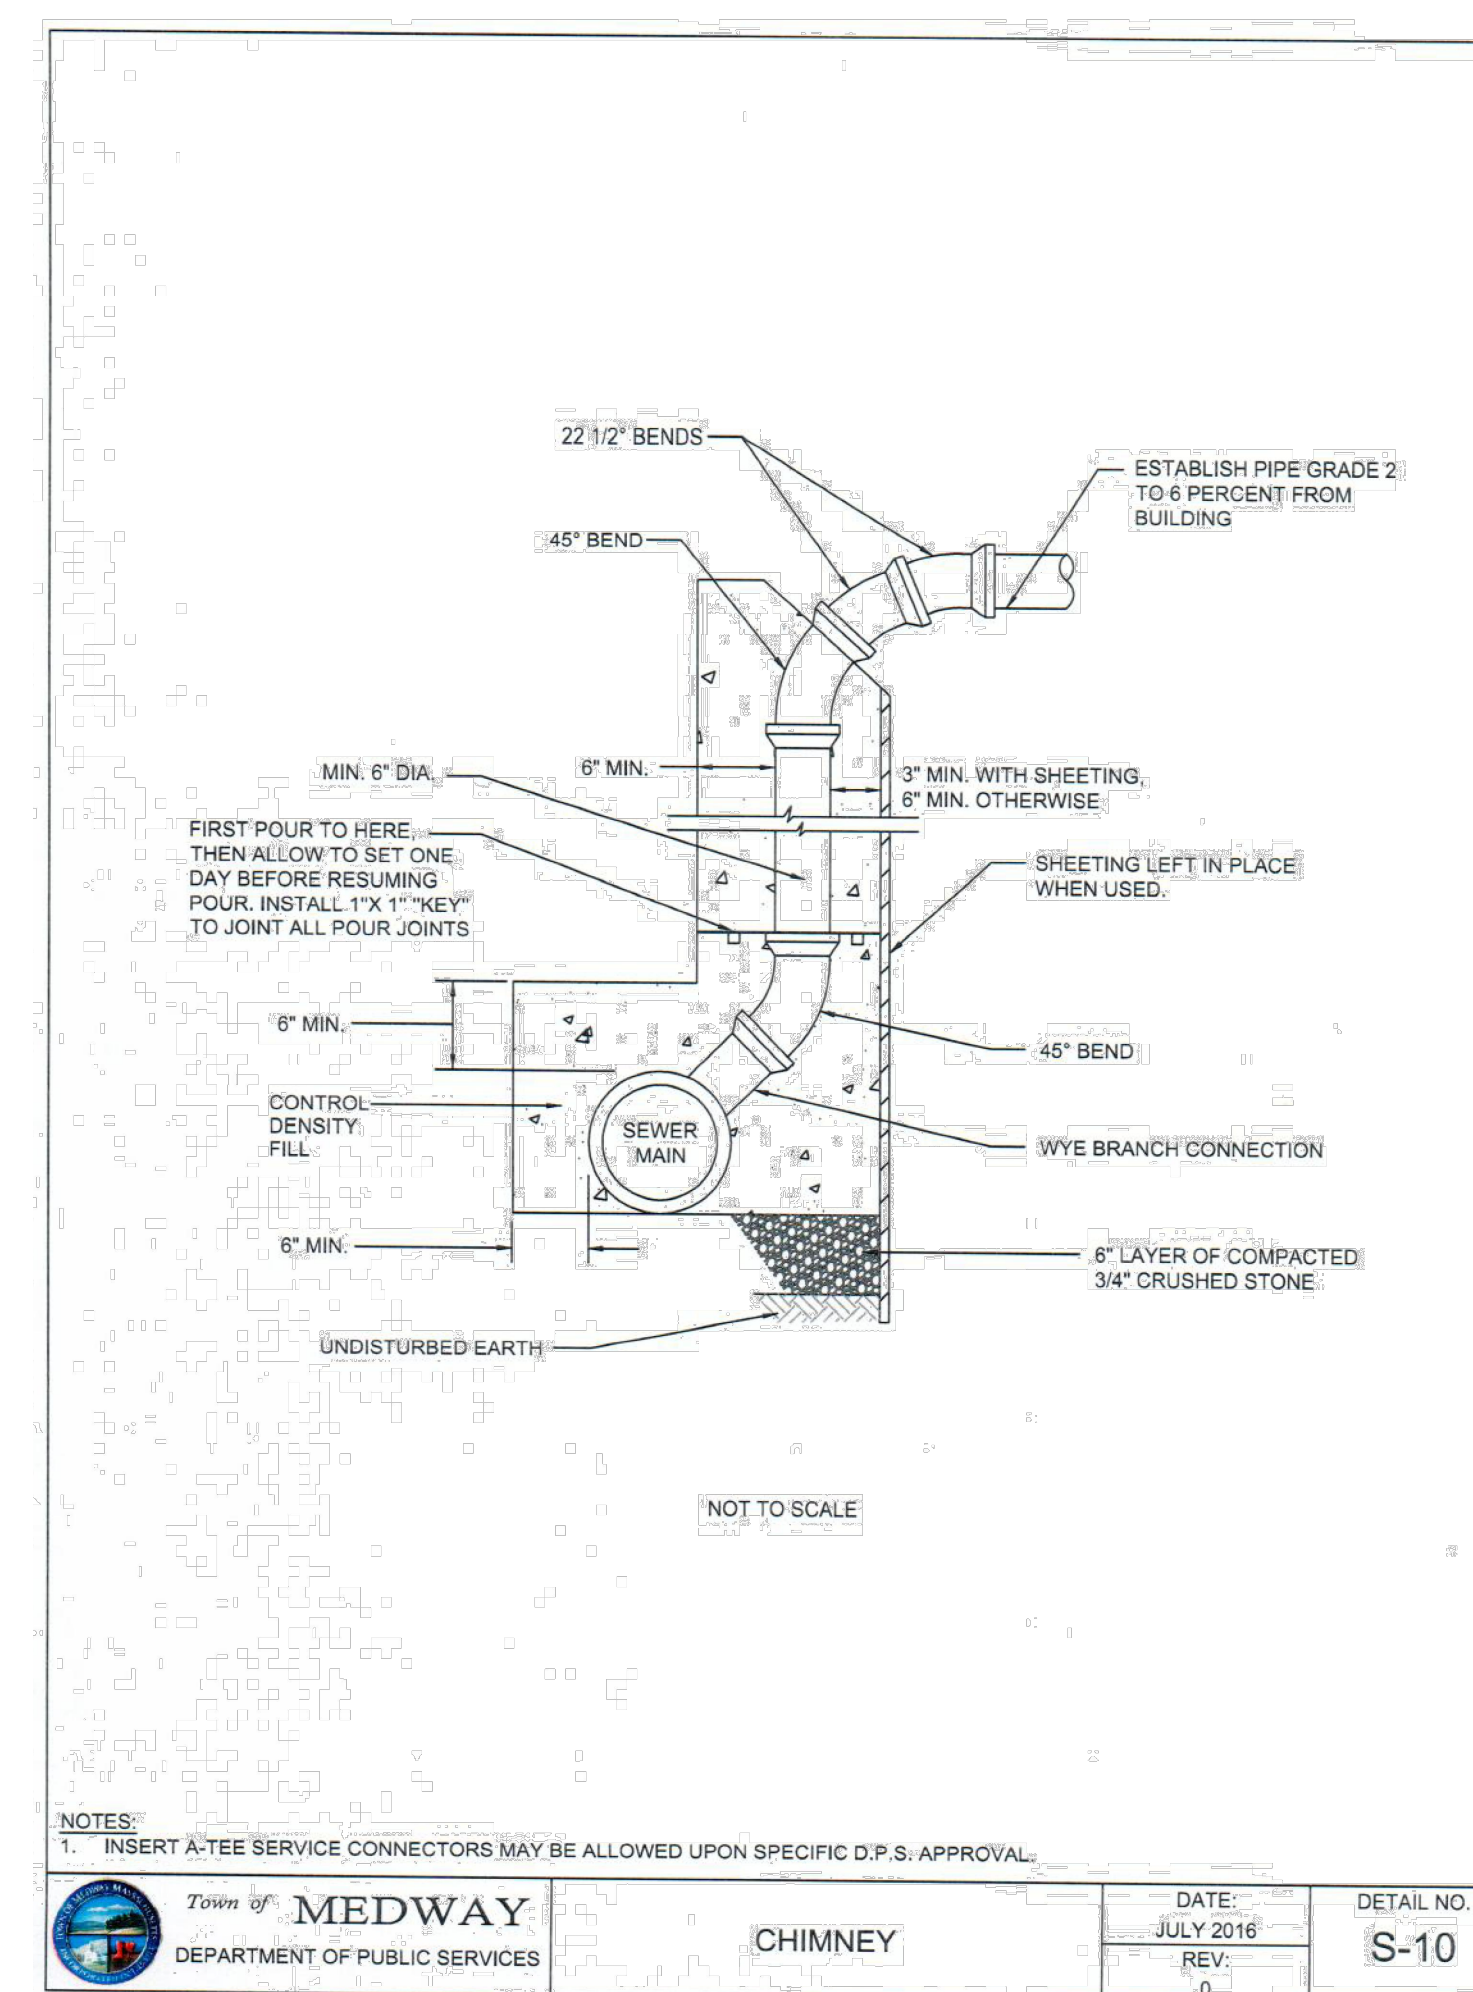

BASE SEPARATOR
TO SCALE



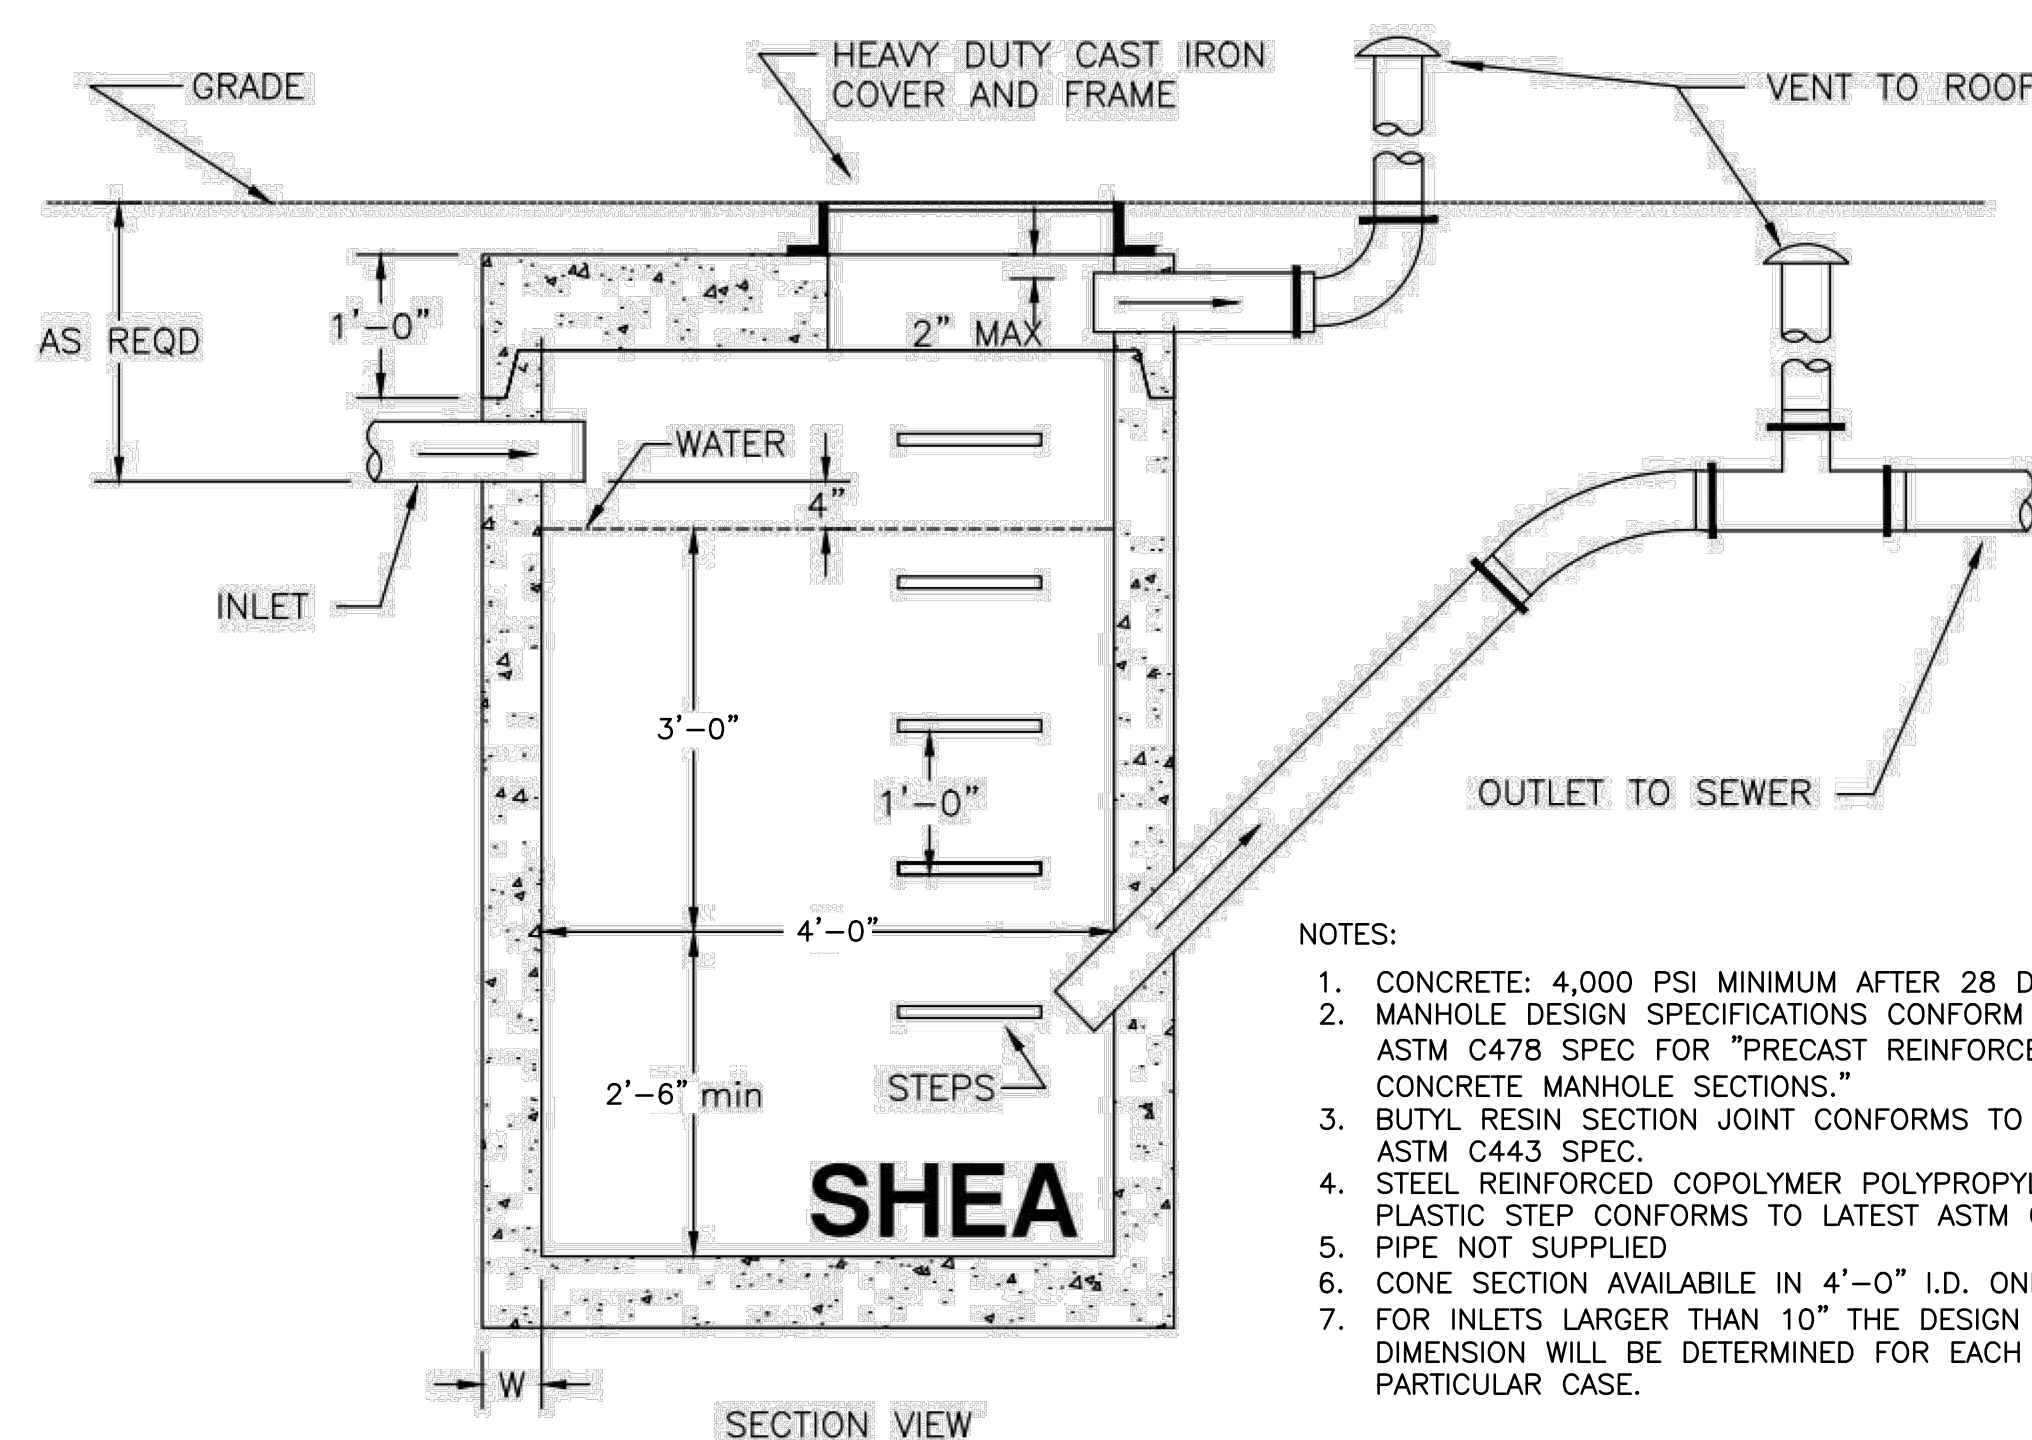


OIL AND GREASE SEPARATOR
NOT TO SCALE

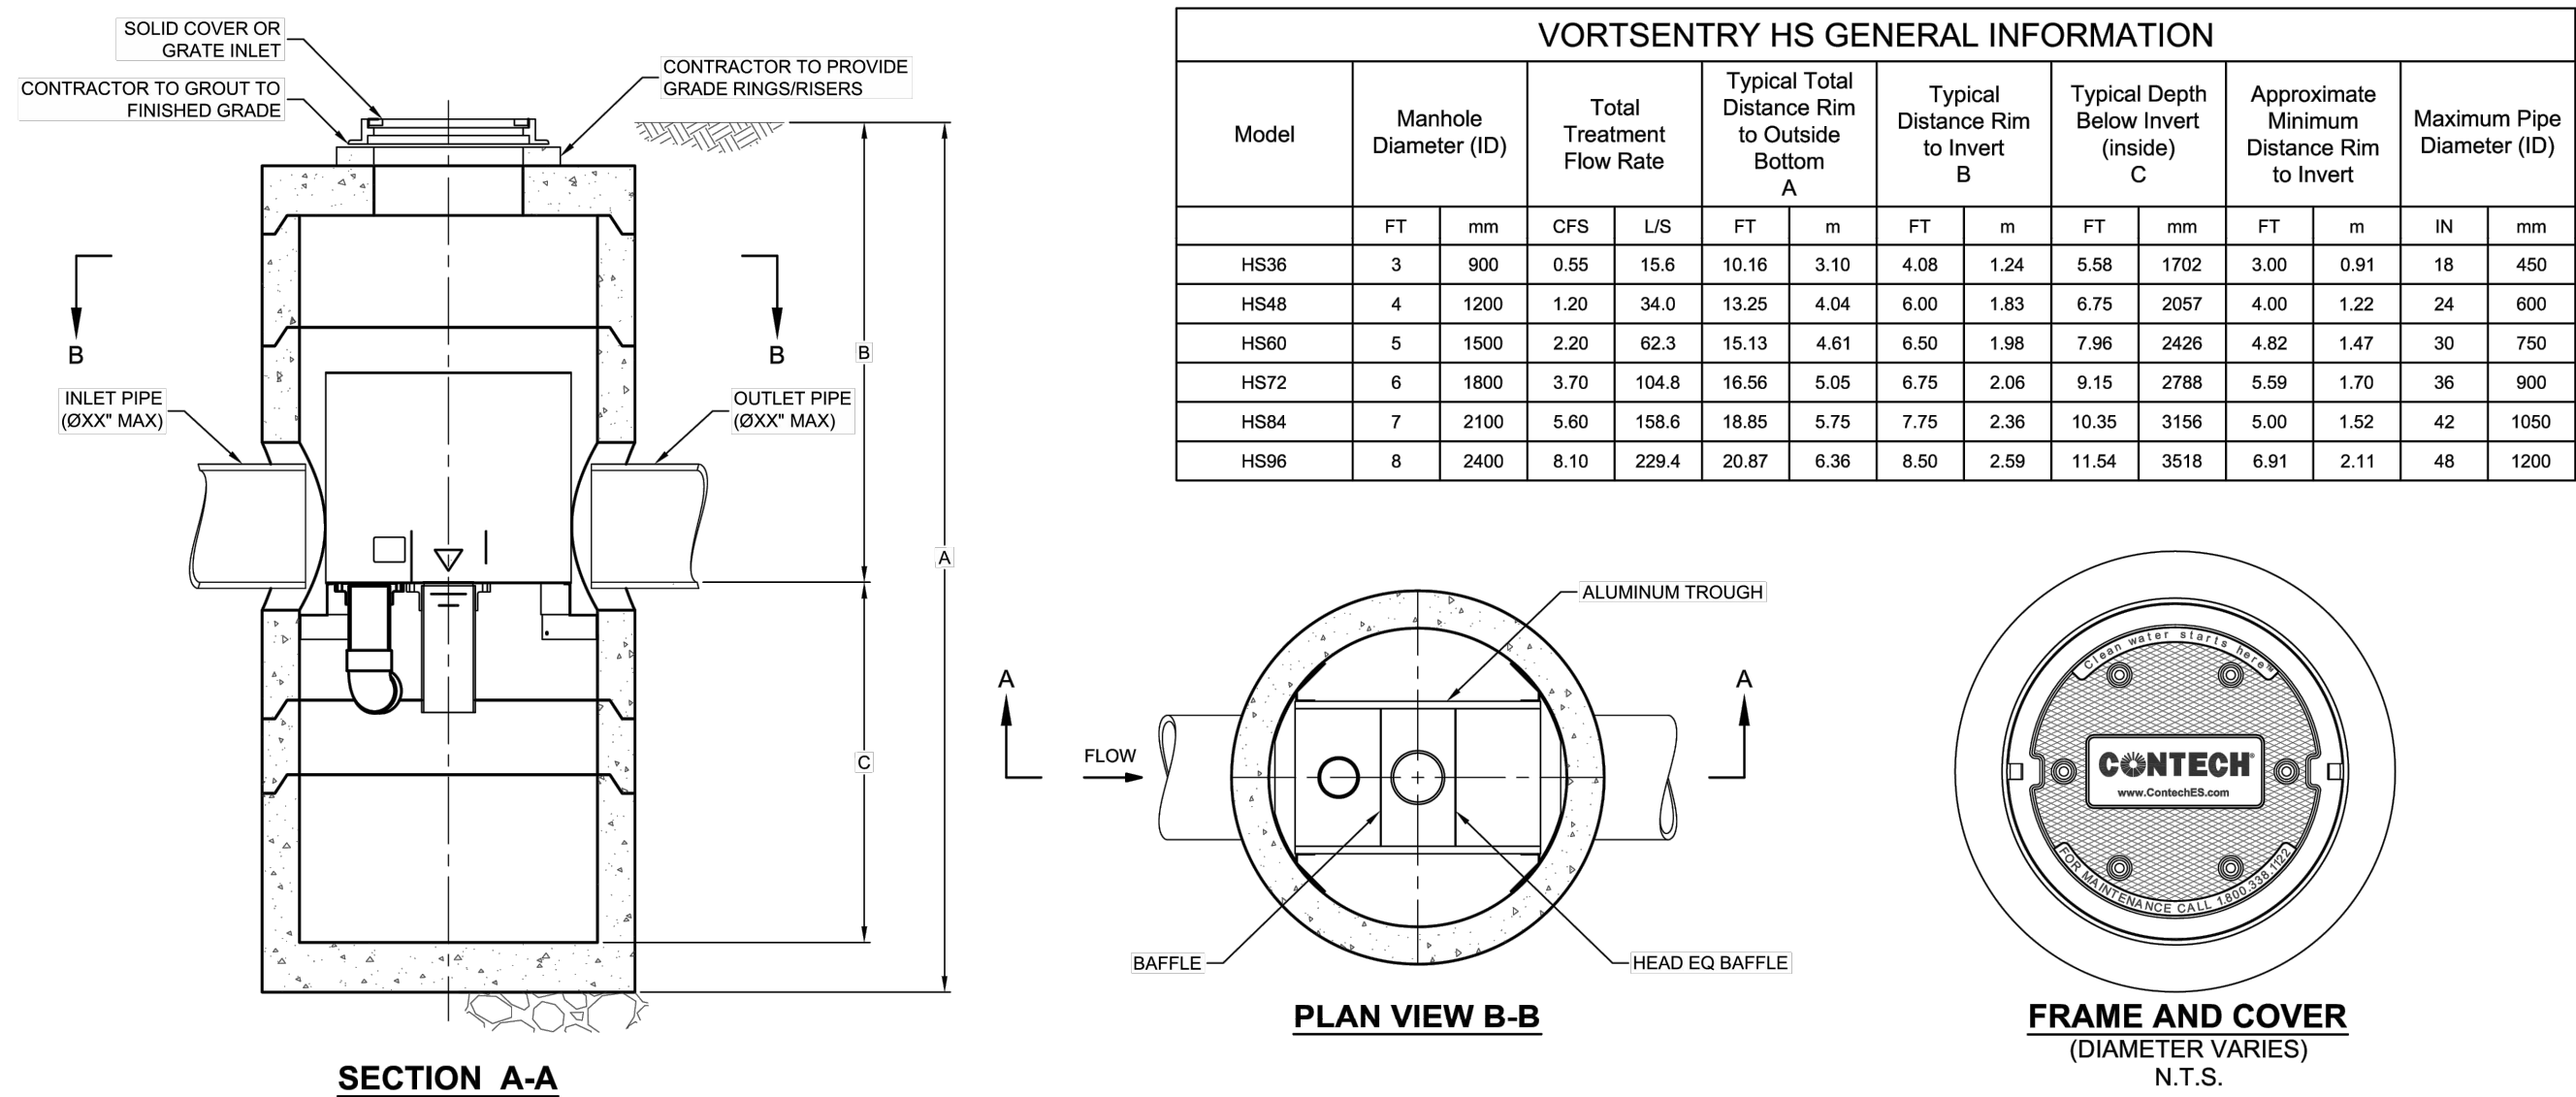

- GENERAL NOTES**
- CONTECH TO PROVIDE ALL MATERIALS UNLESS NOTED OTHERWISE.
 - DIMENSIONS MARKED WITH () ARE REFERENCE DIMENSIONS. ACTUAL DIMENSIONS MAY VARY.
 - FOR FABRICATION DRAWINGS WITH DETAILED STRUCTURE DIMENSIONS AND WEIGHT, PLEASE CONTACT YOUR CONTECH ENGINEERED SOLUTIONS LLC REPRESENTATIVE. www.ContechES.com
 - VORTSENTRY HS WATER QUALITY STRUCTURE SHALL BE IN ACCORDANCE WITH ALL DESIGN DATA AND INFORMATION CONTAINED IN THIS DRAWING.
 - STRUCTURE SHALL MEET AASHTO H2020 AND CASTINGS SHALL MEET AASHTO M306 LOAD RATING, ASSUMING GROUNDWATER ELEVATION AT, OR BELOW, THE OUTLET PIPE INVERT ELEVATION. ENGINEER OF RECORD TO CONFIRM ACTUAL GROUNDWATER ELEVATION.
- INSTALLATION NOTES**
- ANY SUB-BASE, BACKFILL DEPTH, AND/OR ANTI-FLOTATION PROVISIONS ARE SITE-SPECIFIC DESIGN CONSIDERATIONS AND SHALL BE SPECIFIED BY ENGINEER OF RECORD.
 - CONTRACTOR TO PROVIDE EQUIPMENT WITH SUFFICIENT LIFTING AND REACH CAPACITY TO LIFT AND SET THE VORTSENTRY HS MANHOLE STRUCTURE (LIFTING CLUTCHES PROVIDED).
 - CONTRACTOR TO INSTALL JOINT SEALANT BETWEEN ALL STRUCTURE SECTIONS AND ASSEMBLY STRUCTURE.
 - CONTRACTOR TO PROVIDE, INSTALL, AND GROUT PIPES. MATCH PIPE INVERTS WITH ELEVATIONS SHOWN.
 - CONTRACTOR TO TAKE APPROPRIATE MEASURES TO ASSURE UNIT IS WATER TIGHT, HOLDING WATER TO FLOWLINE INVERT MINIMUM. IT IS SUGGESTED THAT ALL JOINTS BELOW PIPE INVERTS ARE GROUTED.

CONTECH VORTSENTRY HS36 STANDARD DETAIL
NOT TO SCALE

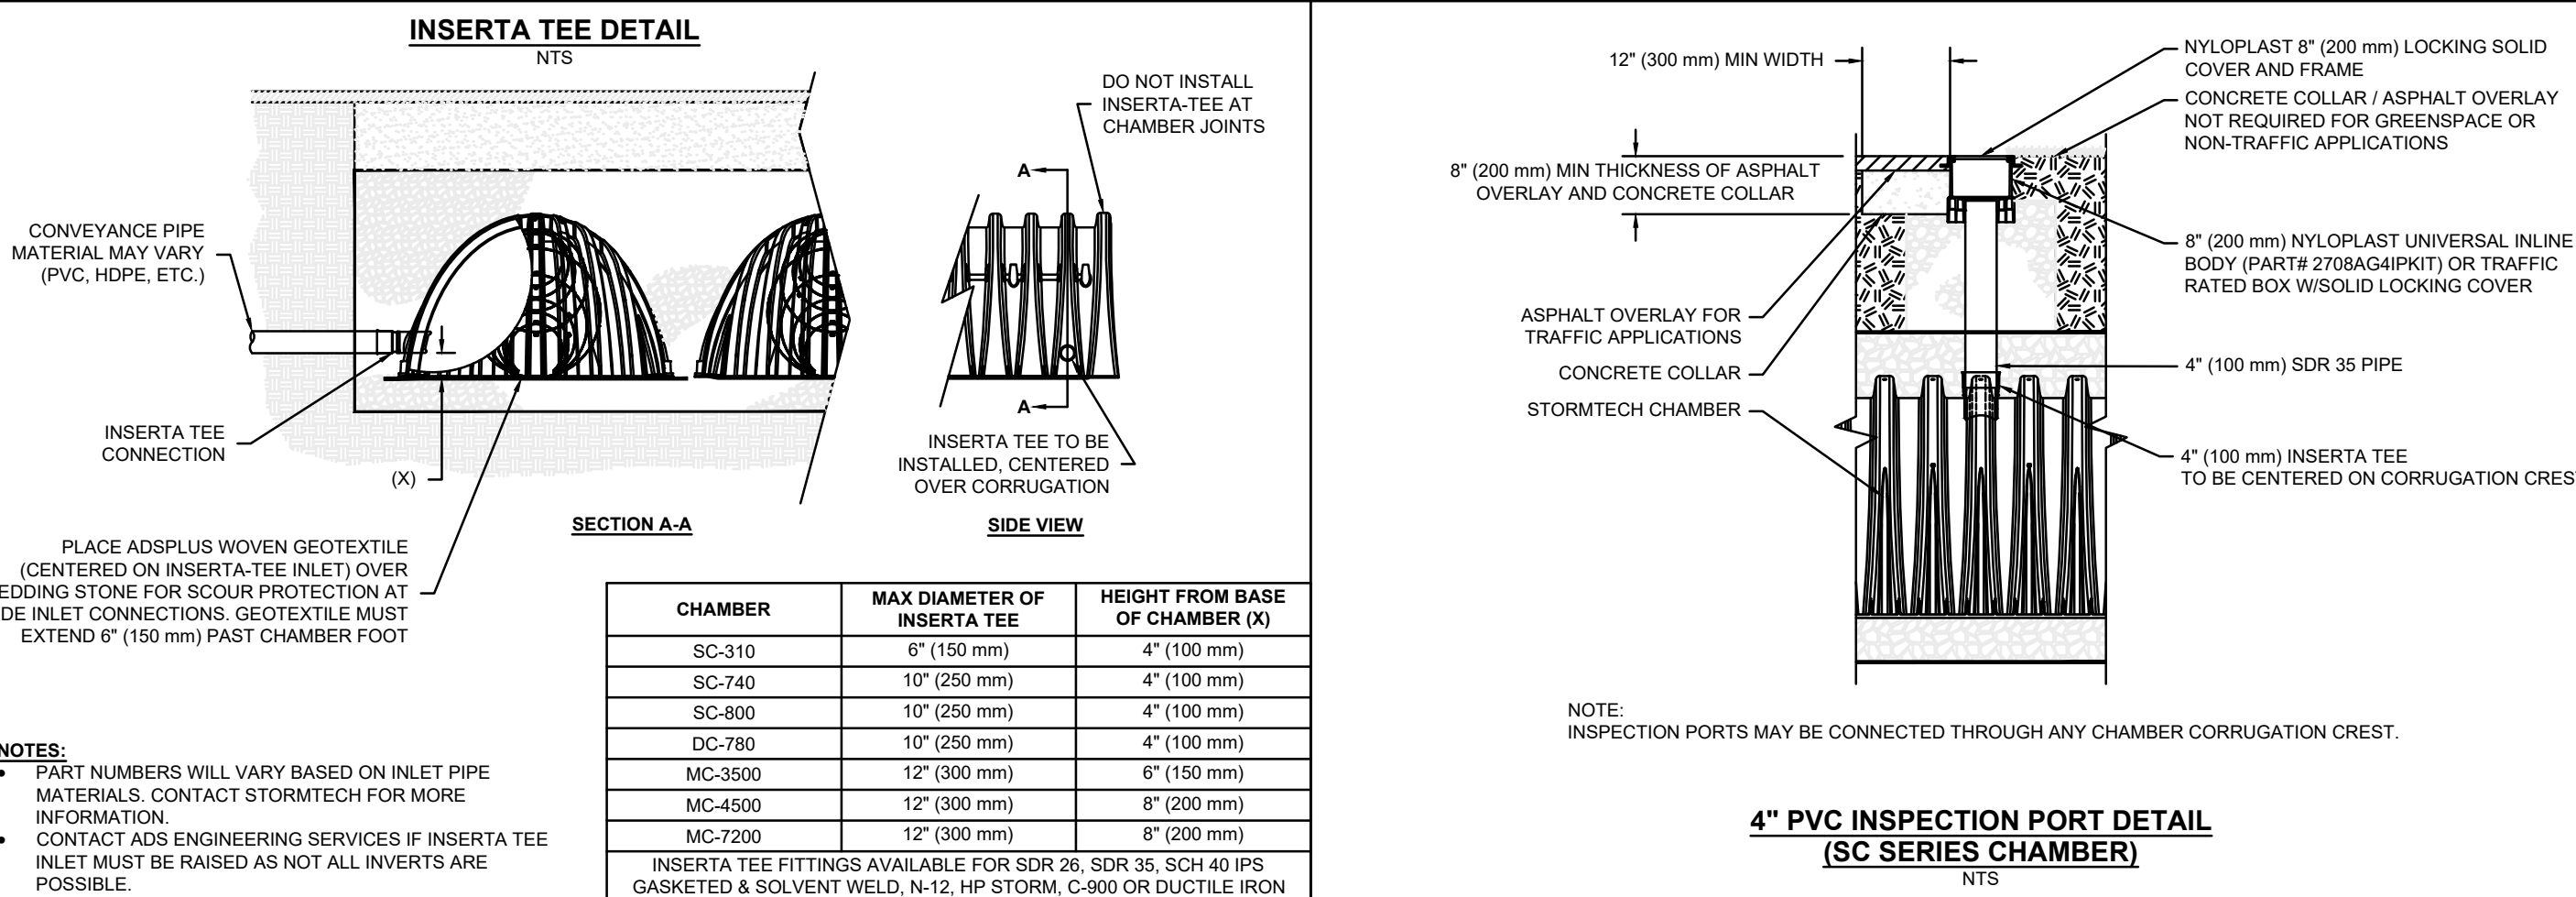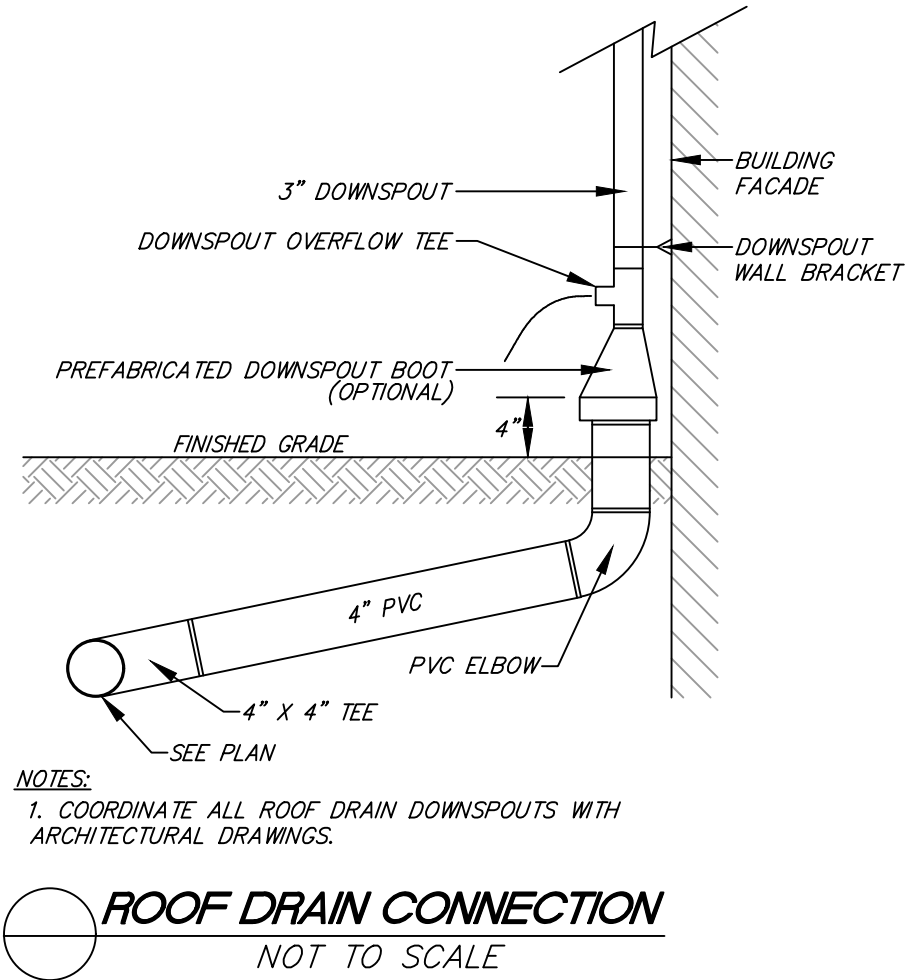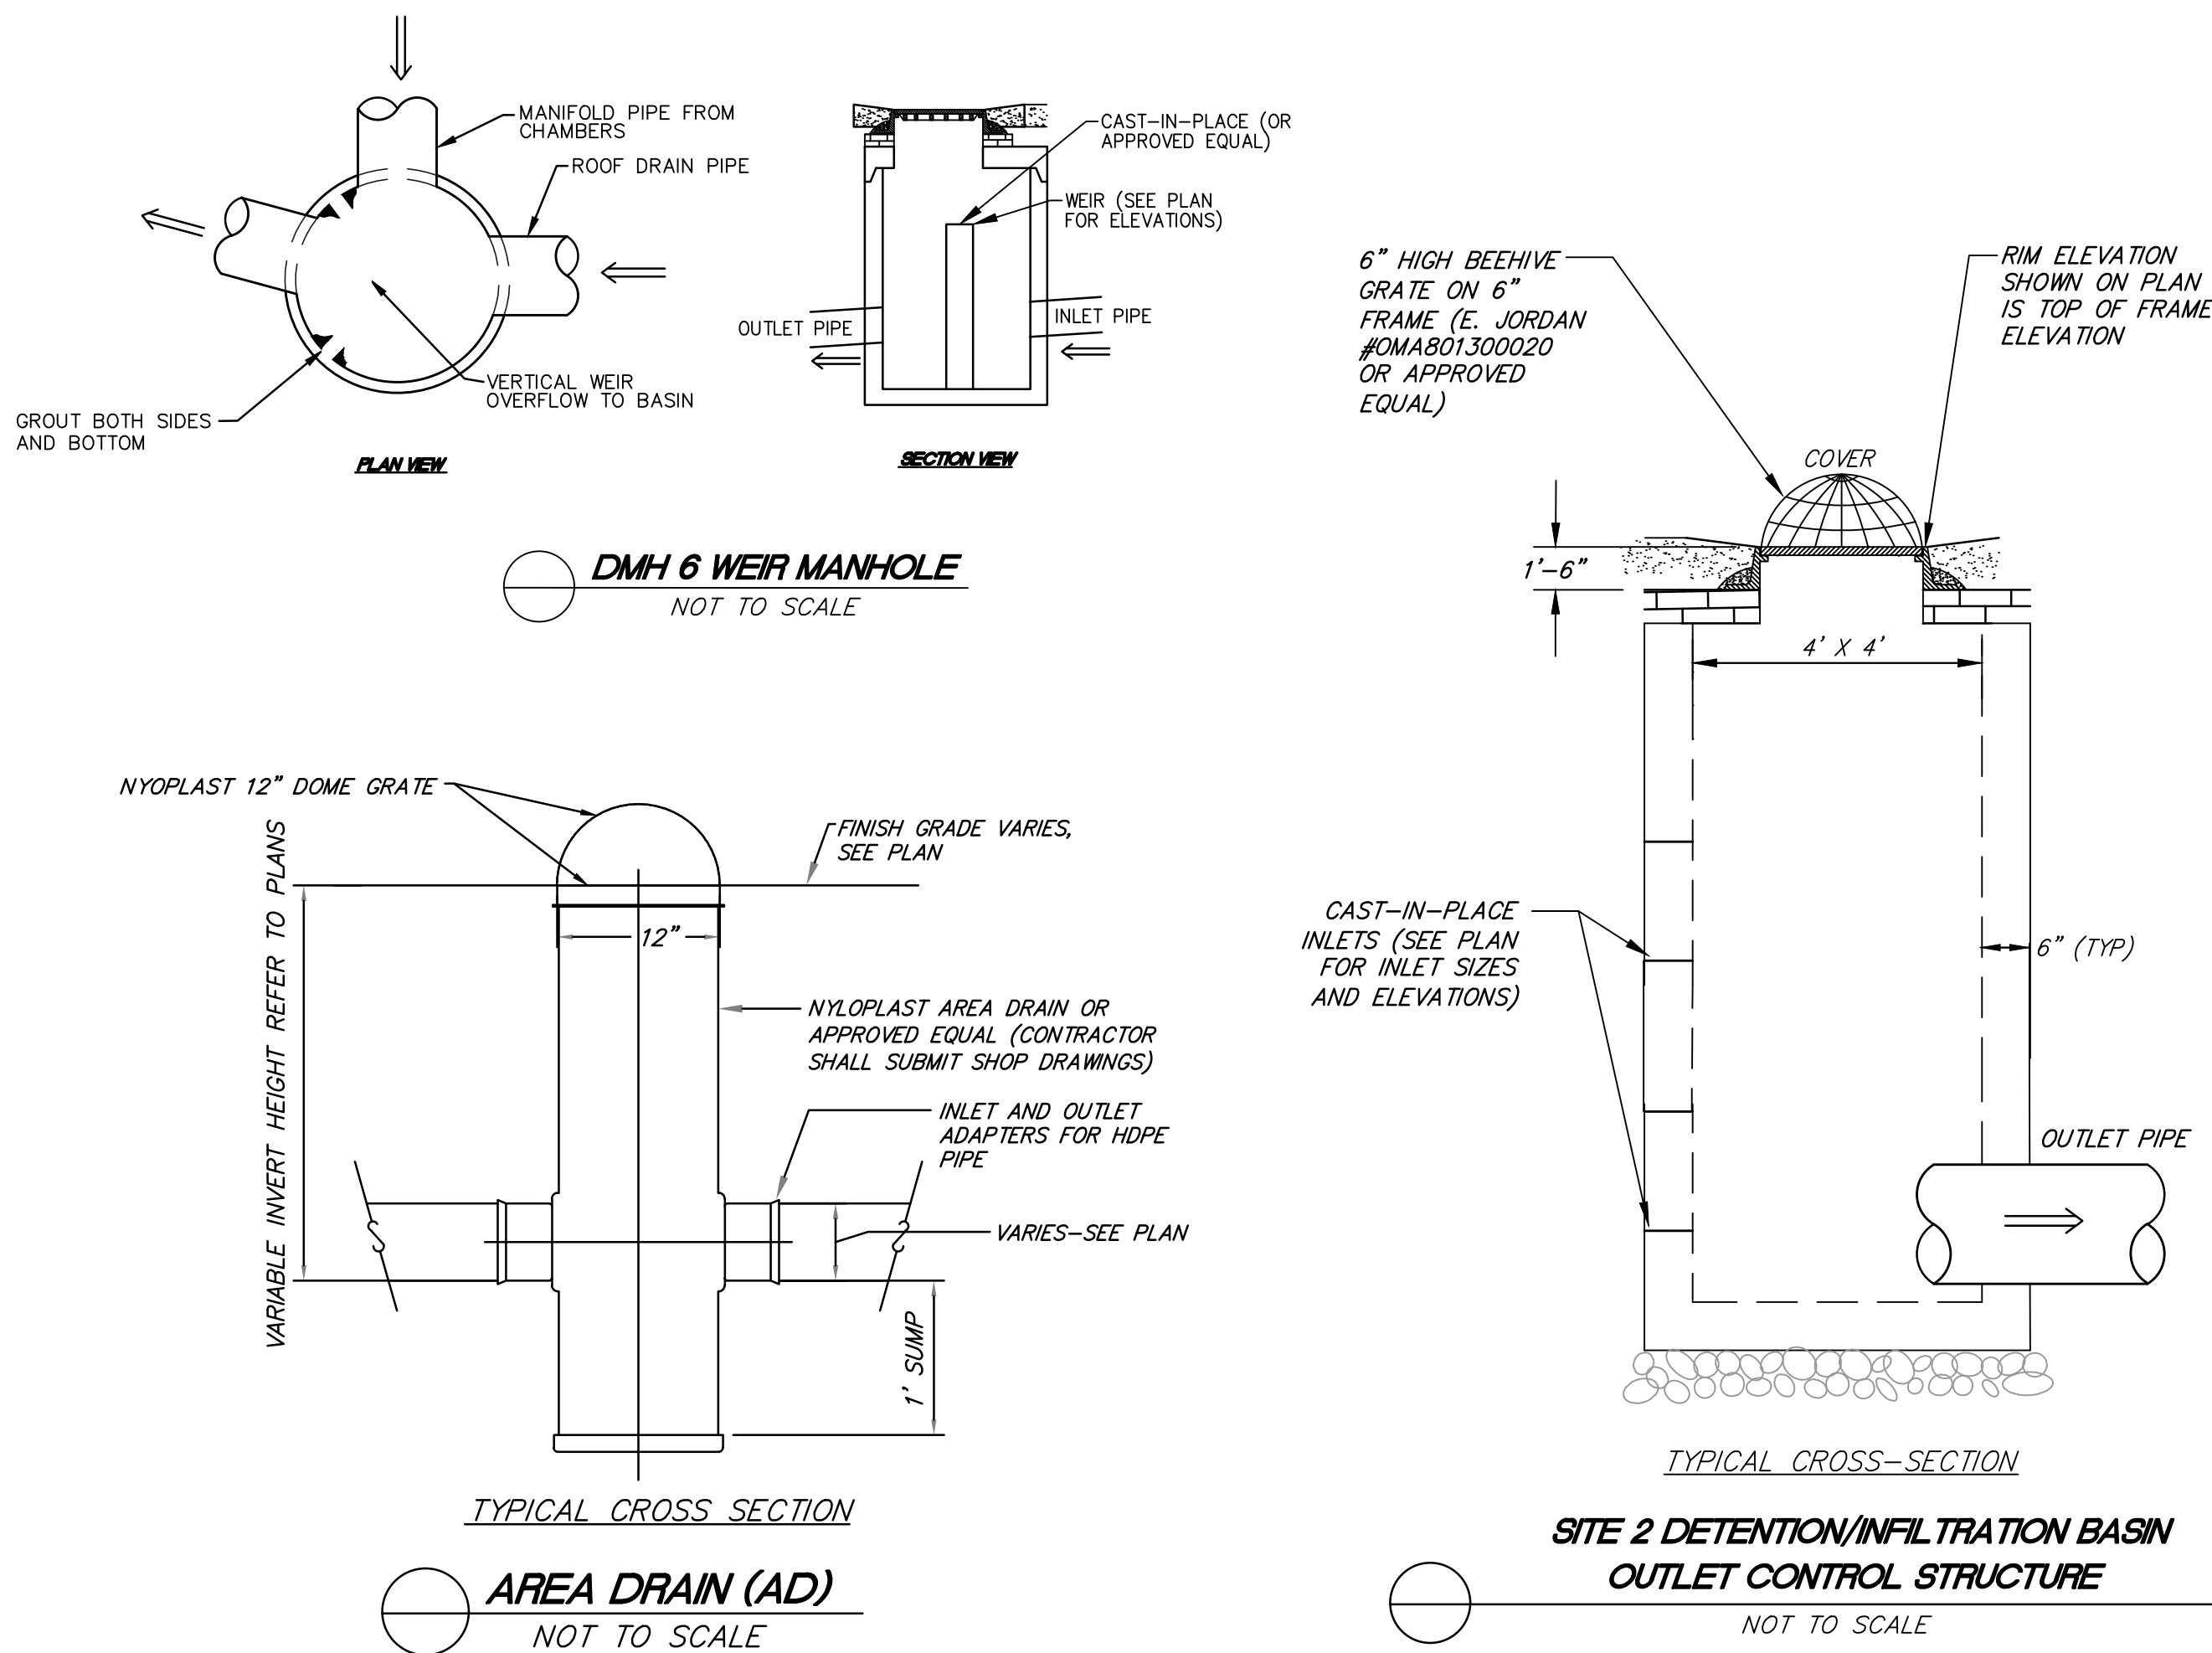


INSERTA-TEE SIDE INLET DETAIL

4" PVC INSPECTION PORT DETAIL (SC SERIES CHAMBER)

ACCEPTABLE FILL MATERIALS: STORMTECH DC-780 CHAMBER SYSTEMS

MATERIAL LOCATION	DESCRIPTION	AASHTO MATERIAL CLASSIFICATIONS	COMPACTION / DENSITY REQUIREMENT
D	FINAL FILL: FILL MATERIAL FOR LAYER 'D' STARTS FROM THE TOP OF THE 'C' LAYER TO THE BOTTOM OF FLEXIBLE PAVEMENT OR UNPAVED FINISHED GRADE ABOVE. NOTE THAT PAVEMENT SUBBASE MAY BE PART OF THE 'D' LAYER.	ANY SOIL/ROCK MATERIALS, NATIVE SOILS, OR PER ENGINEER'S PLANS. CHECK PLANS FOR PAVEMENT SUBGRADE REQUIREMENTS.	N/A
C	INITIAL FILL: FILL MATERIAL FOR LAYER 'C' STARTS FROM THE TOP OF THE EMBEDMENT STONE ('B' LAYER) TO 18" (450 mm) ABOVE THE TOP OF THE CHAMBER. NOTE THAT PAVEMENT SUBBASE MAY BE A PART OF THE 'C' LAYER.	GRANULAR WELL-GRADED SOIL/AGGREGATE MIXTURES, <35% FINES OR PROCESSED AGGREGATE. MOST PAVEMENT SUBBASE MATERIALS CAN BE USED IN LIEU OF THIS LAYER.	AASHTO M145 ¹ A-1, A-2.4, A-3 OR AASHTO M43 ¹ 3, 357, 4, 467, 5, 56, 6, 67, 68, 7, 78, 8, 89, 9, 10
B	EMBEDMENT STONE: FILL SURROUNDING THE CHAMBERS FROM THE FOUNDATION STONE ('A' LAYER) TO THE 'C' LAYER ABOVE.	CLEAN, CRUSHED, ANGULAR STONE OR RECYCLED CONCRETE ² AASHTO M43 ¹ 3, 357, 4, 467, 5, 56, 57	BEGIN COMPACTIONS AFTER 12" (300 mm) OF MATERIAL OVER THE CHAMBERS IS REACHED. COMPACT ADDITIONAL LAYERS IN 6" (150 mm) MAX LIFTS TO A MIN. 95% PROCTOR DENSITY FOR WELL-GRADED MATERIAL AND 95% RELATIVE DENSITY FOR PROCESSED AGGREGATE MATERIALS. ROLLER GROSS VEHICLE WEIGHT NOT TO EXCEED 12,000 lbs (53 kN). DYNAMIC FORCE NOT TO EXCEED 20,000 lbs (89 kN).
A	FOUNDATION STONE: FILL BELOW CHAMBERS FROM THE SUBGRADE UP TO THE FOOT (BOTTOM) OF THE CHAMBER.	CLEAN, CRUSHED, ANGULAR STONE OR RECYCLED CONCRETE ² AASHTO M43 ¹ 3, 357, 4, 467, 5, 56, 57	NO COMPACTION REQUIRED. PLATE COMPACT OR ROLL TO ACHIEVE A FLAT SURFACE. ^{2,3}

- PLEASE NOTE:
- THE LISTED AASHTO DESIGNATIONS ARE FOR GRADATIONS ONLY. THE STONE MUST ALSO BE CLEAN, CRUSHED, ANGULAR. FOR EXAMPLE, A SPECIFICATION FOR #4 STONE WOULD STATE: "CLEAN, CRUSHED, ANGULAR NO. 4 (AASHTO M43) STONE".
 - STORMTECH COMPACTION REQUIREMENTS ARE MET FOR 'A' LOCATION MATERIALS WHEN PLACED AND COMPACTED IN 9" (230 mm) (MAX) LIFTS USING TWO FULL COVERAGES WITH A VIBRATORY COMPACTOR.
 - WHERE INFILTRATION SURFACES MAY BE COMPROMISED BY COMPACTION, FOR STANDARD DESIGN LOAD CONDITIONS, A FLAT SURFACE MAY BE ACHIEVED BY RAKING OR DRAGGING WITHOUT COMPACTION EQUIPMENT. FOR SPECIAL LOAD DESIGNS, CONTACT STORMTECH FOR COMPACTION REQUIREMENTS.
 - ONCE LAYER 'C' IS PLACED, ANY SOIL/MATERIAL CAN BE PLACED IN LAYER 'D' UP TO THE FINISHED GRADE. MOST PAVEMENT SUBBASE SOILS CAN BE USED TO REPLACE THE MATERIAL REQUIREMENTS OF LAYER 'C' OR 'D' AT THE SITE DESIGN ENGINEER'S DISCRETION.
 - WHERE RECYCLED CONCRETE AGGREGATE IS USED IN LAYERS 'A' OR 'B' THE MATERIAL SHOULD ALSO MEET THE ACCEPTABILITY CRITERIA OUTLINED IN TECHNICAL NOTE 6.20 "RECYCLED CONCRETE STRUCTURAL BACKFILL".

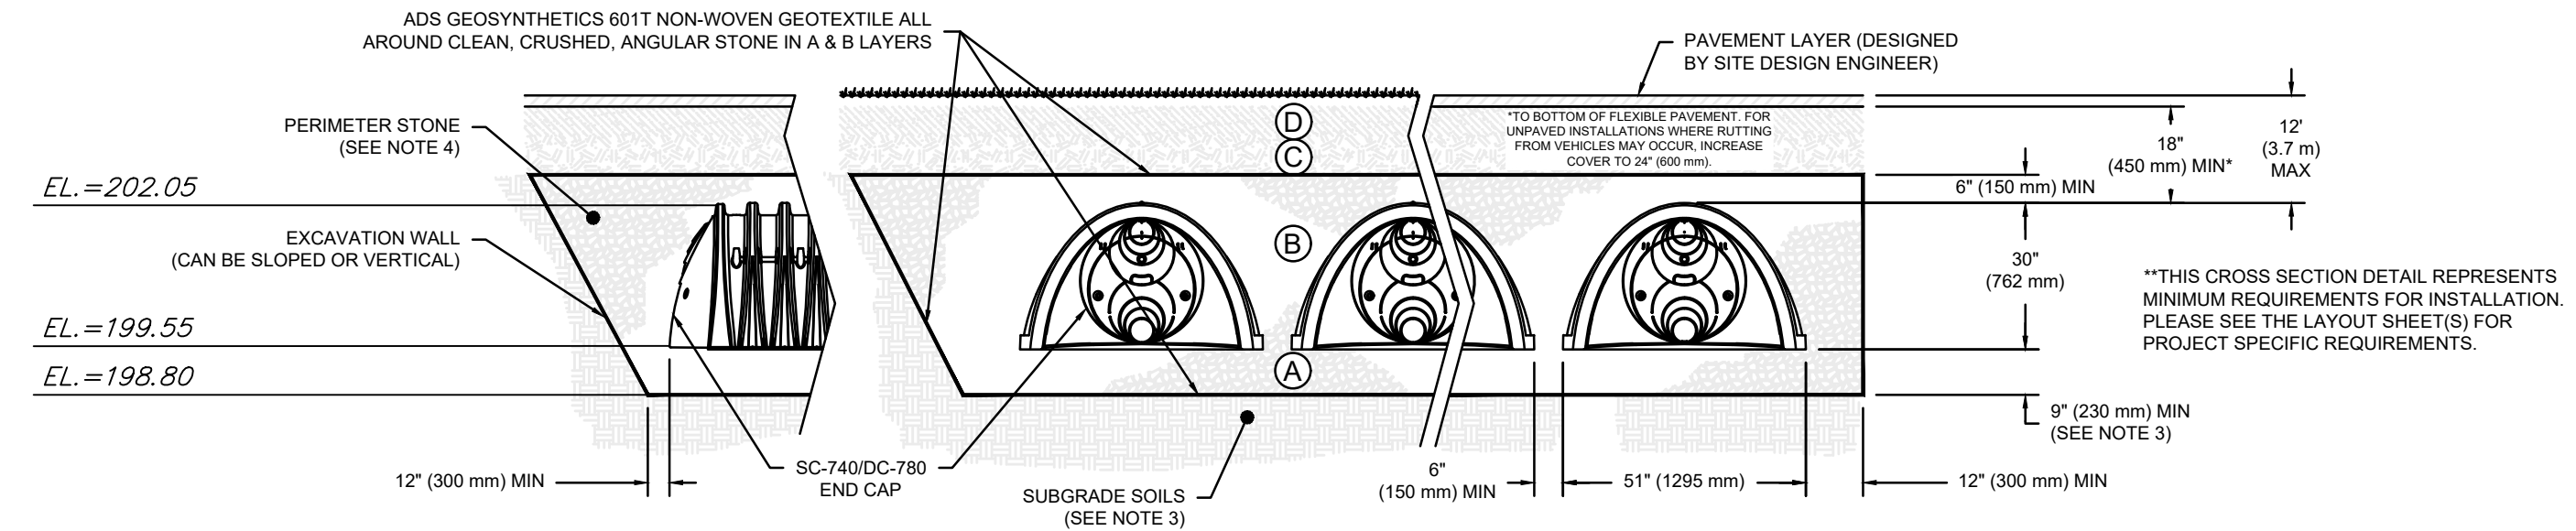

- NOTES:**
- CHAMBERS SHALL MEET THE REQUIREMENTS OF ASTM F2418, "STANDARD SPECIFICATION FOR POLYPROPYLENE (PP) CORRUGATED WALL STORMWATER COLLECTION CHAMBERS".
 - DC-780 CHAMBERS SHALL BE DESIGNED IN ACCORDANCE WITH ASTM F2787 "STANDARD PRACTICE FOR STRUCTURAL DESIGN OF THERMOPLASTIC CORRUGATED WALL STORMWATER COLLECTION CHAMBERS".
 - THE SITE DESIGN ENGINEER IS RESPONSIBLE FOR ASSESSING THE BEARING RESISTANCE (ALLOWABLE BEARING CAPACITY) OF THE SUBGRADE SOILS AND THE DEPTH OF FOUNDATION STONE WITH CONSIDERATION FOR THE RANGE OF EXPECTED SOIL MOISTURE CONDITIONS. REFERENCE STORMTECH DESIGN MANUAL FOR BEARING CAPACITY GUIDANCE.
 - PERIMETER STONE MUST BE EXTENDED HORIZONTALLY TO THE EXCAVATION WALL FOR BOTH VERTICAL AND SLOPED EXCAVATION WALLS.
 - REQUIREMENTS FOR HANDLING AND INSTALLATION:
 - TO MAINTAIN THE WIDTH OF CHAMBERS DURING SHIPPING AND HANDLING, CHAMBERS SHALL HAVE INTEGRAL, INTERLOCKING STACKING LUGS.
 - TO ENSURE A SECURE JOINT DURING INSTALLATION AND BACKFILL, THE HEIGHT OF THE CHAMBER JOINT SHALL NOT BE LESS THAN 2".
 - TO ENSURE THE INTEGRITY OF THE ARCH SHAPE DURING INSTALLATION, a) THE ARCH STIFFNESS CONSTANT AS DEFINED IN SECTION 6.2.8 OF ASTM F2418 SHALL BE GREATER THAN OR EQUAL TO 500 LBS/FT² (mm) AND b) TO RESIST CHAMBER DEFORMATION DURING INSTALLATION AT ELEVATED TEMPERATURES (ABOVE 73° F / 23° C), CHAMBERS SHALL BE PRODUCED FROM REFLECTIVE GOLD OR YELLOW COLORS.

DC-780 CROSS SECTION DETAIL

**PERMIT
SITE
PLAN**

39 West Street
Medway, MA 02053

ASSESSORS:

MAP 55 PARCEL 51

PREPARED FOR:

**STEVEN G.
BRODY**

39 West Street
Medway, MA 02053


**HANCOCK
ASSOCIATES**

Civil Engineers

Land Surveyors

Wetland Scientists

315 ELM STREET, MARLBOROUGH, MA 01752
VOICE (508) 460-1111, FAX (508) 460-1121
WWW.HANCOCKASSOCIATES.COM

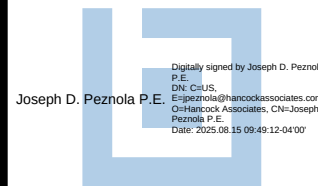

NO.	BY	APP	DATE	ISSUE/REVISION	DESCRIPTION
1			8/15/25	DESIGN BY:	DJR
2			11/20/25	DRAWN BY:	DJR
3				CHECK BY:	BGS

**DETAILS
SHEET 3**

PLT DATE: Aug 15, 2025, 8:41 am PLOT: C:\Users\jpezo\OneDrive\Documents\25337SP.dwg - Sheet 3 - Medway.dwg (DWG)	DWG: 25337SP.dwg
LAYOUT: 1,3DET3	DET3
SHEET: 13 OF 13	
PROJECT NO.:	25337