



MOD COURT TOWNHOMES SUBDIVISION

REVISIONS

COPYRIGHT © BY THE LAND ARCHITECT LLC

DATE

03/15/23

DRAWN BY

TAYLOR JEAN HOMES

PROJECT #

TLA22-06

THE LAND ARCHITECT
PROPERTY DEVELOPMENT

THE LAND ARCHITECT
141 N. PALMETTO #1731
EAGLE, ID 83616

PROJECT


MOD COURT TOWNHOMES
BLDG. TYPE 1

207 E. 45TH ST.
GARDEN CITY, ID


A8.4

RENDERING

ENTITLEMENT APPLICATION

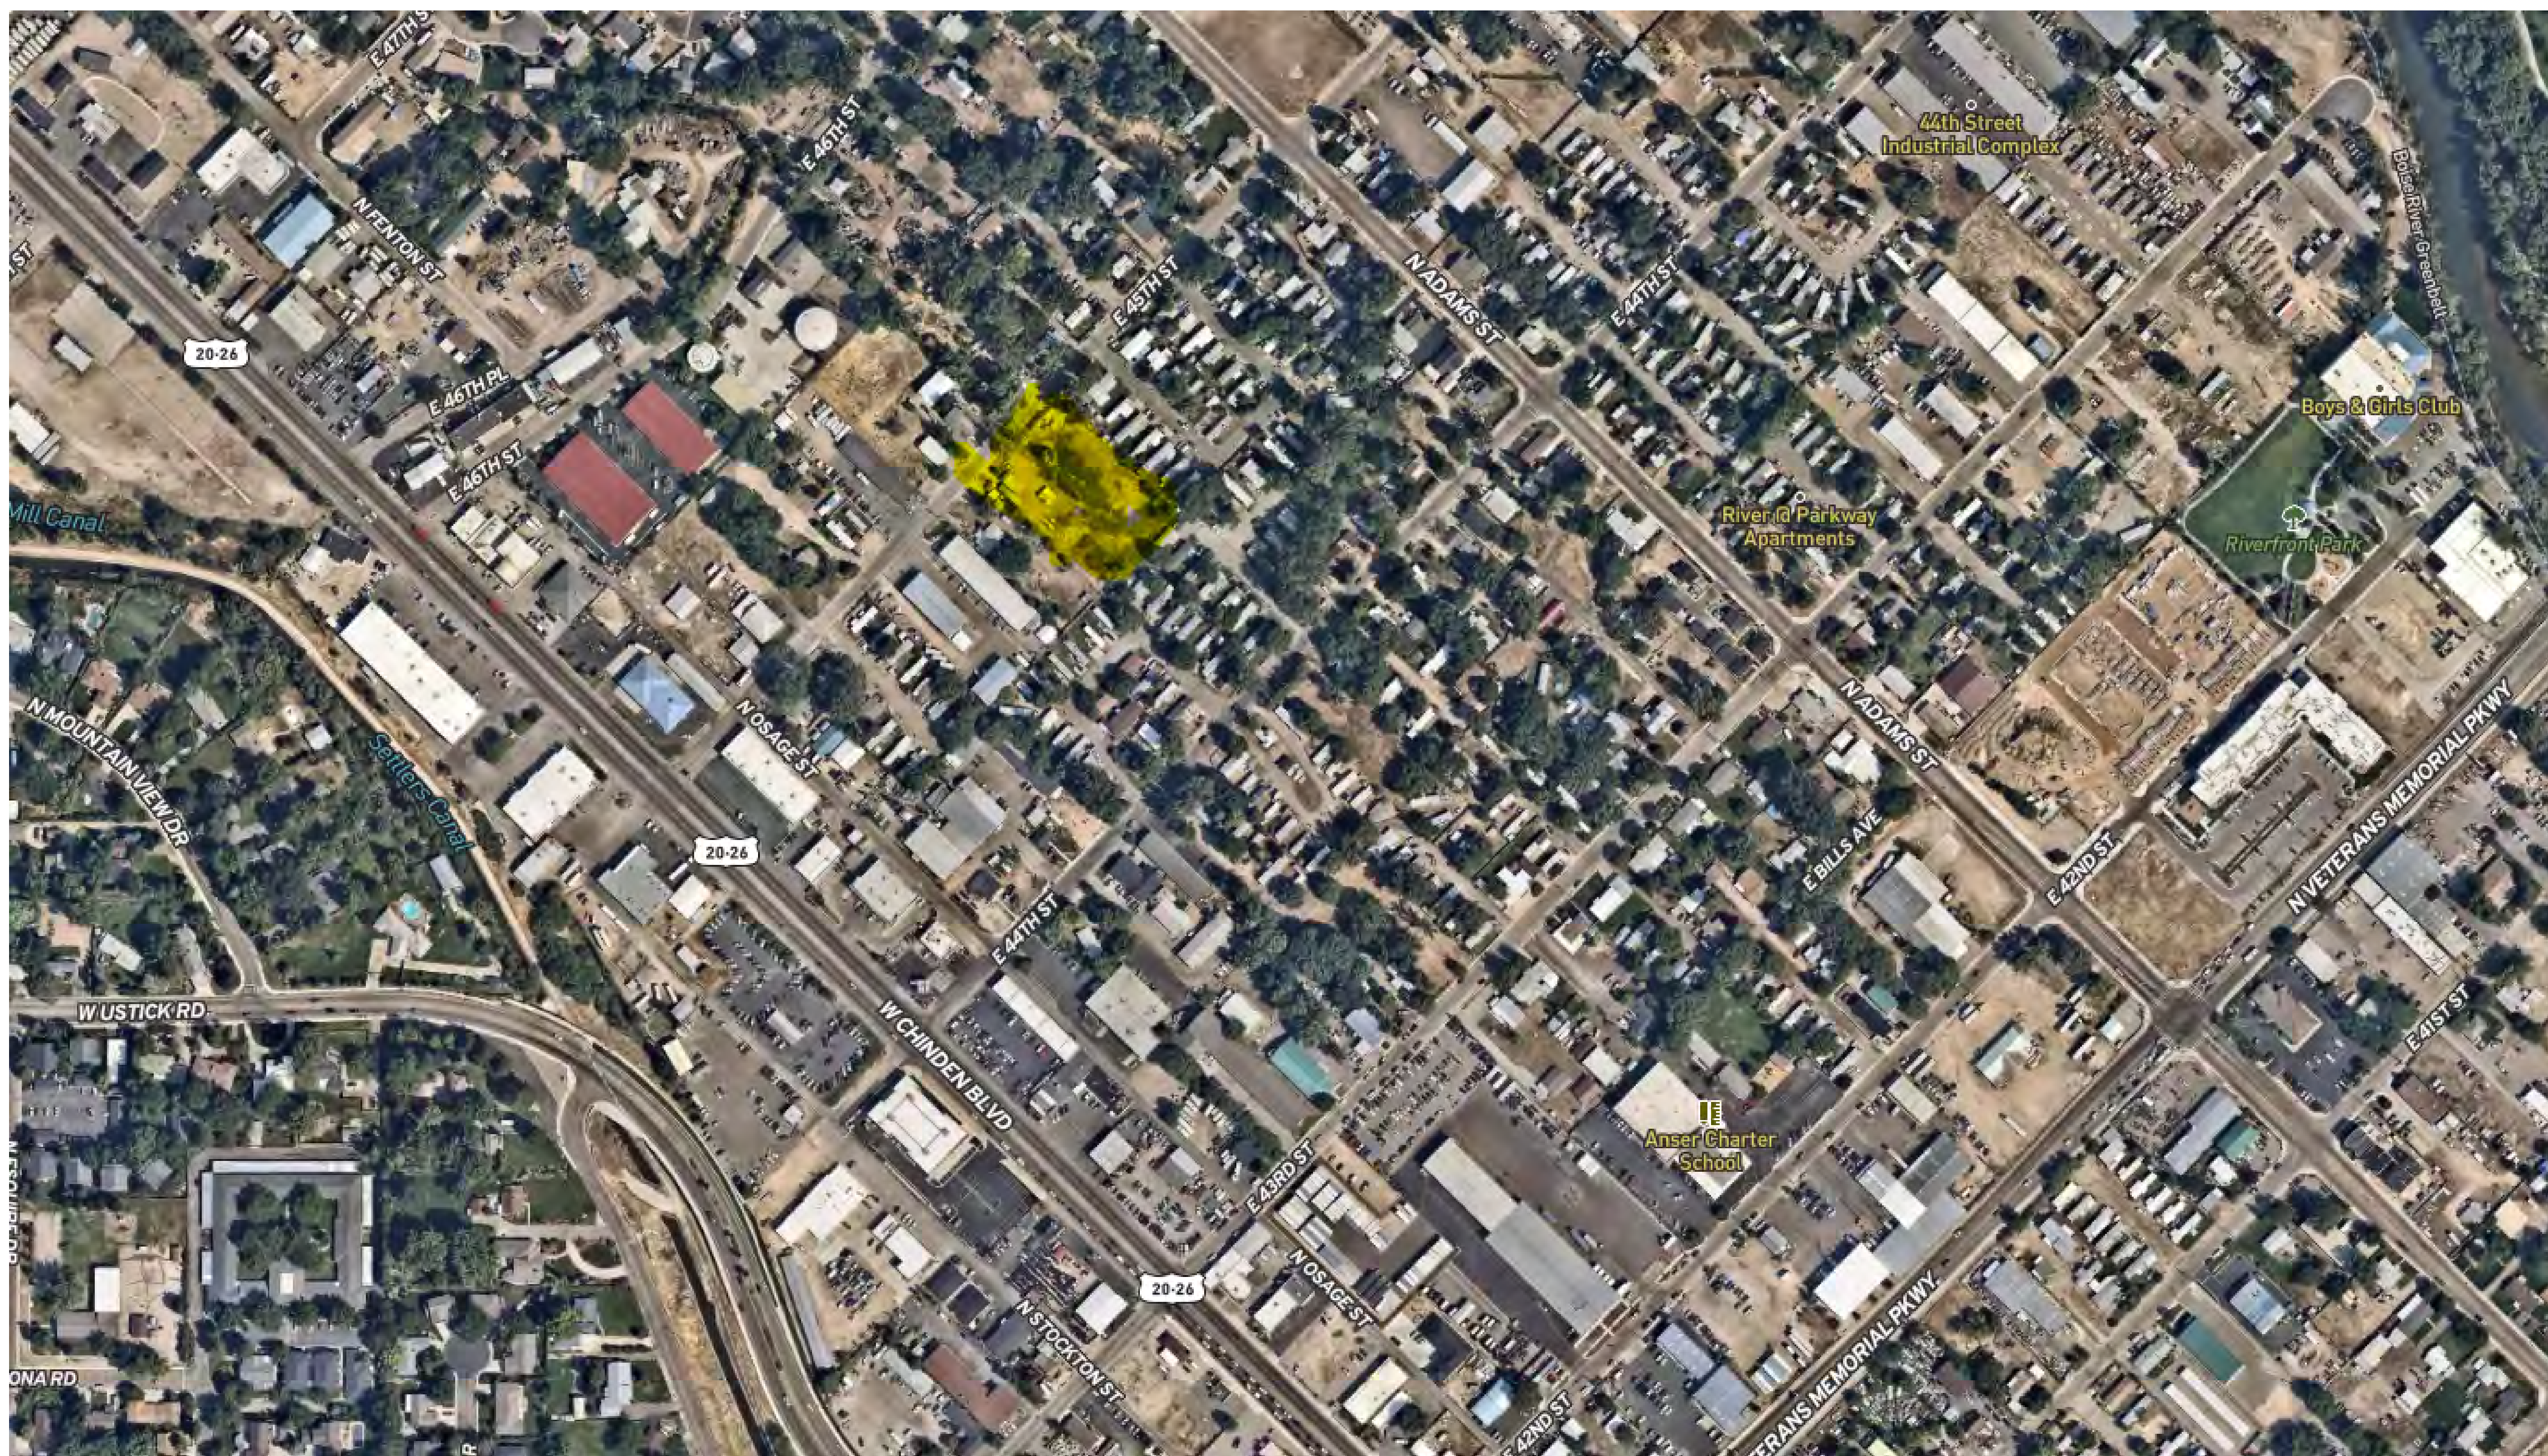

207 E. 45TH ST.

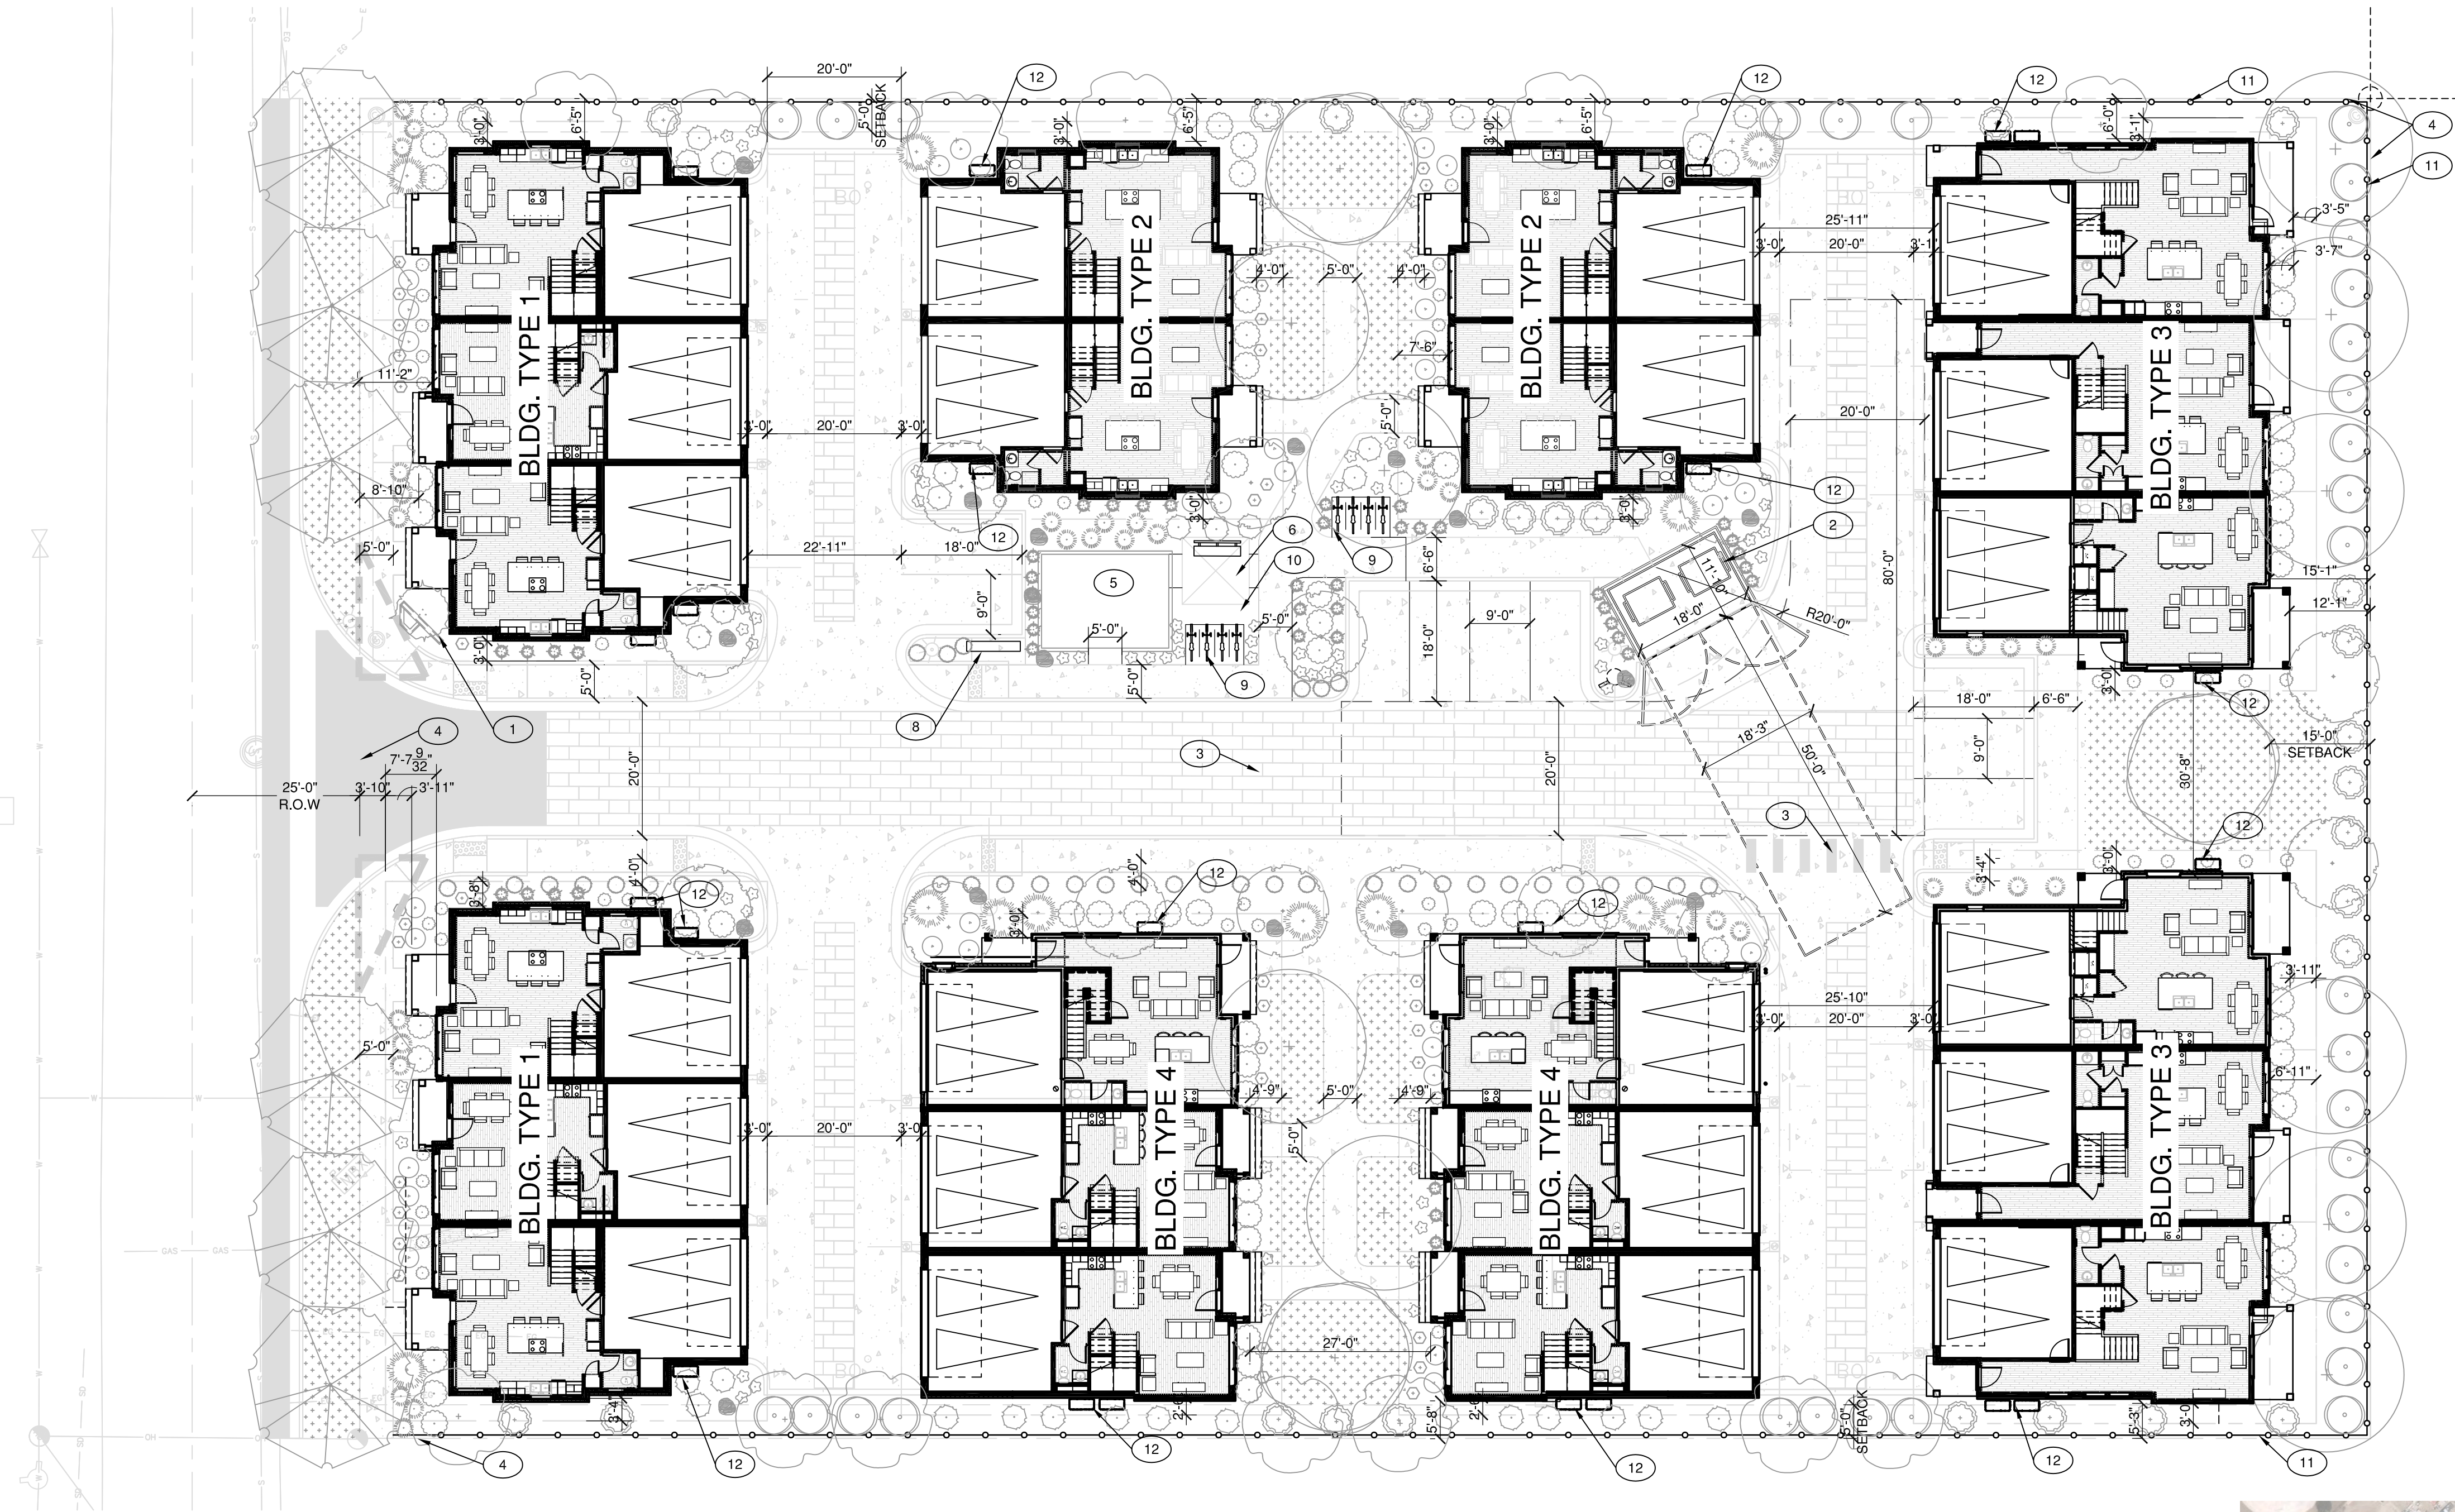

SITE PLAN
SCALE: 1" = 20'-0"

KEY NOTES

1. MONUMENT SIGN.
2. TRASH ENCLOSURE PER CITY STANDARDS
3. PAINTED CROSSWALK, TYP.
4. PROPERTY BOUNDARY
5. TOT LOT PLAY STRUCTURE.
6. COVERED GAZEBO.
7. 5'-0" WIDE SIDEWALK, W/ 2% MAX. CROSS SLOPE AT INTERIOR WALKS, TYP.
8. USPS MAIL STATION. RE: 6/A1.4A
9. BICYCLE RACK
10. BENCH, TYP.
11. 6'-0" VINYL FENCE.
12. MECH. UNIT, WALL MOUNTED



VICINITY MAP
SCALE: 1" = 100'

APPLICANT

TAYLOR JENE HOMES
3313 W. CHERRY LN. STE.543
MERIDIAN, ID 83642
CASEY@TAYLORJENEHOMES.COM

PARCELS

R2734500592
R2734500593

PLAN PREPARED BY:

ANDREW WHEELER
THE LAND ARCHITECT
141 N. PALMETTO#1731
208-890-8669
ANDREW@THELANDARCHITECT.COM

PROJECT DESCRIPTION

NEW CONSTRUCTION OF (22) TWO STORY ATTACHED TOWNHOME UNITS ON A 1.38 ACRE SITE AS PART OF A P.U.D. IN AN R3 ZONE.

BICYCLE PARKING SUMMARY

REQUIRED:
1 SPACE PER (6) DWELLING UNITS = (4) BIKE STALLS
PROVIDED:
(8) BIKE STALLS

PARKING SUMMARY

REQUIRED:
(2) SPACES PER DWELLING UNIT
GUEST
(.5) STALLS PER UNIT

TOTAL REQUIRED:
PER UNIT:
(22) * (2) = (44)
GUEST
(.5) * (22) = (11)
TOTAL REQUIRED = (55) STALLS

PROVIDED:
(44) COVERED SPACES
(9) GUEST STALLS

TOTAL PARKING SPACES PROVIDED
= (53) SPACES

SITE COVERAGE

	SQ. FEET	PERCENTAGE
BUILDING FOOTPRINT	24,400 S.F.	40.62%
ON-SITE A.C. PAVING	15,004 S.F.	24.98%
SITE AMENITIES	415 S.F.	.69%
CONC. WALKS	4,156 S.F.	6.92%
LANDSCAPE OPEN SPACE	14,726.5 S.F.	24.51%
TOTAL AREA	60,073.5 S.F.	100.00 %
	1.38 ACRES	

SITE DENSITY:

GROSS AREA: 60,073.50 S.F.± (1.38 AC±)
GROSS DENSITY: 22 UNITS /1.38 AC = 15.95 UNITS PER ACRE
LOT COVERAGE = 59.38%

REVISIONS

COPYRIGHT © BY THE LAND ARCHITECT LLC

COPYRIGHT DATE

03/15/23

DRAWN BY

AW

PROJECT #

TLA22-09

THE LAND
ARCHITECT
PROPERTY DEVELOPMENT



THE LAND ARCHITECT LLC
141 N. PALMETTO #1731
EAGLE, ID 83616
(208) 890-8669

MOD COURT APARTMENTS


PROJECT

A1.1

207 E. 45TH ST.

GARDEN CITY, ID

ENTITLEMENT APPLICATION

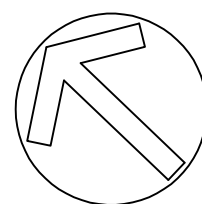

SITE PLAN
SCALE: 1" = 20'-0"

PARKING PROVIDED

BICYCLE PARKING SUMMARY

REQUIRED:
1 SPACE PER (6) DWELLING UNITS = (4) BIKE STALLS
PROVIDED:
(8) BIKE STALLS

PARKING SUMMARY

REQUIRED:
(2) SPACES PER DWELLING UNIT
GUEST
(.5) STALLS PER UNIT

TOTAL REQUIRED:
PER UNIT:
(22) * (2) = (44)
GUEST
(.5) * (22) = (11)
TOTAL REQUIRED = (55) STALLS

PROVIDED:
(44) COVERED SPACES
(9) GUEST STALLS

TOTAL PARKING SPACES PROVIDED
= (53) SPACES


**(- 1) STALLS PER CODE W/
(1) ON-STREET STALL**


**(4) ABOVE REQUIRED STALLS
ACTUAL PROVIDED**


REVISIONS	
COPYRIGHT © BY THE LAND ARCHITECT LLC	
COPYRIGHT DATE	03/15/23
DRAWN BY	AW
PROJECT #	TLA22-09
THE LAND ARCHITECT PROPERTY DEVELOPMENT	
THE LAND ARCHITECT LLC 141 N. PALMETTO #1731 EAGLE, ID 83616 (208) 890-8669	
PROJECT	MOD COURT APARTMENTS
207 E. 45TH ST. GARDEN CITY, ID	
ENTITLEMENT APPLICATION	
A1.1	



REVISIONS	
COPYRIGHT © BY THE LAND ARCHITECT LLC	
DATE	03/15/23
DRAWN BY	TAYLOR JEAN HOMES
PROJECT #	TLA22-06
THE LAND ARCHITECT PROPERTY DEVELOPMENT	
	
THE LAND ARCHITECT 141 N. PALMETTO #1731 EAGLE, ID 83616	
PROJECT	MOD COURT TOWNHOMES BLDG. TYPE 1
207 E. 45TH ST. GARDEN CITY, ID	
ENTITLEMENT APPLICATION	
A8.2	
RENDERING	

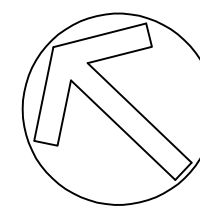
 **SITE PLAN**
SCALE: 1" = 20'-0"

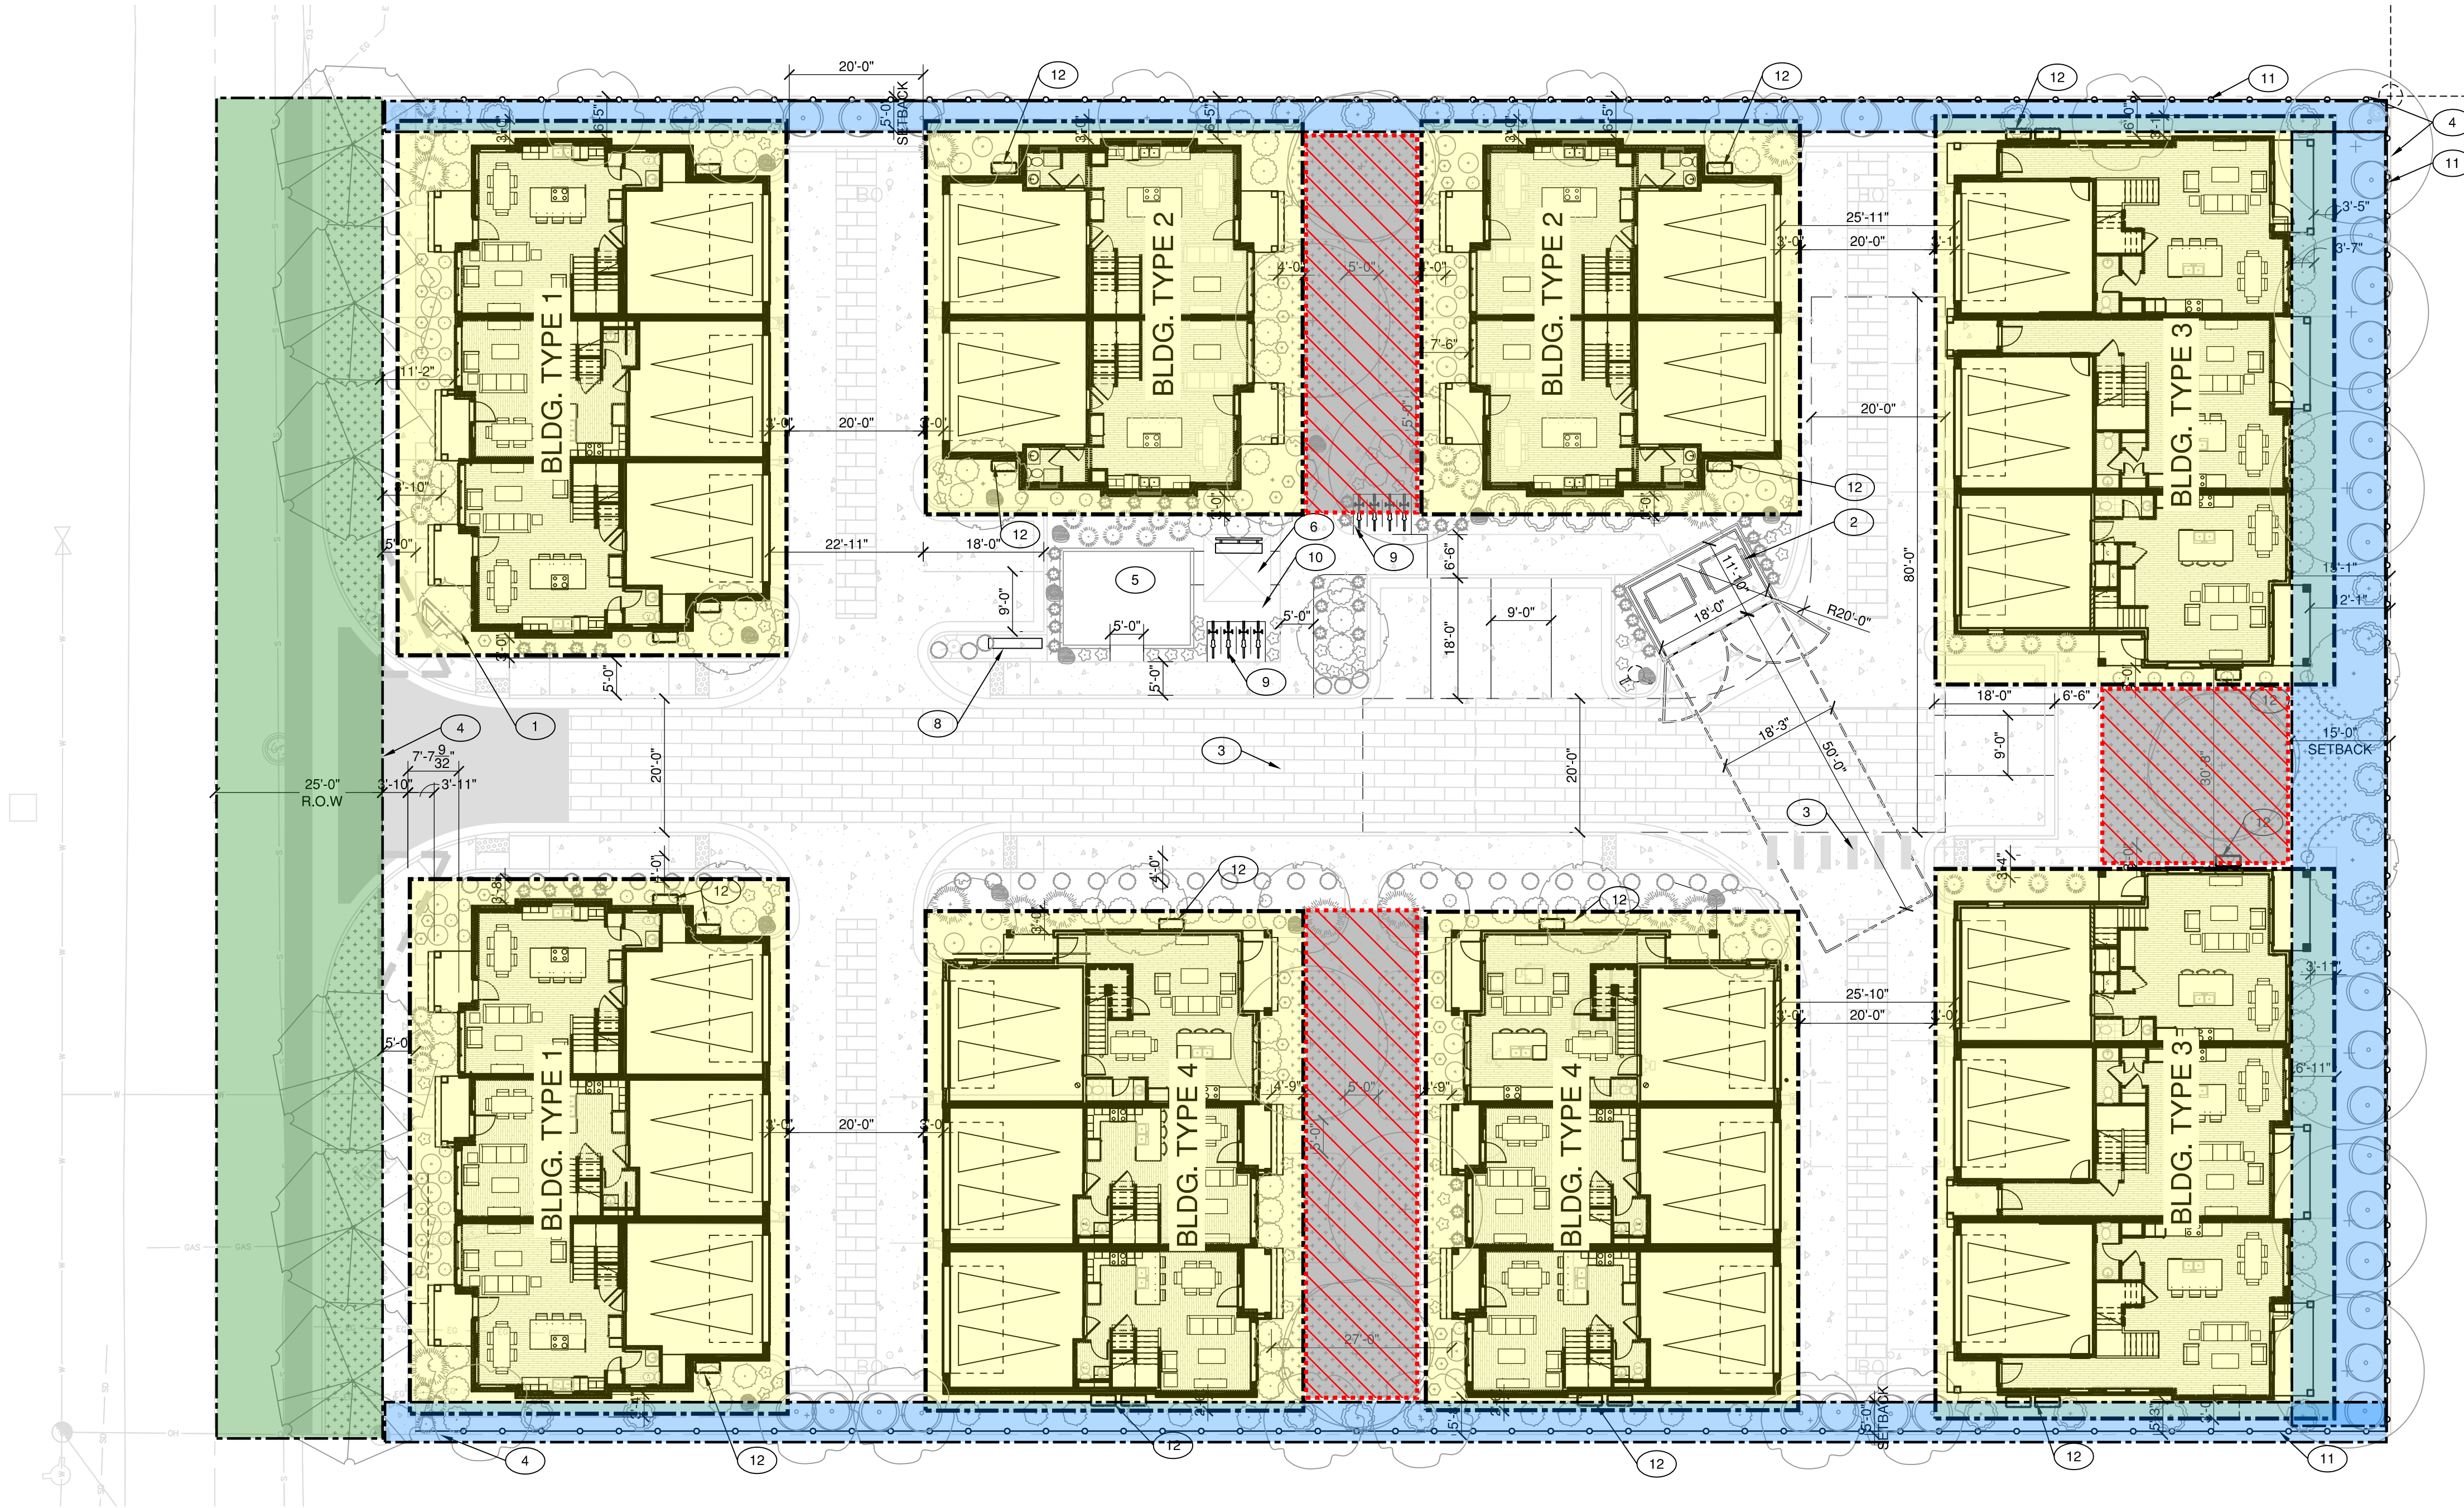

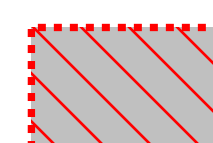-  PERIMETER SETBACK
-  BUILDING SETBACK
-  RIGHT OF WAY SETBACK
-  LANDSCAPE AREA
OUTSIDE OF SETBACK
= 3,108 SF

REVISIONS	
COPYRIGHT © BY THE LAND ARCHITECT LLC	
COPYRIGHT DATE	03/15/23
DRAWN BY	AW
PROJECT #	TLA22-09
THE LAND ARCHITECT PROPERTY DEVELOPMENT	
	
THE LAND ARCHITECT LLC 141 N. PALMETTO #1731 EAGLE, ID 83616 (208) 890-8669	
PROJECT	MOD COURT APARTMENTS
207 E. 45TH ST. GARDEN CITY, ID	
ENTITLEMENT APPLICATION	
A1.1	

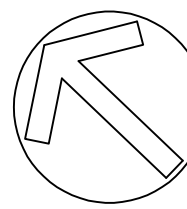

 **OPEN SPACE**
SCALE: 1" = 20'-0"

OPEN SPACE	SQ. FEET	PERCENTAGE
LANDSCAPE OPEN SPACE	14,726.5 S.F.	24.51%
REQUIRED QUALIFIED OPEN SPACE	6,008 S.F.	10%
QUALIFIED OPEN SPACE PROVIDED	6,400 S.F.	10.6%
TOTAL AREA	60,073.5 S.F. 1.38 ACRES	100.00 %

REVISIONS
COPYRIGHT © BY THE LAND ARCHITECT LLC

COPYRIGHT DATE 03/15/23
DRAWN BY AW
PROJECT # TLA22-09




THE LAND
ARCHITECT
PROPERTY DEVELOPMENT

THE LAND ARCHITECT LLC
141 N. PALMETTO #1731
EAGLE, ID 83616
(208) 890-8669

PROJECT
MOD COURT APARTMENTS
207 E. 45TH ST.
GARDEN CITY, ID

A1.2

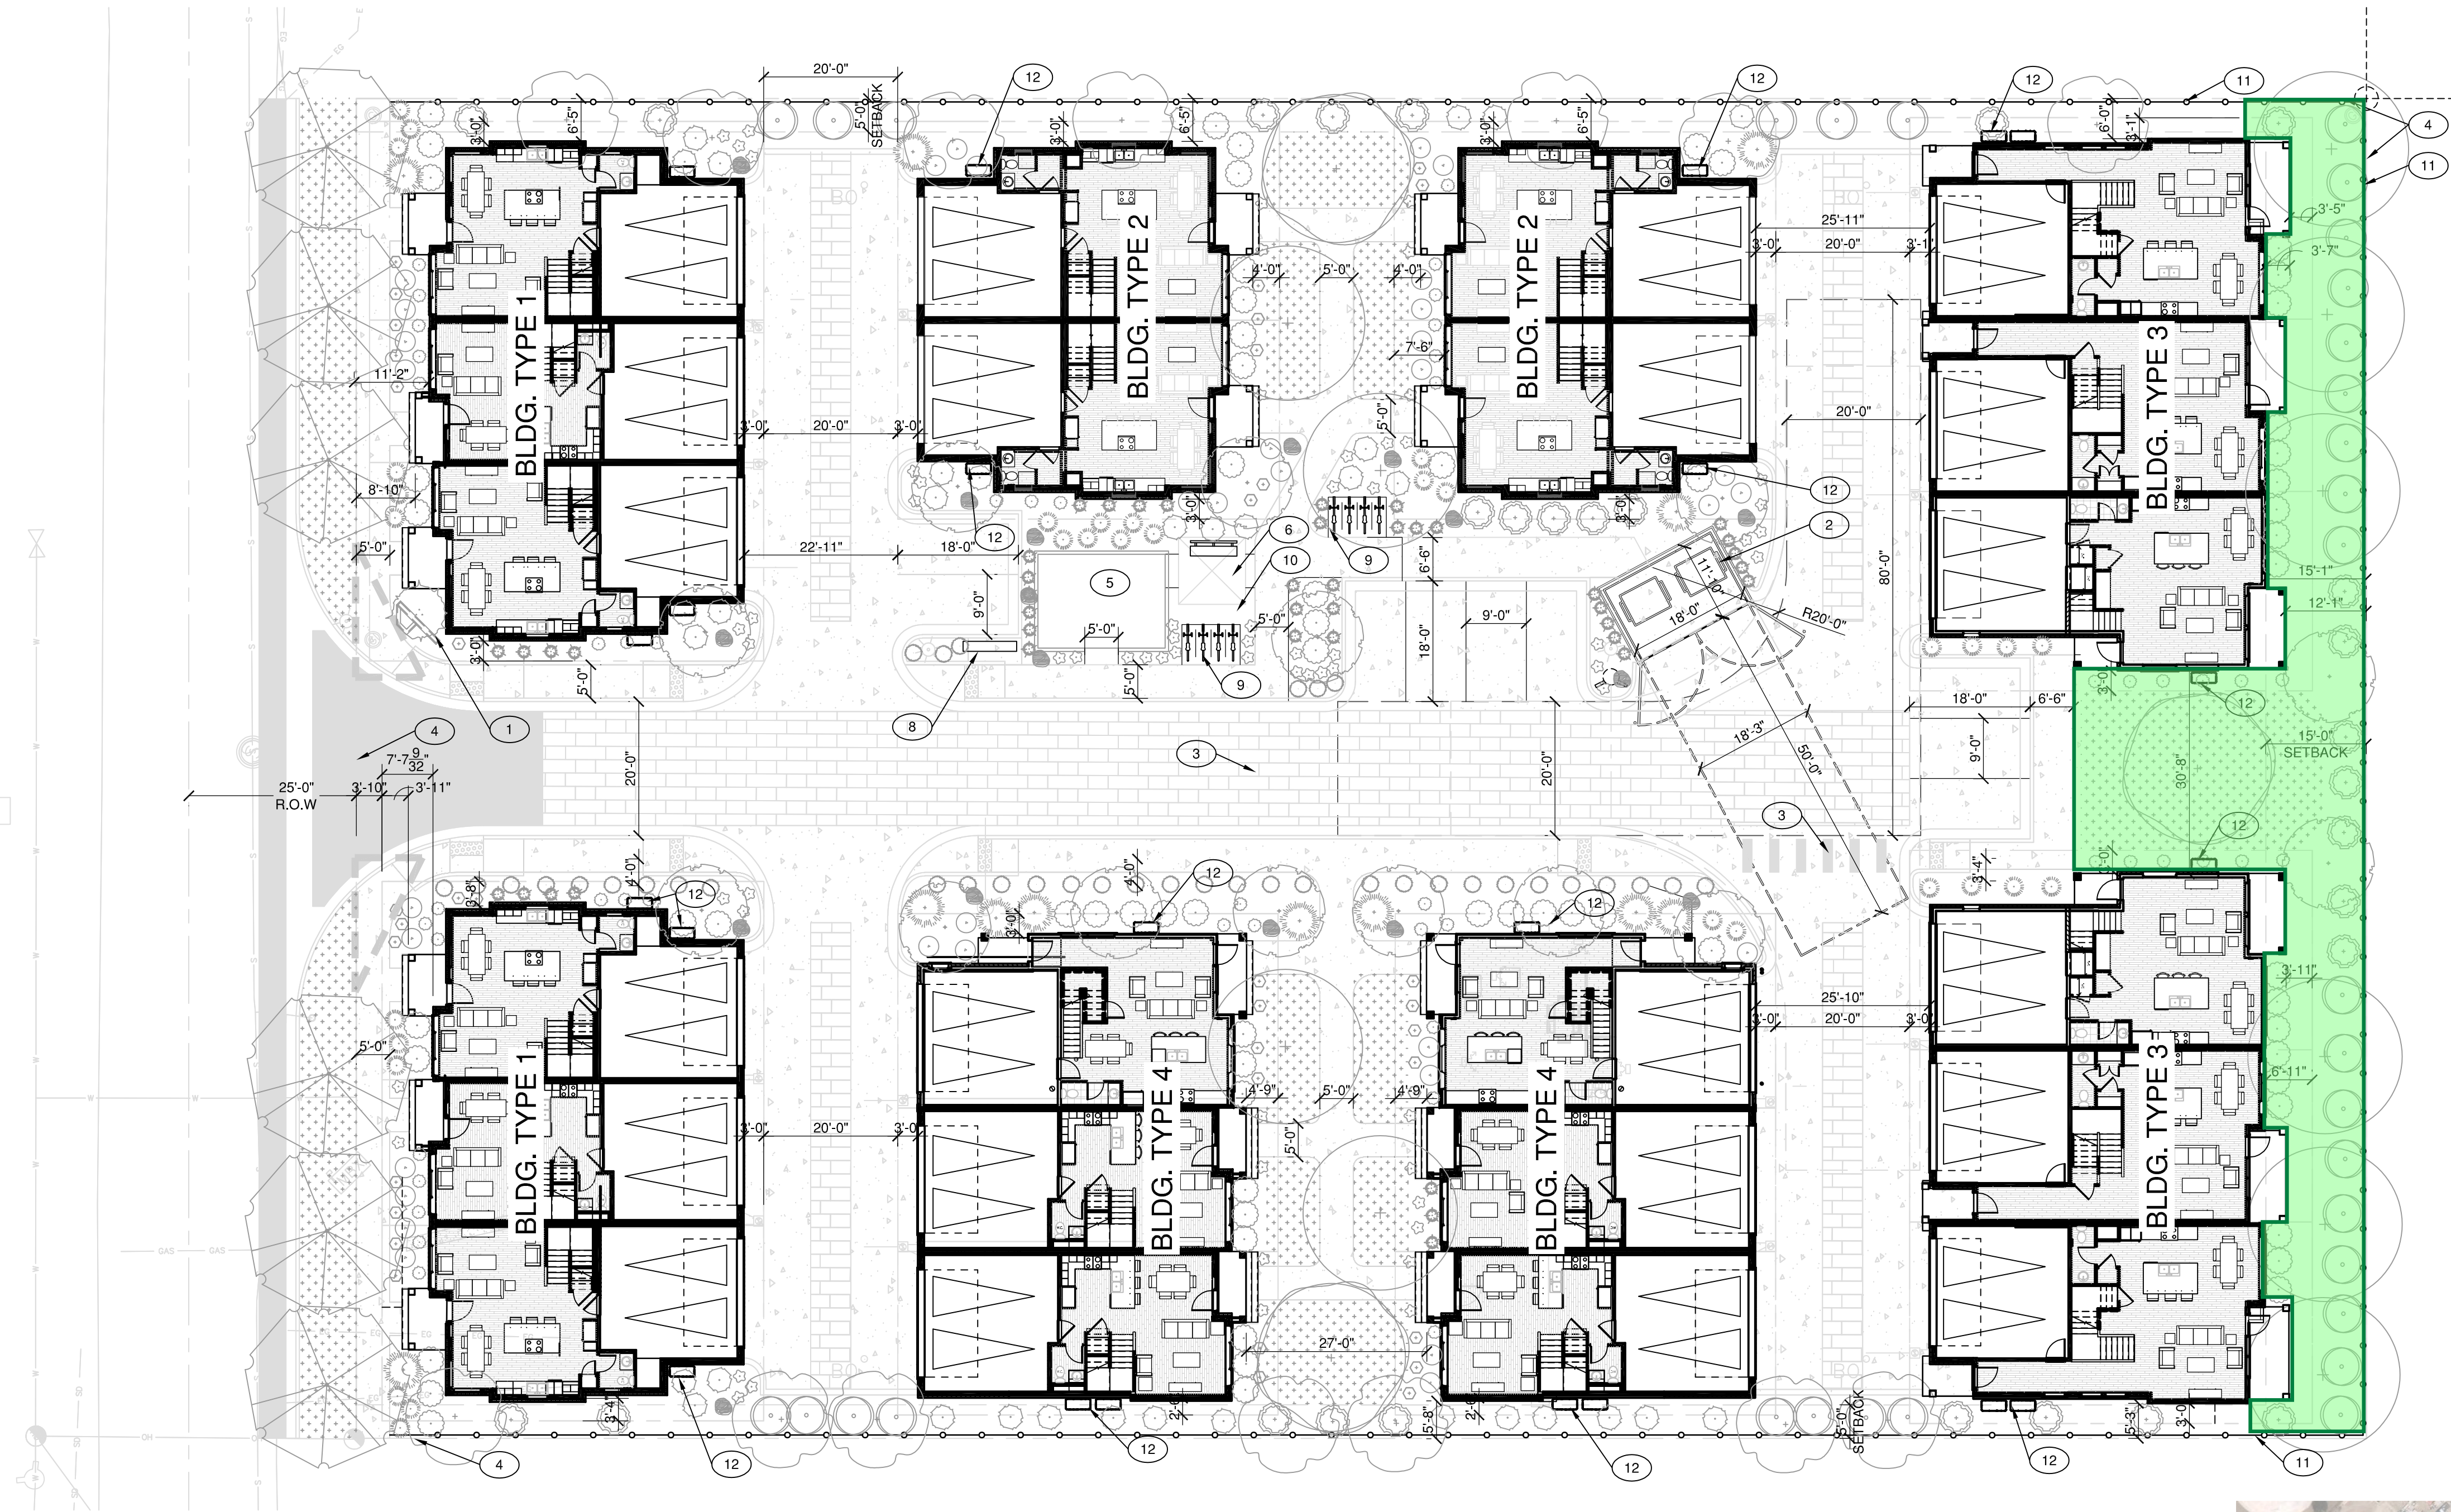

SITE PLAN
SCALE: 1" = 20'-0"

KEY NOTES

1. MONUMENT SIGN.
2. TRASH ENCLOSURE PER CITY STANDARDS
3. PAINTED CROSSWALK, TYP.
4. PROPERTY BOUNDARY
5. TOT LOT PLAY STRUCTURE.
6. COVERED GAZEBO.
7. 5'-0" WIDE SIDEWALK, W/ 2% MAX. CROSS SLOPE AT INTERIOR WALKS, TYP.
8. USPS MAIL STATION. RE: 6/A1.4A
9. BICYCLE RACK
10. BENCH, TYP.
11. 6'-0" VINYL FENCE.
12. MECH. UNIT, WALL MOUNTED



VICINITY MAP
SCALE: 1" = 100'

APPLICANT

TAYLOR JENE HOMES
3313 W. CHERRY LN. STE.543
MERIDIAN, ID 83642
CASEY@TAYLORJENEHOMES.COM

PARCELS

R2734500592
R2734500593

PLAN PREPARED BY:

ANDREW WHEELER
THE LAND ARCHITECT
141 N. PALMETTO#1731
208-890-8669
ANDREW@THELANDARCHITECT.COM

PROJECT DESCRIPTION

NEW CONSTRUCTION OF (22) TWO STORY ATTACHED TOWNHOME UNITS ON A 1.38 ACRE SITE AS PART OF A P.U.D. IN AN R3 ZONE.

BICYCLE PARKING SUMMARY

REQUIRED:
1 SPACE PER (6) DWELLING UNITS = (4) BIKE STALLS
PROVIDED:
(8) BIKE STALLS

PARKING SUMMARY

REQUIRED:
(2) SPACES PER DWELLING UNIT
GUEST
(.5) STALLS PER UNIT

TOTAL REQUIRED:
PER UNIT:
(22) * (2) = (44)
GUEST
(.5) * (22) = (11)
TOTAL REQUIRED = (55) STALLS

PROVIDED:
(44) COVERED SPACES
(9) GUEST STALLS

TOTAL PARKING SPACES PROVIDED
= (53) SPACES

SITE COVERAGE

	SQ. FEET	PERCENTAGE
BUILDING FOOTPRINT	24,400 S.F.	40.62%
ON-SITE A.C. PAVING	15,004 S.F.	24.98%
SITE AMENITIES	415 S.F.	.69%
CONC. WALKS	4,156 S.F.	6.92%
LANDSCAPE OPEN SPACE	14,726.5 S.F.	24.51%
TOTAL AREA	60,073.5 S.F.	100.00 %
	1.38 ACRES	

SITE DENSITY:

GROSS AREA: 60,073.50 S.F.± (1.38 AC±)
GROSS DENSITY: 22 UNITS /1.38 AC = 15.95 UNITS PER ACRE
LOT COVERAGE = 59.38%

REVISIONS

COPYRIGHT © BY THE LAND ARCHITECT LLC

COPYRIGHT DATE

03/15/23

DRAWN BY

AW

PROJECT #

TLA22-09

THE LAND
ARCHITECT
PROPERTY DEVELOPMENT



THE LAND ARCHITECT LLC

141 N. PALMETTO #1731
EAGLE, ID 83616
(208) 890-8669

MOD COURT APARTMENTS


PROJECT

A1.1


GARDEN CITY, ID

207 E. 45TH ST.


ENTITLEMENT APPLICATION

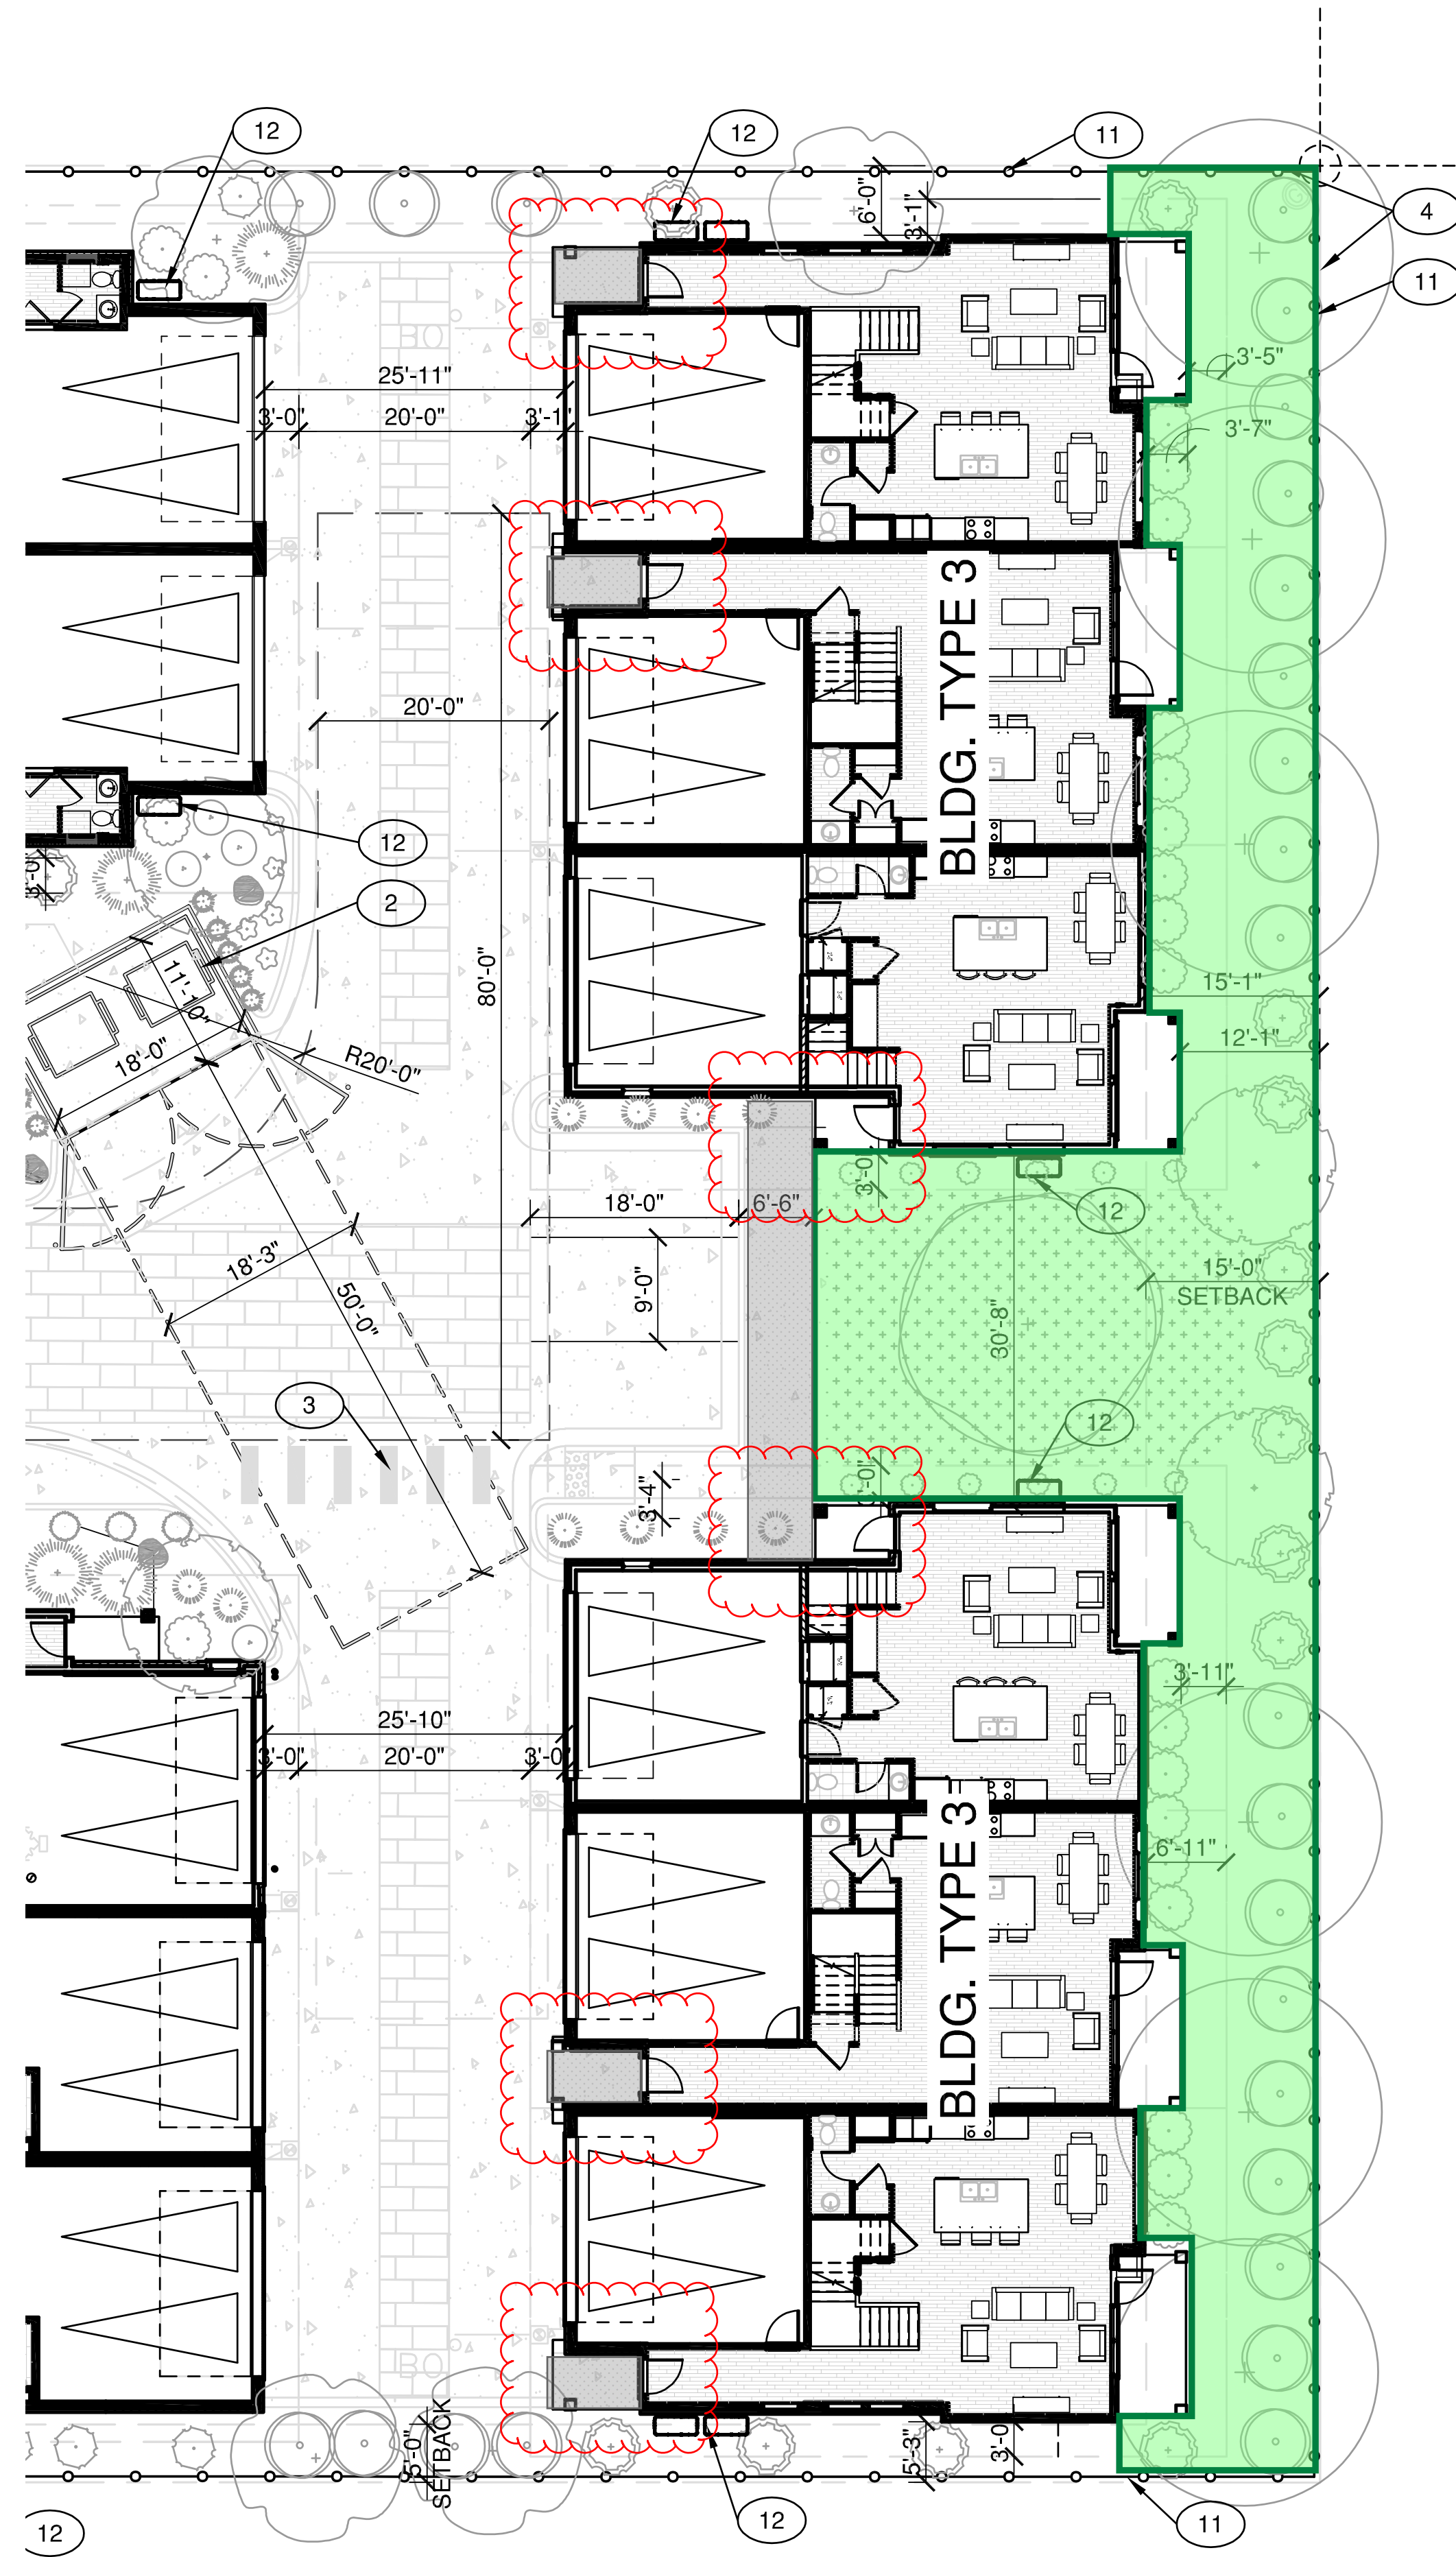

CURRENT DESIGN

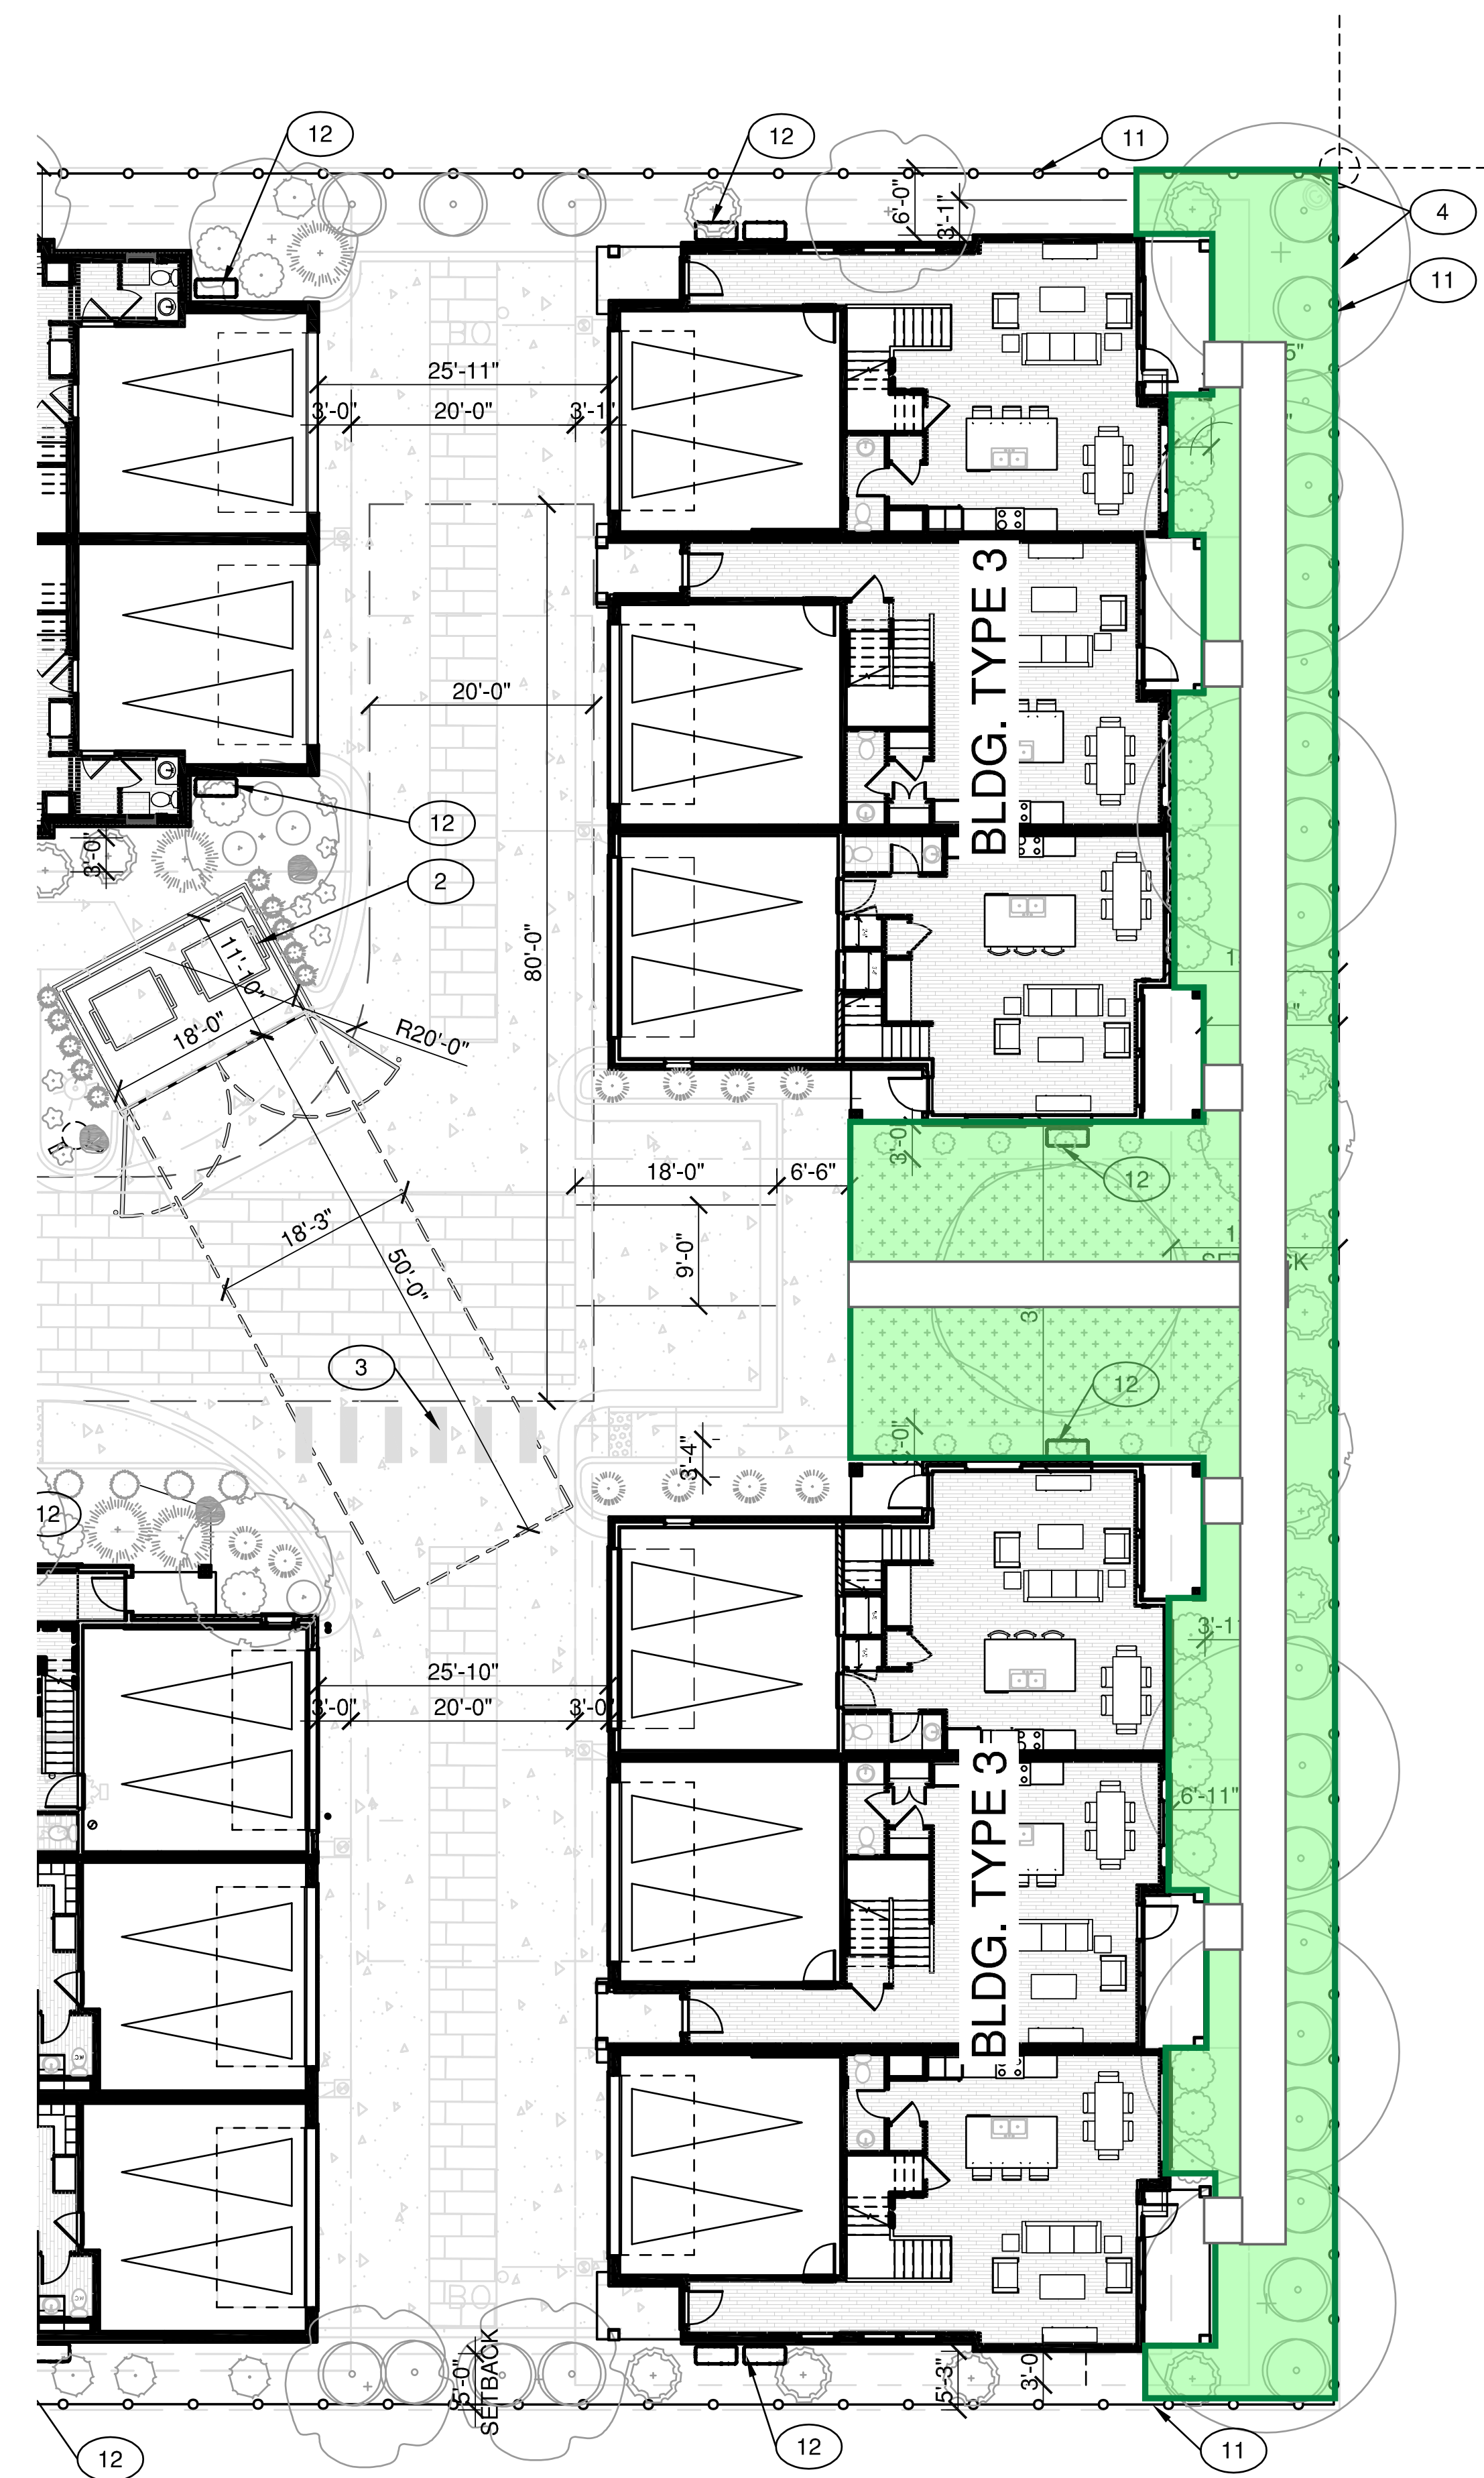

WITH EASTERN WALKS

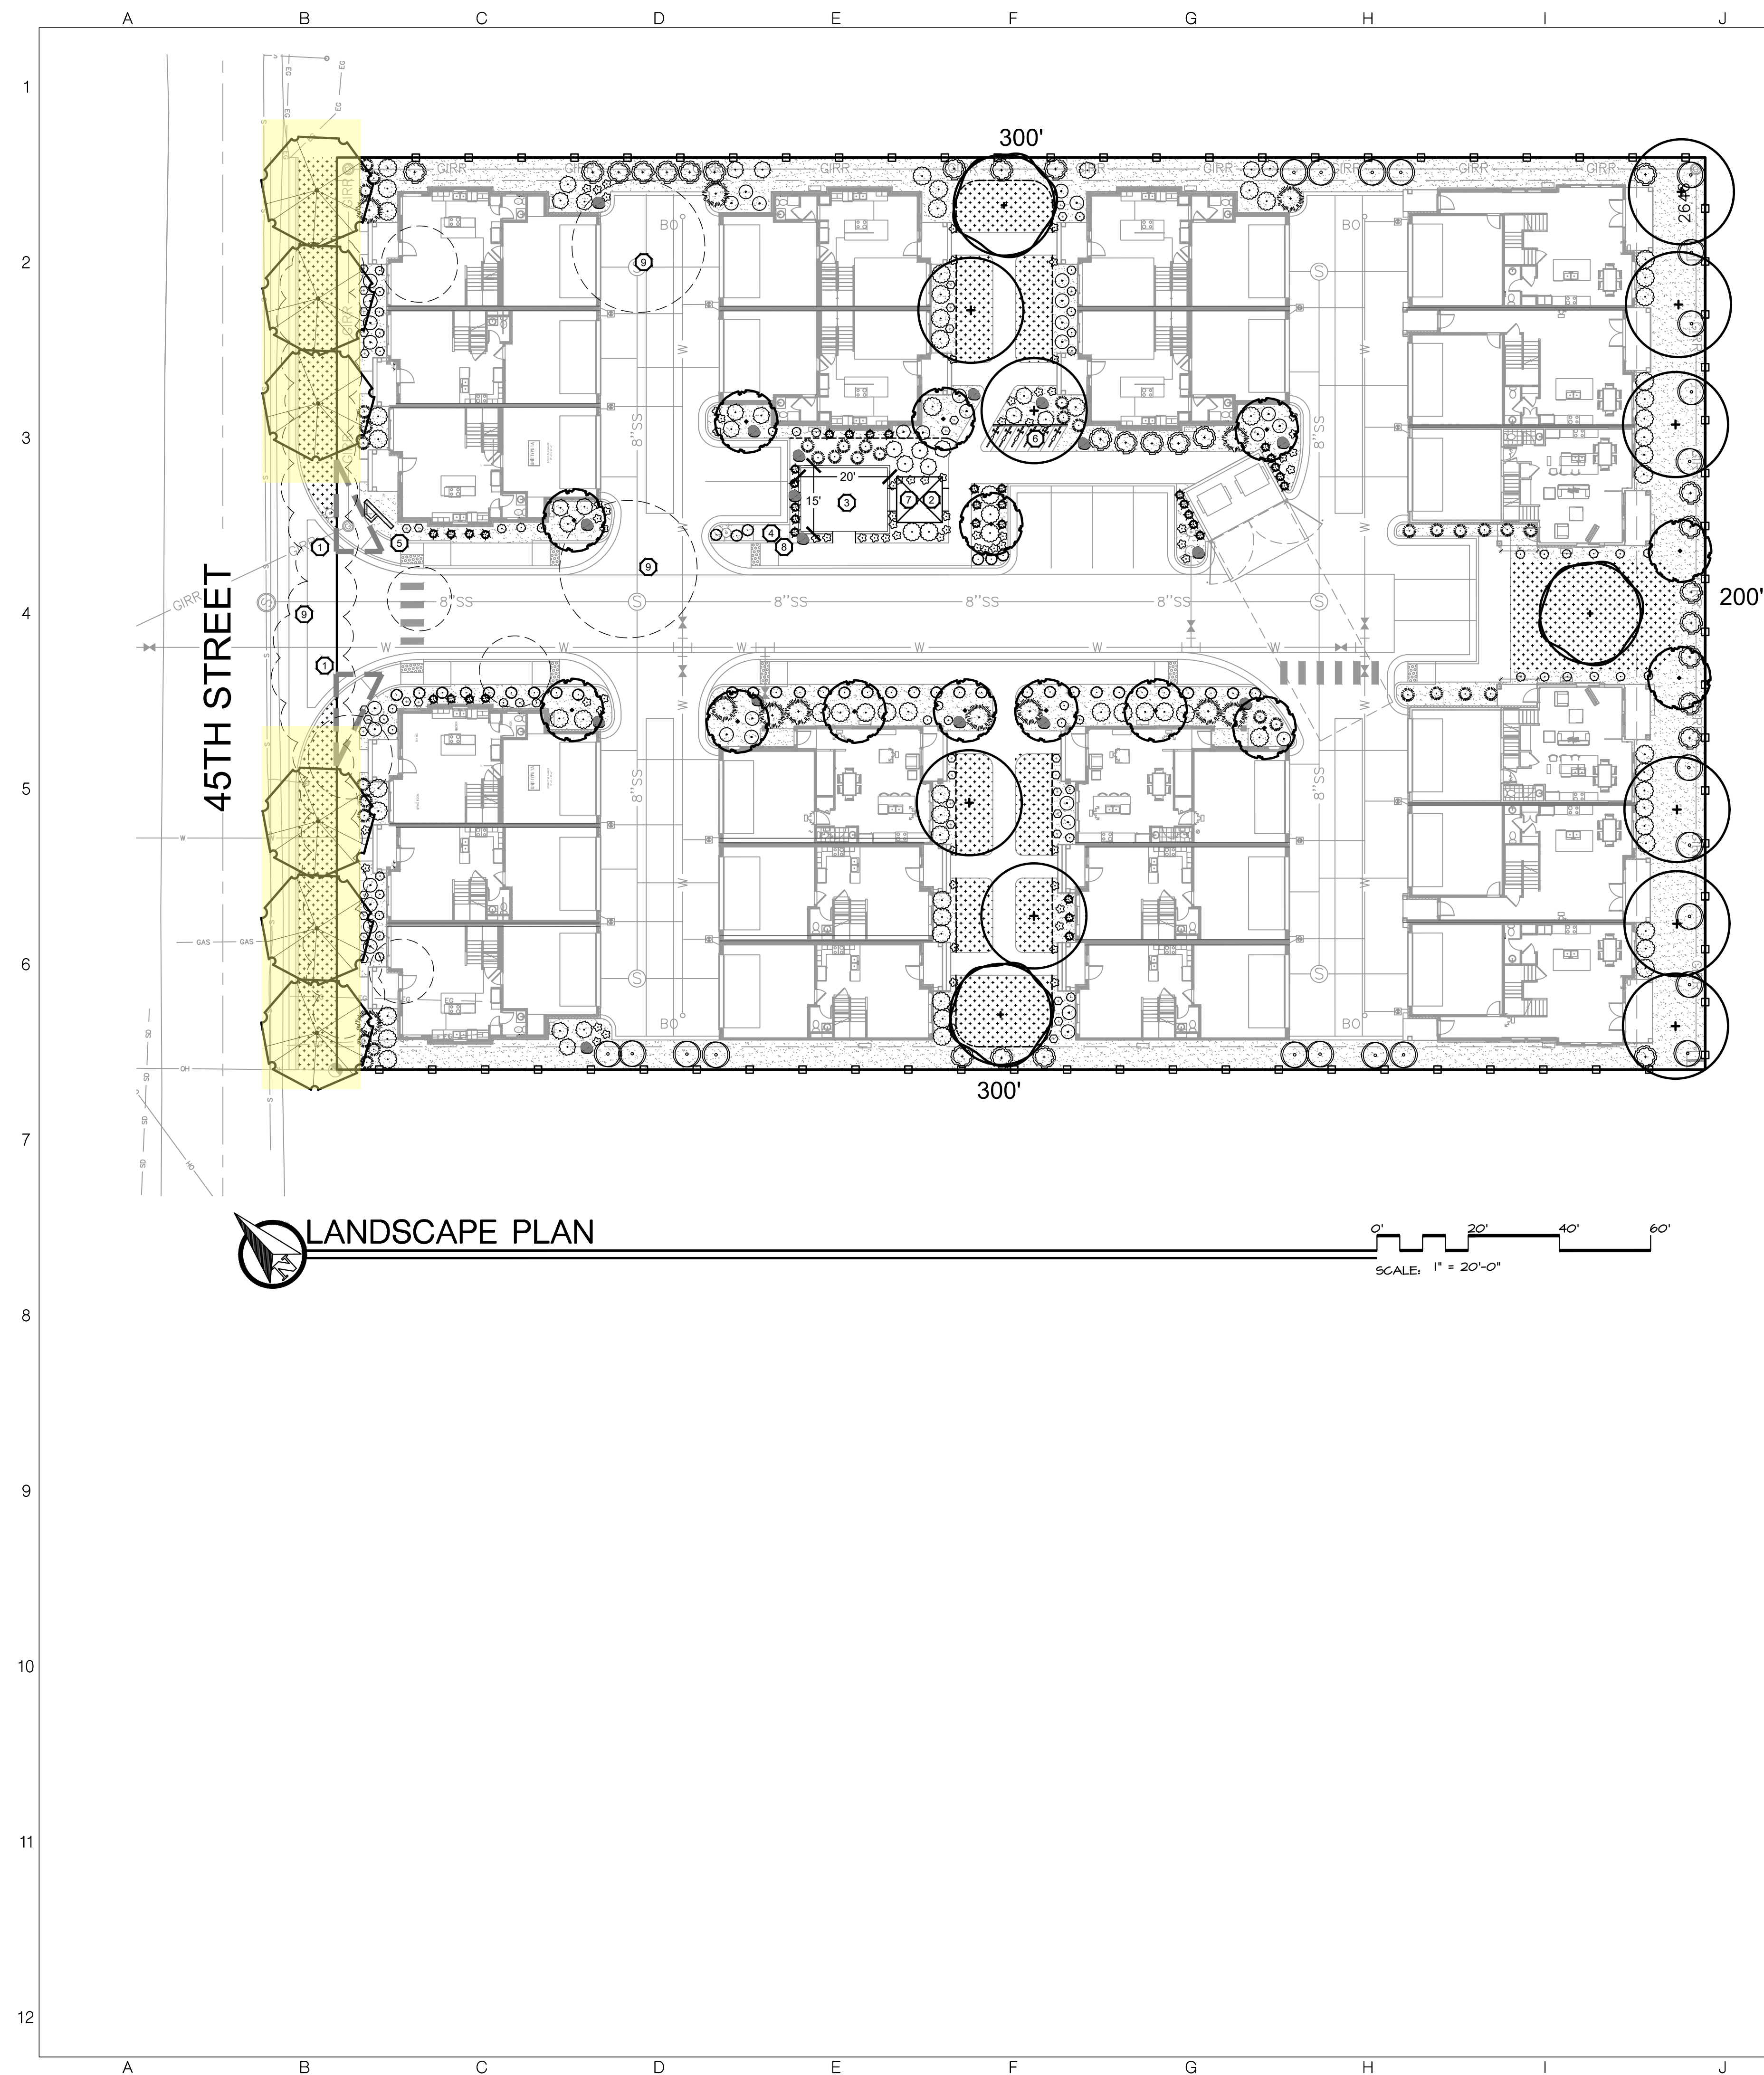

LANDSCAPING INFORMATION

* ROADWAY LANDSCAPE BUFFERS:

E. 45TH STREET:

200' FEET OF STREET FRONTAGE

STREET TREES @ 1/50'

= 4 TREES REQUIRED (CLASS 1)

6 TREES PROPOSED (CLASS 2)

* COMMON AREA LANDSCAPE PROVISIONS

TREES - 1/1000 SQFT

=15 TREES REQUIRED

= 34 TREES PROPOSED

(does not include perimeter trees).

= 103 SHRUBS REQUIRED


= 103+ SHRUBS PROPOSED

SHRUBS - 1/150 SQFT

PLANT SCHEDULE

NOTE: All trees to be grade #1
(Shown at 80% Maturity)

KEY	BOTANICAL NAME COMMON NAME	PLANTING SIZE	MATURE SIZE	CLASS
DECIDUOUS TREES		SEE DETAIL 1/L2.0		
	Acer platanoides 'Columnarbroad' Parkway Maple	2" B&B	35' hgt. 25' w	CLASS II
	Gleditsia triacanthos inermis 'Skyline' Skyline Honeylocust	2" B&B	35' hgt. 25' w	CLASS II
	Malus x 'Red Baron' Red Barron Crabapple	2" B&B	15' hgt. 10' w	CLASS I
	Quercus robur x alba Streetspire Oak	2" B&B	35' hgt. 15' w	CLASS II

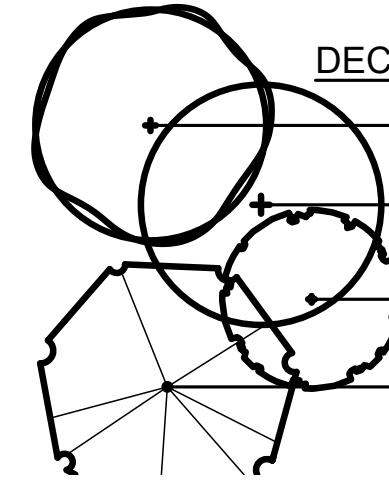

DATE:

5/27/2023



2002 S. Vista Ave
Boise, ID 83705
208.342.2999 Of
info@sbbgo.com
www.sbbgo.com



**SOUTH
&
BECK &
BAIRD**

Copyright © 2022
All rights reserved. Reproduction or use in any
form or by any means without written permission of
South Landscape Architecture P.C. Dba South
Beck & Baird Landscape Architecture P.C. is
unlawful and subject to criminal prosecution.

REVISIONS:

No.	Date	Description

LANDSCAPE PLAN
MOD COURT TOWNHOMES
4522 E. 45TH ST., GARDEN CITY, IDAHO

RAWN BY:

JRB

HECKED BY:

JDR

PROJECT NUMBER


22-219

SHEET:

L1.0

THE PROFESSIONAL SERVICES OF THE DESIGN PROFESSIONAL ARE UNDERTAKEN FOR AND ARE PERFORMED IN THE INTEREST OF THE CLIENT. NO CONFLICT OF INTEREST OR OBLIGATION IS ASSUMED BY THE DESIGN PROFESSIONAL FOR THE BENEFIT OF ANY OTHER PERSON INVOLVED IN THE PROJECT.


DESIGN REVIEW

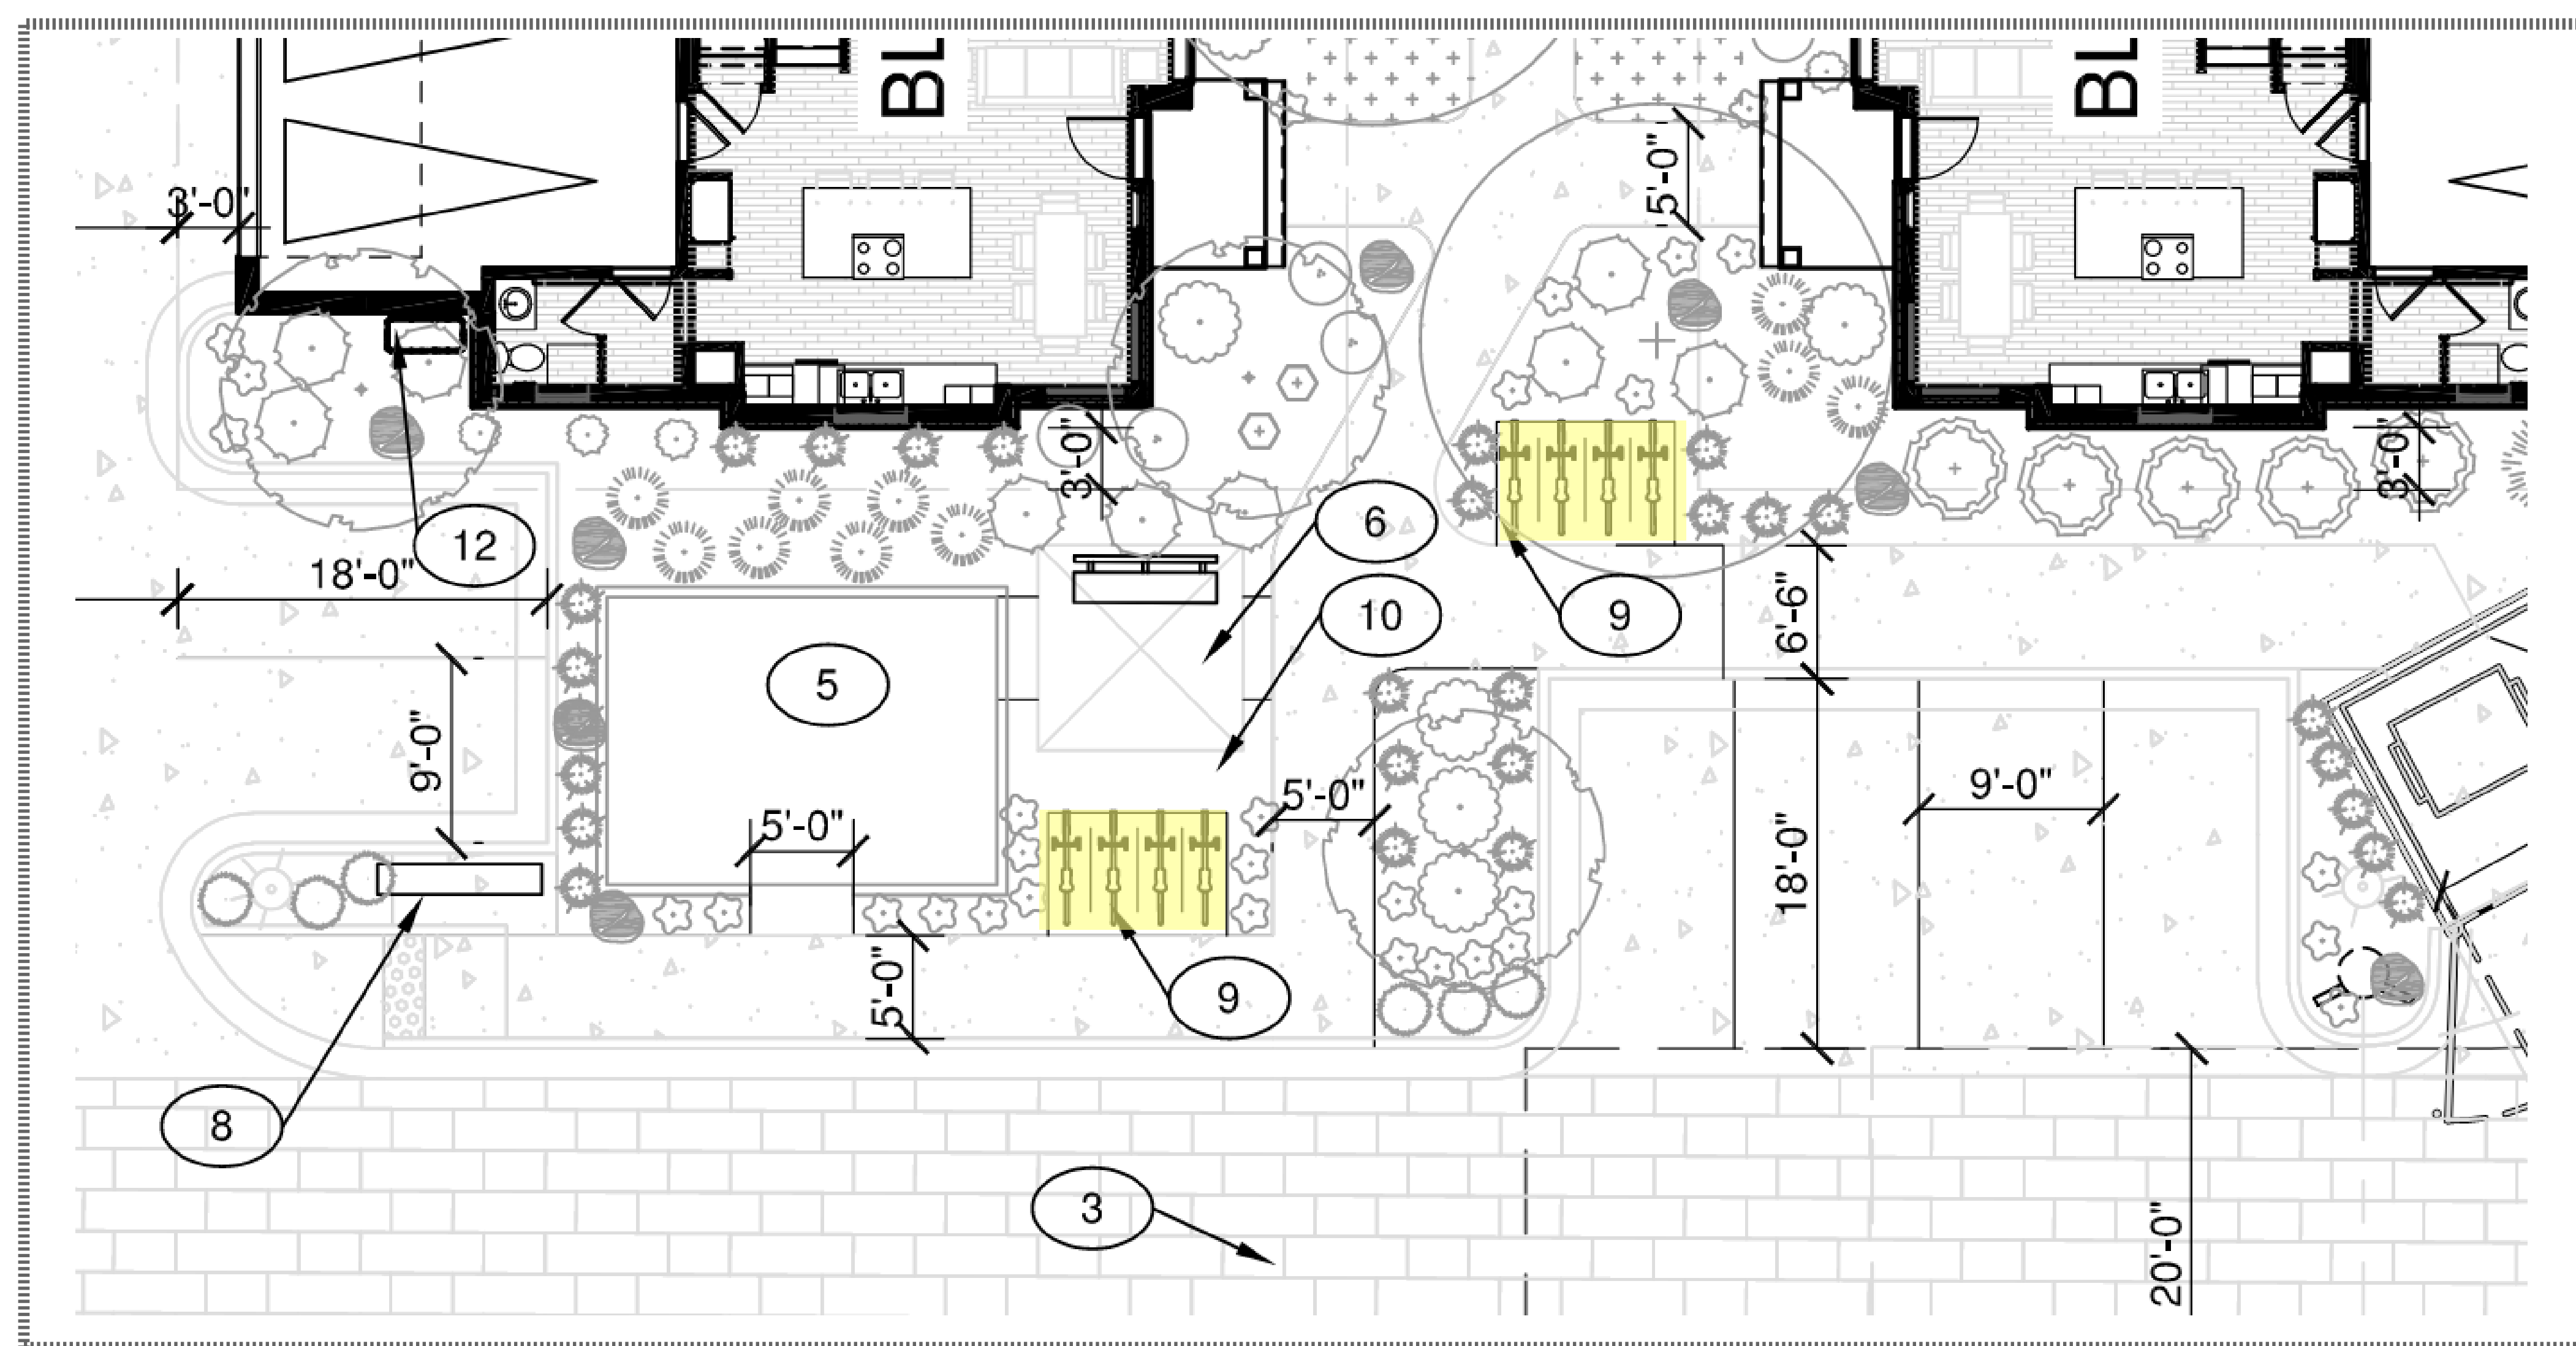


ENLARGED VIEW - TOT LOT AND BIKE PARKING


BICYCLE PARKING SUMMARY

REQUIRED:
1 SPACE PER (6) DWELLING UNITS = (4) BIKE STALLS
PROVIDED:
(8) BIKE STALLS
(6) STALLS PREVIOUSLY SHOWN

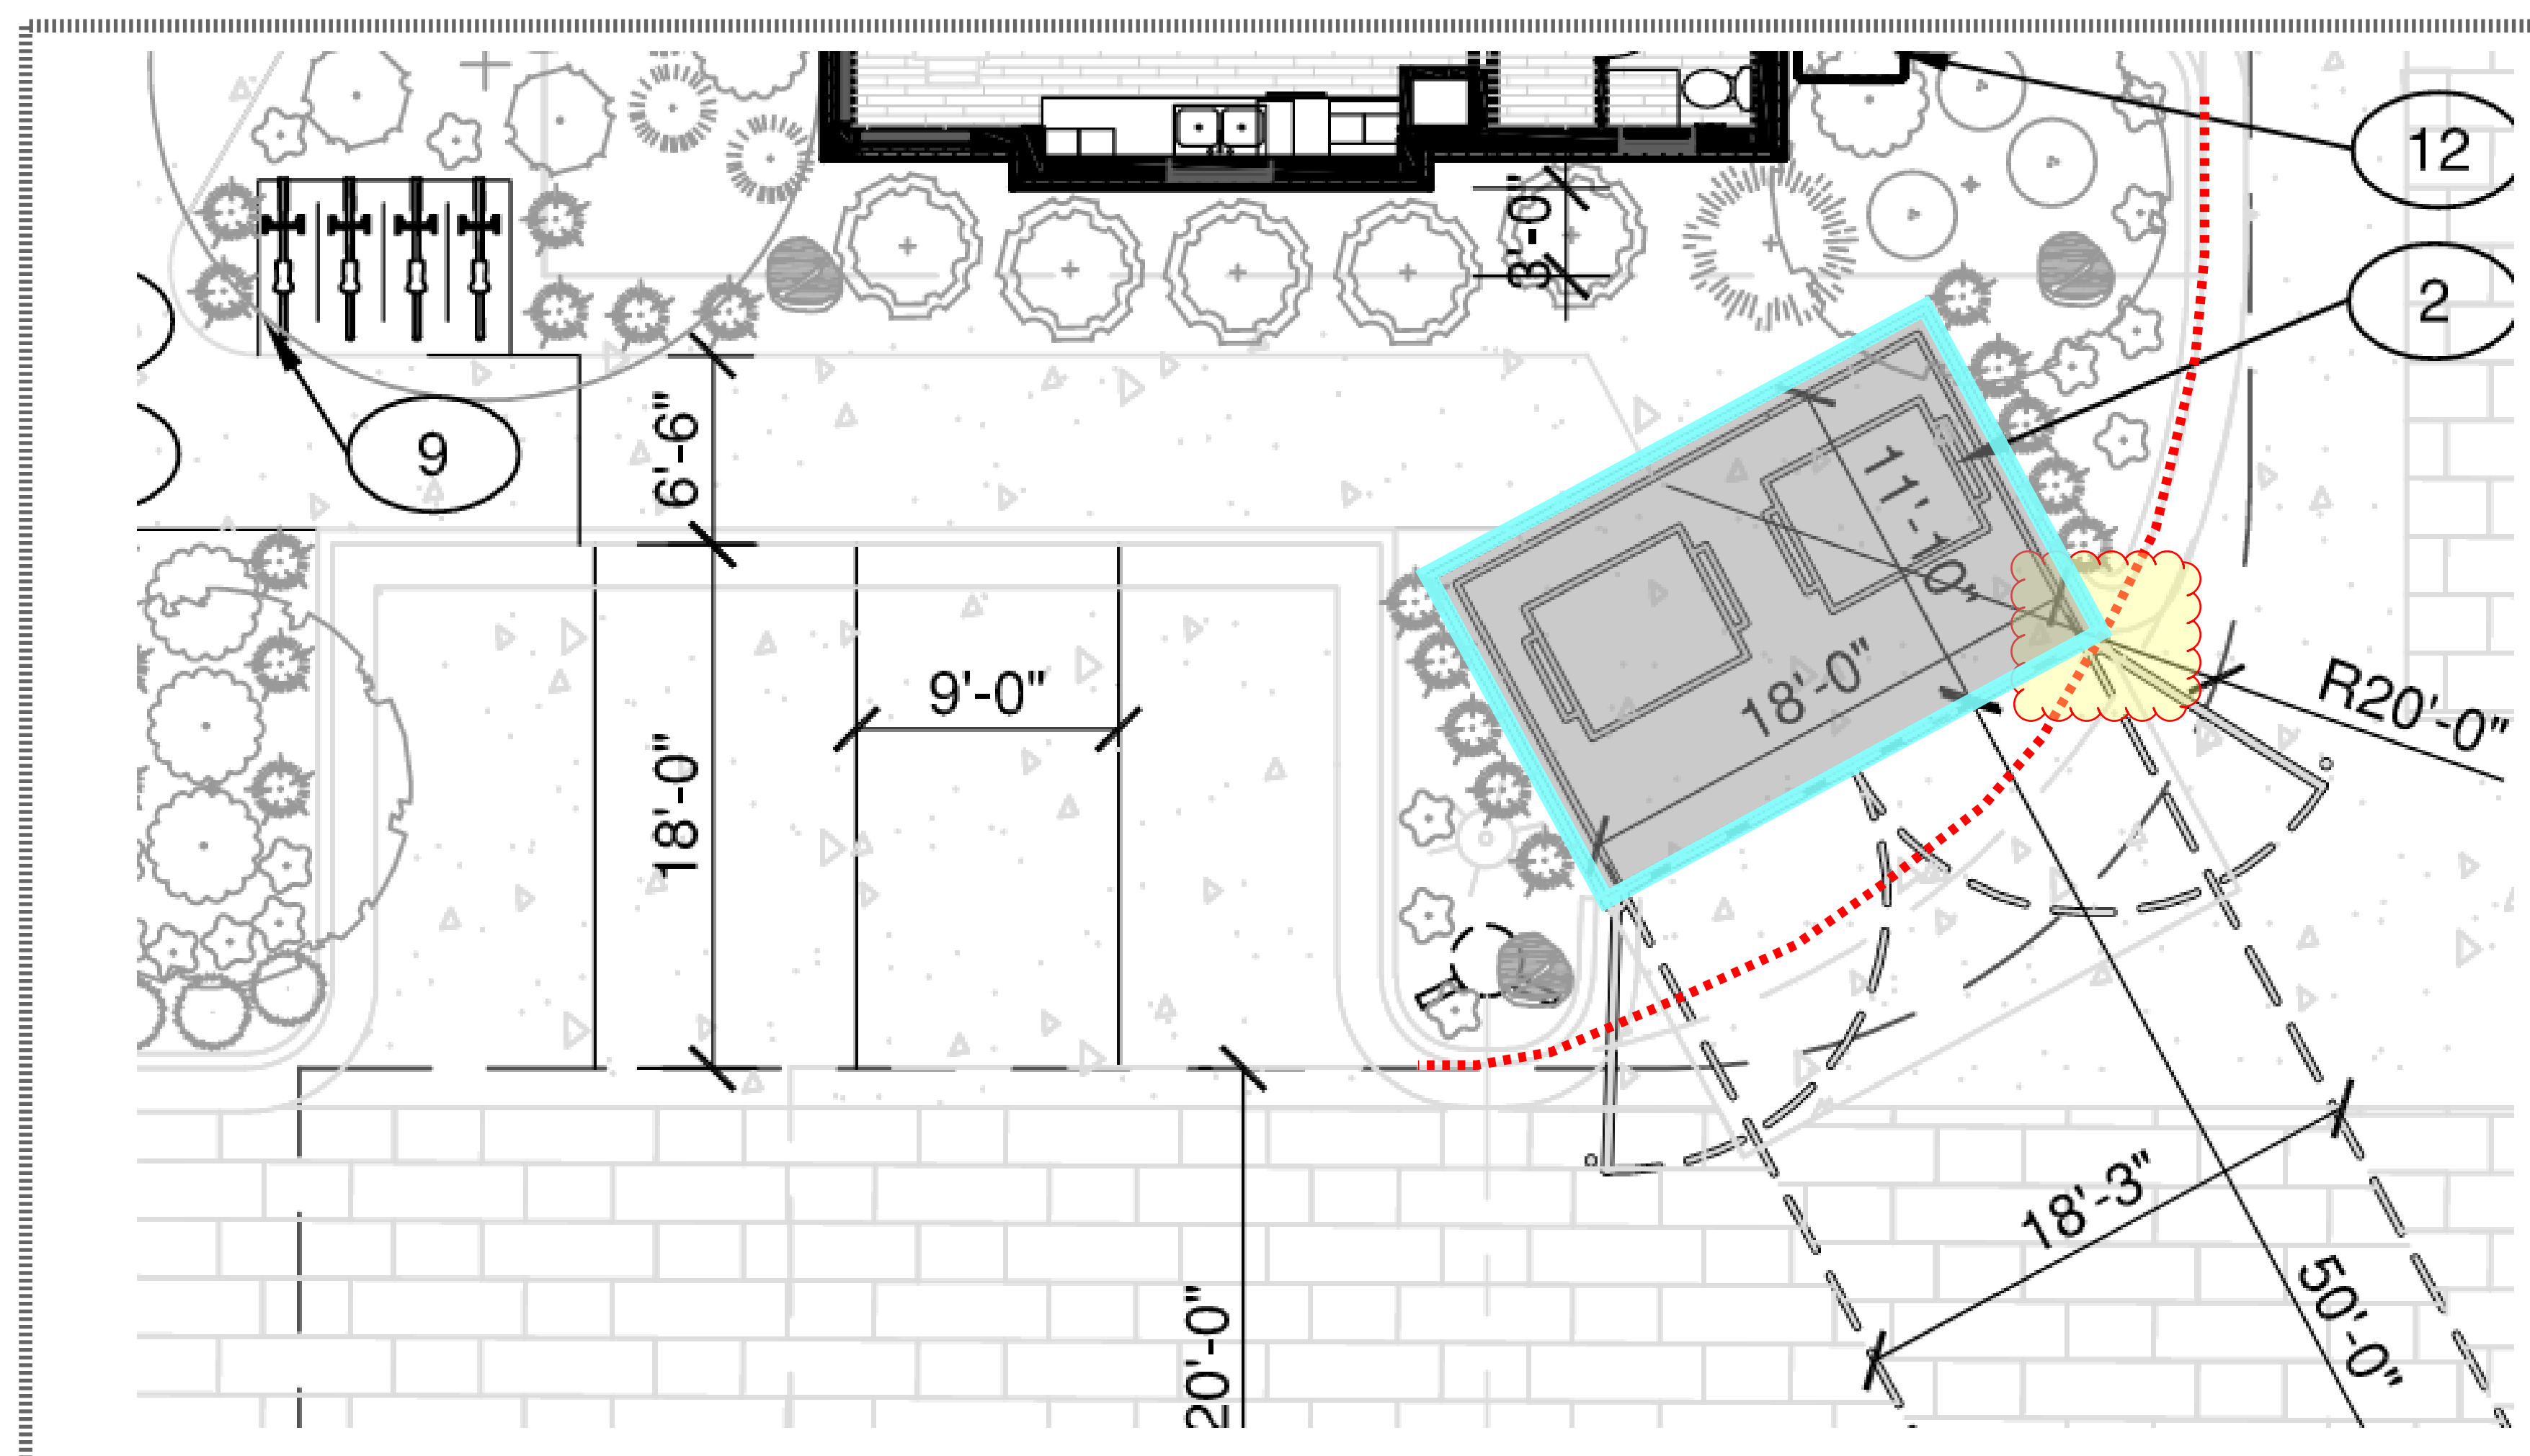

ENLARGED VIEW - REFUSE CONTAINER

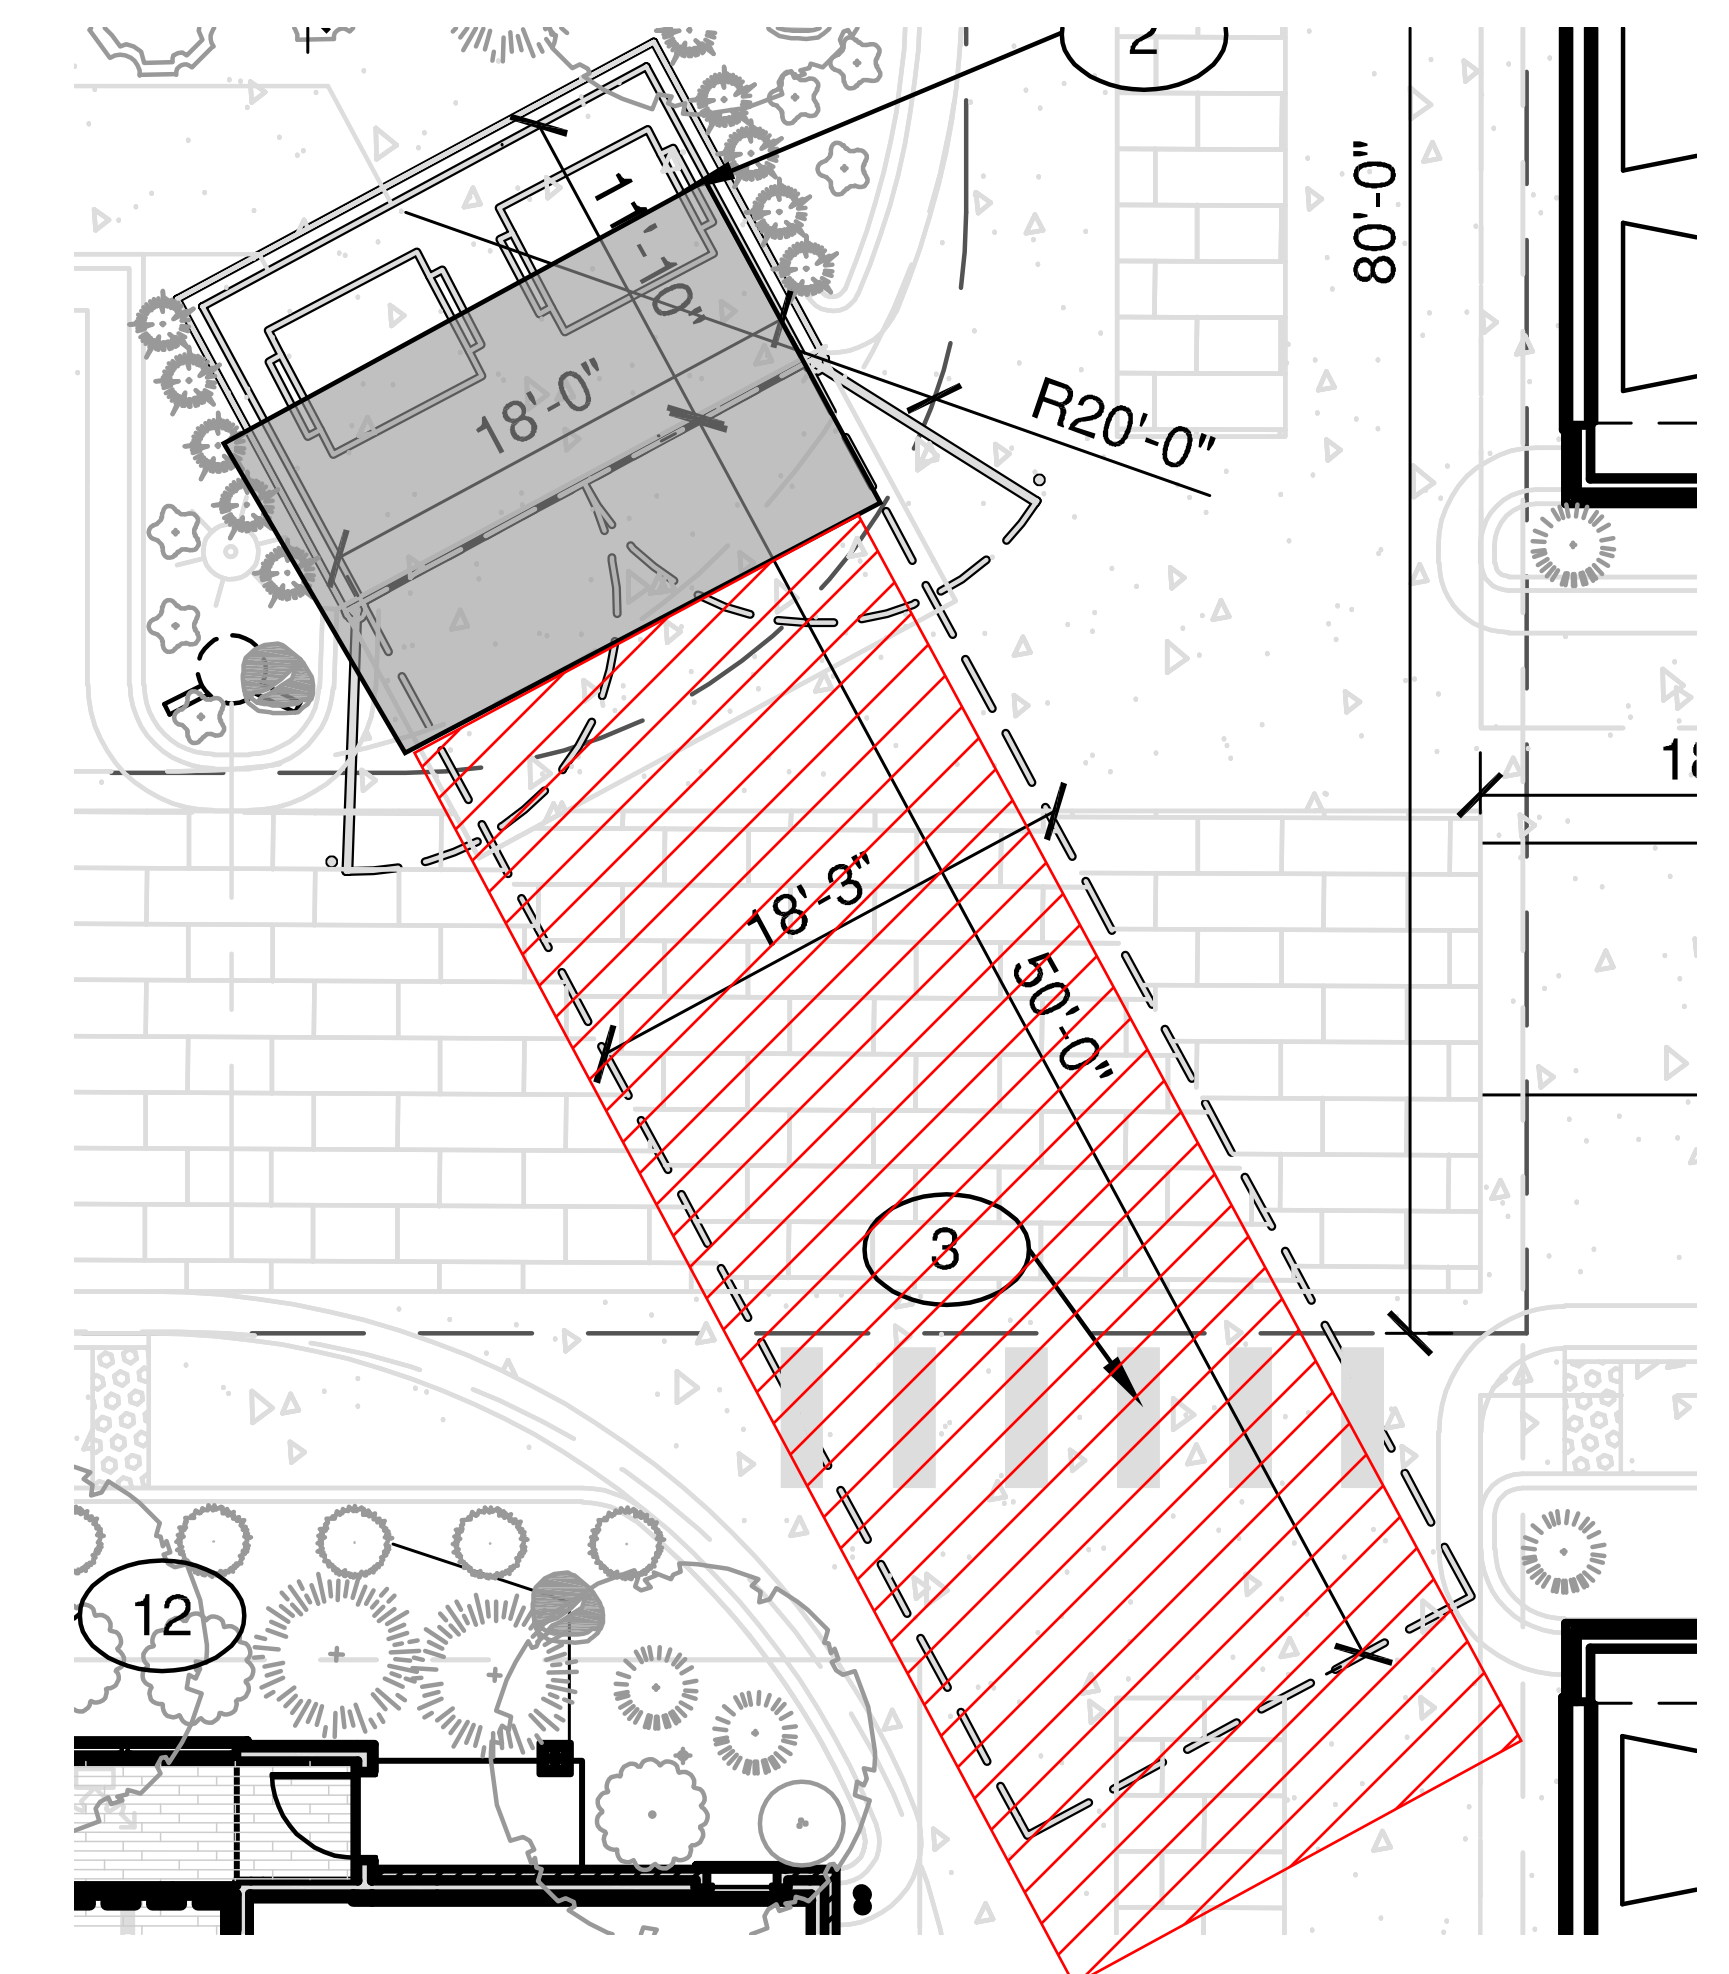

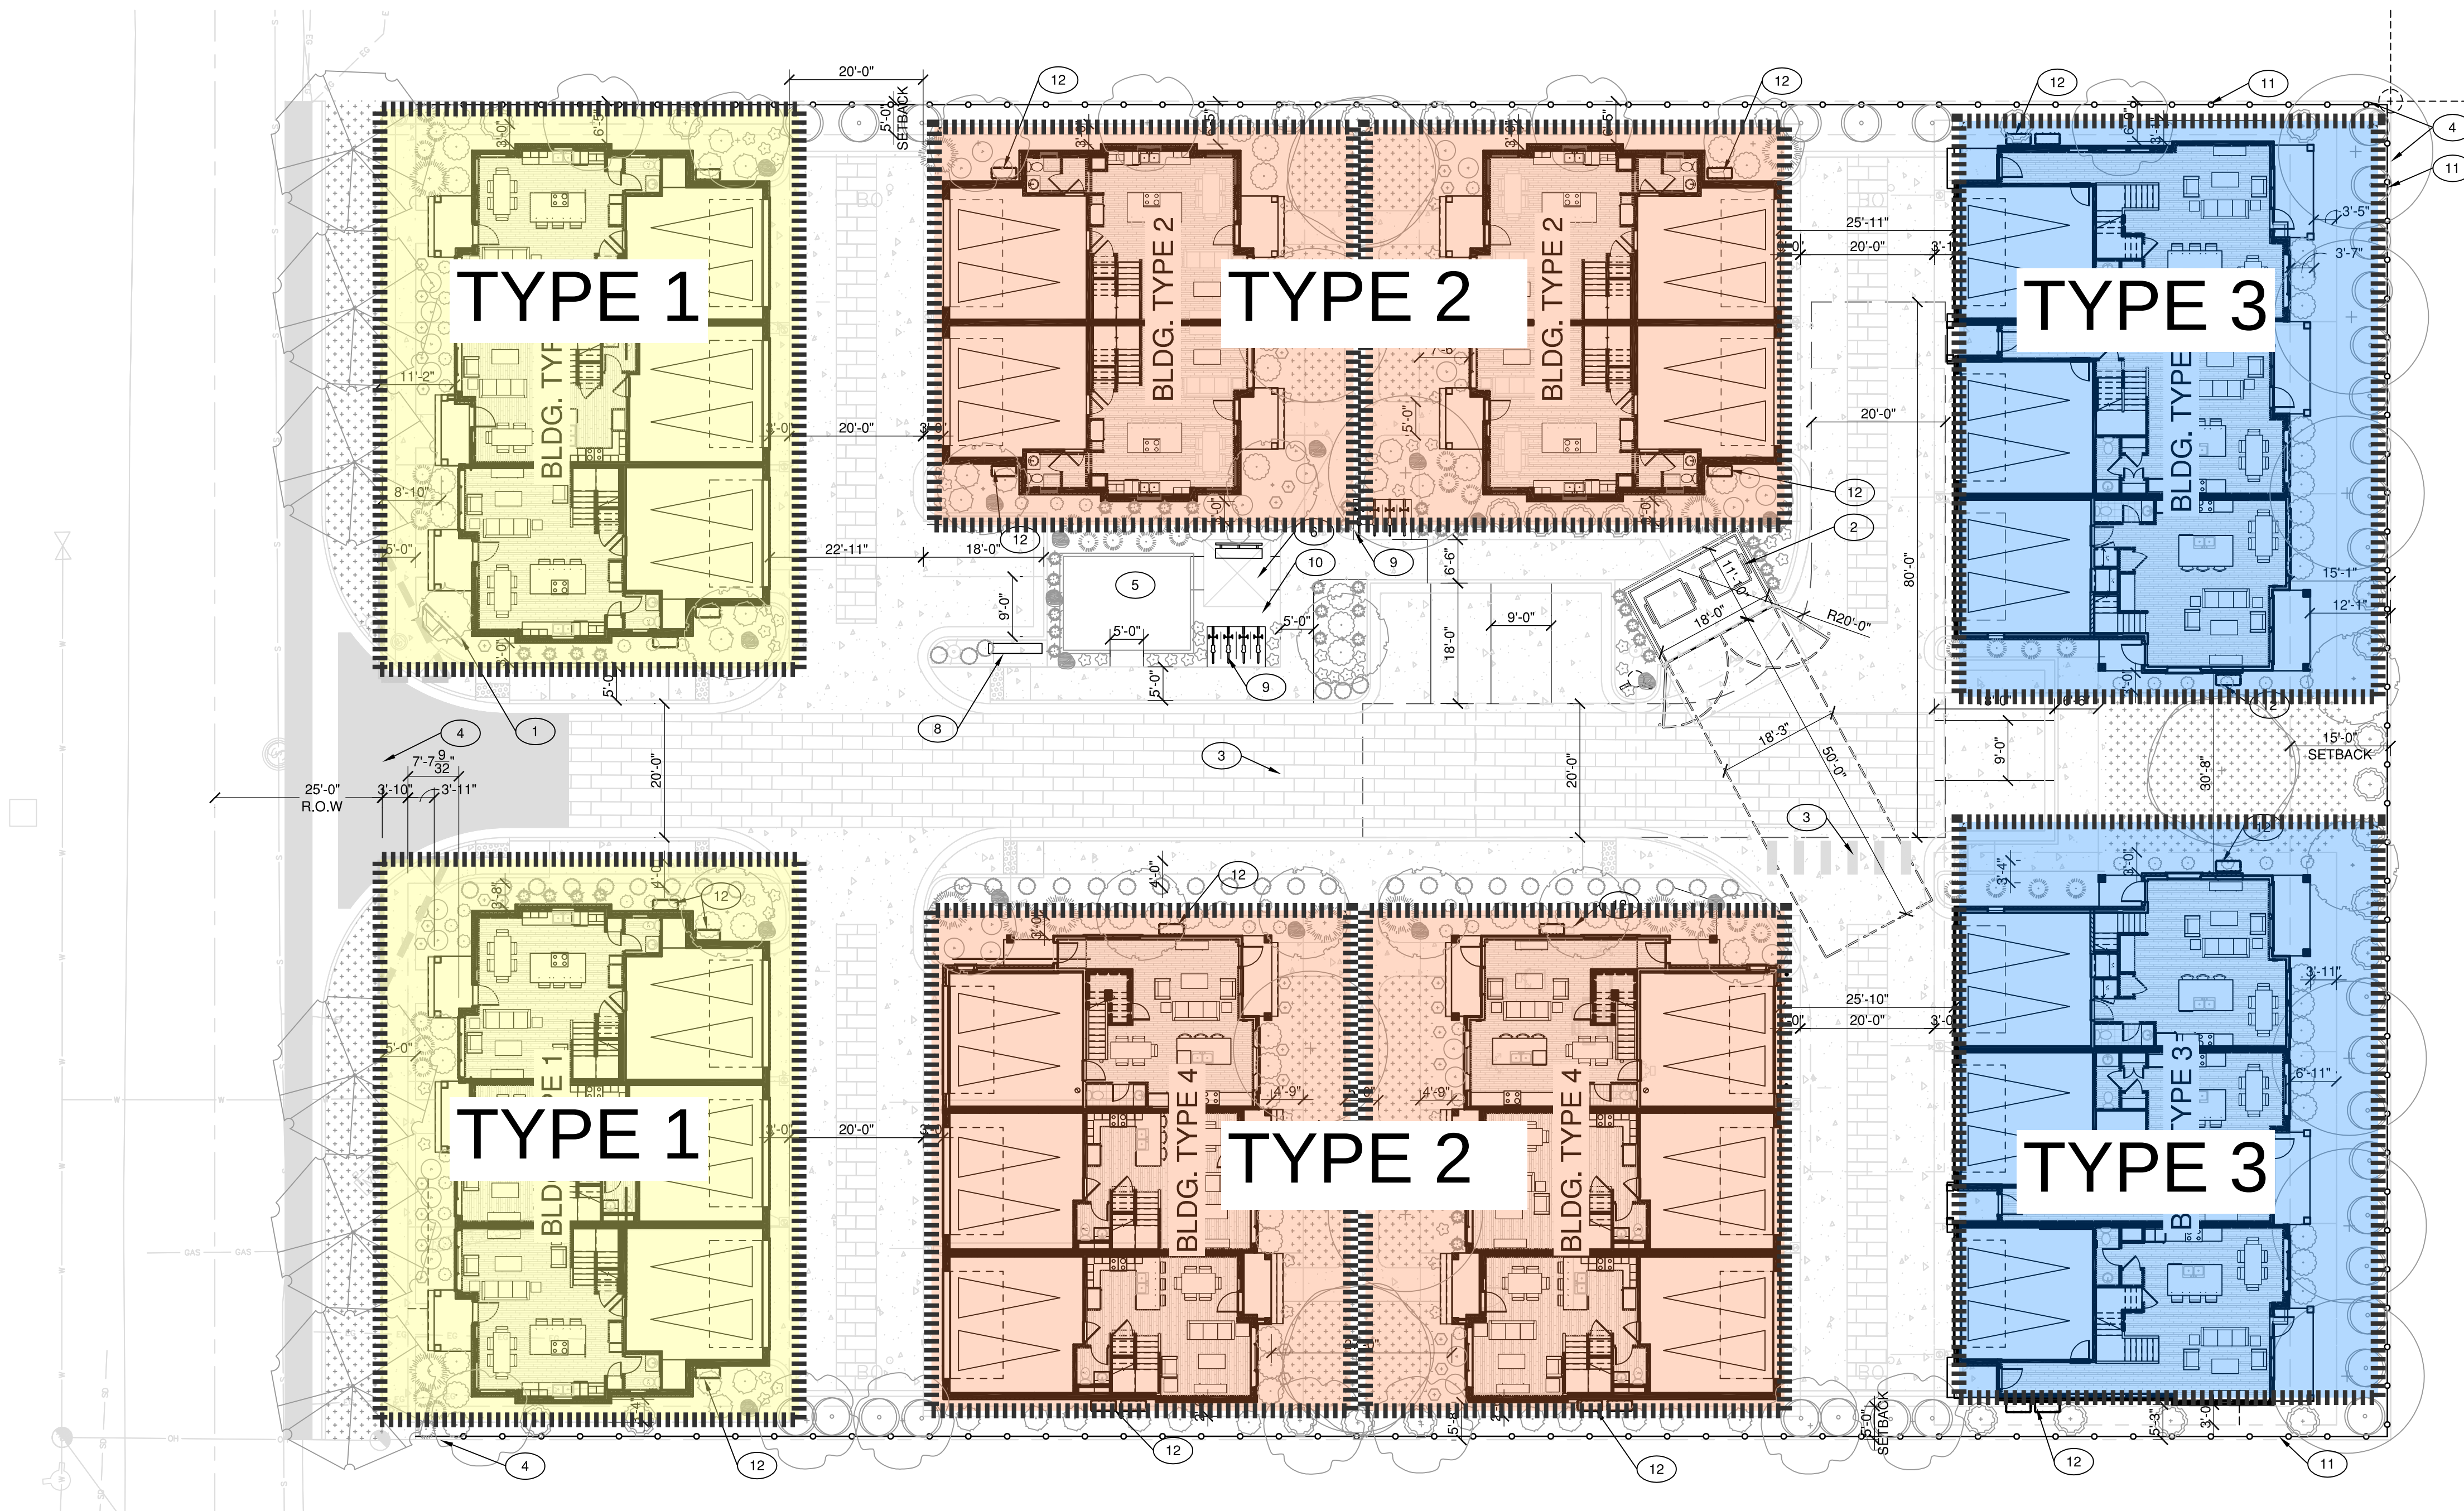


TYPE 1 - URBAN STREET FRONTAGE



TYPE 2 - COTTAGE COURTYARD



TYPE 3 - TRADITIONAL WITH PRIVATE YARD

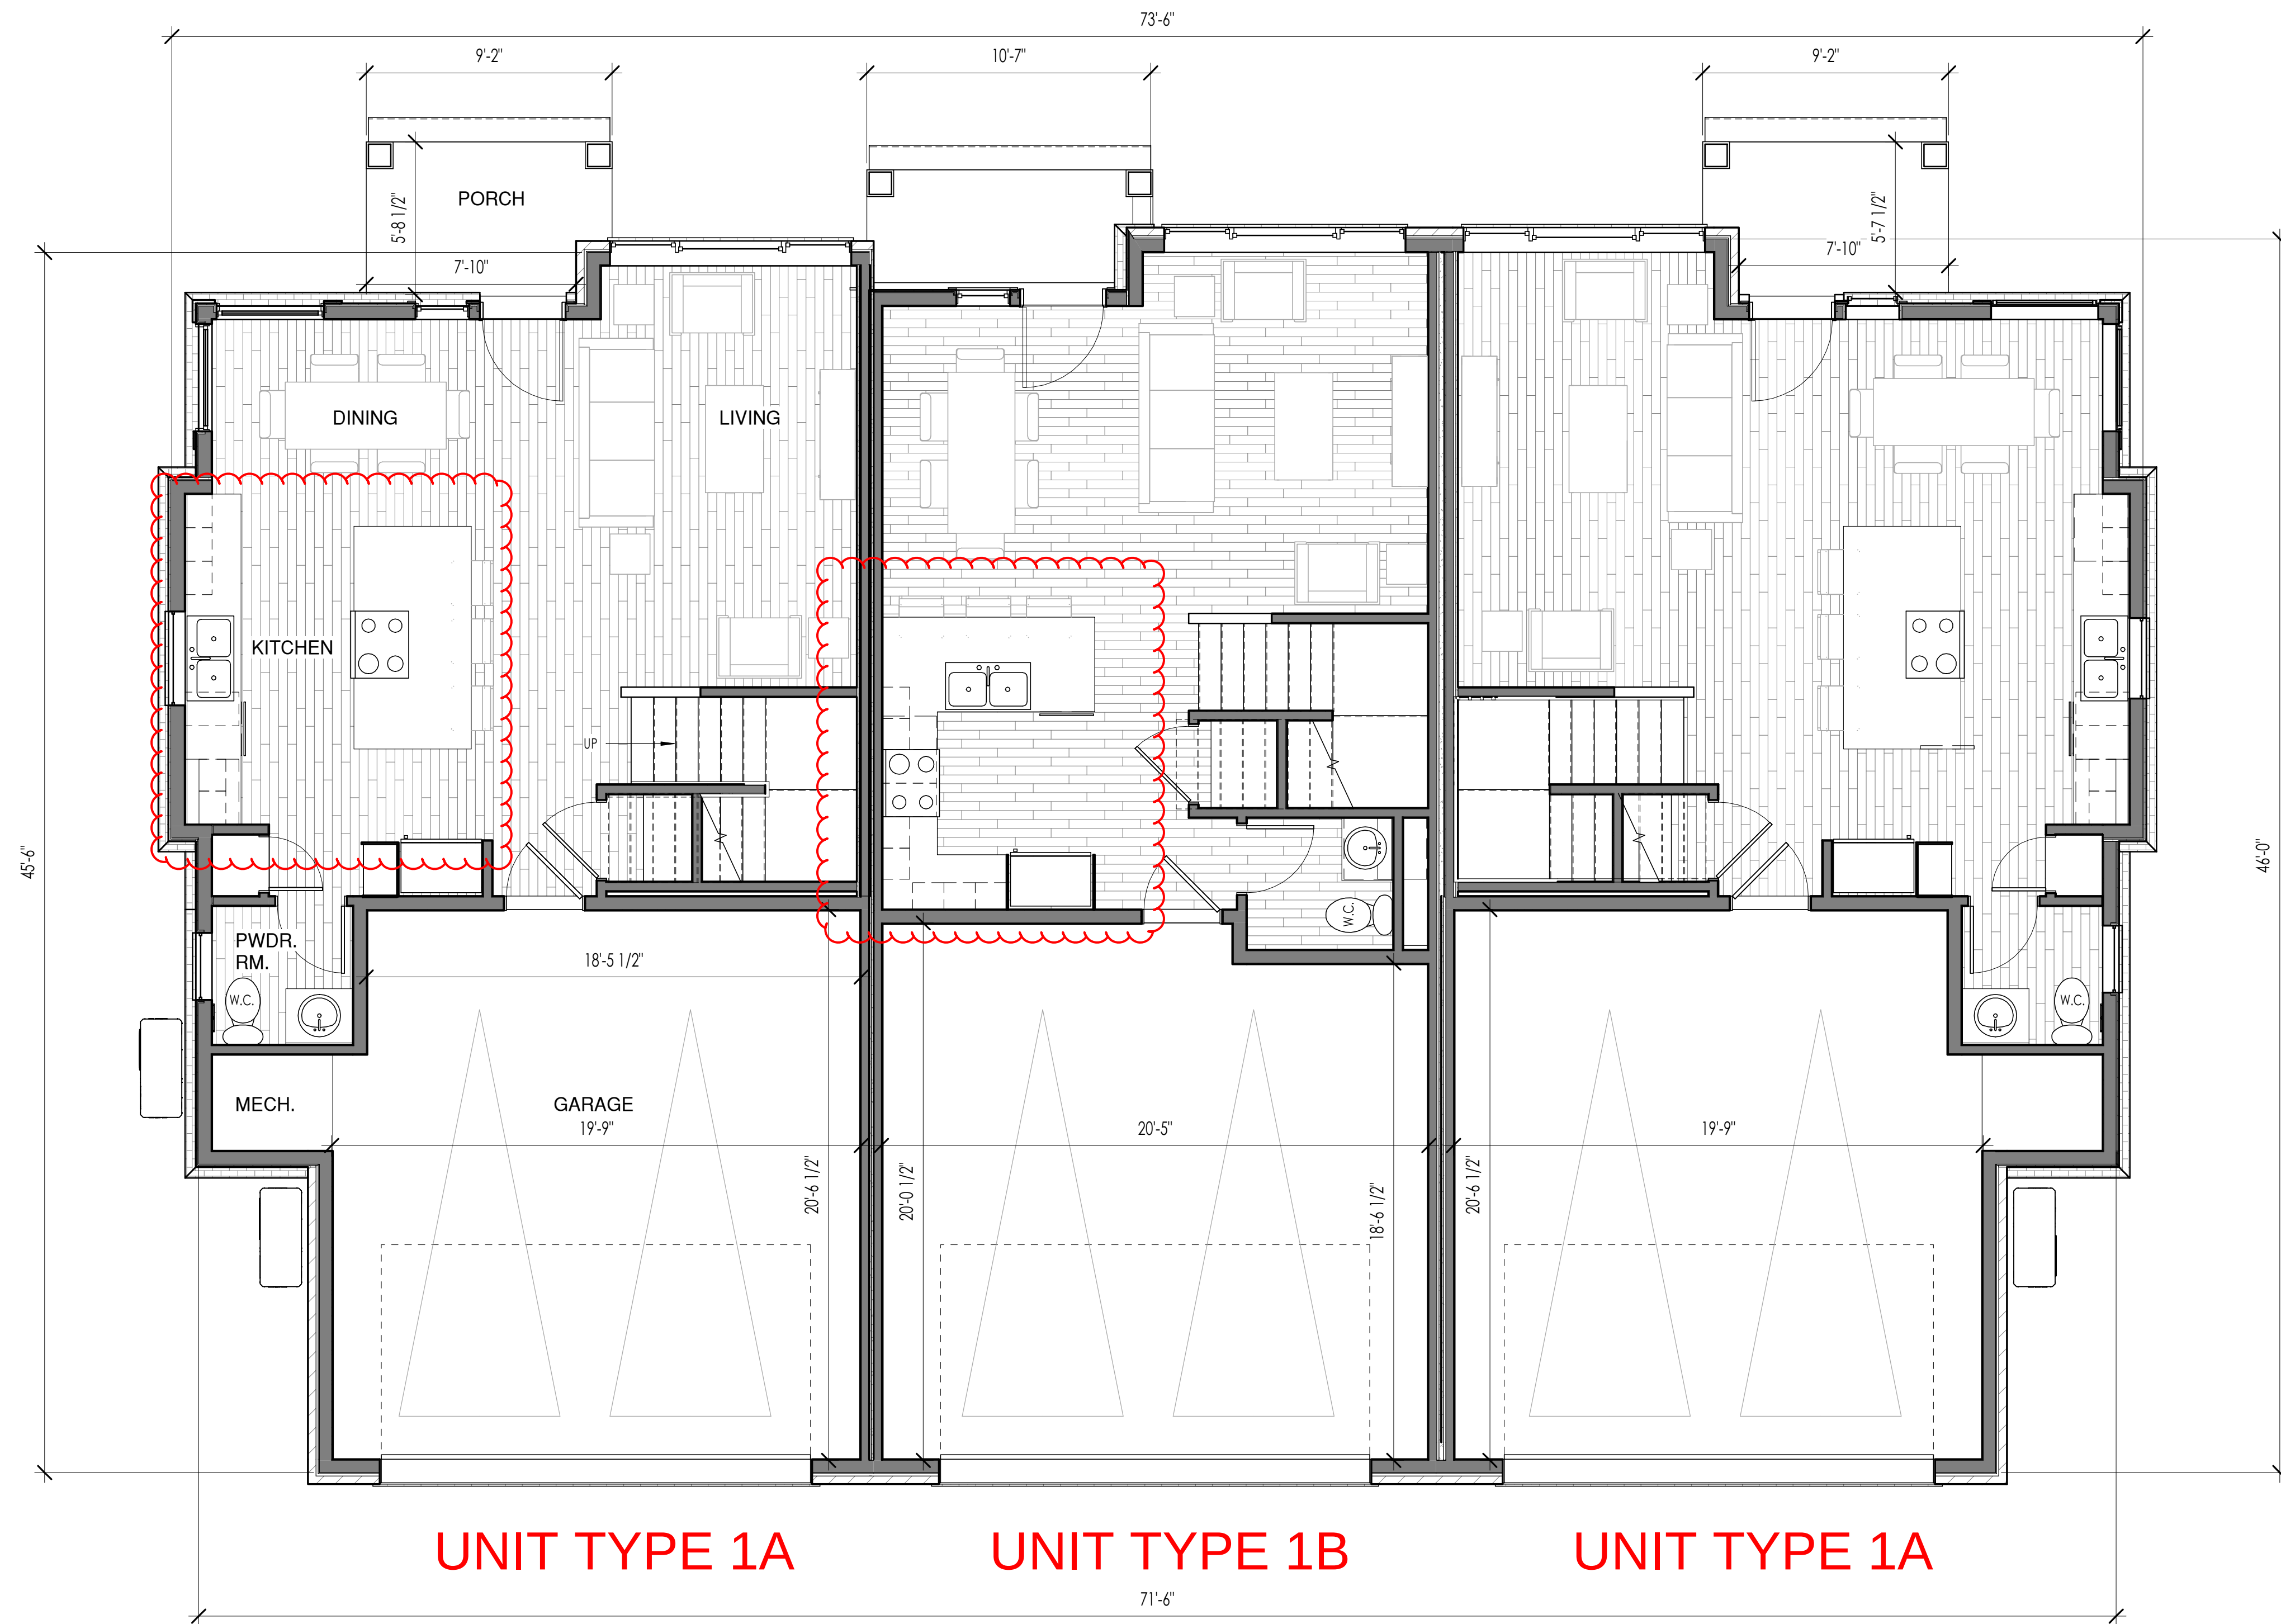

BUILDING A - LEVEL 1
1/4" = 1'-0"

BUILDING TYPE 1 - UNITS A-B-A			
	UNIT 1A	UNIT B	UNIT 1A
GARAGE	411	394	411
1ST FLOOR	576.00	488.00	576.00
2ND FLOOR	973.00	852.00	973.00

TOTALS	
1216 sf	TOT. GARAGE SF
1,640.00 sf	LEVEL 1 TOTAL
2,798.00 sf	LEVEL 2 TOTAL
	TOT. NET
	CONDITIONED SF
	4,438.00

REVISIONS

COPYRIGHT © BY THE LAND ARCHITECT LLC

DATE
03/15/23

DRAWN BY
TAYLOR JEAN HOMES

PROJECT #
TLA22-06

THE LAND ARCHITECT
PROPERTY DEVELOPMENT

THE LAND ARCHITECT
141 N. PALMETTO #1731
EAGLE, ID 83616

PROJECT
MOD COURT TOWNHOMES
BLDG. TYPE 1
207 E. 45TH ST.
GARDEN CITY, ID

A3.1
BUILDING 1 - FLOOR PLAN - LEVEL 1

ENTITLEMENT APPLICATION



BUILDING A - LEVEL 2
1/4" = 1'-0"

1

A3.2

UNIT TYPE 1A UNIT TYPE 1B UNIT TYPE 1A

REVISIONS

COPYRIGHT © BY THE LAND ARCHITECT LLC

DATE
03/15/23

DRAWN BY
TAYLOR JEAN HOMES

PROJECT #
TLA22-06


THE LAND ARCHITECT
PROPERTY DEVELOPMENT

THE LAND ARCHITECT
141 N. PALMETTO #1731
EAGLE, ID 83616

PROJECT
**MOD COURT TOWNHOMES
BLDG. TYPE 1**
207 E. 45TH ST.
GARDEN CITY, ID

A3.2
BUILDING 1 - FLOOR PLAN - LEVEL 2

ENTITLEMENT APPLICATION

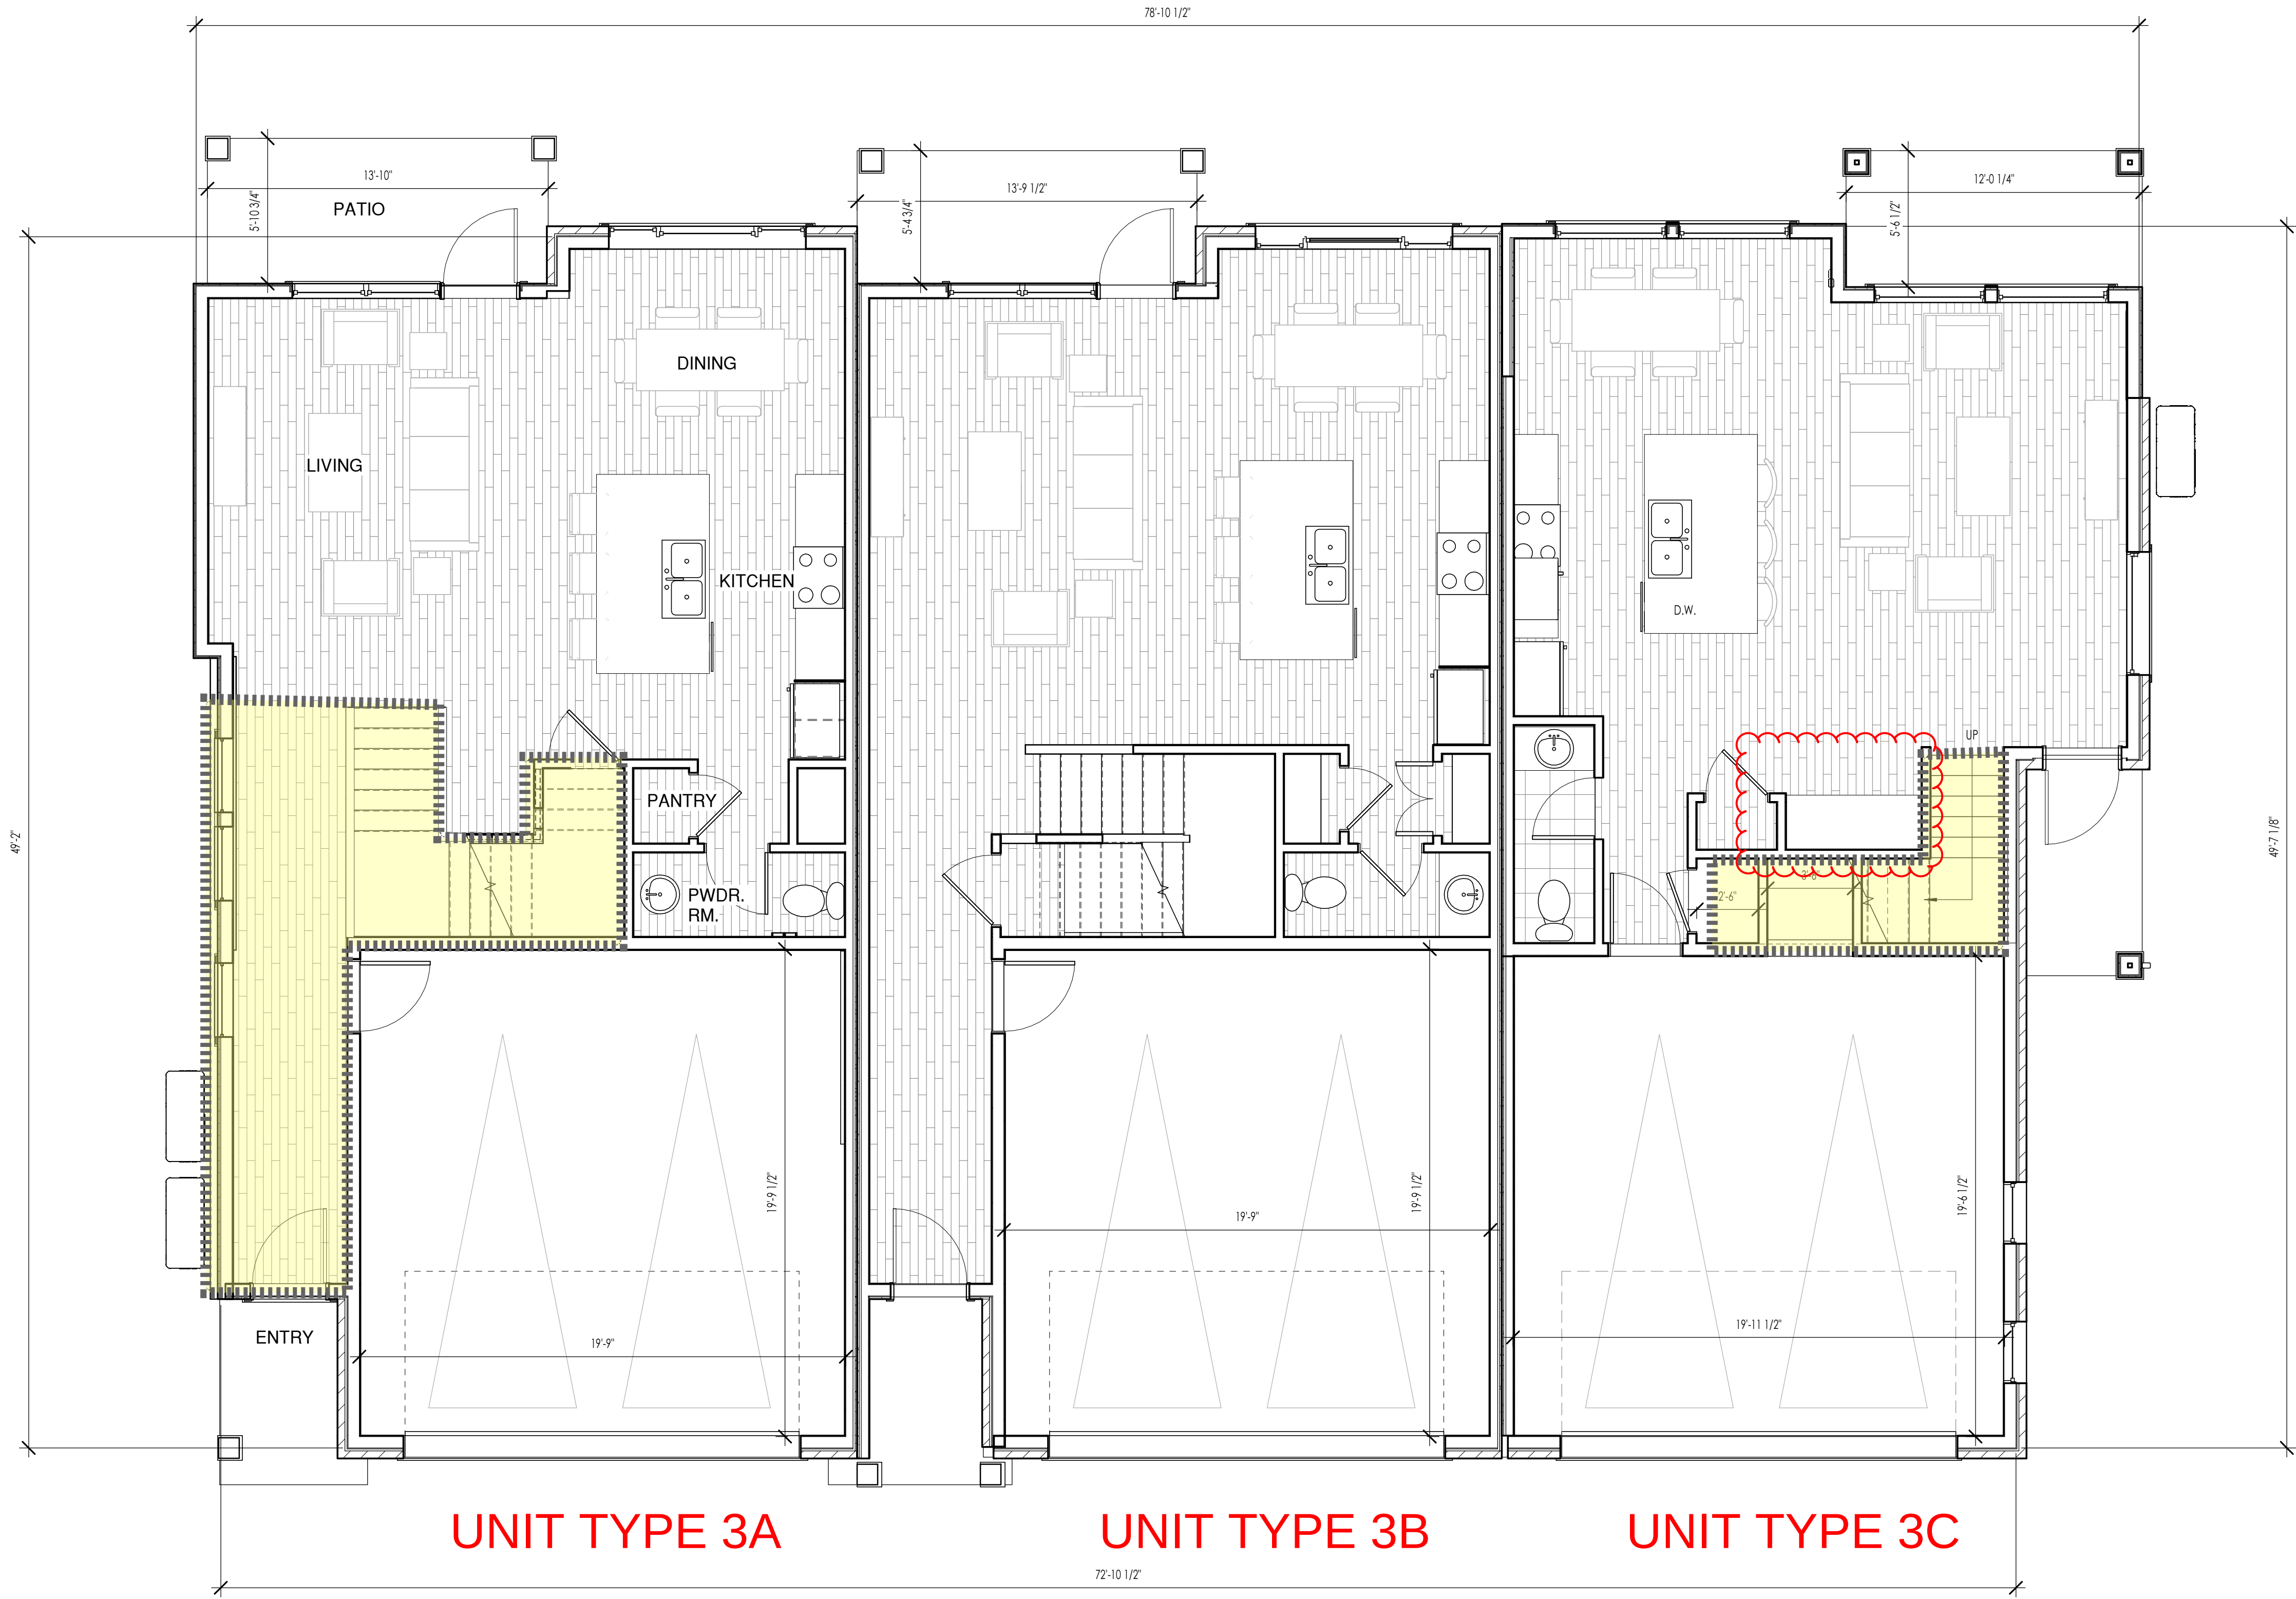

LEVEL 1 - FLOOR PLAN
1/4" = 1'-0"

1
A3.5

BUILDING TYPE 3 - UNITS C-D-E			
	UNIT C	UNIT D	UNIT E
GARAGE	387	387	400
1ST FLOOR	745.00	744.00	634.00
2ND FLOOR	1,001.00	1,086.00	942.00

TOTALS

1174 sf	TOT. GARAGE SF
2,123.00 sf	LEVEL 1 TOTAL
3,029.00 sf	LEVEL 2 TOTAL

TOT. NET
CONDITIONED SF
5,152.00

REVISIONS

COPYRIGHT © BY THE LAND ARCHITECT LLC

DATE
03/15/23

DRAWN BY
TAYLOR JEAN HOMES

PROJECT #
TLA22-06

THE LAND ARCHITECT
PROPERTY DEVELOPMENT

THE LAND ARCHITECT
141 N. PALMETTO #1731
EAGLE, ID 83616

PROJECT
**MOD COURT TOWNHOMES
BLDG. TYPE 3**

207 E. 45TH ST.
GARDEN CITY, ID

A3.5

BUILDING 3 - LEVEL 1

ENTITLEMENT APPLICATION



UNIT TYPE 3A

UNIT TYPE 3B

UNIT TYPE 3C

LEVEL 2 - FLOOR PLAN
1/4" = 1'-0"

1
A3.6

REVISIONS

COPYRIGHT © BY THE LAND ARCHITECT LLC

DATE
03/15/23

DRAWN BY
TAYLOR JEAN HOMES

PROJECT #
TLA22-06

THE LAND ARCHITECT
PROPERTY DEVELOPMENT

THE LAND ARCHITECT
141 N. PALMETTO #1731
EAGLE, ID 83616


PROJECT
MOD COURT TOWNHOMES
BLDG. TYPE 3

207 E. 45TH ST.
GARDEN CITY, ID

A3.6

BUILDING 3 - LEVEL 2

ENTITLEMENT APPLICATION

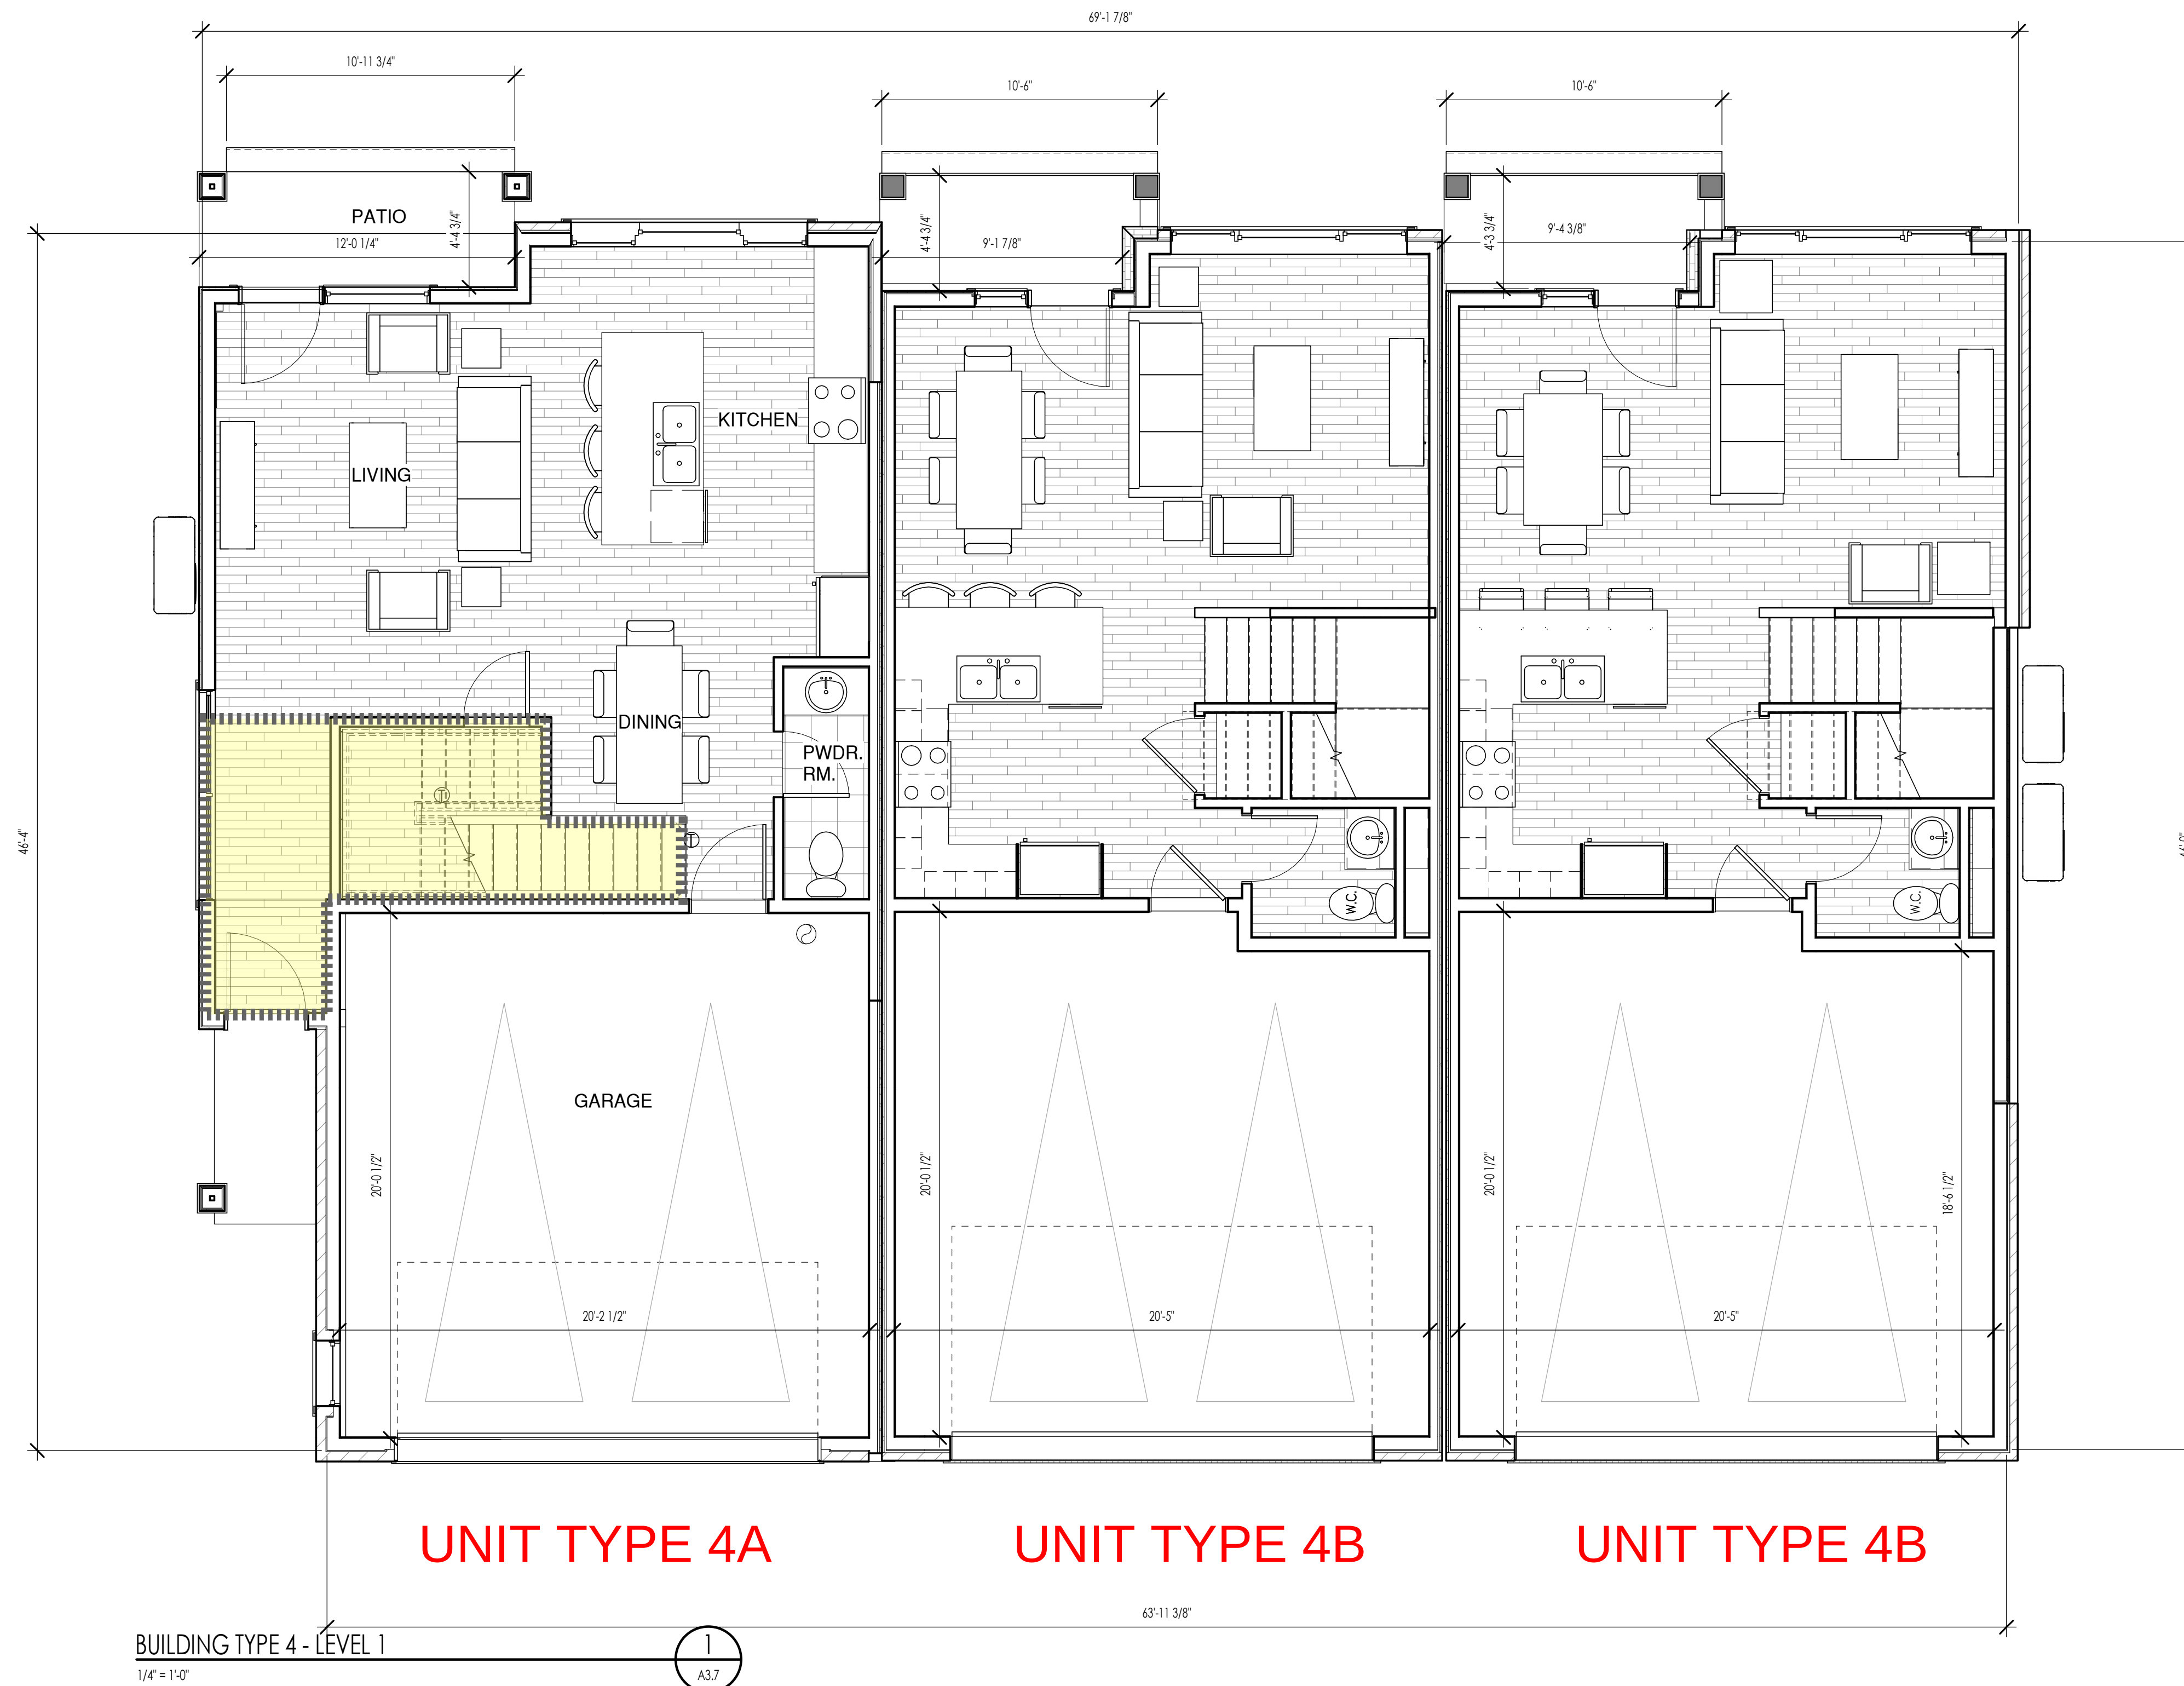

BUILDING TYPE 4 - UNITS E-B-B			
	UNIT E	UNIT B	UNIT B
GARAGE	400	394	394
1ST FLOOR	634.00	488.00	488.00
2ND FLOOR	942.00	859.00	859.00

TOTALS		
1188 sf	TOT. GARAGE SF	
1,610.00 sf	LEVEL 1 TOTAL	
2,660.00 sf	LEVEL 2 TOTAL	
	TOT. NET CONDITIONED SF	4,270.00

REVISIONS

COPYRIGHT © BY THE LAND ARCHITECT LLC

DATE
03/15/23

DRAWN BY
TAYLOR JEAN HOMES

PROJECT #
TLA22-06

THE LAND ARCHITECT
PROPERTY DEVELOPMENT

THE LAND ARCHITECT
141 N. PALMETTO #1731
EAGLE, ID 83616


PROJECT
MOD COURT TOWNHOMES
BLDG. TYPE 4

207 E. 45TH ST.
GARDEN CITY, ID

ENTITLEMENT APPLICATION

A3.7

BUILDING 4 - LEVEL 1

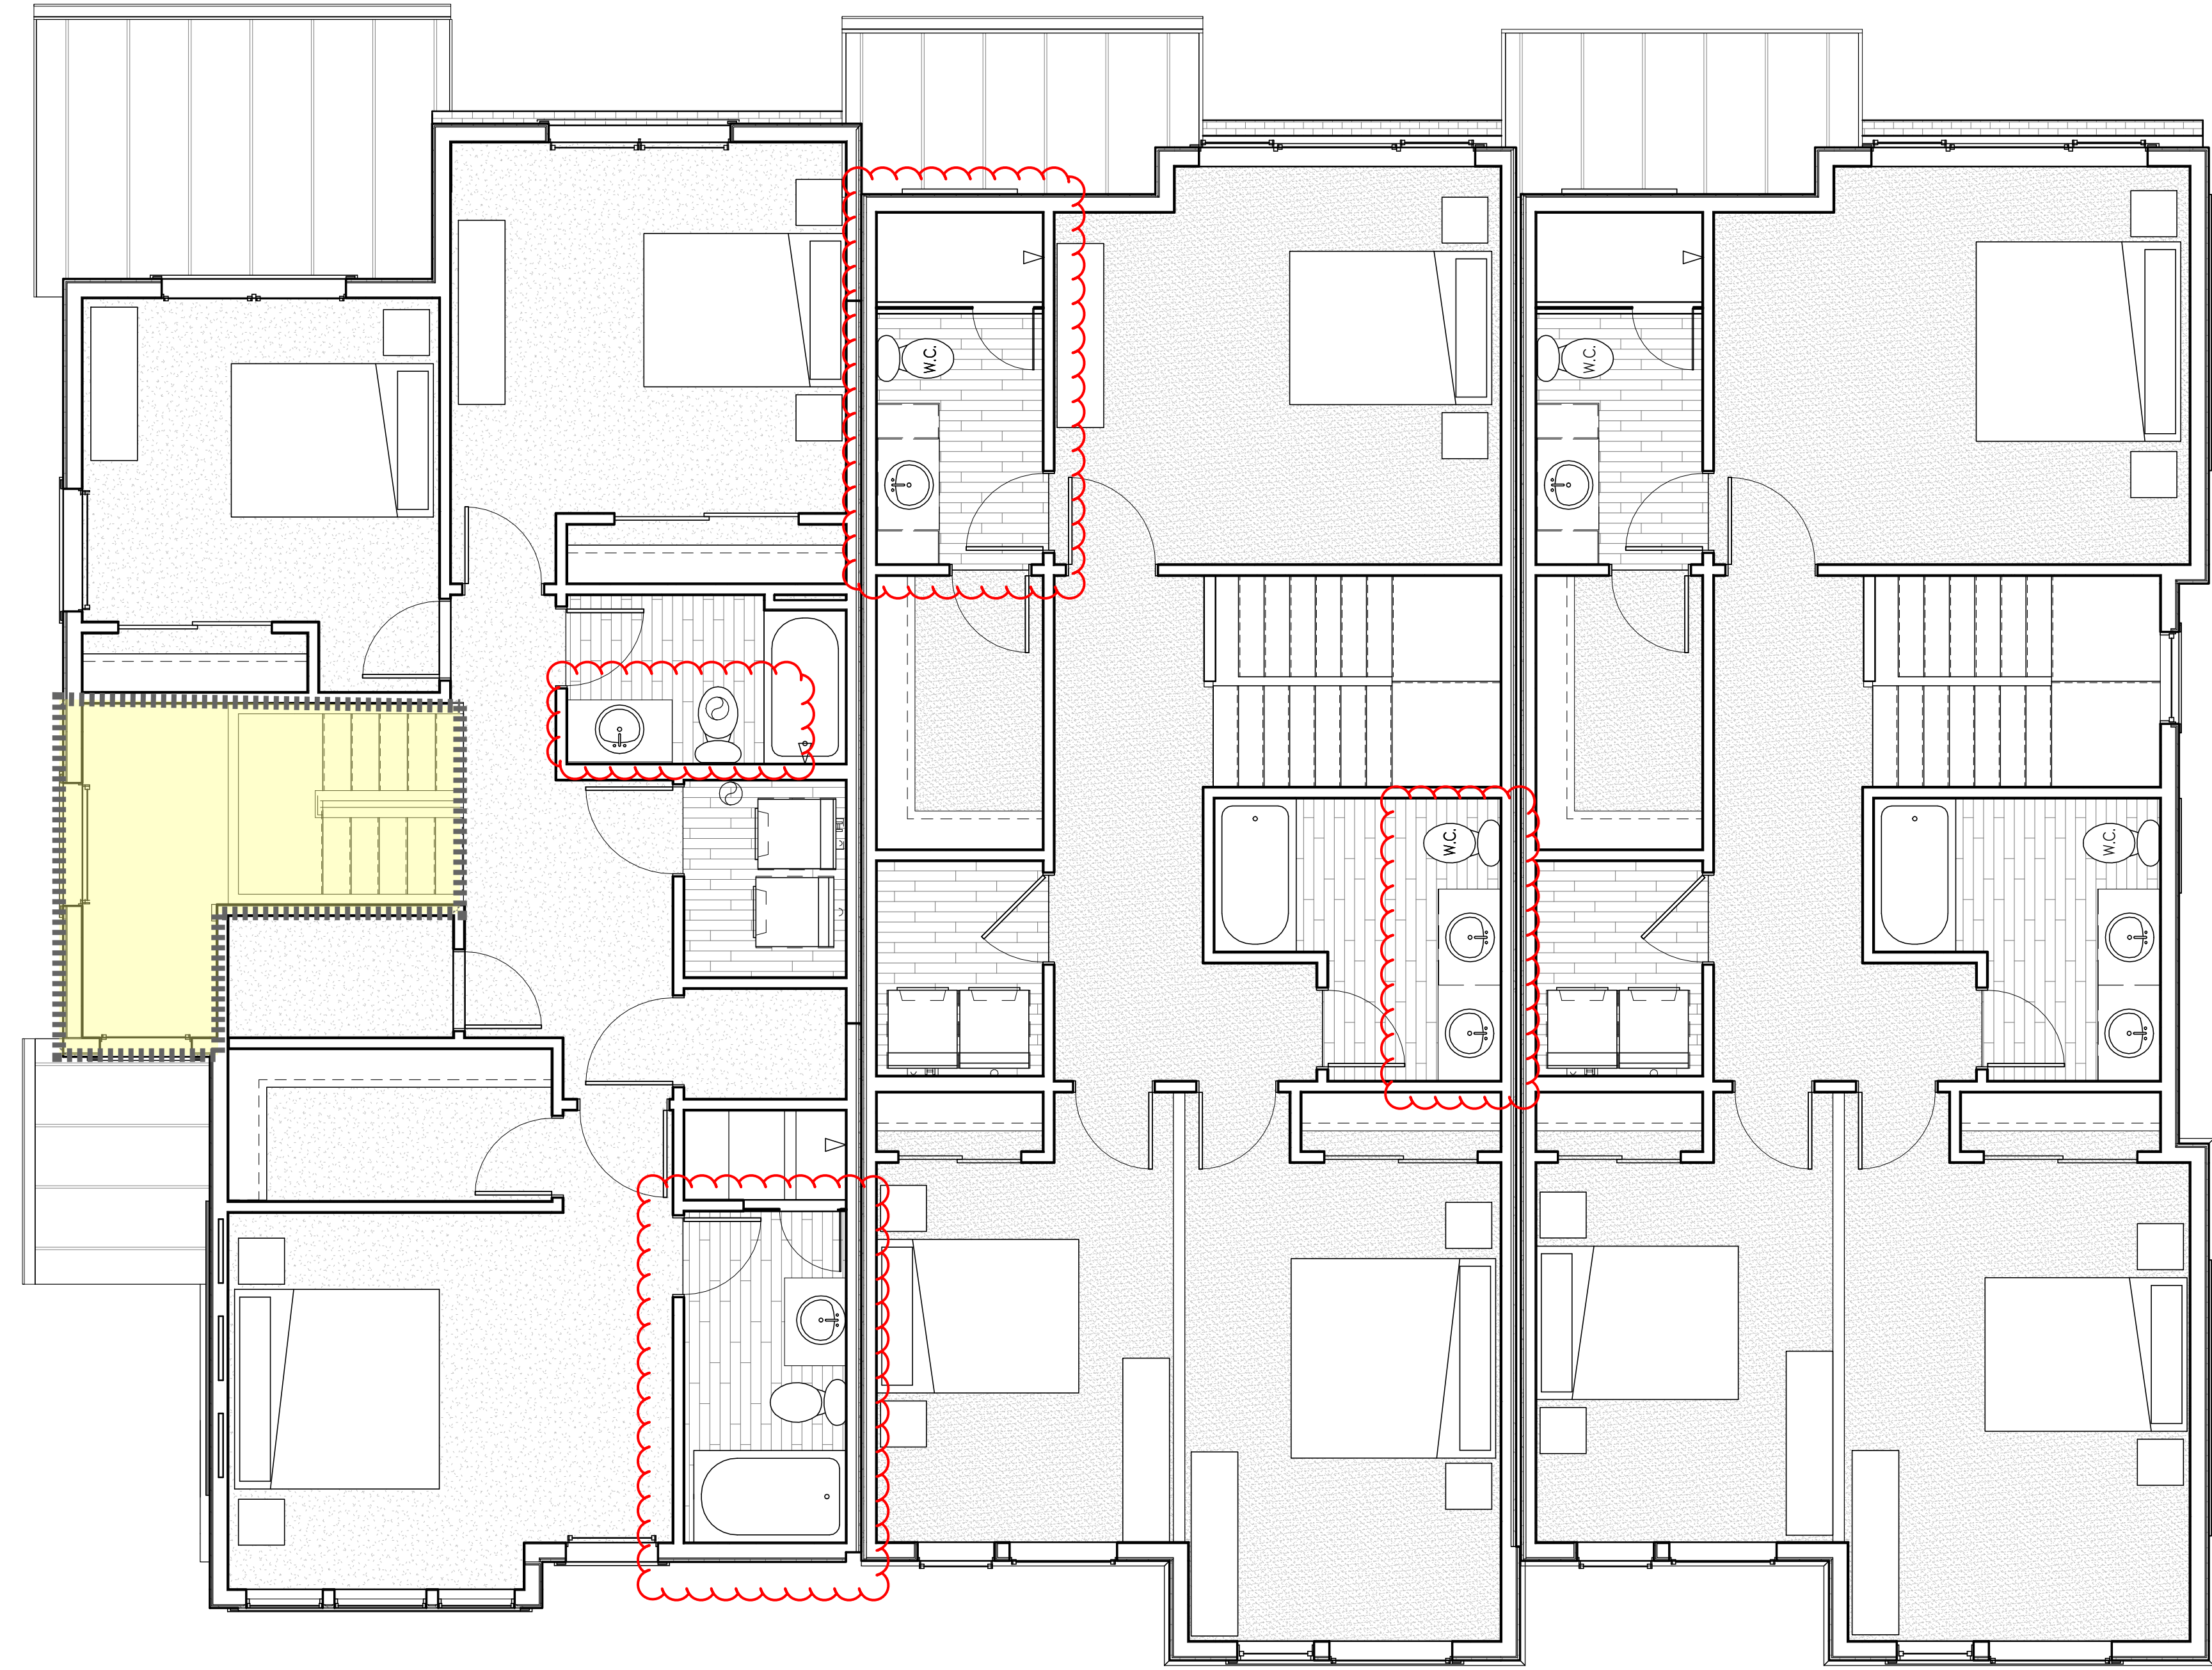

BUILDING TYPE 4 - LEVEL 2
1/4" = 1'-0"

1
A3.8

UNIT TYPE 4A

UNIT TYPE 4B

UNIT TYPE 4B

REVISIONS

COPYRIGHT © BY THE LAND ARCHITECT LLC

DATE
03/15/23

DRAWN BY
TAYLOR JEAN HOMES

PROJECT #
TLA22-06

THE LAND ARCHITECT
PROPERTY DEVELOPMENT

THE LAND ARCHITECT
141 N. PALMETTO #1731
EAGLE, ID 83616

PROJECT

MOD COURT TOWNHOMES
BLDG. TYPE 4

207 E. 45TH ST.
GARDEN CITY, ID

A3.8

BUILDING 4 - LEVEL 2


ENTITLEMENT APPLICATION



A
TRIM
COLOR TO MATCH:
SHERWIN WILLIAMS
SW 7000
"IBIS WHITE" OR EQUAL




B
STUCCO
COLOR TO MATCH:
SHERWIN WILLIAMS
SW 7064
"PASSIVE" OR EQUAL

 

C
HORIZONTAL SIDING
COLOR TO MATCH:
SHERWIN WILLIAMS
SW 9062
"BLUEBIRD FEATHER" OR EQUAL



D
DOOR PANEL
COLOR TO MATCH:
SHERWIN WILLIAMS
SW 7048
"URBAN BRONZE" OR EQUAL

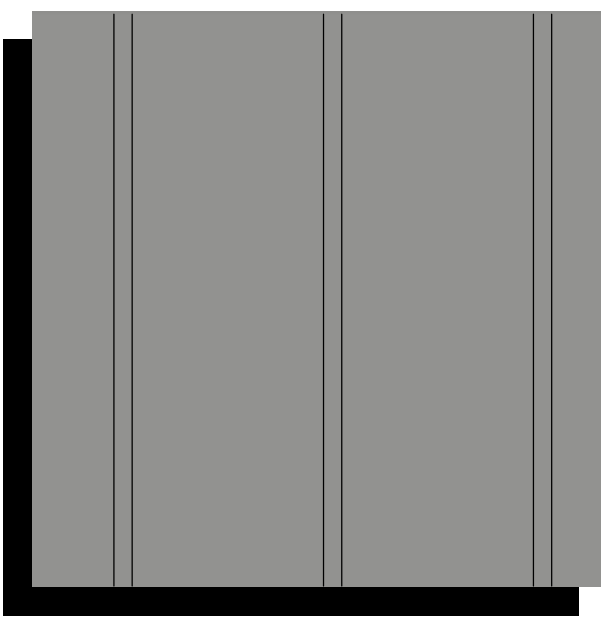

E
STANDING SEAM METAL ROOFING
COLOR TO MATCH:
PAC-CLAD
"SLATE GRAY" OR EQUAL



F
ASPHALT SHINGLE ROOFING
COLOR TO MATCH:
PABCO PREMIER
"PEWTER GRAY" OR EQUAL



G
BRICK VENEER
COLOR TO MATCH:
INTERSTATE BRICK
"PEWTER"

REVISIONS

COPYRIGHT © BY THE LAND ARCHITECT LLC

DATE
03/15/23

DRAWN BY
TAYLOR JEAN HOMES

PROJECT #
TLA22-06

THE LAND
ARCHITECT
PROPERTY DEVELOPMENT



THE LAND ARCHITECT
141 N. PALMETTO #1731
EAGLE, ID 83616

PROJECT

MOD COURT TOWNHOMES
BLDG. TYPE 1


GARDEN CITY, ID

207 E. 45TH ST.

ENTITLEMENT APPLICATION

A7.1

COLOR BOARD

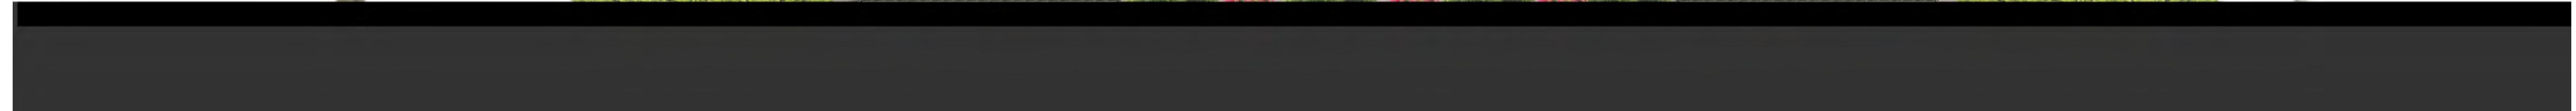

A
TRIM
COLOR TO MATCH:
SHERWIN WILLIAMS
SW 7000
"IBIS WHITE" OR EQUAL

B
STUCCO
COLOR TO MATCH:
SHERWIN WILLIAMS
SW 7541
"GRECIAN IVORY" OR EQUAL

C
HORIZONTAL SIDING
COLOR TO MATCH:
SHERWIN WILLIAMS
SW 9041
"PARISIAN PATINA" OR EQUAL

D
DOOR PANEL
COLOR TO MATCH:
SHERWIN WILLIAMS
SW 9148
"SMOKY AZURITE" OR EQUAL

E
STANDING SEAM METAL ROOFING
COLOR TO MATCH:
PAC-CLAD
"SLATE GRAY" OR EQUAL

F
ASPHALT SHINGLE ROOFING
COLOR TO MATCH:
PABCO PREMIER
"PEWTER GRAY" OR EQUAL

G
BRICK VENEER
COLOR TO MATCH:
INTERSTATE BRICK
"PEWTER"


MOD COURT TOWNHOMES
BLDG. TYPE 2

OR BOARD


ENTITLEMENT APPLICATION



A
TRIM
COLOR TO MATCH:
SHERWIN WILLIAMS
SW 7000
"IBIS WHITE" OR EQUAL

 


B
STUCCO
COLOR TO MATCH:
SHERWIN WILLIAMS
SW 7646
"FIRST STAR" OR EQUAL

 

C
HORIZONTAL SIDING
COLOR TO MATCH:
SHERWIN WILLIAMS
SW 7068
"GRIZZLE GRAY" OR EQUAL



D
DOOR PANEL
COLOR TO MATCH:
SHERWIN WILLIAMS
SW 6991
"BLACK MAGIC" OR EQUAL

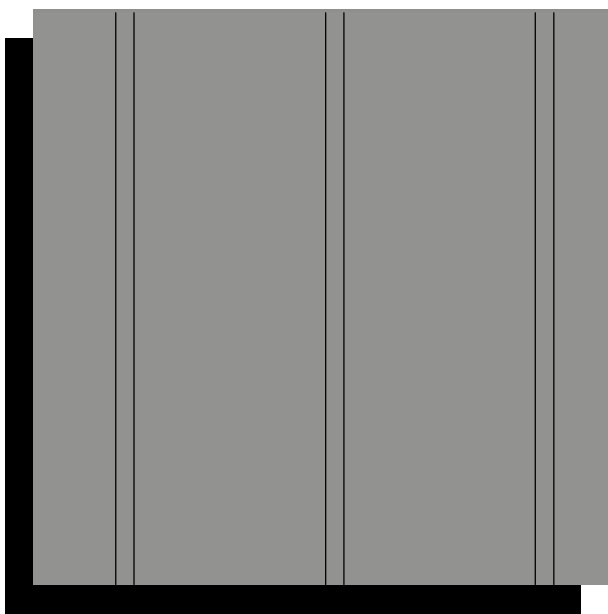

E
STANDING SEAM METAL ROOFING
COLOR TO MATCH:
PAC-CLAD
"SLATE GRAY" OR EQUAL



F
ASPHALT SHINGLE ROOFING
COLOR TO MATCH:
PABCO PREMIER
"PEWTER GRAY" OR EQUAL



G
BRICK VENEER
COLOR TO MATCH:
INTERSTATE BRICK
"ASH" OR EQUAL

REVISIONS

COPYRIGHT © BY THE LAND ARCHITECT LLC

DATE
03/15/23

DRAWN BY
TAYLOR JEAN HOMES

PROJECT #
TLA22-06

THE LAND
ARCHITECT
PROPERTY DEVELOPMENT



THE LAND ARCHITECT
141 N. PALMETTO #1731
EAGLE, ID 83616

PROJECT

MOD COURT TOWNHOMES
BLDG. TYPE 3

GARDEN CITY, ID

207 E. 45TH ST.

ENTITLEMENT APPLICATION

A7.3

COLOR BOARD



A
TRIM
COLOR TO MATCH:
SHERWIN WILLIAMS
SW 7000
"IBIS WHITE" OR EQUAL




B
STUCCO
COLOR TO MATCH:
SHERWIN WILLIAMS
SW 6169
"SEDATE GRAY" OR EQUAL



C
HORIZONTAL SIDING
COLOR TO MATCH:
SHERWIN WILLIAMS
SW 9120
"TUMBLIN' TUMBLEWEED" OR EQUAL



D
DOOR PANEL
COLOR TO MATCH:
SHERWIN WILLIAMS
SW 7749
"LAUREL WOODS" OR EQUAL

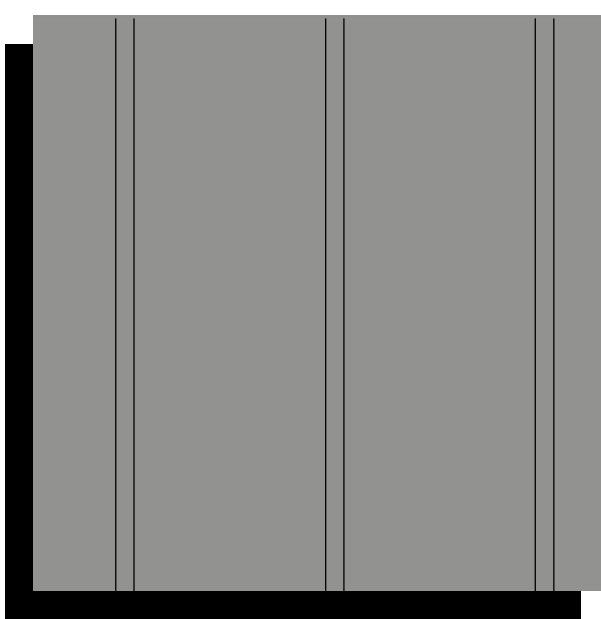

E
STANDING SEAM METAL ROOFING
COLOR TO MATCH:
PAC-CLAD
"SLATE GRAY" OR EQUAL



F
ASPHALT SHINGLE ROOFING
COLOR TO MATCH:
PABCO PREMIER
"PEWTER GRAY" OR EQUAL



G
BRICK VENEER
COLOR TO MATCH:
INTERSTATE BRICK
"ASH" OR EQUAL

REVISIONS

COPYRIGHT © BY THE LAND ARCHITECT LLC

DATE
03/15/23

DRAWN BY
TAYLOR JEAN HOMES

PROJECT #
TLA22-06

THE LAND
ARCHITECT
PROPERTY DEVELOPMENT



THE LAND ARCHITECT
141 N. PALMETTO #1731
EAGLE, ID 83616

PROJECT

MOD COURT TOWNHOMES
BLDG. TYPE 4

GARDEN CITY, ID

207 E. 45TH ST.

ENTITLEMENT APPLICATION

A7.4

COLOR BOARD



TOT LOT RELOCATION



REVISIONS	
COPYRIGHT © BY THE LAND ARCHITECT LLC	
DATE	03/15/23
DRAWN BY	TAYLOR JEAN HOMES
PROJECT #	TLA22-06
THE LAND ARCHITECT PROPERTY DEVELOPMENT	
	
THE LAND ARCHITECT 141 N. PALMETTO #1731 EAGLE, ID 83616	
PROJECT	MOD COURT TOWNHOMES BLDG. TYPE 1
207 E. 45TH ST. GARDEN CITY, ID	
ENTITLEMENT APPLICATION	
A8.2	
RENDERING	



REVISIONS
COPYRIGHT © BY THE LAND ARCHITECT LLC
DATE 03/15/23
DRAWN BY TAYLOR JEAN HOMES
PROJECT # TLA22-06

THE LAND ARCHITECT
PROPERTY DEVELOPMENT



THE LAND ARCHITECT
141 N. PALMETTO #1731
EAGLE, ID 83616

PROJECT
MOD COURT TOWNHOMES
BLDG. TYPE 1

207 E. 45TH ST.
GARDEN CITY, ID
PERMIT APPLICATION



REVISIONS

COPYRIGHT © BY THE LAND ARCHITECT LLC

DATE
03/15/23

DRAWN BY
TAYLOR JEAN HOMES

PROJECT #
TLA22-06

THE LAND ARCHITECT
PROPERTY DEVELOPMENT

THE LAND ARCHITECT
141 N. PALMETTO #1731
EAGLE, ID 83616

PROJECT
MOD COURT TOWNHOMES
BLDG. TYPE 1

207 E. 45TH ST.
GARDEN CITY, ID

A8.4

RENDERING

ENTITLEMENT APPLICATION



REVISIONS

COPYRIGHT © BY THE LAND ARCHITECT LLC

DATE
03/15/23

DRAWN BY
TAYLOR JEAN HOMES

PROJECT #
TLA22-06

THE LAND
ARCHITECT
PROPERTY DEVELOPMENT



THE LAND ARCHITECT
141 N. PALMETTO #1731
EAGLE, ID 83616

PROJECT
**MOD COURT TOWNHOMES
BLDG. TYPE 1**

GARDEN CITY, ID

207 E. 45TH ST.

ENTITLEMENT APPLICATION

A8.5

RENDERING



REVISIONS	
COPYRIGHT © BY THE LAND ARCHITECT LLC	
DATE	03/15/23
DRAWN BY	TAYLOR JEAN HOMES
PROJECT #	TLA22-06
THE LAND ARCHITECT PROPERTY DEVELOPMENT	
	
THE LAND ARCHITECT 141 N. PALMETTO #1731 EAGLE, ID 83616	
PROJECT	MOD COURT TOWNHOMES BLDG. TYPE 1
207 E. 45TH ST. GARDEN CITY, ID	
ENTITLEMENT APPLICATION	
A8.6	
RENDERING	



REVISIONS
COPYRIGHT © BY THE LAND ARCHITECT LLC
DATE 03/15/23
DRAWN BY TAYLOR JEAN HOMES
PROJECT # TLA22-06

THE LAND ARCHITECT
PROPERTY DEVELOPMENT

THE LAND ARCHITECT
1411 N. PALMETTO #1731
EAGLE, ID 83616

PROJECT

MOD COURT TOWNHOMES
BLDG. TYPE 1

207 E. 45TH ST.
GARDEN CITY, ID

A8.7

RENDERING

ENTITLEMENT APPLICATION



REVISIONS	
COPYRIGHT © BY THE LAND ARCHITECT LLC	
DATE	03/15/23
DRAWN BY	TAYLOR JEAN HOMES
PROJECT #	TLA22-06
THE LAND ARCHITECT PROPERTY DEVELOPMENT	
	
THE LAND ARCHITECT 1411 N. PALMETTO #1731 EAGLE, ID 83616	
PROJECT	MOD COURT TOWNHOMES BLDG. TYPE 1
207 E. 45TH ST. GARDEN CITY, ID	
ENTITLEMENT APPLICATION	
A8.8	
RENDERING	



RENDERING

A8.1

PROJECT

MOD COURT TOWNHOMES
BLDG. TYPE 1

207 E. 45TH ST.

GARDEN CITY, ID

ENTITLEMENT APPLICATION

THE LAND ARCHITECT
141 N. PALMETTO #1731
EAGLE, ID 83616



THE LAND
ARCHITECT
PROPERTY DEVELOPMENT

PROJECT #
TLA22-06

DRAWN BY
TAYLOR JEAN HOMES

DATE
03/15/23

COPYRIGHT © BY THE LAND ARCHITECT LLC

REVISIONS