


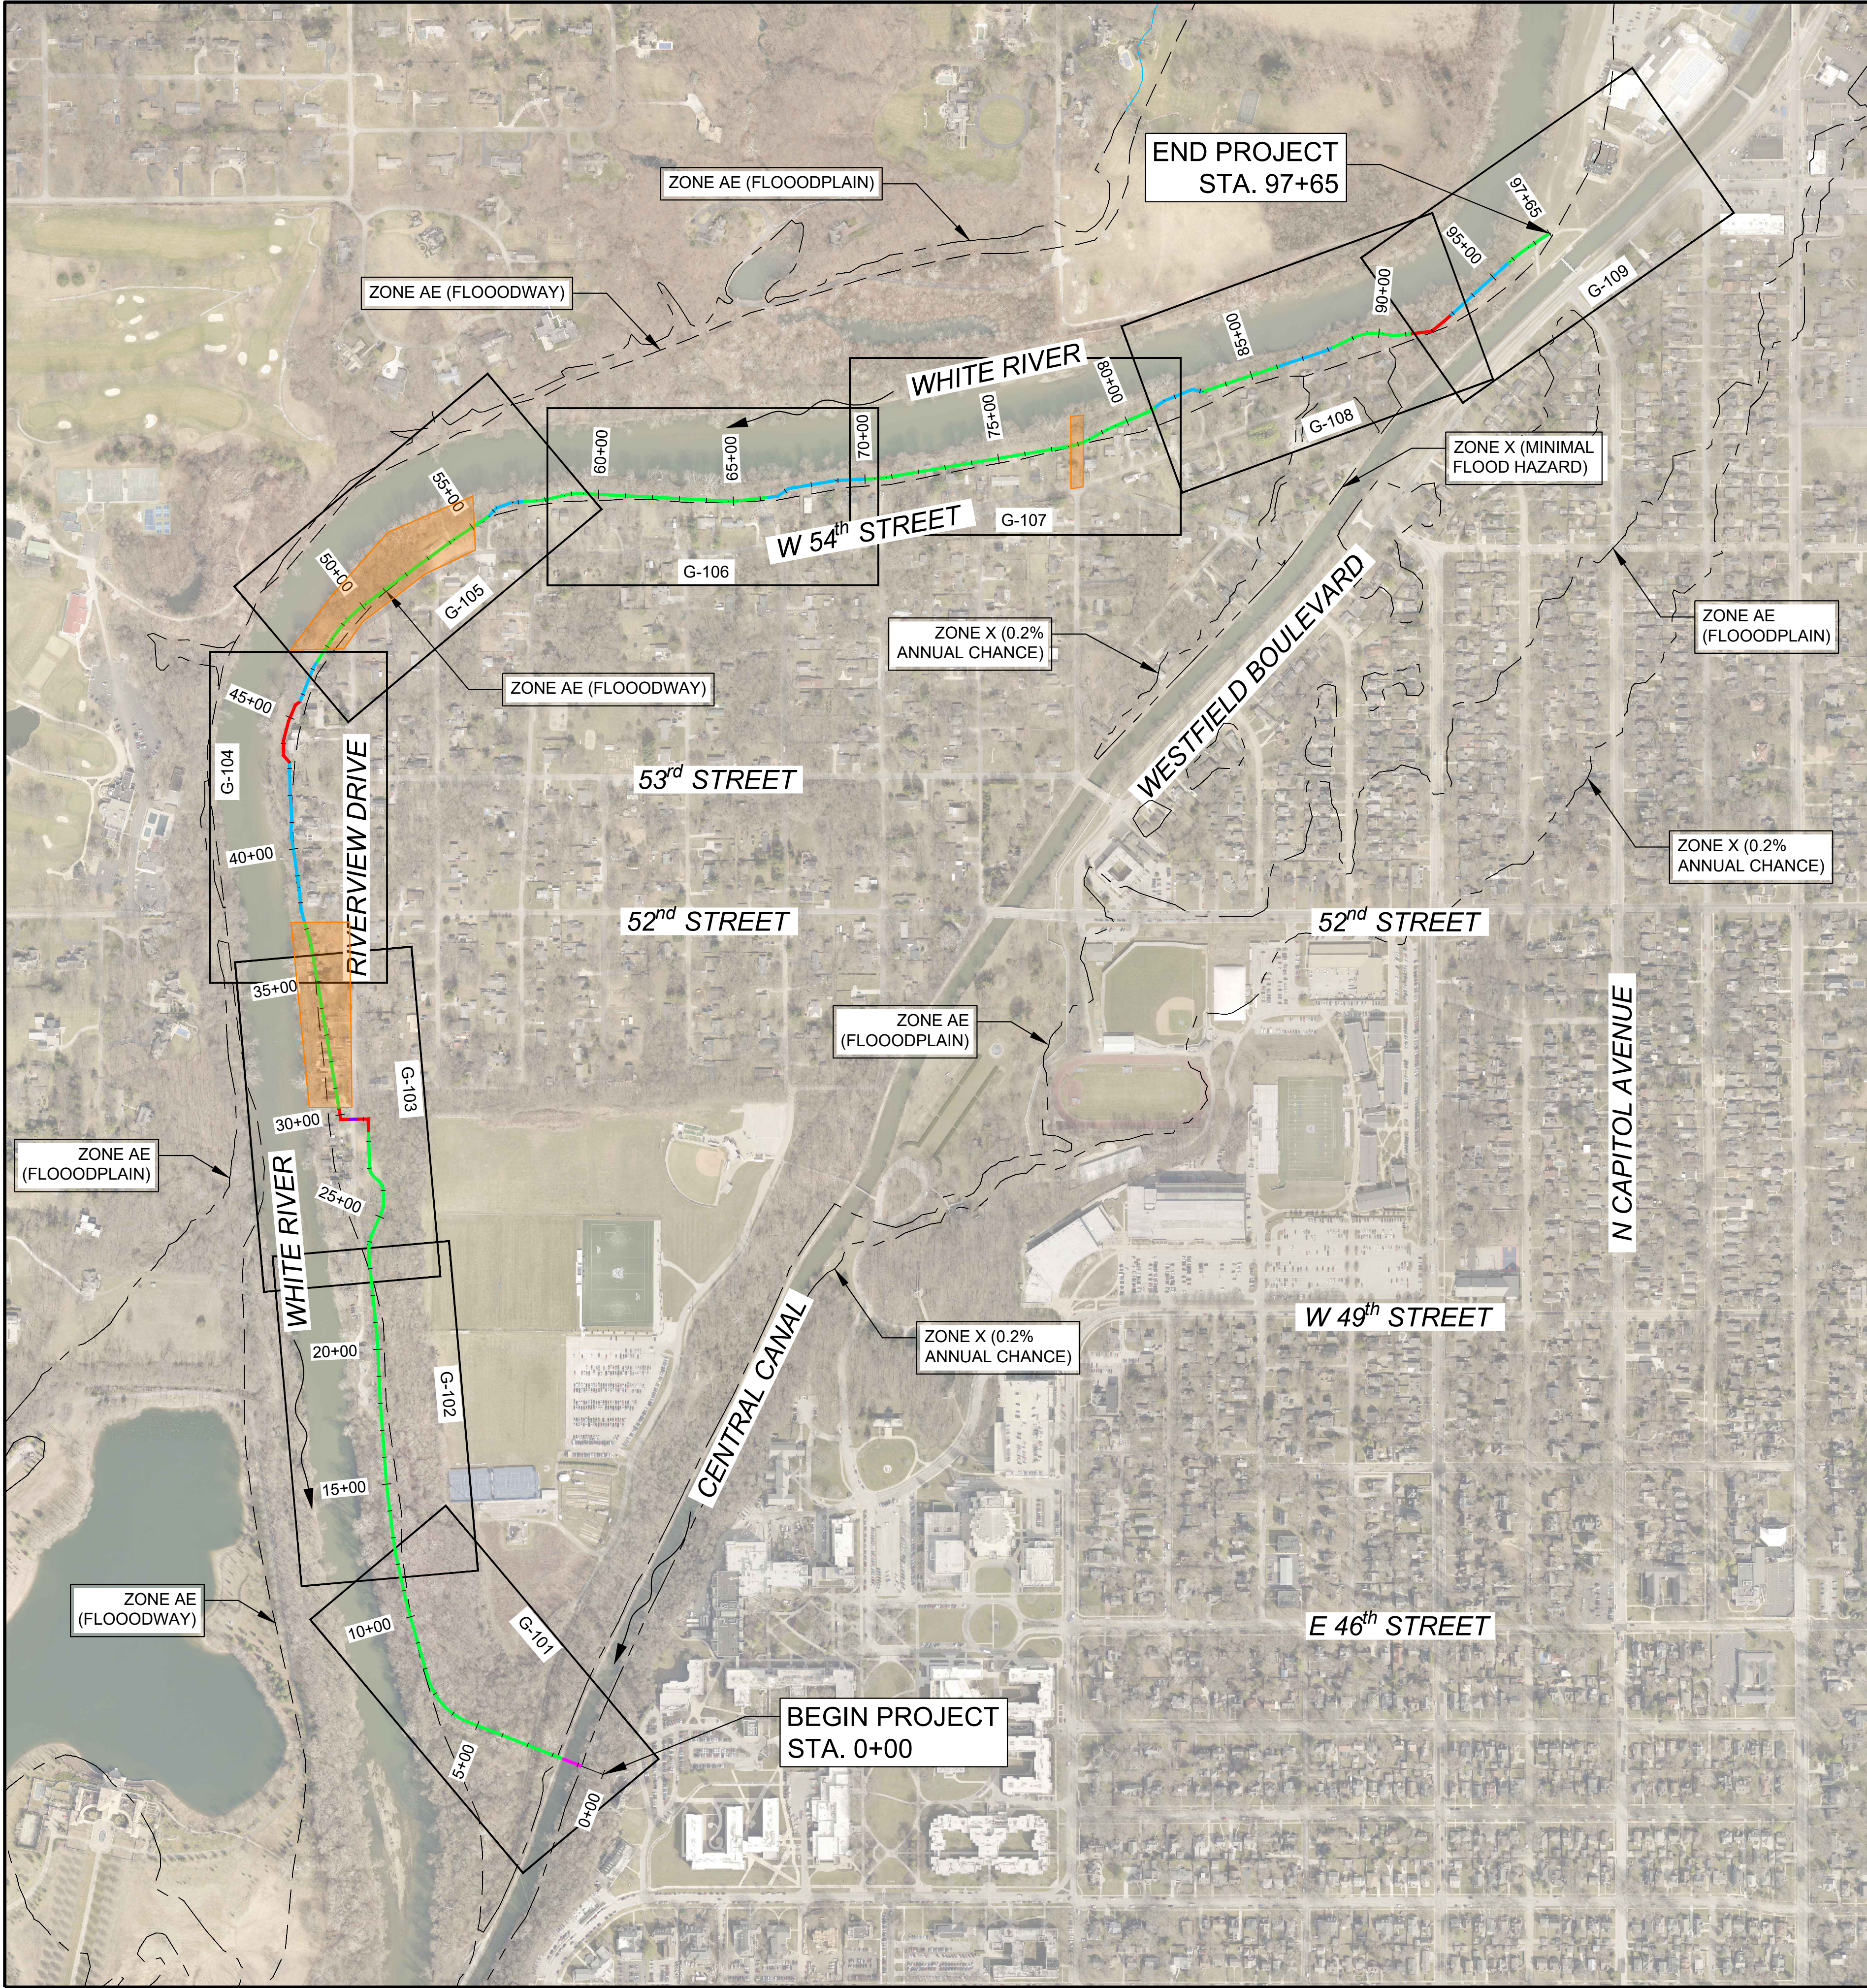

LEGEND

ZONE AE (FLOODWAY)

ZONE AE (FLOODPLAIN)

ZONE X (0.2% ANNUAL CHANCE)

ZONE X (MINIMAL FLOOD HAZARD)

EARTHEN LEVEE

I-WALL

T-WALL


CANAL GATE

ROADWAY GATE

FLOOD PROTECTION SYSTEM DATA				
START STA.	END STA.	LENGTH	TYPE	DESIGN EL. (TOW)
0+85	1+63	78	Canal Gate	716
1+63	28+32	2669	Levee	715.2-716.3
28+32	29+22	90	T-Wall	716.3
29+22	29+52	30	Roadway Gate	716.3
29+52	30+23	71	T-Wall	716.3
30+23	37+29	706	Levee	716.4
37+29	43+22	593	I-Wall	716.8
43+22	45+72	250	T-Wall	717.2
45+72	47+32	160	I-Wall	717.4
47+32	55+75	843	Levee	718.1
55+75	57+18	143	I-Wall	718.2
57+18	66+25	907	Levee	718.6
66+25	70+02	377	I-Wall	718.9
70+02	81+18	1116	Levee	719.1
81+18	83+10	192	I-Wall	719.1
83+10	86+08	298	Levee	719.2
86+08	88+17	209	I-Wall	719.3
88+17	91+20	303	Levee	719.5
91+20	92+90	170	T-Wall	719.5
92+90	95+78	288	I-Wall	719.6
95+78	97+65	187	Levee	720

FLOOD PROTECTION SYSTEM DATA SUMMARY	
TYPE	ALIGNMENT
EARTHEN LEVEE	6992 LF
I-WALL	1962 LF
T-WALL	581 LF
CANAL GATE	1
ROADWAY GATE	1

Public Access Locations - Exact size may change as design is finalized

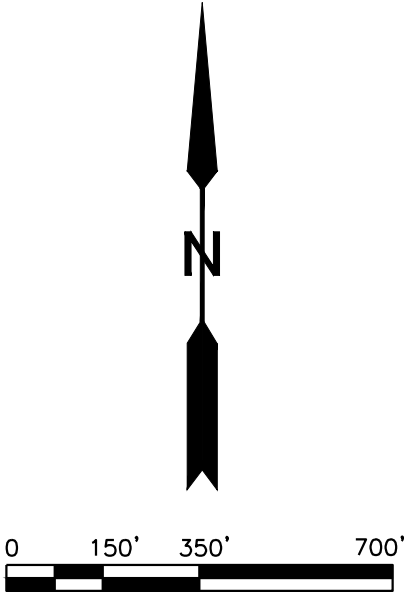

WHITE RIVER - ROCKY RIPPLE FLOOD CONTROL IMPROVEMENT DISTRICT FLOOD RISK REDUCTION PROJECT

OVERALL SITE PLAN

DRAWING

G-100

DESIGNED BY: _____

DRAWN BY: _____

CHECKED BY: _____

REVIEWED BY: _____

DATE: JULY 2022

PRELIMINARY
NOT FOR CONSTRUCTION

Department of Public Works
City of Indianapolis
1200 Madison Avenue, Ste 200
Indianapolis, IN 46225

INDIANAPOLIS
OFFICIAL RECORD
FILE # 14-1

ARCADIS
Arcadis US, Inc.
150 W. Market Street
Indianapolis, IN 46204
(317) 231-6500
ARCADIS JOB NO. 30082741

NO.

REVISION

DATE

BY