



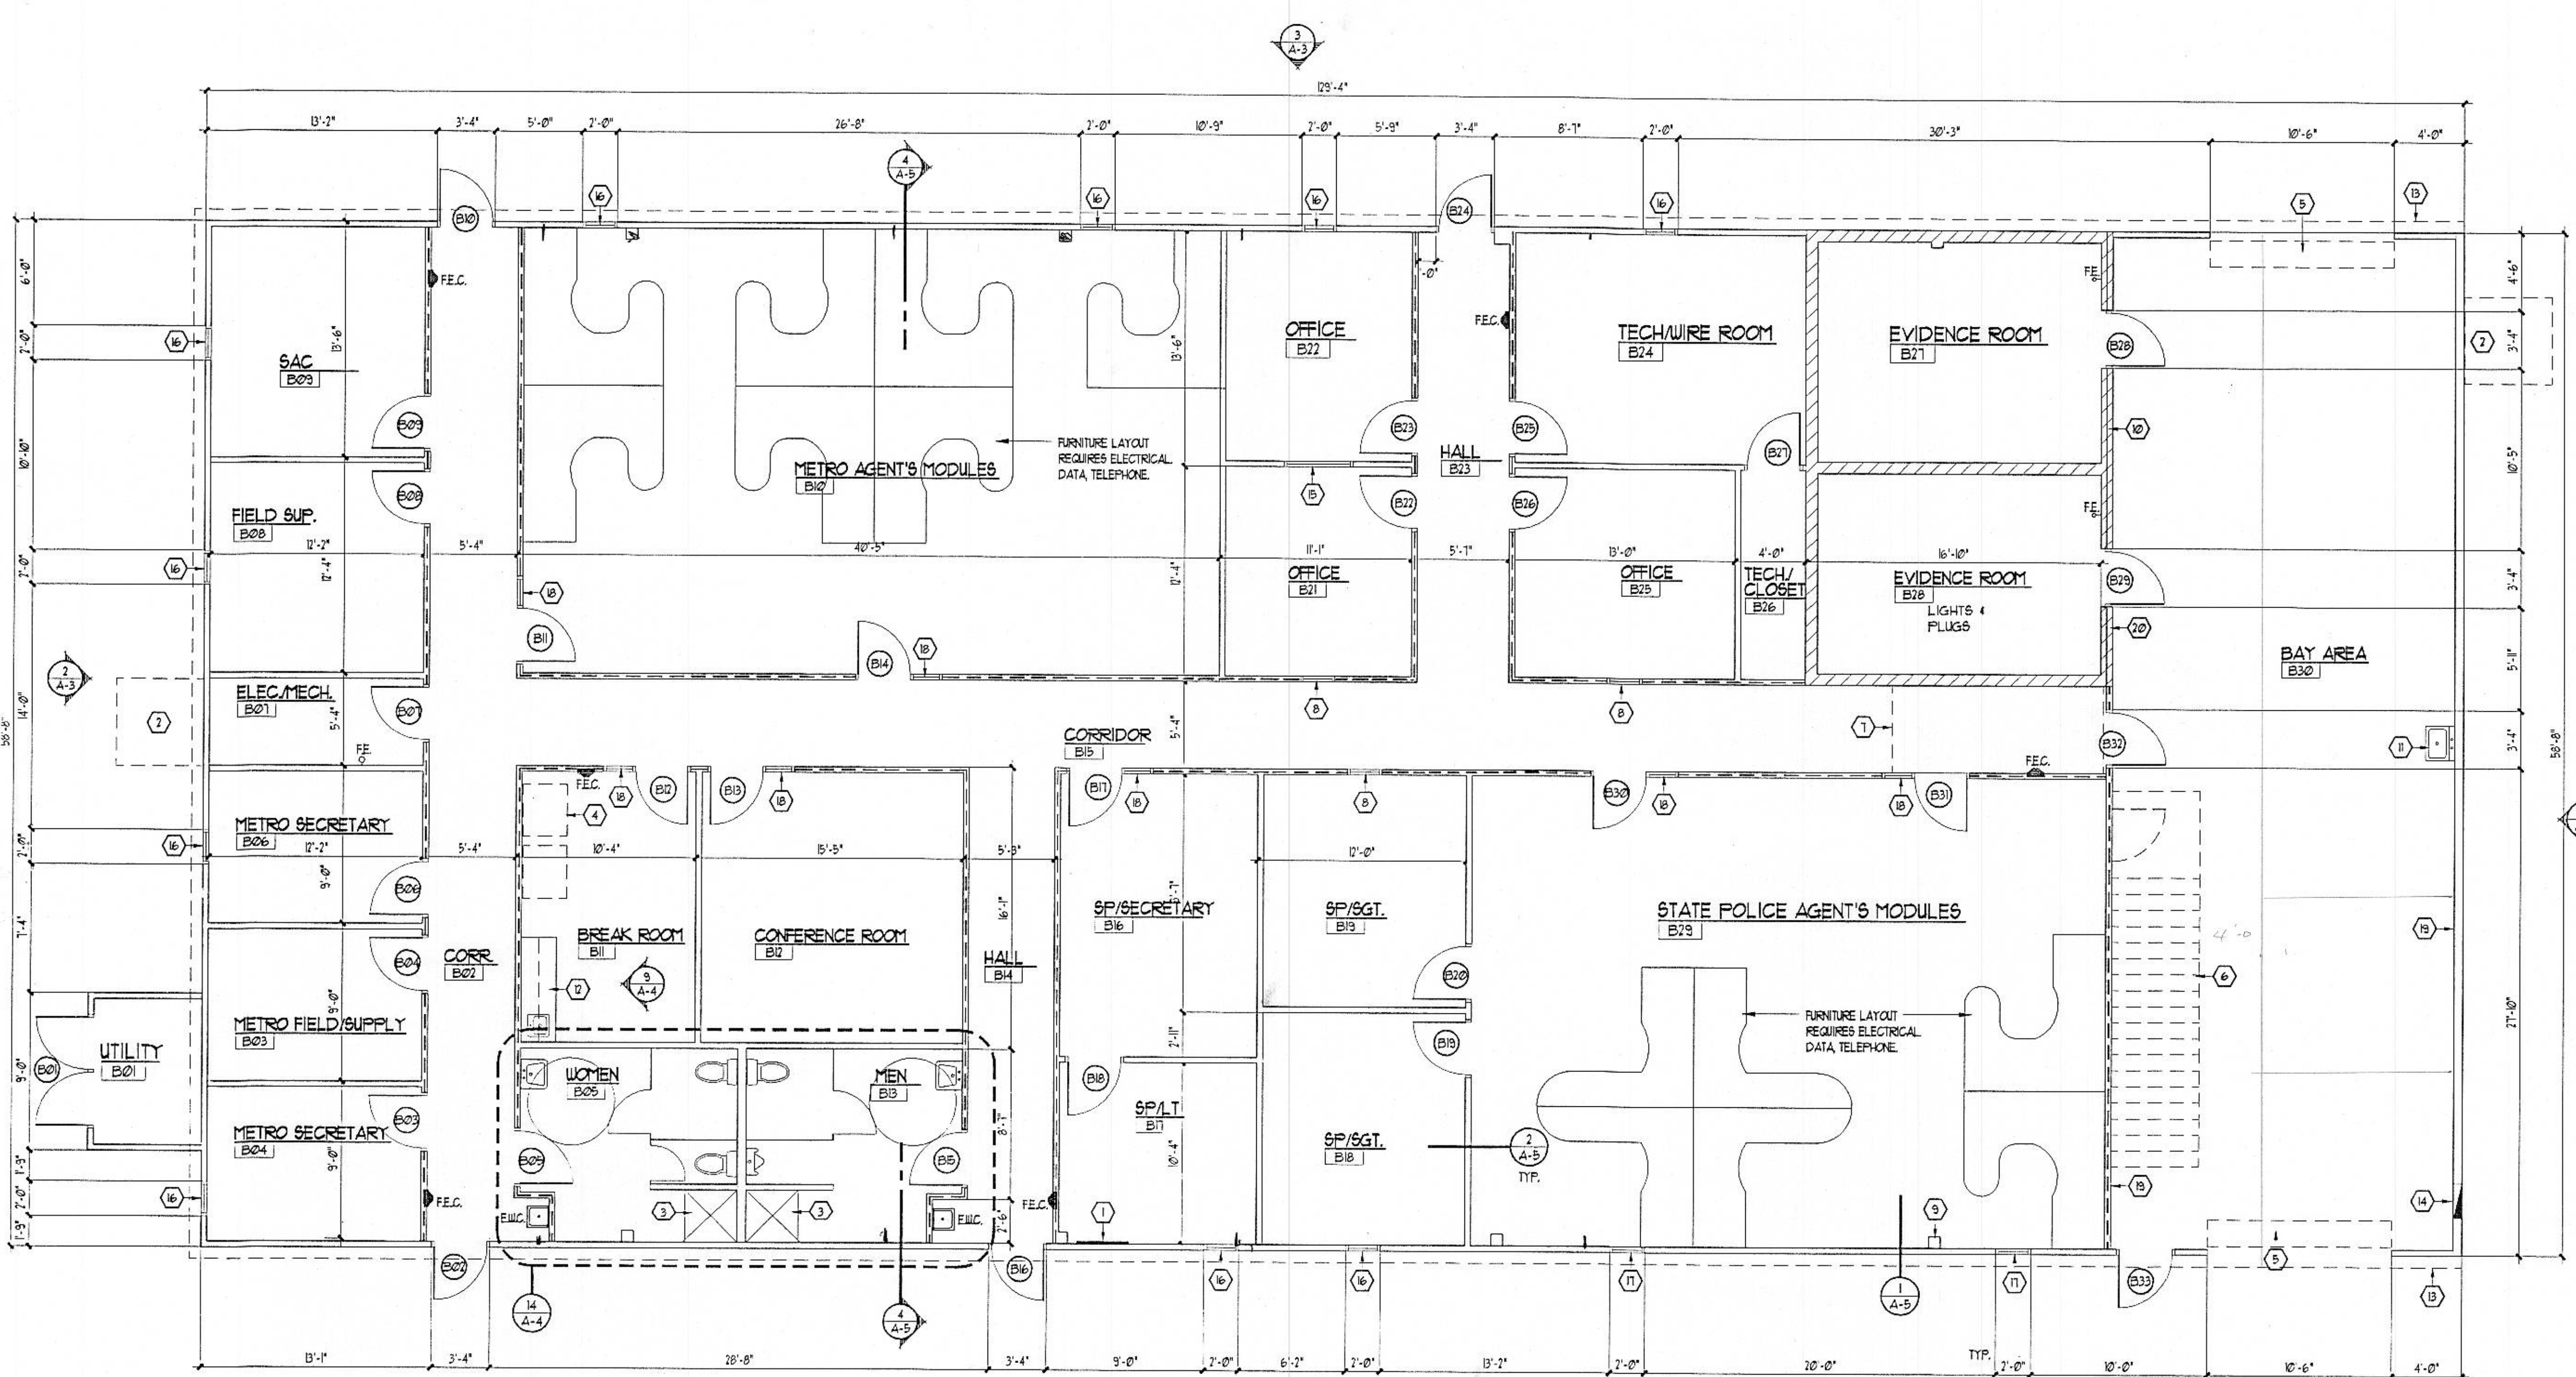

FLOOR PLAN - BUILDING "B"
SCALE: 3/16" = 1'-0"

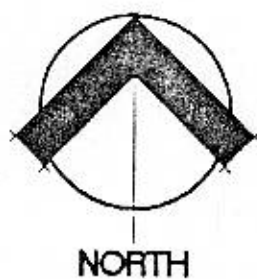

GENERAL LEGEND

- ⊙ A-1 → DETAIL OR SECTION
→ SHEET ON WHICH SHOWN
- ⊙ A-1 → ELEVATION NUMBER
→ SHEET ON WHICH SHOWN
- 000 → ROOM NUMBER
- 00 → DOOR NUMBER
- ⊙ → KEYED NOTES

ACCESSORY LEGEND

F.E.- FIRE EXTINGUISHER AND BRACKET.
F.E.C.- FIRE EXTINGUISHER AND CABINET.
E.W.C.- ELECTRIC WATER COOLER

GENERAL NOTES

- PROVIDE 5/8" TYPE "X" GYP. BD. ATTACHED TO BOTTOM OF JOISTS • ENTIRE CORRIDOR, FIRE TAPE AND BED ALL JOINTS AS SPECIFIED.
- 3 1/2" SOUND BATT'S SHALL BE INSTALLED • INTERIOR PARTITIONS FROM FIN. FLR. TO BTM. OF FIRE CLG.
- SEE ELECTRICAL PLANS FOR UPS BACKUP SYSTEM

KEYED NOTES

- LOCATION OF EXISTING ELECTRICAL PANEL
- LOCATION OF NEW EVAPORATIVE COOLERS
- 36"x36" STANDARD FIBERGLASS SHOWERS
- SPACE FOR FUTURE VENDING MACHINES/REFRIGERATOR
- RELOCATED 10'-6" W/4" ROLL UP DOOR W/SECURITY CONTROL ACCESS
- EXISTING MODIFIED STAIRS TO MEET ADA STANDARDS
- LOCATION OF UTILITY ROOM ABOVE CEILING/JOIST
- SEE WINDOW FRAME "E" ELEVATION FOR THIS WINDOW
- EXISTING STEEL COLUMN FURRED OUT W/2" METAL STUDS, 5/8" GYP. BD. TAPE & TEXTURE FINISH, 4" ABOVE CEILING
- 8" CMU BLOCK WALL
- NEW UTILITY SINK
- SEE INTERIOR ELEVATIONS FOR COUNTER & CABINET
- EXISTING METAL BUILDING PERIMETER
- MOTORIZED DAMPER-SEE MECHANICAL
- SEE WINDOW FRAME "D" ELEVATION FOR THIS WINDOW
- SEE WINDOW FRAME "C" ELEVATION FOR THIS WINDOW
- SEE WINDOW FRAME "A" ELEVATION FOR THIS WINDOW
- SEE WINDOW FRAME "B" ELEVATION FOR THIS WINDOW
- LINER PANEL ATTACH TO EXISTING METAL GIRTS UP TO 8'-0" AFF.
- 1-HOUR FIRE RATED PONY WALL ABOVE CMU UP TO THE BOTTOM OF ROOF STRUCTURE

WALL LEGEND

3.5/8" STRUCT. STUDS • 24" O.C. W/ R-19 BATT INSULATION
EXISTING METAL GIRTS & SIDING • OUTSIDE FACE, 5/8" GYP. BD. • INSIDE FACE. (SEE SECTIONS)

3.5/8" (UNO) MTL. STUDS • 24" O.C. W/SOUND BATT'S & 5/8" GYP. BD. BOTH SIDES UP 4" ABOVE CEILING HGT. (SEE SECTIONS)

3.5/8" (UNO) MTL. STUDS • 24" O.C. WITH SOUND BATT'S & 5/8" TYPE "X" GYP. BD. BOTH SIDES UP TO GYP. BD. FIRE CLG. • BTM. OF JOISTS/TYP. 1/4" RATED PARTITION

CMU PARTITION. (SEE PLAN FOR SIZE)

GLAZING. SEE ELEVATIONS.

Scale: AS NOTED
Date: 3/16/98
Drawn by: DD
Checked by: RRV.
Dwg. No.: of
Sheet No.: A-1
Title: BUILDING "B" - FLOOR PLAN
NOTES LEGEND

REVISED
3/16/98
REVISED
3/16/98

OFFICE COMPLEX

A S A
ARCHITECTS

Box 146
Las Cruces
New Mexico
88004
(505) 526-3111