


KEYED NOTES	
1	ALL EXISTING NEW EXPOSED COLUINS ARE TO BE PRIMED OUT W/ 2" METAL STUDS, 5/8" GYP. BD. TAPE AND TEXTURE FINISH 4" ABOVE CEILING.
2	EXISTING METAL BUILDING PERIMETER
3	EXISTING GAS LINE TO BE RE-LOCATED FOR NEW ADDITION.
4	EXISTING STORM DRAIN TO BE RE-LOCATED/RE-LOCATED AS SHOWN.
5	EXISTING ROOM SHALL BE RE-SHELD.
6	PREP. AREA TO RECEIVE NEW 3" RAISED COMPUTER FLOOR SYSTEM W/ ACCESSIBLE RAMP.
7	5/8" TYPE "X" GYP. BD. FINISH TO BE MECHANICALLY ATTACHED TO EXISTING METAL PANEL 4" ABOVE CEILING.
8	MODIFY EXISTING METAL STRUCTURE TO ACCOMMODATE NEW OPENING PENETRATION THRU EXISTING WALL.
9	RELOCATE EXISTING LIGHT FIXTURES AS REQUIRED.
10	INSTALL EXISTING ROLL-UP DOOR PENETRATION AS REQUIRED TO MATCH EXISTING BUILDING MATERIALS.
GENERAL NOTES	
01	PROVIDE 5/8" TYPE "X" GYP. BD. ATTACHED TO BOTTOM OF JOISTS * ENTIRE CORRIDOR, FIRE TAPE AND BED ALL JOINTS AS SPECIFIED.
02	3-1/2" SOUND BATT SHALL BE INSTALLED * INTERIOR PARTITIONS FROM FIN. FLR. TO BTRY. OF FIRE CLG.
WALL LEGEND	
4" (W/C) MTL. STUDS @ 16" O.C. W/ SOUND BATT 4 5/8" GYP. BD. BOTH SIDES UP 4" ABOVE CEILING HST. (SEE SECTIONS)	
3-5/8" METAL STUDS @ 16" O.C. WITH SOUND BATT 5/8" TYPE "X" GYP. BD. BOTH SIDES UP TO GYP. BD. FIRE CLG. * BTRY. OF STRUCTURE (TYP. 1-HR. RATED PARTITION)	
GLAZING, SEE ELEVATIONS	
GENERAL LEGEND	
(X) DETAIL OR SECTION	DOOR NUMBER
(X) SHEET ON WHICH SHOWN	KEYED NOTES
(X) ELEVATION SHEET ON WHICH SHOWN	WINDOW DESIGNATION
ROOM NUMBER	
ACCESSORY LEGEND	
F.E. FIRE EXTINGUISHER AND BRACKET	M.B. MARKER BOARD
F.E.C. FIRE EXTINGUISHER AND CABINET	T.B. TACK BOARD
E.M.C. ELECTRIC WATER COOLER	

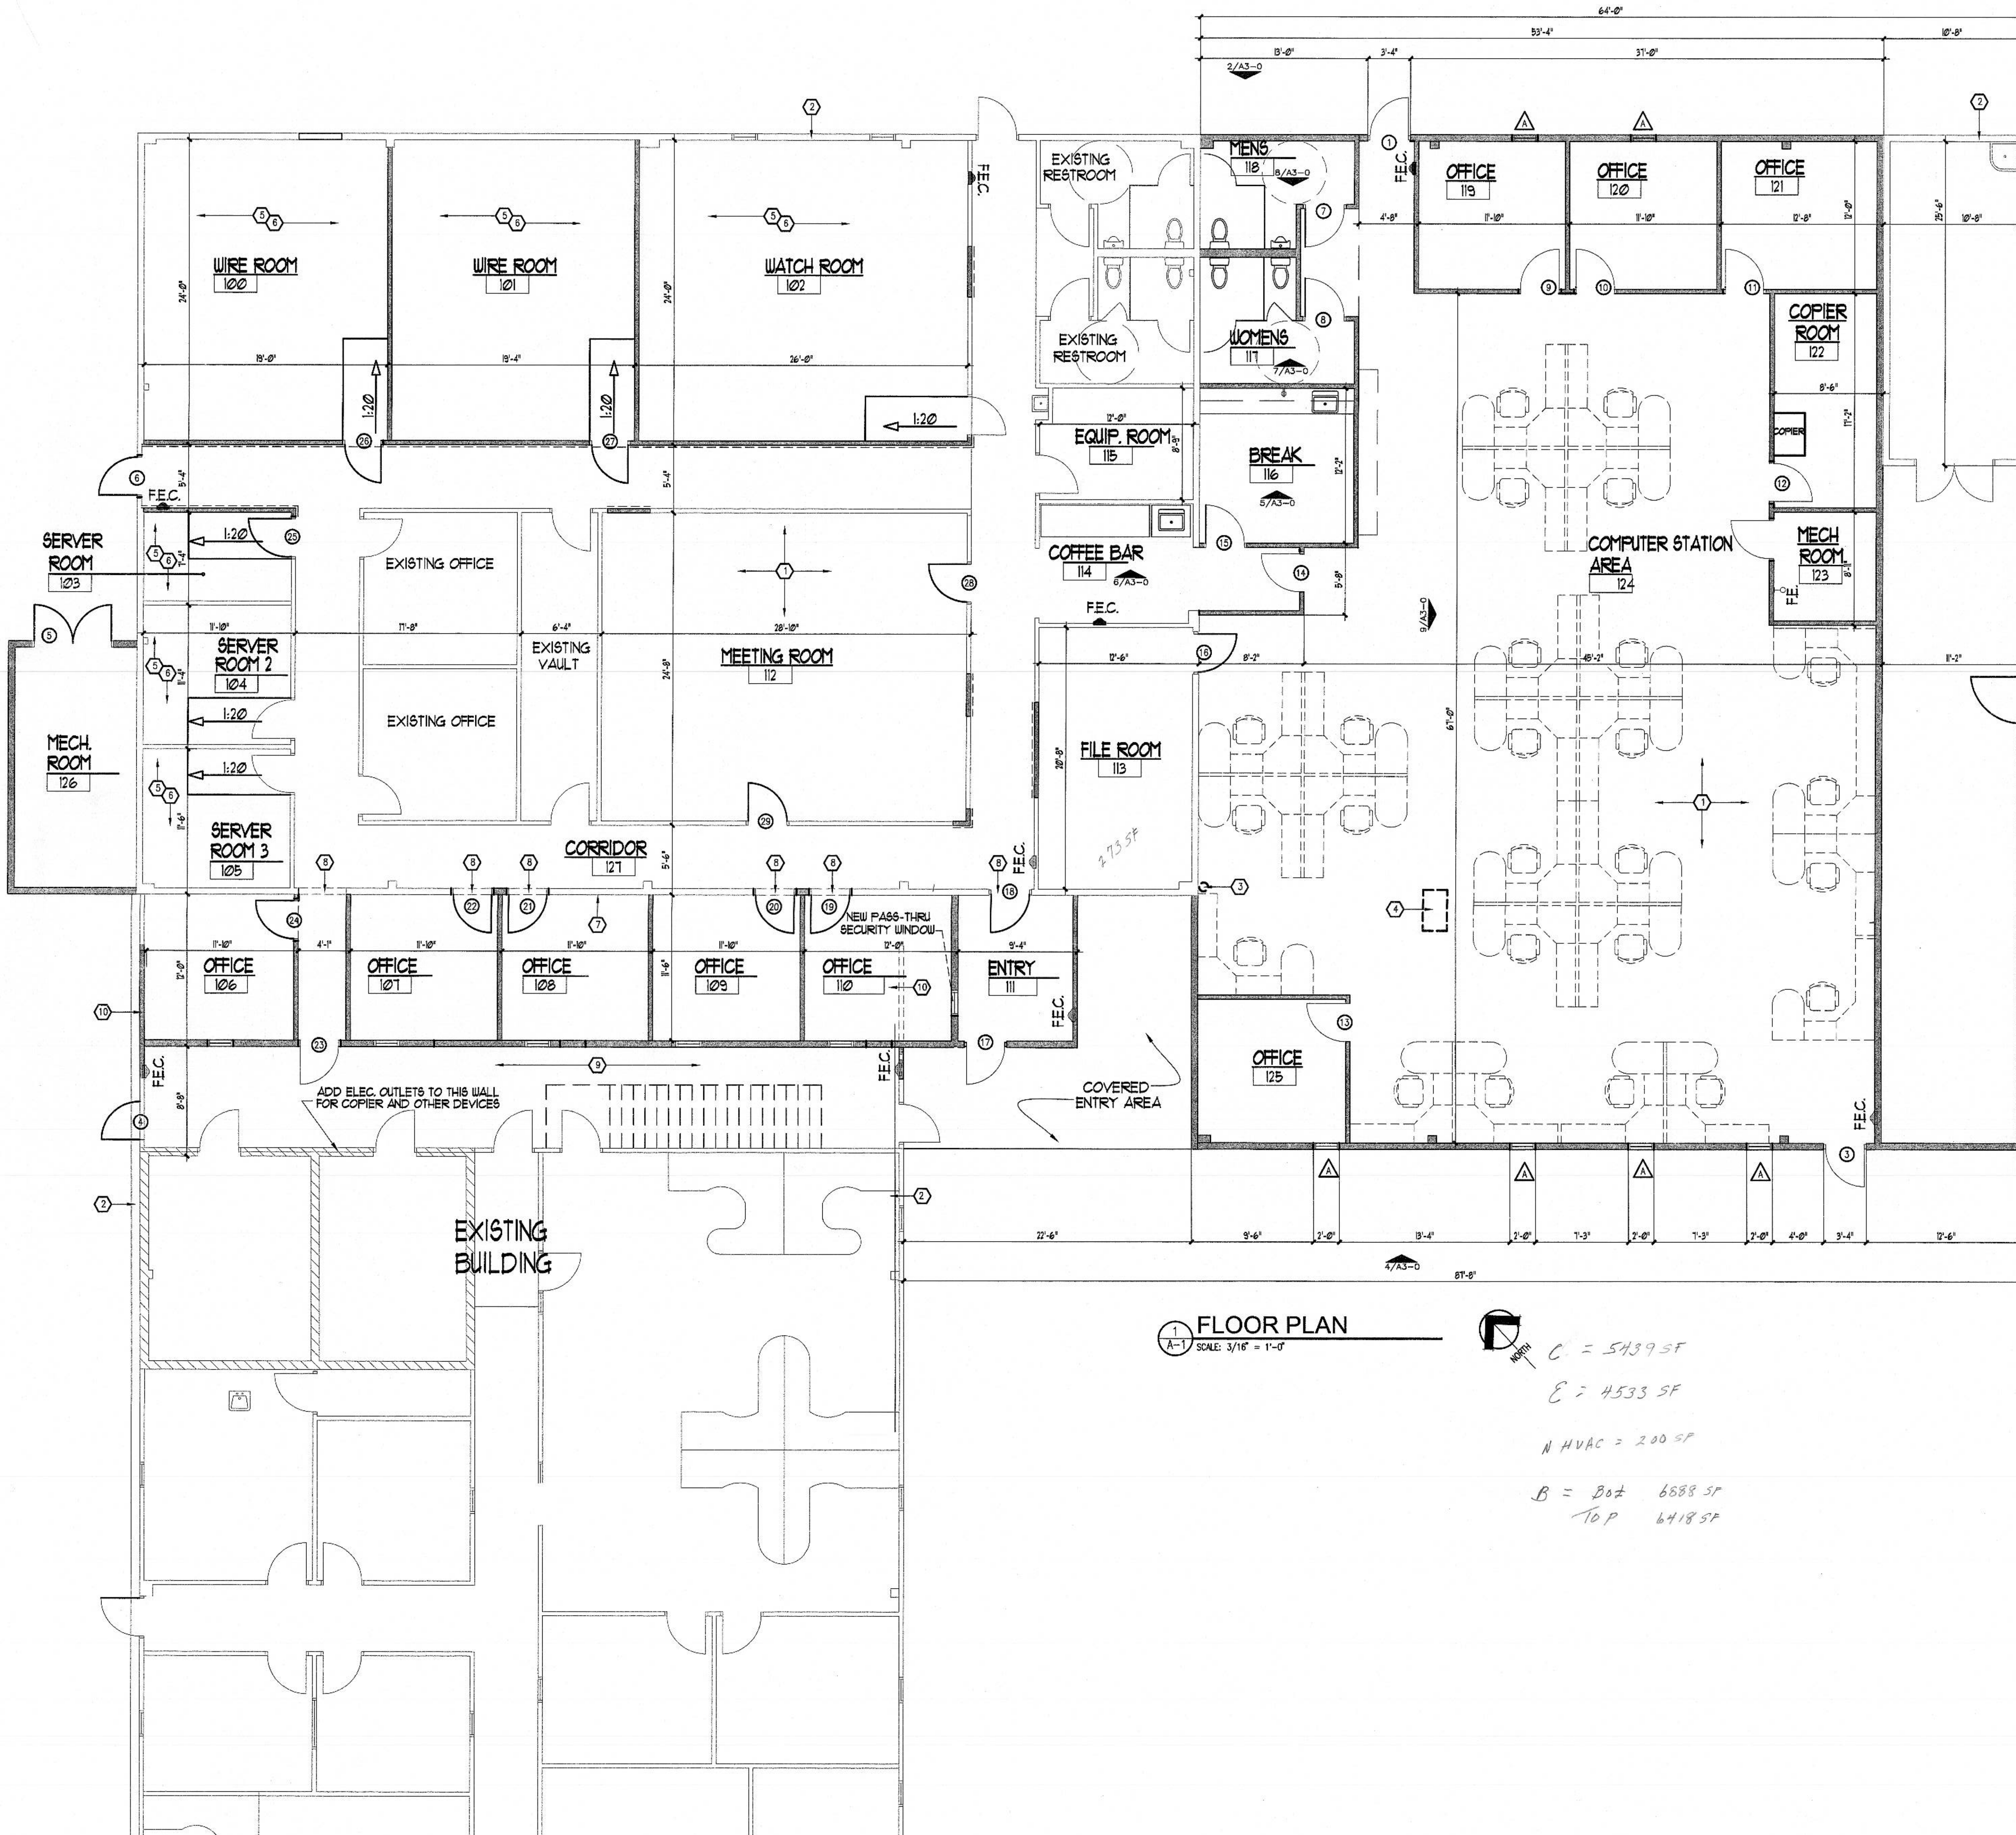

1 FLOOR PLAN
SCALE: 3/16" = 1'-0"


C = 5439 SF

E = 4533 SF

N HVAC = 200 SF

B = 802 688 SF

TOP 6418 SF

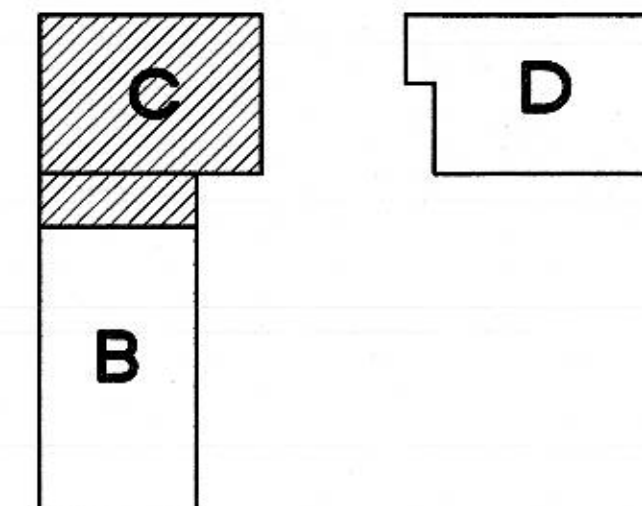

KEY PLAN