



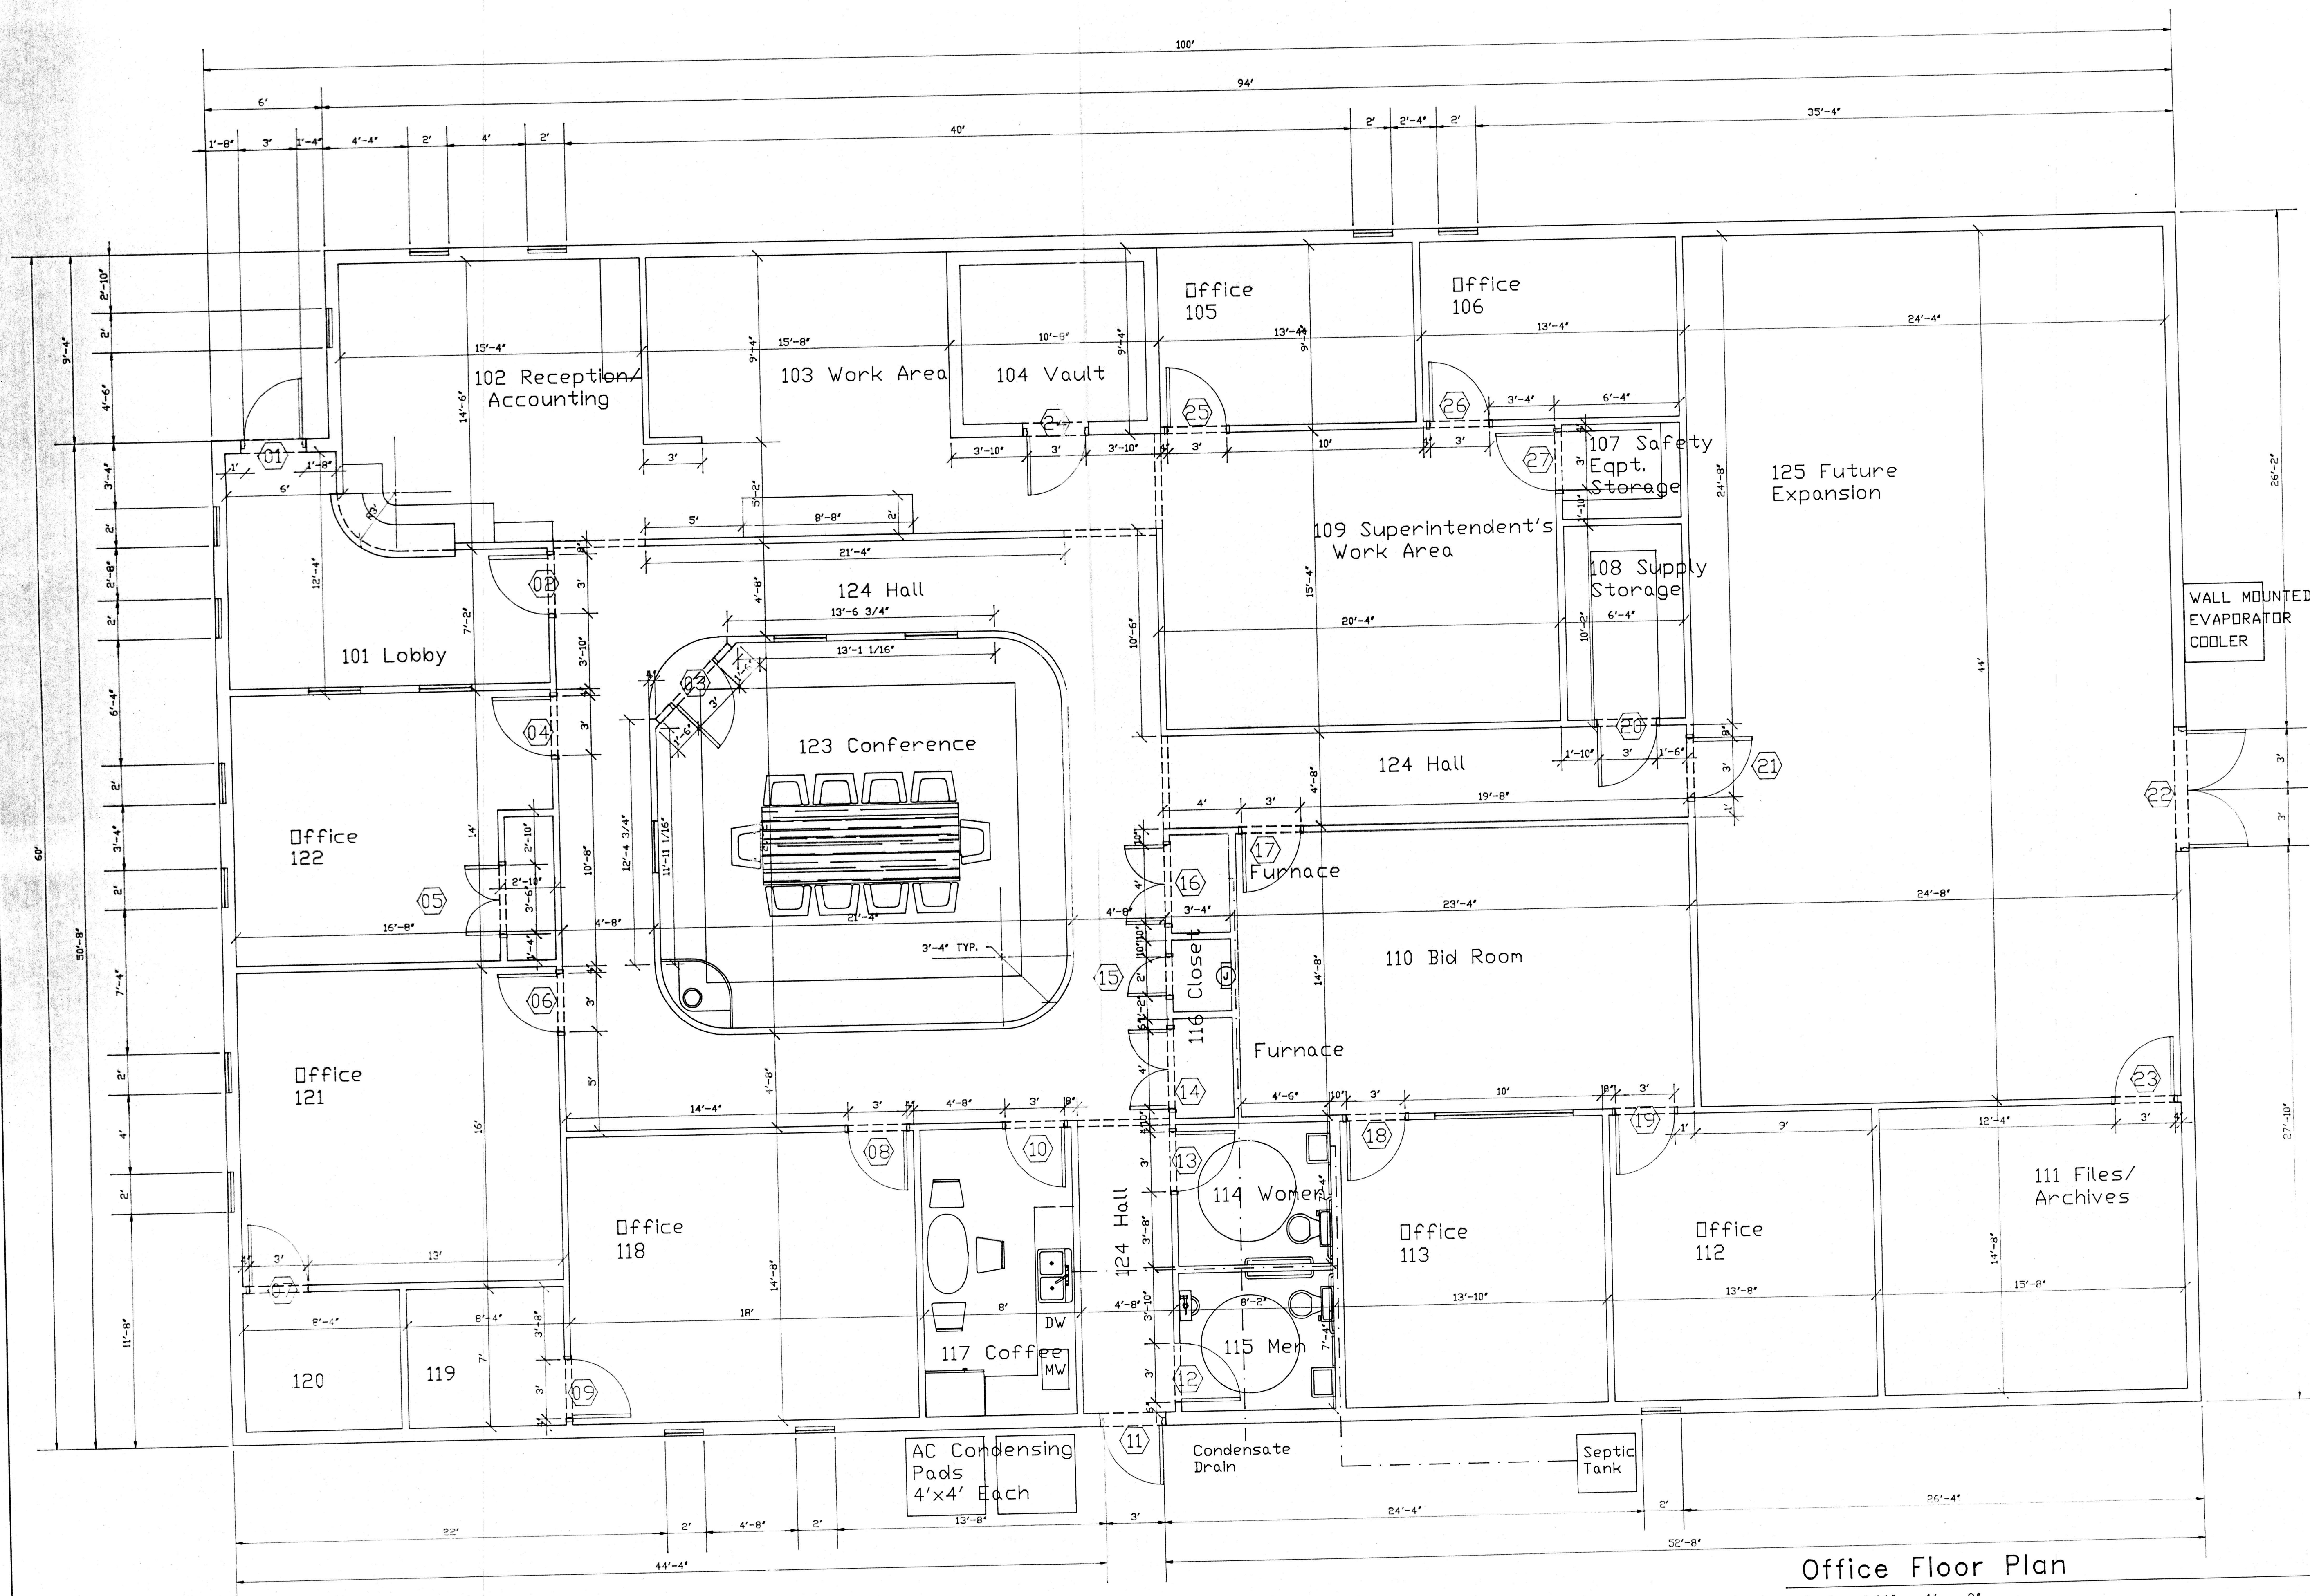


Office Floor Plan

Scale: 1/4" = 1' - 0"

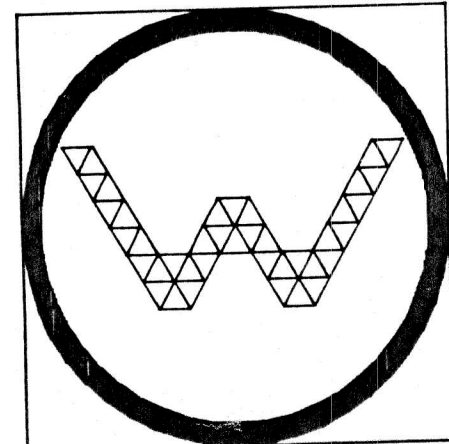

P.O. Box 1839
409 Archuleta Road
Las Cruces, New Mexico 88004
Phone (505) 526-5581
Fax (505) 523-5069

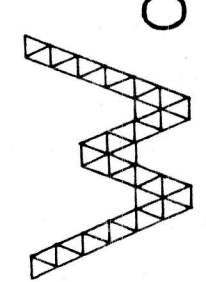

WOOTEN CONSTRUCTION CO.
Lic. # 1494

Architect


Engineer

Wooten Office
Wooten Construction Co.
Las Cruces, NM
Office Floor Plan


Revisions

Sheet No.	Job No.
AC-03	0001
Date	11-10-95

NOTE
CARBINE PROPERTY SUBDIVISION RE-PLAT NO.1
AN ETZ RE-PLAT OF LOTS 6 AND 7 CARBINE PROPERTY SUBDIVISION
FILED MARCH 7, 1990 IN PLAT BOOK 16 PAGES 228-230
DONA ANA COUNTY RECORDS WEST OF THE LAS CRUCES CITY LIMITS
DONA ANA COUNTY, NEW MEXICO
SCALE 1" = 100' OCTOBER 1995

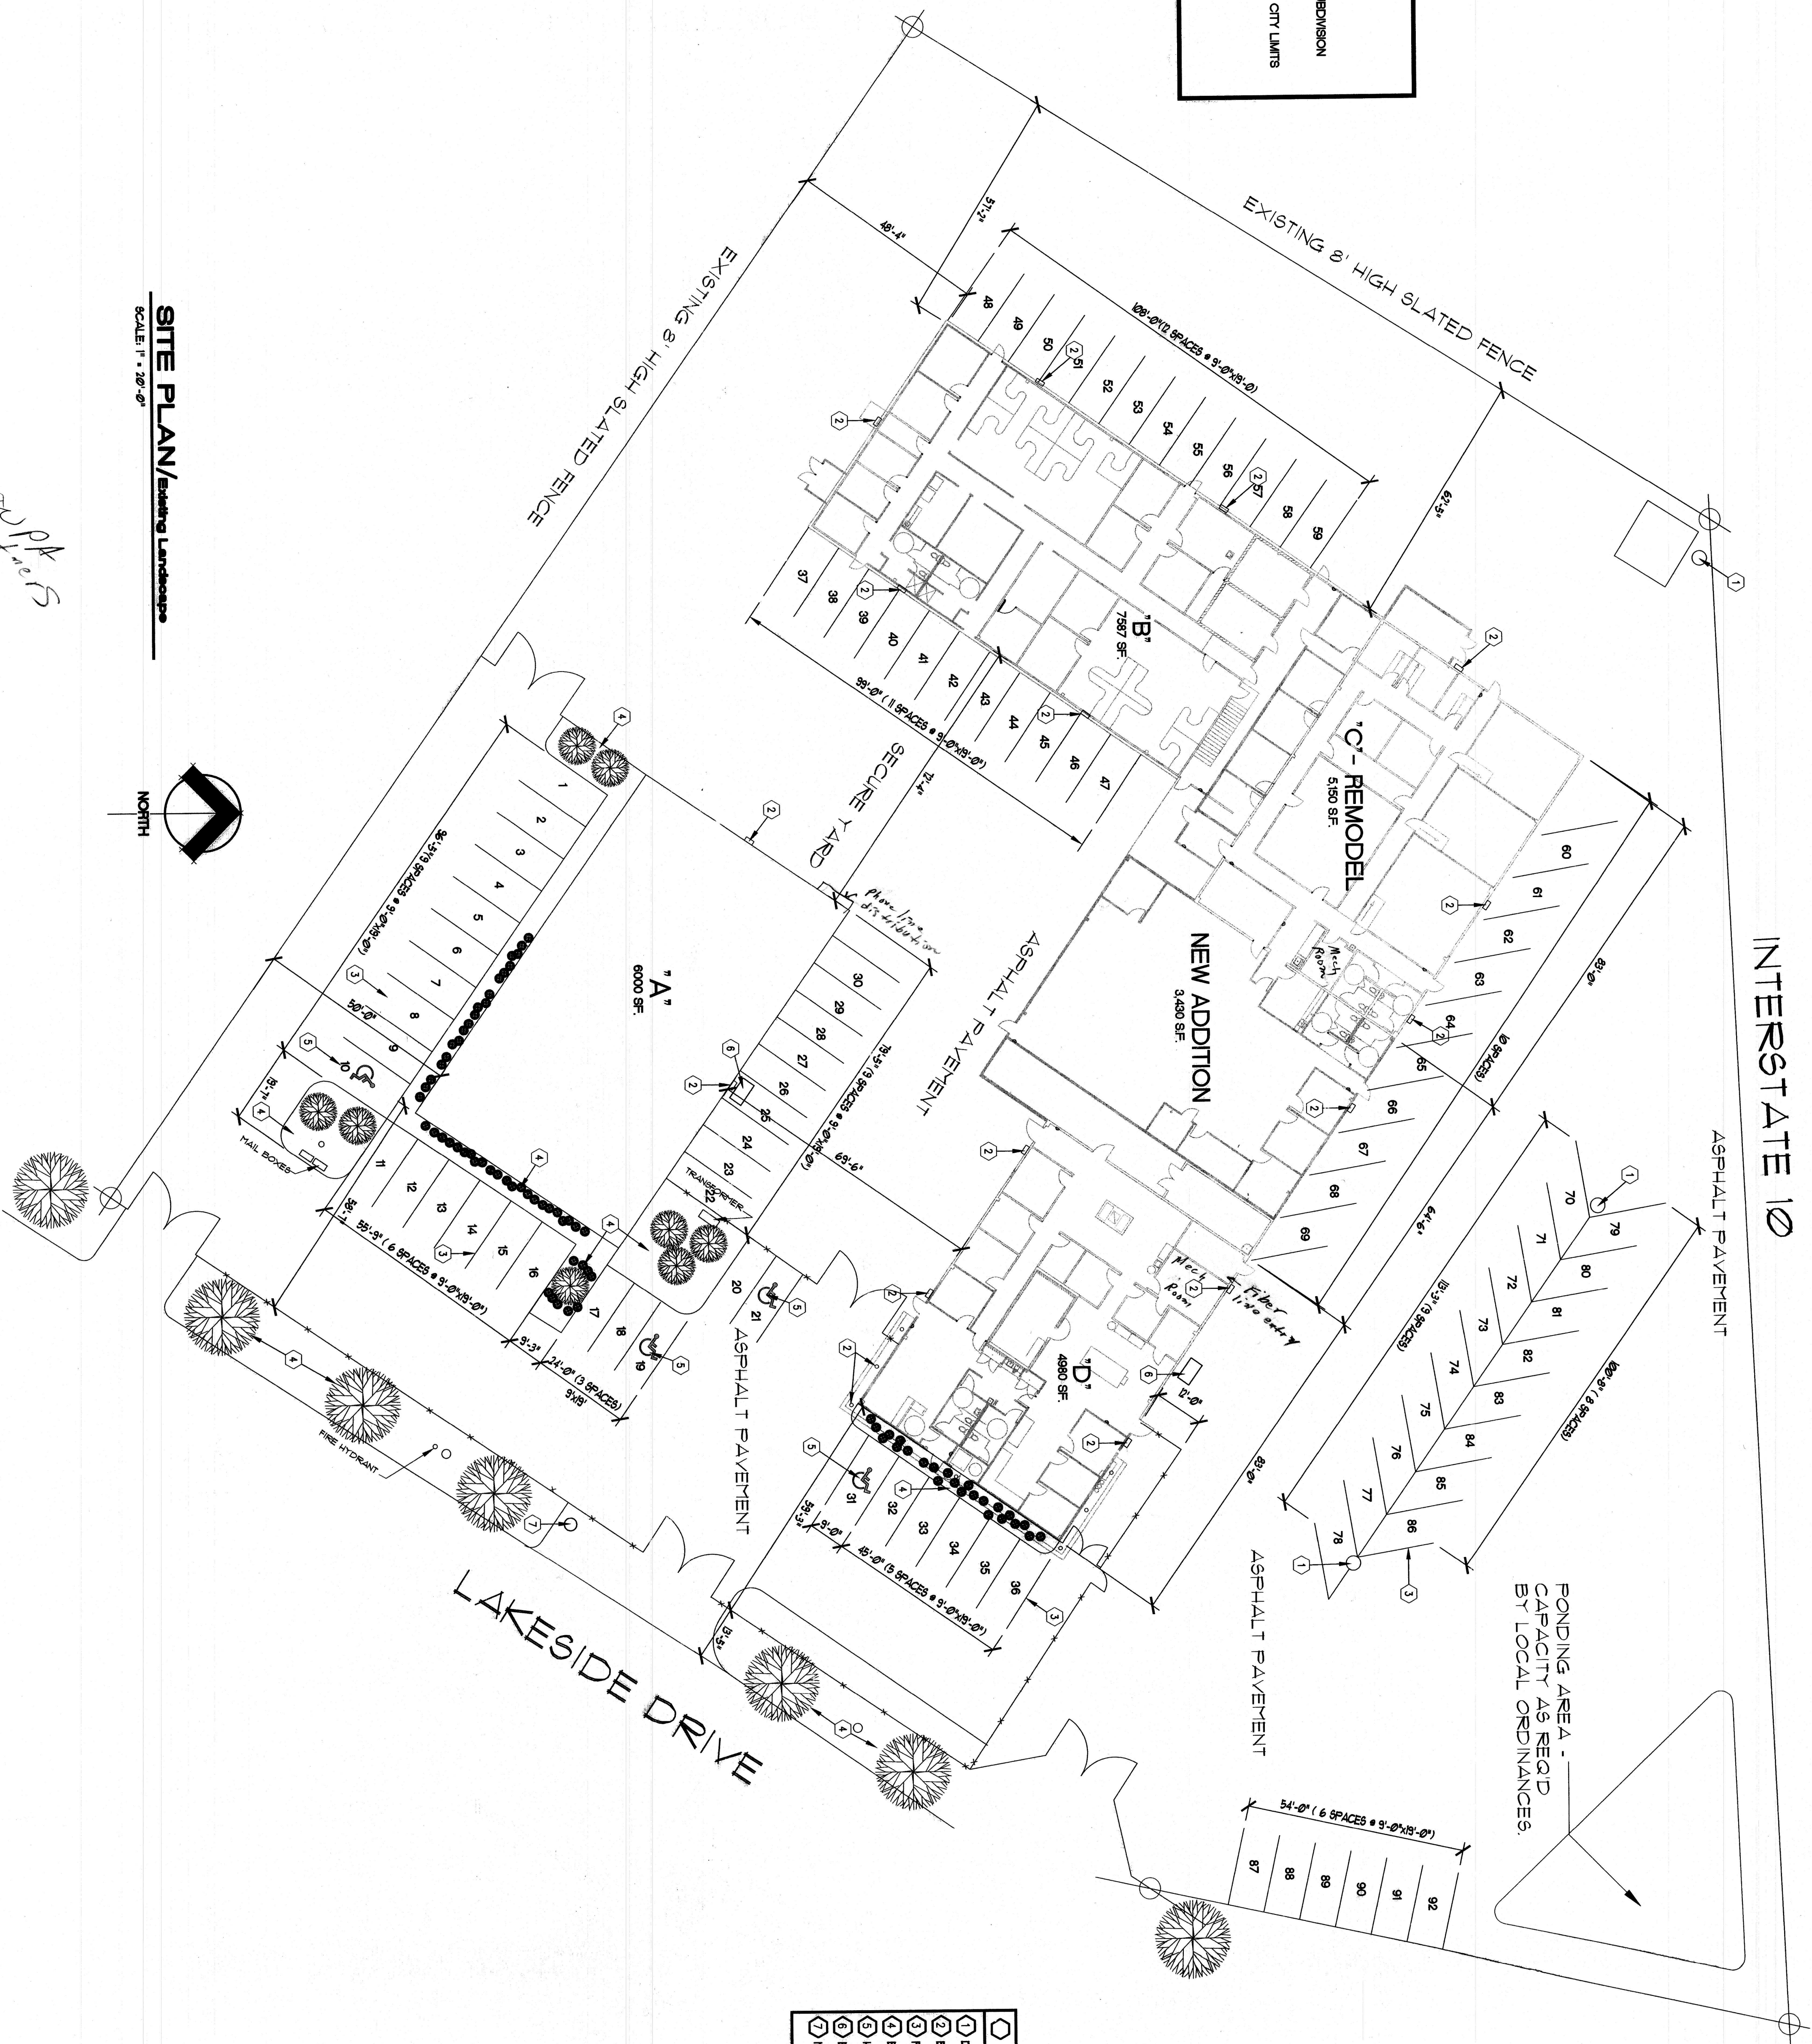

SITE PLAN/Existing Landscape
SCALE 1" = 20'-0"

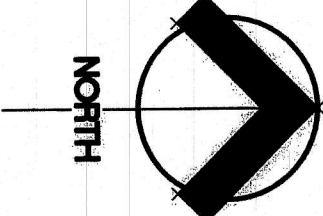

- KEYED NOTES
- 1 DOUBLE HEAD LIGHT POST
 - 2 BUILDING WALL MOUNTED LIGHT FIXTURE
 - 3 PLANTED PLANTER
 - 4 EXISTING PLANTER
 - 5 LANDSCAPE PLANTER SPACE WITH SHRUBS
 - 6 EXISTING UTILITY TANK
 - 7 MAIN WATER METER



ASA Architects Studio
Albuquerque
Las Cruces
Roswell
El Paso
www.asa-architects.com

P.O. BOX 146
Las Cruces, NM 88004
Tel. 505.596.3111
Fax. 505.593.9667

HIDTA
BUILDING RENOVATION TO BUILDING B AND C
LAS CRUCES, NEW MEXICO

C1-0

project no. 04117L

SITE PLAN / EXISTING LANDSCAPE PLAN

