


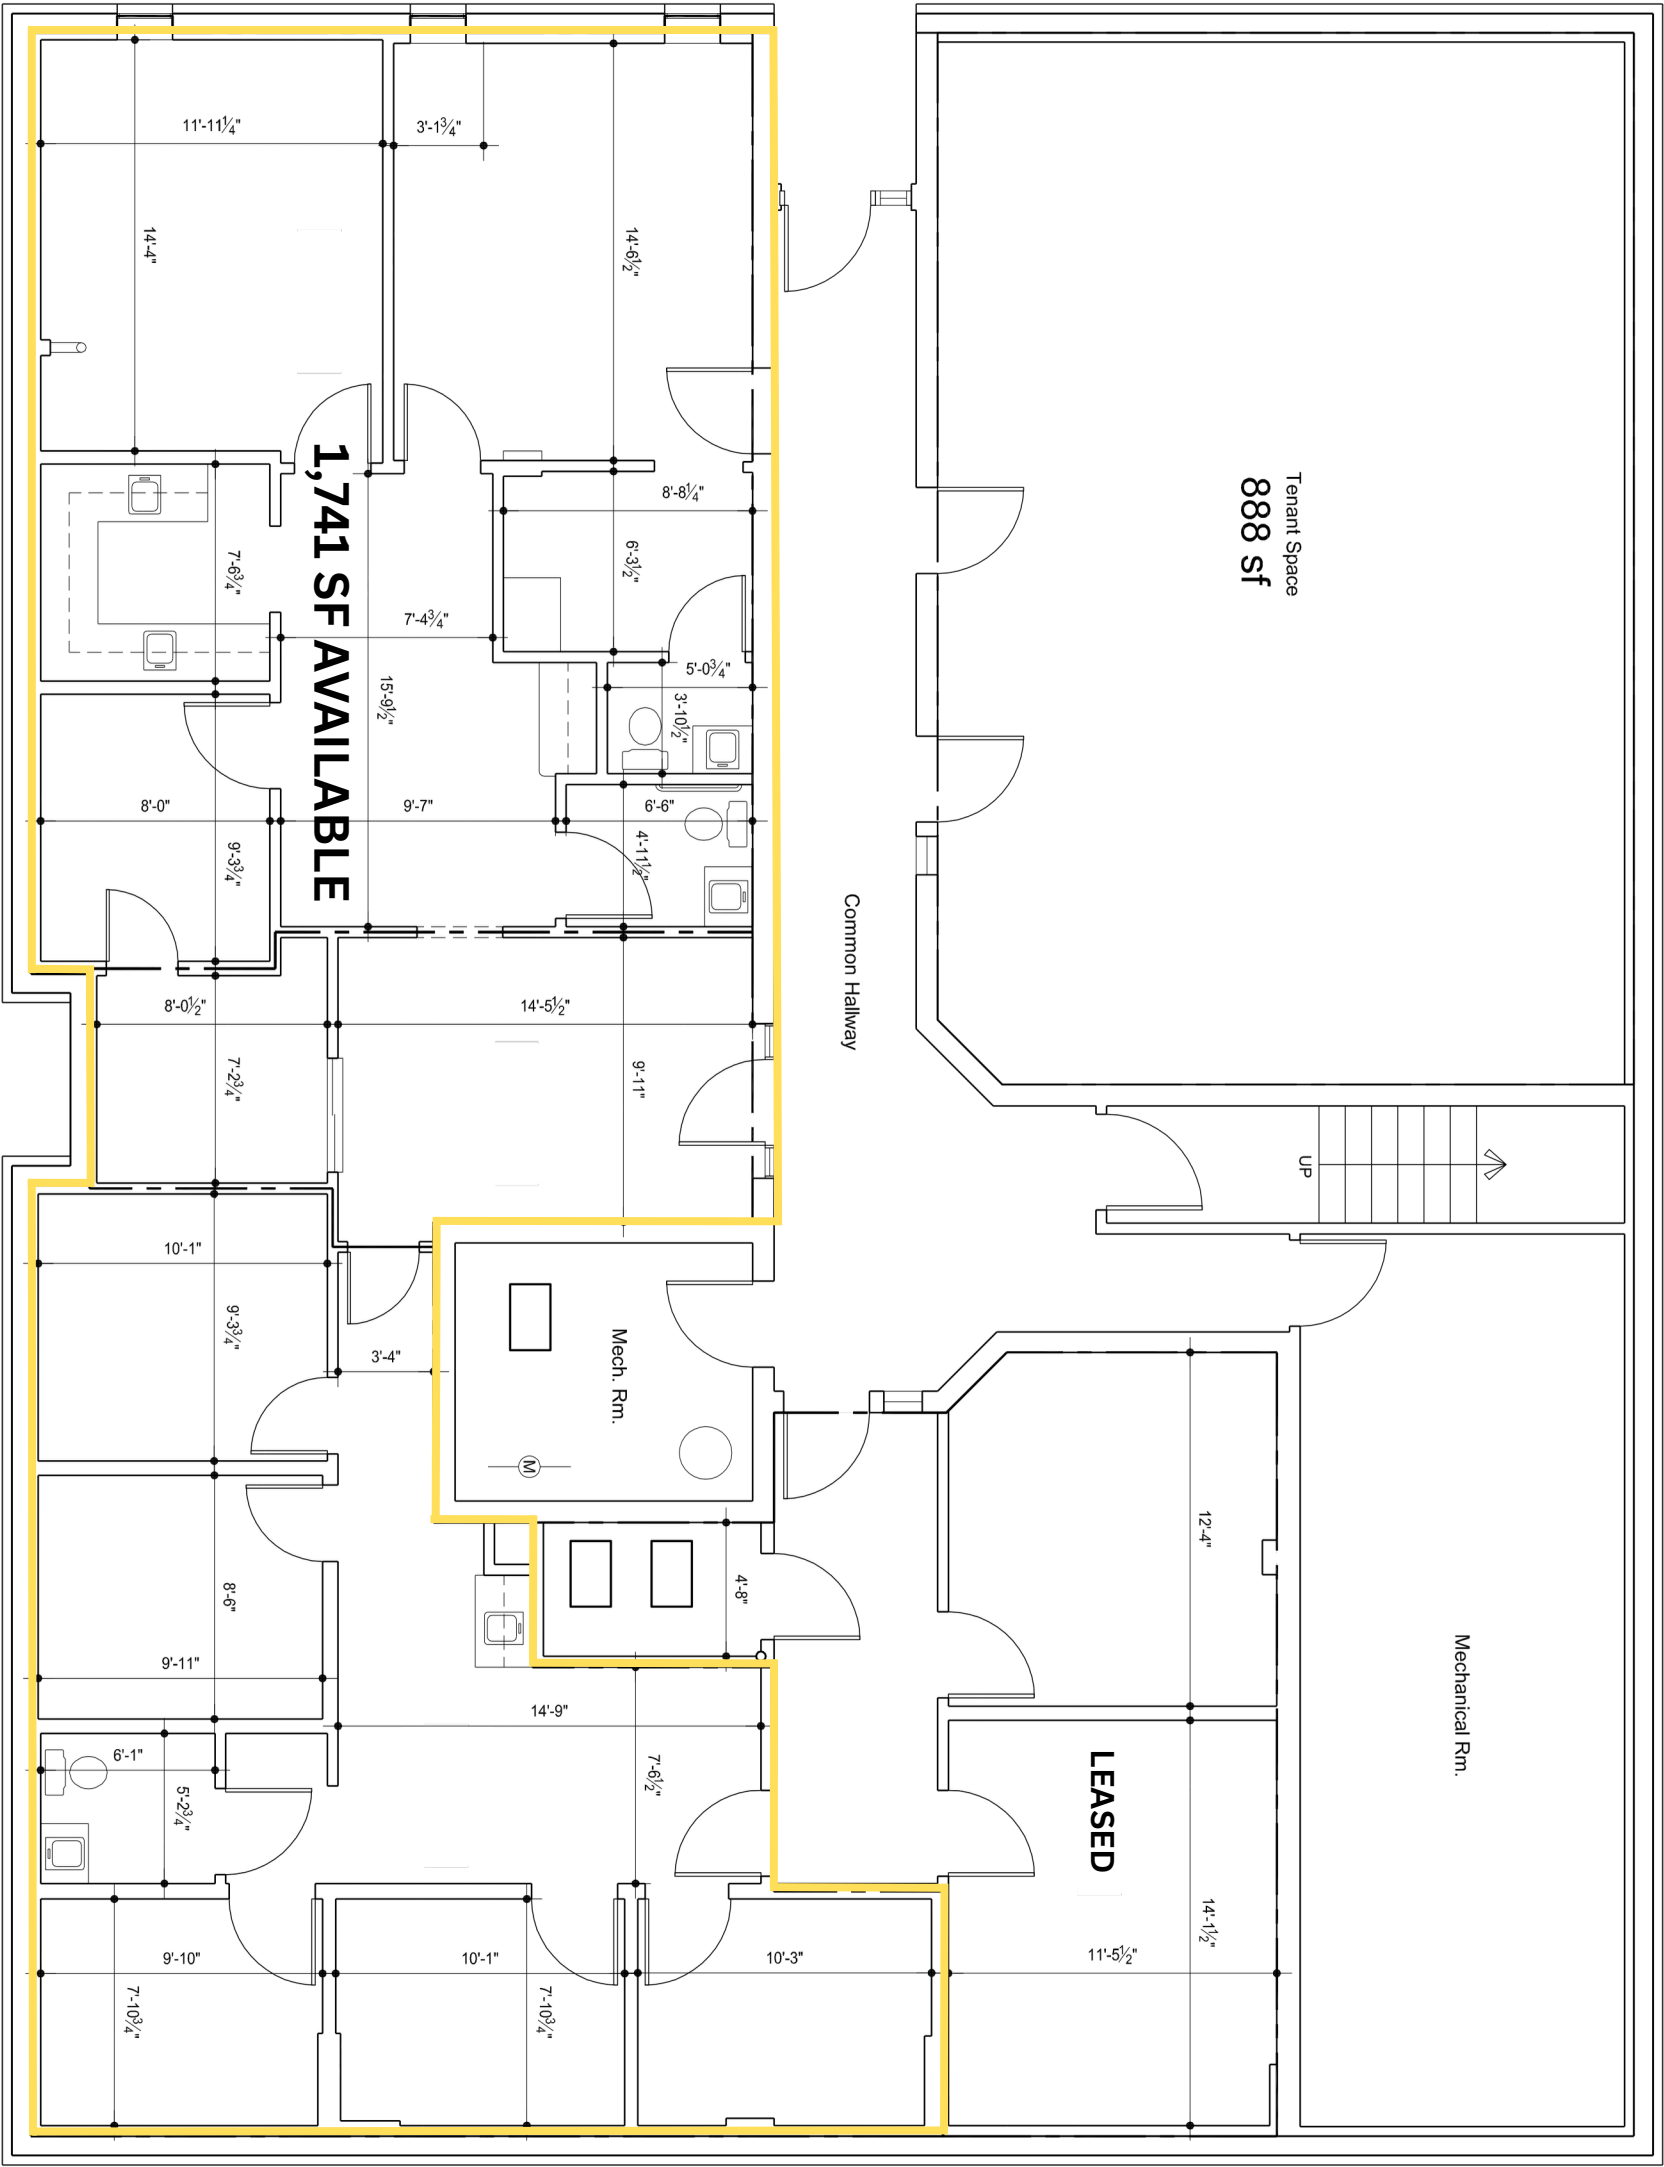

NORTH

Date: 9-16-24

145 Rochdale Dr. S. - Existing Lower Floor plan

2,198 sf

Scale: 1/8" = 1'-0"