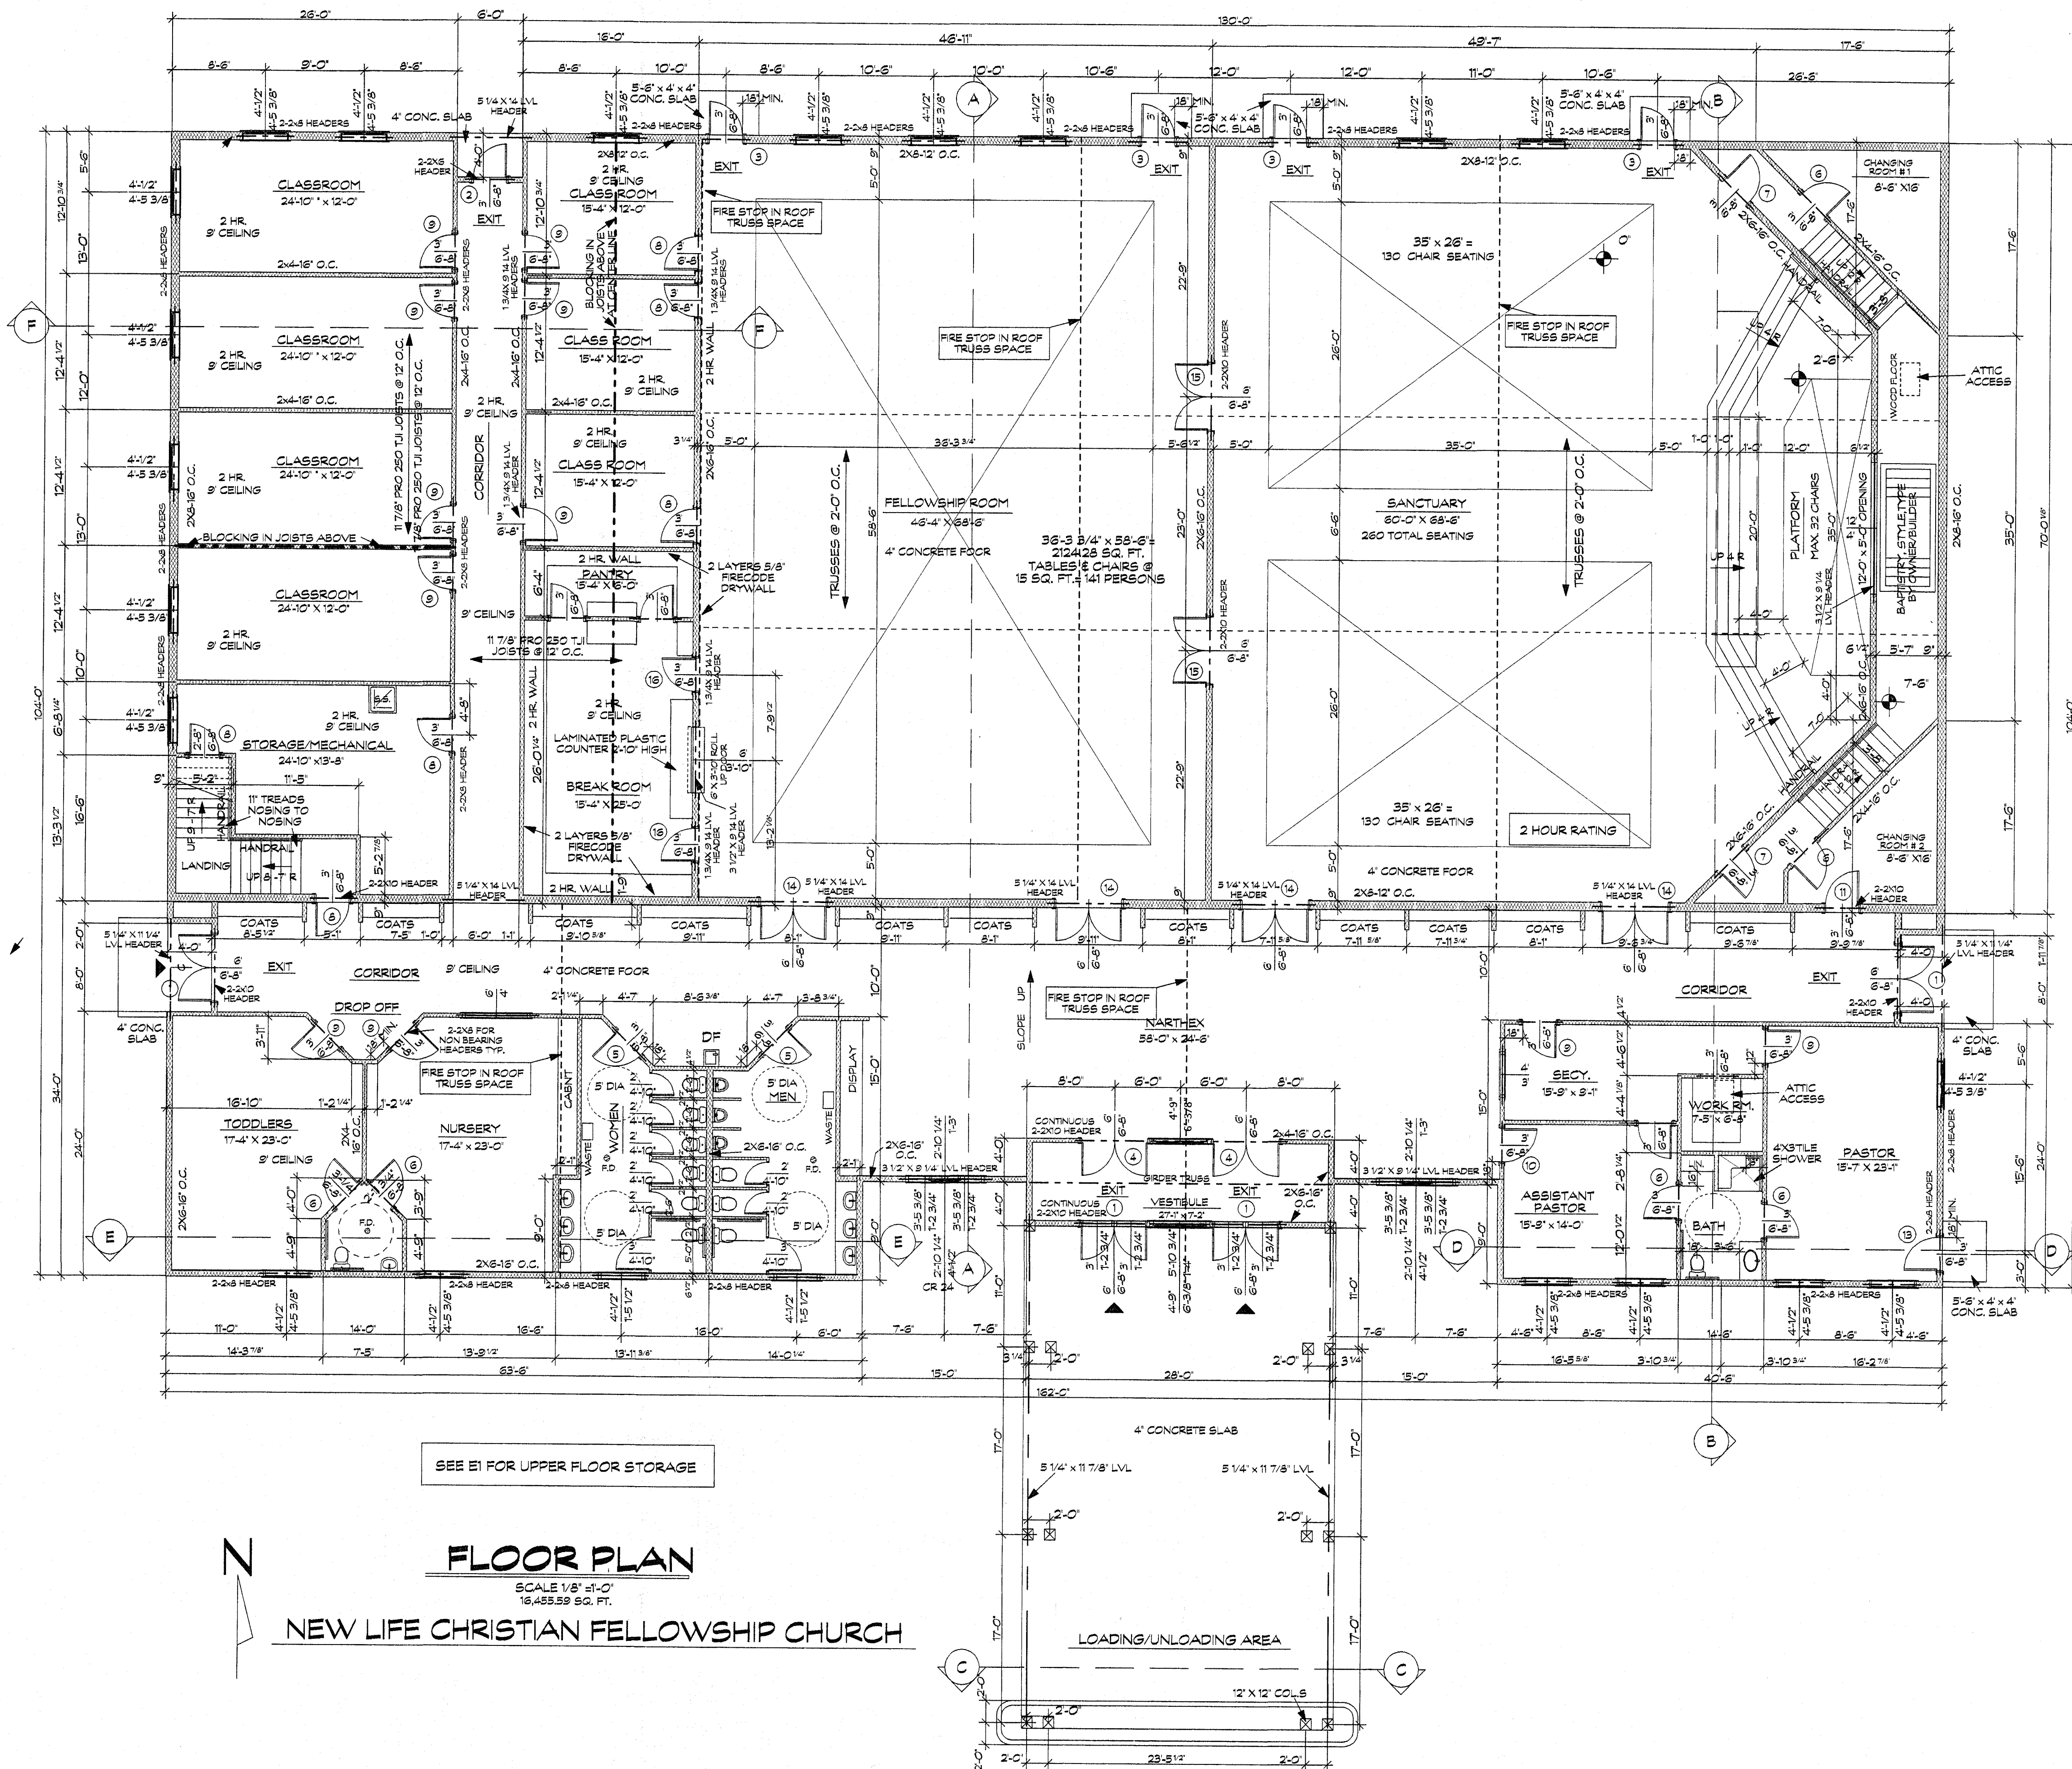


FLOOR PLAN
SCALE 1/8" = 1'-0"
16,455.59 SQ. FT.
NEW LIFE CHRISTIAN FELLOWSHIP CHURCH

NEW LIFE CHRISTIAN FELLOWSHIP CHURCH
PASTOR TIM MARTIN
NEWARK ROAD
ATTICA, MICHIGAN

ISSUED : _____ FOR: _____

FREDERIC T. NUGENT, ARCHITECT
2034 LAKEWAY DRIVE
HOLLAND, MICHIGAN
(616) 335-2237

DVE
DRAWN BY
FTN
CHECKED BY
2 JAN, '04
DATE

SHEET
4B