


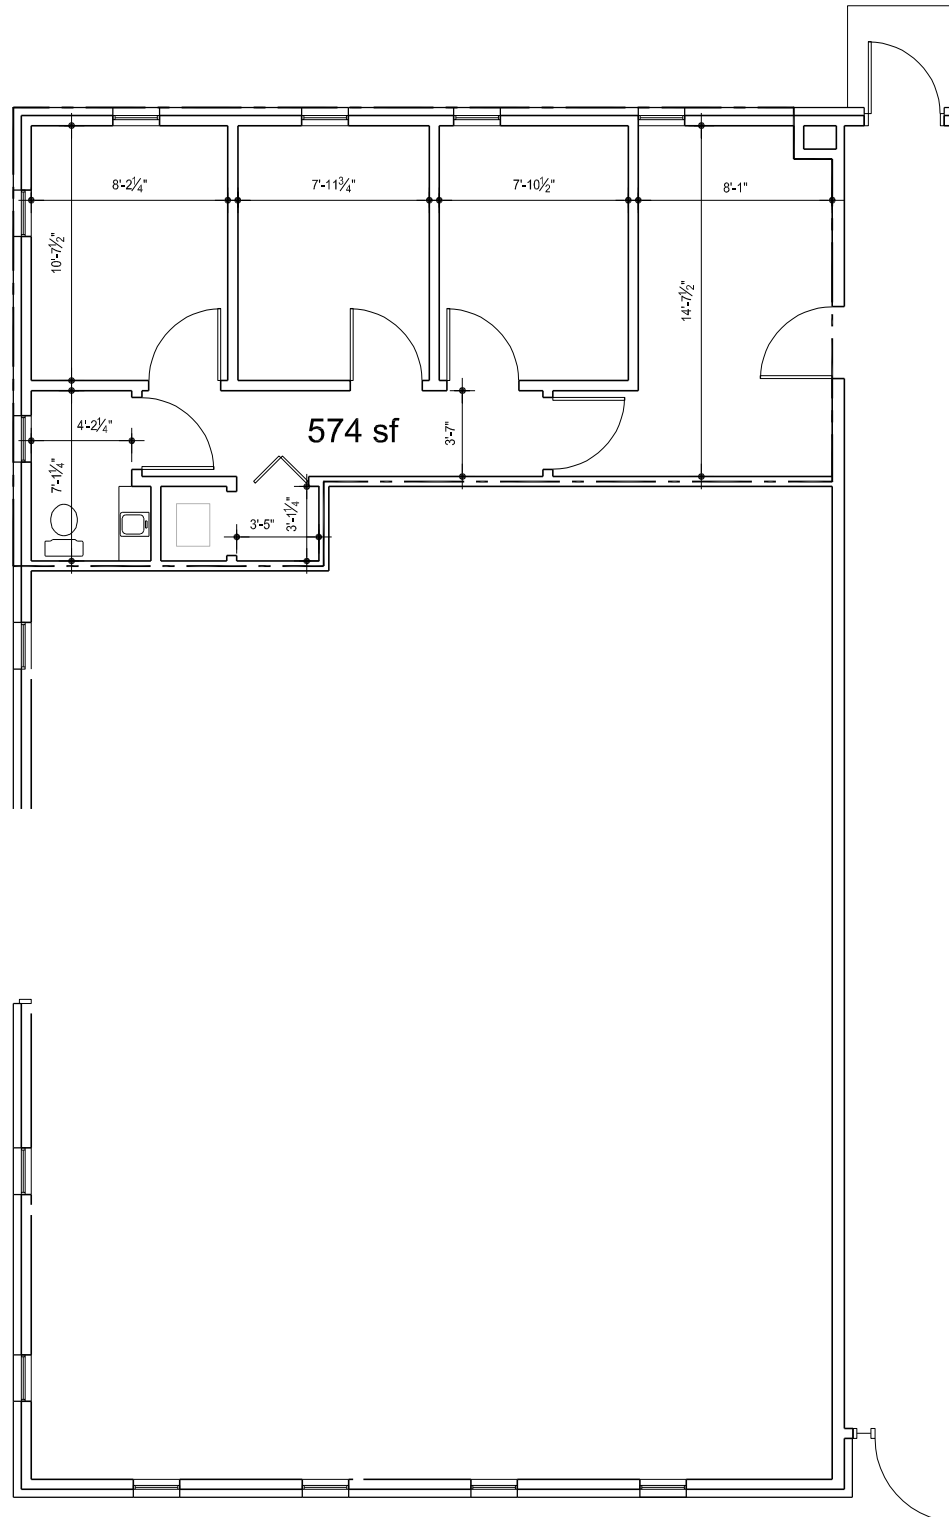

145 Rochdale Dr. S. - Existing Floor plan

Date: 3-5-23

Scale: 1/8" = 1'-0"