


1 FRONT ELEVATION (BLDG 1)
SCALE: 1/8" = 1'-0"



2 LEFT ELEVATION (BLDG 1)
SCALE: 1/8" = 1'-0"

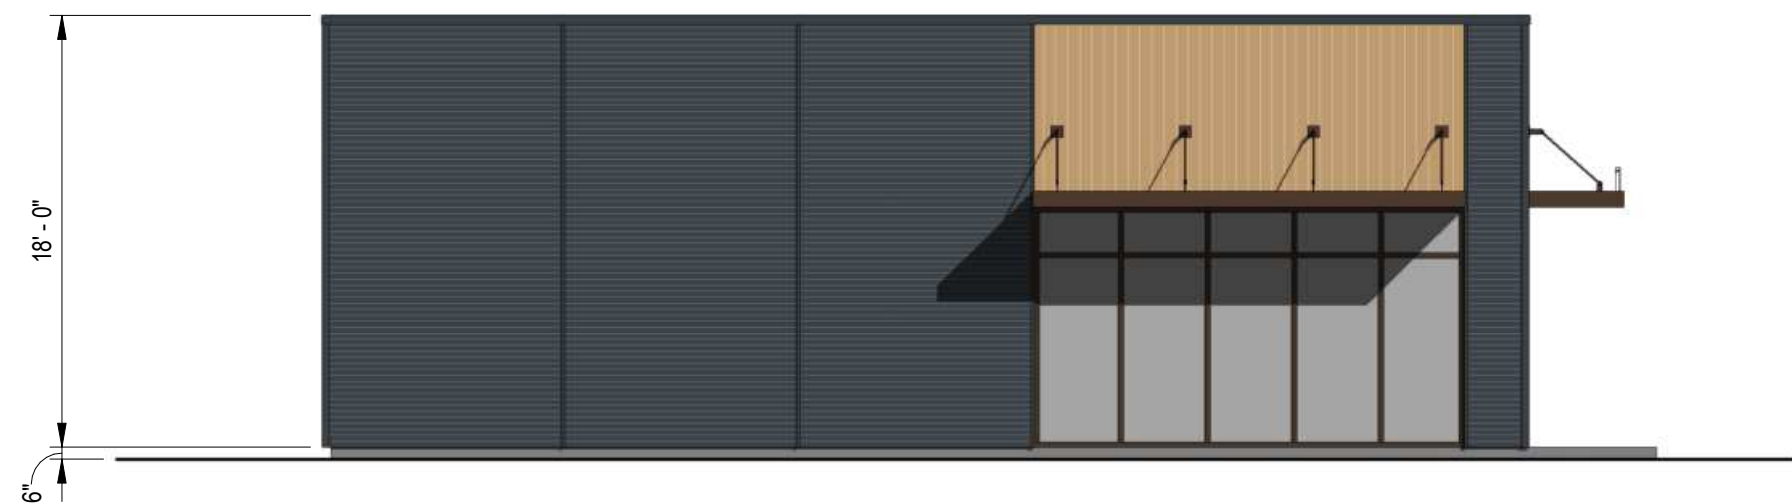

REVISION HISTORY		
NO	DESCRIPTION	DATE