

PROJECT TITLE
NEW BUILDING

PROJECT ADDRESS
EAST CAMPUS DR.
DESTREHAN, LA. 70047

PROJECT # 2025-6
ISSUE DATE 4.20.2026
DESIGN PHASE
SCHEMATIC DESIGN

REVISION HISTORY		
NO	DESCRIPTION	DATE



NOT FOR
CONSTRUCTION

STAMP
THIS DOCUMENT HAS BEEN PREPARED BY ME OR UNDER MY
CLOSE PERSONAL SUPERVISION AND TO THE BEST OF MY
KNOWLEDGE AND BELIEF COMPLIES WITH ALL CITY, STATE,
AND FEDERAL REQUIREMENTS. FURTHERMORE, I AM NOT
PROVIDING CONTRACT ADMINISTRATION
CERTIFIED CORRECT

THIS DOCUMENT IS CONFIDENTIAL AND MAY NOT BE LOANED,
REPRODUCED, COPIED, EITHER WHOLLY OR IN PART, OR
MADE PUBLIC IN ANY MANNER WITHOUT THE WRITTEN
CONSENT OF MAPLE RIDGE ARCHITECTS, PROFESSIONAL
L.L.C. ALL RIGHTS OF DESIGN OR INVENTION ARE RESERVED
AND WILL REMAIN THE SOLE PROPERTY OF MAPLE RIDGE
ARCHITECTS, A PROFESSIONAL L.L.C.

SHEET NUMBER

A-101

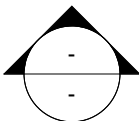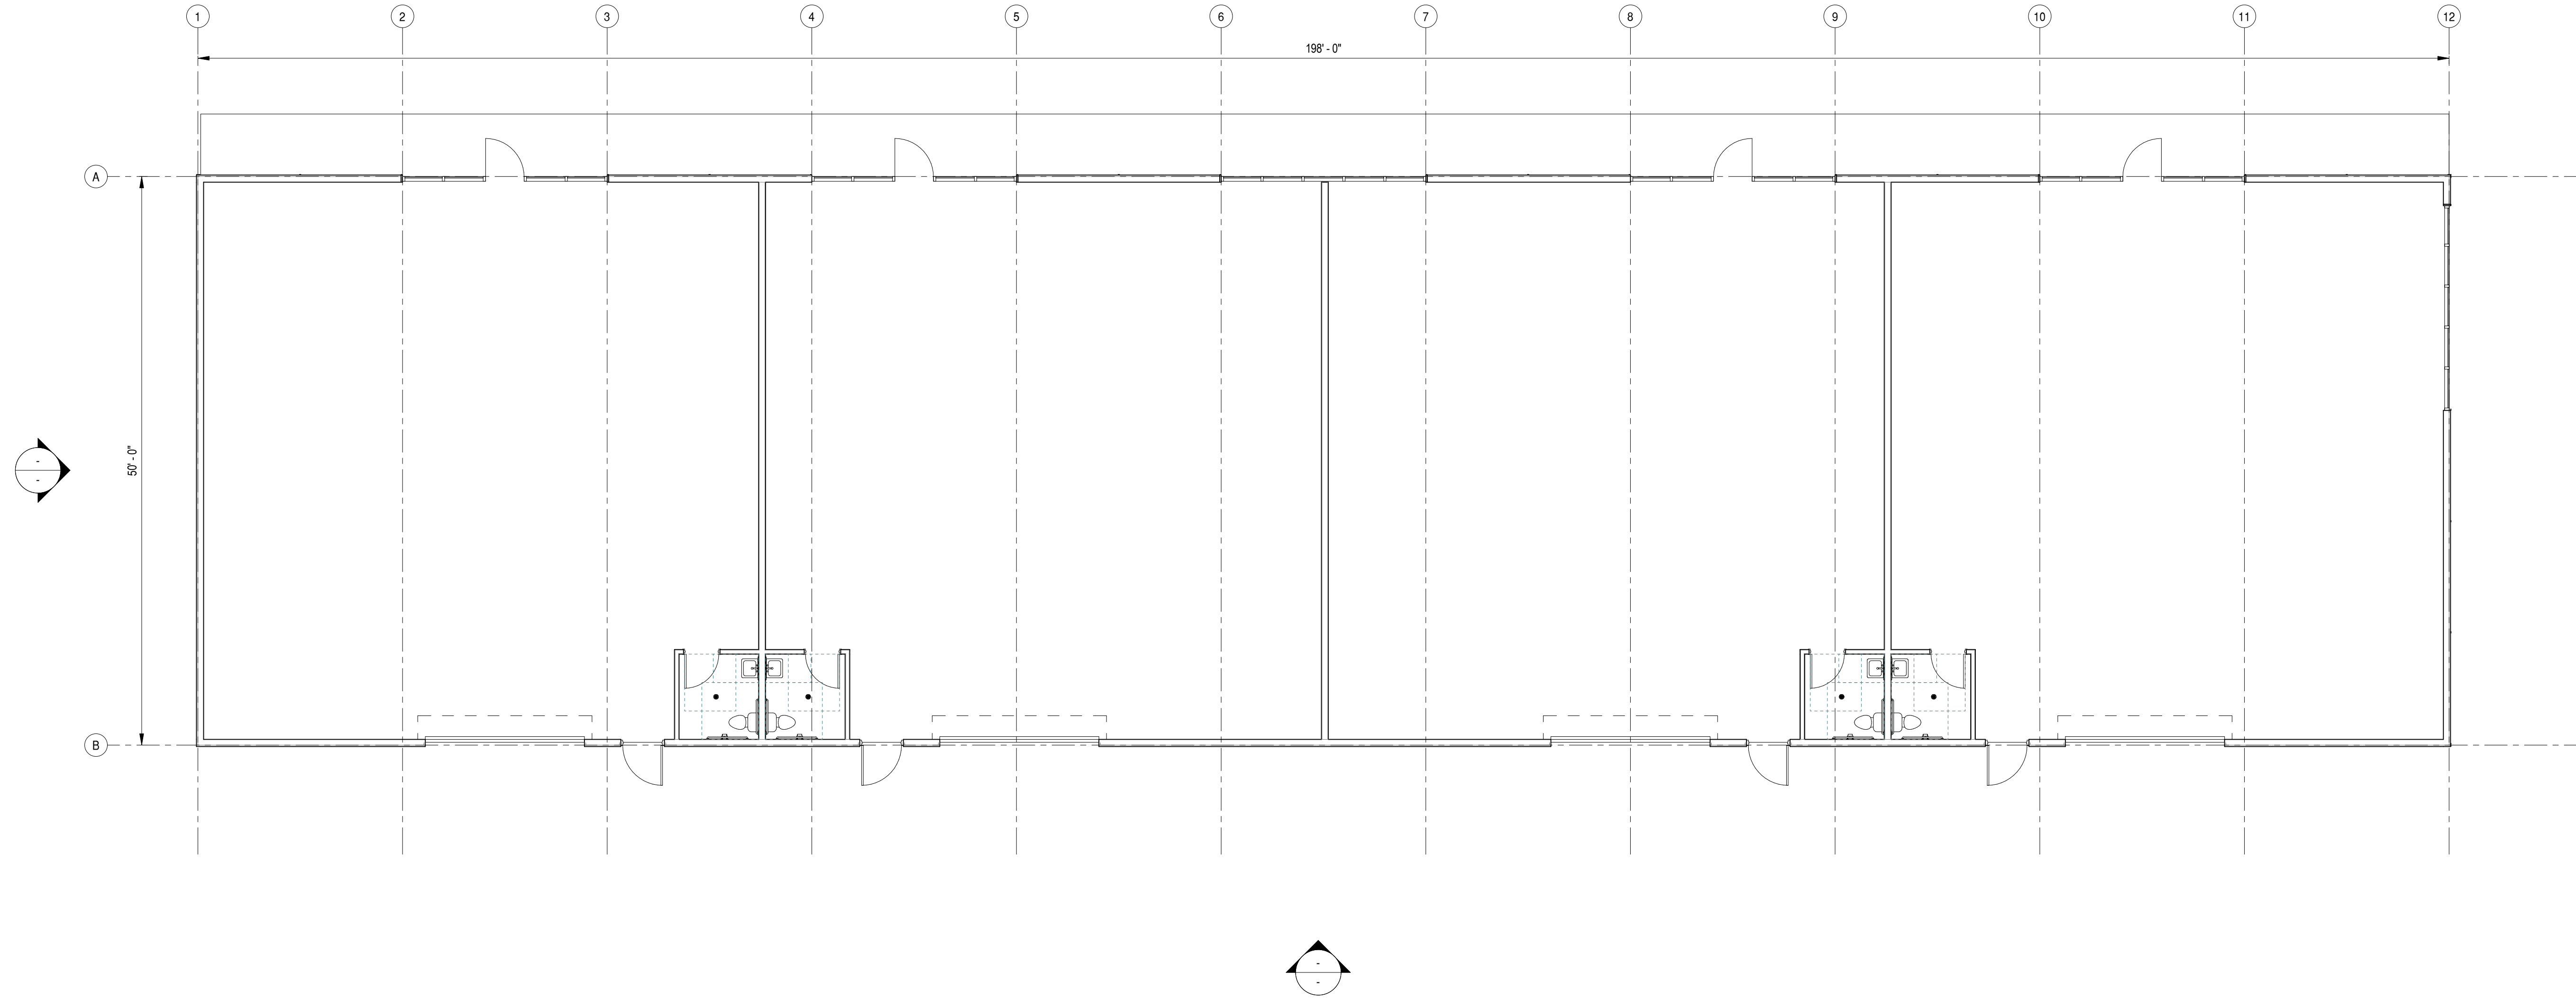

1 FLOOR PLAN
SCALE: 1/8" = 1'-0"