


14,000 SQ FT SHELL PII
COUNTRY VIEW SHOPPING CENTER
1137 SOUTH BERNARD ROAD BROSSARD, LA 70518

PROJECT NO.	
DRAWN BY	MPG
DATE	8-9-2021
REVISED	

S-1

SHEET 1 OF 2

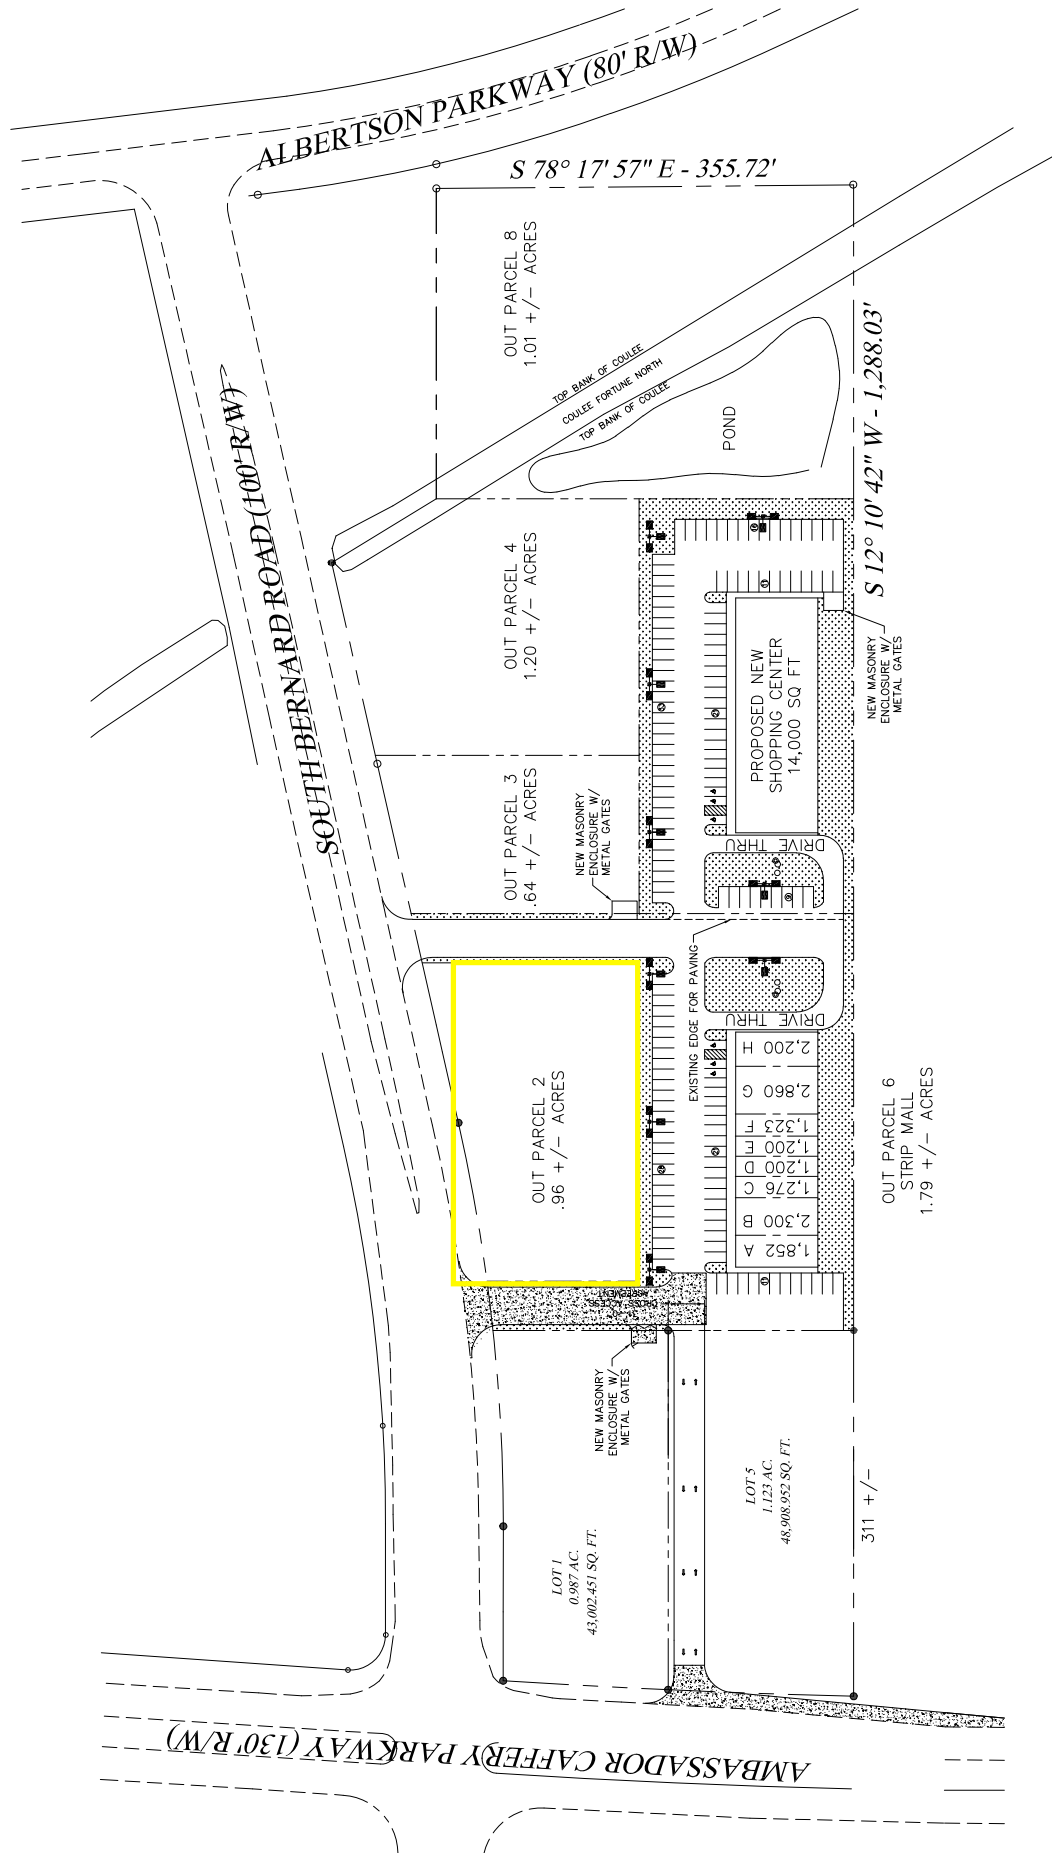

SITE PLAN

SCALE: 1" = 50'-0" (24X36)
SCALE: 1" = 100'-0" (12X18)

[illegible]