



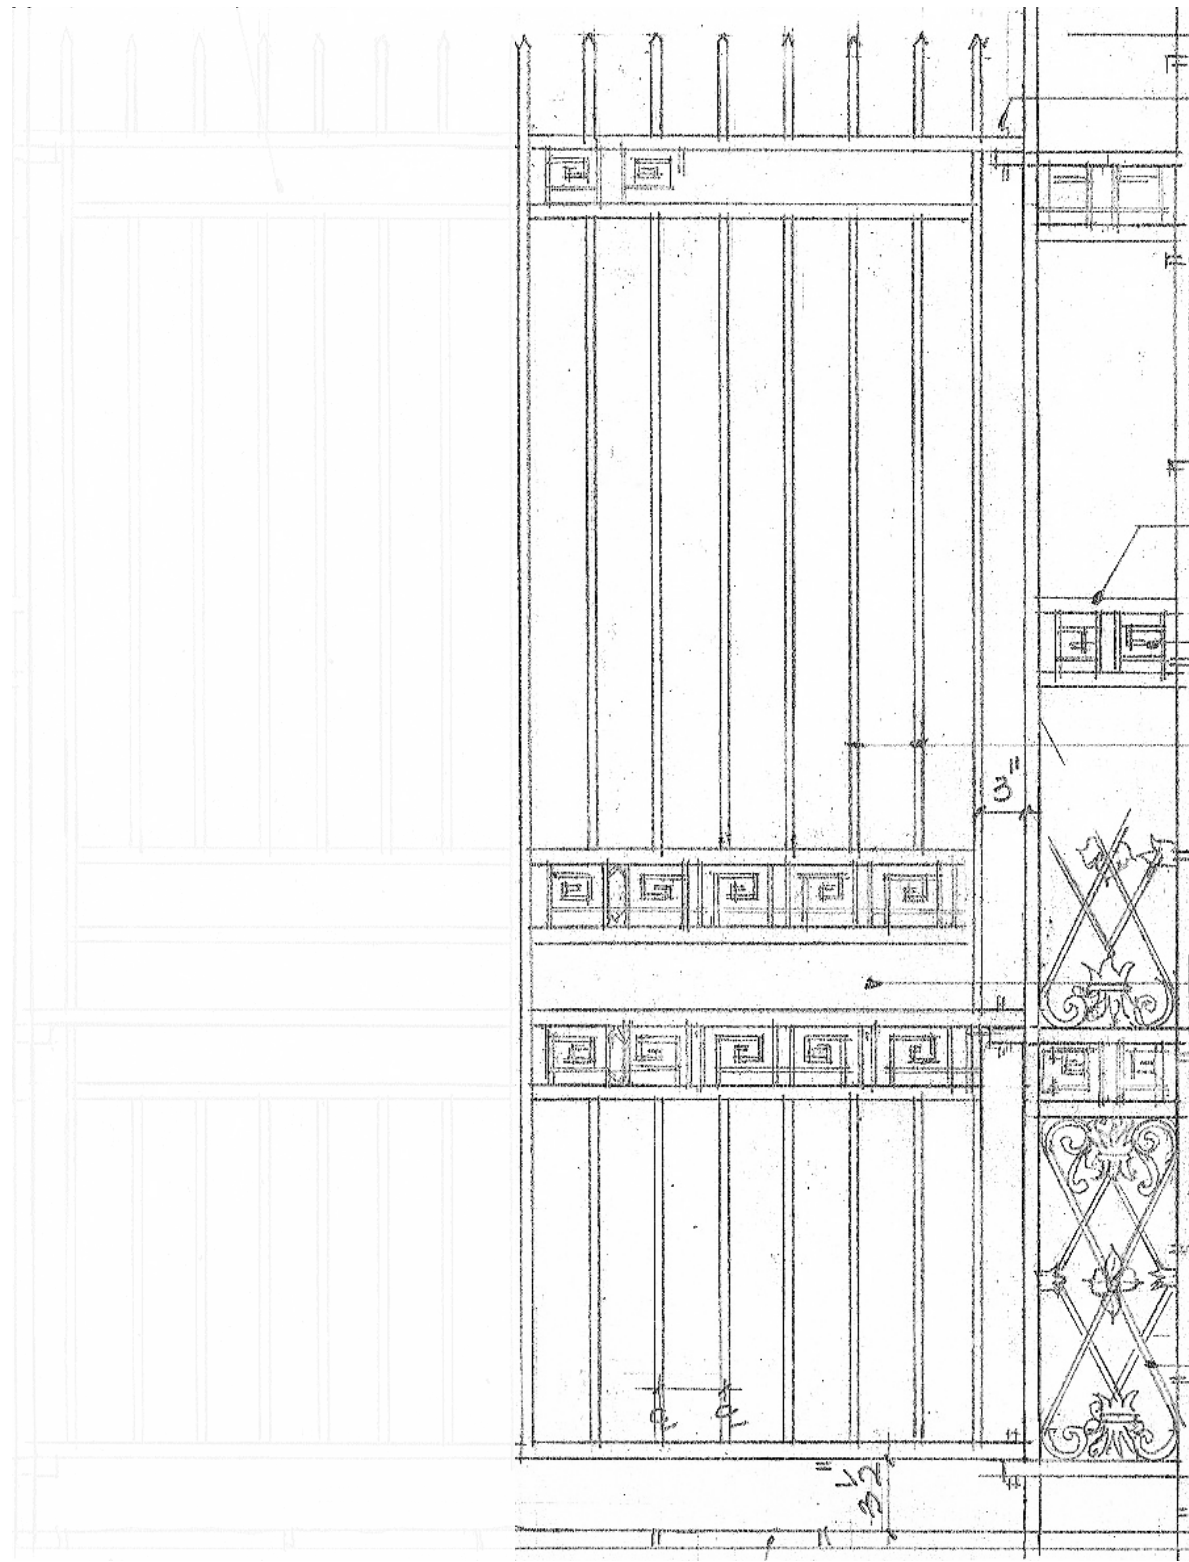

822 CAMP STREET

MARKETING PACKAGE

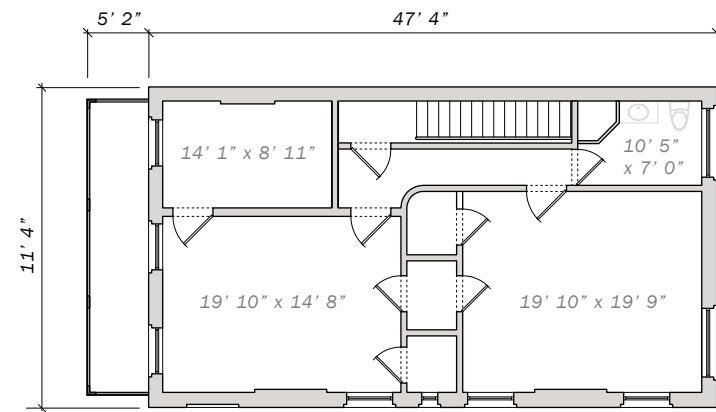


third floor plan
scale : 1/16" = 1' - 0"


first floor
gross area: 3,315 sq ft
conditioned : 3,223 sq ft
unconditioned : 92 sq ft

second floor
gross area: 3,350 sq ft
conditioned : 3,230 sq ft
unconditioned : 120 sq ft


third floor
gross area: 1,383 sq ft
conditioned : 1,263 sq ft
unconditioned : 120 sq ft

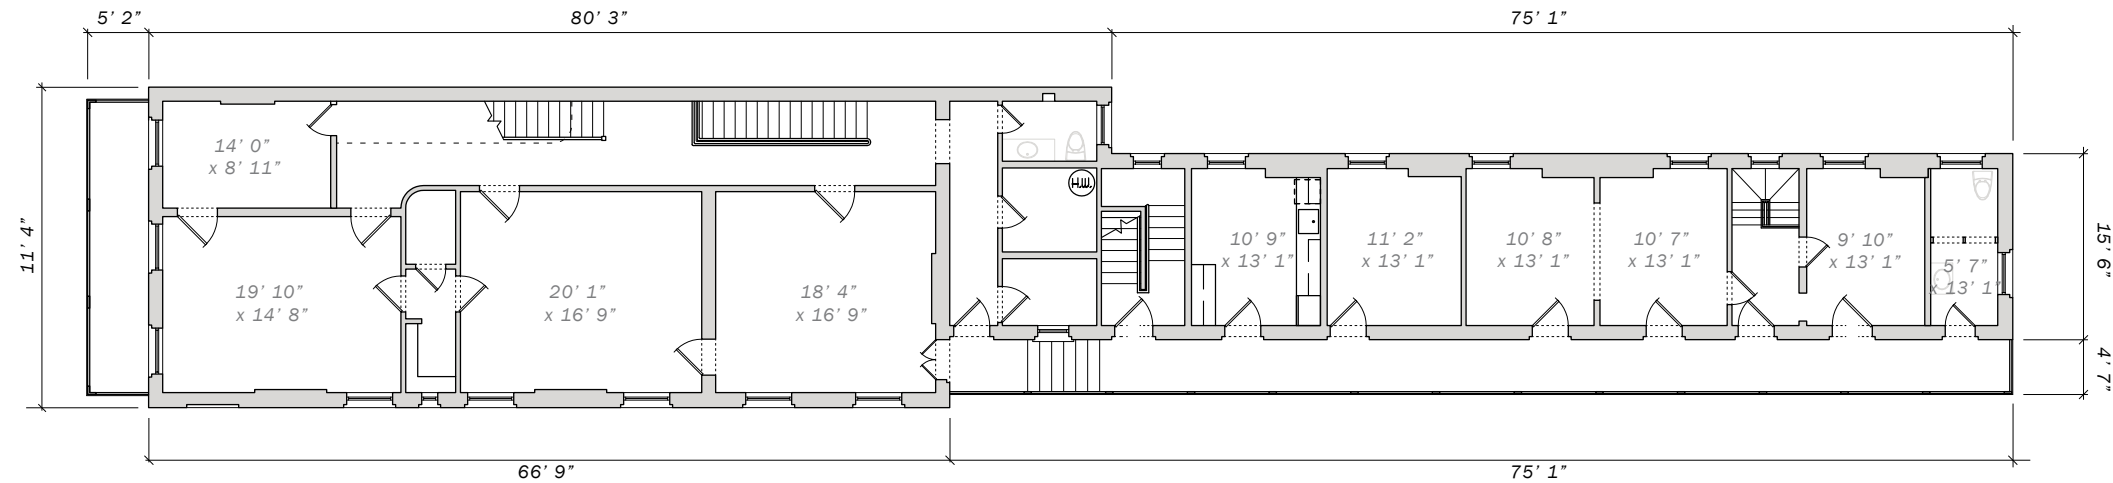

second floor plan
scale : 1/16" = 1' - 0"

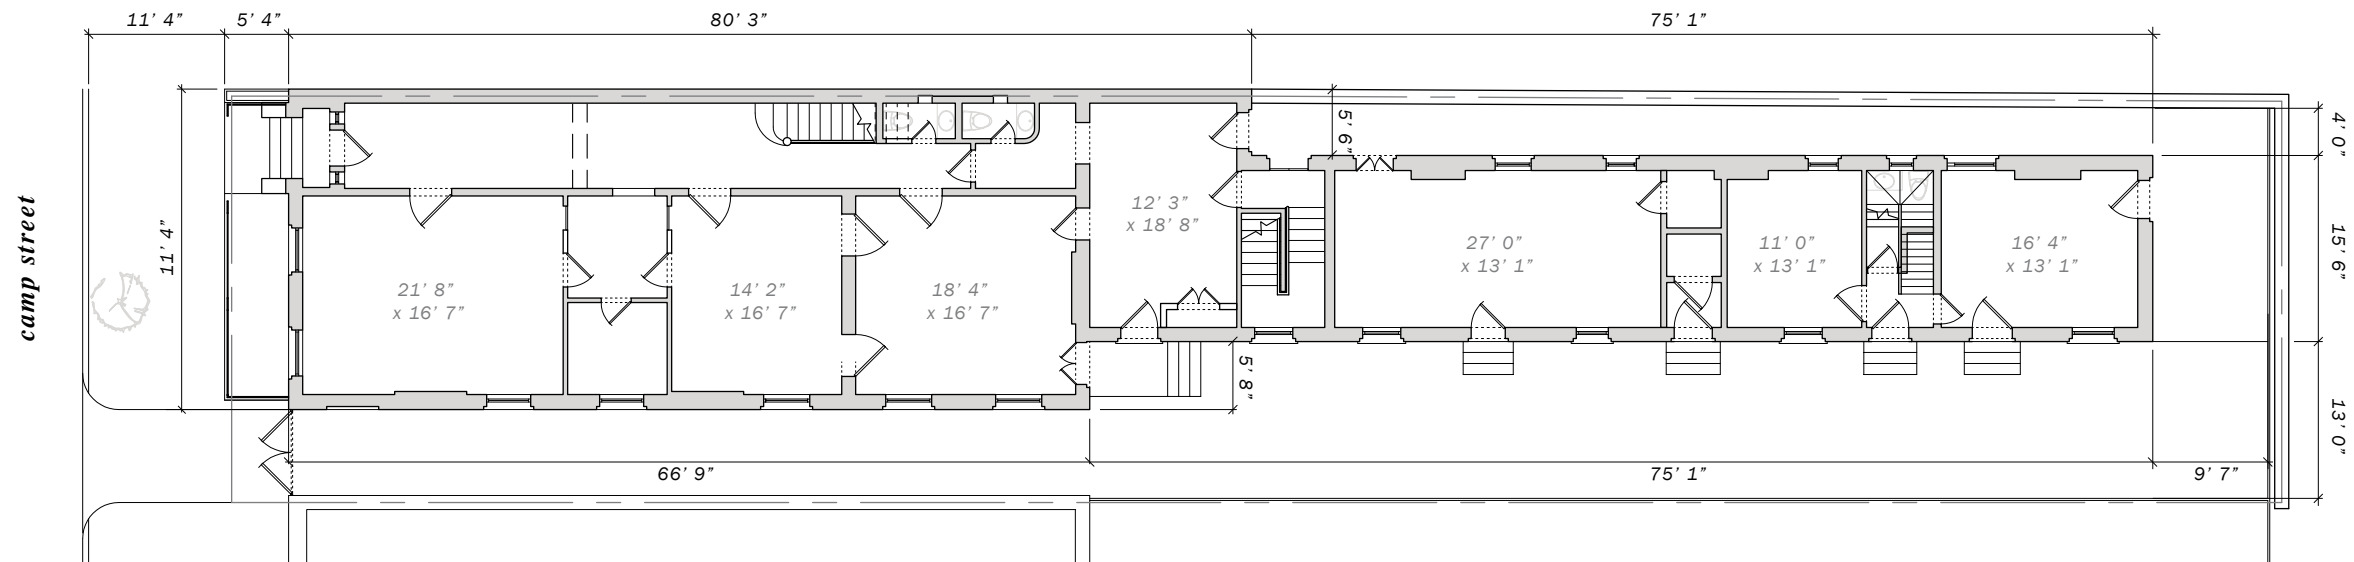

first floor plan
scale : 1/16" = 1' - 0"

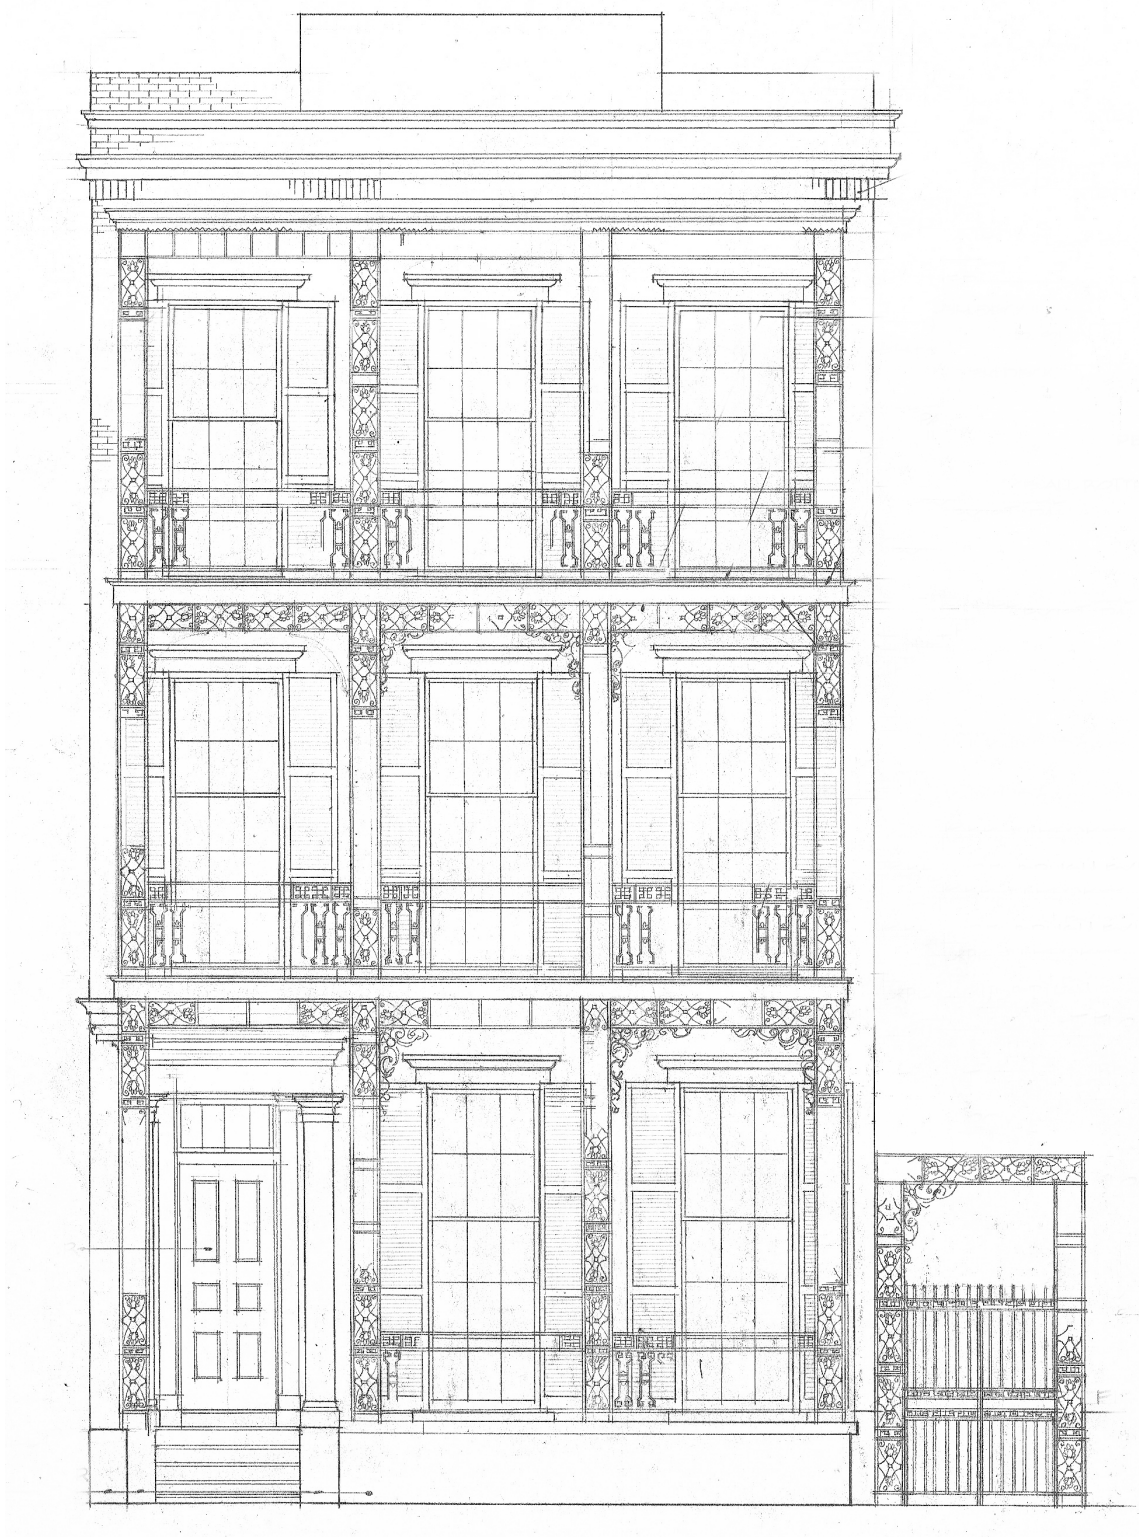

camp street elevation



rear elevation / section



st. joseph street side elevation