


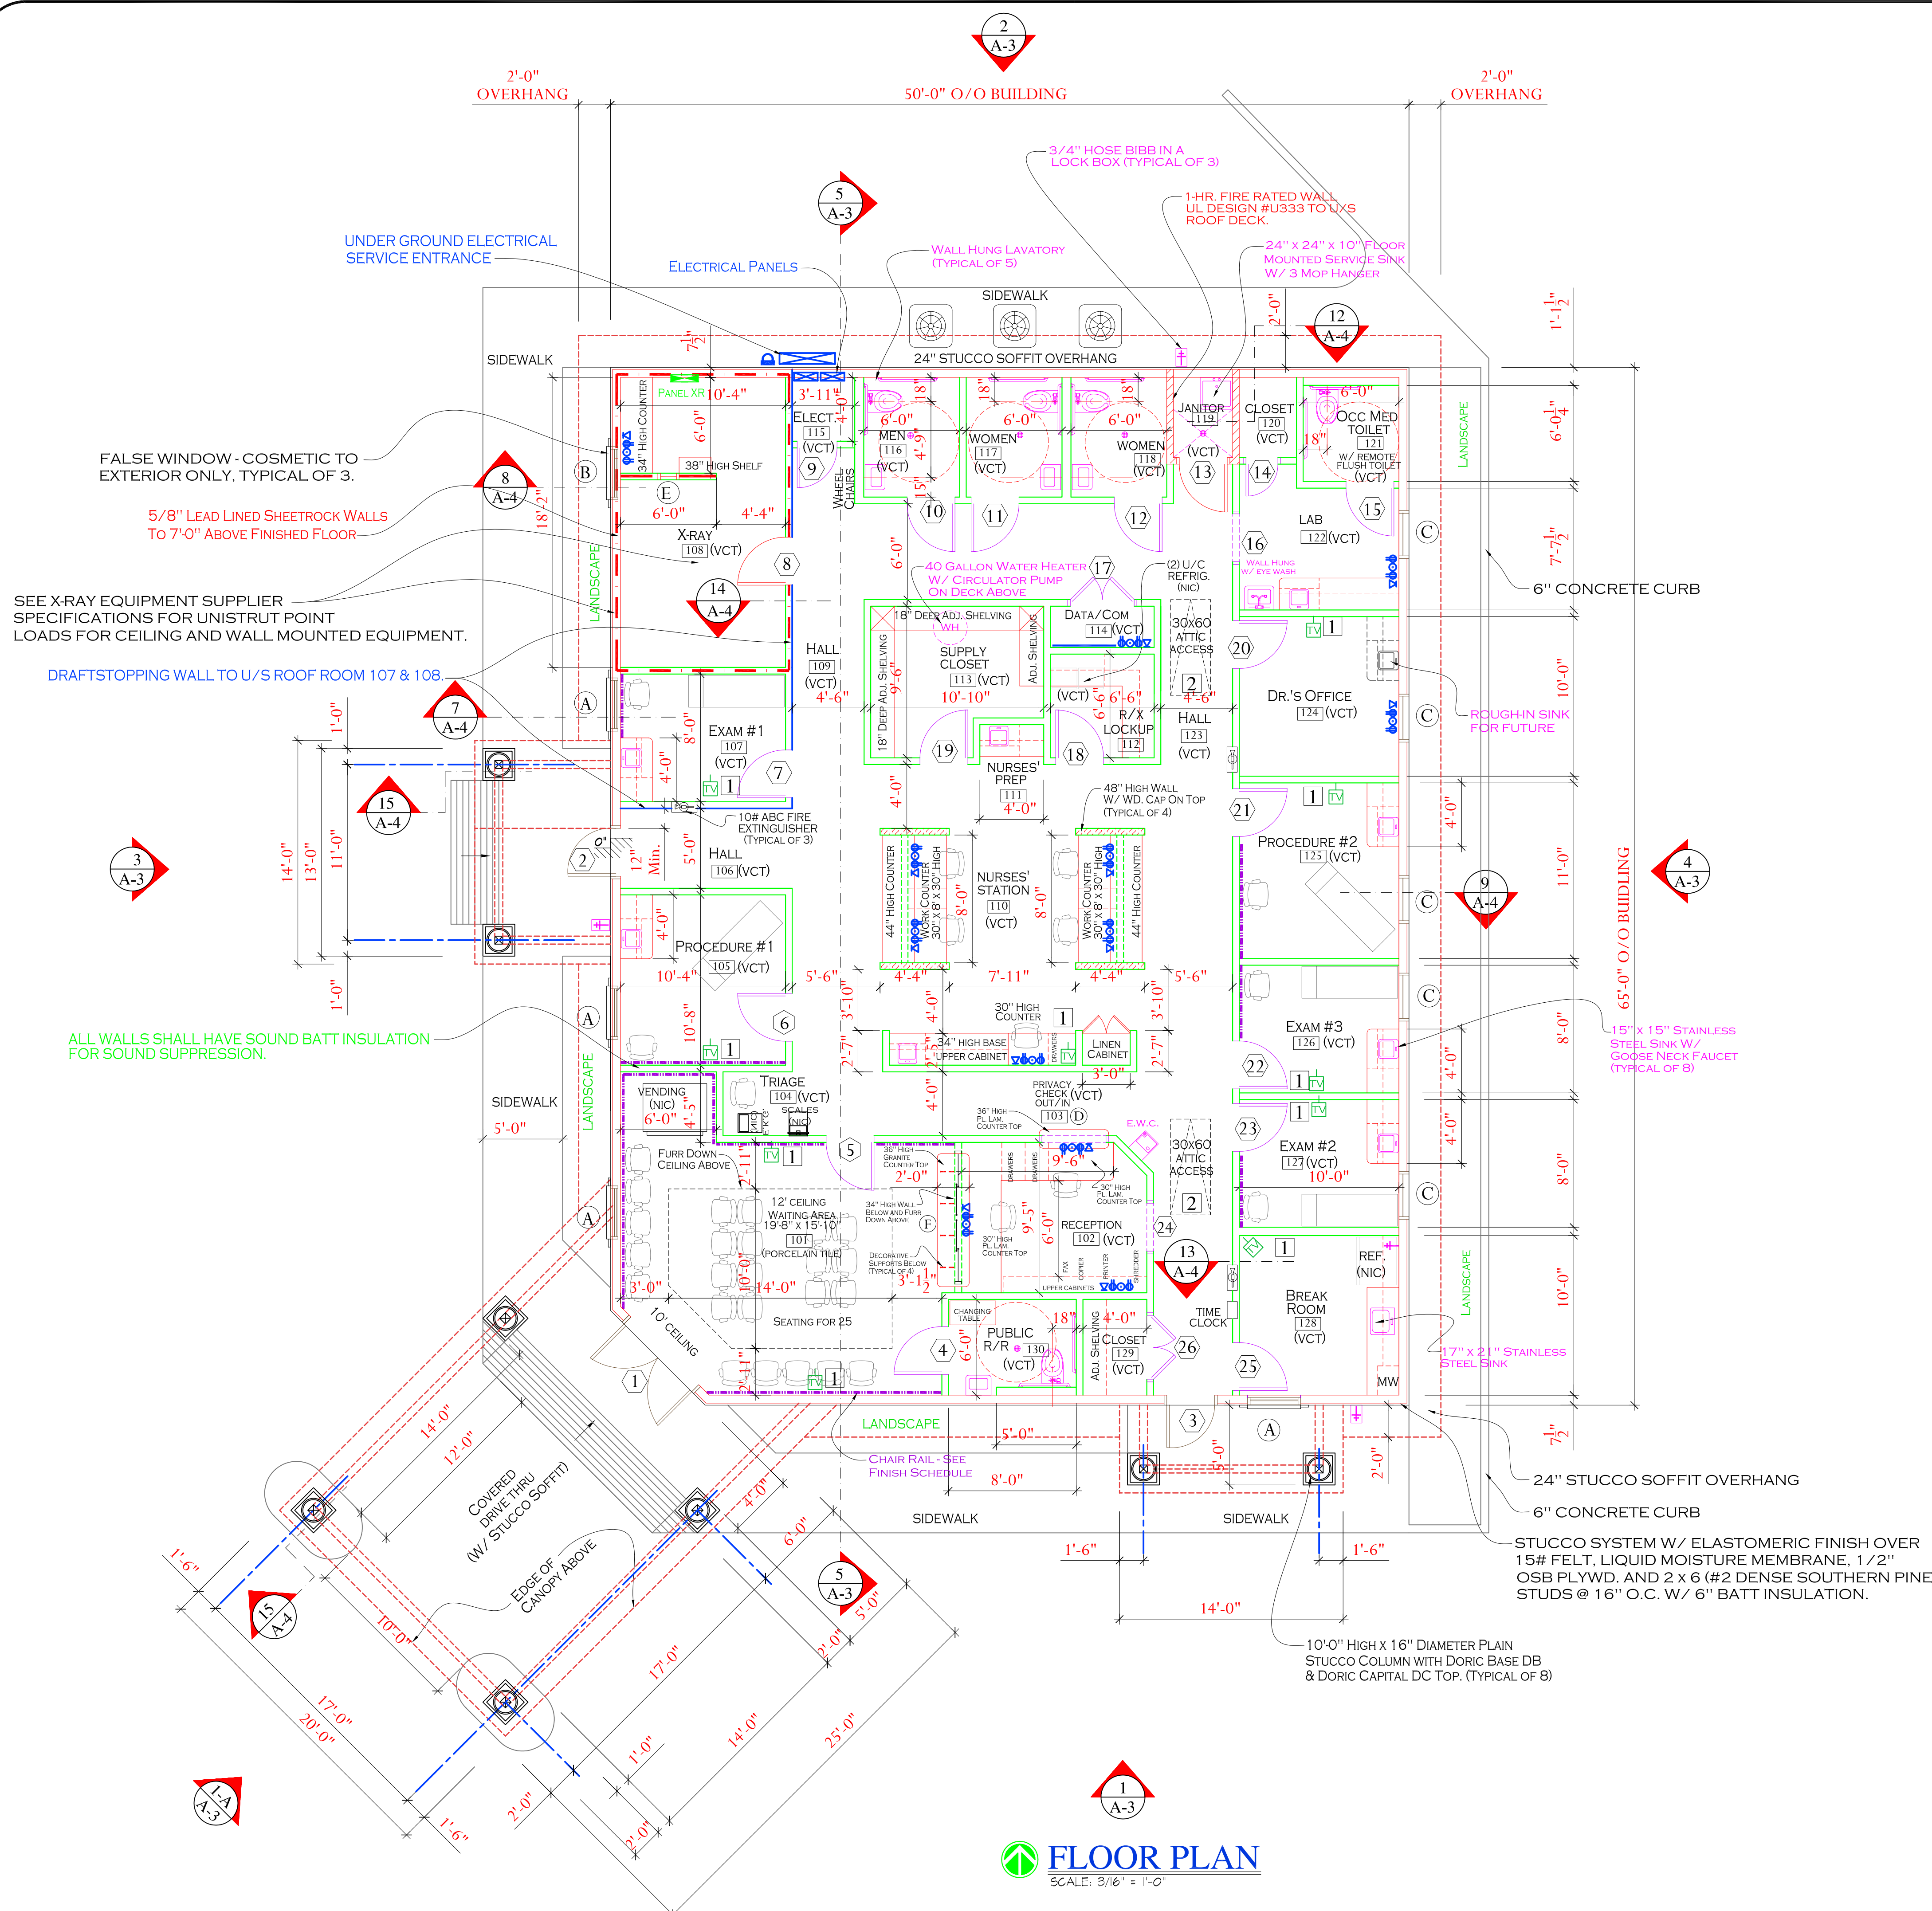

BUILDING CODE NOTES	
INTERNATIONAL BUILDING CODE 2009	
TYPE VB CONSTRUCTION, (UNPROTECTED - UNSPRINKLERED) PER TABLES 601 & 602. BUSINESS GROUP "B" OCCUPANCY, PER SECTION 304.1 (Professional Services)	
LIFE SAFETY CODE 2009	
BUSINESS - GROUP "B" OCCUPANCY As defined in Commentary Table 20/21.1 Number of Patients rendered incapable of self-preservation is 3 or fewer Care is NOT provided on a 24 hour basis. It is understood that if at any time 4 or more persons are rendered incapable of self-preservation the occupancy will change and the building will need to be reviewed under the requirements of Ambulatory Health Care, Chapter 20 of the current edition of the Life Safety Code.	
OCCUPANT LOAD (Inside Of Interior Walls) - 3,092 S.F. / 100 = 31 OCCUPANTS	

GENERAL NOTES:	
(1) ALL DATA / COMMUNICATION WIRING SHALL BE BY OWNER.	6047
(2) PLASTIC LAMINATE COVERED COUNTERS AND CABINETS OUTSIDE WITH MELAMINE INSIDE & LOCKING DOORS AS REQUIRED BY OWNER. ALL EXPOSED CORNERS ON ALL COUNTER TOPS SHALL BE ROUNDED OFF (1.5" RADIUS).	
(3) SEE FINISH SCHEDULE FOR 3" WOOD CHAIR RAIL.	
(4) STANDARD 2' x 4' FLUORESCENT LIGHTING THROUGH OUT. ADDITIONAL RECESS CAN LIGHTS SHALL BE LOCATED IN THE WAITING AREA AND HALLWAYS AS SHOWN ON SHEET E-2. UNDER CABINET COUNTER LIGHTS SHALL BE PROVIDED IN THE LAB, R/X LOCKUP AND AT THE NURSE'S STATION ONLY.	
(5) ALL WALLS SHALL HAVE SOUND BATT INSULATION FOR SOUND SUPPRESSION.	
(6) ALL FURNITURE & APPLIANCES, BY OWNER	
(7) ALL MEDICAL EQUIPMENT, BY OWNER	
(8) SECURITY & FIRE DETECTION SYSTEM SHALL BE BY OWNER.	
(9) VERIFY ALL X-RAY UNIT'S STRUCTURAL AND ELECTRICAL REQUIREMENTS WITH THE X-RAY EQUIPMENT MANUFACTURER / SUPPLIER.	

CONSTRUCTION NOTES	
1	LOCATE RECEPTACLE AND CATV OUTLET AT 96" A.F.F. FOR TV PROVIDED BY TENANT.
2	30" x 60" ATTIC ACCESS STAIRS SHALL BE PROVIDED BY THE STUD FRAMING/ SHEETROCK CONTRACTOR.

 **FLOOR PLAN**
SCALE: 3/16" = 1'-0"
3,233 S.F. BUILDING

REVISIONS

BY

DATE


NO.

COPYRIGHT 2011

SALCO CONSTRUCTION, INC.

ALL RIGHTS RESERVED
COPYING IS PROHIBITED

Your design, build general construction firm

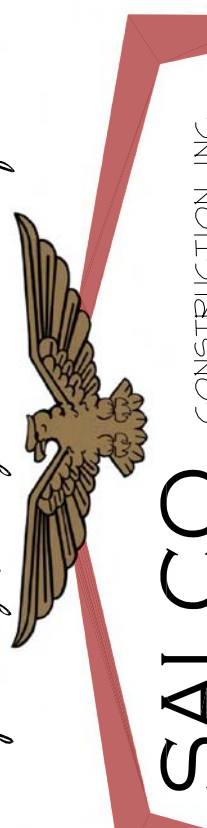SALCO CONSTRUCTION, INC.
8464 ATHENS AVE./BATON ROUGE, LA 70814/225-421-3910

A BUILDING FOR:

TENANT:

OWNER:

SALES PERSON

DATE

PRELIMINARY NUMBER

CONTRACT NUMBER

SHEET

SUPERVISOR

DRAWN BY

11-11-701-438

11-11-701-438

A-1

4 OF 14

2-16-11-RAPIDES URGENT CARE (PINEVILLE) A-1.DWG 2-16-11 4:06:52 PM EST

Rapides After Hours Urgent Care

2191 LA HIGHWAY 28 EAST
PINEVILLE, LOUISIANA 71360-5603

Eagle Medical L.L.C.