


Notes

Date
August 19, 2009
Drawn
PL
Job Number
Sheet

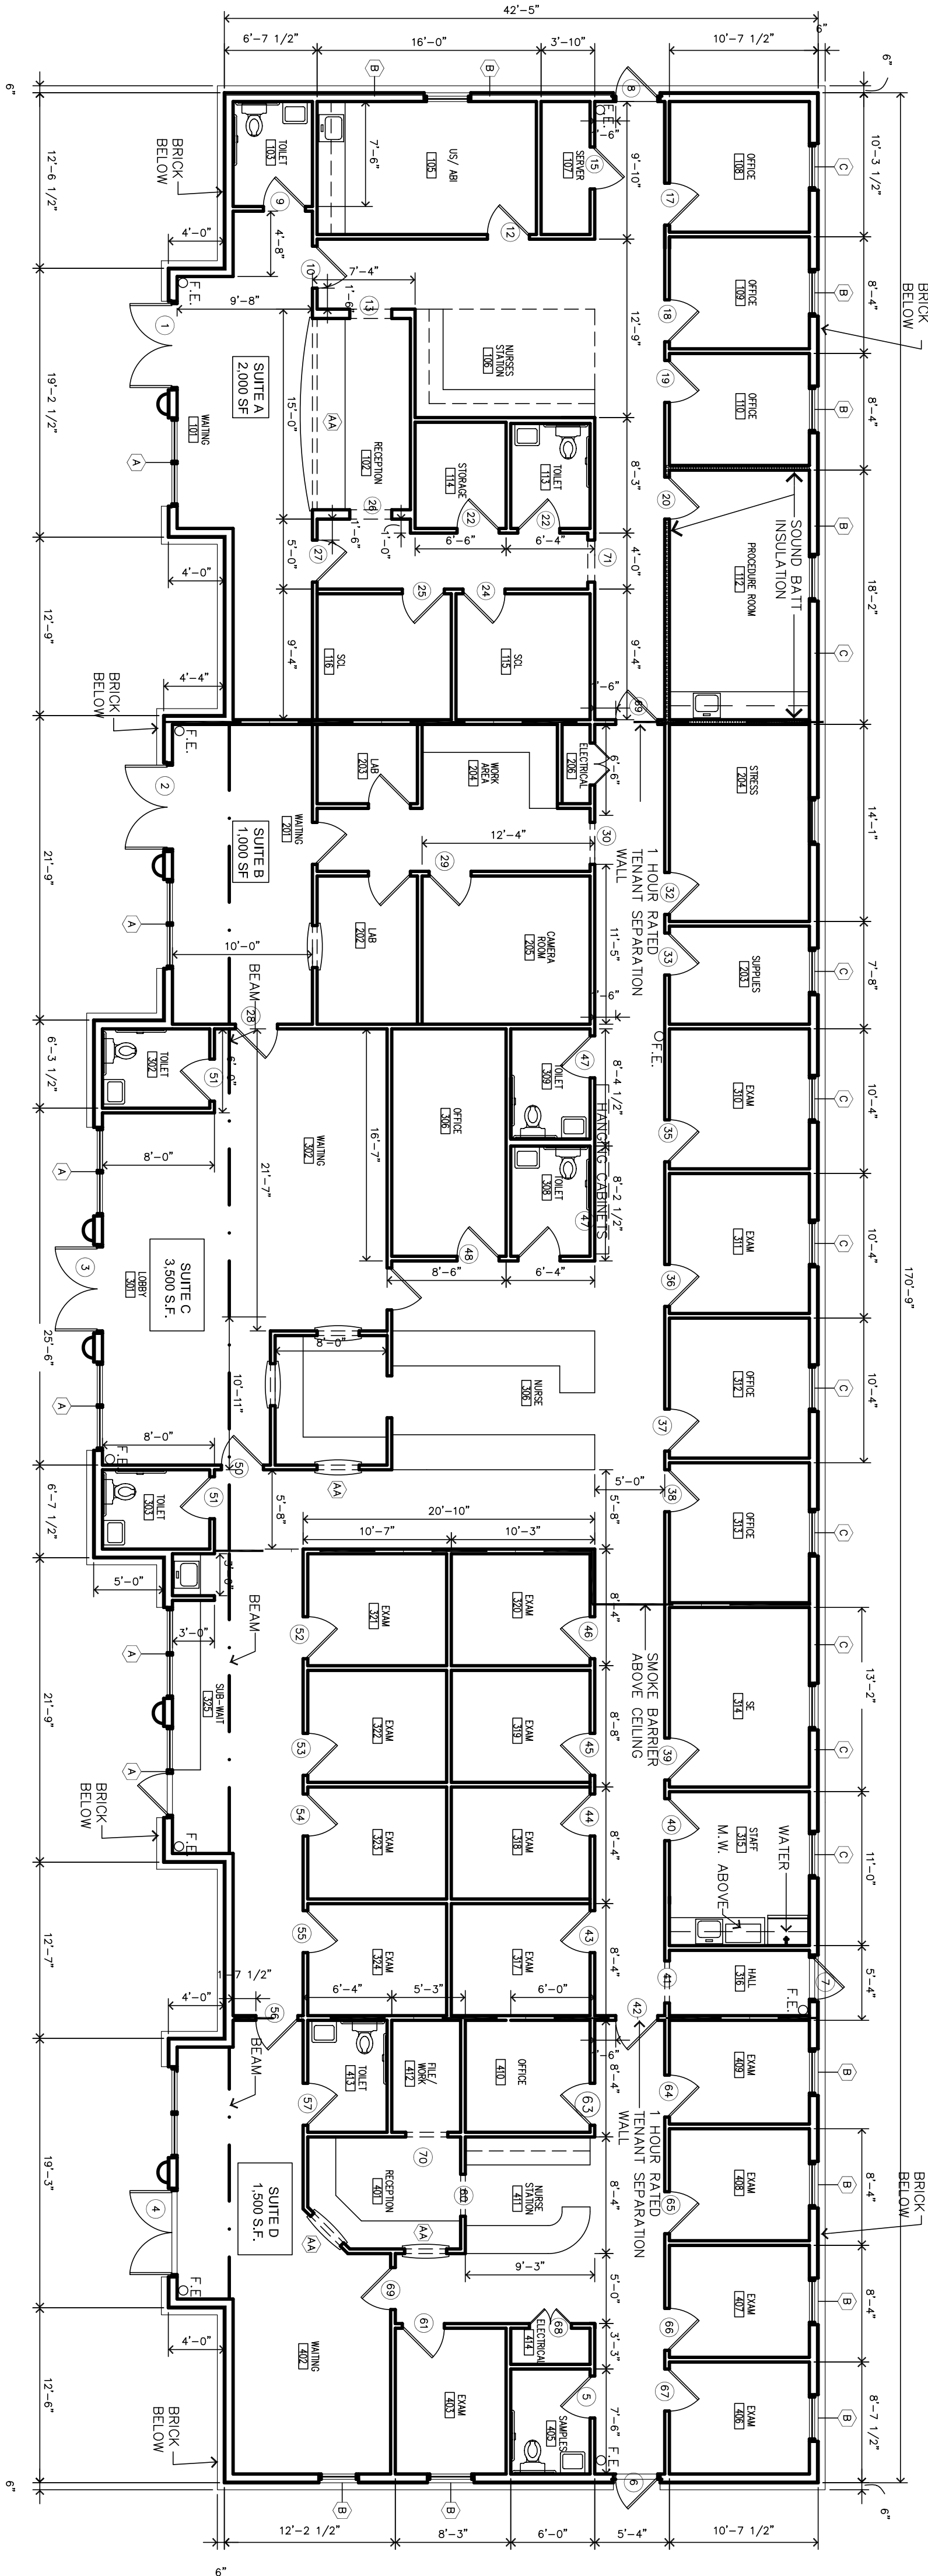

1 OVERALL REVISED FLOOR PLAN






SCALE: 1/8" = 1'-0"

ROOM FINISH SCHEDULE

ROOM	FLOOR	BASE	TRIM	WALLS	C.G.	CEILING	C. HGT.	REMARKS
FLOOR PLAN LEGEND								
DIMENSIONS ARE TO THE FACE OF STUDS TO THE FACE OF WOOD STUDS @ EXTERIOR AND INTERIOR WALLS.								
SOUND ATTENUATION BLANKETS FULL HEIGHT OF WALL								
2x4 WOOD STUDS @ 16" O.C. WITH 5/8" GYP/UM BOARD EACH SIDE 206 WHERE NOTED ON PLANS.								
GENERAL NOTES								
1. ALL RAMP AND SIDEWALK CONSTRUCTION SHALL COMPLY WITH THE ADA ACCESSIBILITY GUIDELINES.								
2. ALL NEW CONCRETE WALKS SHALL BE CONSTRUCTED OF 4" THICK 3,000 PSI CONCRETE W/ 6x6 10'/10' MIN.								
3. SAFETY GLAZING SHALL BE PROVIDED AS REQUIRED BY IBC (2003) IN HAZARDOUS LOCATIONS.								
4. LOCKS ON DOORS IN MEANS OF EGRESS SHALL COMPLY WITH NFPA 101 (2000), PARAGRAPH 5-2.15.								
5. DOOR HARDWARE SHALL BE IN COMPLIANCE WITH PARAGRAPH 4.30 OF THE ADA ACCESSIBILITY GUIDELINES (ADA-A0).								
6. INSULATION AND INSULATION ASSEMBLIES SHALL MEET THE REQUIREMENTS OF INTERNATIONAL BUILDING CODE, 2003 EDITION								
7. PORTABLE FIRE EXTINGUISHERS SHALL BE PROVIDED IN ACCORDANCE WITH THE REQUIREMENTS OF NFPA 10.								
8. SIGNAGE, WHERE PROVIDED, SHALL BE IN COMPLIANCE WITH PARAGRAPH 4.30 OF THE ADA ACCESSIBILITY GUIDELINES.								
9. ALL EXTERIOR AND INTERIOR WALLS/PARTITIONS ARE TO BE FRAMED WITH 2x4 STUDS (2x6'S WHERE SHOWN) AT 16" O.C.								
10. LOW LEVEL MOUNTED EXIT SIGNAGE SHALL BE PROVIDED AS REQUIRED BY PARAGRAPH 4-30.1, 4-30.4, 4-30.5 & 4-30.6 OF THE ADA ACCESSIBILITY GUIDELINES (ADA-A0).								
11. COUNTER HEIGHT AT KITCHEN SHALL BE 34" HIGH OR 36" HIGH WITH KNEE SPACE BELOW TO COMPLY WITH THE ADA ACCESSIBILITY GUIDELINES (ADA-A0).								
12. INSULATE OR COVER HOT WATER AND DRAIN PIPES								
13. FAUCETS SHALL NOT REQUIRE TIGHT GRASPING, PINCHING, OR TWISTING OF THE WRIST TO OPERATE.								
14. DOOR HARDWARE SHALL NOT REQUIRE TIGHT GRASPING, OR TWISTING OF THE WRIST TO OPERATE.								
15. ALL TOILETS SHALL BE MOUNTED EXACTLY 18" FROM FACE OF WALL TO CENTER OF TOILET								

ROOM FINISH SCHEDULE

ROOM	FLOOR	BASE	TRIM	WALLS	C.G.	CEILING	C. HGT.	REMARKS
FLOOR PLAN LEGEND								
DIMENSIONS ARE TO THE FACE OF STUDS TO THE FACE OF WOOD STUDS @ EXTERIOR AND INTERIOR WALLS.								
SOUND ATTENUATION BLANKETS FULL HEIGHT OF WALL								
2x4 WOOD STUDS @ 16" O.C. WITH 5/8" GYP/UM BOARD EACH SIDE 206 WHERE NOTED ON PLANS.								
GENERAL NOTES								
1. ALL RAMP AND SIDEWALK CONSTRUCTION SHALL COMPLY WITH THE ADA ACCESSIBILITY GUIDELINES.								
2. ALL NEW CONCRETE WALKS SHALL BE CONSTRUCTED OF 4" THICK 3,000 PSI CONCRETE W/ 6x6 10'/10' MIN.								
3. SAFETY GLAZING SHALL BE PROVIDED AS REQUIRED BY IBC (2003) IN HAZARDOUS LOCATIONS.								
4. LOCKS ON DOORS IN MEANS OF EGRESS SHALL COMPLY WITH NFPA 101 (2000), PARAGRAPH 5-2.15.								
5. DOOR HARDWARE SHALL BE IN COMPLIANCE WITH PARAGRAPH 4.30 OF THE ADA ACCESSIBILITY GUIDELINES (ADA-A0).								
6. INSULATION AND INSULATION ASSEMBLIES SHALL MEET THE REQUIREMENTS OF INTERNATIONAL BUILDING CODE, 2003 EDITION								
7. PORTABLE FIRE EXTINGUISHERS SHALL BE PROVIDED IN ACCORDANCE WITH THE REQUIREMENTS OF NFPA 10.								
8. SIGNAGE, WHERE PROVIDED, SHALL BE IN COMPLIANCE WITH PARAGRAPH 4.30 OF THE ADA ACCESSIBILITY GUIDELINES.								
9. ALL EXTERIOR AND INTERIOR WALLS/PARTITIONS ARE TO BE FRAMED WITH 2x4 STUDS (2x6'S WHERE SHOWN) AT 16" O.C.								
10. LOW LEVEL MOUNTED EXIT SIGNAGE SHALL BE PROVIDED AS REQUIRED BY PARAGRAPH 4-30.1, 4-30.4, 4-30.5 & 4-30.6 OF THE ADA ACCESSIBILITY GUIDELINES (ADA-A0).								
11. COUNTER HEIGHT AT KITCHEN SHALL BE 34" HIGH OR 36" HIGH WITH KNEE SPACE BELOW TO COMPLY WITH THE ADA ACCESSIBILITY GUIDELINES (ADA-A0).								
12. INSULATE OR COVER HOT WATER AND DRAIN PIPES								
13. FAUCETS SHALL NOT REQUIRE TIGHT GRASPING, PINCHING, OR TWISTING OF THE WRIST TO OPERATE.								
14. DOOR HARDWARE SHALL NOT REQUIRE TIGHT GRASPING, OR TWISTING OF THE WRIST TO OPERATE.								
15. ALL TOILETS SHALL BE MOUNTED EXACTLY 18" FROM FACE OF WALL TO CENTER OF TOILET								

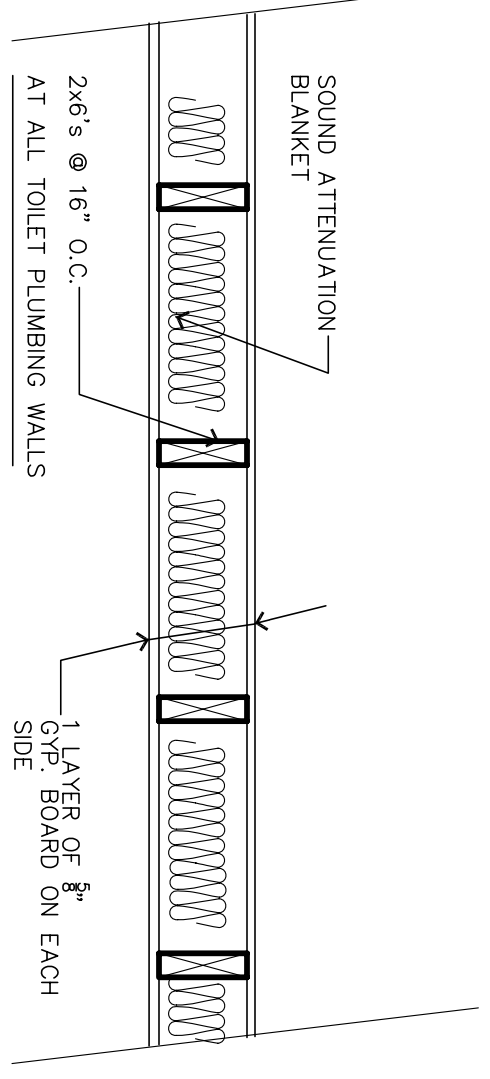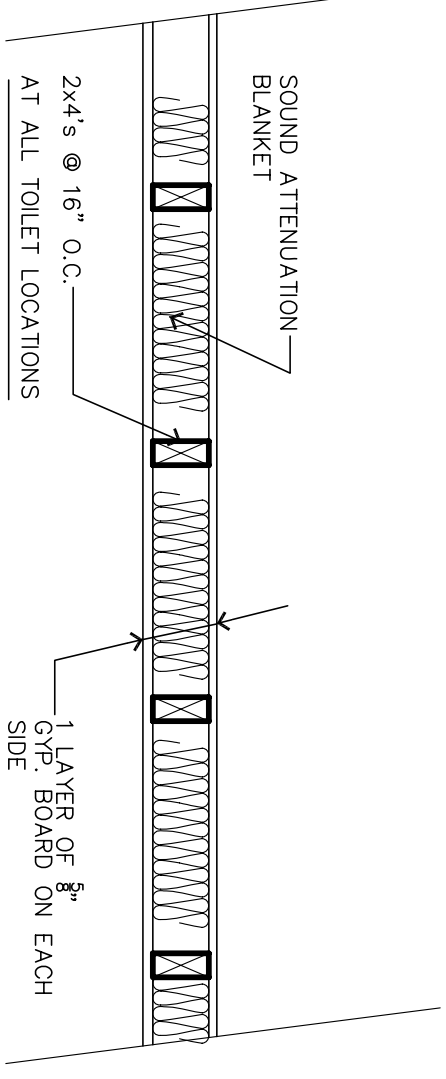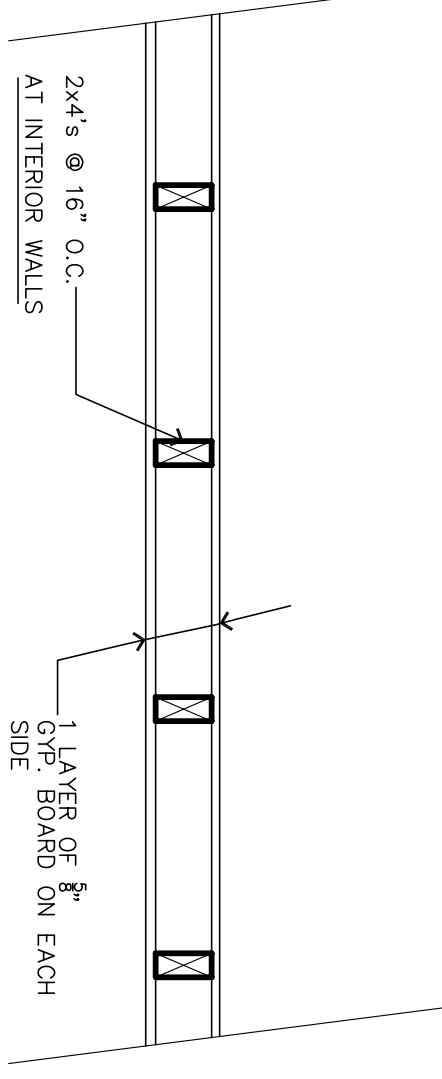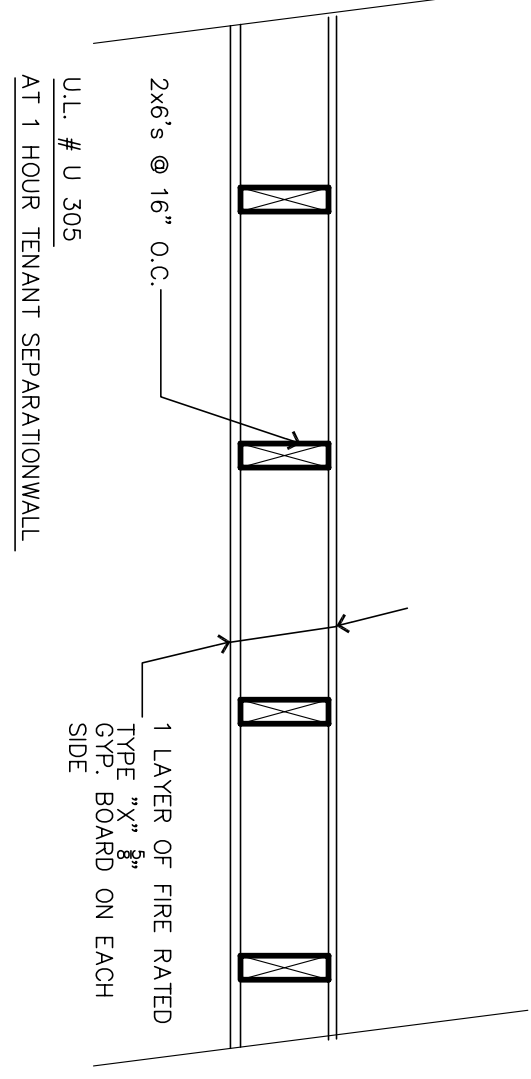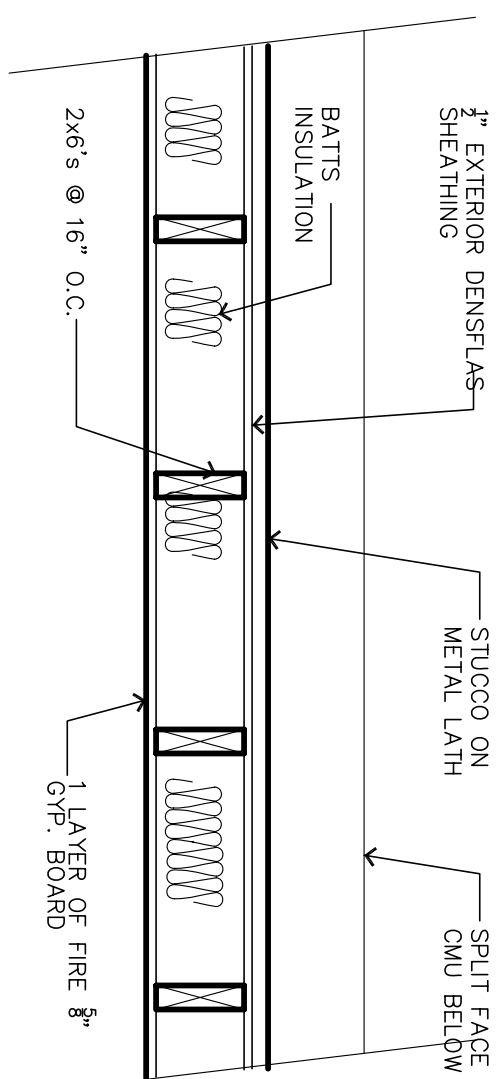

2 WALL TYPES

1"=1'-0"