


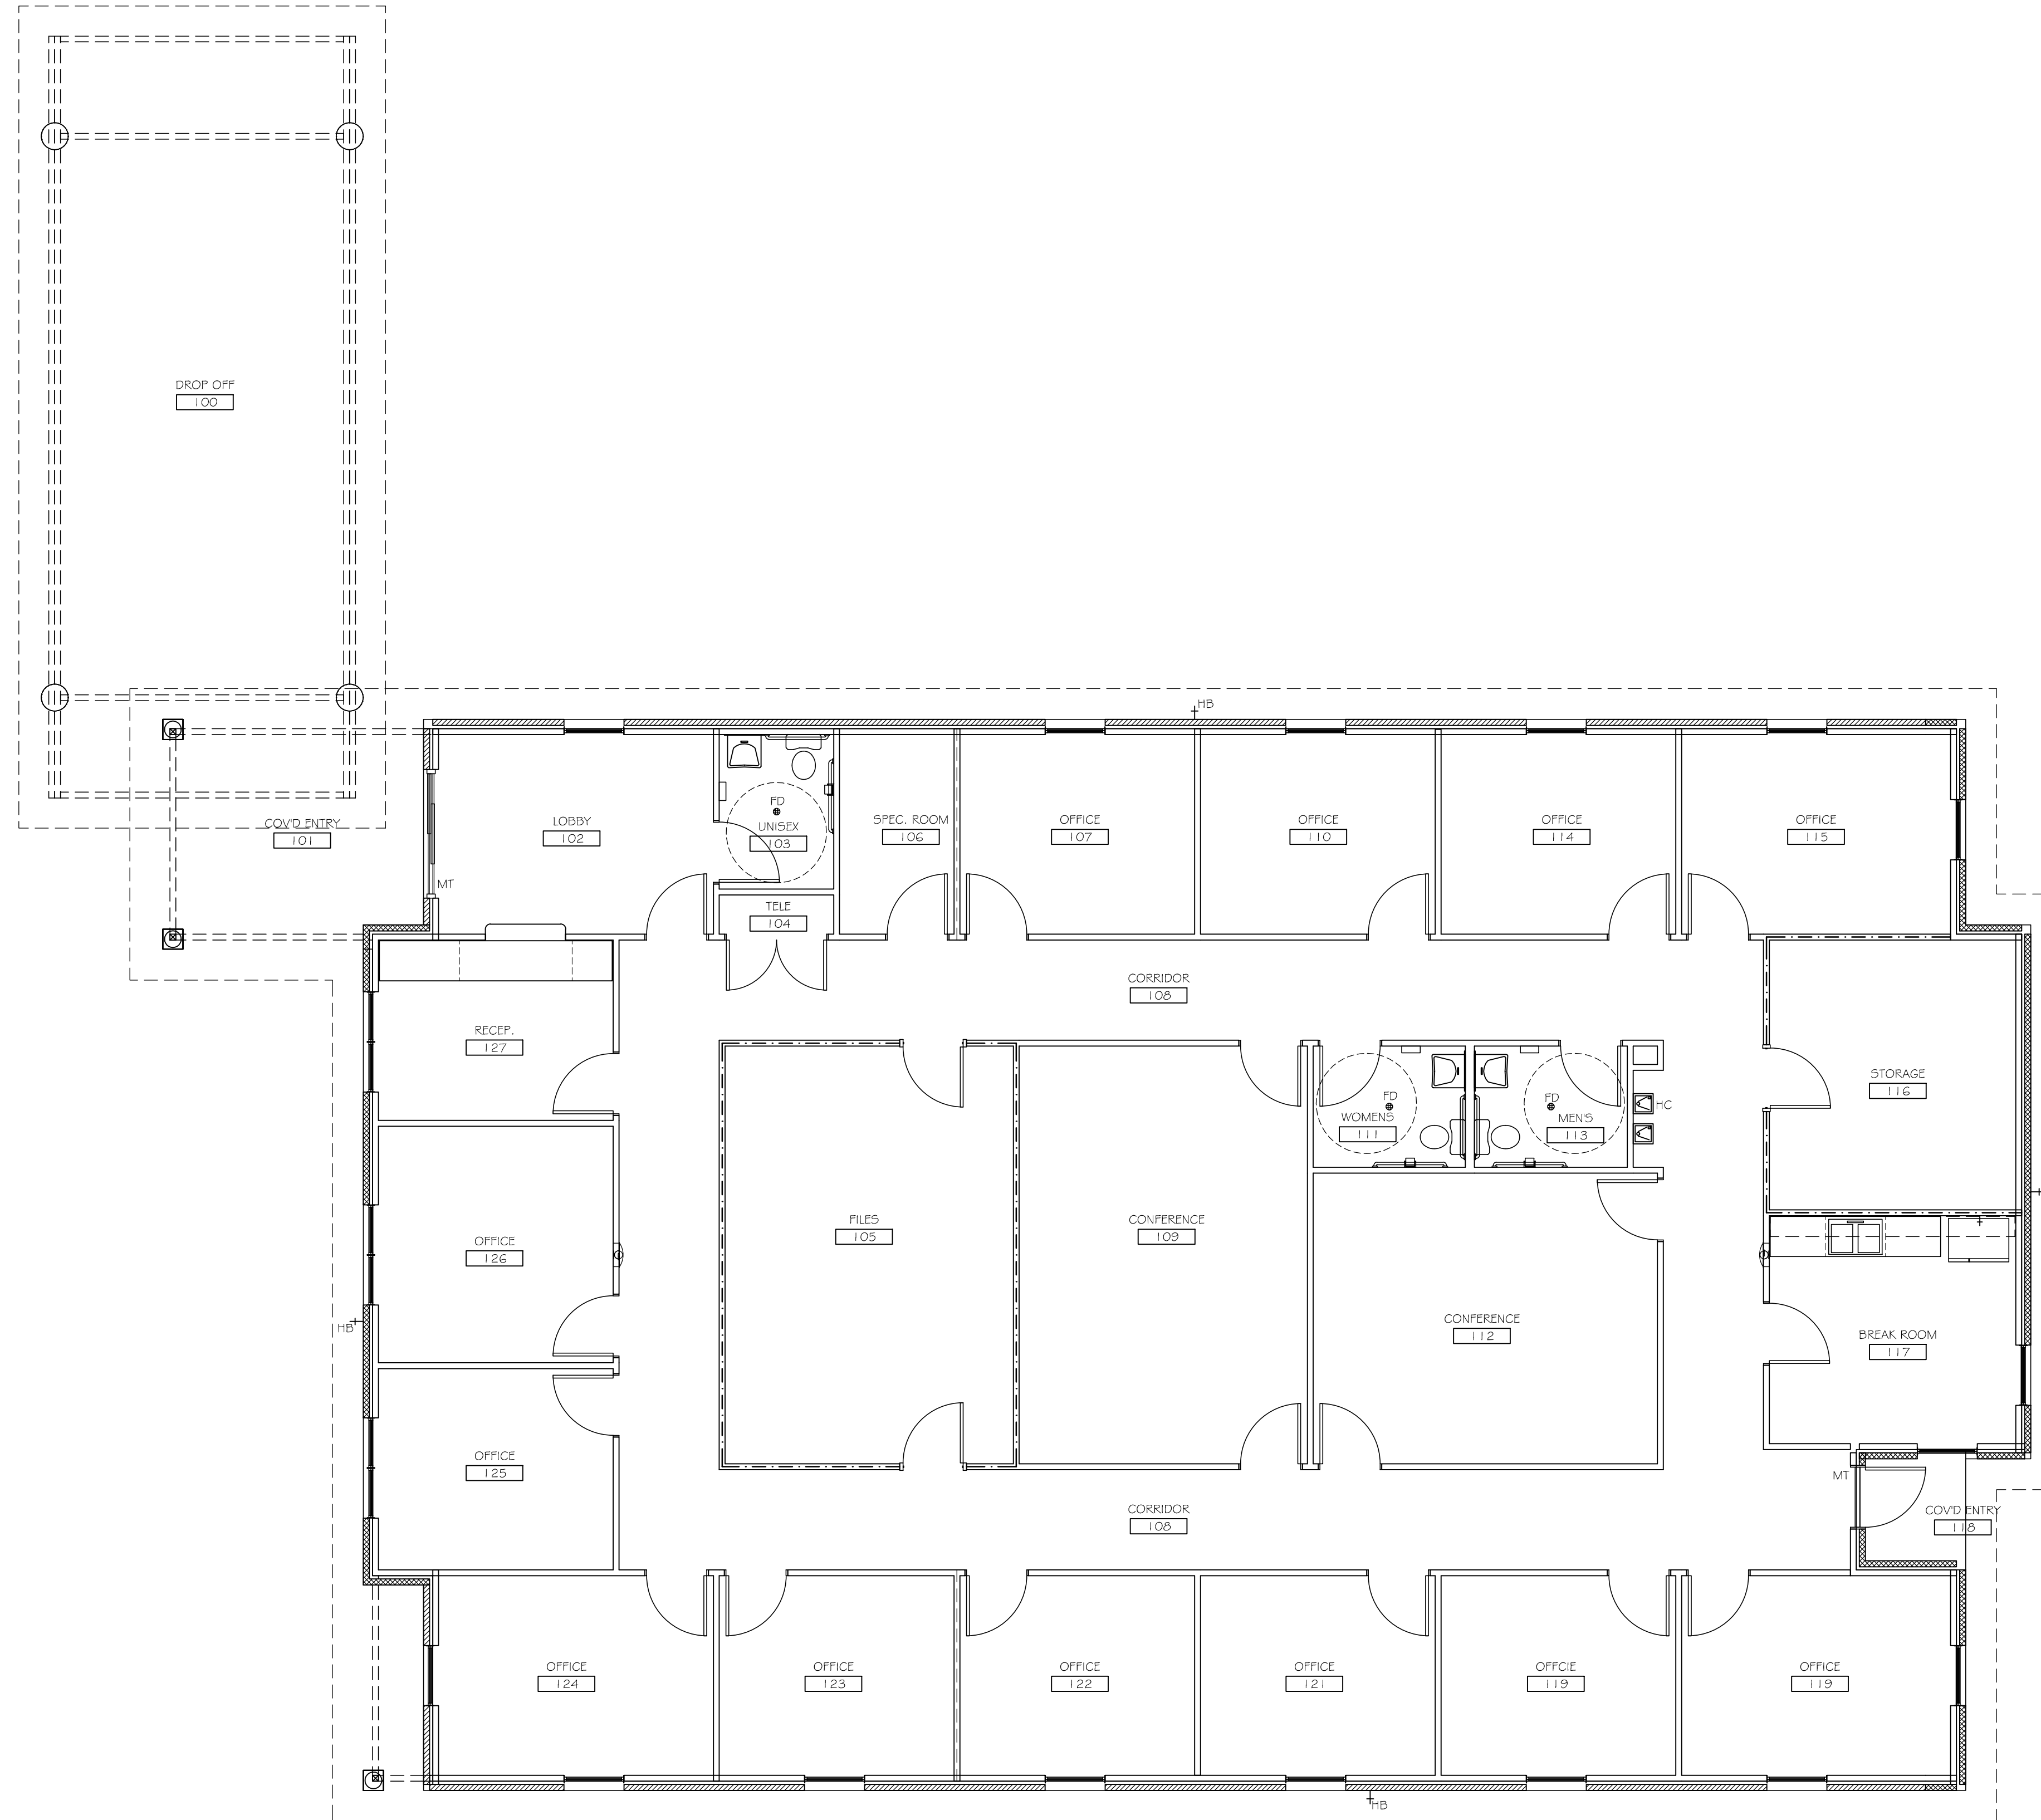


1. FLOOR PLAN 

SCALE: 3/16" = 1'-0"

LEASIBLE BLDG. AREA = 4,265 SQ. FT.
COVERED FRONT ENTRY = 139 SQ. FT.
COVERED REAR EXIT = 25 SQ. FT.
COVERED DRIVE THRU = 450 SQ. FT.
TOTAL UNDEREAVY AREA = 4,879 SQ. FT.

FOR STATE LEASE

project 3206
date 7/31/06
revisions 9/07/06

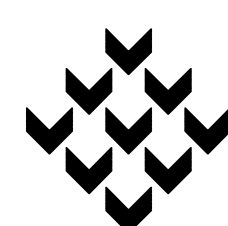

Piazza Architecture • Planning
Mandeville • Louisiana

P.A.P. © 2006

DEPARTMENT OF SOCIAL SERVICES
LOUISIANA REHABILITATION SERVICES
COVINGTON, LOUISIANA

sheet

A4.1

of 30