


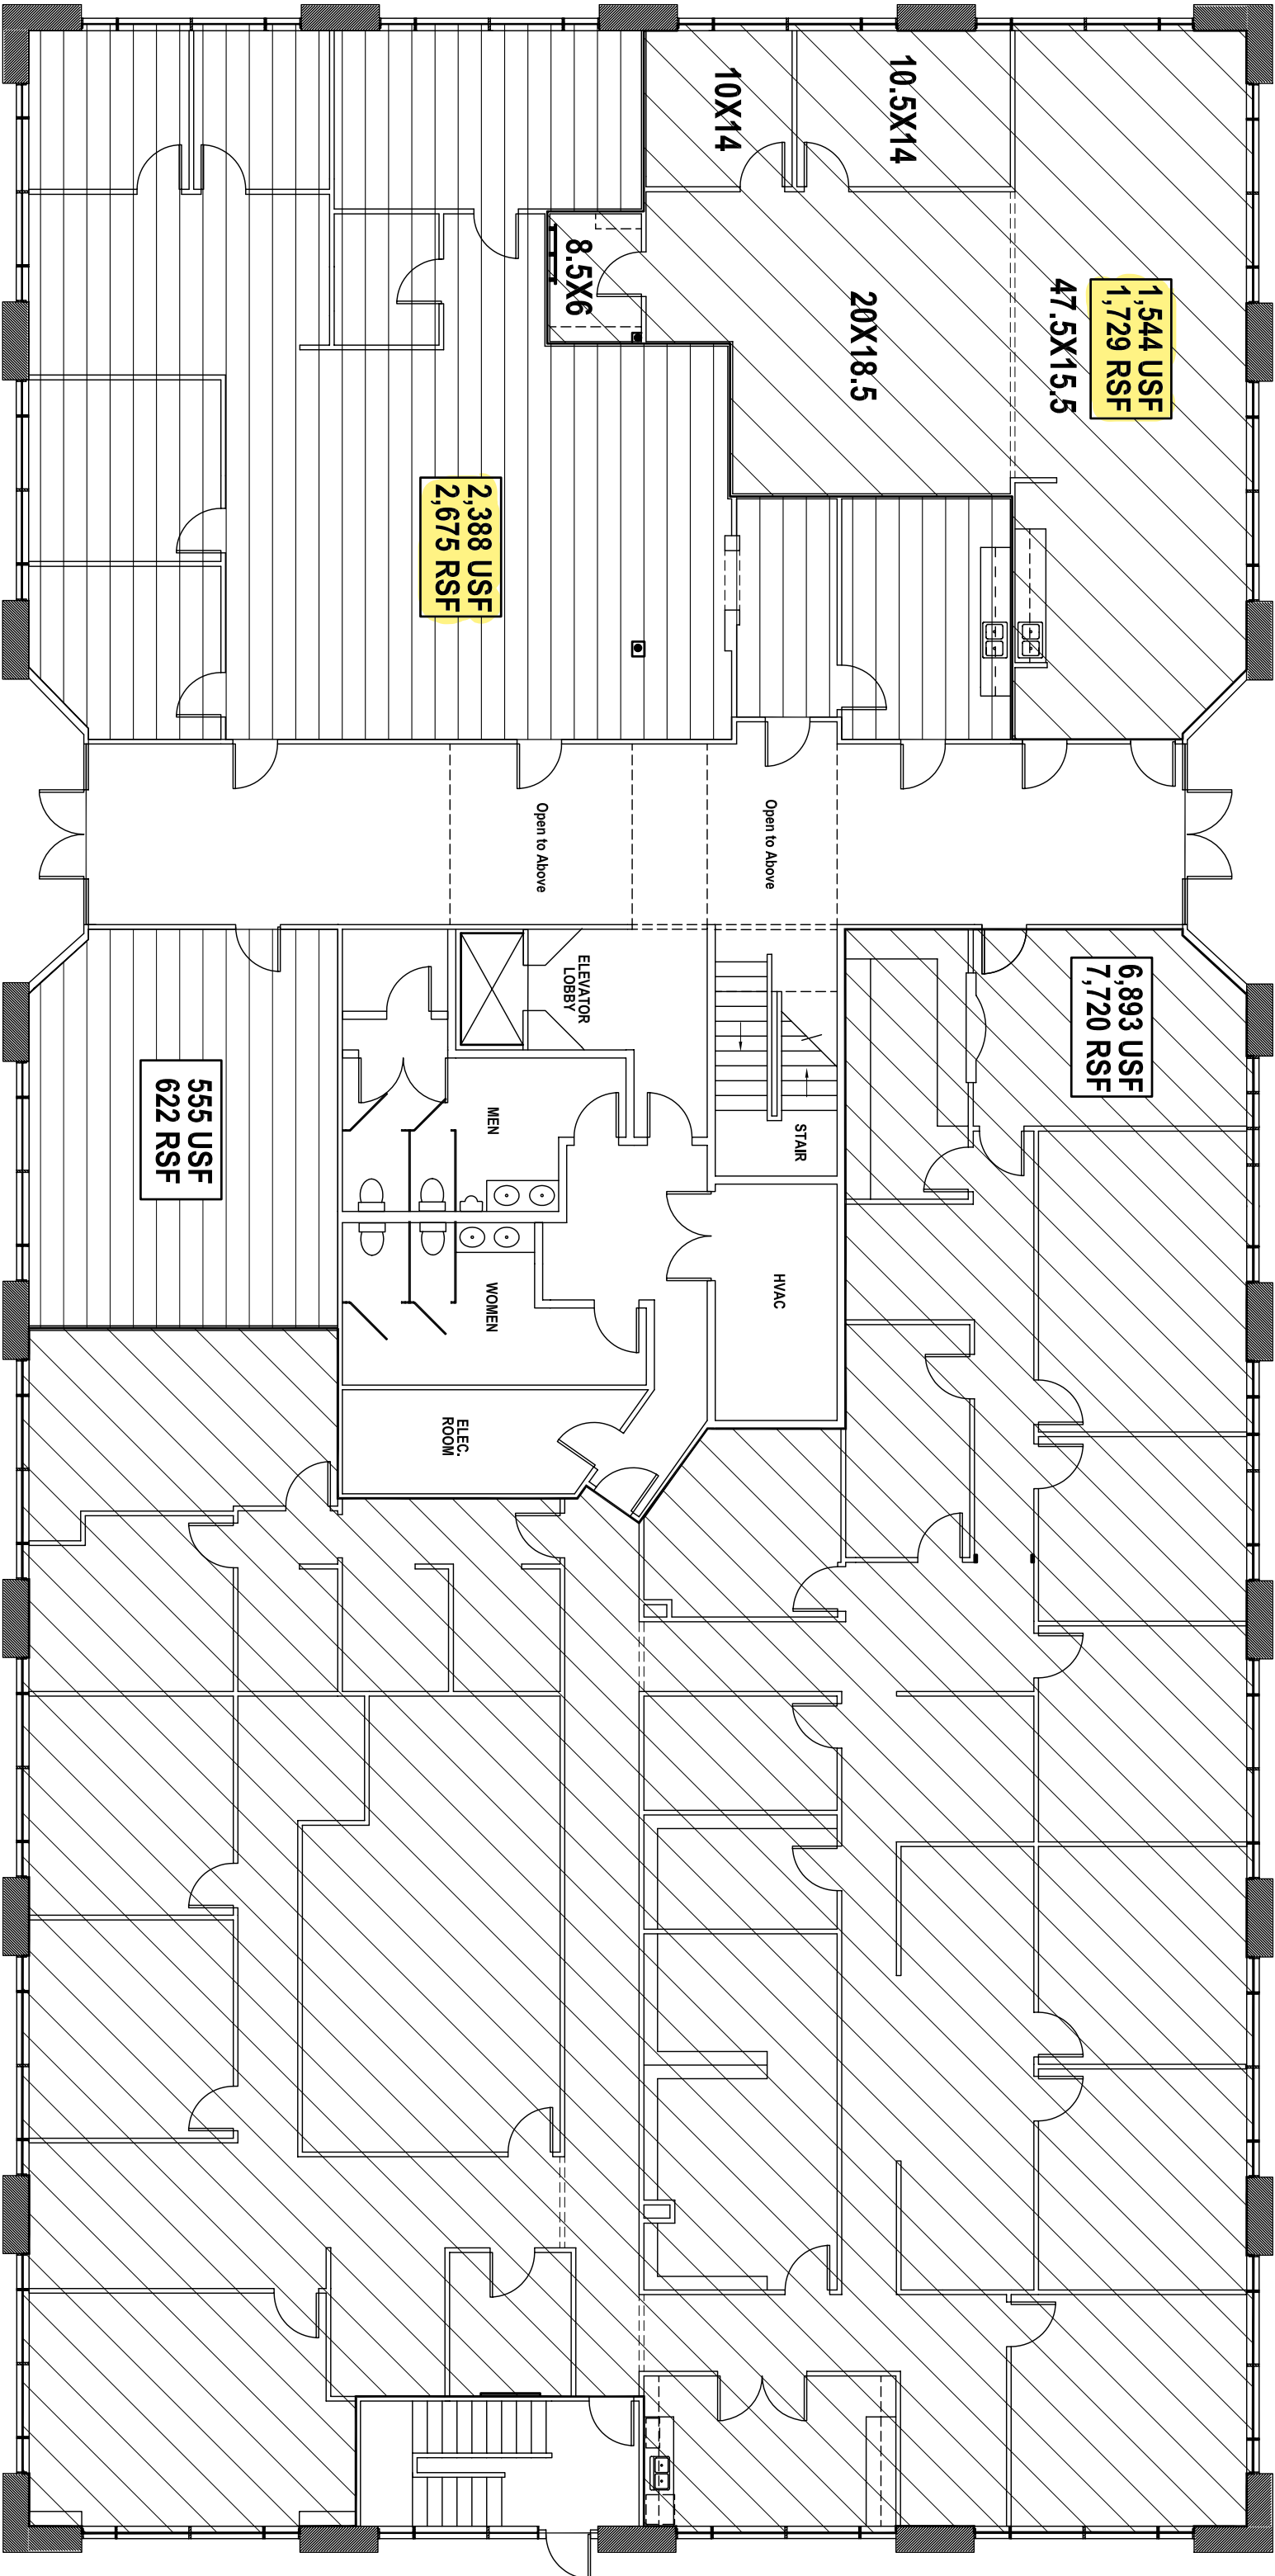

FLOOR_01_EC - 13,772 = Gross Square Footage

Scale: 3/32" = 1'-0"

DRAWING

FL_01_EC

SCALE: 3/32" = 1'-0"
FILE: 1001 HWY 190.DWG

DATE: 02-26-2019
SF CALCS: 11-22-2019
REVISED:

EXISTING CONDITIONS FLOOR PLAN
1001 Highway 190 Service Road East - 1st Floor
Covington, Louisiana 70433

Mission:
design, llc


TAMARA C. HIGGIN
Registered Interior Designer
Louisiana License 1065

Space Planning • Interior Design • Furnishings
100 E. John Crete • Covington, Louisiana 70433 • (985) 273-0290
tamara@missiondesignllc.net