


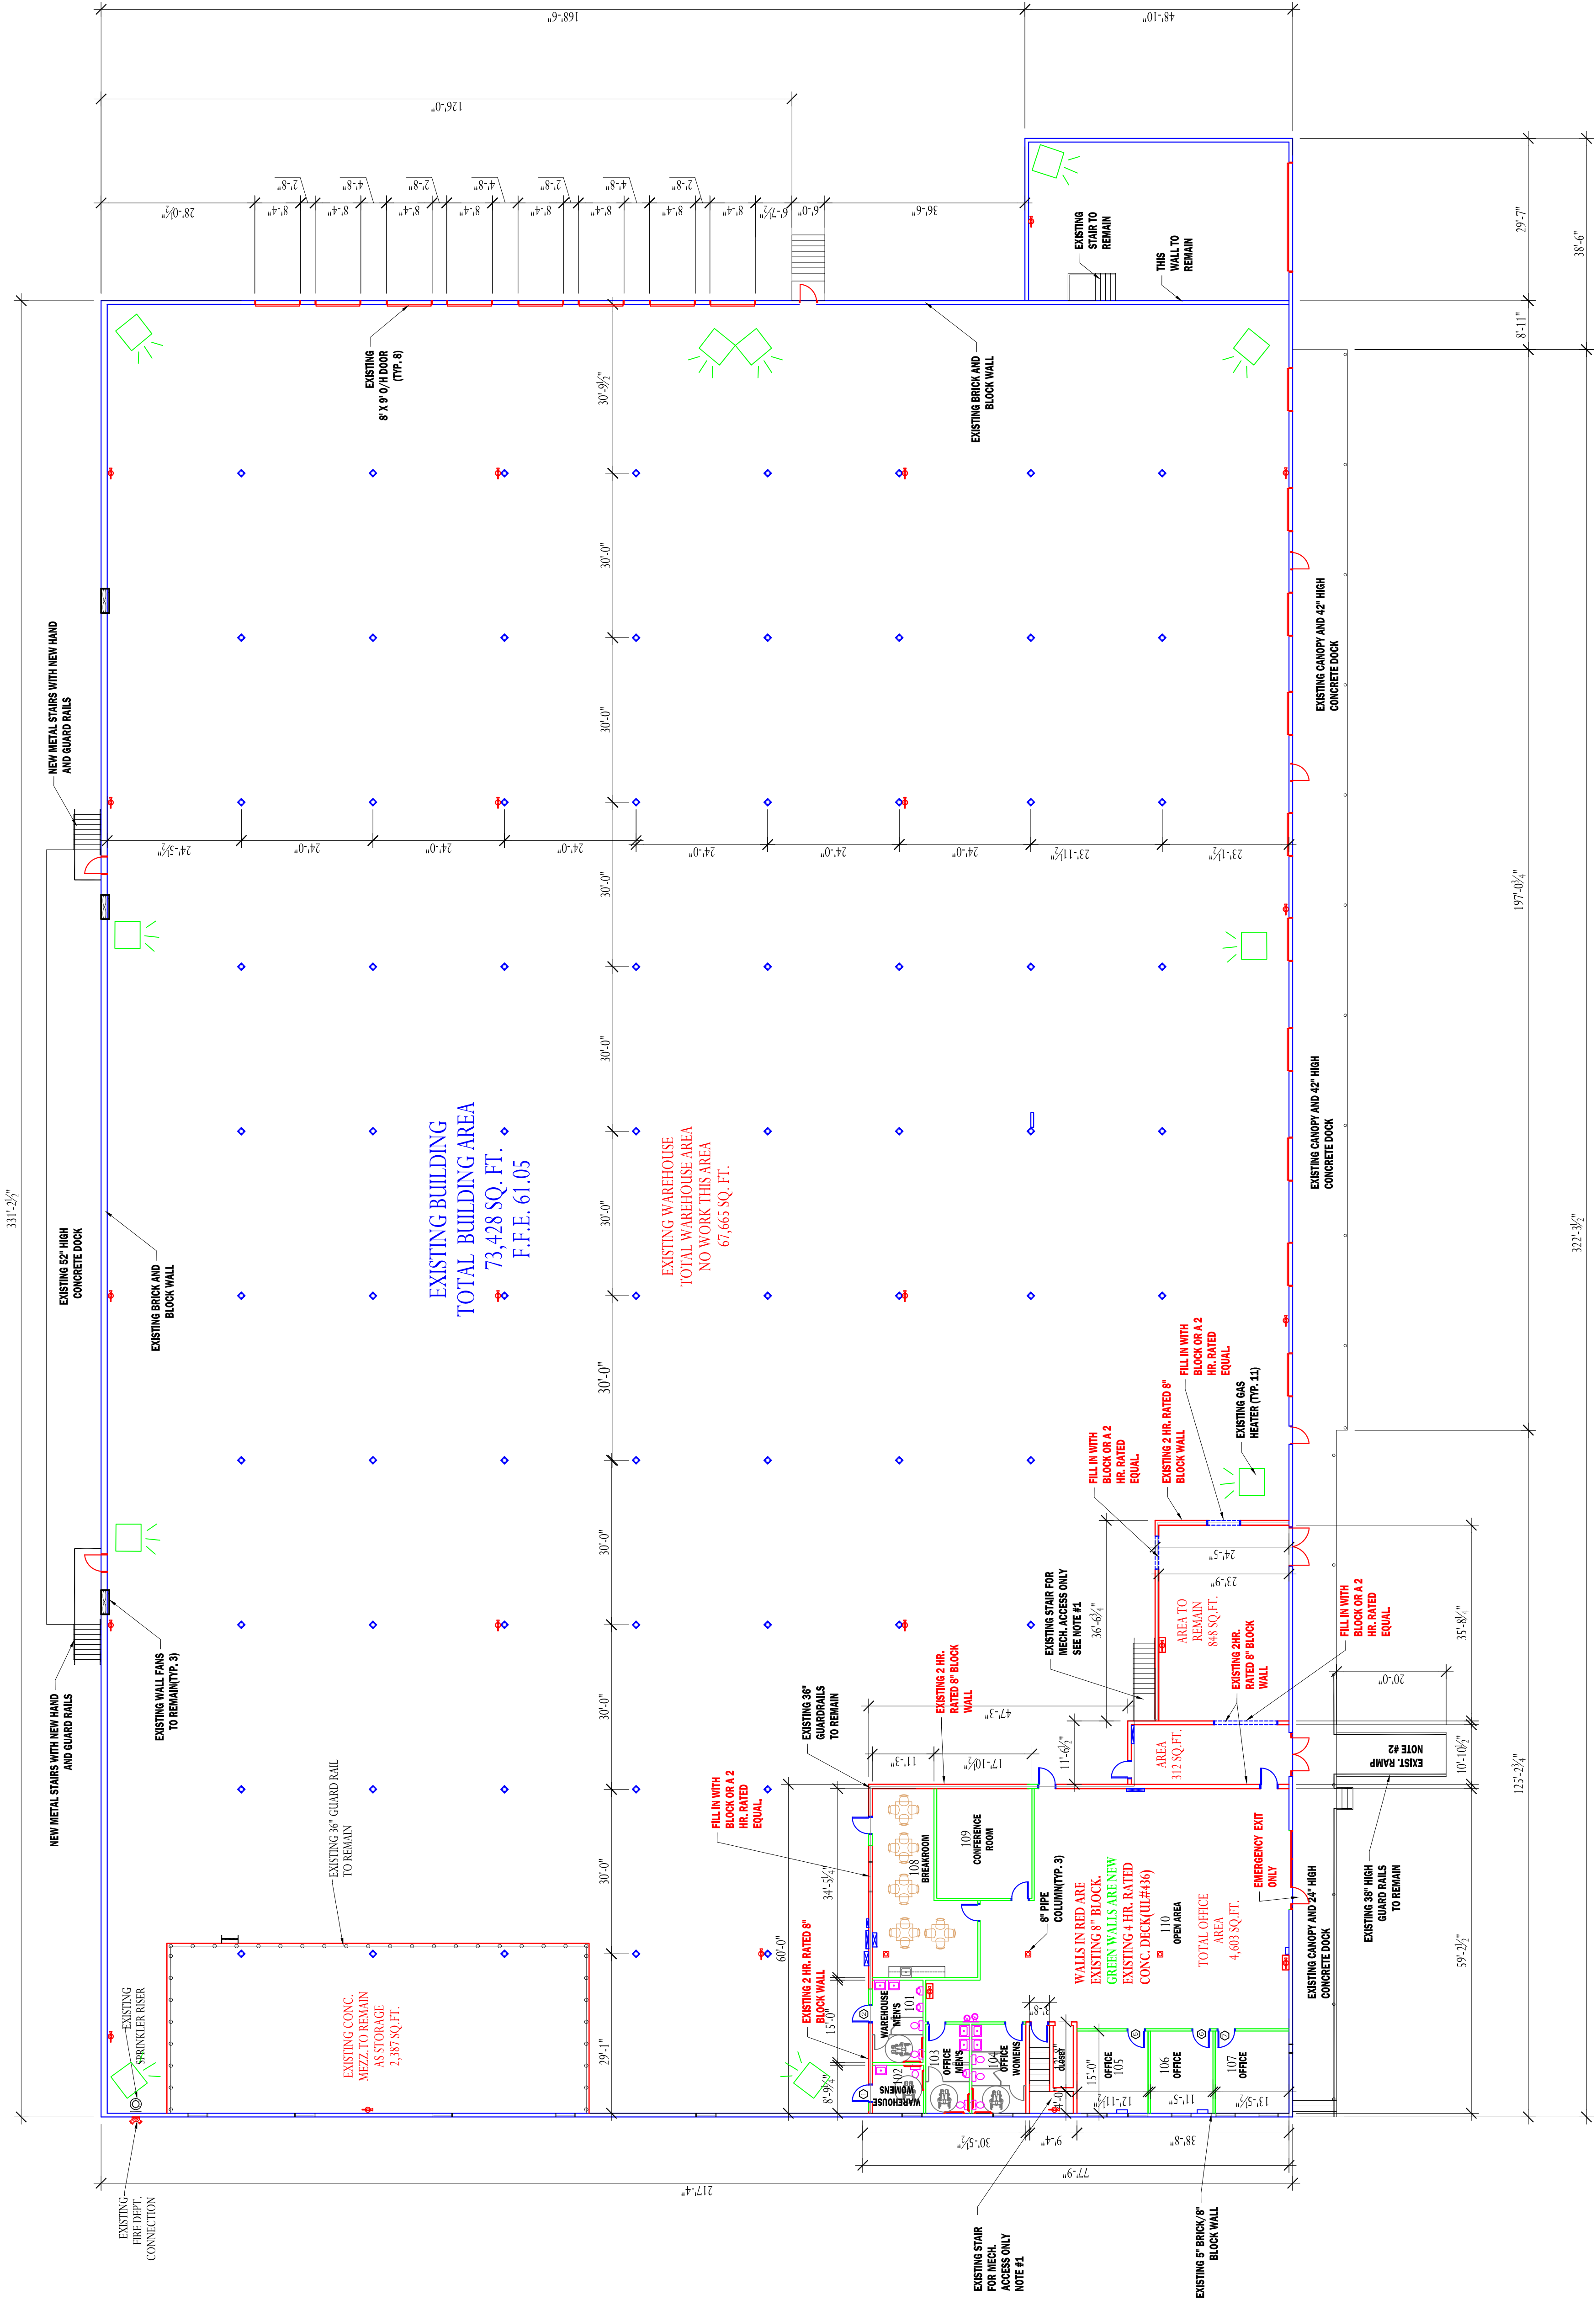


OFFICE RENOVATION ONLY
NO WORK IN STORAGE AREA.

OVERALL FLOOR PLAN

SCALE: 1/16" = 1'-0"

NOTES:

1. ALL THE EXISTING STAIRS MEET TABLE 7.2.2.2.1.1 (e) OF THE 2012 LIFE SAFETY CODE.
2. ALL THE EXISTING RAMPS MEET TABLE 7.2.5.2 (b) OF THE 2012 LIFE SAFETY CODE.
3. ALL THE EXISTING HANDRAILS AND GUARDRAILS SEC. 7.2.2.4.4.2 AND SEC. 7.2.2.4.5.2 OF THE 2012 LIFE SAFETY CODE.
4. ALL THE NEW HANDRAILS AND GUARDRAILS SEC. 7.2.2.4.4.1 AND SEC. 7.2.2.4.5.1 OF THE 2012 LIFE SAFETY CODE.
5. ALL THE NEW STAIRS MEET TABLE 7.2.2.1.1 (a) OF THE 2012 LIFE SAFETY CODE.

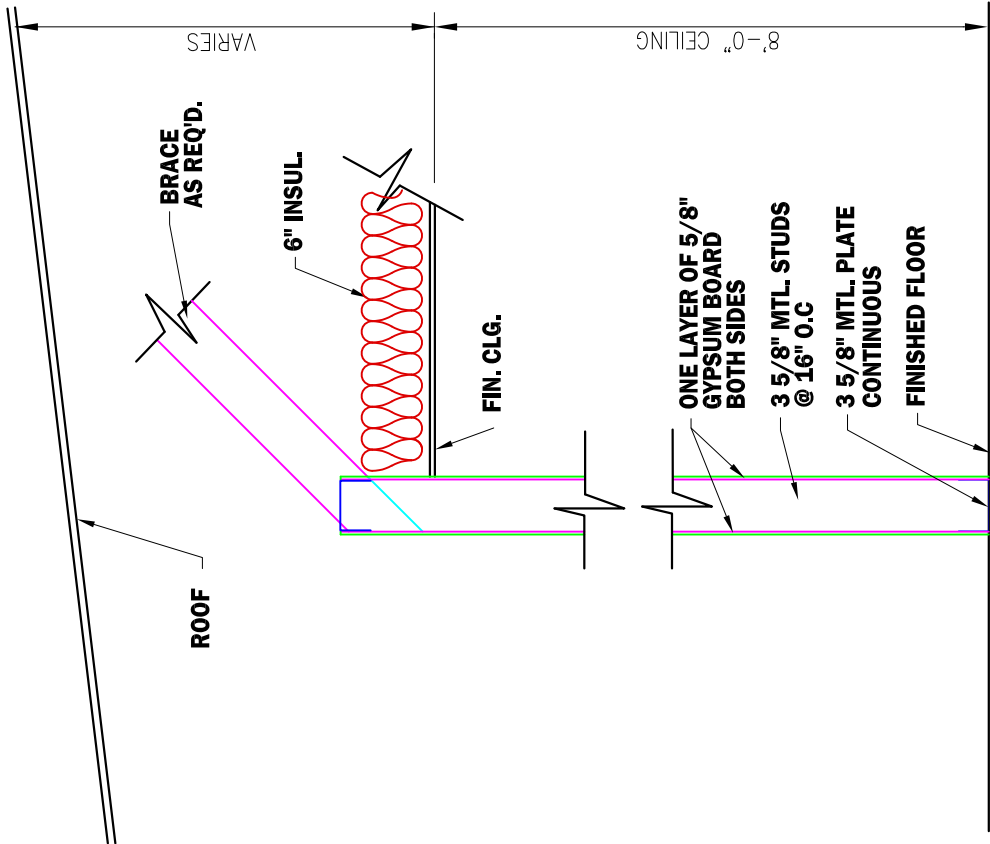

TYP. INTERIOR WALL SECTION

NTS