



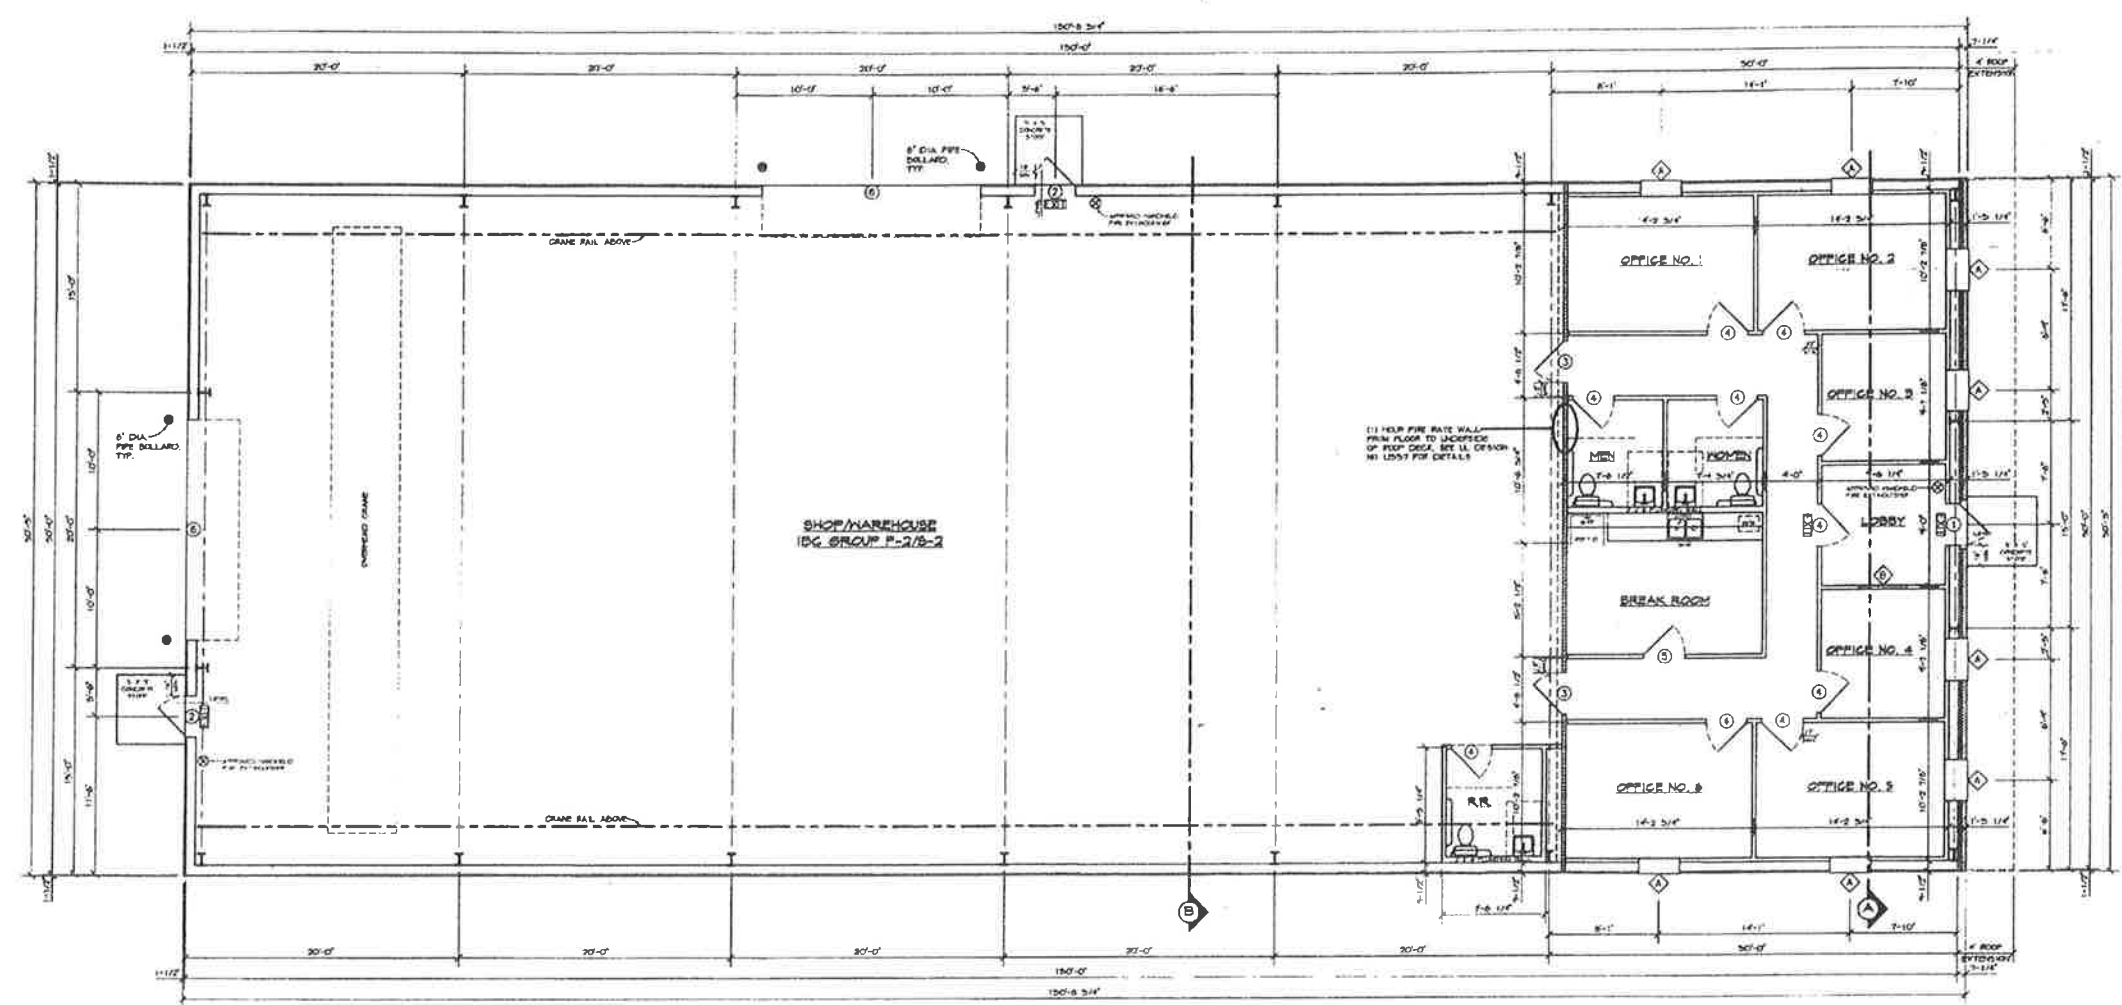

FLOOR PLAN

SCALE 3/16" = 1'-0"

FOOTAGE DATA		
OFFICE AREA	1,456	SQ. FT.
WAREHOUSE	5,044	SQ. FT.
TOTAL	6,500	SQ. FT.

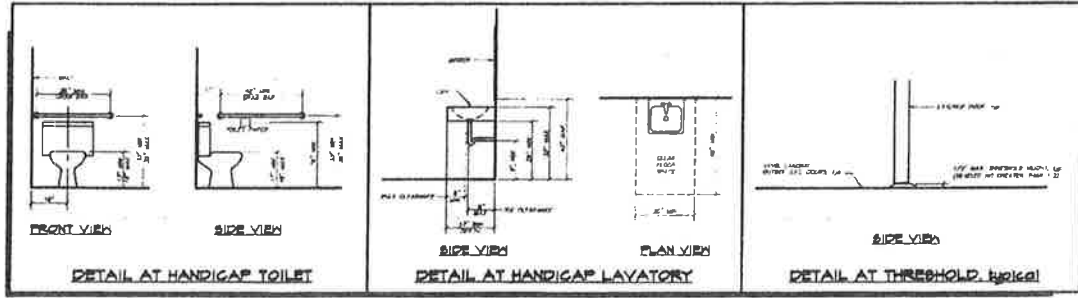

SCHEDULE OF OPENINGS		
MARK	SIZE	DESCRIPTION
1	5'-0" X 7'-0" X 1'-3/4"	COMMERCIAL GLASS DOOR
2	5'-0" X 7'-0" X 1'-3/4"	FLUSH INSULATED METAL DOOR
3	5'-0" X 6'-0" X 1'-3/4"	(1) HOUR FIRE RATED DOOR ASSEMBLY
4	5'-0" X 6'-0" X 1'-3/4"	EMBEDDED 'COMPOSITE' DOOR
5	5'-0" X 6'-0" X 1'-3/4"	PULL GLAZED DOOR
6	18'-0" X 18'-0"	ROLL-UP DOOR
7	5'-0" X 5'-0" S&D	COMMERCIAL GLASS WINDOW
8	5'-0" X 4'-0" S&D	BT-PASS WINDOW

A PROJECT OF:
MMGC, INC.

A PROPOSED OFFICE/SHOP/WAREHOUSE BUILDING FOR:
Boxer Rentals, LLC
385 TECHNOLOGY LANE HOUMA, LOUISIANA

MILFORD & ASSOCIATES, INC.
CONSULTING ENGINEERS HOUMA, LOUISIANA

APPROVED BY: _____
JOB # 15-20 CAD # 1512-FLOOR FILE #

DRAWN: MMDS
CHECKED: FEMJ
SCALE: NOTED
DATE: 1/30/15