


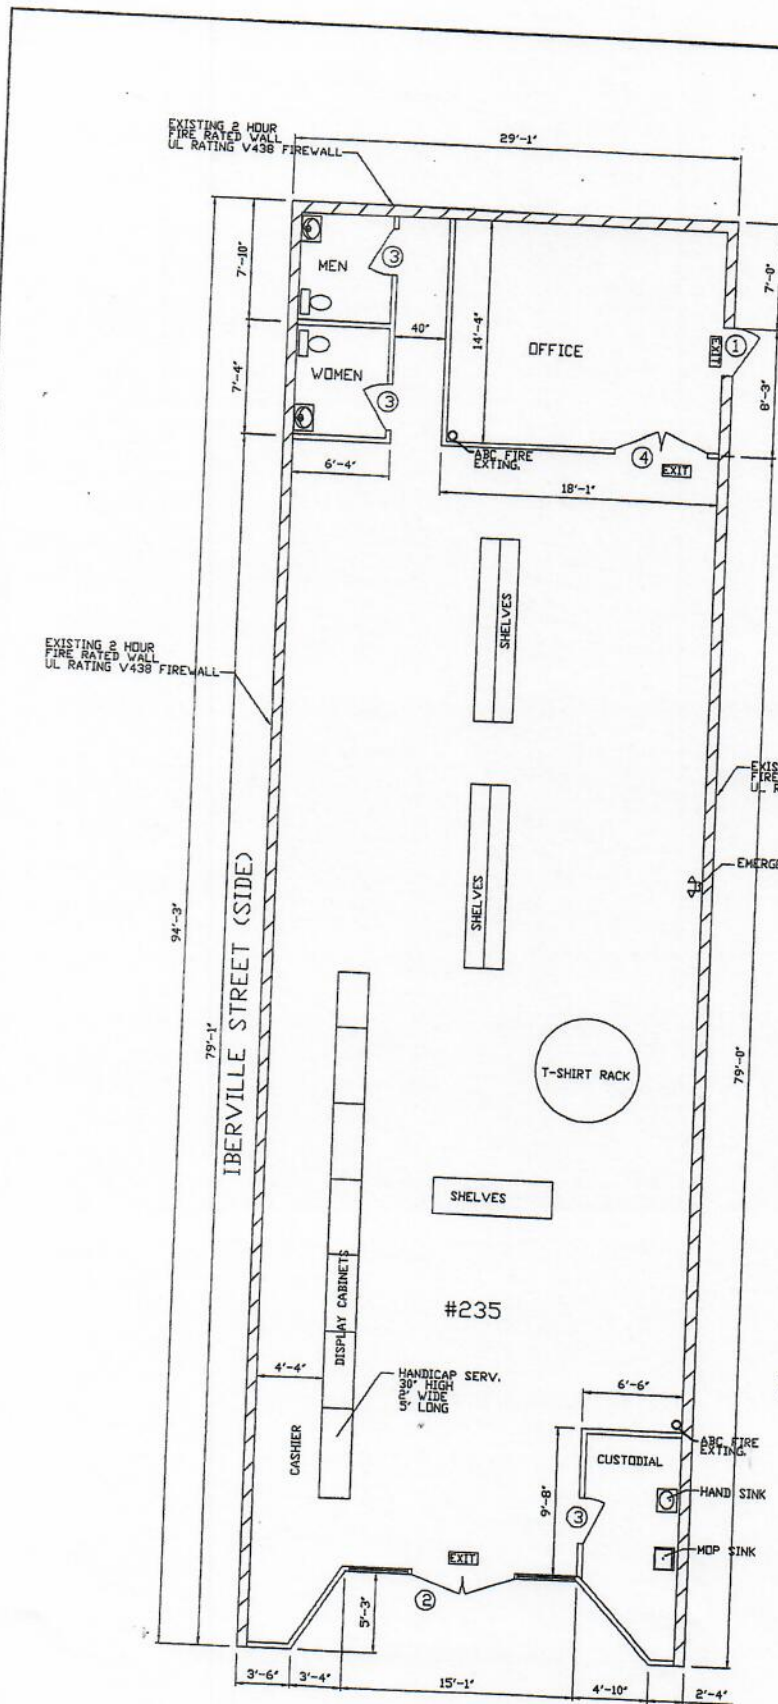

MARK	ROUGH OPENING
①	36" x 80"
②	72" x 80"
③	36" x 80"
④	72" x 80"

BUILDING SQUARE FOOTAGE = 2,6

2,640

BASIN STREET FLOOR PLAN

SCALE: 1/4" = 1'-0"