


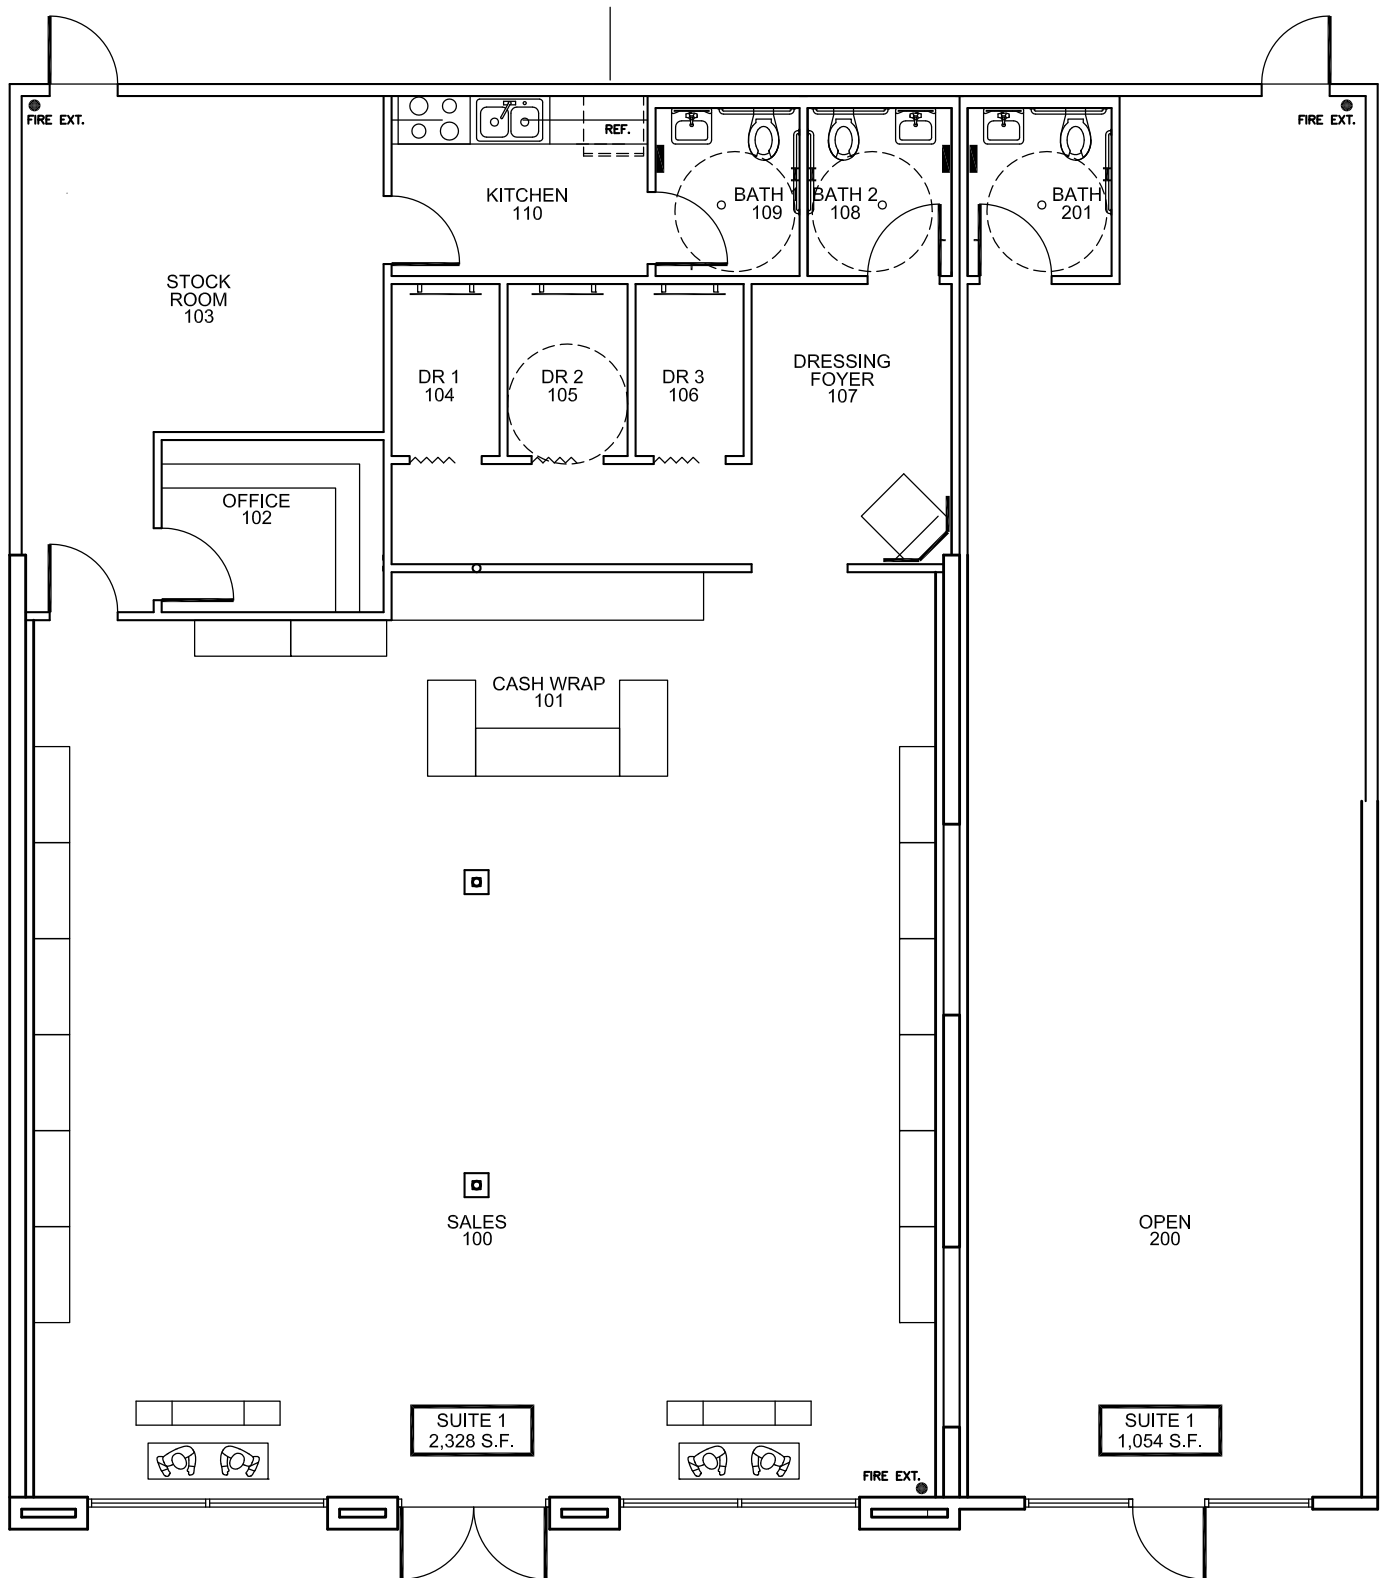

1. floor plan
scale : 1/8" = 1'-0"

Stella Boutique
3033 Perkins Road