


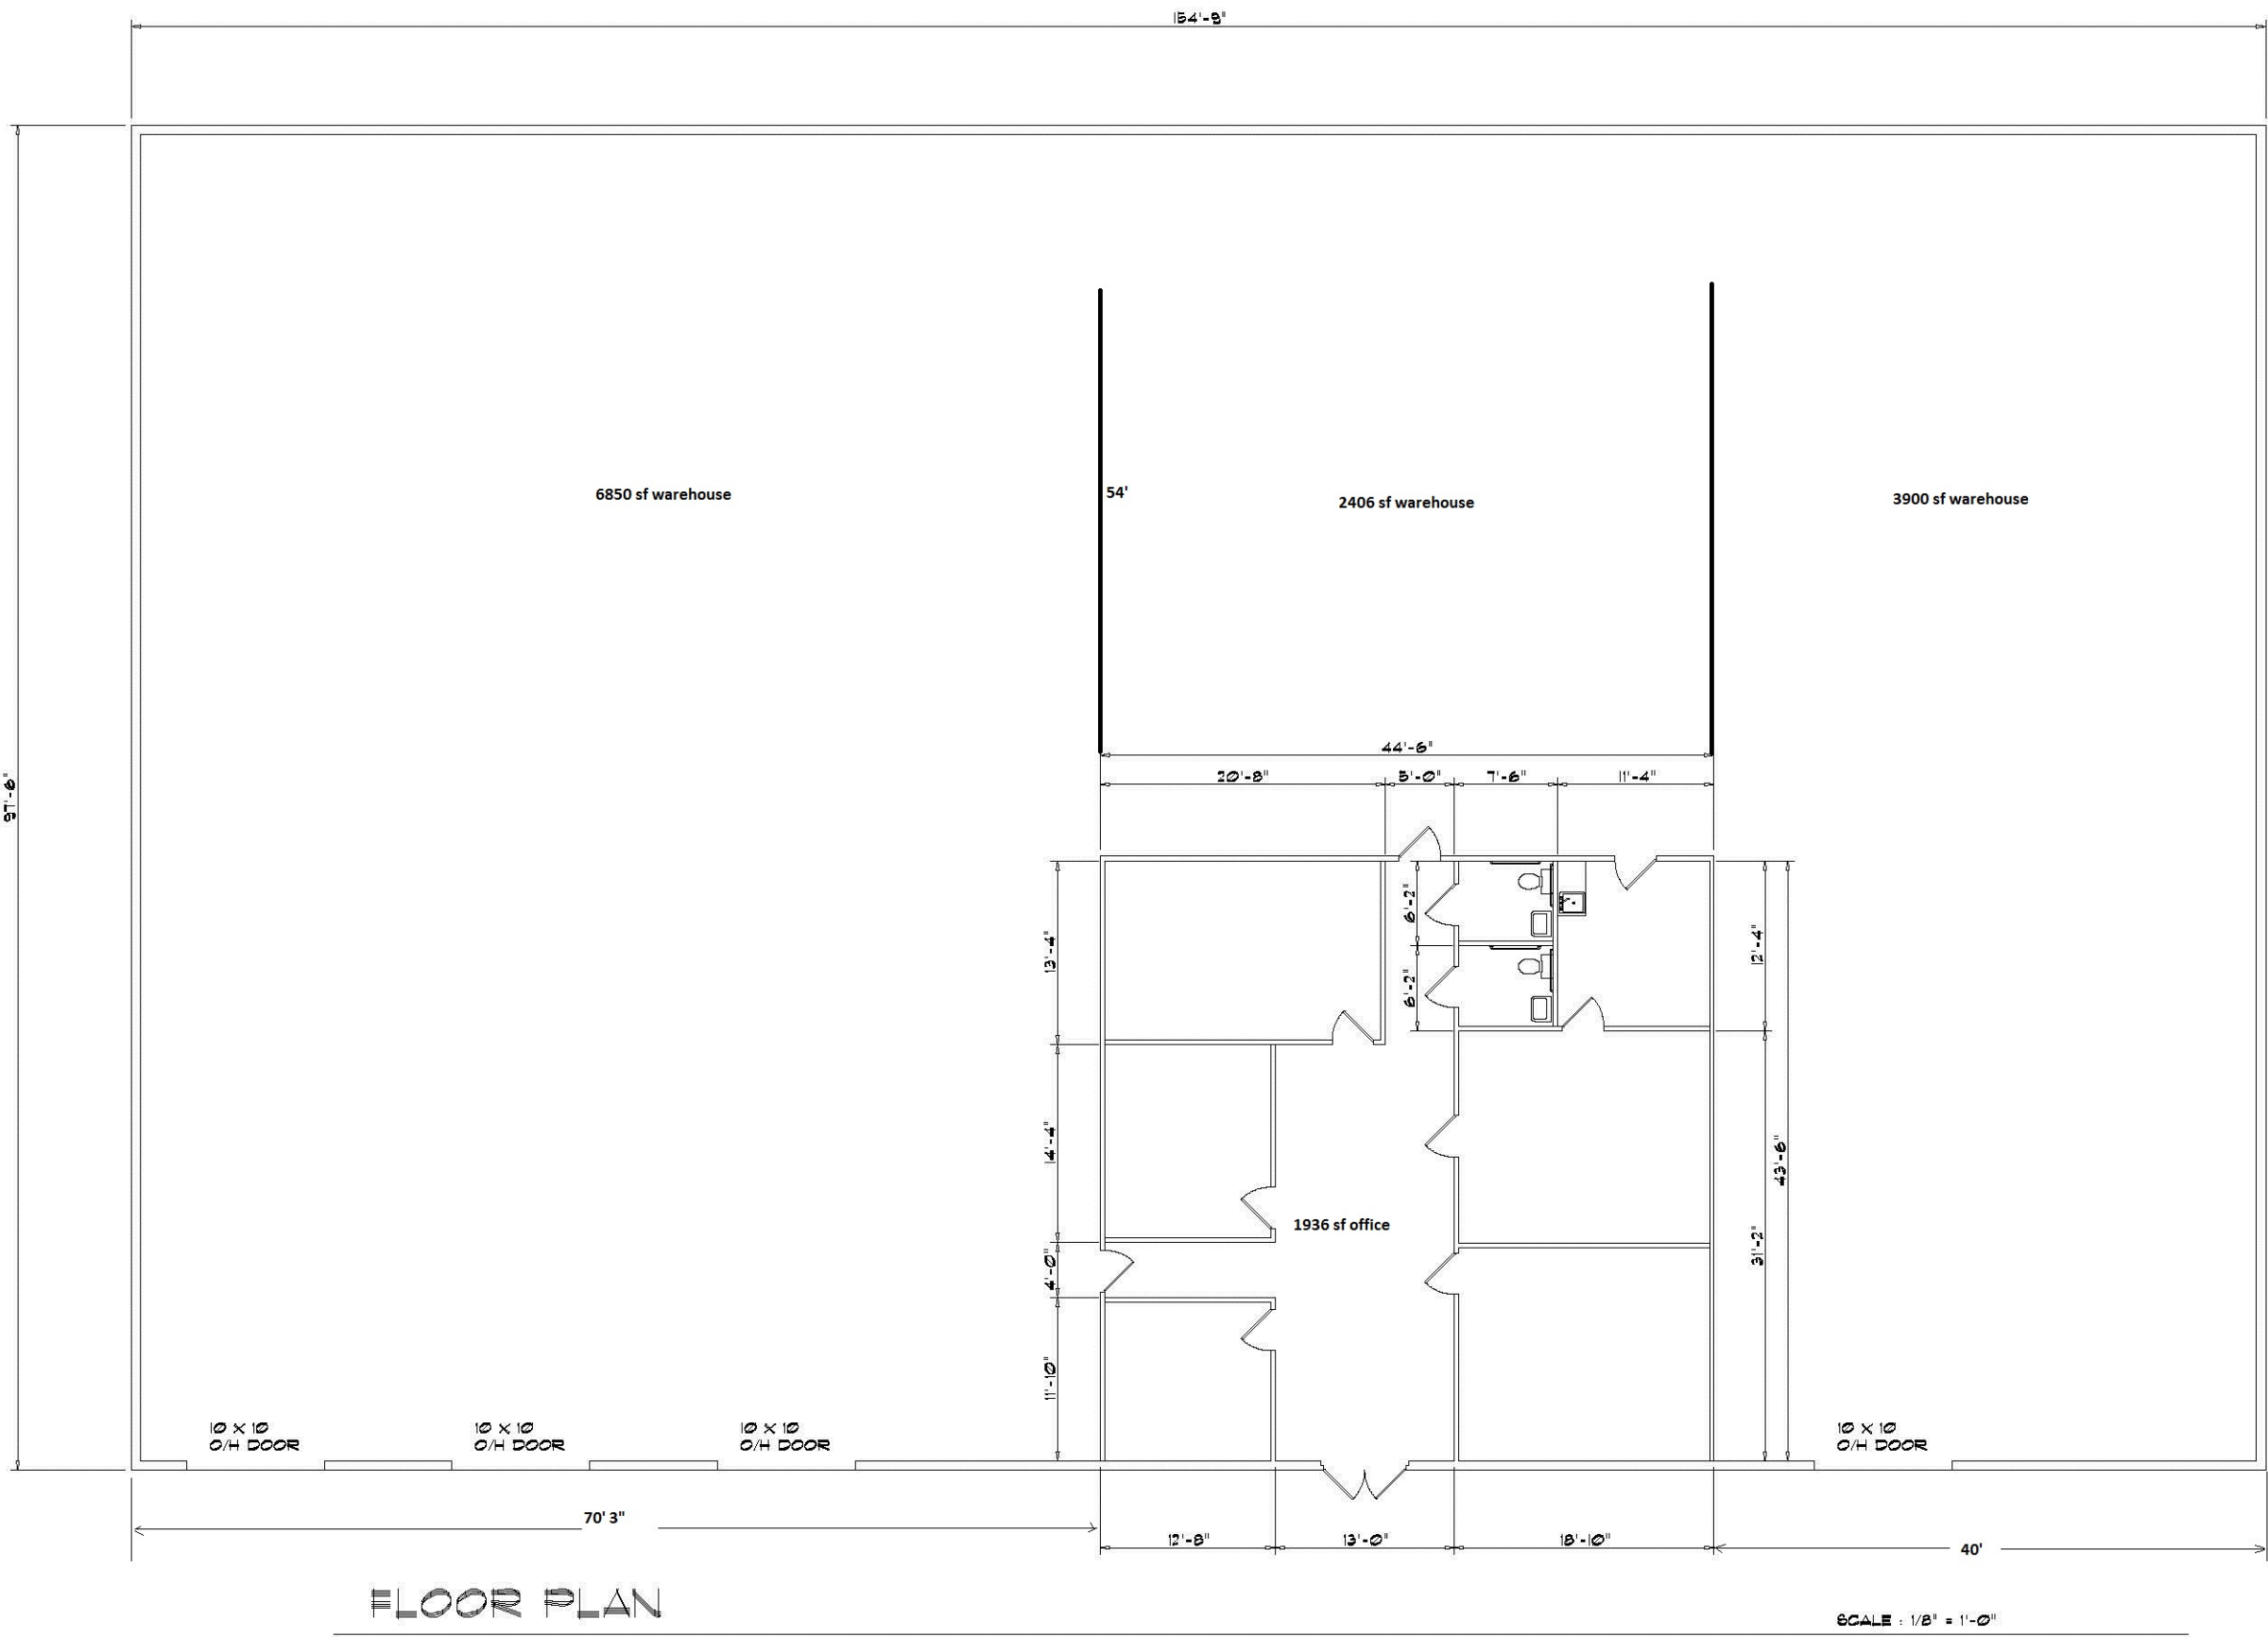

FLOOR PLAN

SCALE : 1/8" = 1'-0"